REV. #	DESCRIPTION	DATE	CHKD
0	ORIGINAL-ISSUE	01/25/06	C.M.

CONCEPT "F"

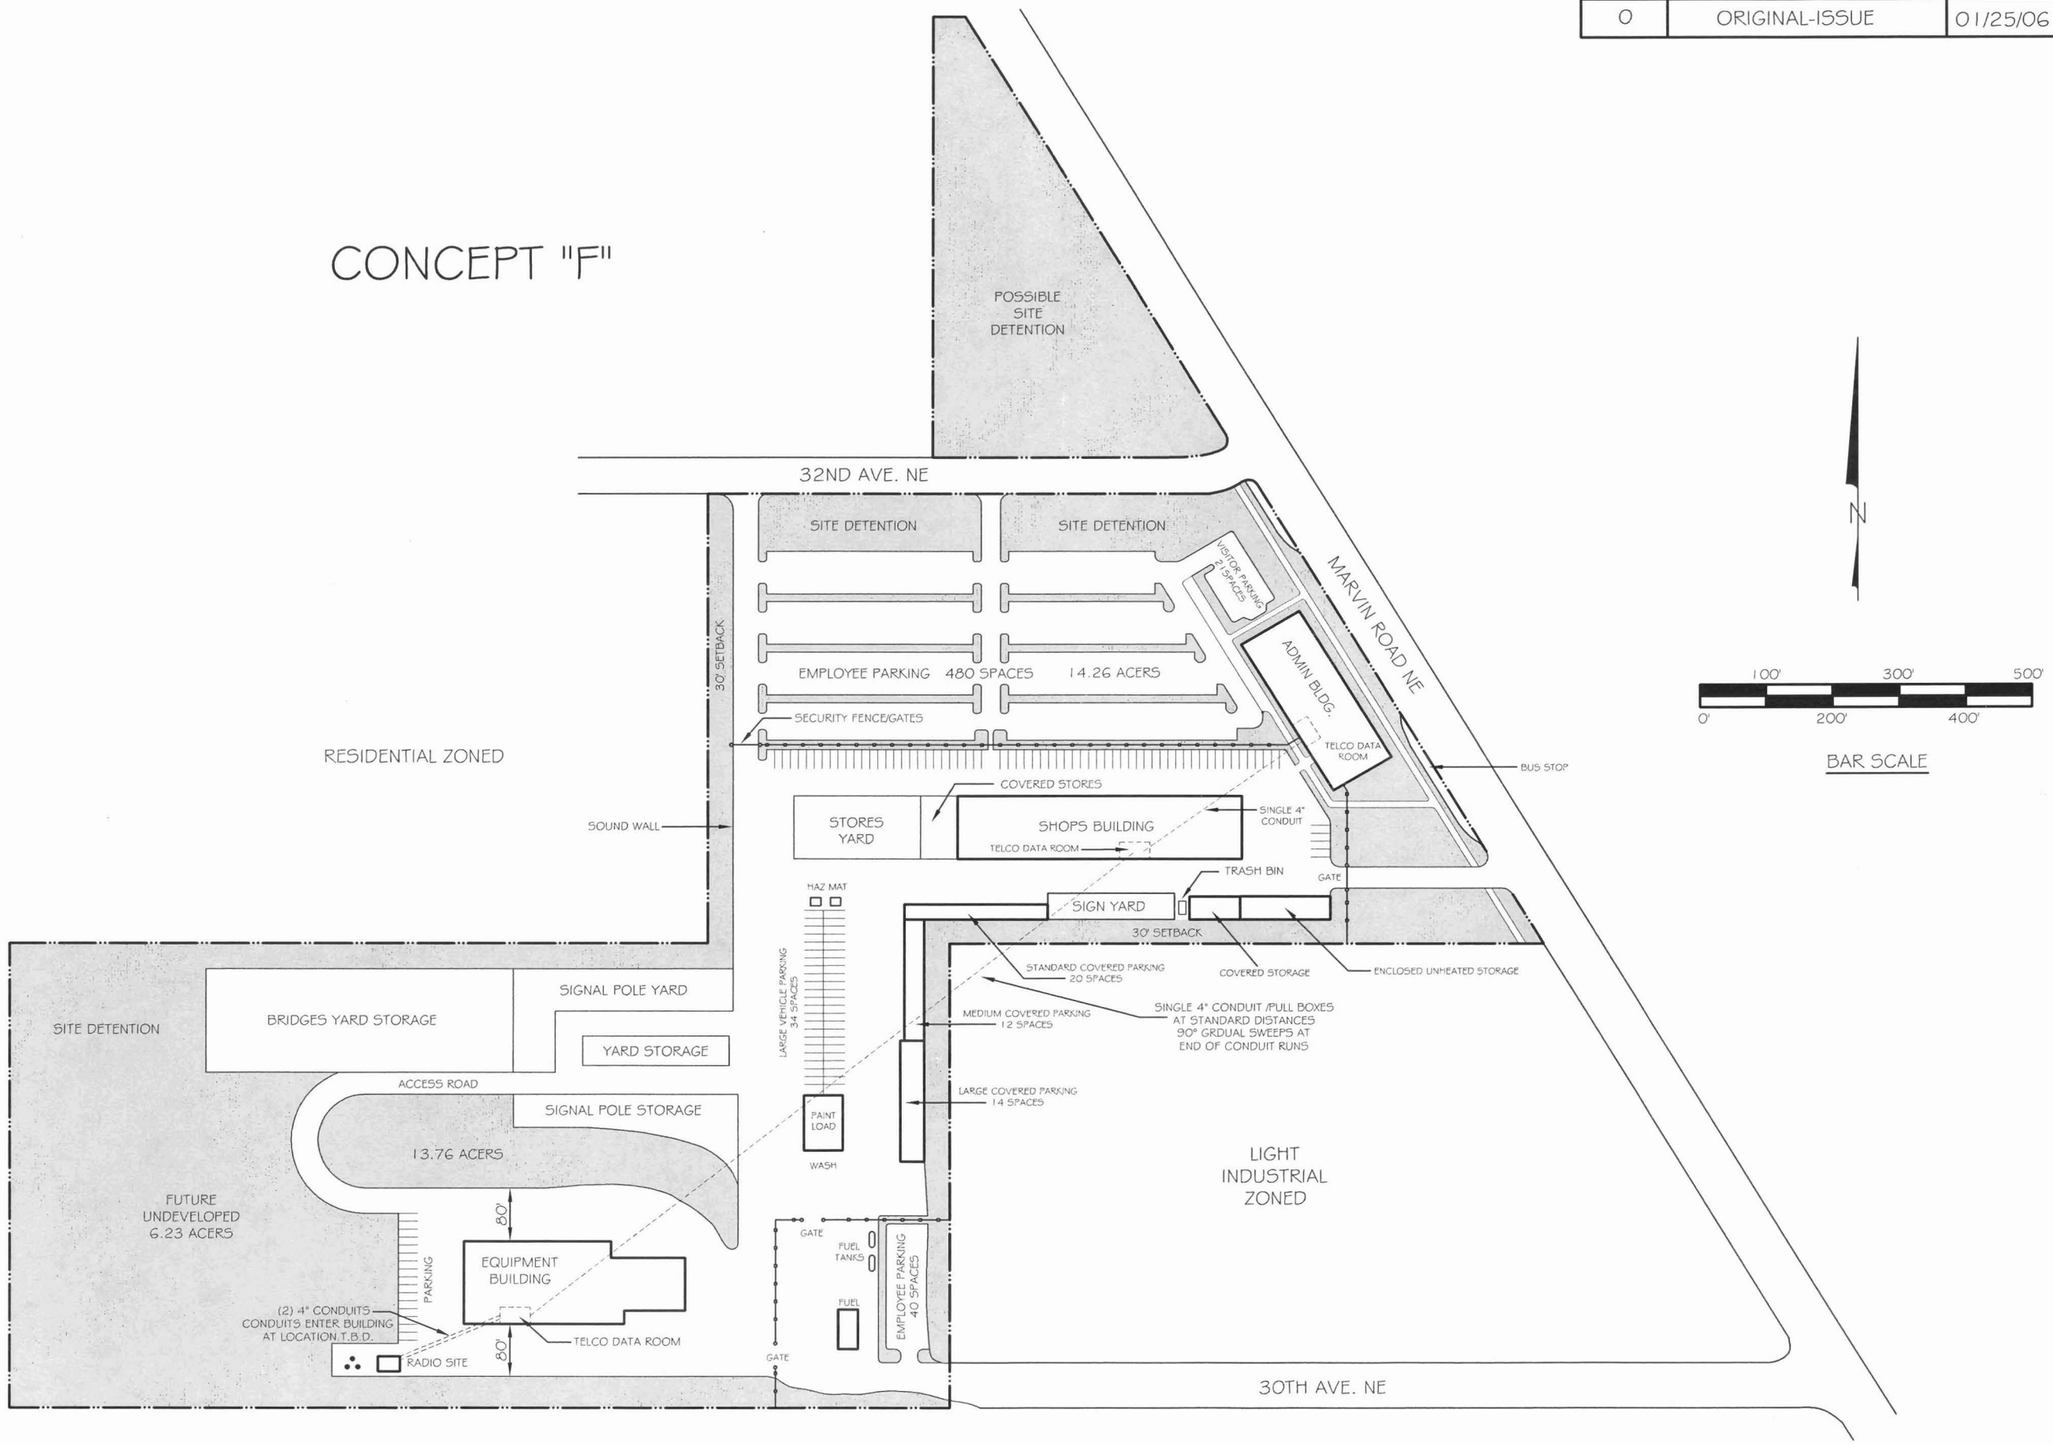

Washington State Department of Transportation

I.T.S. Communications & Wireless Technology
7345 LINDERSON WAY SW
TUMWATER, WA 98501
360-705-7001

DWG TITLE: SITE PLAN

SITE NAME: RADIO FACILITY OLYMPIC RHQ (NEW) WA.

PRELIMINARY

PROJ./FCR NO. 3034BB00-

DWG NO. SP-1

DSGN: C.M.	DATE: 01/25/06
DRFT: C.M.	01/25/06
CHKD: TCM	
APPD: APPD	
SCALE: AS SHOWN	

B OF 1 1