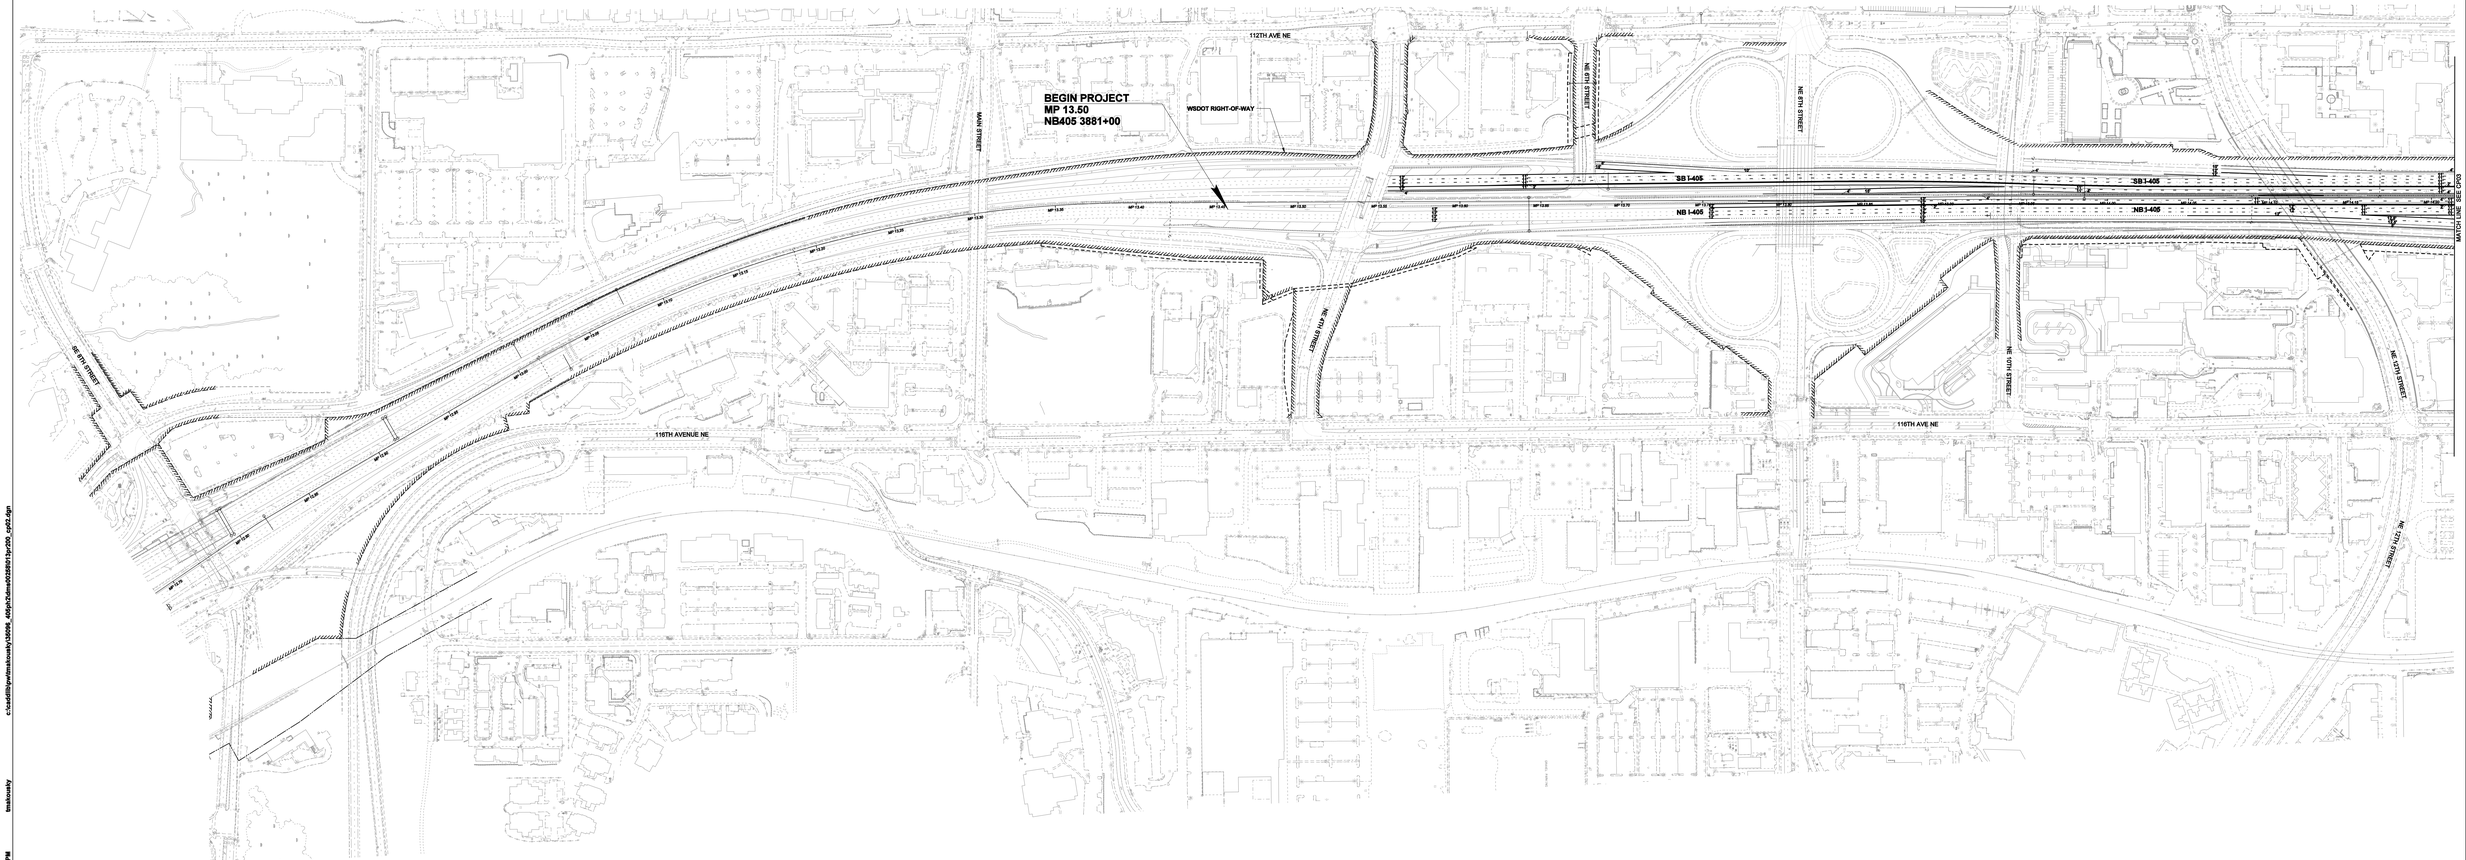

APRIL 18 2011
CONCEPTUAL PLANS
NOT FOR CONSTRUCTION

SCALE IN FEET: 0 100 200

FILE NAME	c:\cadd8\pw\tmakousky\350096_405ph2\dms0035R013pr200_cp02.dgn						
TIME	7:13:30 PM					REGION NO.	STATE	FED.AID PROJ.NO.
DATE	4/18/2011					10	WASH	
PLOTTED BY	tmakousky					JOB NUMBER		
DESIGNED BY	C. BARNETT							
ENTERED BY	T. MAKOUSKY							
CHECKED BY	E. EVANS					CONTRACT NO.		LOCATION NO.
PROJ. ENGR.	W. TAYLOR							
REGIONAL ADM.	L. ENG	REVISION	DATE	BY				

P.E. STAMP BOX — DATE

P.E. STAMP BOX — DATE

Partners 405 Project Team
Washington State Department of Transportation

I-405
NE 6TH ST. TO I-5 WIDENING
AND EXPRESS TOLL LANES PROJECT

CONCEPTUAL PLAN

CP02

SHEET OF SHEETS

4/18/2011 7:13:30 PM tmakousky c:\cadd8\pw\tmakousky\350096_405ph2\dms0035R013pr200_cp02.dgn

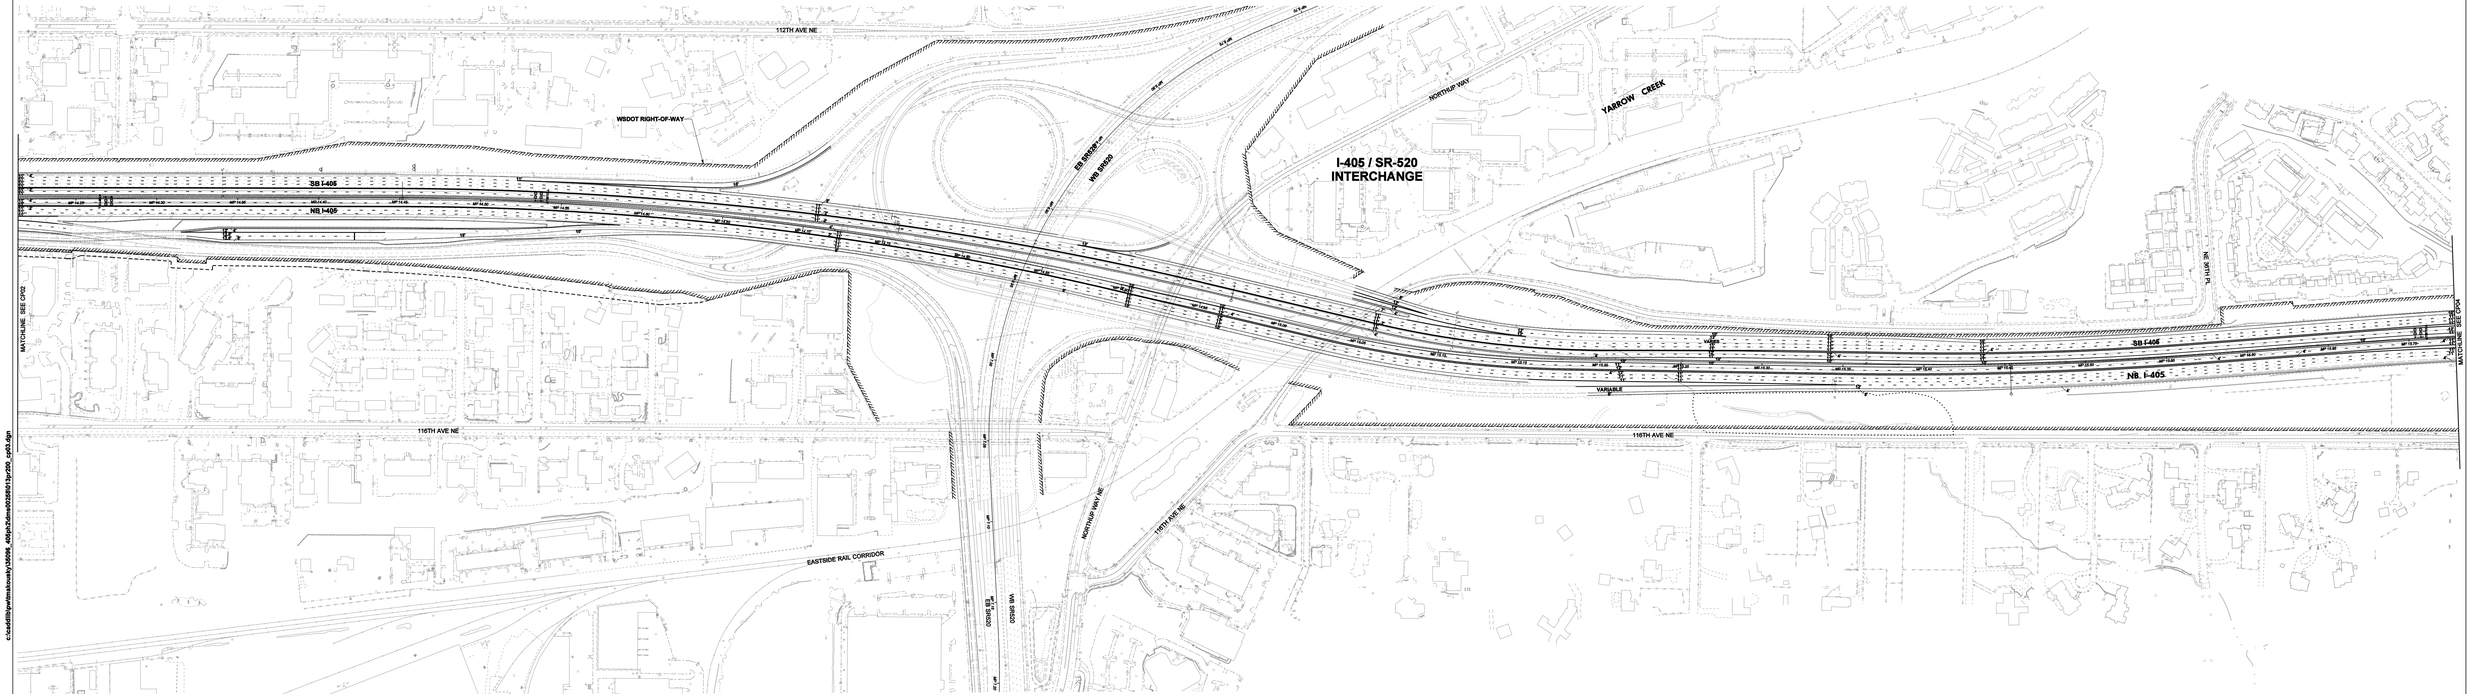

APRIL 18 2011
CONCEPTUAL PLANS
NOT FOR CONSTRUCTION

SCALE IN FEET
0 100 200

FILE NAME	c:\cadd8\pw\tmakousky\350096_405ph2dms0035R01pr200_cp03.dgn					REGION	STATE
TIME	7:14:06 PM					10	WASH
DATE	4/18/2011					JOB NUMBER	
PLOTTED BY	tmakousky						
DESIGNED BY	C. BARNETT					CONTRACT NO.	LOCATION NO.
ENTERED BY	T. MAKOUSKY						
CHECKED BY	E. EVANS						
PROJ. ENGR.	W. TAYLOR						
REGIONAL ADM.	L. ENG	REVISION	DATE	BY			

FED.AID PROJ.NO.

P.E. STAMP BOX — DATE

P.E. STAMP BOX — DATE

Project Team 405

Washington State Department of Transportation

I-405
NE 6TH ST. TO I-5 WIDENING
AND EXPRESS TOLL LANES PROJECT

CONCEPTUAL PLAN

CP03

SHEET OF SHEETS

4/18/2011 7:14:06 PM tmakousky c:\cadd8\pw\tmakousky\350096_405ph2dms0035R01pr200_cp03.dgn

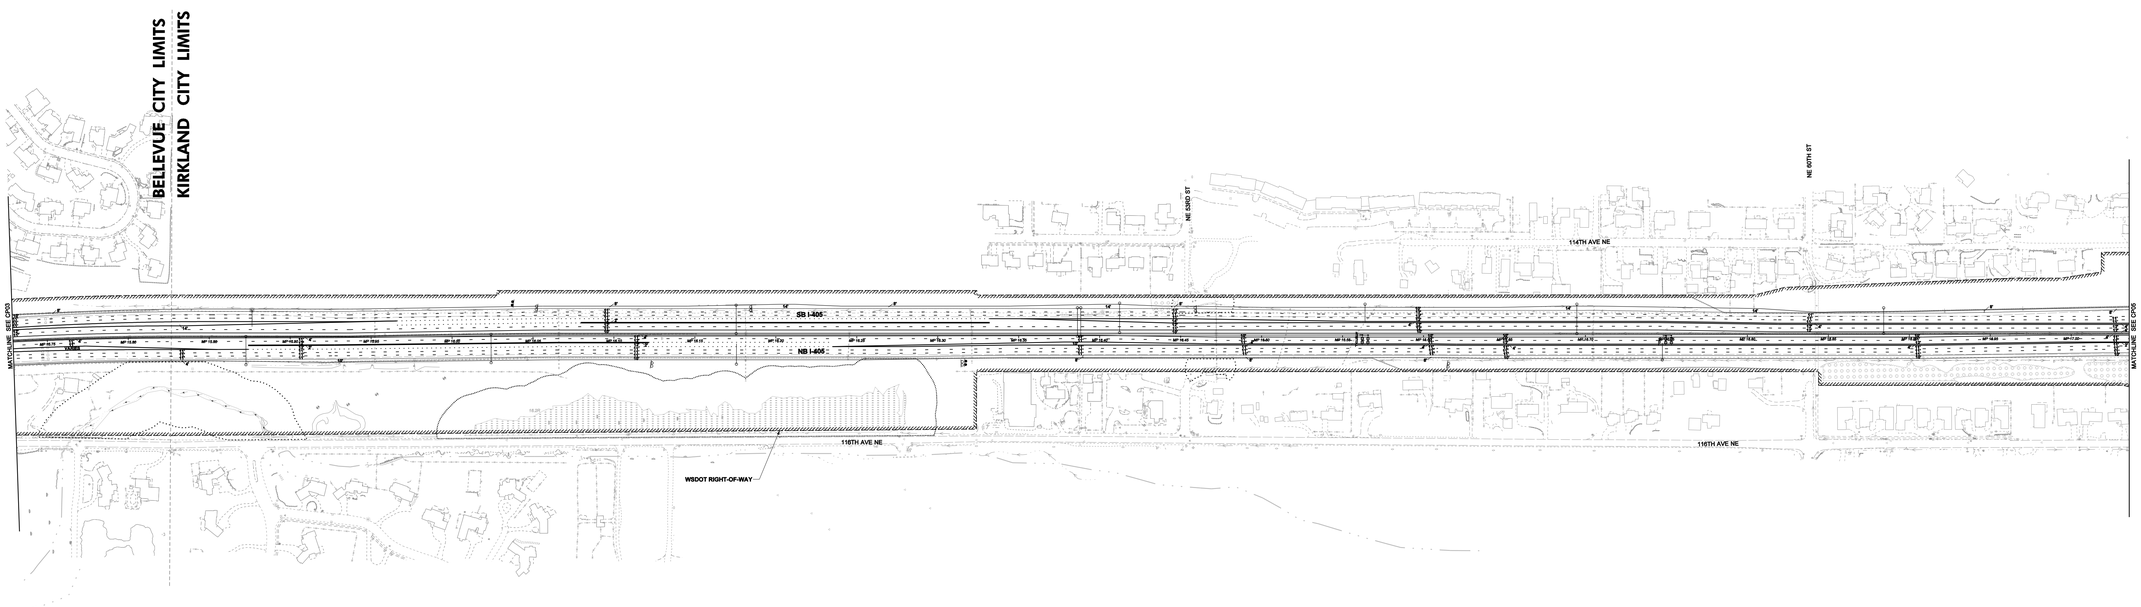

APRIL 18 2011
CONCEPTUAL PLANS
NOT FOR CONSTRUCTION

SCALE IN FEET
0 100 200

FILE NAME	c:\cadd8\pw\tmakousky\35096_405ph2dms0035R013pr200_cp04.dgn					REGION NO.	STATE	FED.AID PROJ.NO.
TIME	7:16:23 PM							
DATE	4/18/2011					10	WASH	
PLOTTED BY	tmakousky					JOB NUMBER		
DESIGNED BY	C. BARNETT							
ENTERED BY	T. MAKOUSKY					CONTRACT NO.		LOCATION NO.
CHECKED BY	E. EVANS							
PROJ. ENGR.	W. TAYLOR							
REGIONAL ADM.	L. ENG	REVISION	DATE	BY				

P.E. STAMP BOX — DATE

P.E. STAMP BOX — DATE

Partner 405 Project Team
Washington State Department of Transportation

I-405
NE 6TH ST. TO I-5 WIDENING
AND EXPRESS TOLL LANES PROJECT

CONCEPTUAL PLAN

CP04

SHEET OF SHEETS

4/18/2011 7:16:23 PM tmakousky c:\cadd8\pw\tmakousky\35096_405ph2dms0035R013pr200_cp04.dgn