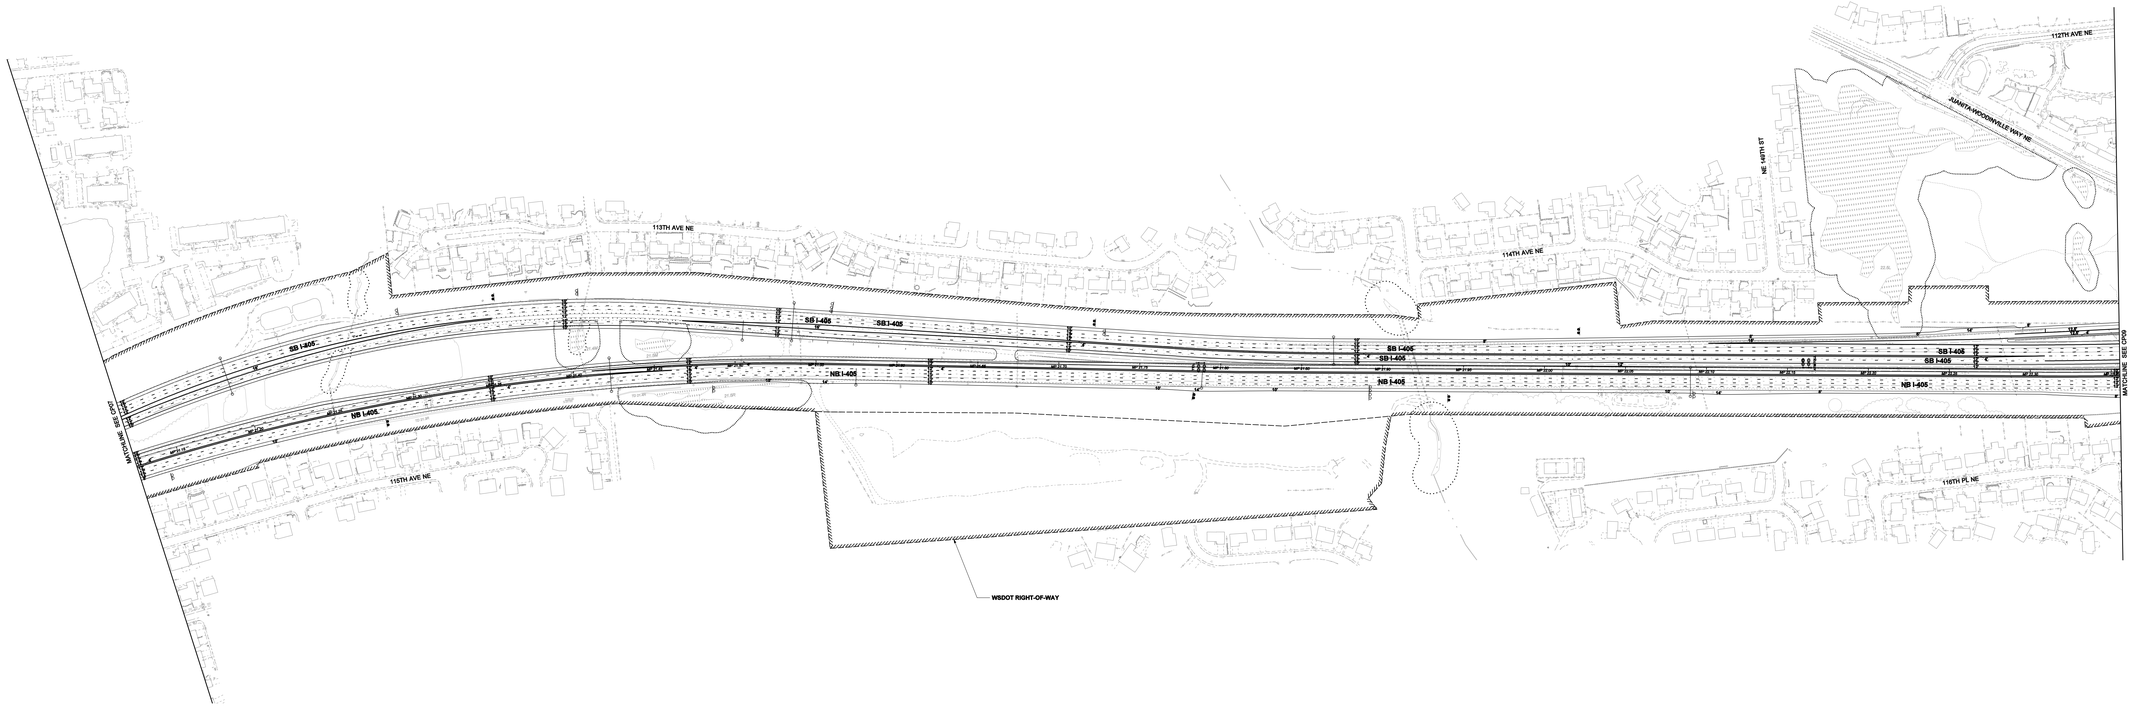

APRIL 18 2011
CONCEPTUAL PLANS
NOT FOR CONSTRUCTION

0 100 200
SCALE IN FEET

FILE NAME	c:\cadd8\pw\tmakousky\350096_405ph2dms0035R013pr200_cp08.dgn						
TIME	7:22:14 PM					REGION NO.	STATE	FED.AID PROJ.NO.
DATE	4/18/2011					10	WASH	
PLOTTED BY	tmakousky					JOB NUMBER		
DESIGNED BY	C. BARNETT							
ENTERED BY	T. MAKOUSKY					CONTRACT NO.		LOCATION NO.
CHECKED BY	E. EVANS							
PROJ. ENGR.	W. TAYLOR							
REGIONAL ADM.	L. ENG	REVISION	DATE	BY				

DATE
P.E. STAMP BOX

DATE
P.E. STAMP BOX

SR 405 Project Team
Washington State Department of Transportation

I-405
NE 6TH ST. TO I-5 WIDENING
AND EXPRESS TOLL LANES PROJECT

CONCEPTUAL PLAN

CP08

SHEET OF SHEETS

4/18/2011 7:22:14 PM tmakousky c:\cadd8\pw\tmakousky\350096_405ph2dms0035R013pr200_cp08.dgn

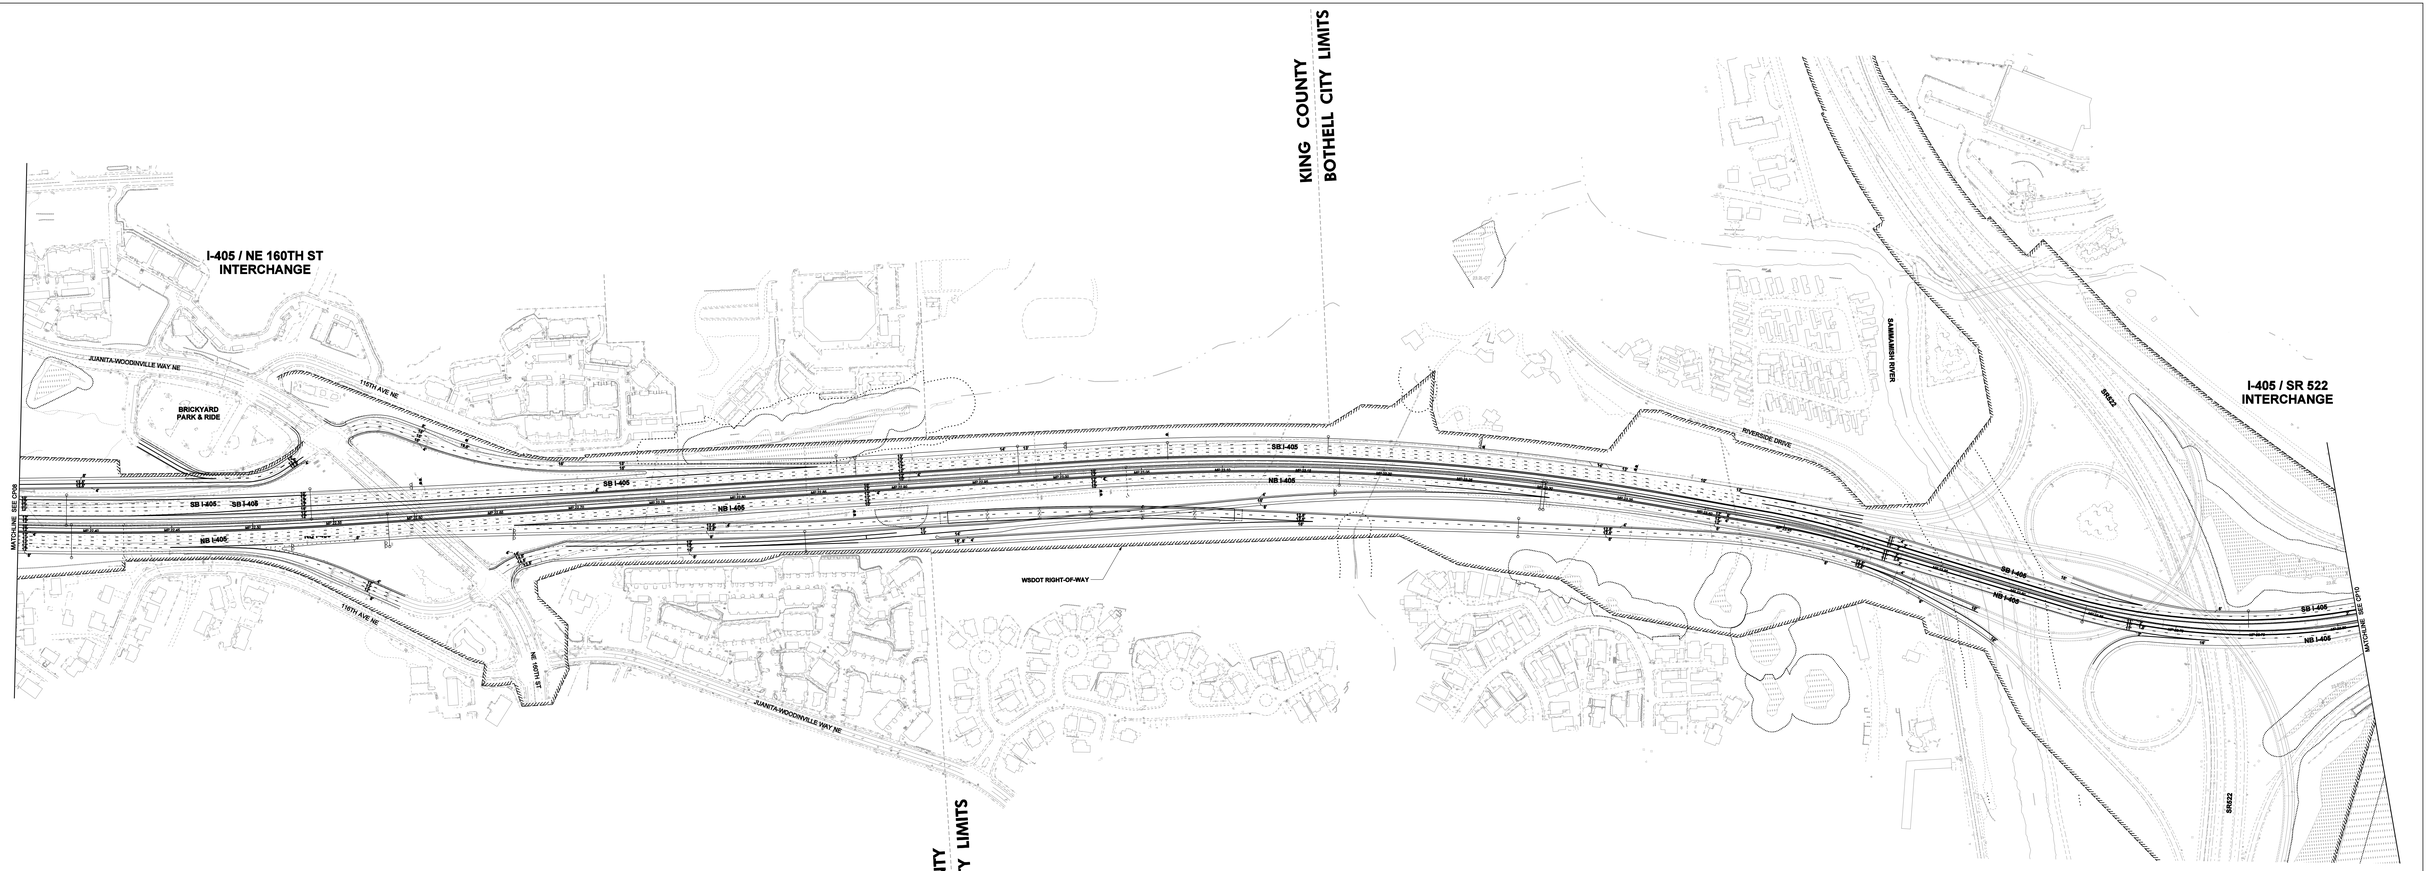

APRIL 18 2011
CONCEPTUAL PLANS
NOT FOR CONSTRUCTION

SCALE IN FEET
0 100 200

FILE NAME	c:\cadd8\pw\tmakousky\350096_405ph2dms0035R013pr200_cp09.dgn					
TIME	7:23:28 PM				REGION	STATE
DATE	4/18/2011				10	WASH
PLOTTED BY	tmakousky				JOB NUMBER	
DESIGNED BY	C. BARNETT					
ENTERED BY	T. MAKOUSKY				CONTRACT NO.	LOCATION NO.
CHECKED BY	E. EVANS					
PROJ. ENGR.	W. TAYLOR					
REGIONAL ADM.	L. ENG	REVISION	DATE	BY		

FED.AID PROJ.NO.

P.E. STAMP BOX — DATE

P.E. STAMP BOX — DATE

Puget Sound 405 Project Team
Washington State Department of Transportation

I-405
NE 6TH ST. TO I-5 WIDENING
AND EXPRESS TOLL LANES PROJECT

CONCEPTUAL PLAN

CP09

SHEET OF SHEETS

4/18/2011 7:23:28 PM tmakousky c:\cadd8\pw\tmakousky\350096_405ph2dms0035R013pr200_cp09.dgn

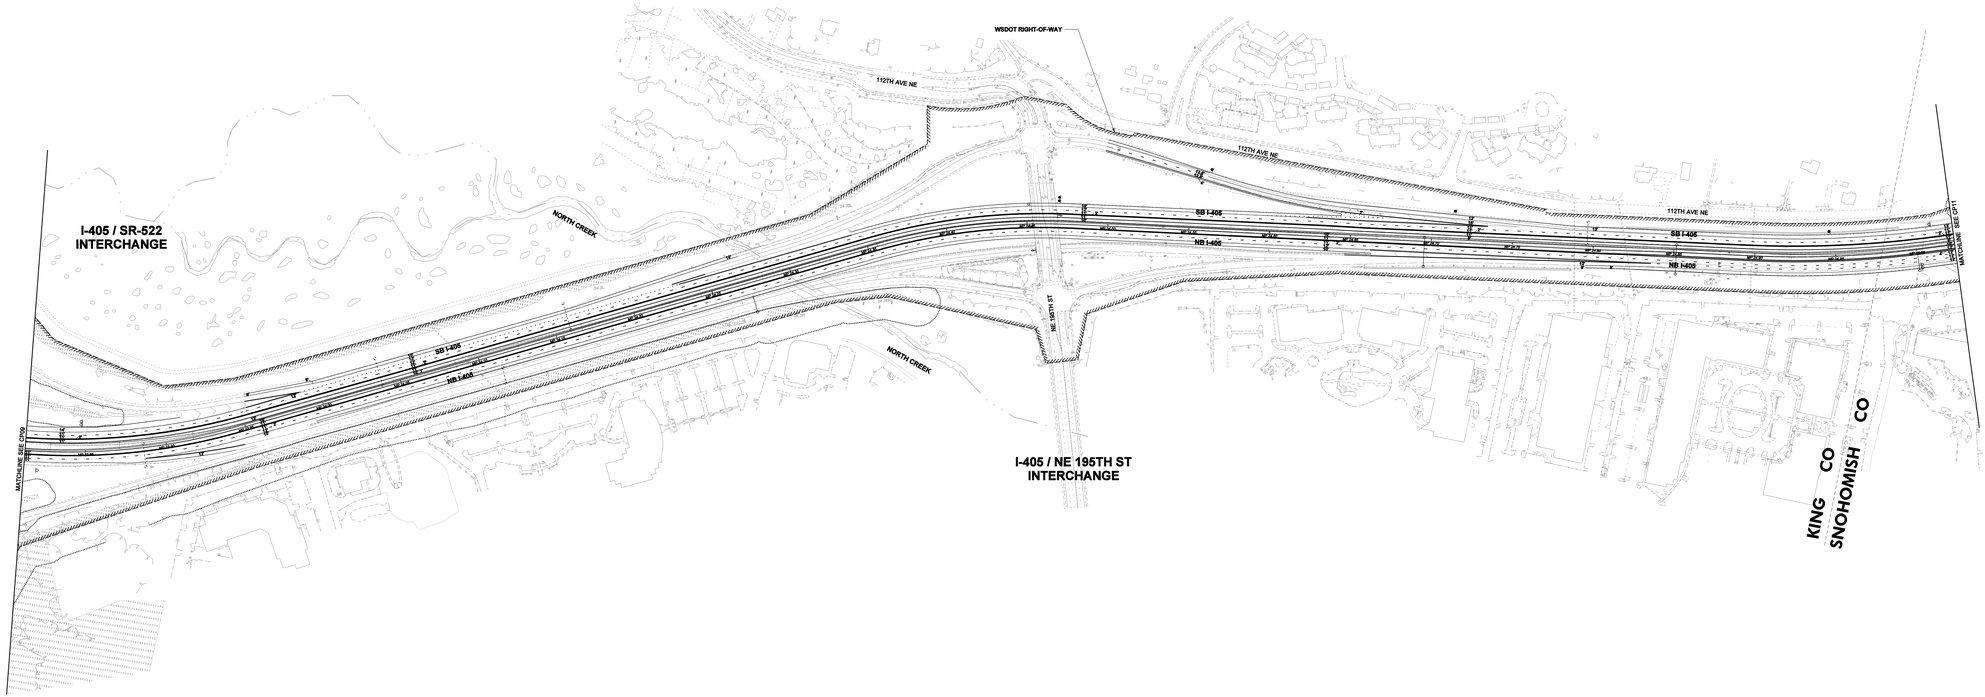

APRIL 18 2011
CONCEPTUAL PLANS
NOT FOR CONSTRUCTION

SCALE IN FEET
0 100 200

FILE NAME	c:\cadd8\pw\tmakousky\350096_405ph2dms0035R013pr200_cp10.dgn					REGION NO.	STATE	FED.AID PROJ.NO.
TIME	7:24:46 PM					10	WASH	
DATE	4/18/2011							
PLOTTED BY	tmakousky							
DESIGNED BY	C. BARNETT					JOB NUMBER		
ENTERED BY	T. MAKOUSKY							
CHECKED BY	E. EVANS					CONTRACT NO.		LOCATION NO.
PROJ. ENGR.	W. TAYLOR							
REGIONAL ADM.	L. ENG	REVISION	DATE	BY				

P.E. STAMP BOX — DATE

P.E. STAMP BOX — DATE

Project Team

I-405
NE 6TH ST. TO I-5 WIDENING
AND EXPRESS TOLL LANES PROJECT

CONCEPTUAL PLAN

CP10

SHEET OF SHEETS

4/18/2011 7:24:46 PM tmakousky c:\cadd8\pw\tmakousky\350096_405ph2dms0035R013pr200_cp10.dgn