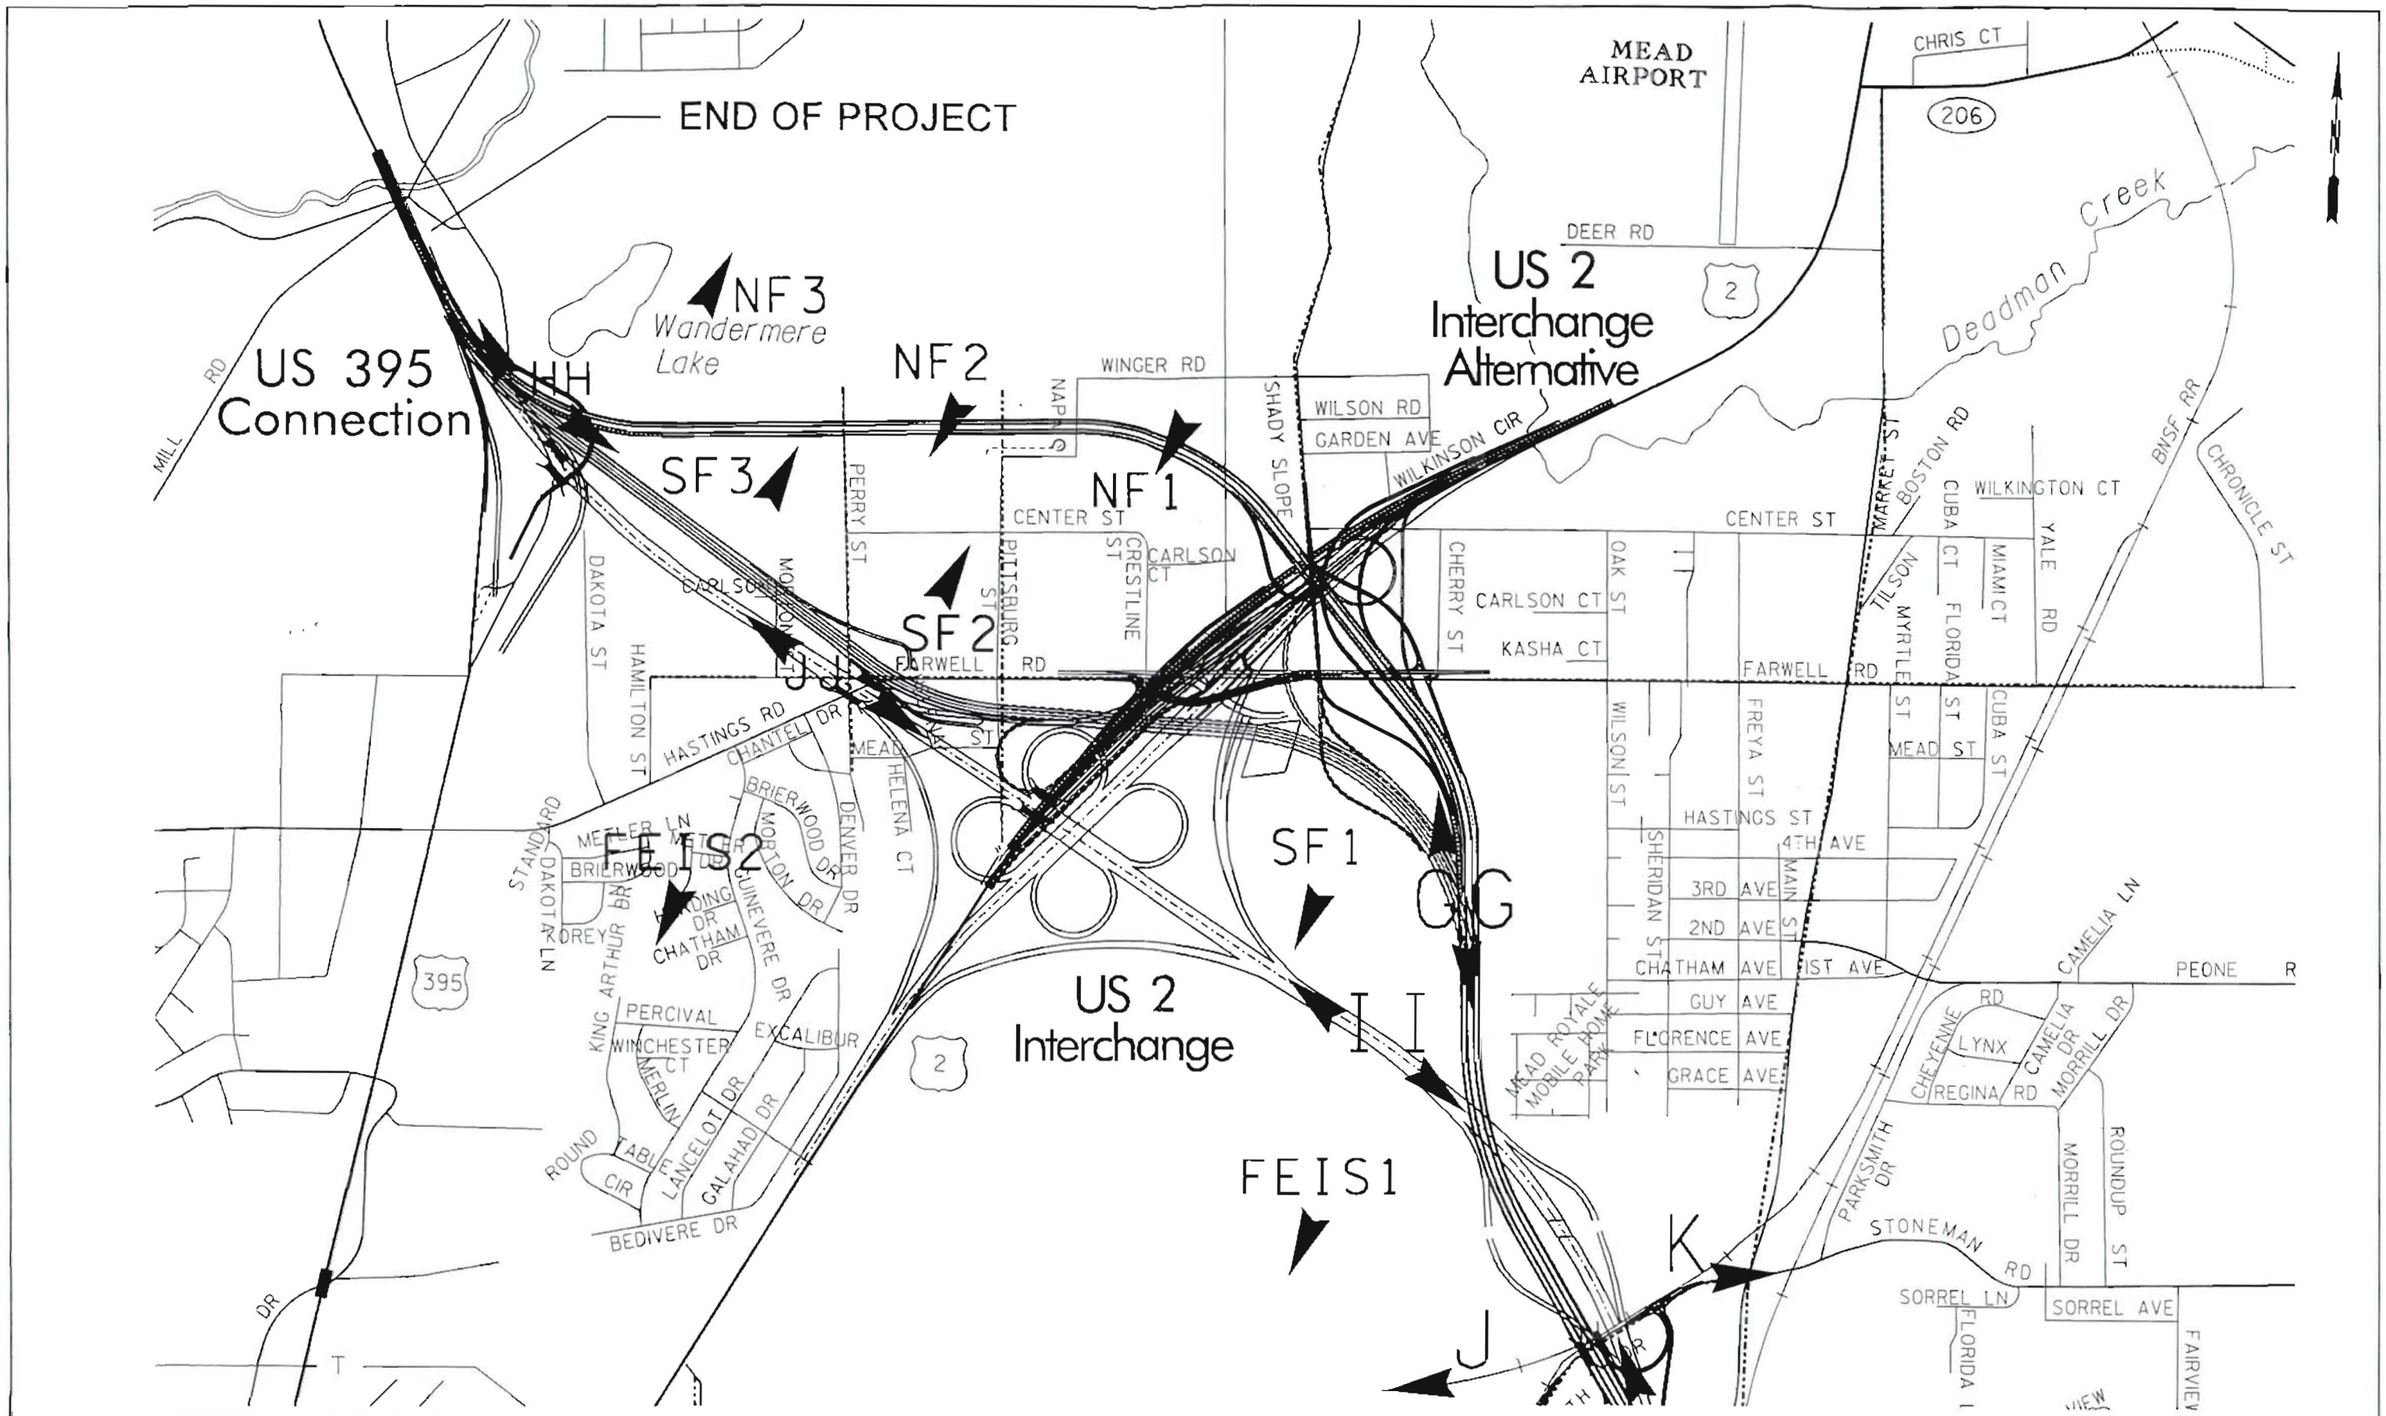

					REGION NO.	STATE	FED. AID PROJ. NO.
					10	WASH	
DESIGNED BY					JOB NUMBER		
ENTERED BY							
CHECKED BY							
PROJ. ENGR.							
REGIONAL ADM.					CONTRACT NO.		
	DATE	DATE	REVISION	BY			

Washington State Department of Transportation

SHEET OF SHEETS

o:\MartinPED\Ray McNSC options\coordbase.dgn

PLU...

04/05/2001 01:46:49 PM

McNamaR

PRELIMINARY SUBJECT TO REVISION
5-17-00

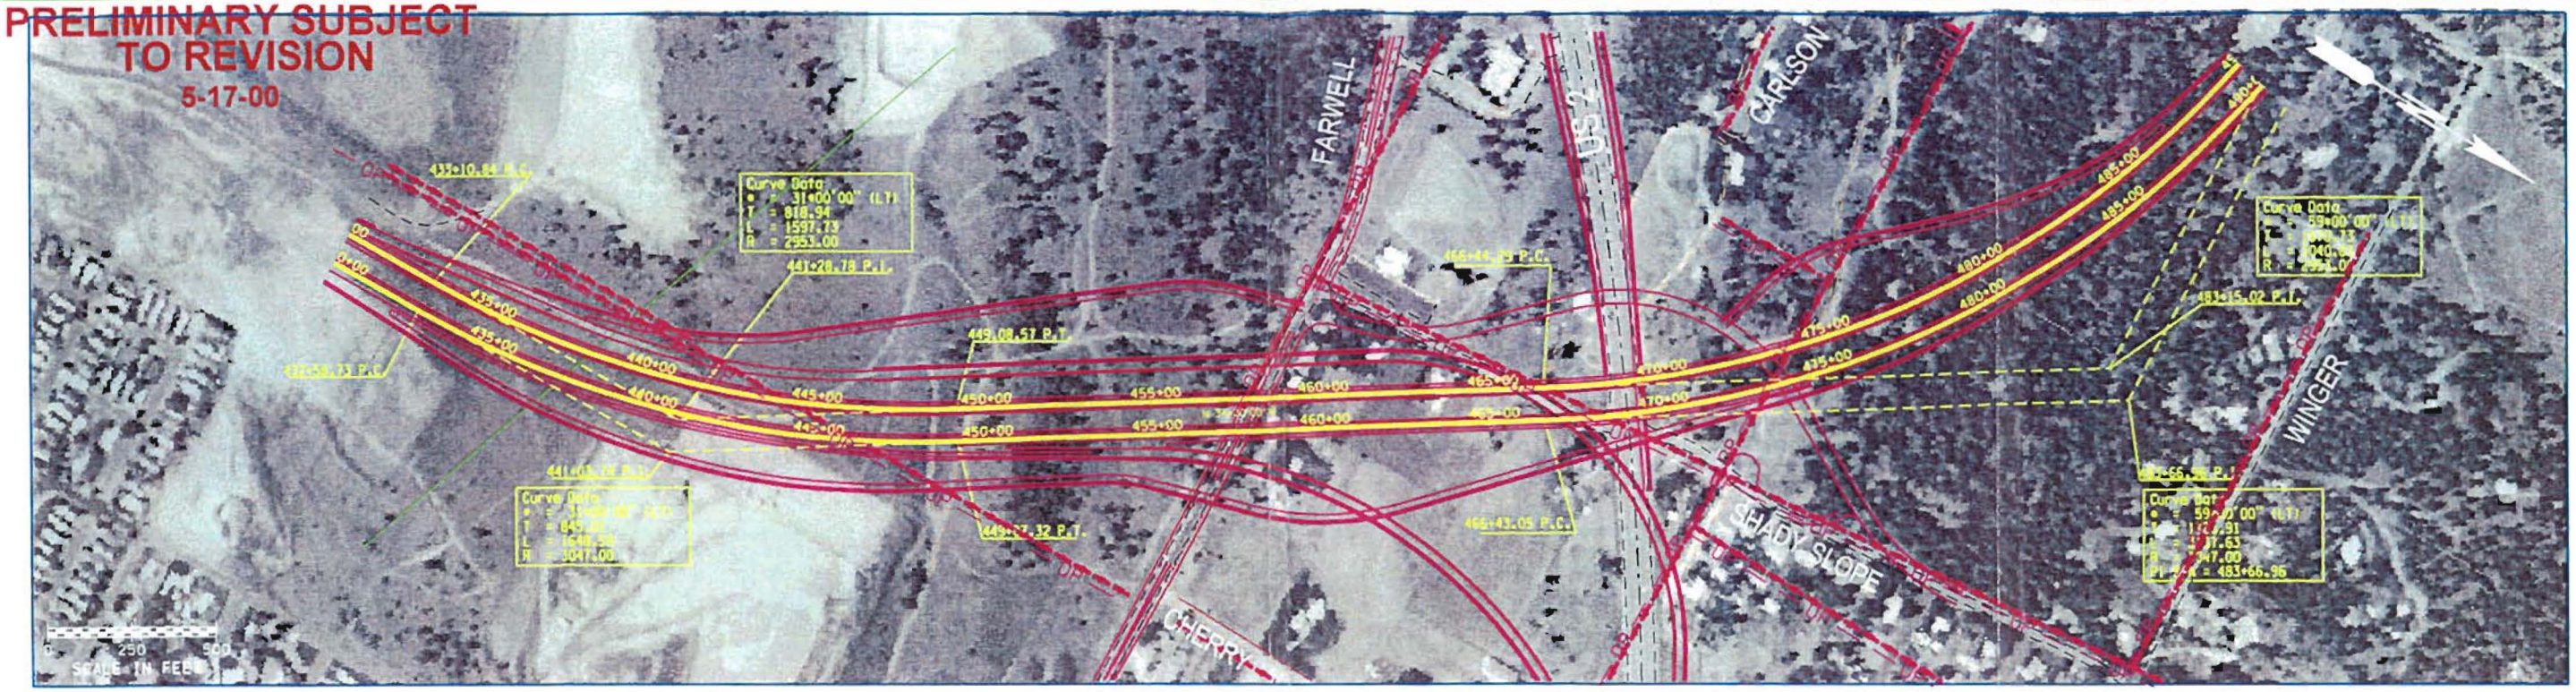

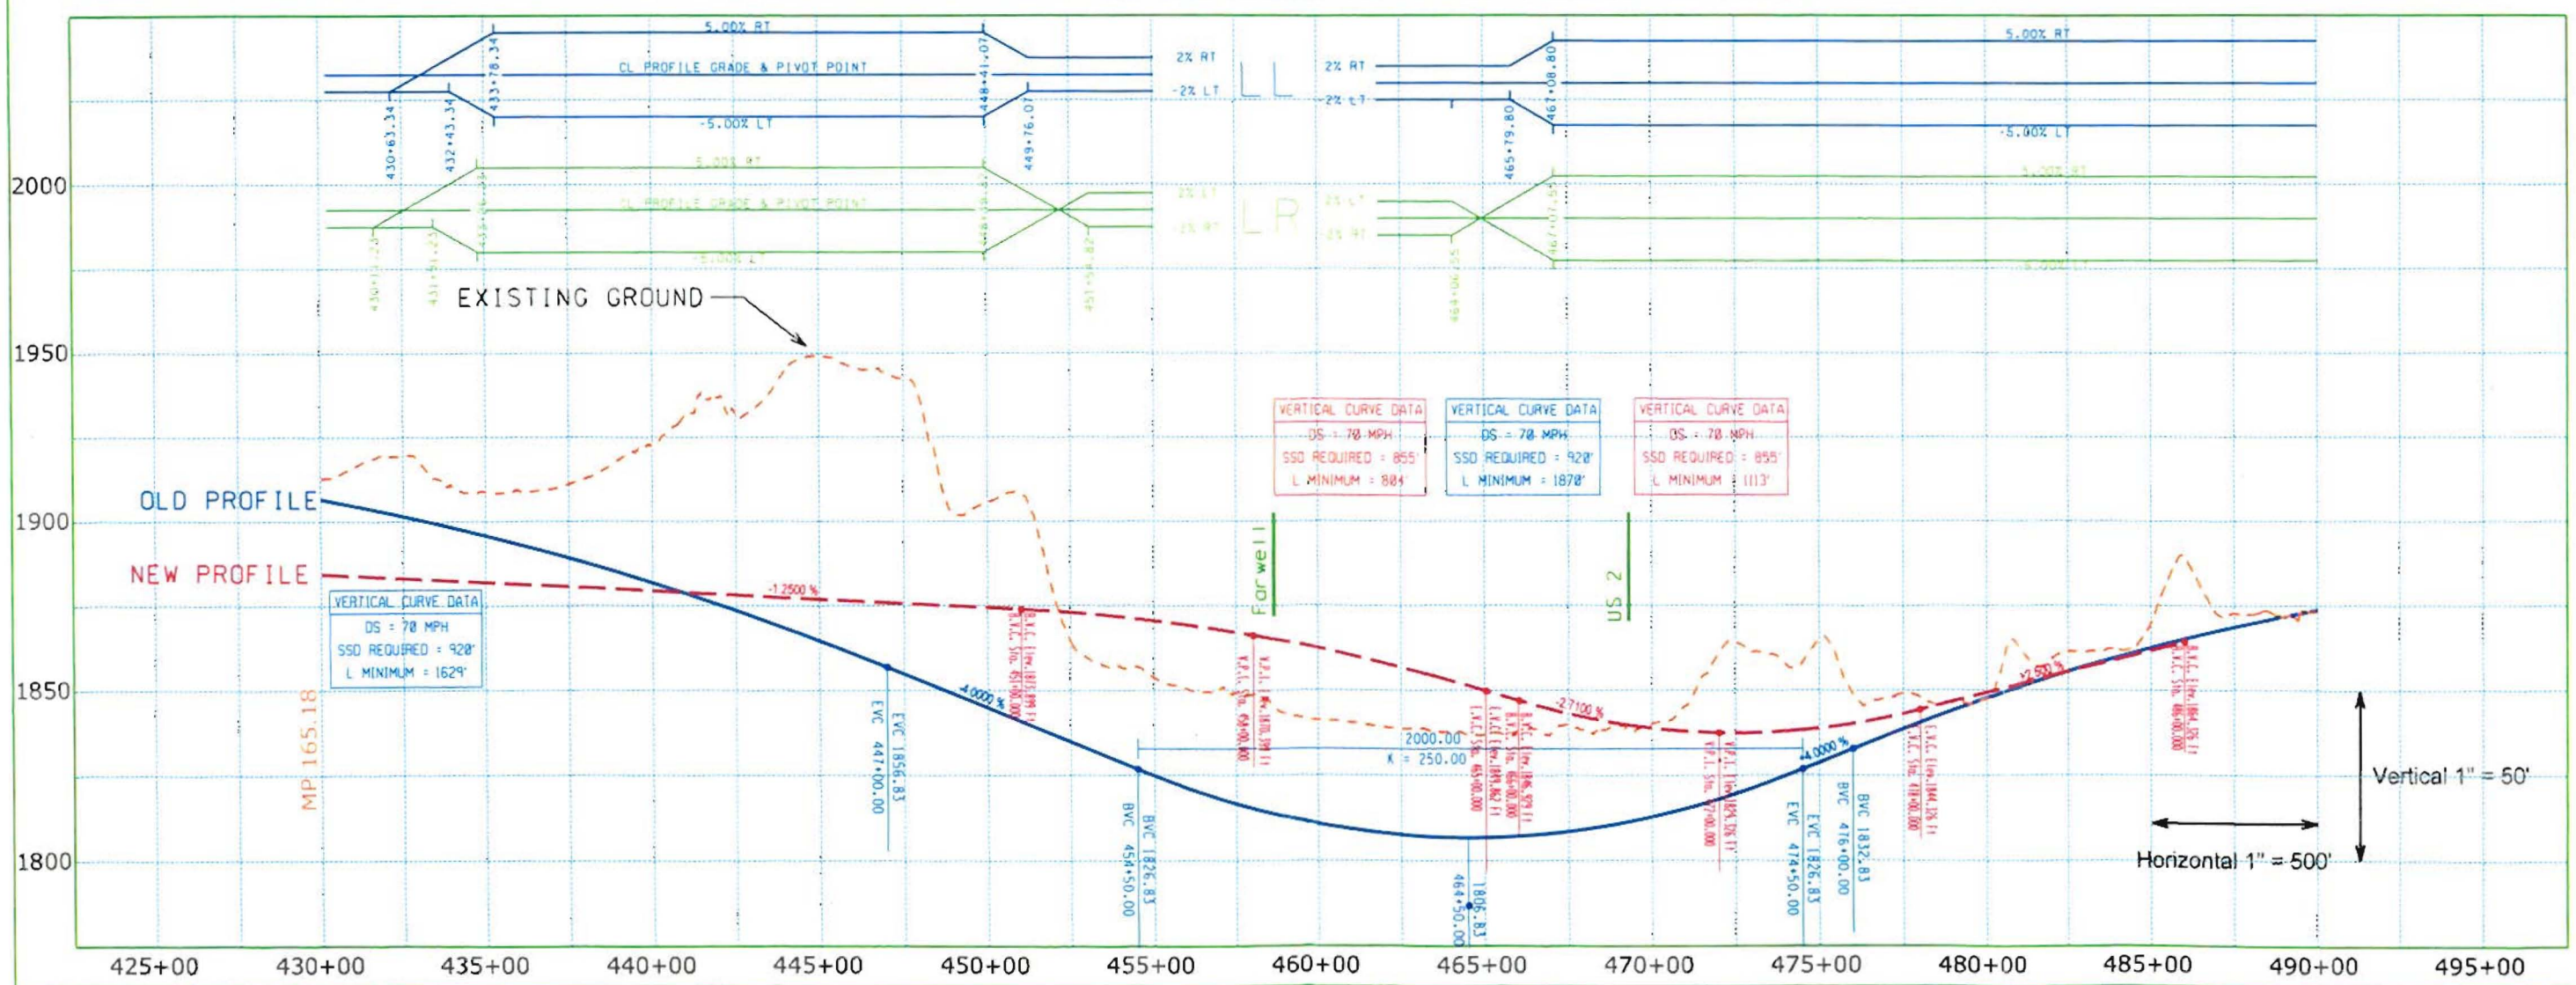

NORTH SPOKANE CORRIDOR

PLAN AND PROFILE

SHEET 6 OF 7 SHEETS

$USERNAME$ $$$$$$$$DESIGNFILENAME$$$$$$ $$$$DATE$$$ .LOT6