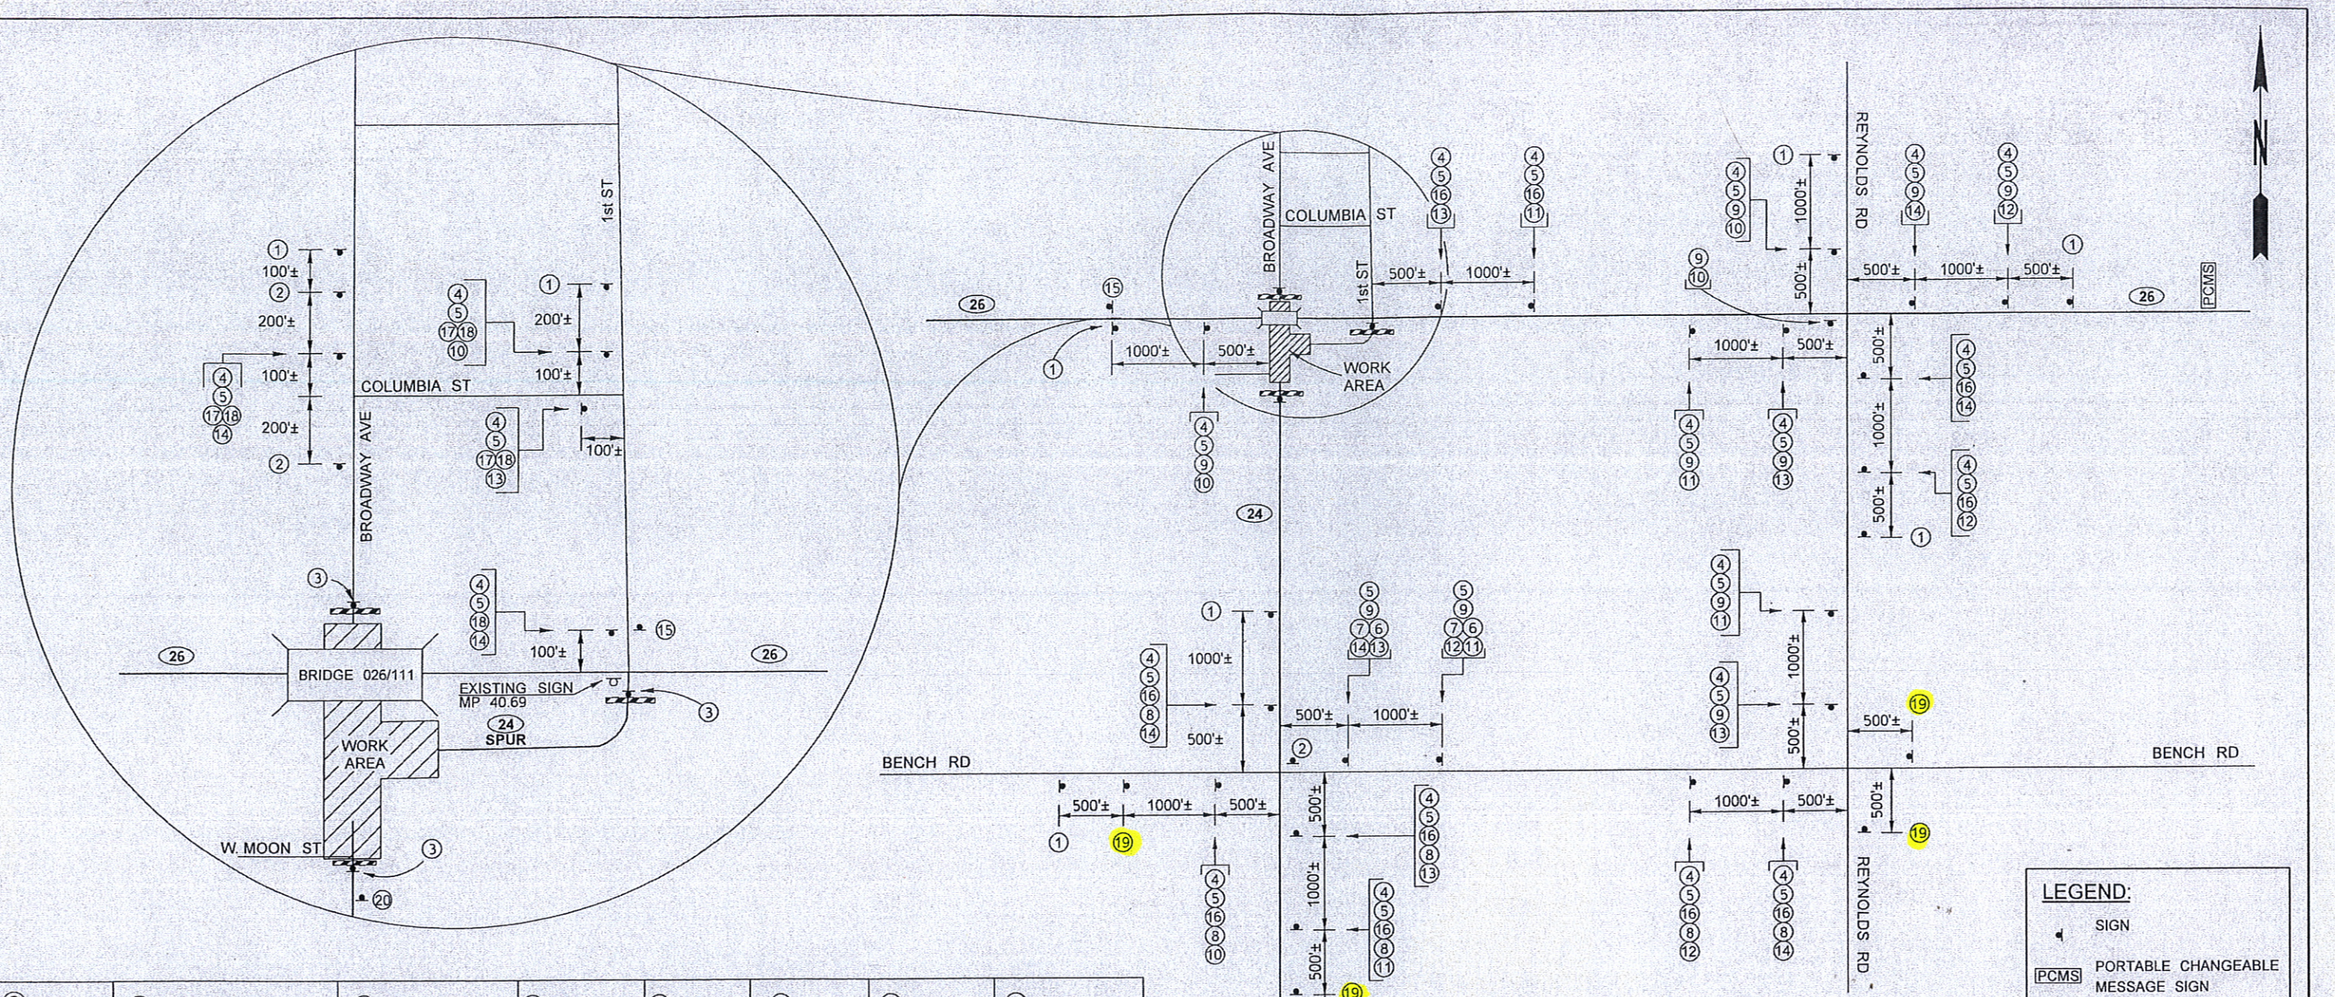

LEGEND:

SIGN

PCMS PORTABLE CHANGEABLE MESSAGE SIGN

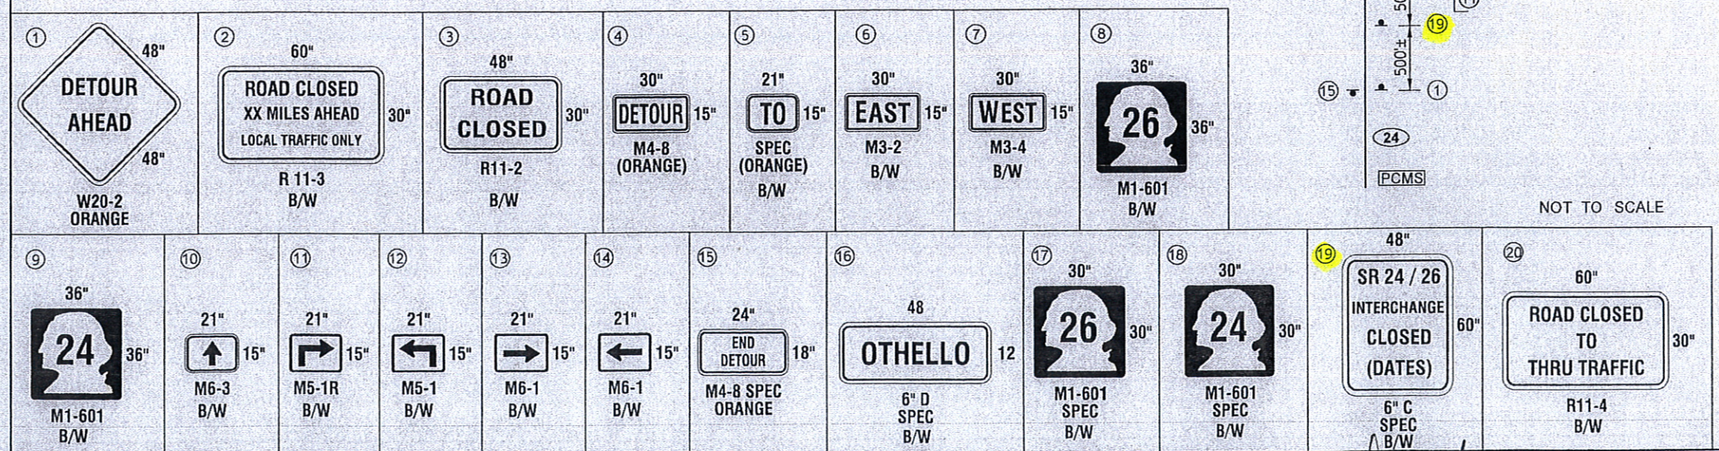

NOT TO SCALE

NOTES:

1. ALL SIGNS SHOWN ON THIS PLAN SHEET ARE CONSTRUCTION SIGNS CLASS A. OTHER WARNING SIGNS, SUCH AS LOOSE GRAVEL, ABRUPT PAVEMENT EDGE, ETC., MAY BE USED AS DETERMINED BY THE ENGINEER, AND SHALL BE CONSTRUCTION SIGNS CLASS B.

2. ALL SIGNS SHALL HAVE A BLACK LEGEND ON AN ORANGE BACKGROUND UNLESS OTHERWISE SPECIFIED.

3. SEE STANDARD PLAN K-80.10 FOR INSTALLATION DETAILS.

4. SEE STANDARD PLAN G 22.10 FOR POST SIZES.

5. 36" x 36" ROAD WORK AHEAD SIGNS ON INTERSECTING ROADS SHALL BE PLACED APPROXIMATELY 100'± FROM THE INTERSECTION.

6. SIGN NUMBER 19 SHALL BE PUT IN PLACE 2 WEEKS PRIOR TO ANY ROAD CLOSURE REQUIRING DETOUR SIGNING AS ADVANCED WARNING, AND SHALL BE LEFT UP DURING THE ROADWAY CLOSURE. DATES OF CLOSURES SHALL BE KEPT UP TO DATE.

7. SIGNS 1 - 18 SHALL BE COVERED WHEN THIS DETOUR PLAN IS NOT IN EFFECT.

FILE NAME	g:\engineering\pe201\Projects\SR 26\SR26_Othello@FirstSt_Stage 1\AD\cadd\PS.dgn
TIME	11:01:05 AM
DATE	10/8/2009
PLOTTED BY	ledbetb
DESIGNED BY	J. SAUGEN
ENTERED BY	H. McMASTER
CHECKED BY	J. SAUGEN
PROJ. ENGR.	R. ROMINE
REGIONAL ADM.	D. SARLES (ACTING)

REVISION | DATE | BY

REGION NO. 10 | STATE WASH | FED.AID PROJ.NO.

JOB NUMBER 10B003

CONTRACT NO. | LOCATION NO. TA3899

ROBERT T. ROMINE, STATE OF WASHINGTON, 30322, REGISTERED PROFESSIONAL ENGINEER — 10/8/09 DATE — P.E. STAMP BOX

DAVID W. KIENINGER, STATE OF WASHINGTON, REGISTERED PROFESSIONAL ENGINEER — 10/8/09 DATE — P.E. STAMP BOX

Washington State Department of Transportation

SR 26
OTHELLO AT FIRST ST
I/S IMPROVEMENTS STAGE 1

DETOUR ROUTE

Plot 19

PLAN REF NO DR1

SHEET 24 OF 24 SHEETS