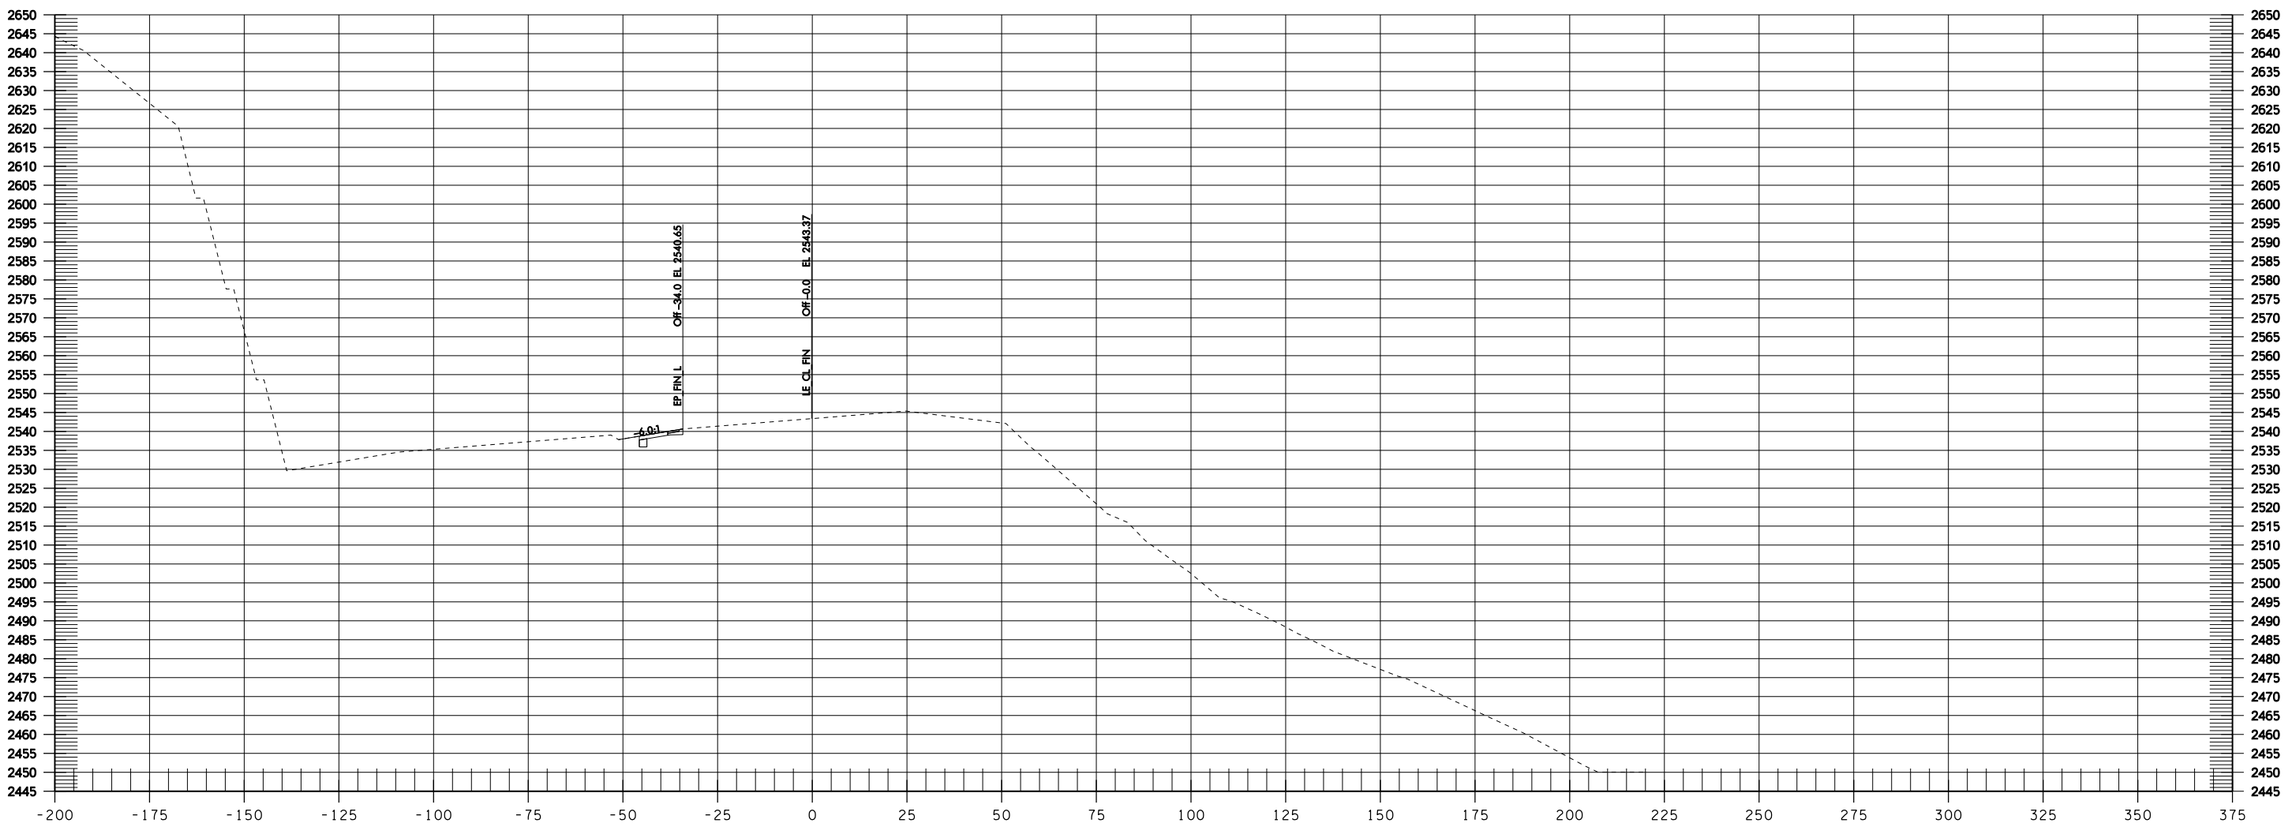
EP FIN L
Off -34.0 EL 2540.65
LE CL FIN
Off -0.0 EL 2543.37
-6.01
2650
2645
2640
2635
2630
2625
2620
2615
2610
2605
2600
2595
2590
2585
2580
2575
2570
2565
2560
2555
2550
2545
2540
2535
2530
2525
2520
2515
2510
2505
2500
2495
2490
2485
2480
2475
2470
2465
2460
2455
2450
2445
-200
-175
-150
-125
-100
-75
-50
-25
0
25
50
75
100
125
150
175
200
225
250
275
300
325
350
375

LE 1329+18

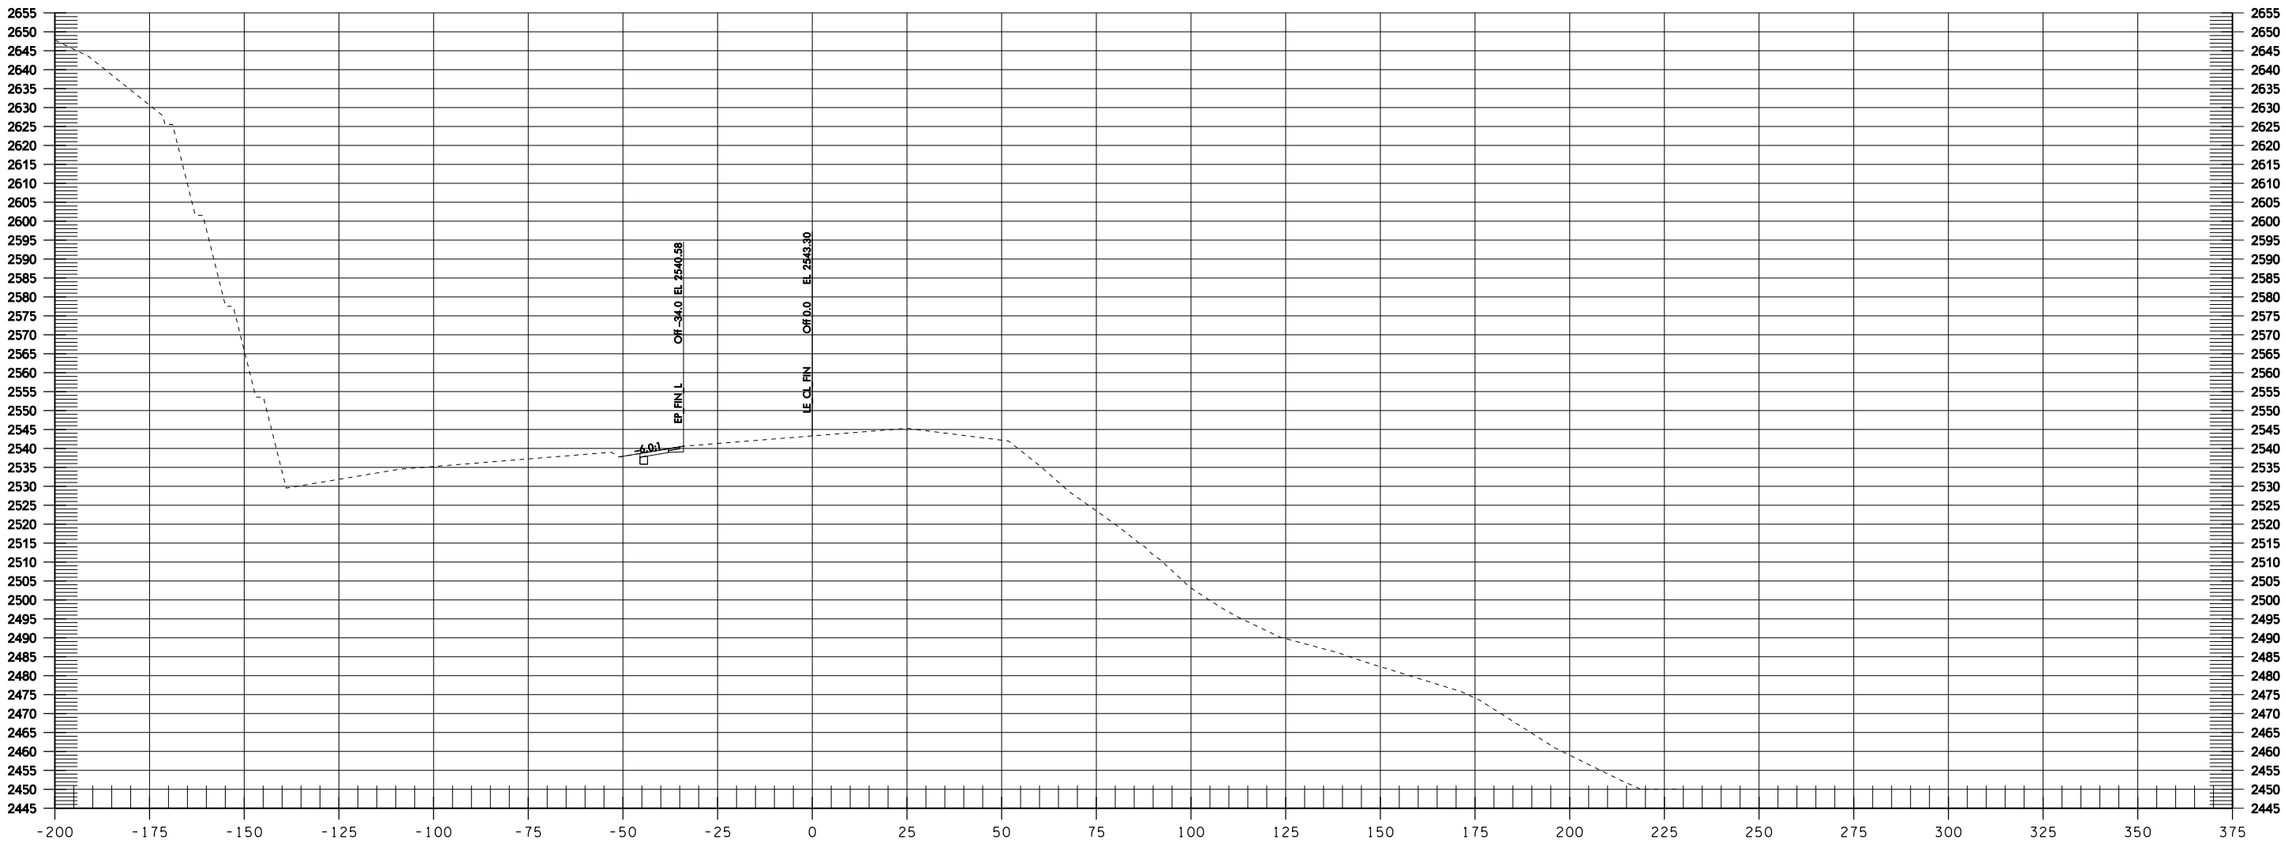

LE 1329+50

Informational Use Only Washington State Department of Transportation I-90 Snowshed to Keechelus Dam Phase 1C - Replace Snowshed and Add Lanes

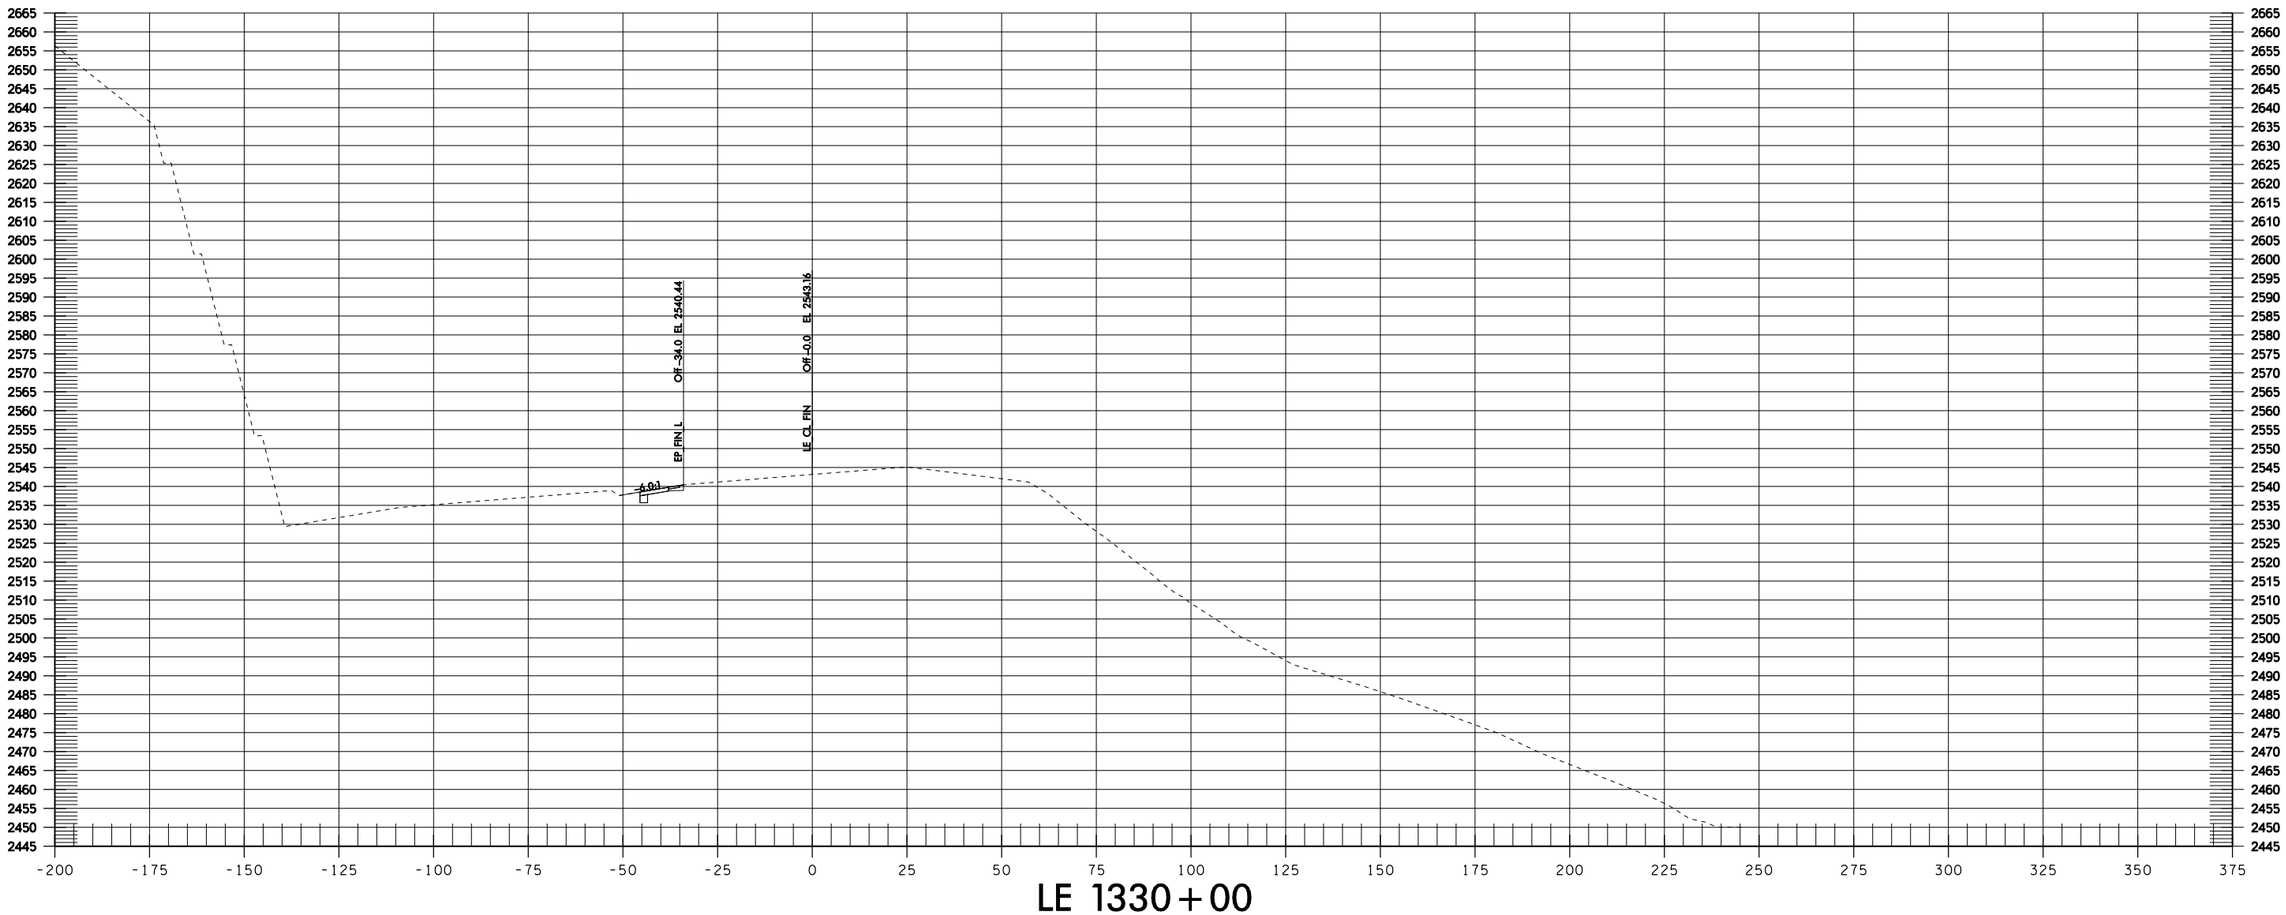

Informational Use Only Washington State Department of Transportation I-90 Snowshed to Keechelus Dam Phase 1C - Replace Snowshed and Add Lanes

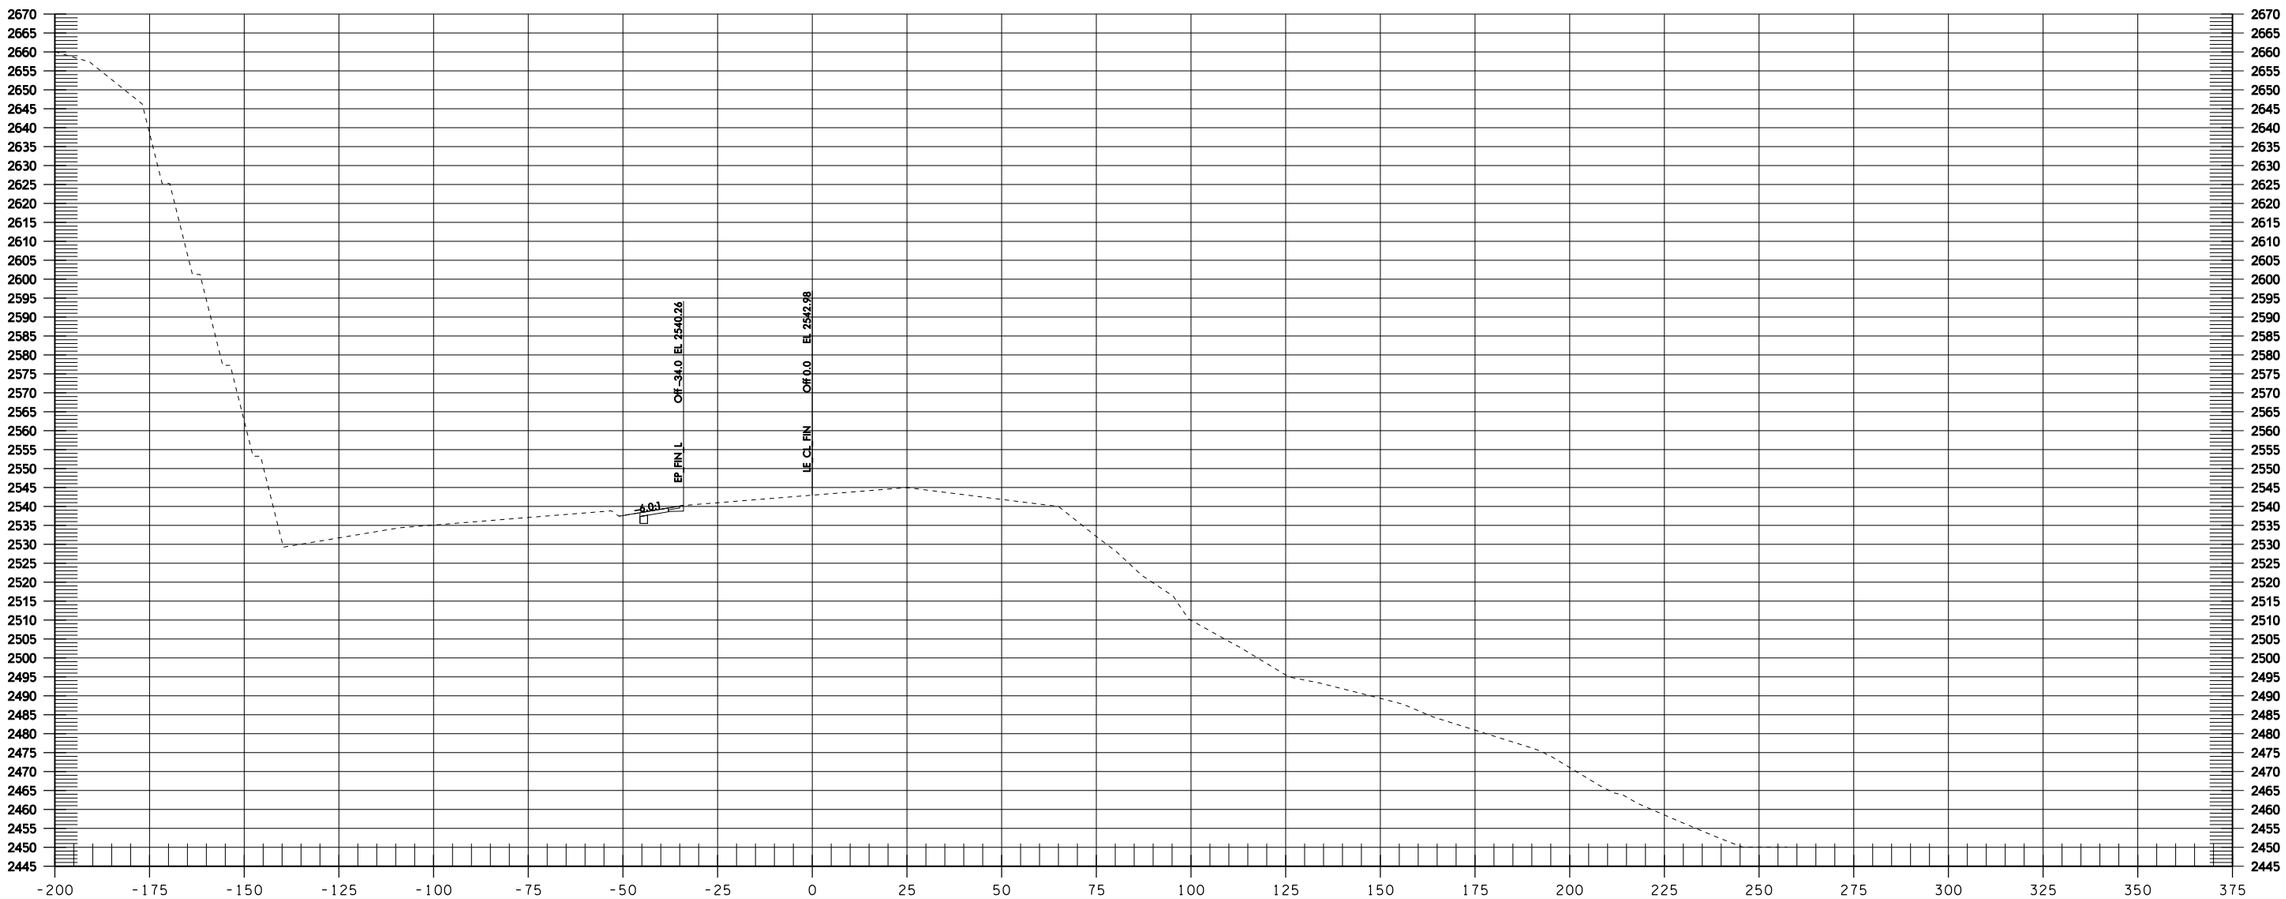

LE 1330+50

Informational Use Only Washington State Department of Transportation I-90 Snowshed to Keechelus Dam Phase 1C - Replace Snowshed and Add Lanes

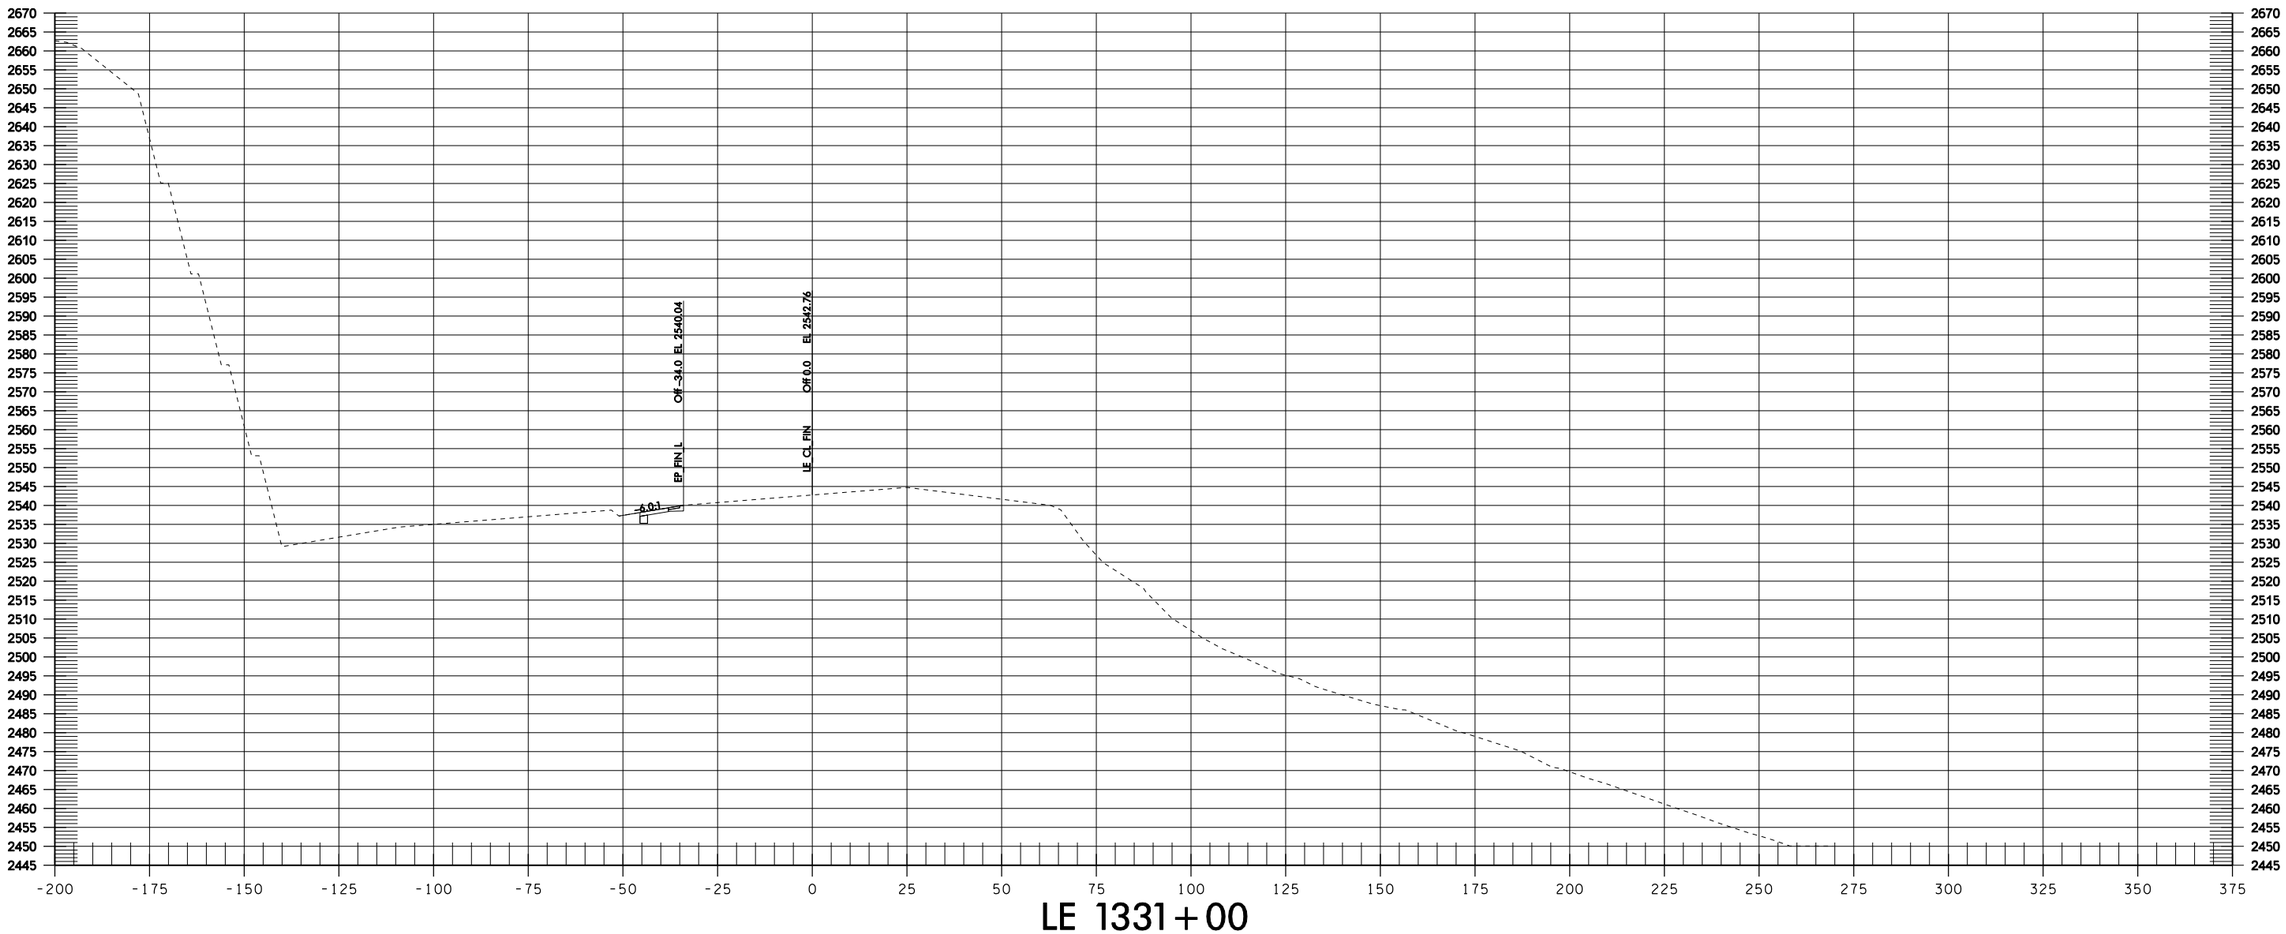

Informational Use Only Washington State Department of Transportation I-90 Snowshed to Keechelus Dam Phase 1C - Replace Snowshed and Add Lanes

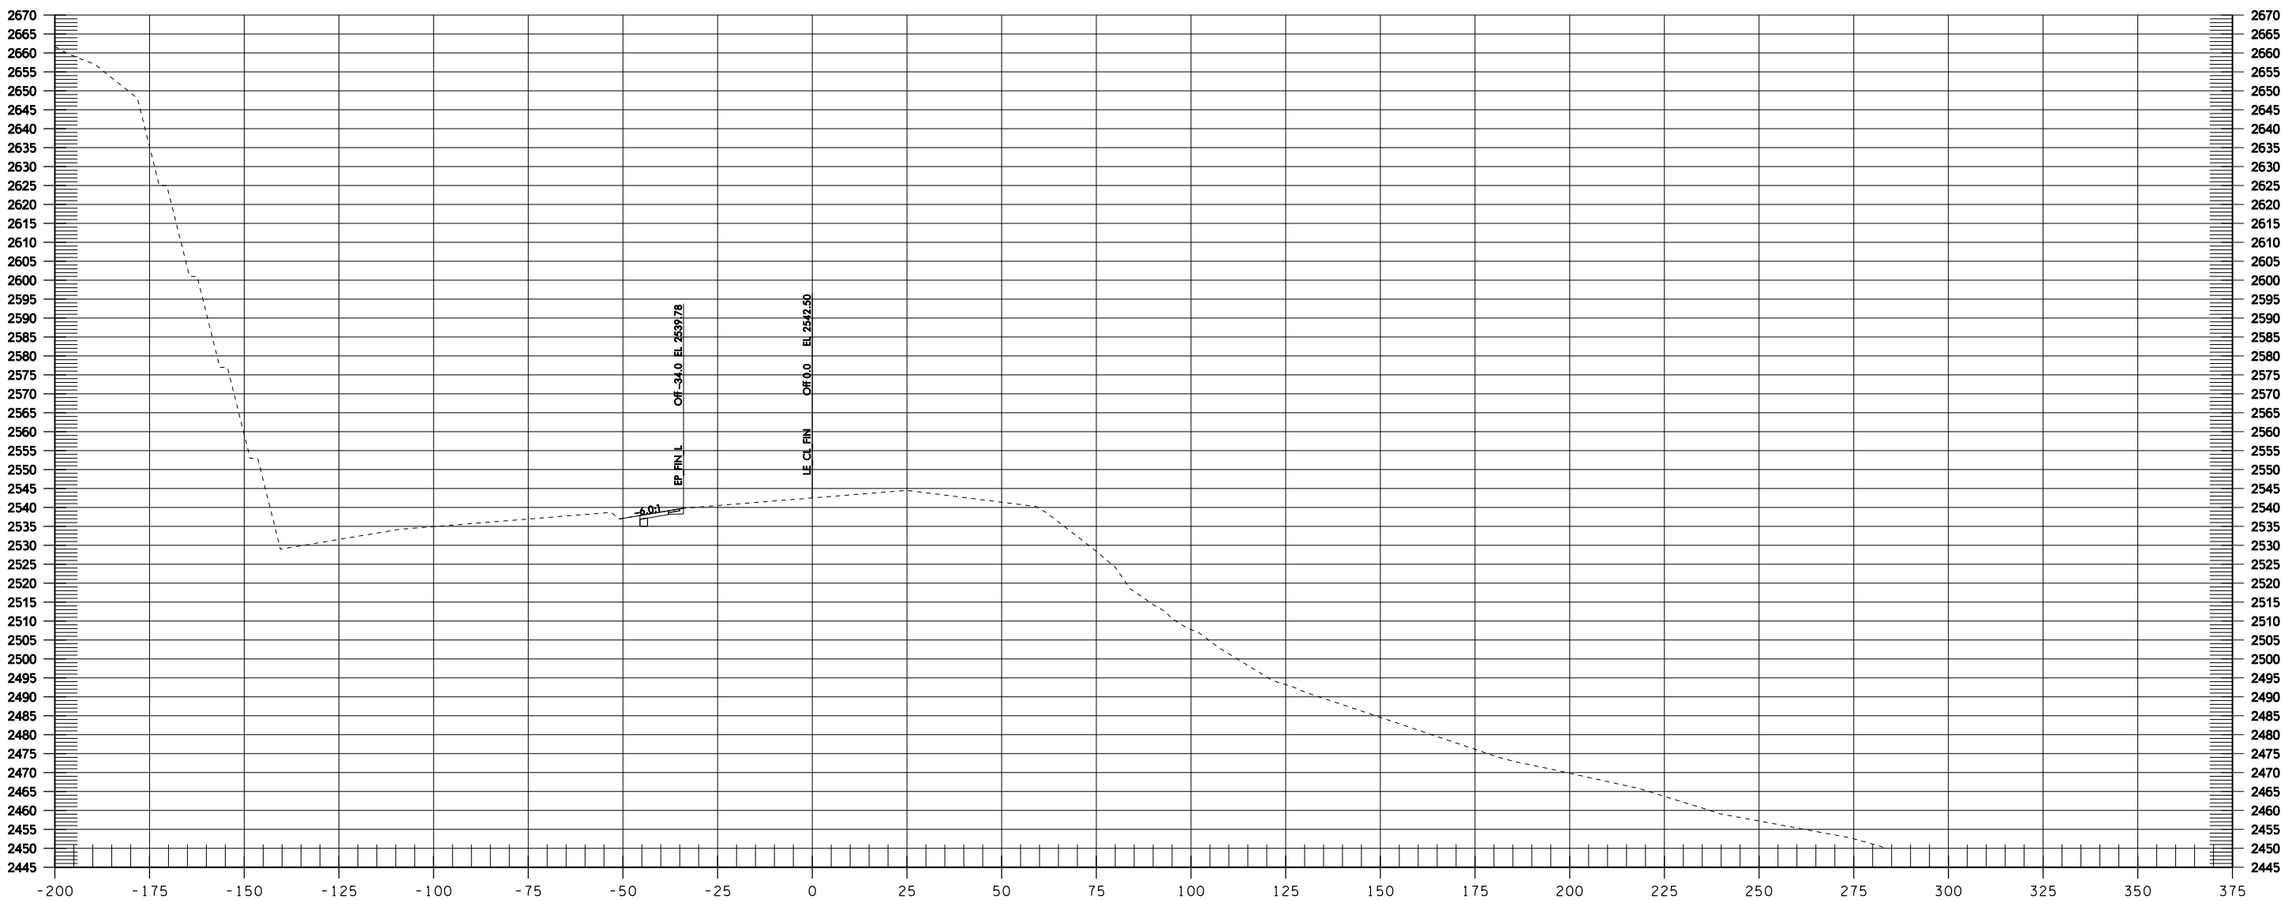

LE 1331+50

Informational Use Only Washington State Department of Transportation I-90 Snowshed to Keechelus Dam Phase 1C - Replace Snowshed and Add Lanes

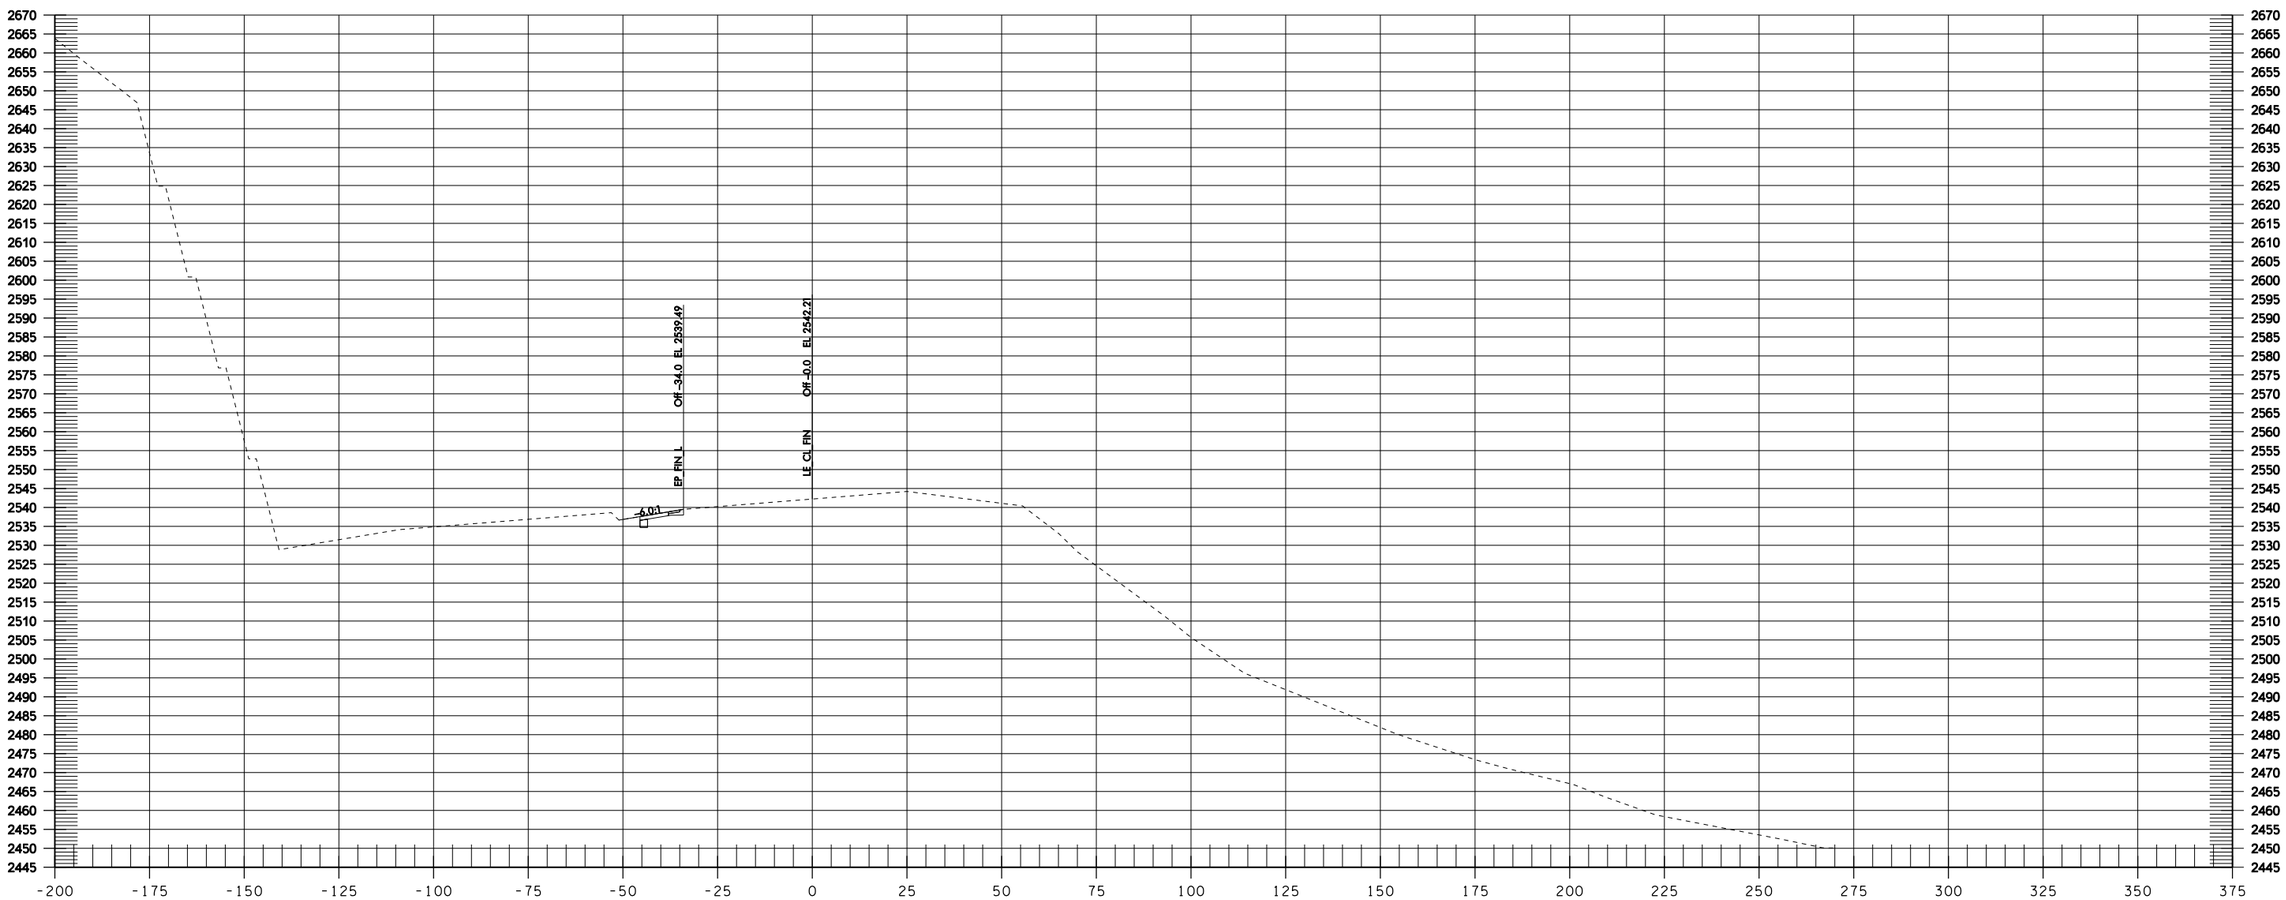

LE 1332+00

Informational Use Only Washington State Department of Transportation I-90 Snowshed to Keechelus Dam Phase 1C - Replace Snowshed and Add Lanes

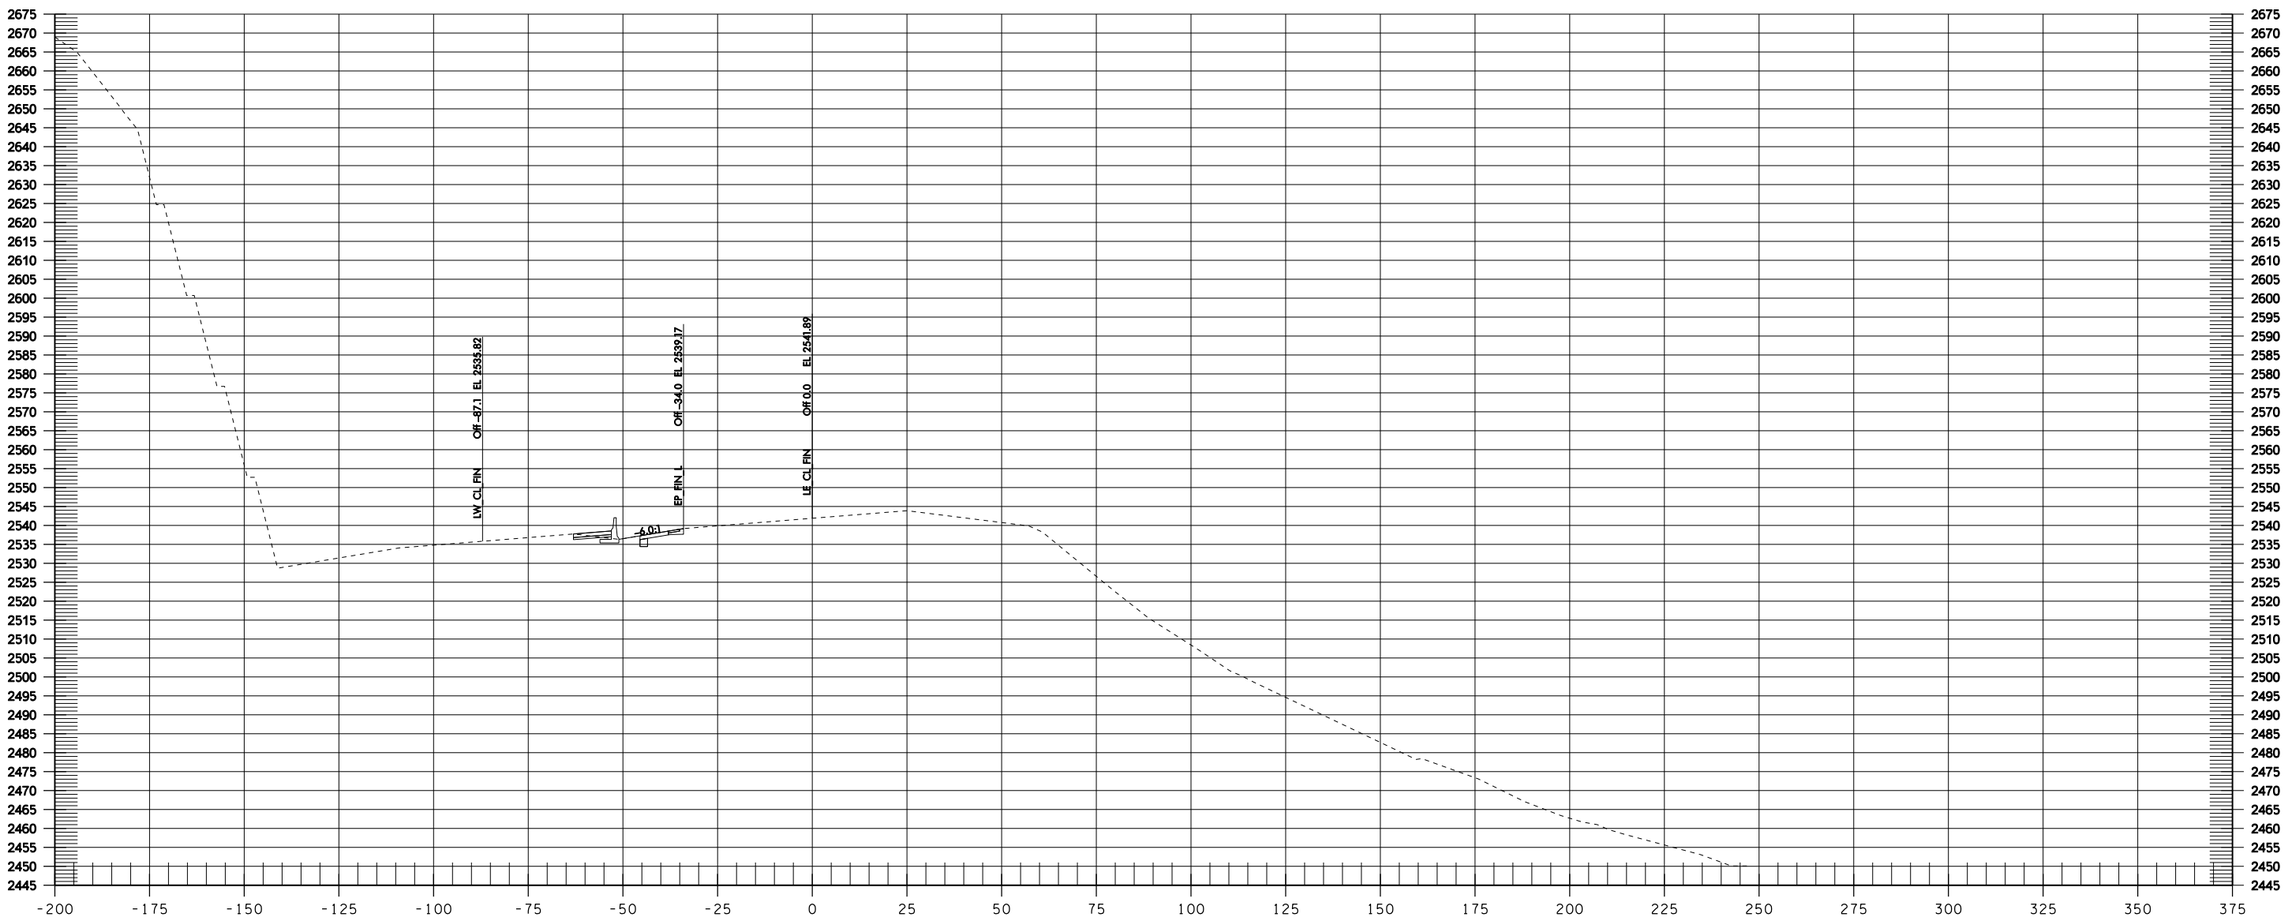

LE 1332+50

Informational Use Only Washington State Department of Transportation I-90 Snowshed to Keechelus Dam Phase 1C - Replace Snowshed and Add Lanes

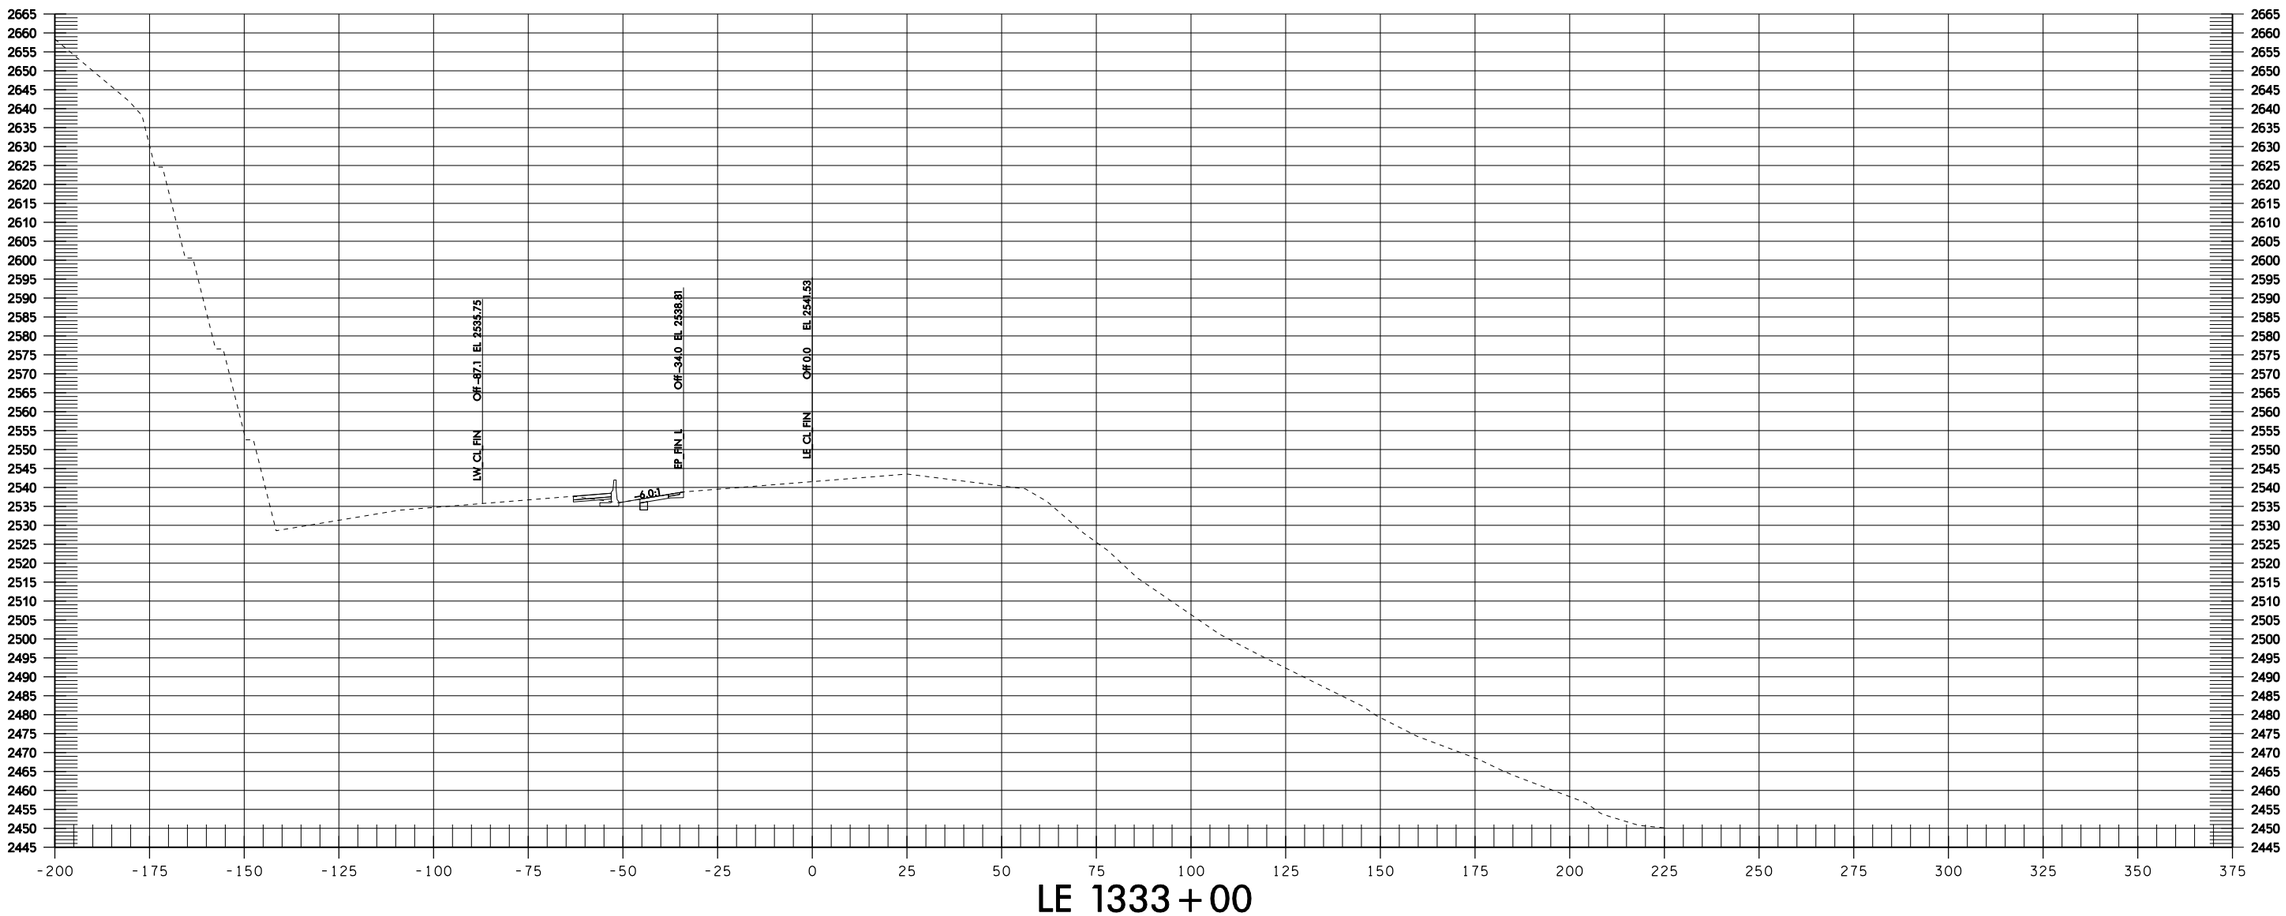

Informational Use Only Washington State Department of Transportation I-90 Snowshed to Keechelus Dam Phase 1C - Replace Snowshed and Add Lanes

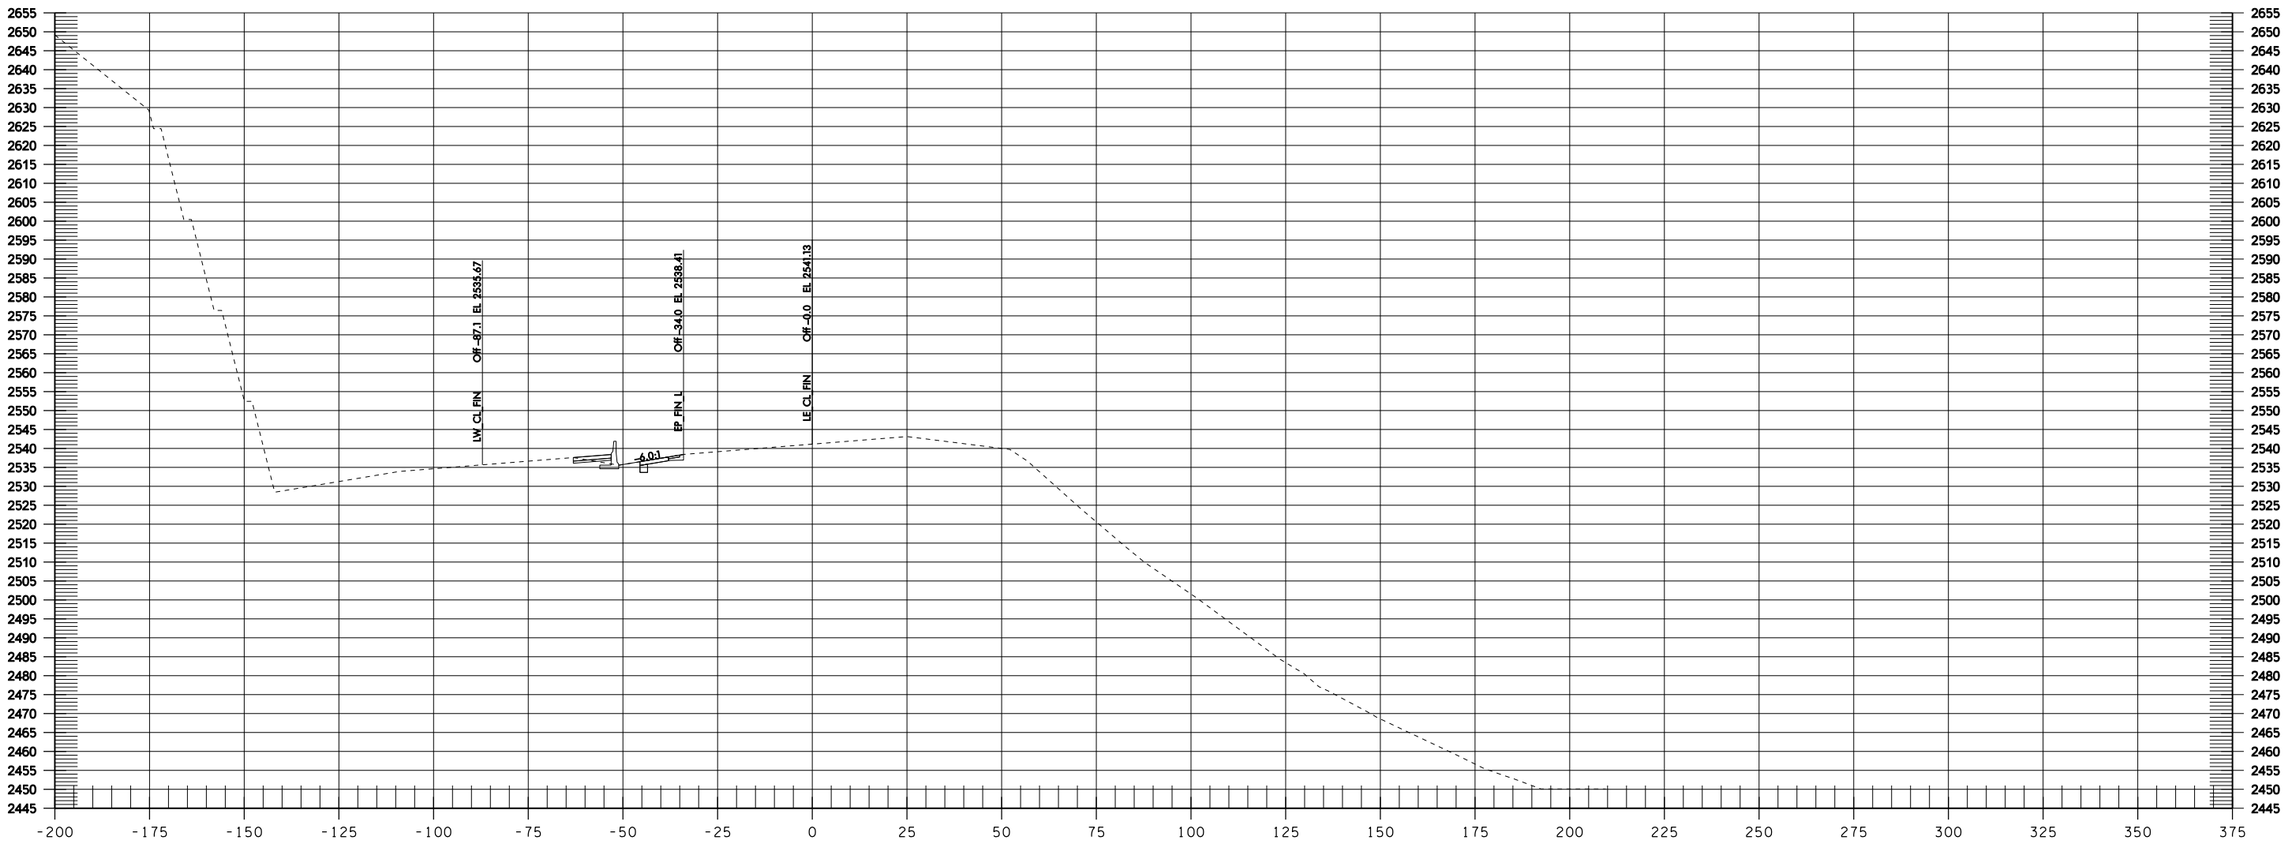

LE 1333+50

Informational Use Only Washington State Department of Transportation I-90 Snowshed to Keechelus Dam Phase 1C - Replace Snowshed and Add Lanes

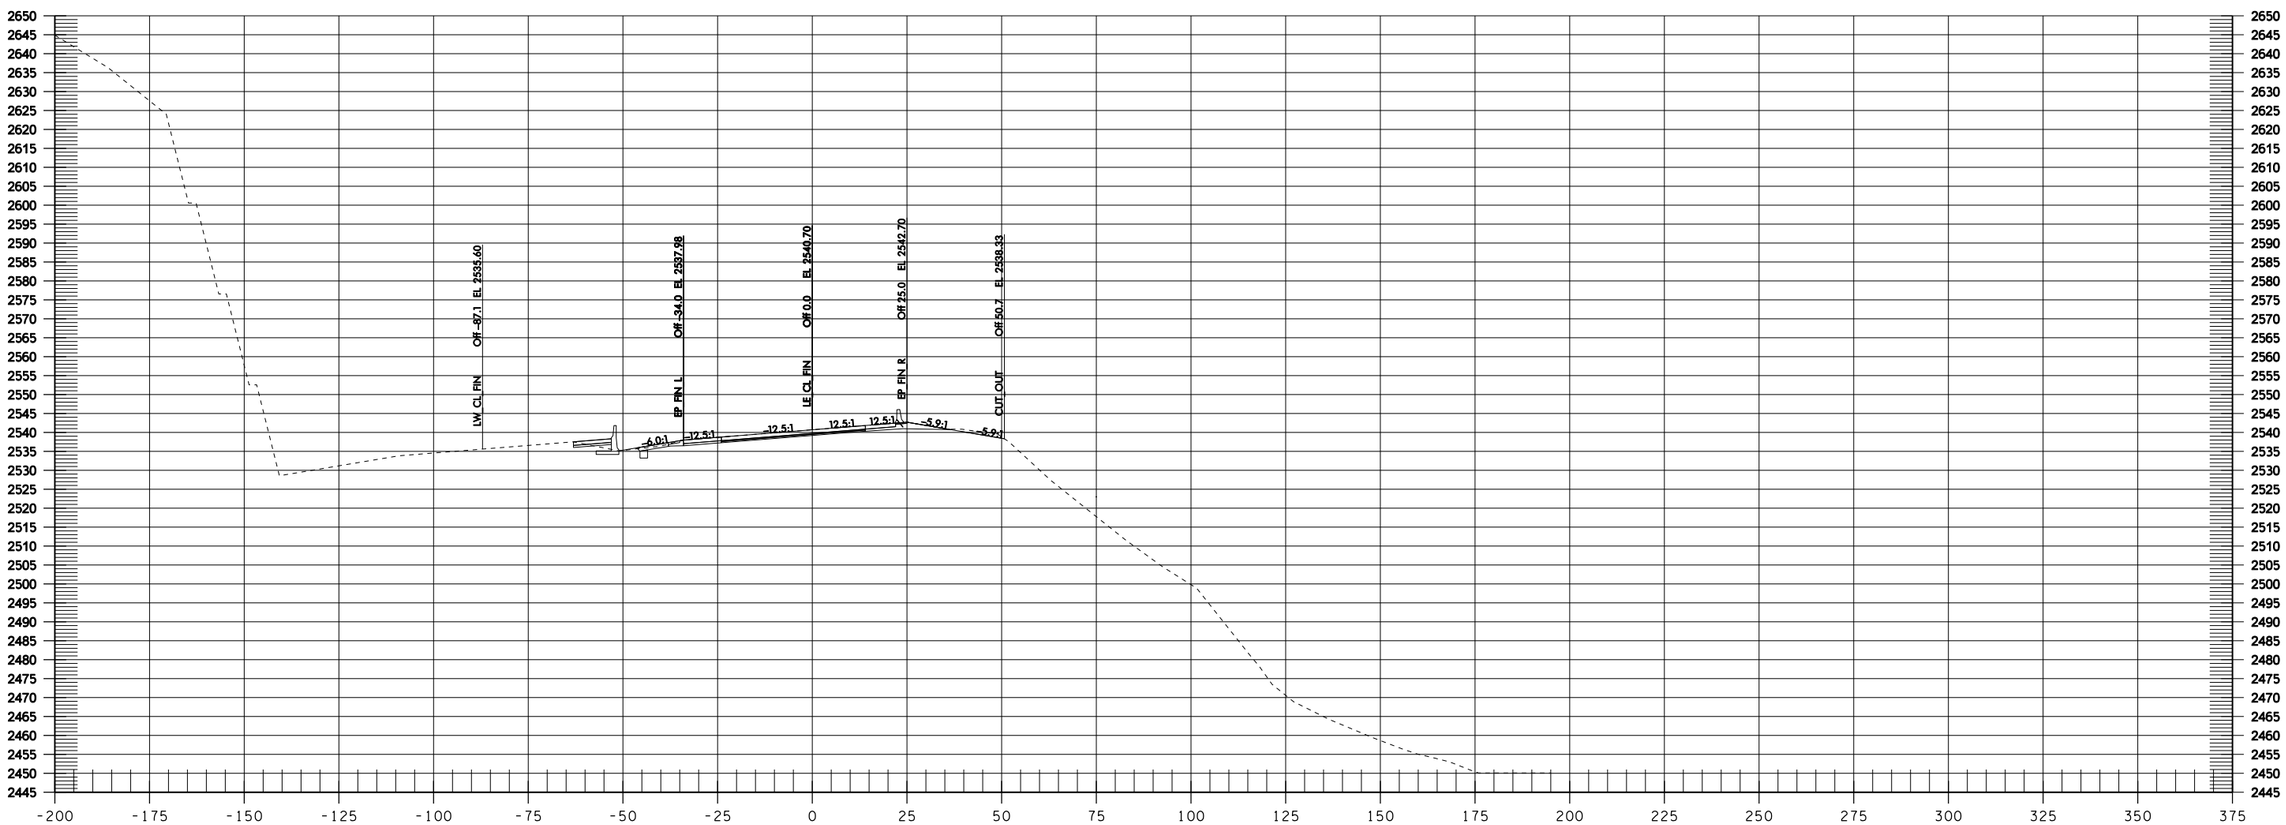

Informational Use Only Washington State Department of Transportation I-90 Snowshed to Keechelus Dam Phase 1C - Replace Snowshed and Add Lanes

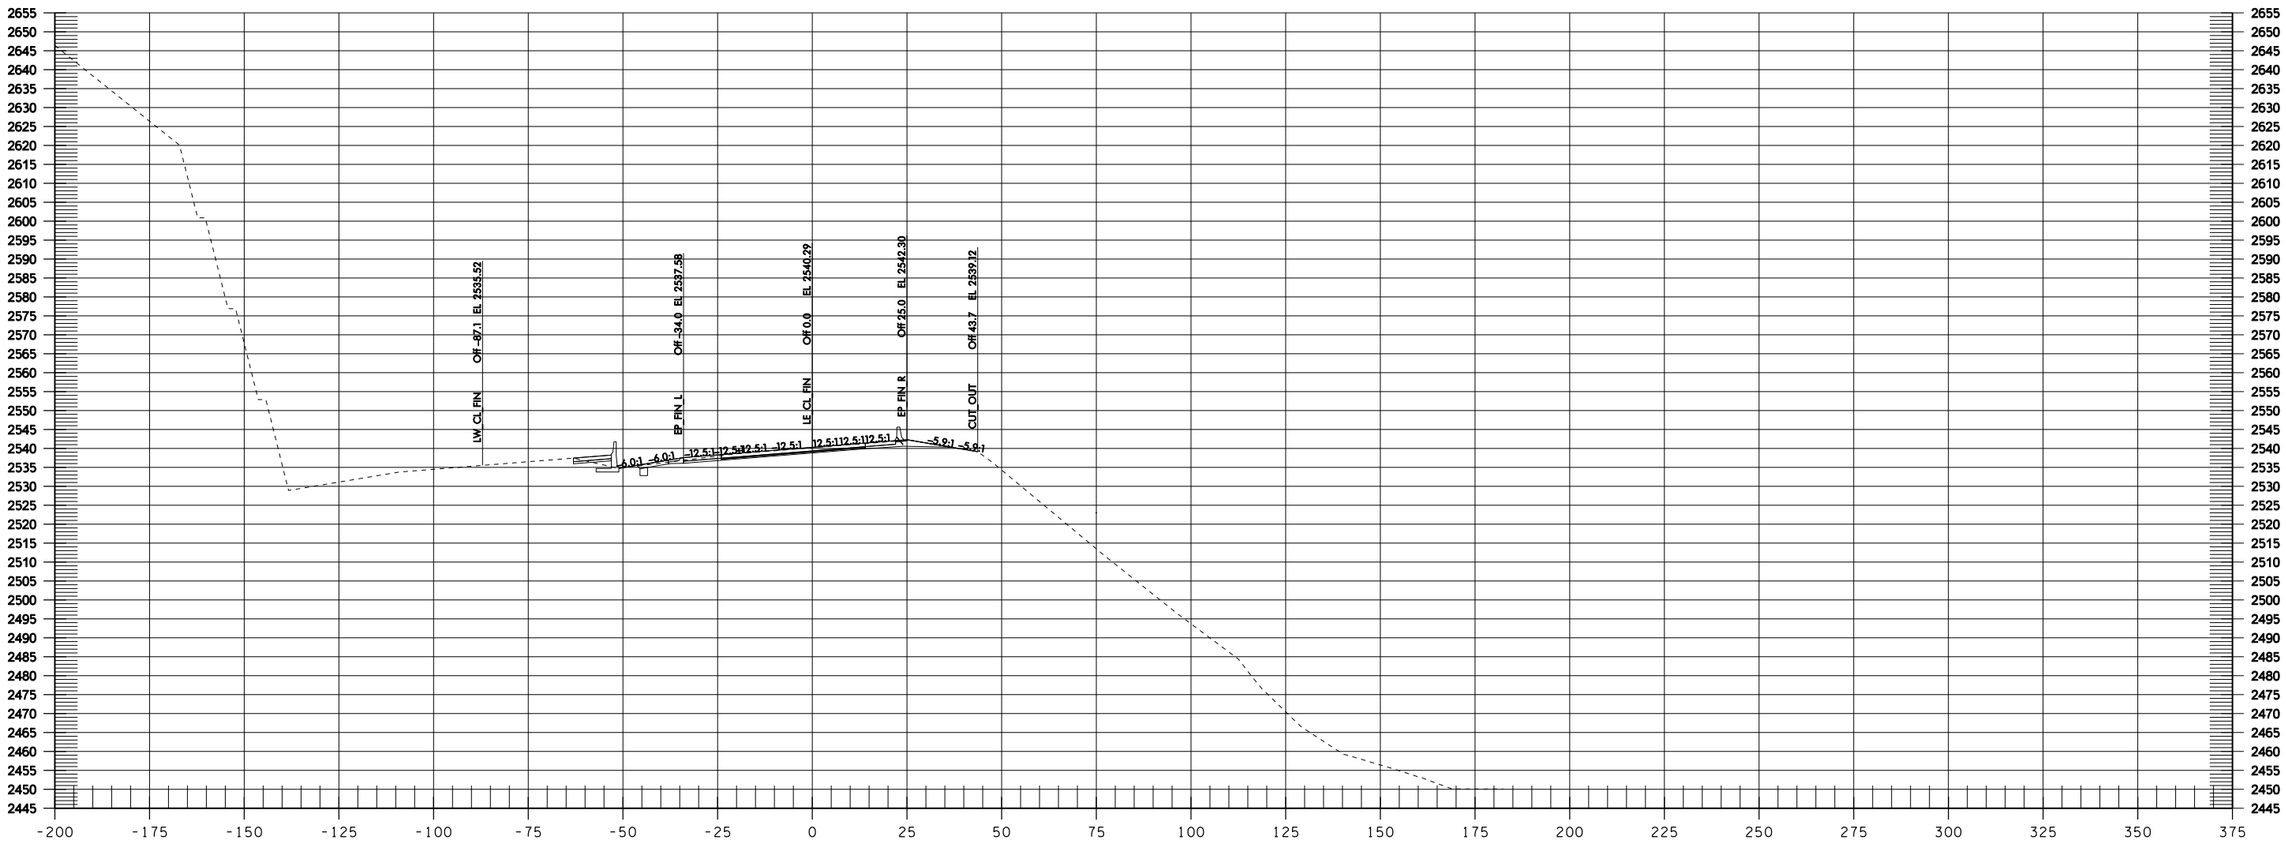

LE 1334+50

Informational Use Only Washington State Department of Transportation I-90 Snowshed to Keechelus Dam Phase 1C - Replace Snowshed and Add Lanes

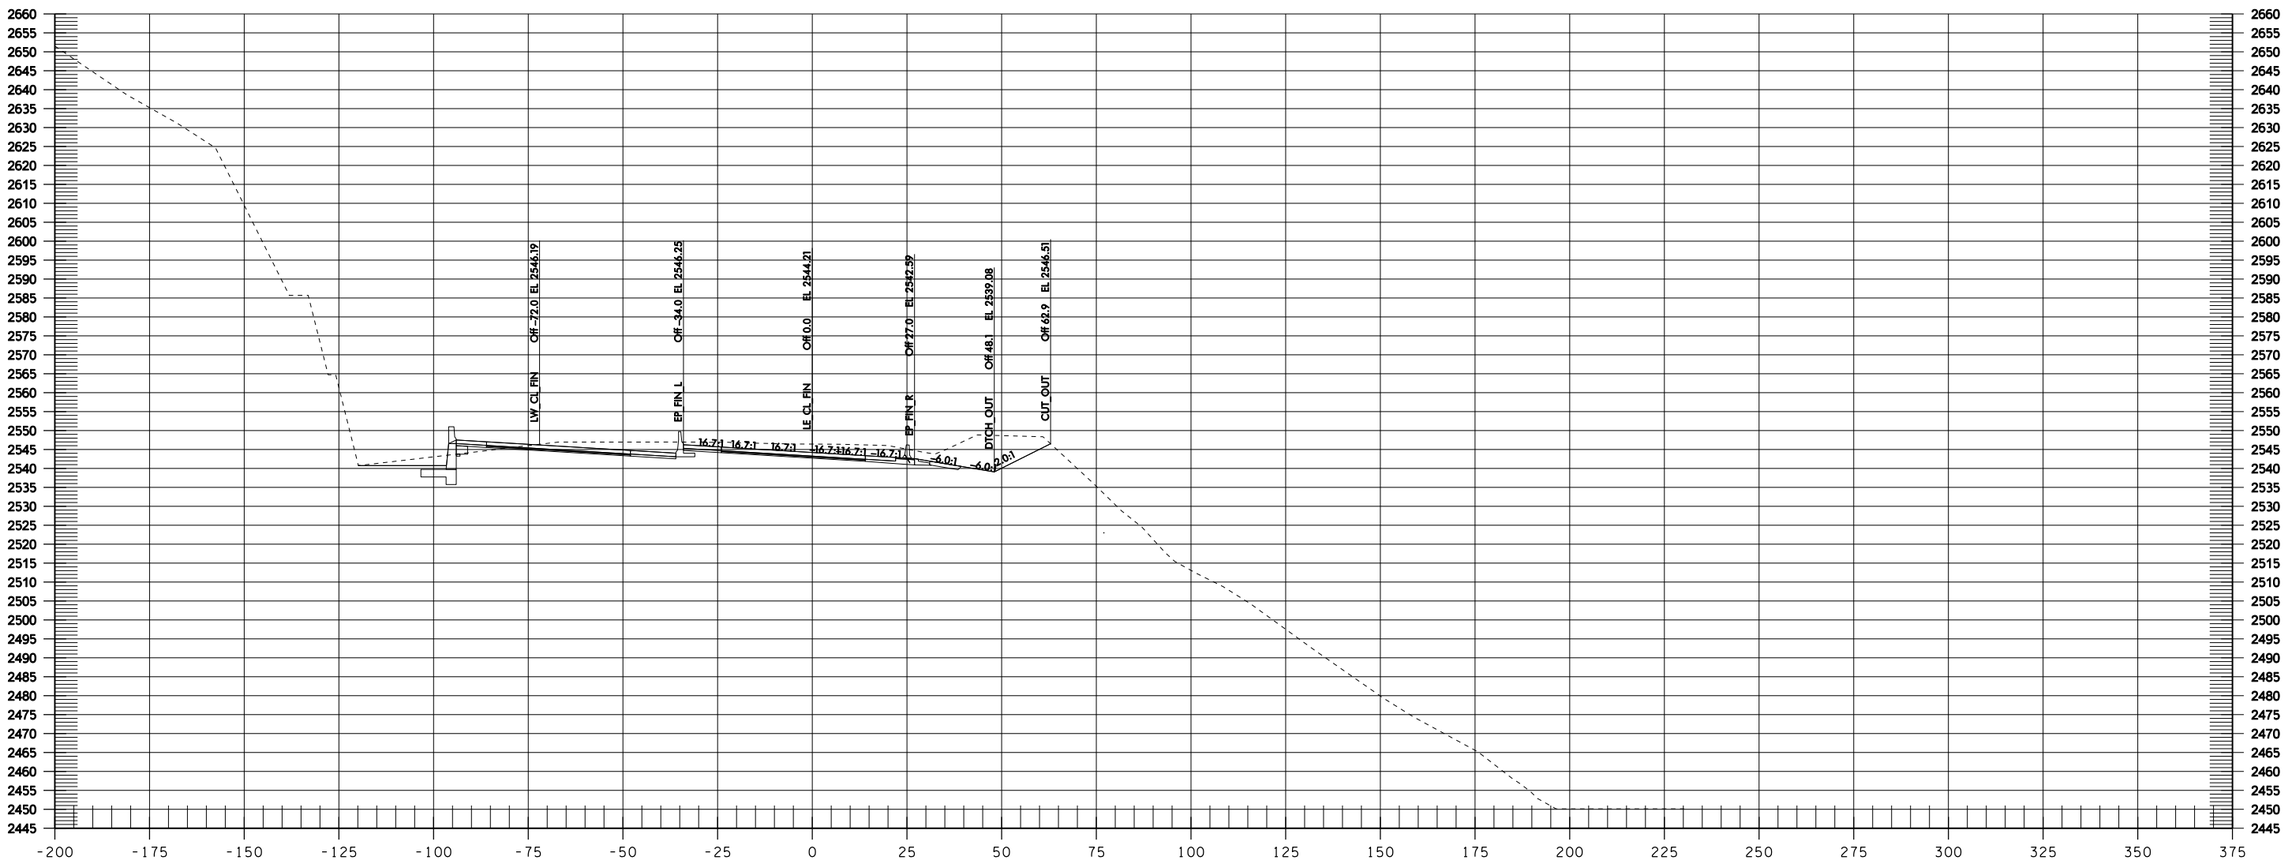
LW CL FIN
Off -72.0 EL 2546.19
EF FIN L
Off -34.0 EL 2546.25
LE CL FIN
Off 0.0 EL 2544.21
EF FIN R
Off 27.0 EL 2542.39
DITCH OUT
Off 48.1 EL 2539.08
CUT OUT
Off 62.9 EL 2546.51
16.7:1
-6.0:1
2.0:1

LE 1346+00

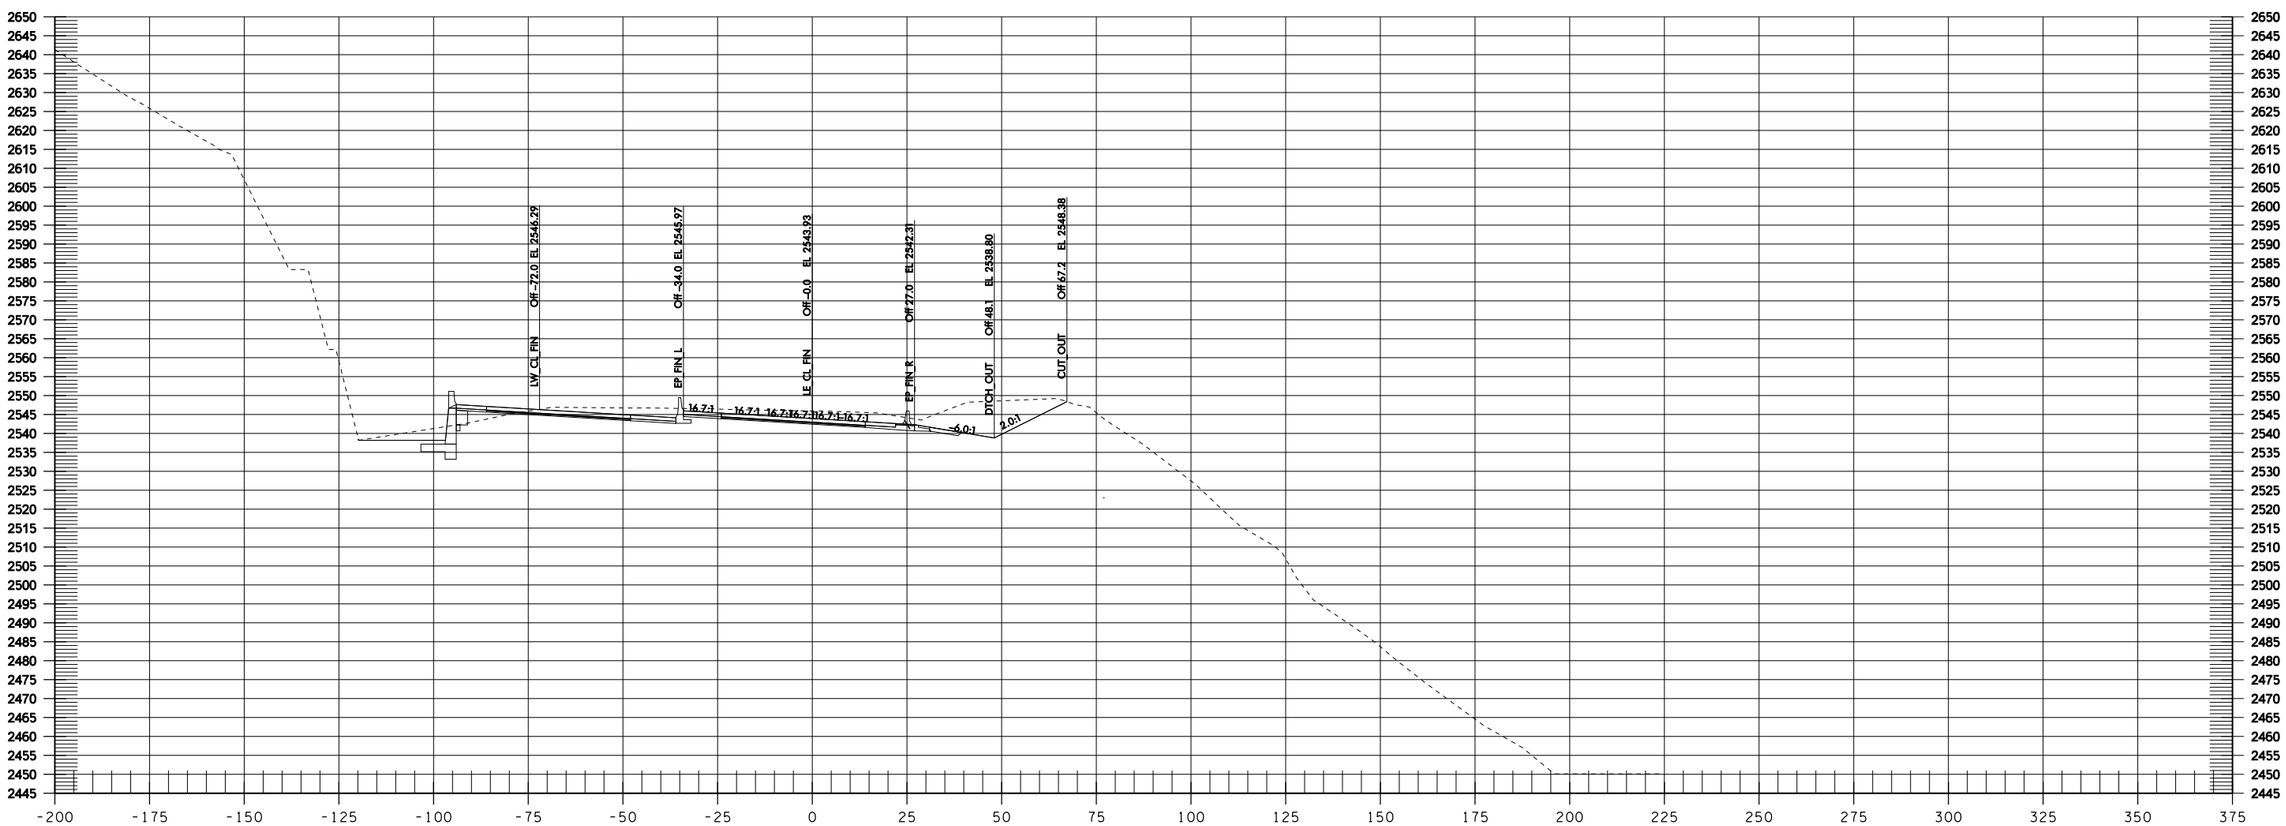

LE 1346+50

Informational Use Only Washington State Department of Transportation I-90 Snowshed to Keechelus Dam Phase 1C - Replace Snowshed and Add Lanes

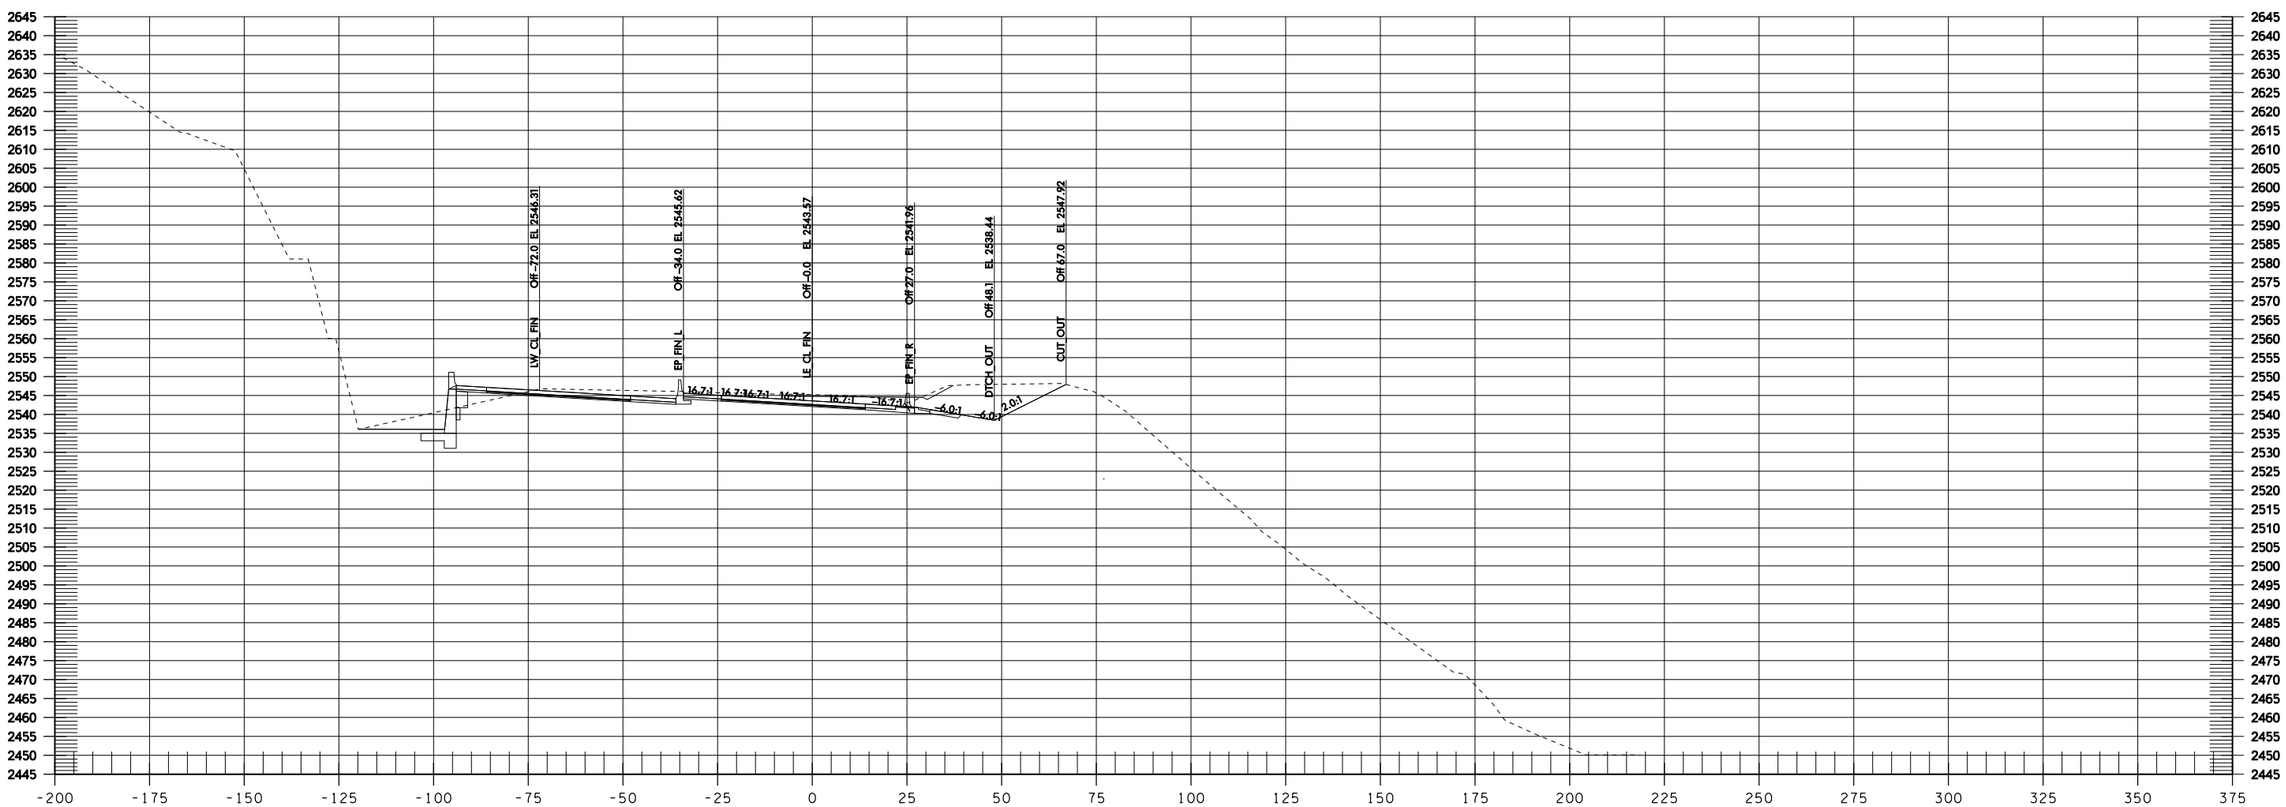
LW CL FIN
Off -72.0 EL 2546.31
EP FIN L
Off -34.0 EL 2545.62
LE CL FIN
Off 0.0 EL 2543.57
EP FIN R
Off 27.0 EL 2541.96
DITCH OUT
Off 48.1 EL 2538.44
CUT OUT
Off 67.0 EL 2547.92
16.7:1
6.0:1
2.0:1

LE 1347+00

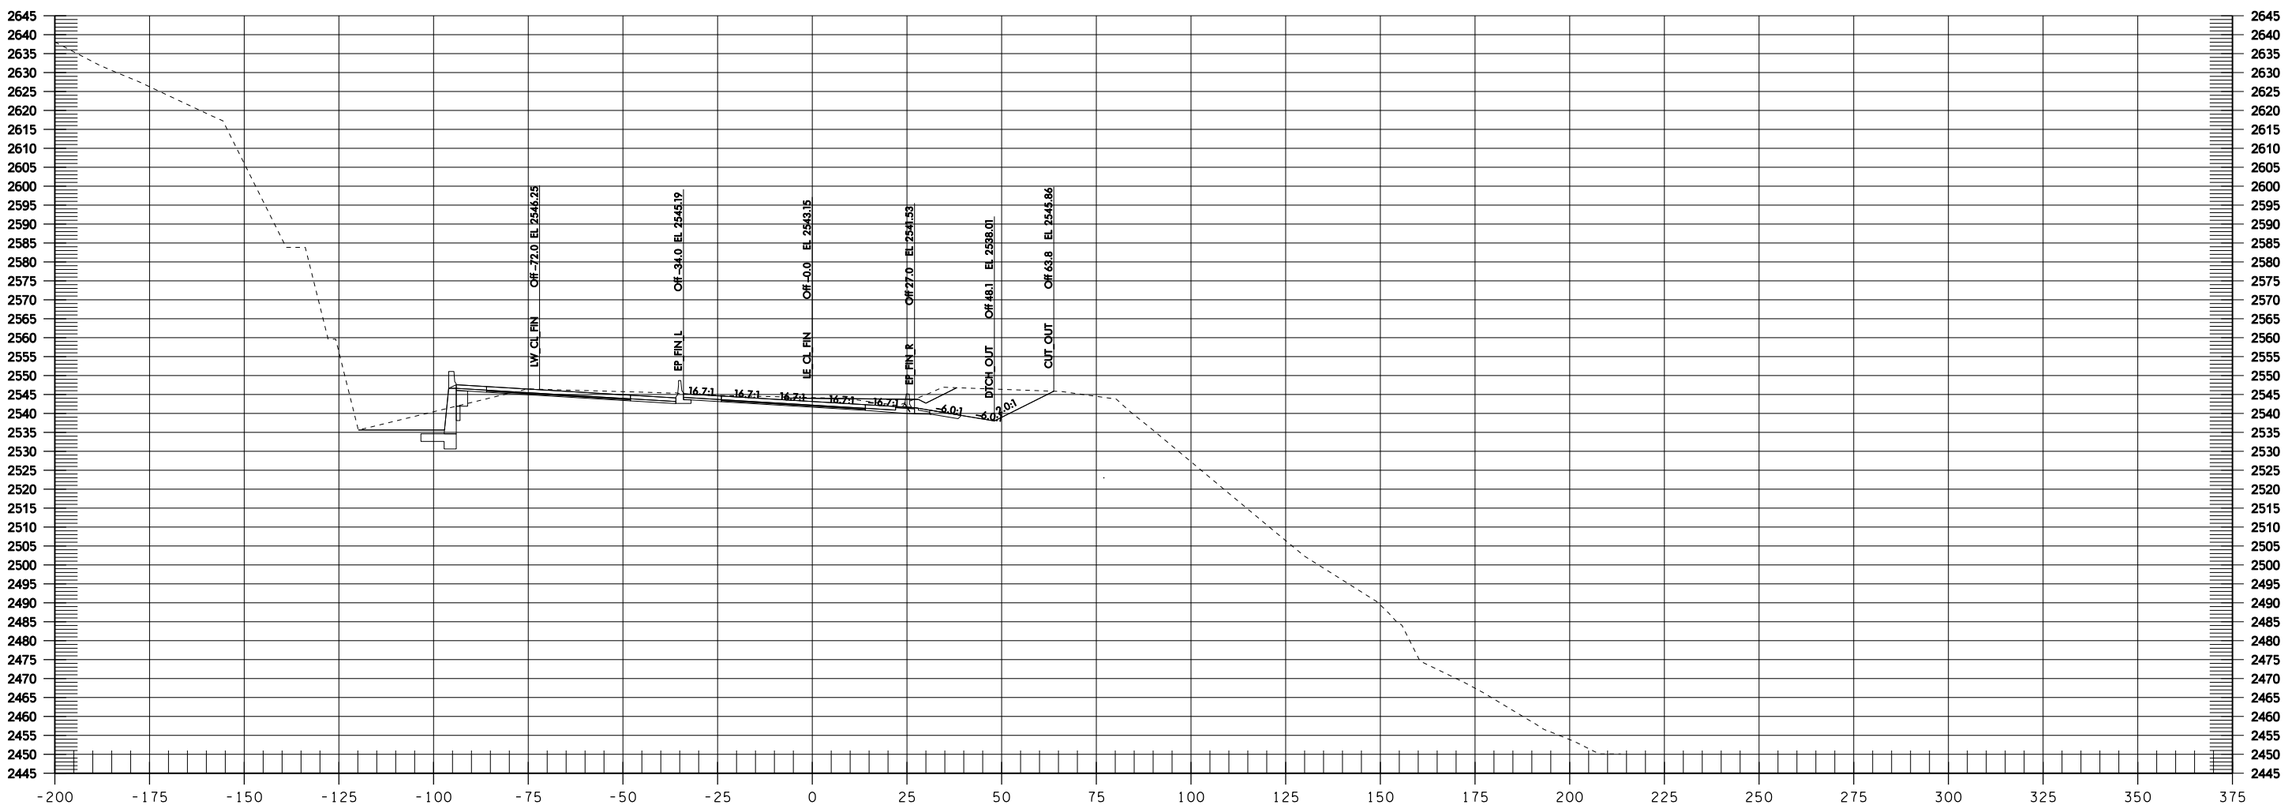

LE 1347+50

Informational Use Only Washington State Department of Transportation I-90 Snowshed to Keechelus Dam Phase 1C - Replace Snowshed and Add Lanes

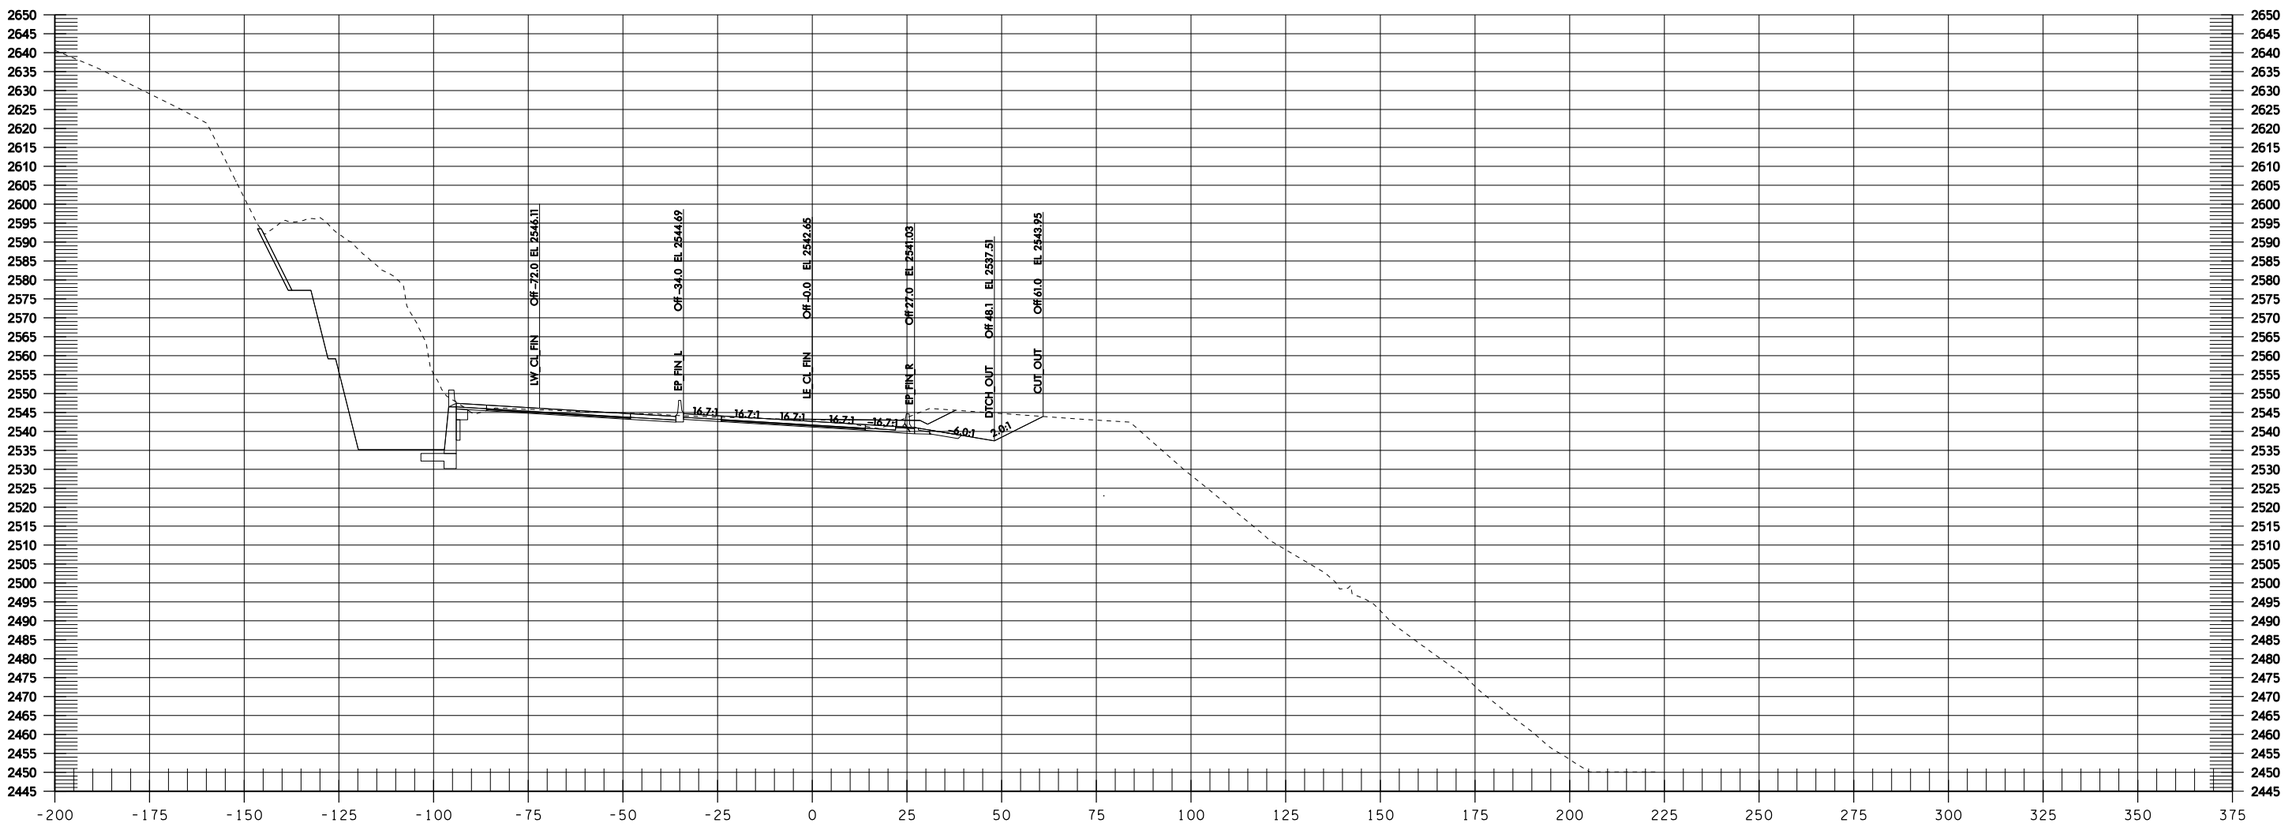

LE 1348+00

Informational Use Only Washington State Department of Transportation I-90 Snowshed to Keechelus Dam Phase 1C - Replace Snowshed and Add Lanes

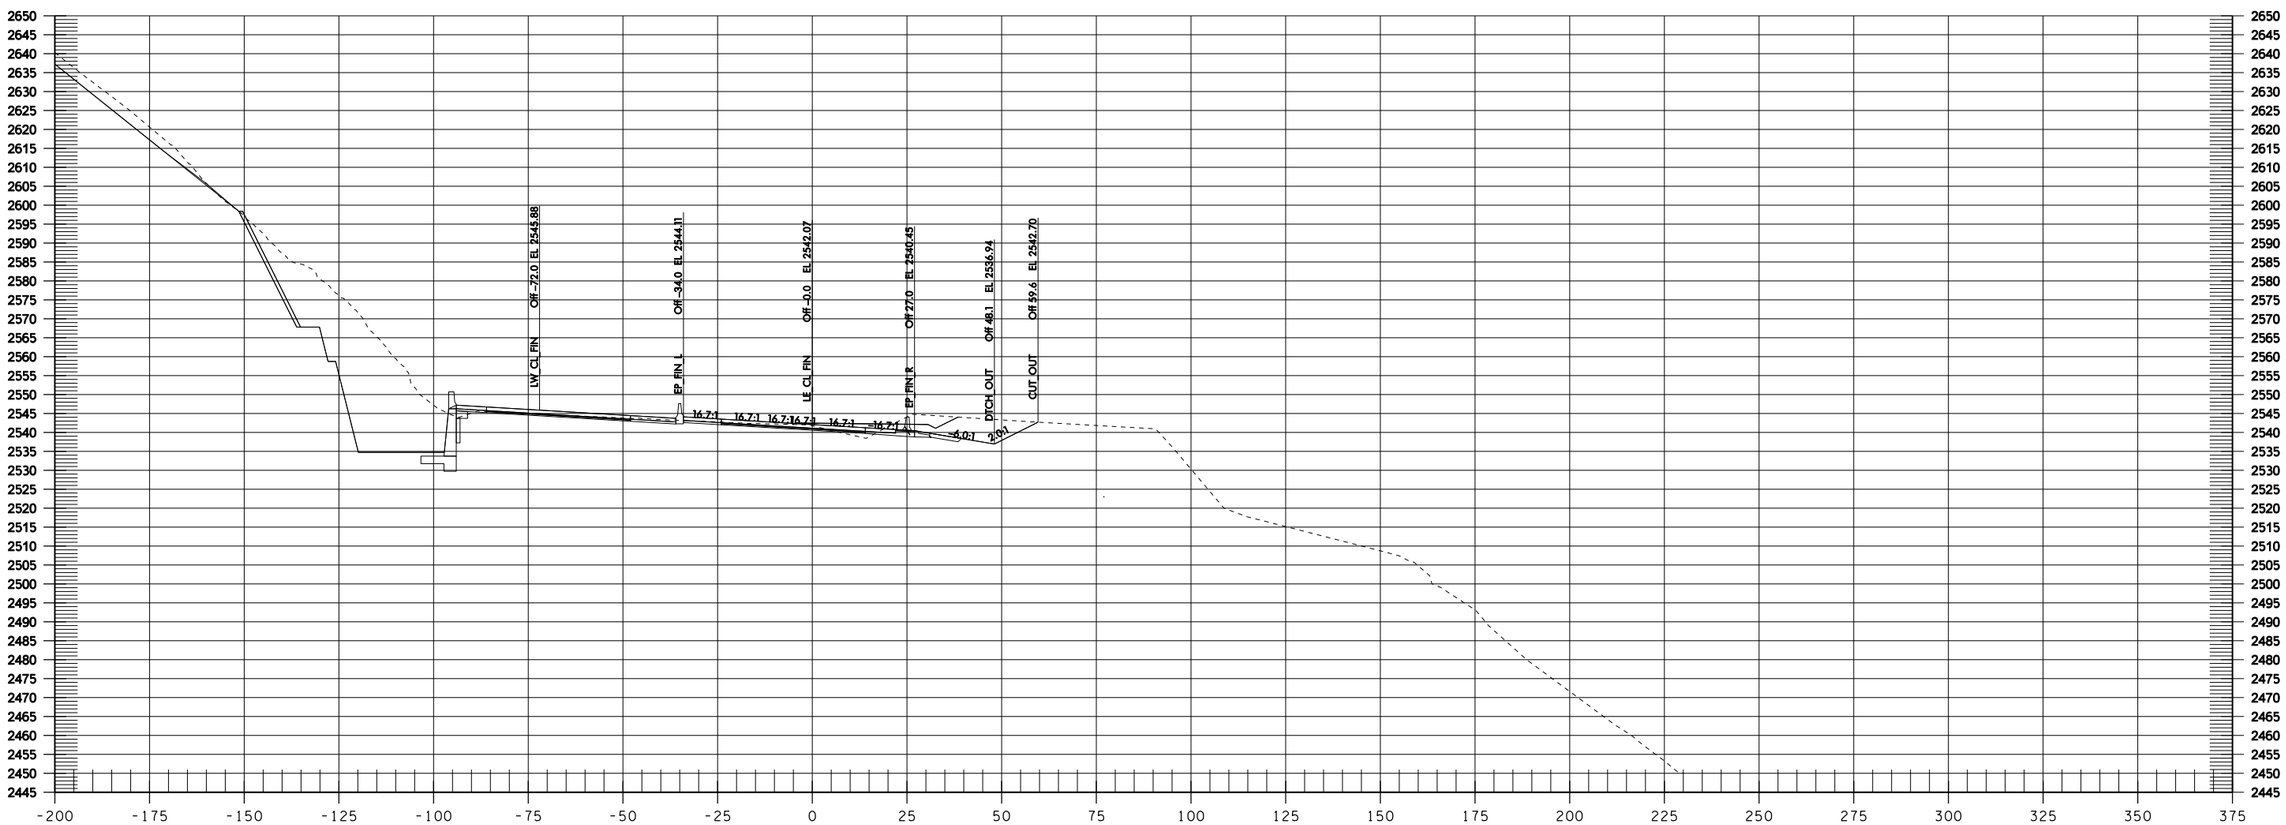

LE 1348+50

Informational Use Only Washington State Department of Transportation I-90 Snowshed to Keechelus Dam Phase 1C - Replace Snowshed and Add Lanes

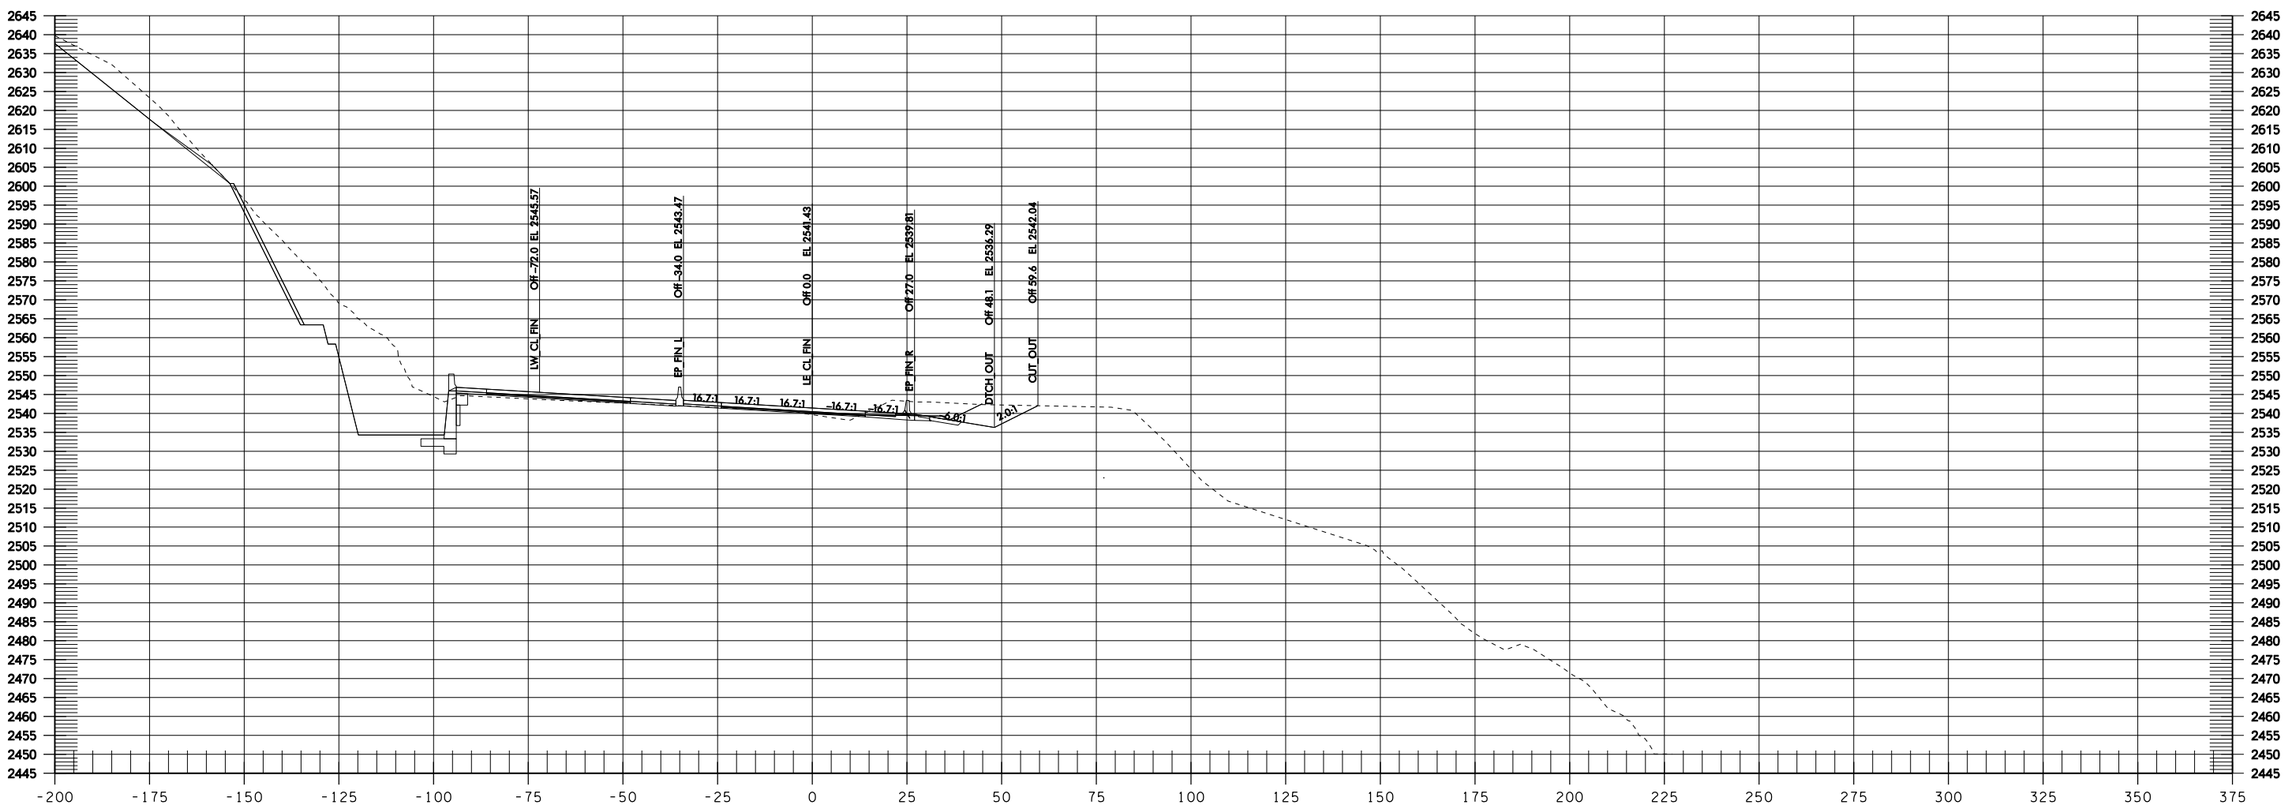

LE 1349+00

Informational Use Only Washington State Department of Transportation I-90 Snowshed to Keechelus Dam Phase 1C - Replace Snowshed and Add Lanes

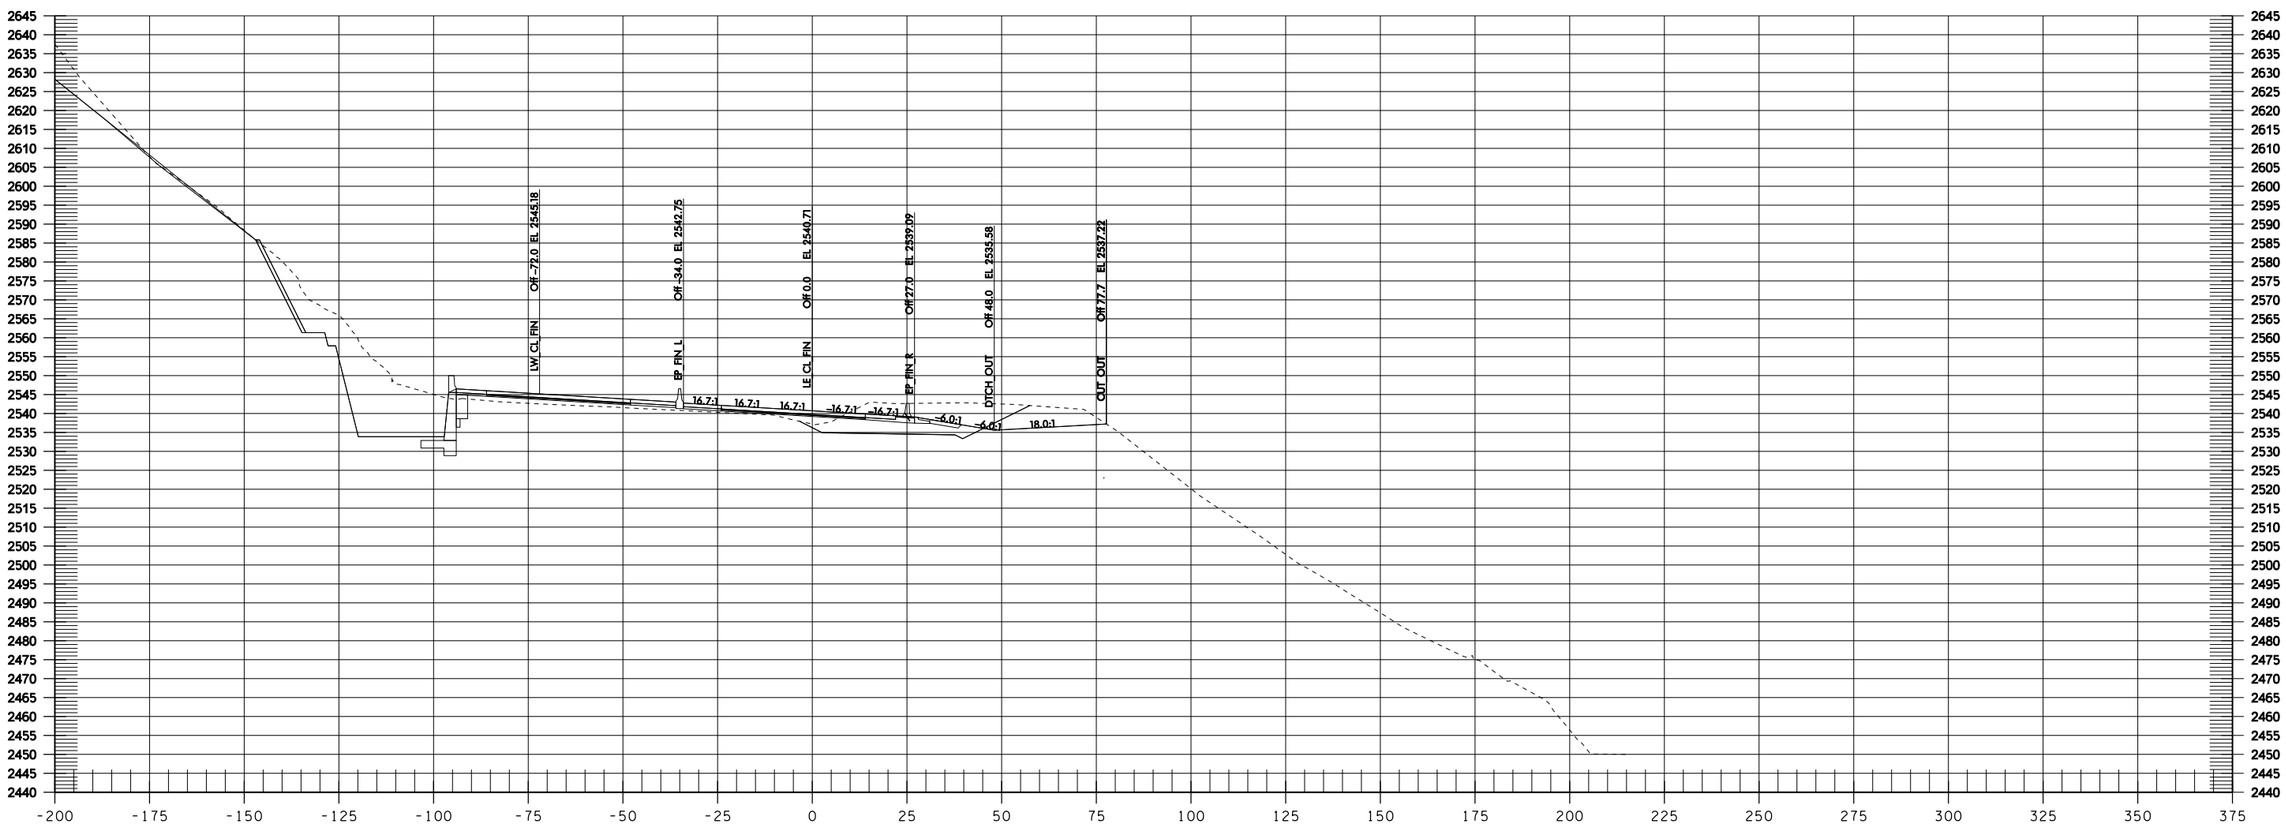

LE 1349+50

Informational Use Only Washington State Department of Transportation I-90 Snowshed to Keechelus Dam Phase 1C - Replace Snowshed and Add Lanes

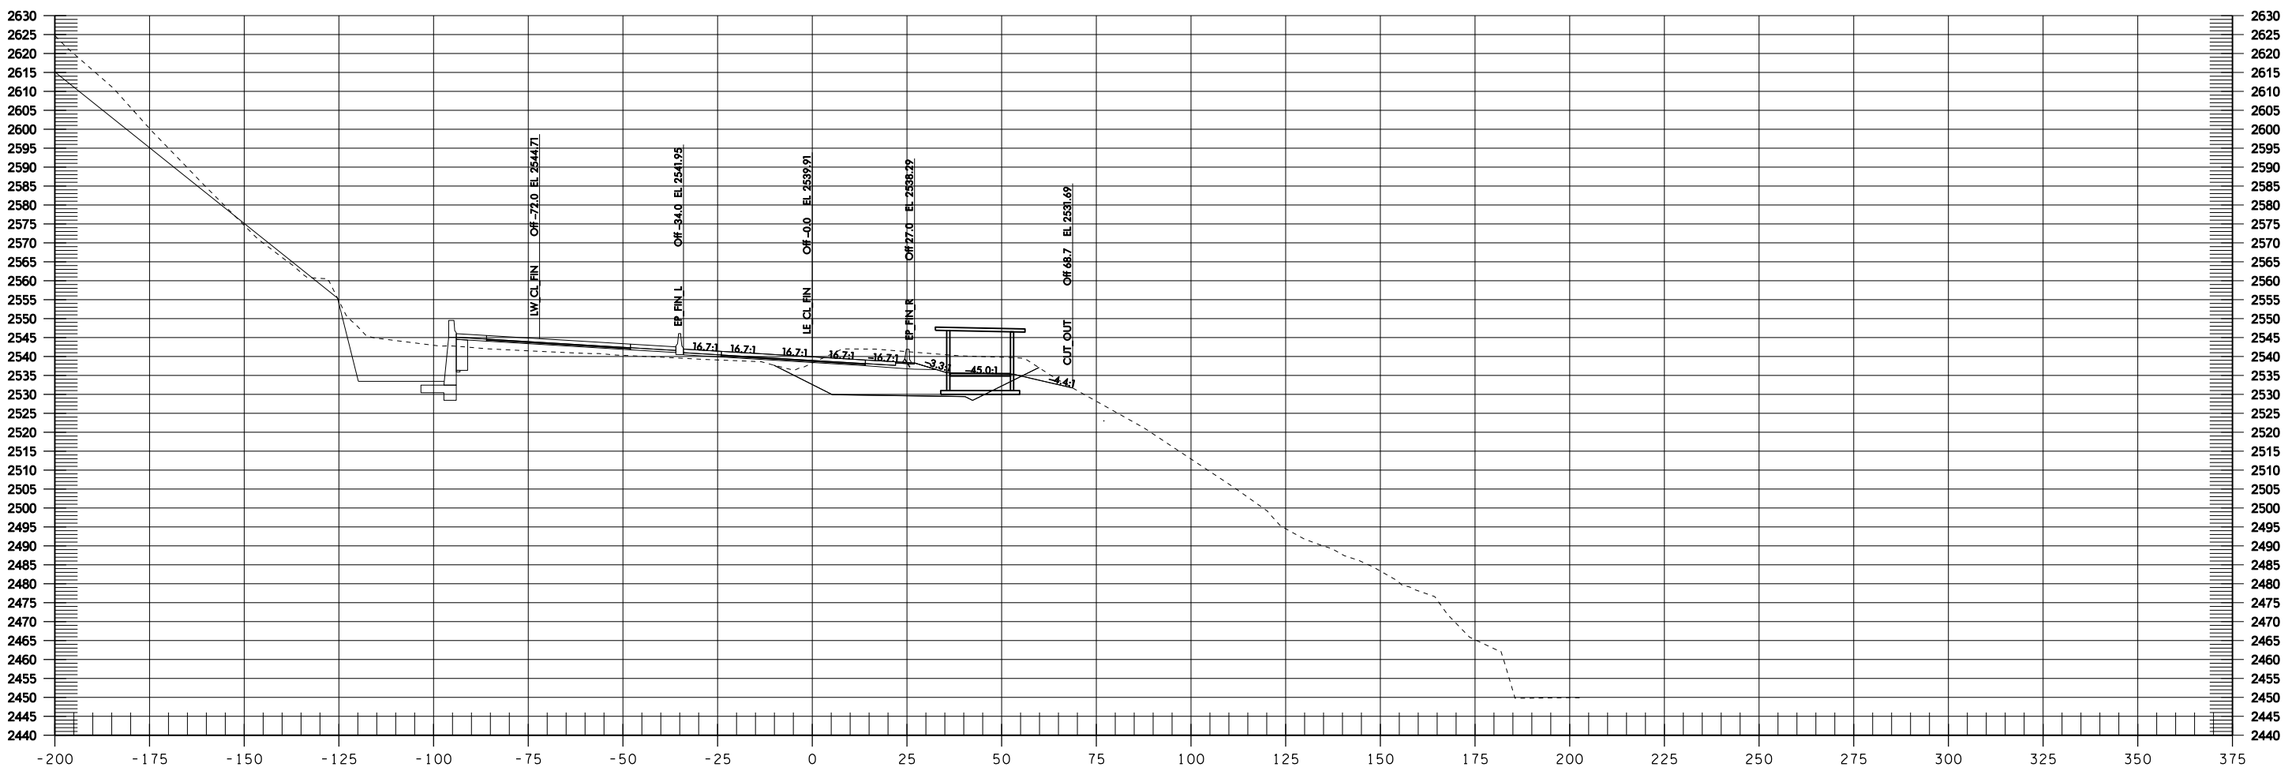

LE 1350+00

Informational Use Only Washington State Department of Transportation I-90 Snowshed to Keechelus Dam Phase 1C - Replace Snowshed and Add Lanes

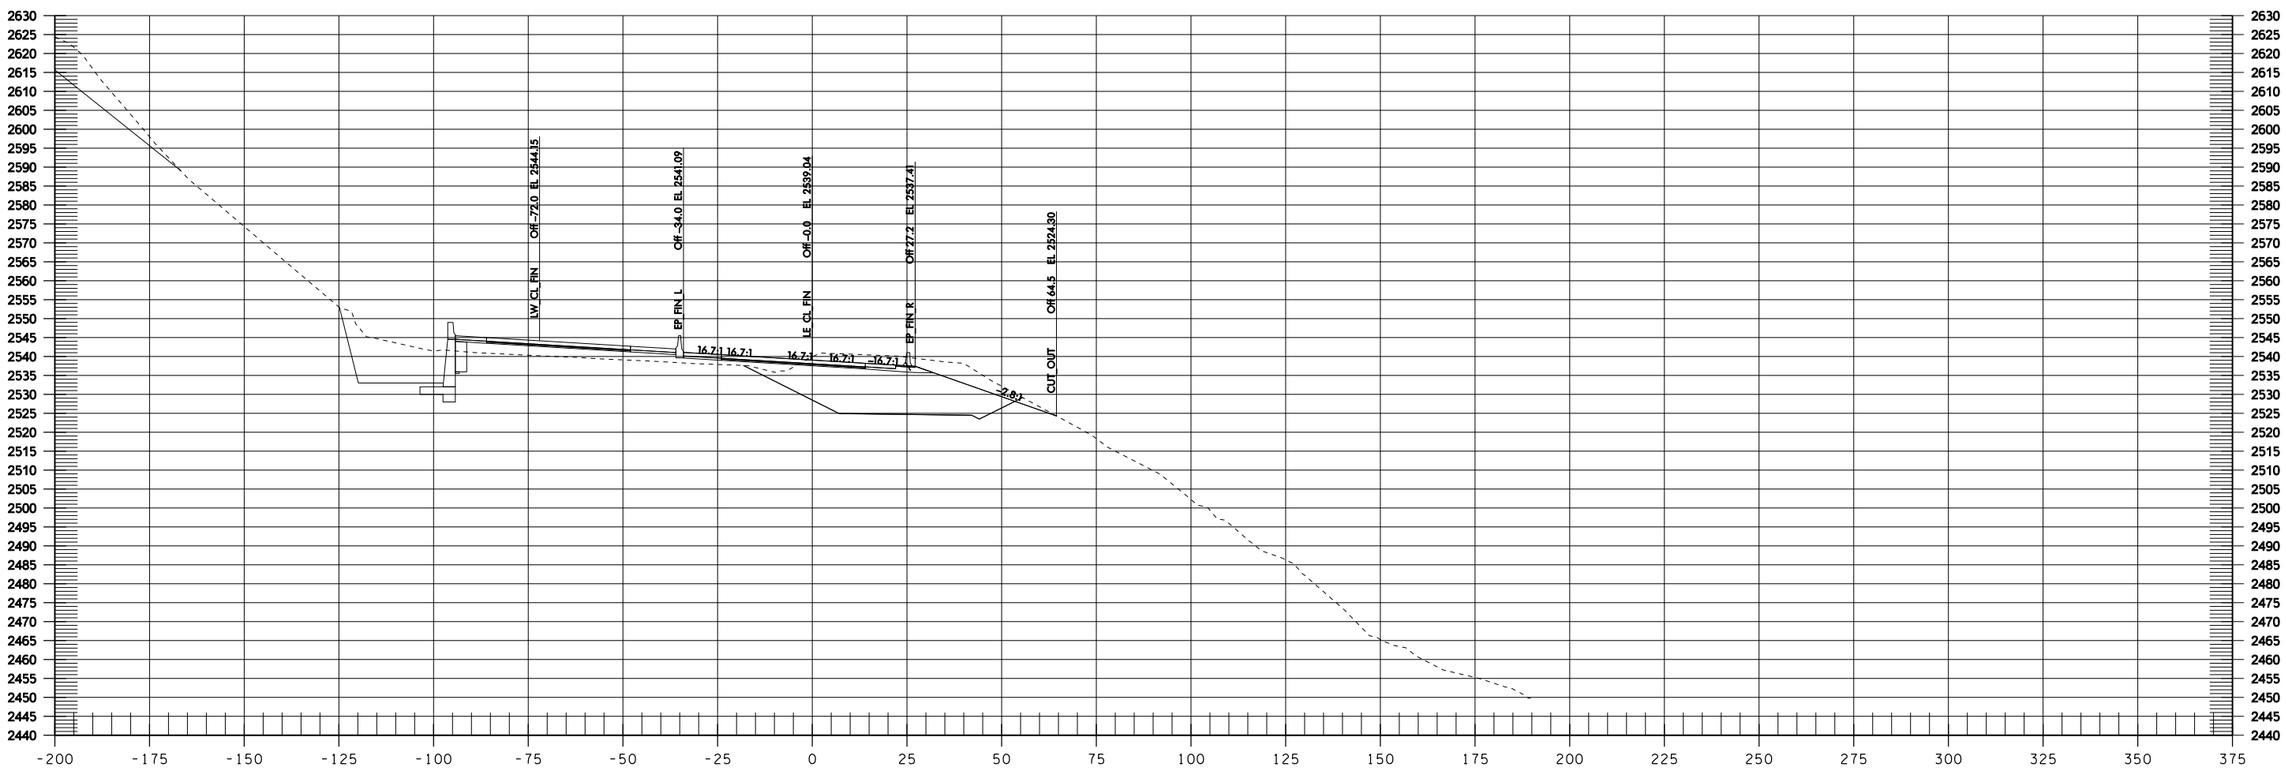
LW CL FIN Off -72.0 EL 2544.15
EP FIN L Off -34.0 EL 2541.09
LE CL FIN Off -0.0 EL 2539.04
EP FIN R Off 27.2 EL 2537.41
CUT OUT Off 64.5 EL 2524.30
16.7:1
2.6:1

LE 1350+50

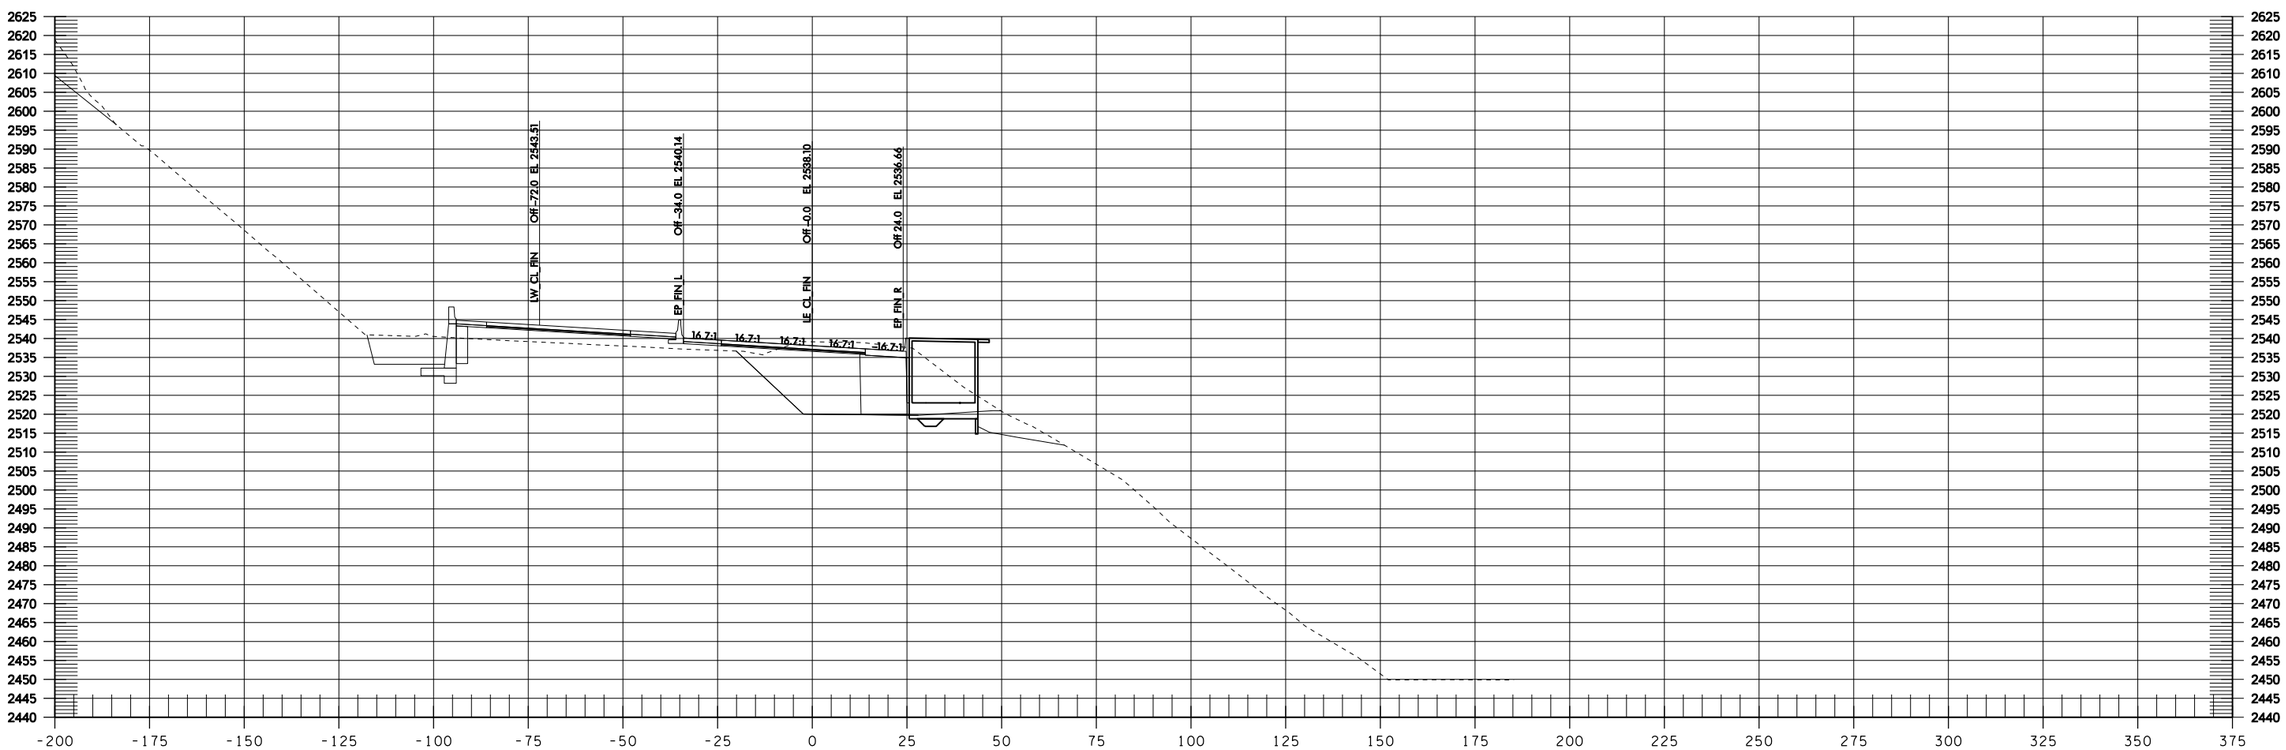

LE 1351+00

Informational Use Only Washington State Department of Transportation I-90 Snowshed to Keechelus Dam Phase 1C - Replace Snowshed and Add Lanes

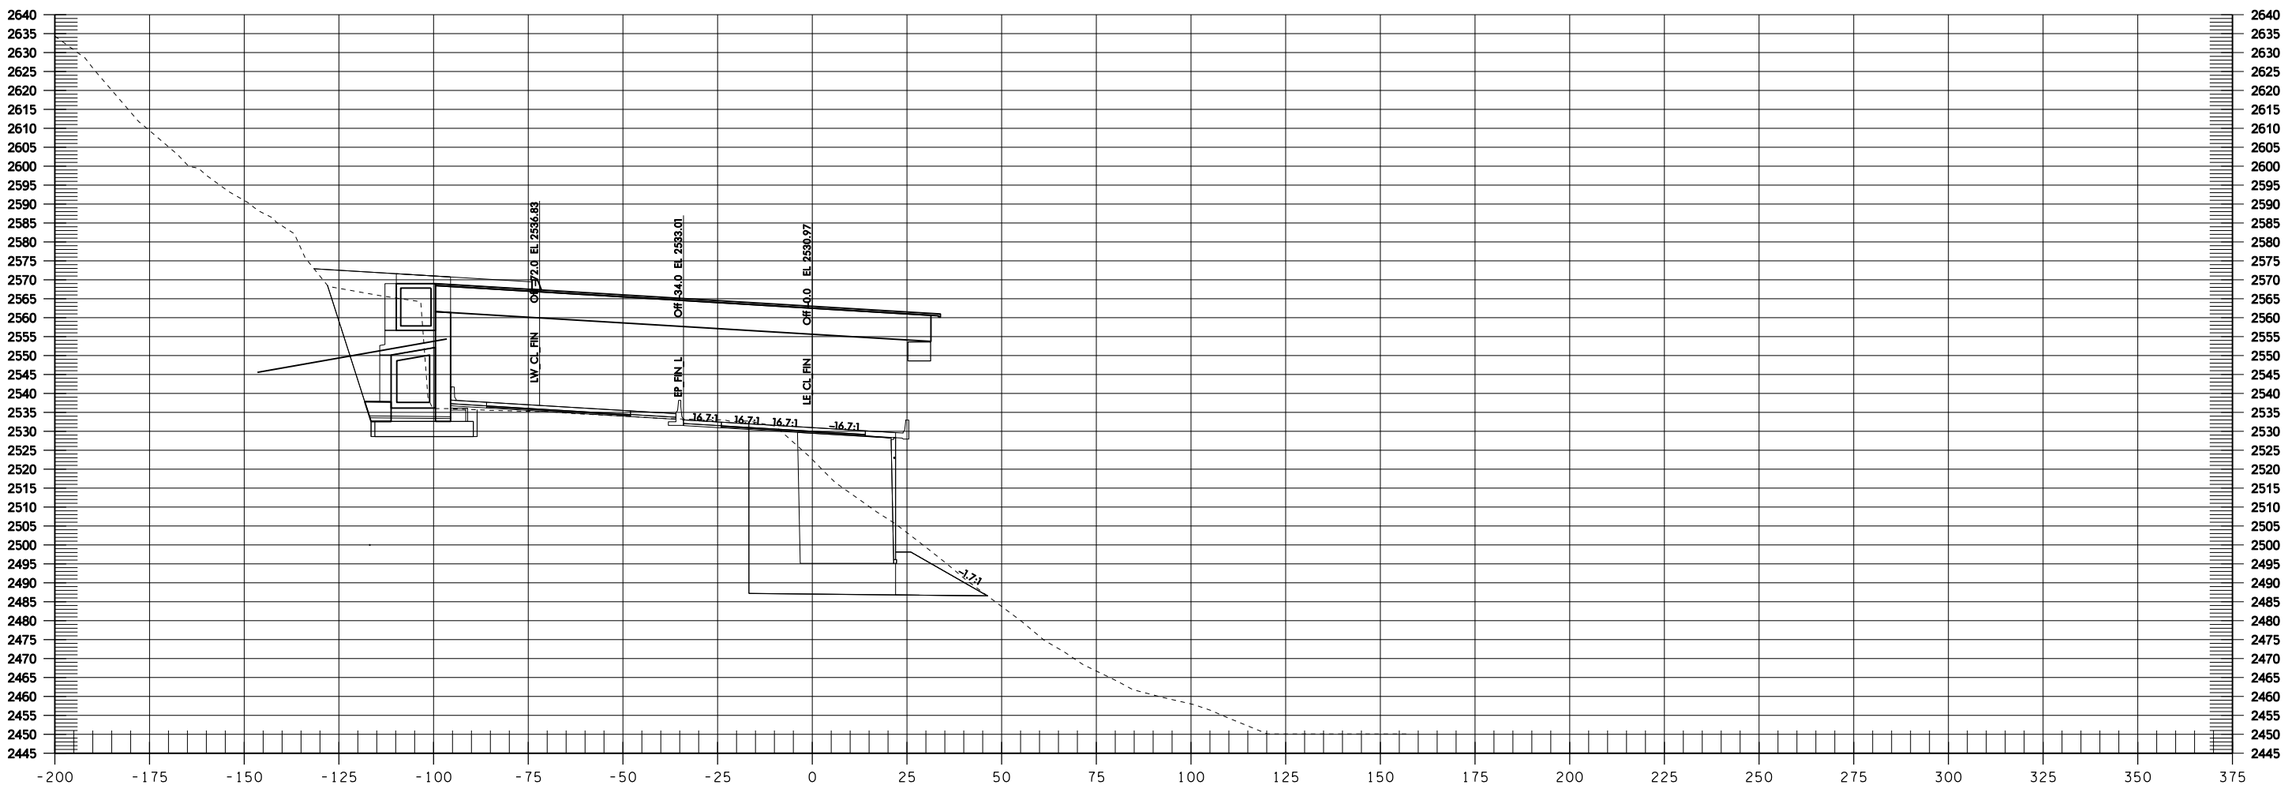

LE 1355+00

Informational Use Only Washington State Department of Transportation I-90 Snowshed to Keechelus Dam Phase 1C - Replace Snowshed and Add Lanes

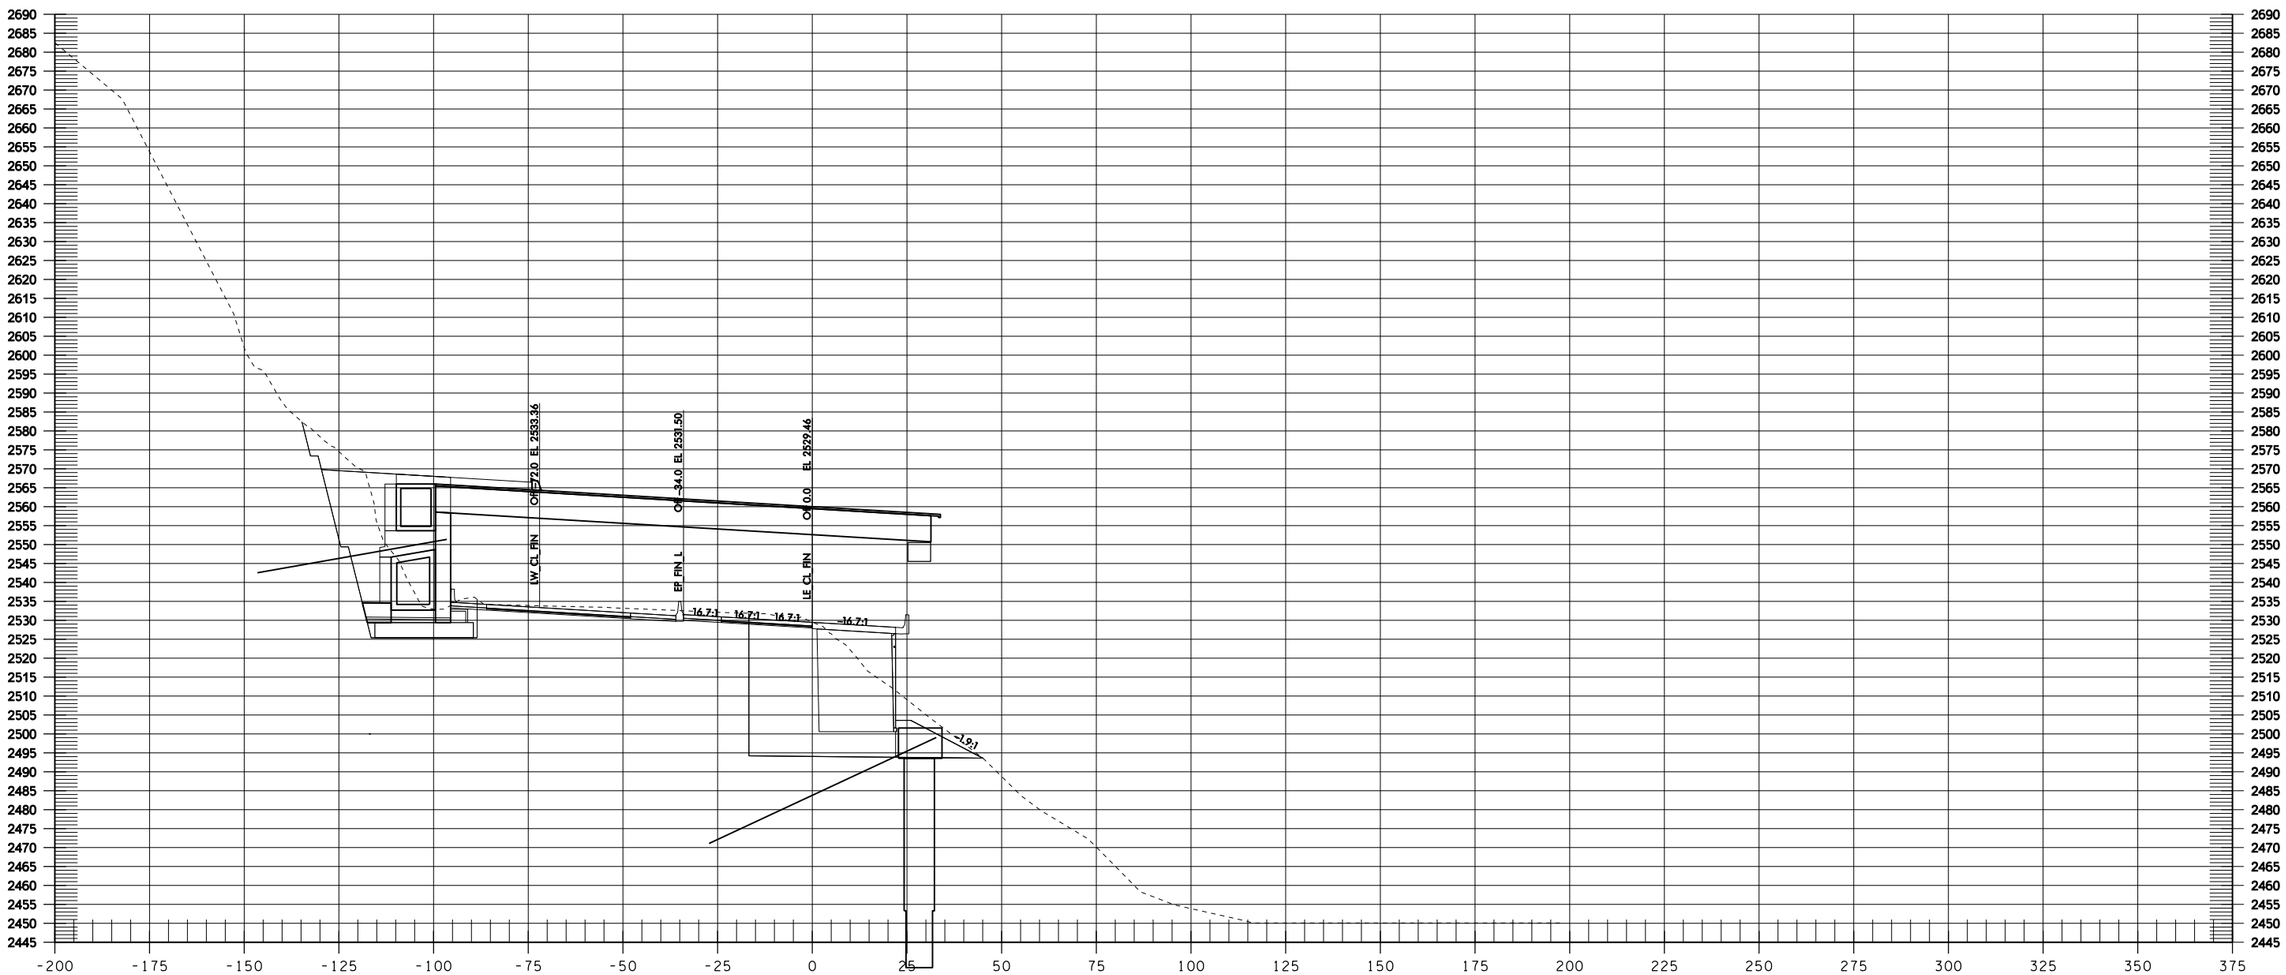

LE 1358+50

Informational Use Only Washington State Department of Transportation I-90 Snowshed to Keechelus Dam Phase 1C - Replace Snowshed and Add Lanes