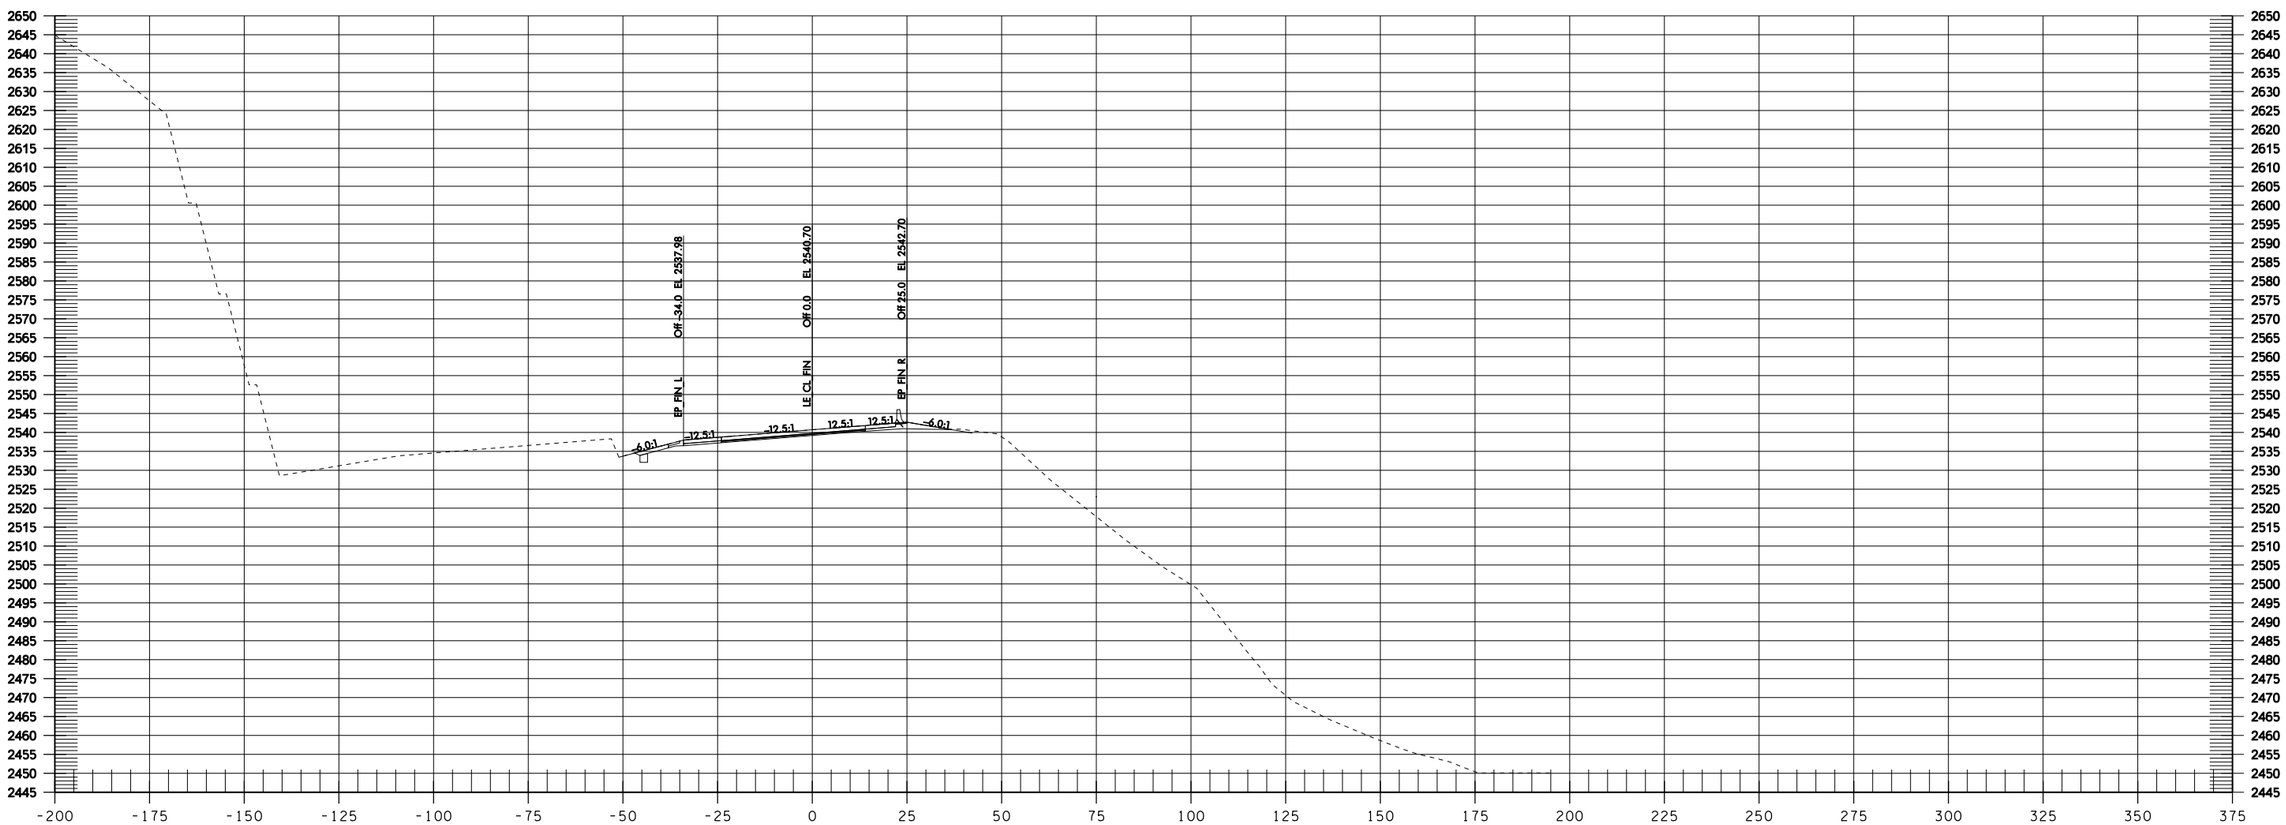

LE 1334+00

Informational Use Only Washington State Department of Transportation I-90 Snowshed to Keechelus Dam Phase 1C - Replace Snowshed and Add Lanes

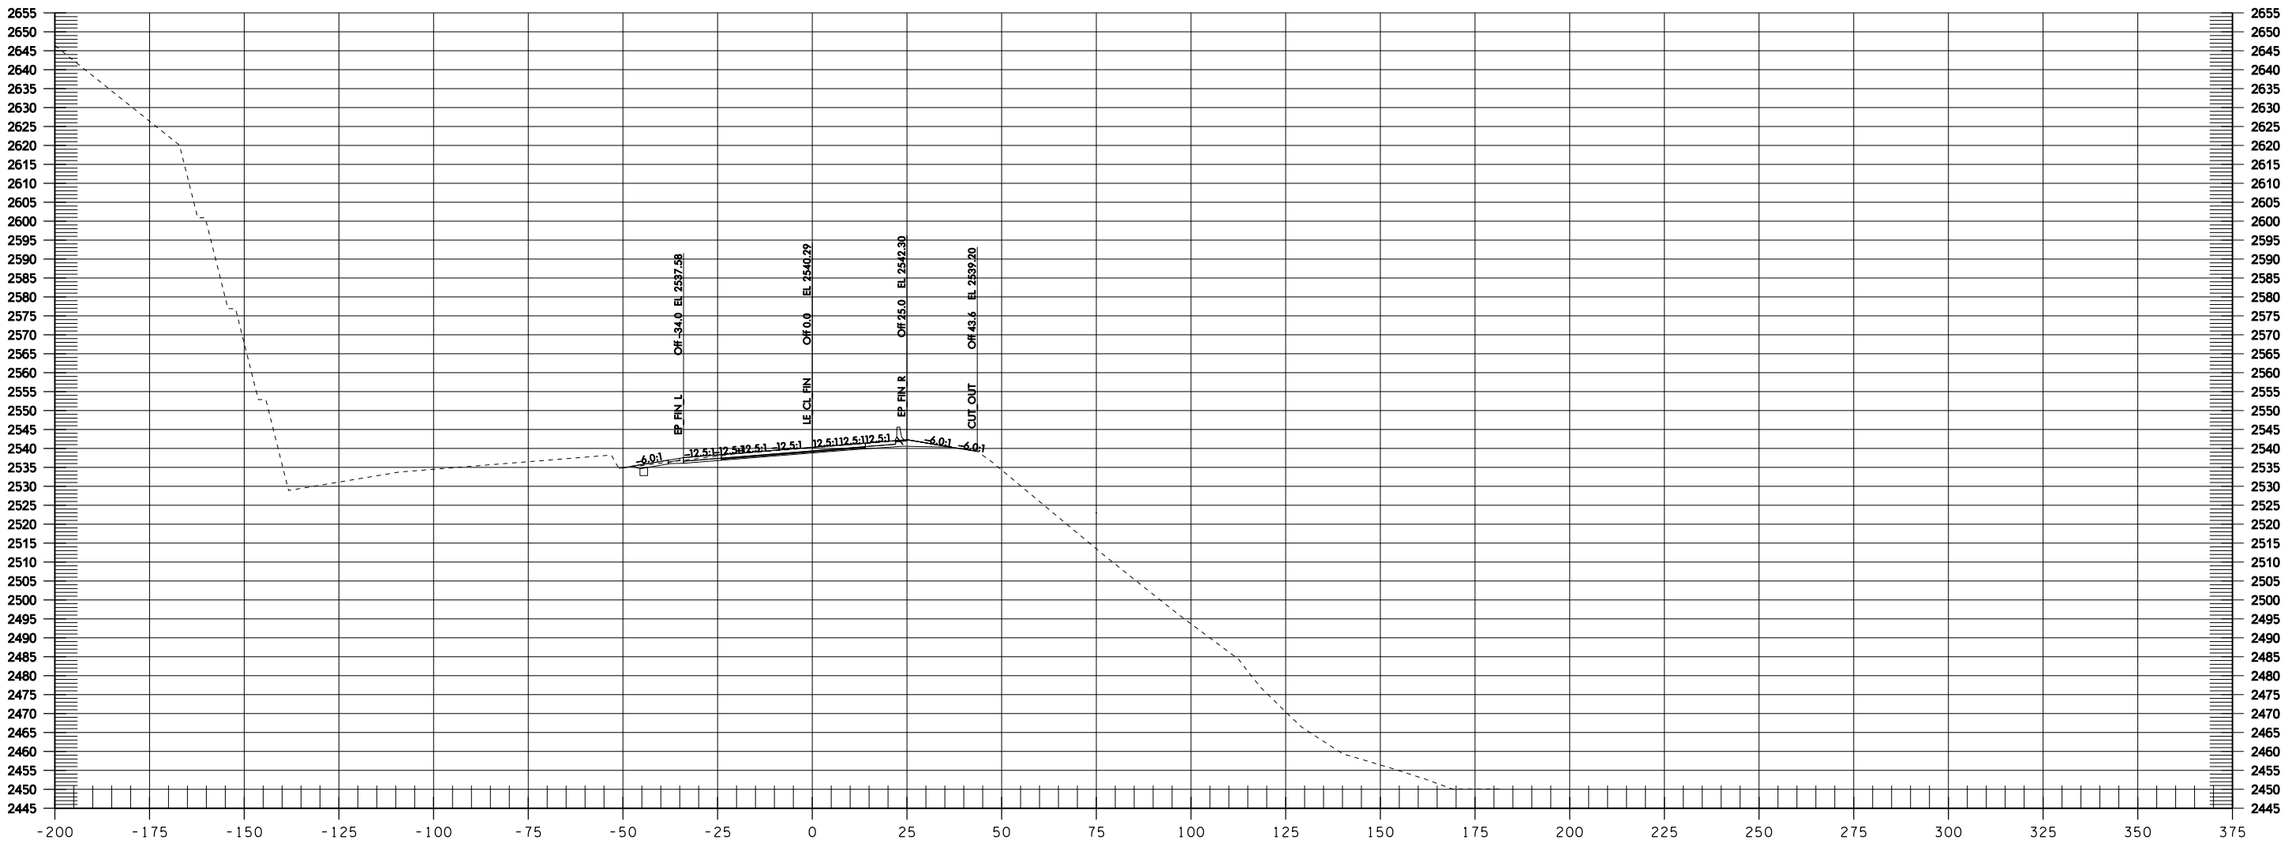

LE 1334+50

Informational Use Only Washington State Department of Transportation I-90 Snowshed to Keechelus Dam Phase 1C - Replace Snowshed and Add Lanes

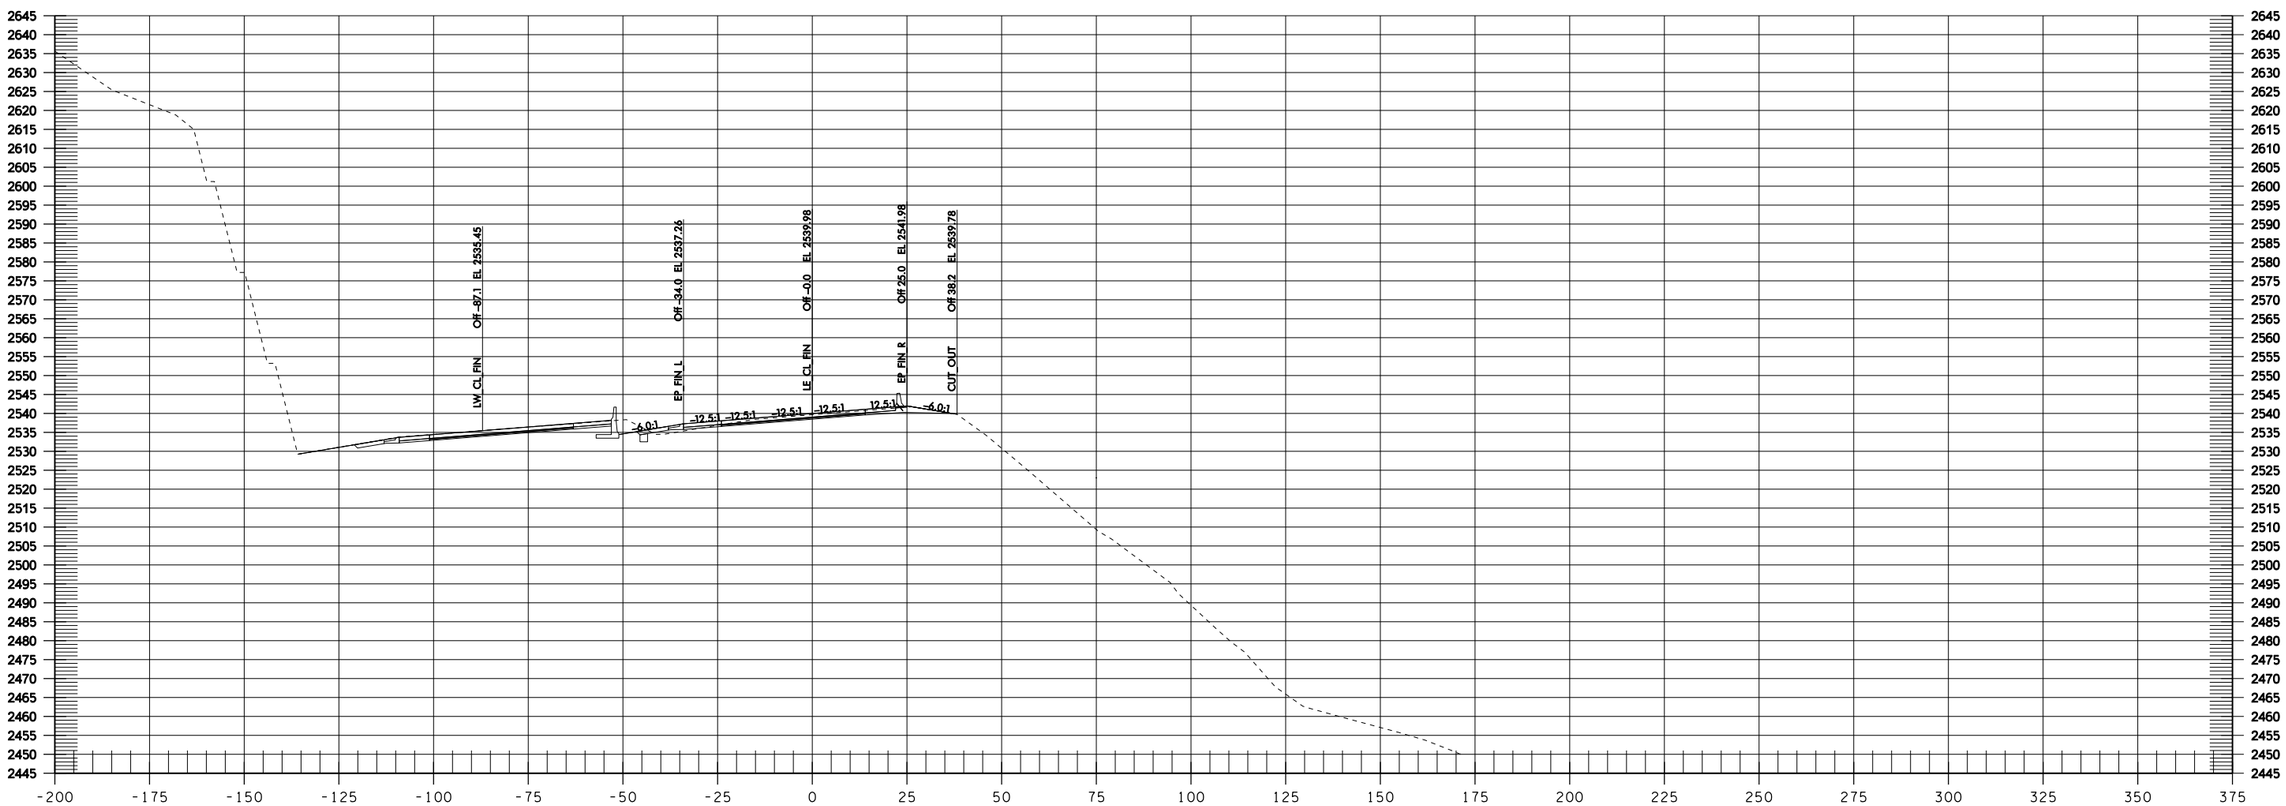
LW CL FIN
Off -97.1 EL 2533.45
EP FIN L
Off -34.0 EL 2537.26
LE CL FIN
Off -0.0 EL 2539.98
EP FIN R
Off 25.0 EL 2541.98
CUT OUT
Off 38.2 EL 2539.78
-6.0:1
-12.5:1
-12.5:1
-12.5:1
-12.5:1
-12.5:1
-6.0:1

LE 1335+00

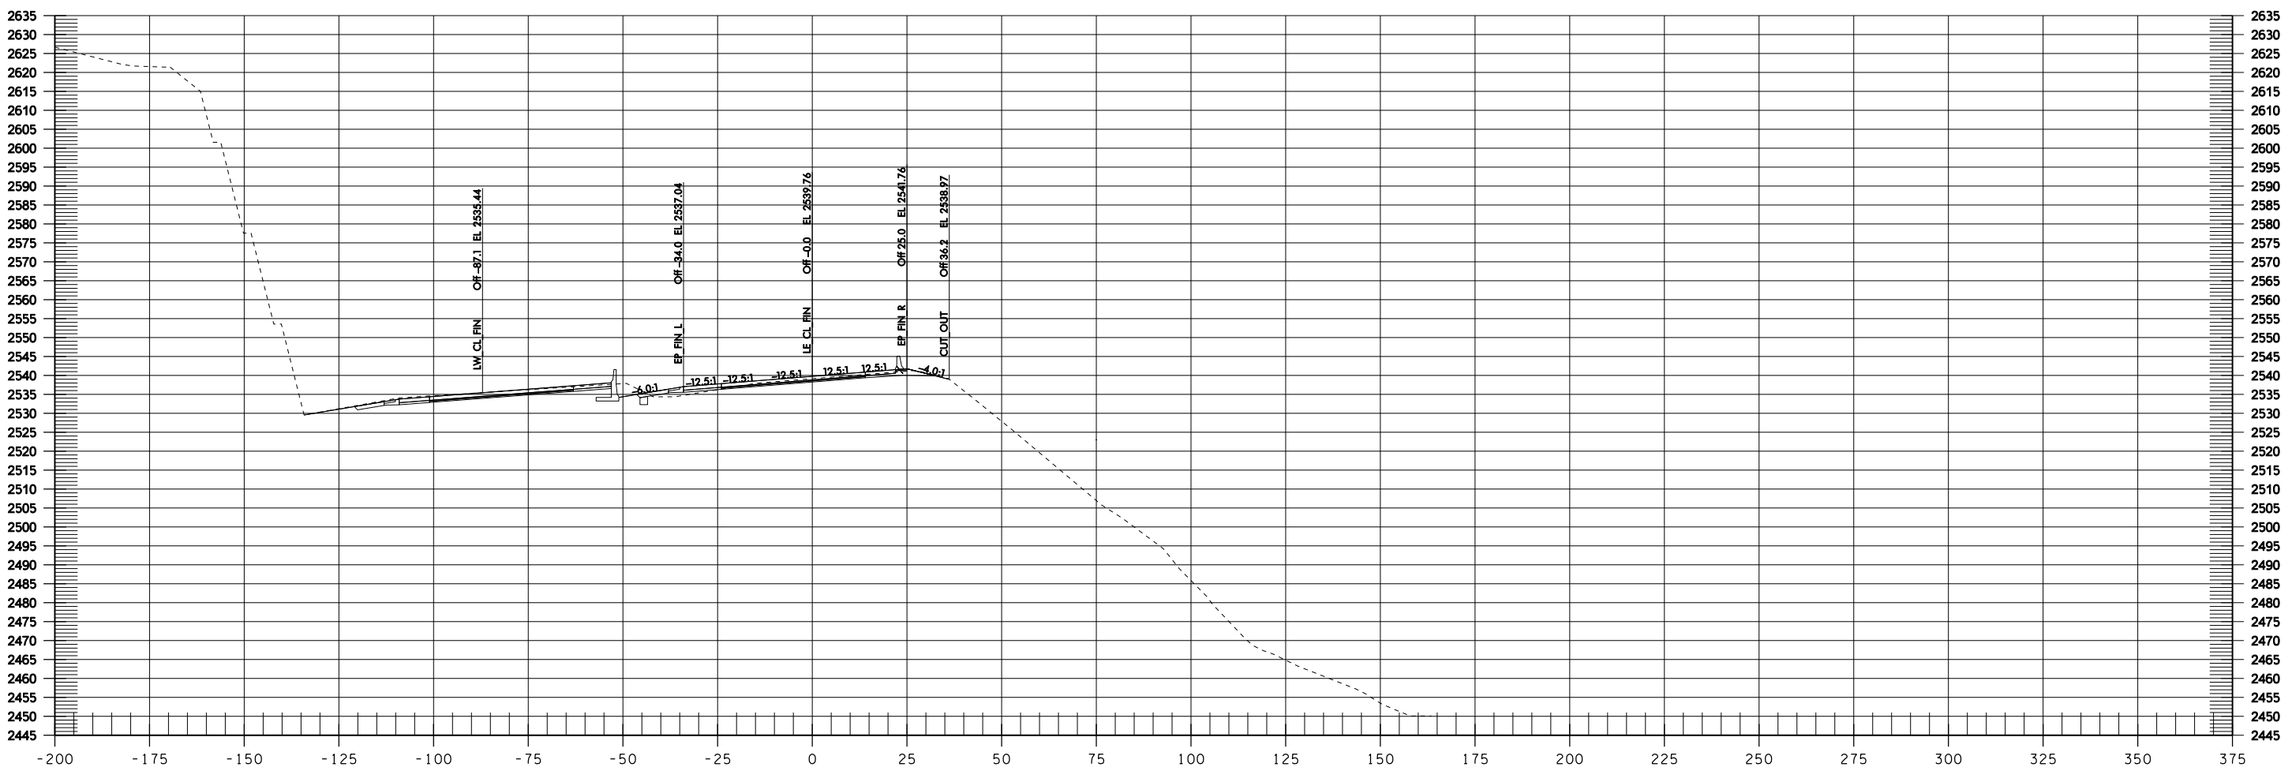

LE 1335+50

Informational Use Only Washington State Department of Transportation I-90 Snowshed to Keechelus Dam Phase 1C - Replace Snowshed and Add Lanes

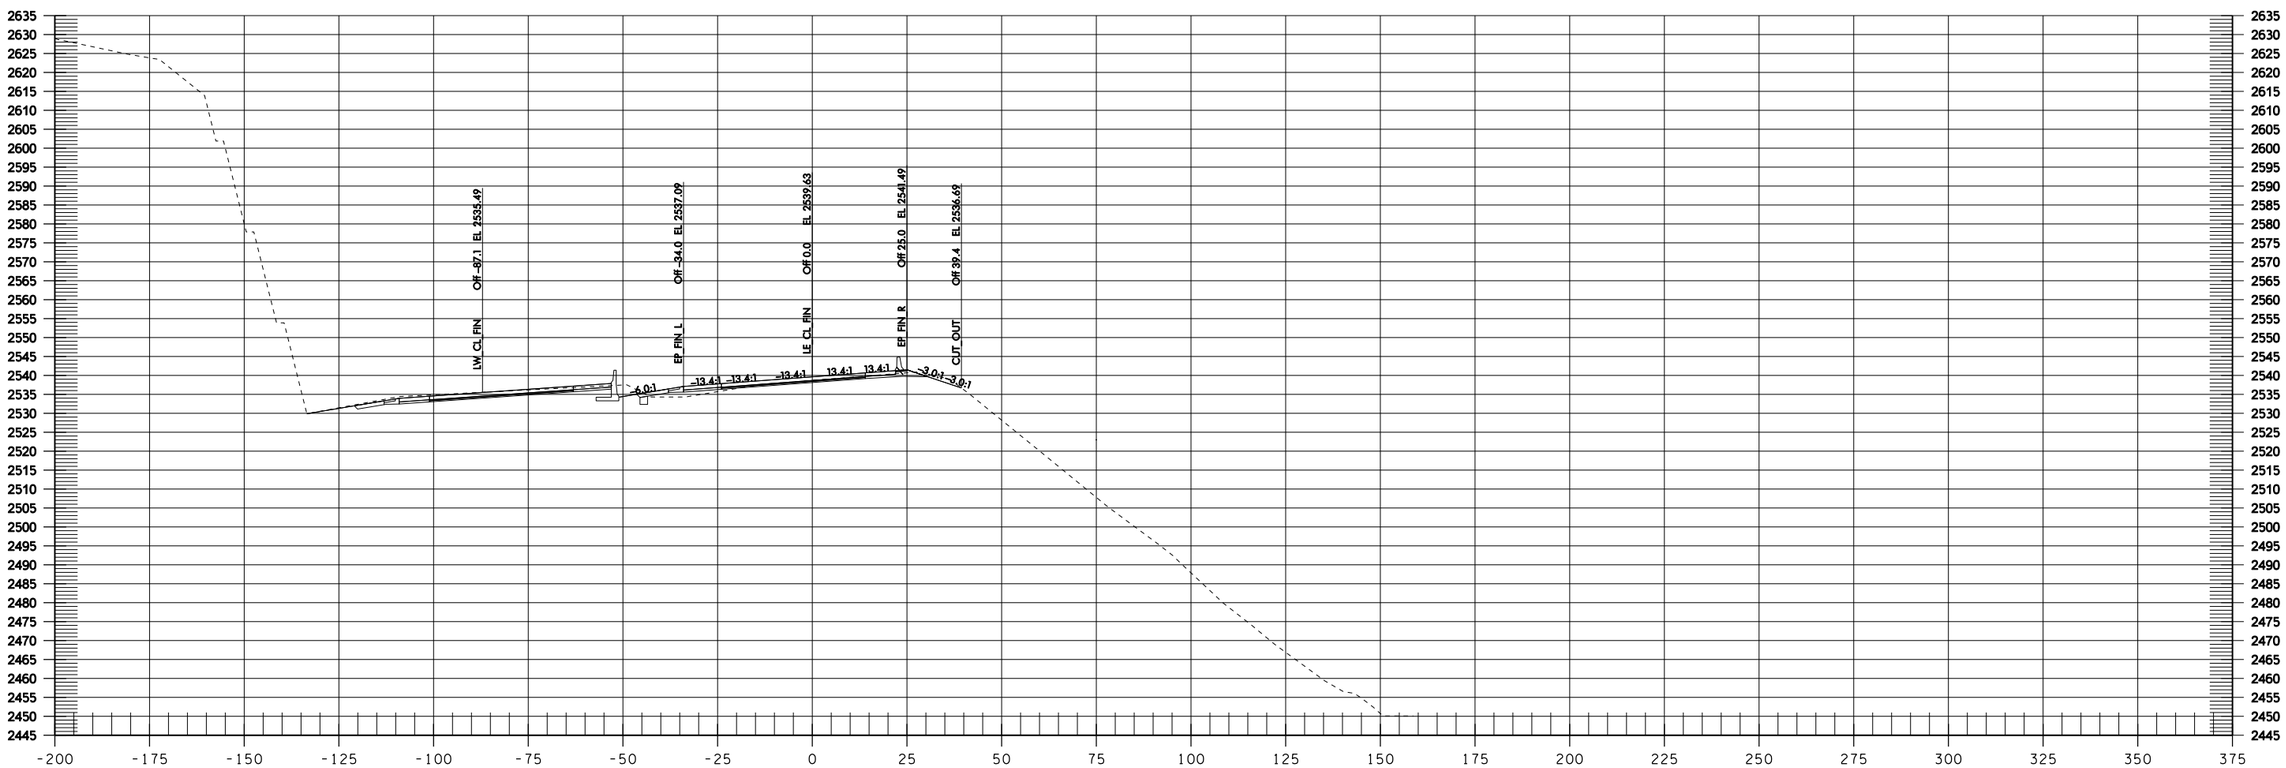
LW CL FIN
OFF -87.1 EL 2535.49
EP FIN L
OFF -34.0 EL 2537.09
LE CL FIN
OFF 0.0 EL 2539.63
EP FIN R
OFF 25.0 EL 2541.49
CUT OUT
OFF 39.4 EL 2536.69
6.0:1
13.4:1
13.4:1
13.4:1
13.4:1
13.4:1
3.0:1
3.0:1

LE 1336+00

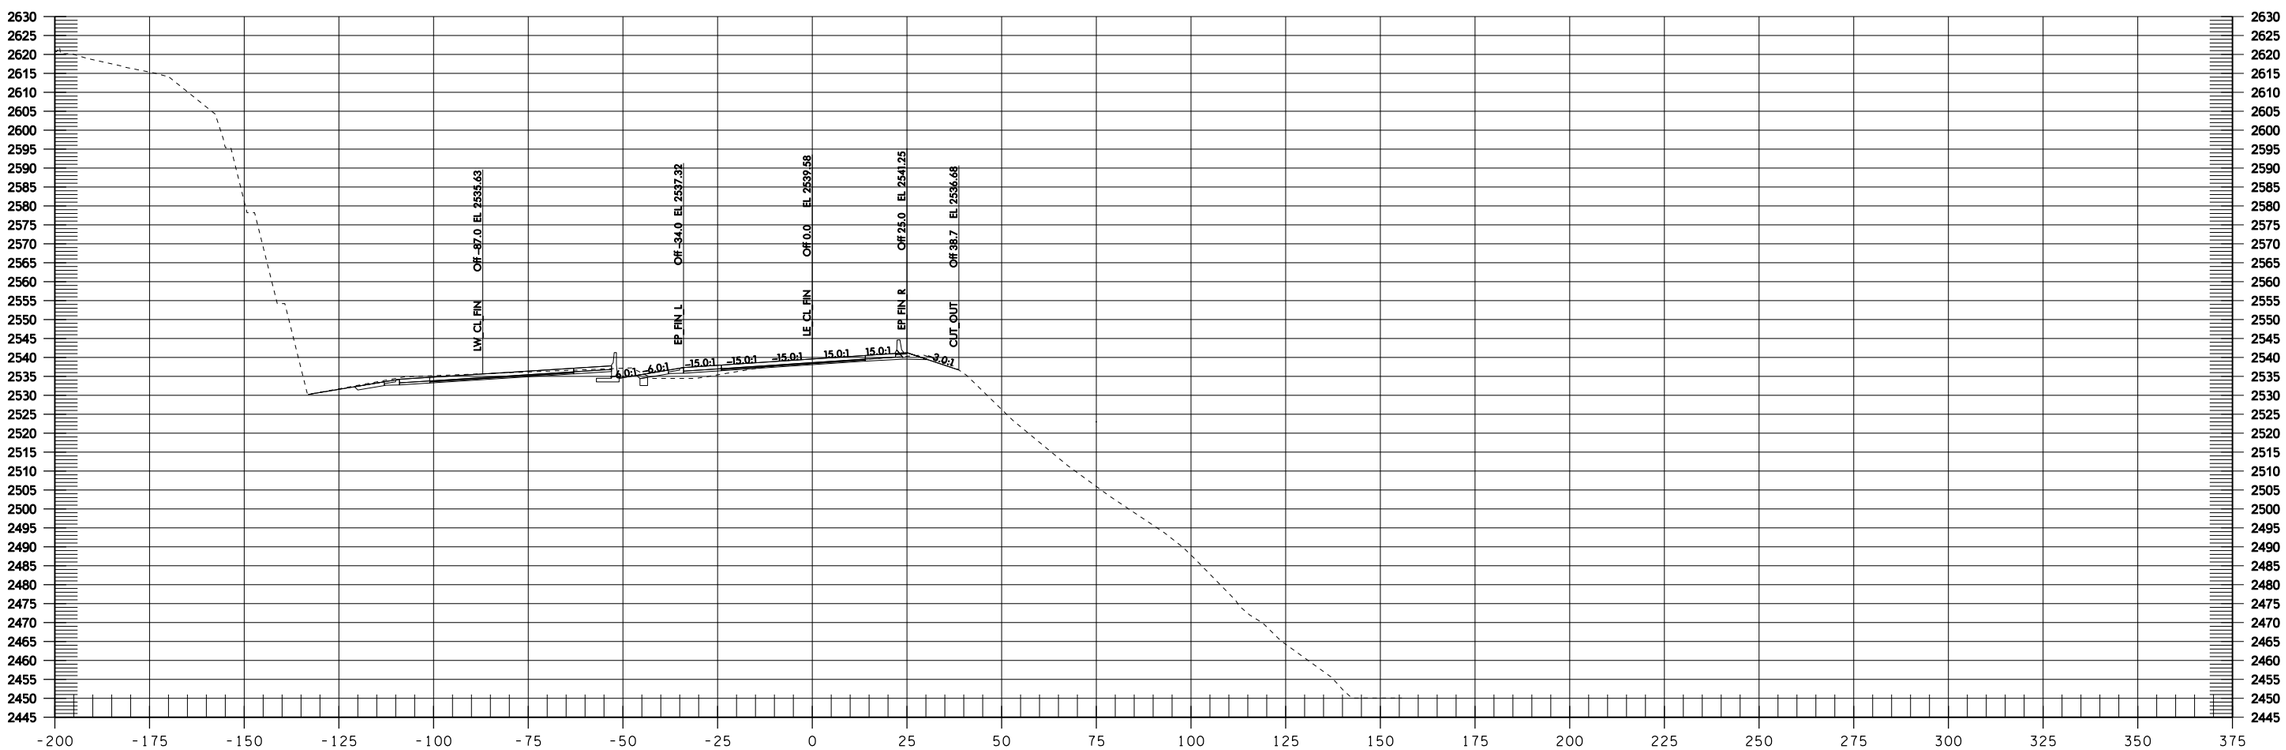

LE 1336+50

Informational Use Only Washington State Department of Transportation I-90 Snowshed to Keechelus Dam Phase 1C - Replace Snowshed and Add Lanes

LE 1337+00

Informational Use Only Washington State Department of Transportation I-90 Snowshed to Keechelus Dam Phase 1C - Replace Snowshed and Add Lanes

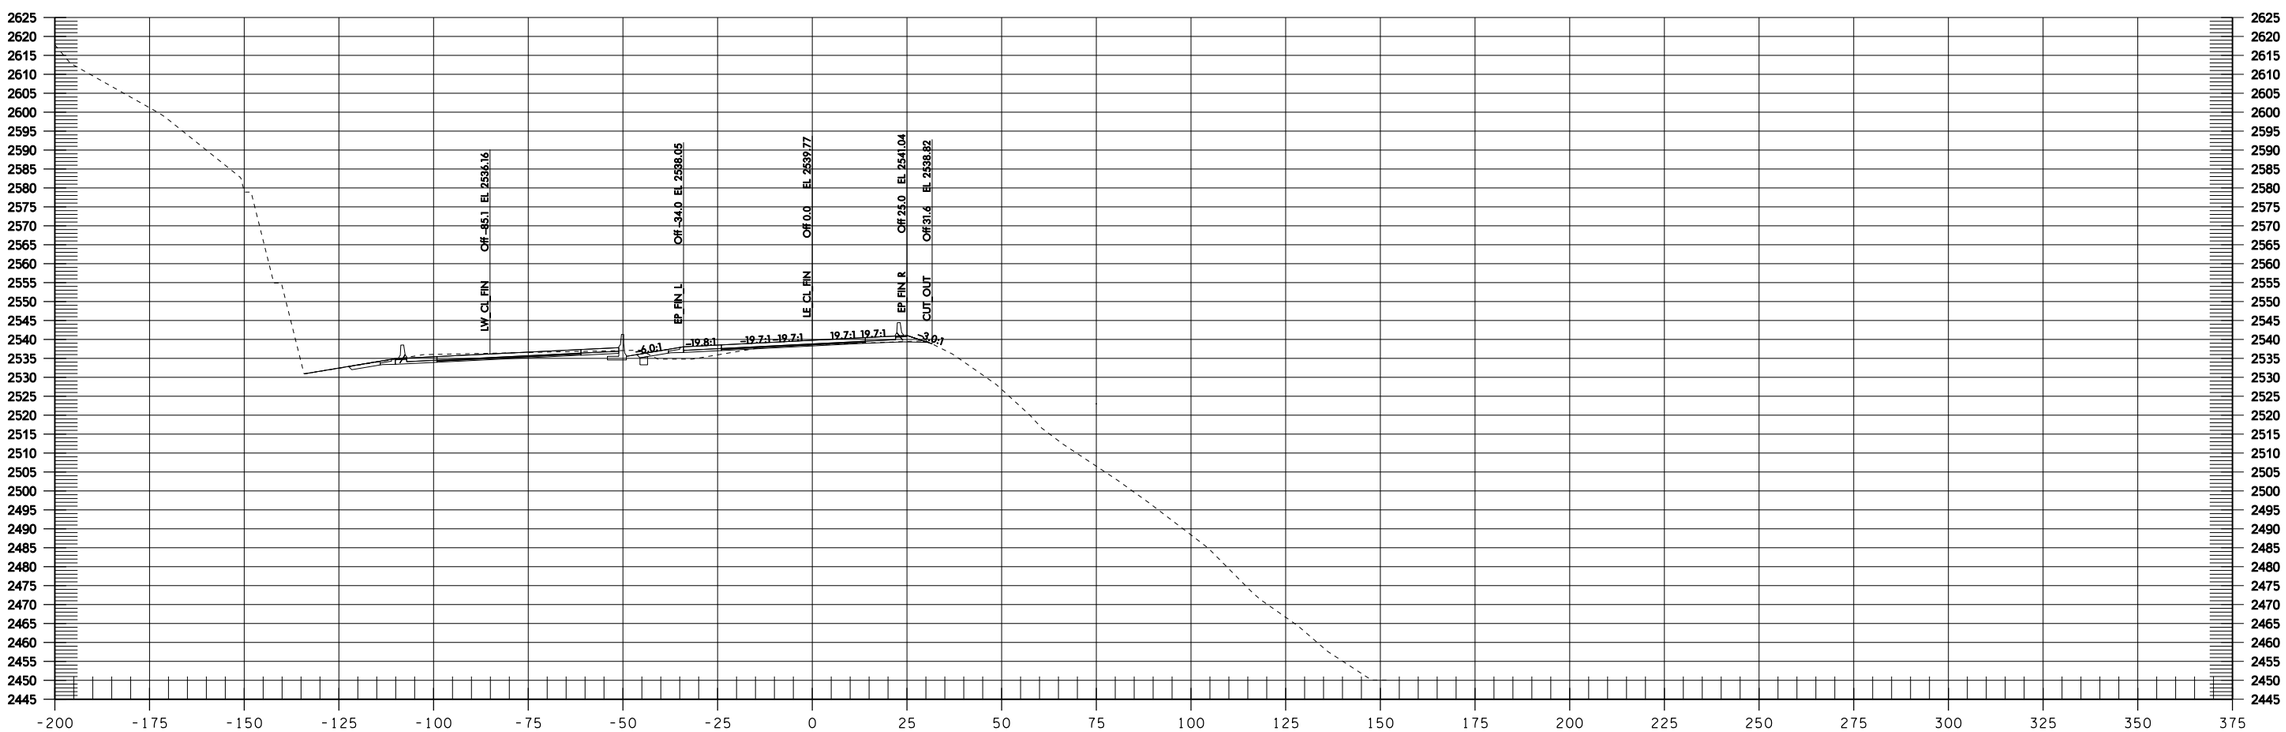

LE 1337+50

Informational Use Only Washington State Department of Transportation I-90 Snowshed to Keechelus Dam Phase 1C - Replace Snowshed and Add Lanes

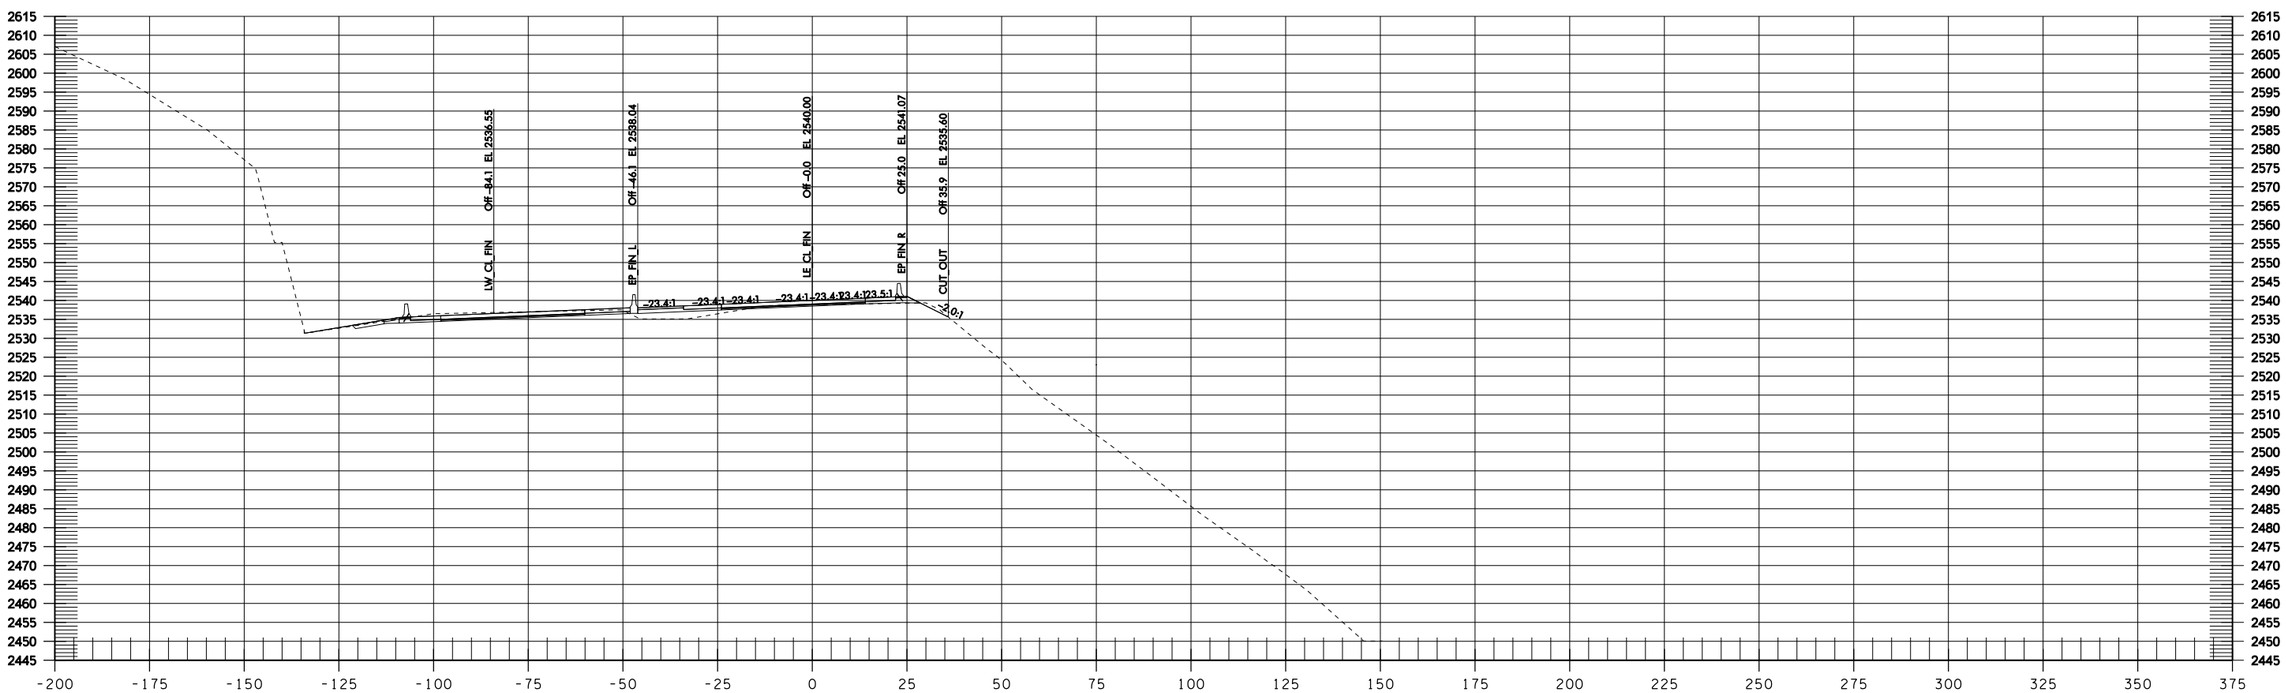
LW_CL_FIN
Off -84.1 EL 2536.55
EP_FIN_L
Off -46.1 EL 2538.04
LE CL FIN
Off -0.0 EL 2540.00
EP_FIN_R
Off 25.0 EL 2541.07
CUT_OUT
Off 35.9 EL 2535.60
23.4:1
23.4:1
23.4:1
23.4:1
23.4:1
23.4:1
23.5:1
0:1

LE 1338+00

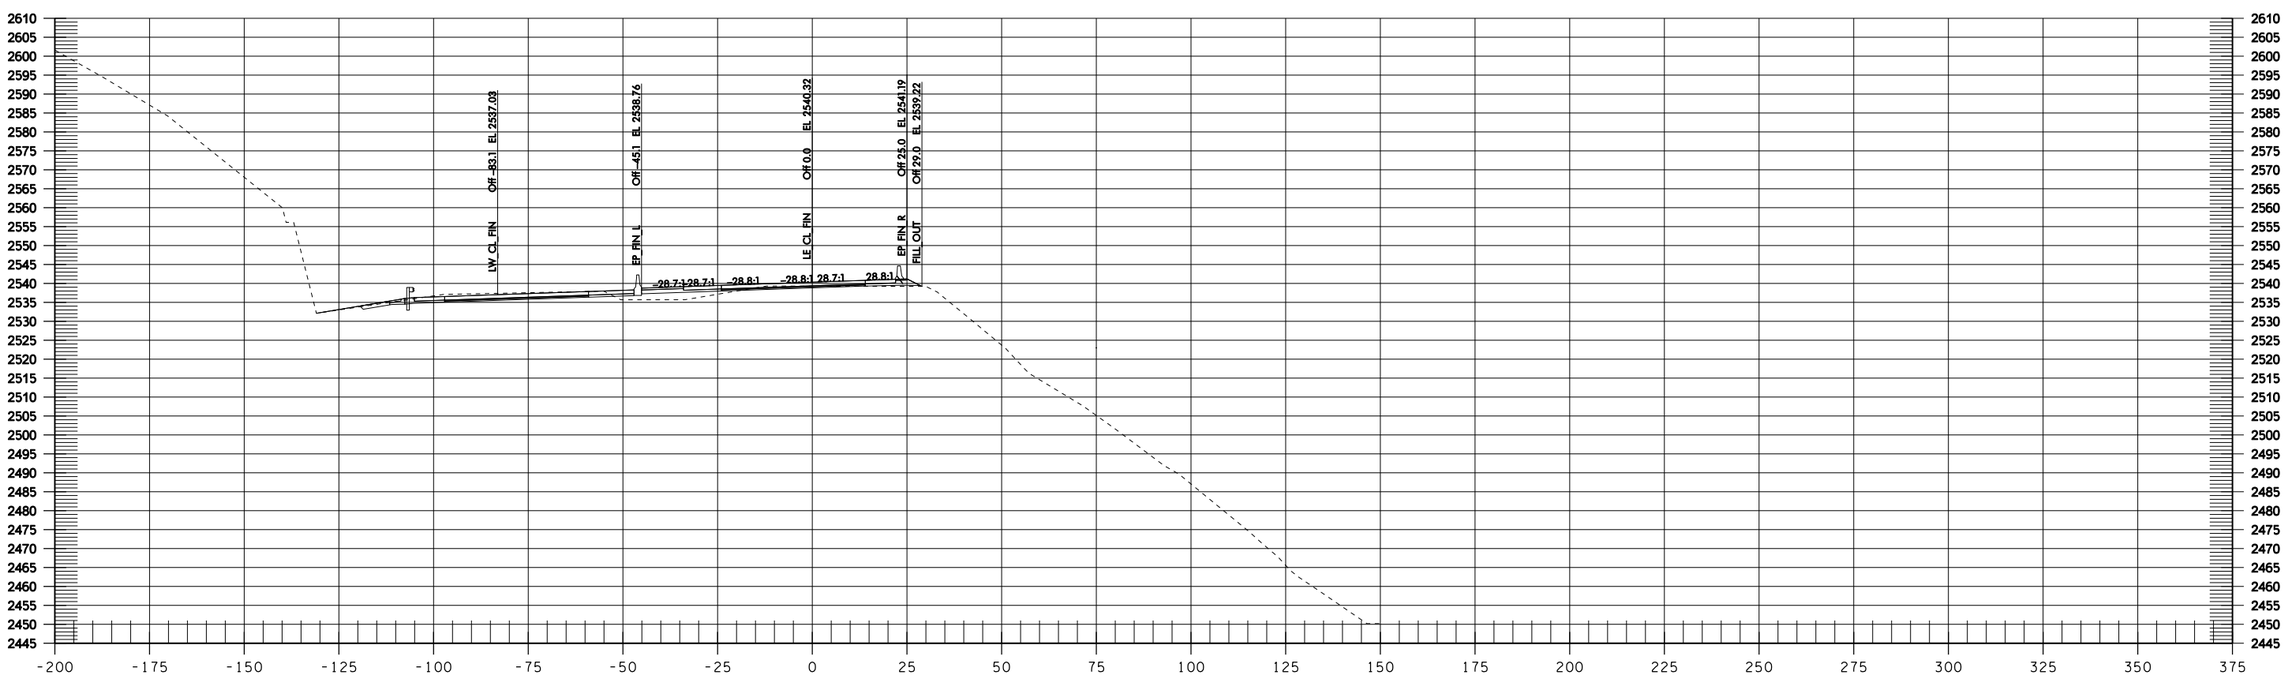
LW CL FIN
Off -83.1
EL 2537.03
EP FIN L
Off -45.1
EL 2538.76
LE CL FIN
Off 0.0
EL 2540.32
EP FIN R
Off 25.0
EL 2541.19
FILL OUT
Off 29.0
EL 2539.22
-28.7:1
-28.7:1
-28.8:1
-28.8:1
28.7:1
28.8:1

LE 1338+50

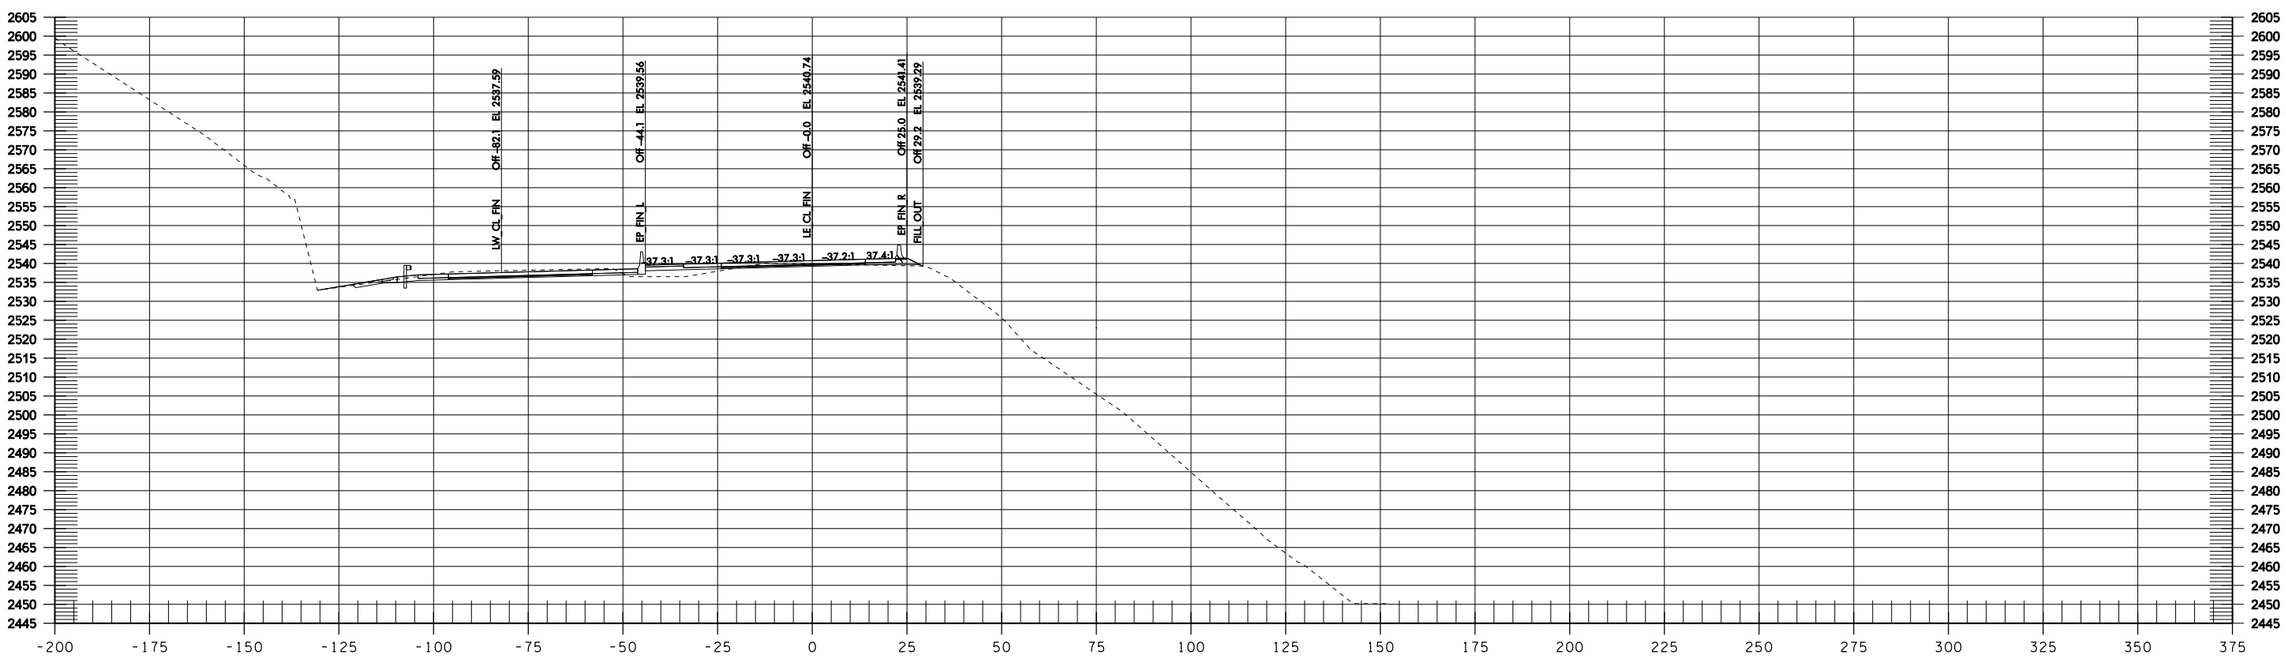
Off -82.1 EL 2537.59
LW CL FIN
Off -44.1 EL 2539.56
EP FIN L
Off -0.0 EL 2540.74
LE CL FIN
Off 25.0 EL 2541.41
EP FIN R
Off 29.2 EL 2539.29
FILL OUT
37.3:1
37.3:1
37.3:1
37.3:1
37.2:1
37.4:1
P
2605 2600 2595 2590 2585 2580 2575 2570 2565 2560 2555 2550 2545 2540 2535 2530 2525 2520 2515 2510 2505 2500 2495 2490 2485 2480 2475 2470 2465 2460 2455 2450 2445
-200 -175 -150 -125 -100 -75 -50 -25 0 25 50 75 100 125 150 175 200 225 250 275 300 325 350 375

LE 1339+00

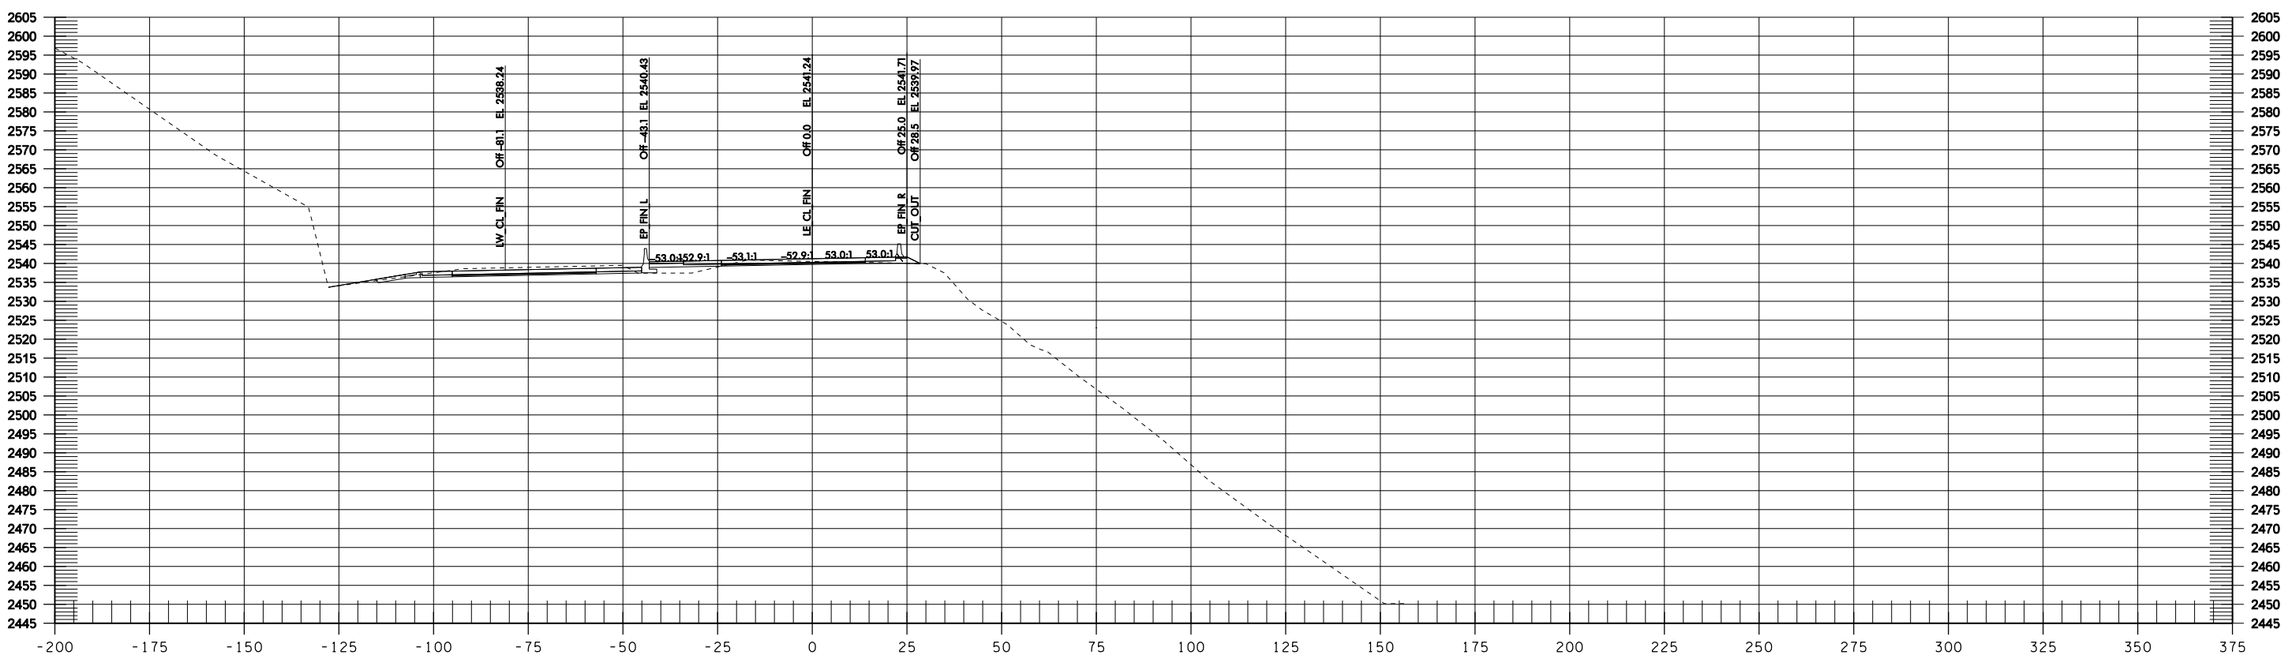

LE 1339+50

Informational Use Only Washington State Department of Transportation I-90 Snowshed to Keechelus Dam Phase 1C - Replace Snowshed and Add Lanes

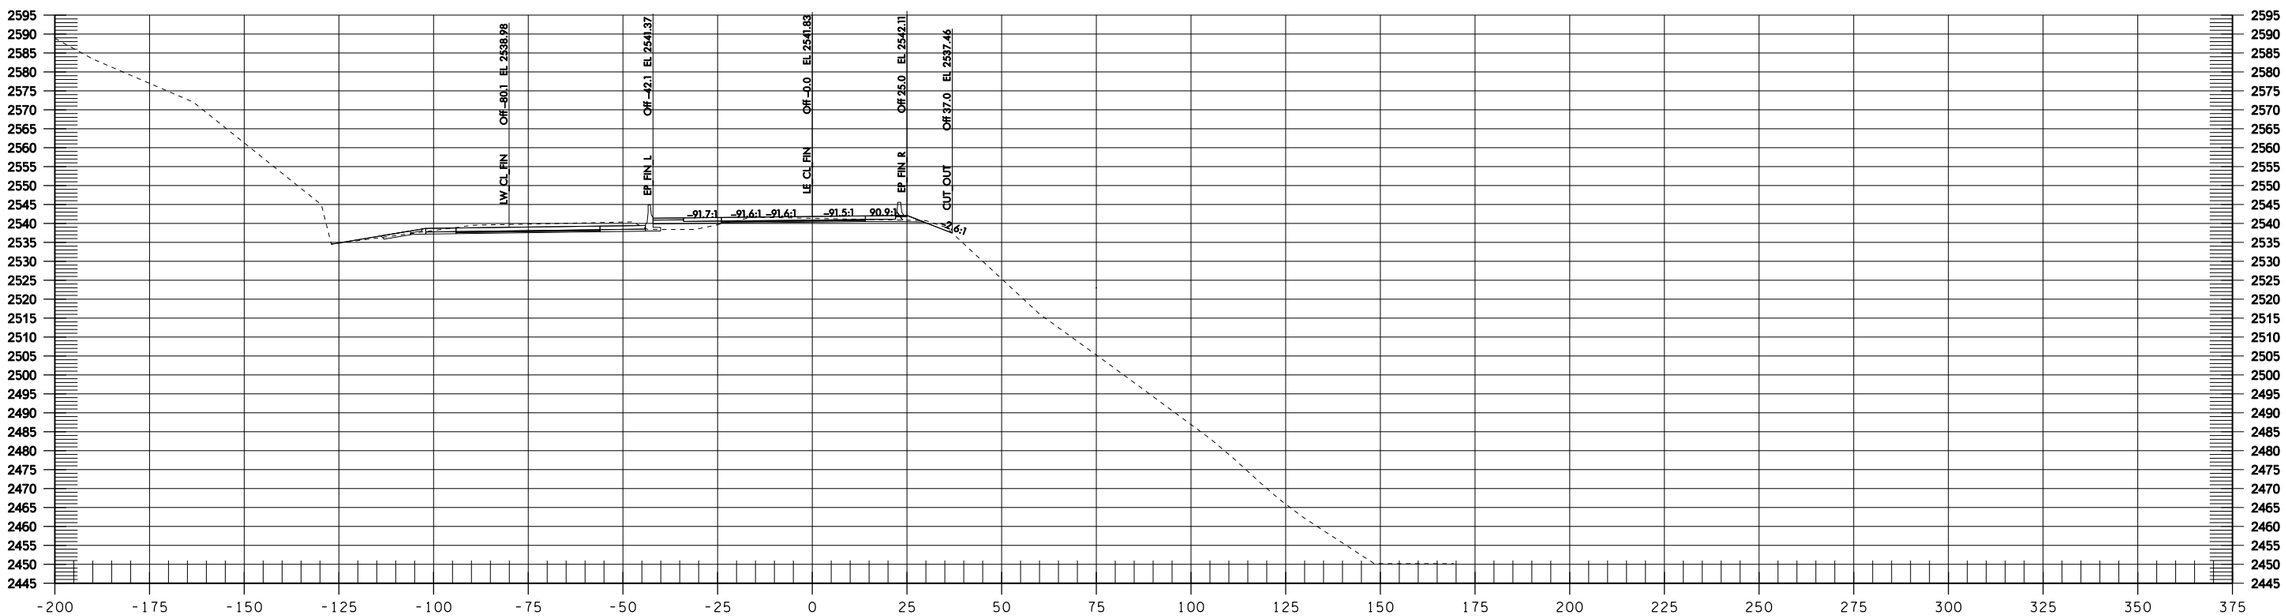
LW CL FIN
Off -80.1 EL 2538.98
EP FIN L
Off -42.1 EL 2541.37
LE CL FIN
Off -0.0 EL 2541.83
EP FIN R
Off 25.0 EL 2542.11
OUT OUT
Off 37.0 EL 2537.46
-91.7:1
-91.6:1
-91.6:1
-91.5:1
90.9:1
6:1

LE 1340+00

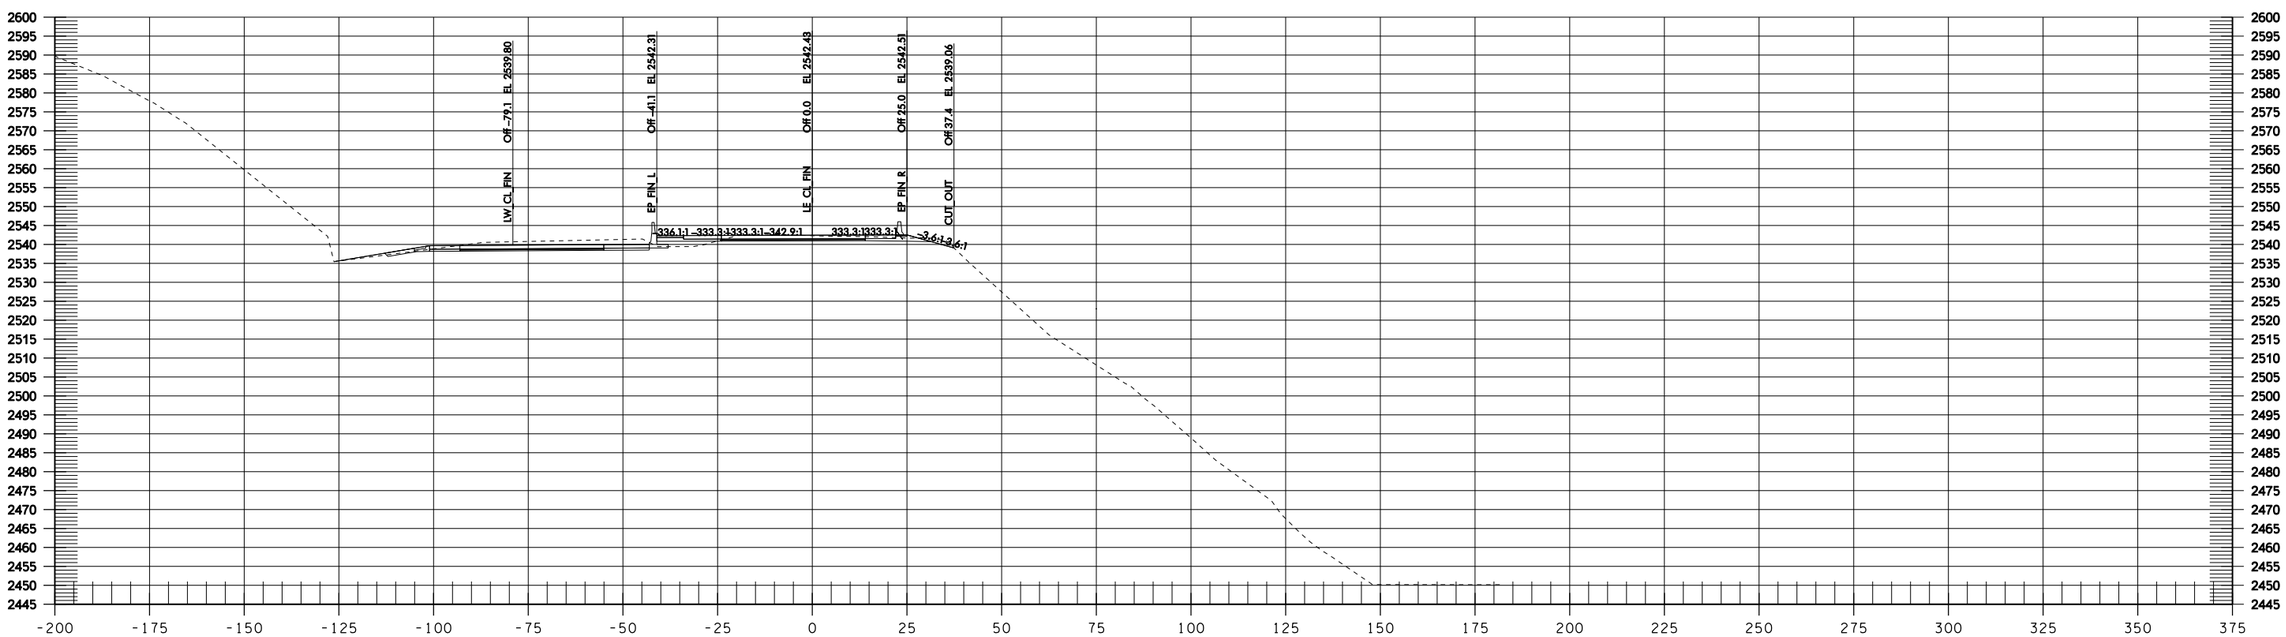
LW_CL_FIN
Off -79.1 EL 2539.80
EP_FIN_L
Off -41.1 EL 2542.31
LE_CL_FIN
Off 0.0 EL 2542.43
EP_FIN_R
Off 25.0 EL 2542.5
CUT_OUT
Off 37.4 EL 2539.06
336.1:1
333.3:1
333.3:1
342.9:1
333.3:1
333.3:1
3.6:1
3.6:1

LE 1340+50

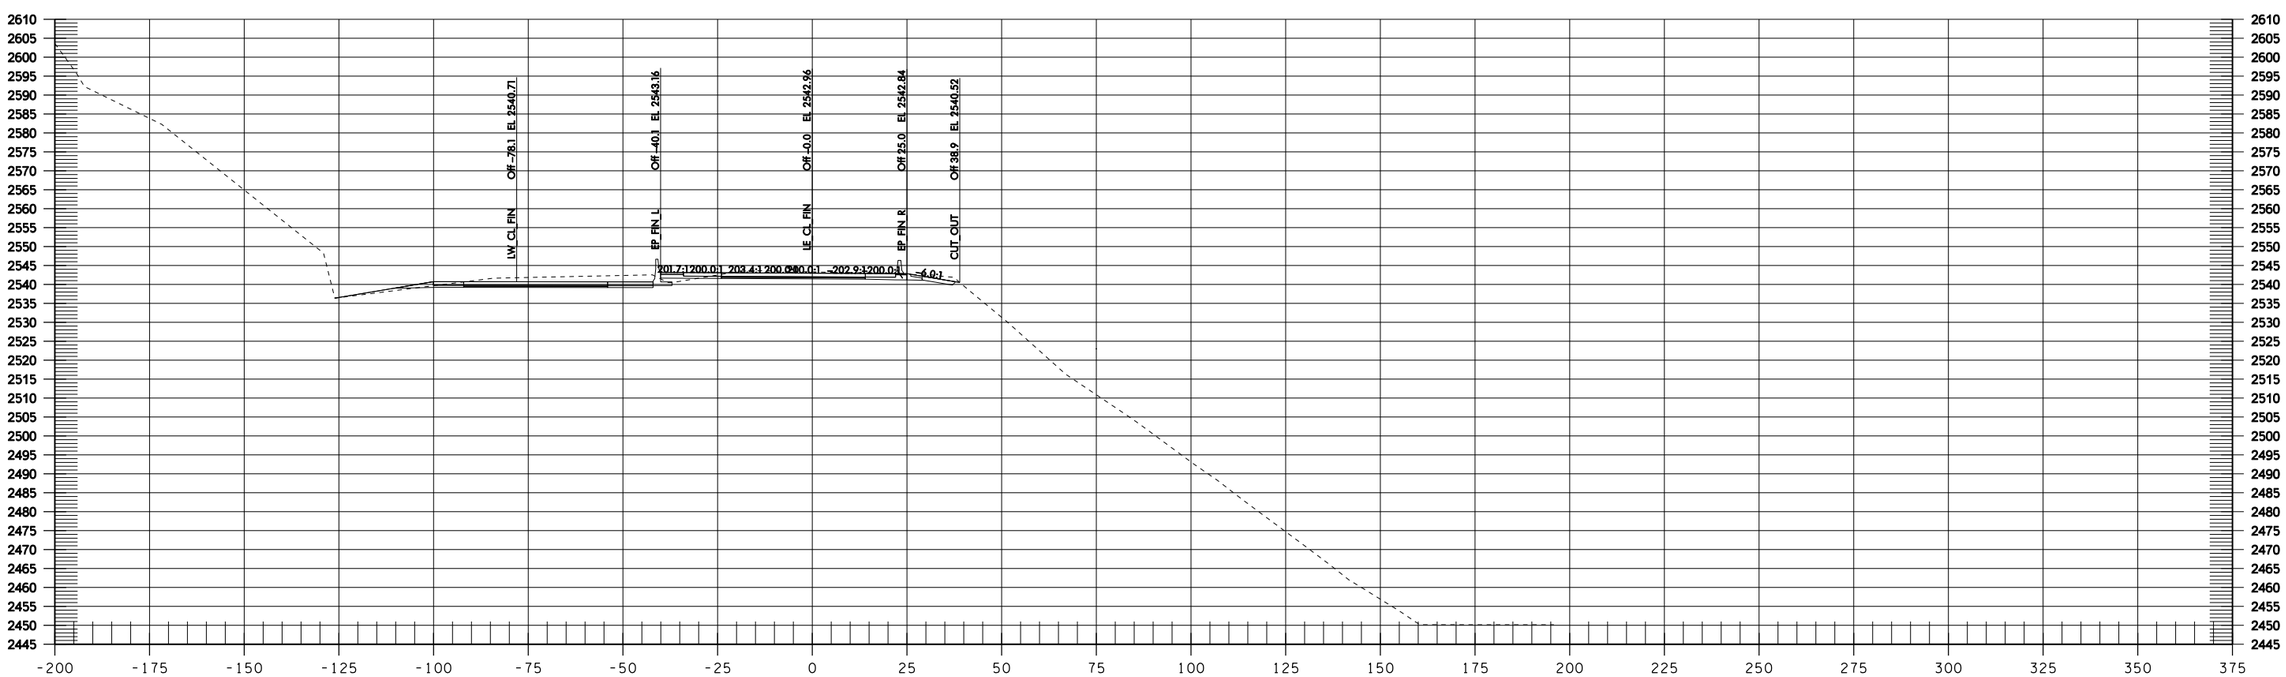
LW CL FIN
Off -78.1 EL 2540.71
EP FIN L
Off -40.1 EL 2543.16
LE CL FIN
Off 0.0 EL 2542.56
EP FIN R
Off 25.0 EL 2542.84
CUT OUT
Off 98.9 EL 2540.52
201.7:1200.0:1
203.4:1 200.0:1
-202.9:1200.0:1
4.0:1

LE 1341+00

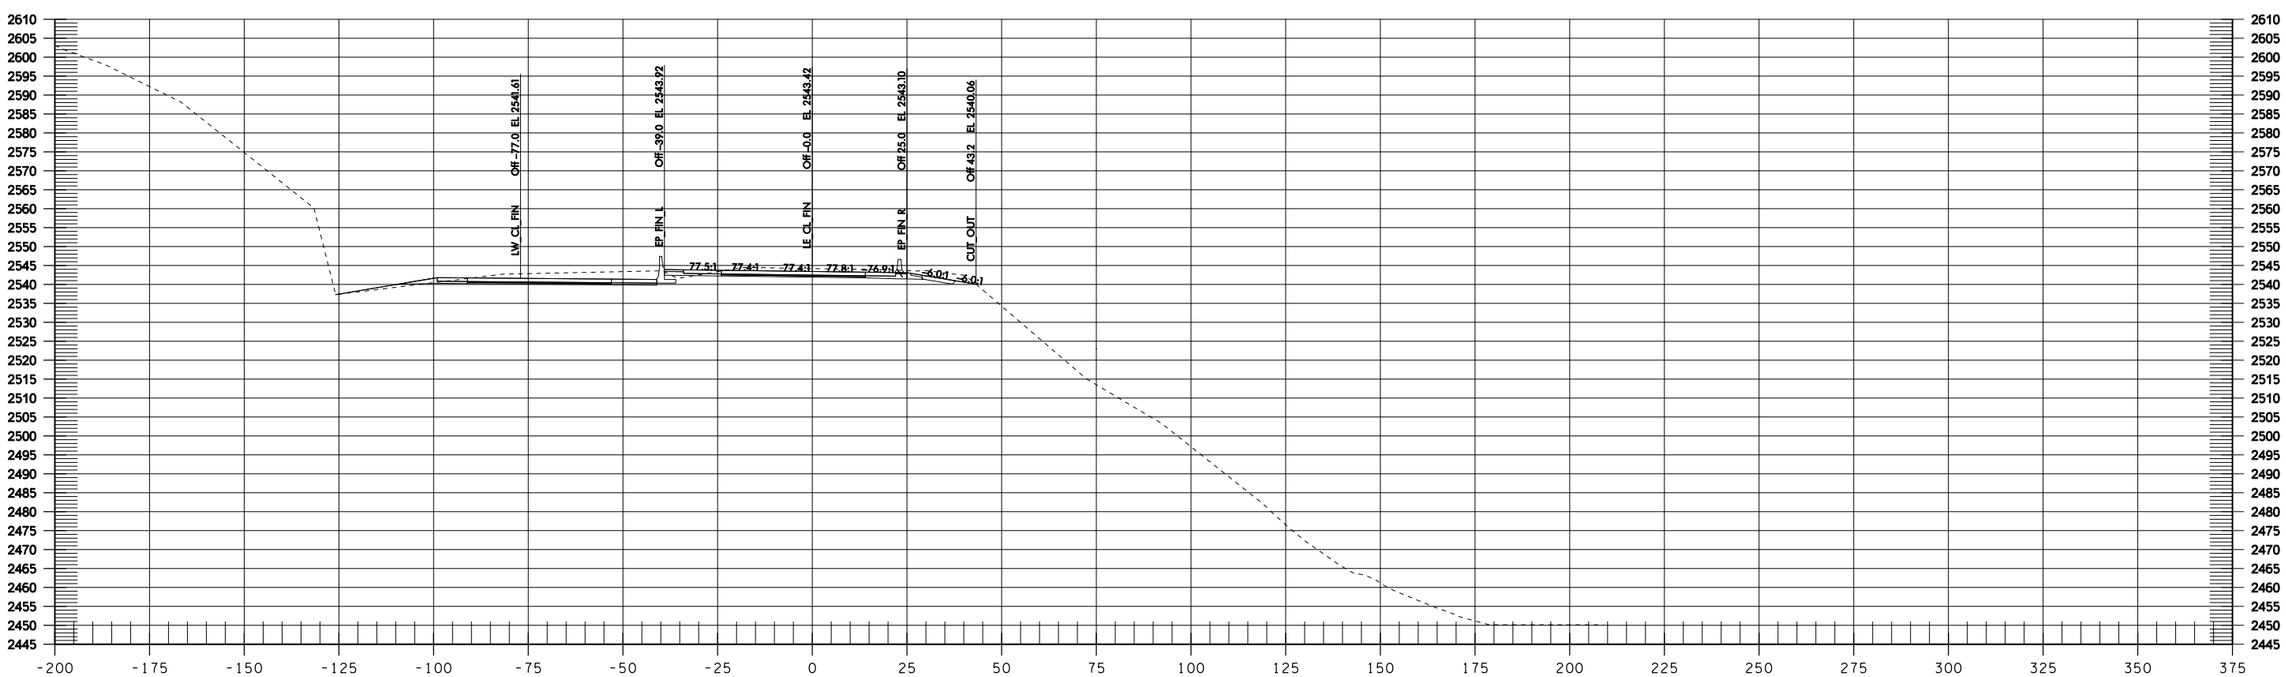
LW CL FIN
Off -77.0 EL 2541.61
EP FIN L
Off -39.0 EL 2543.72
LE CL FIN
Off 0.0 EL 2543.42
EP FIN R
Off 25.0 EL 2543.10
CUT OUT
Off 43.2 EL 2540.06
77.5:1
77.4:1
77.4:1
77.8:1
76.9:1
6.0:1
6.0:1

LE 1341+50

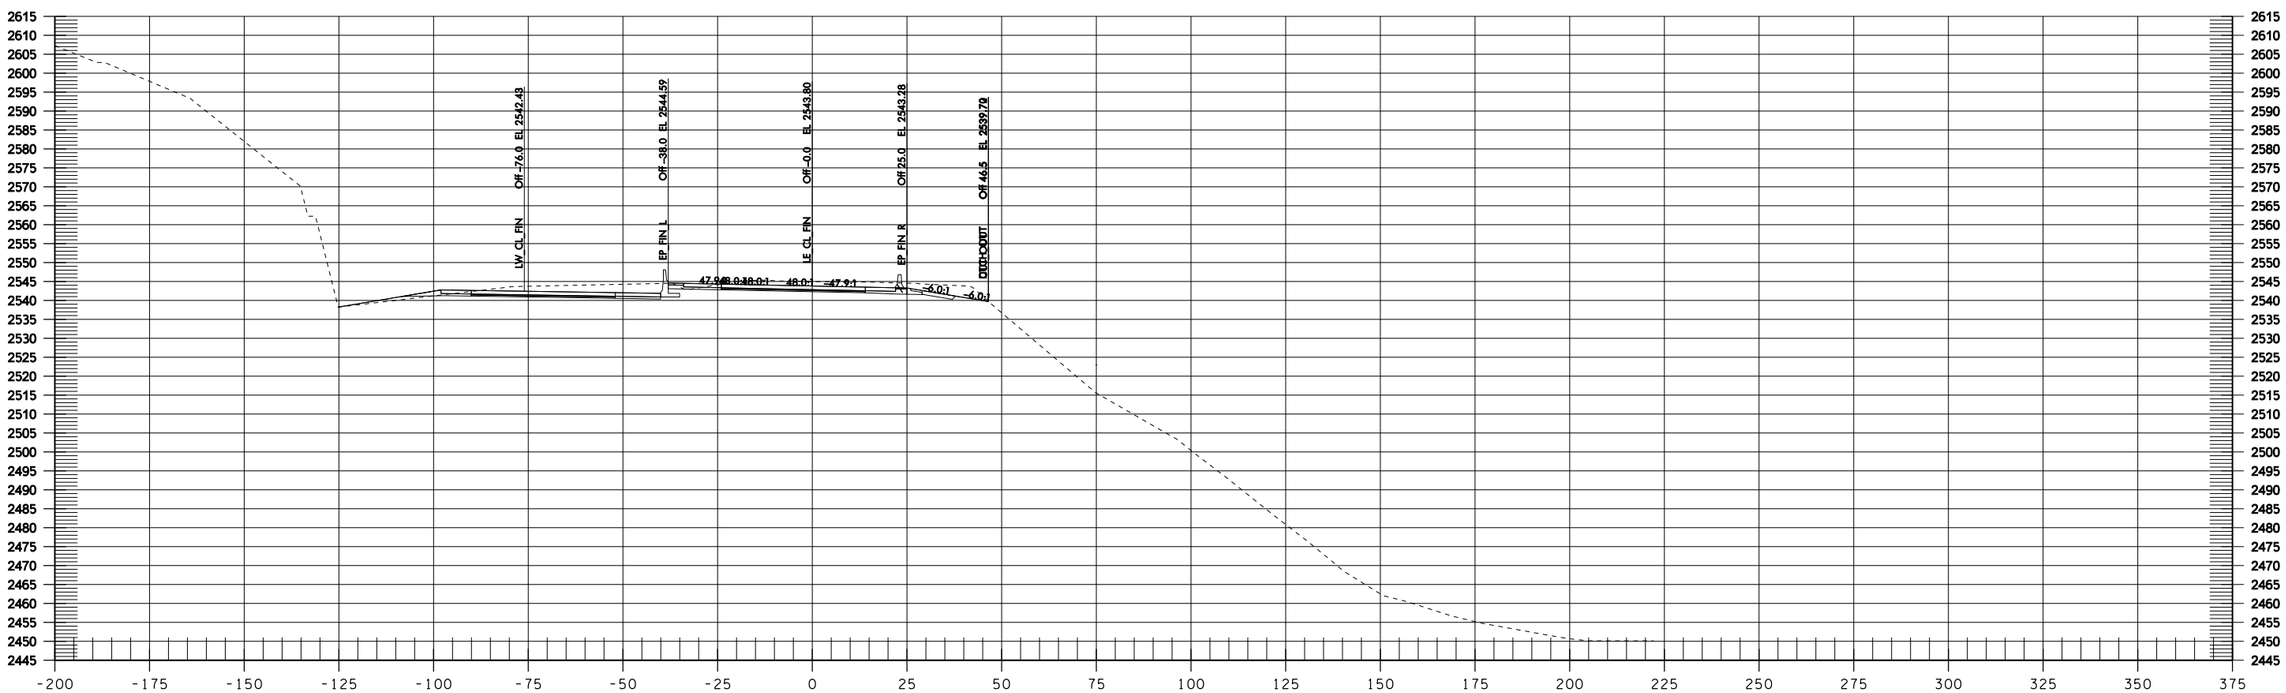
LW CL FIN
Off -76.0 EL 2542.43
EP FIN L
Off -38.0 EL 2544.59
LE CL FIN
Off -0.0 EL 2543.80
EP FIN R
Off 25.0 EL 2543.18
OUTFOOT
Off 46.5 EL 2539.70
47.0:1
48.0:1
48.0:1
48.0:1
47.9:1
6.0:1
6.0:1

LE 1342+00

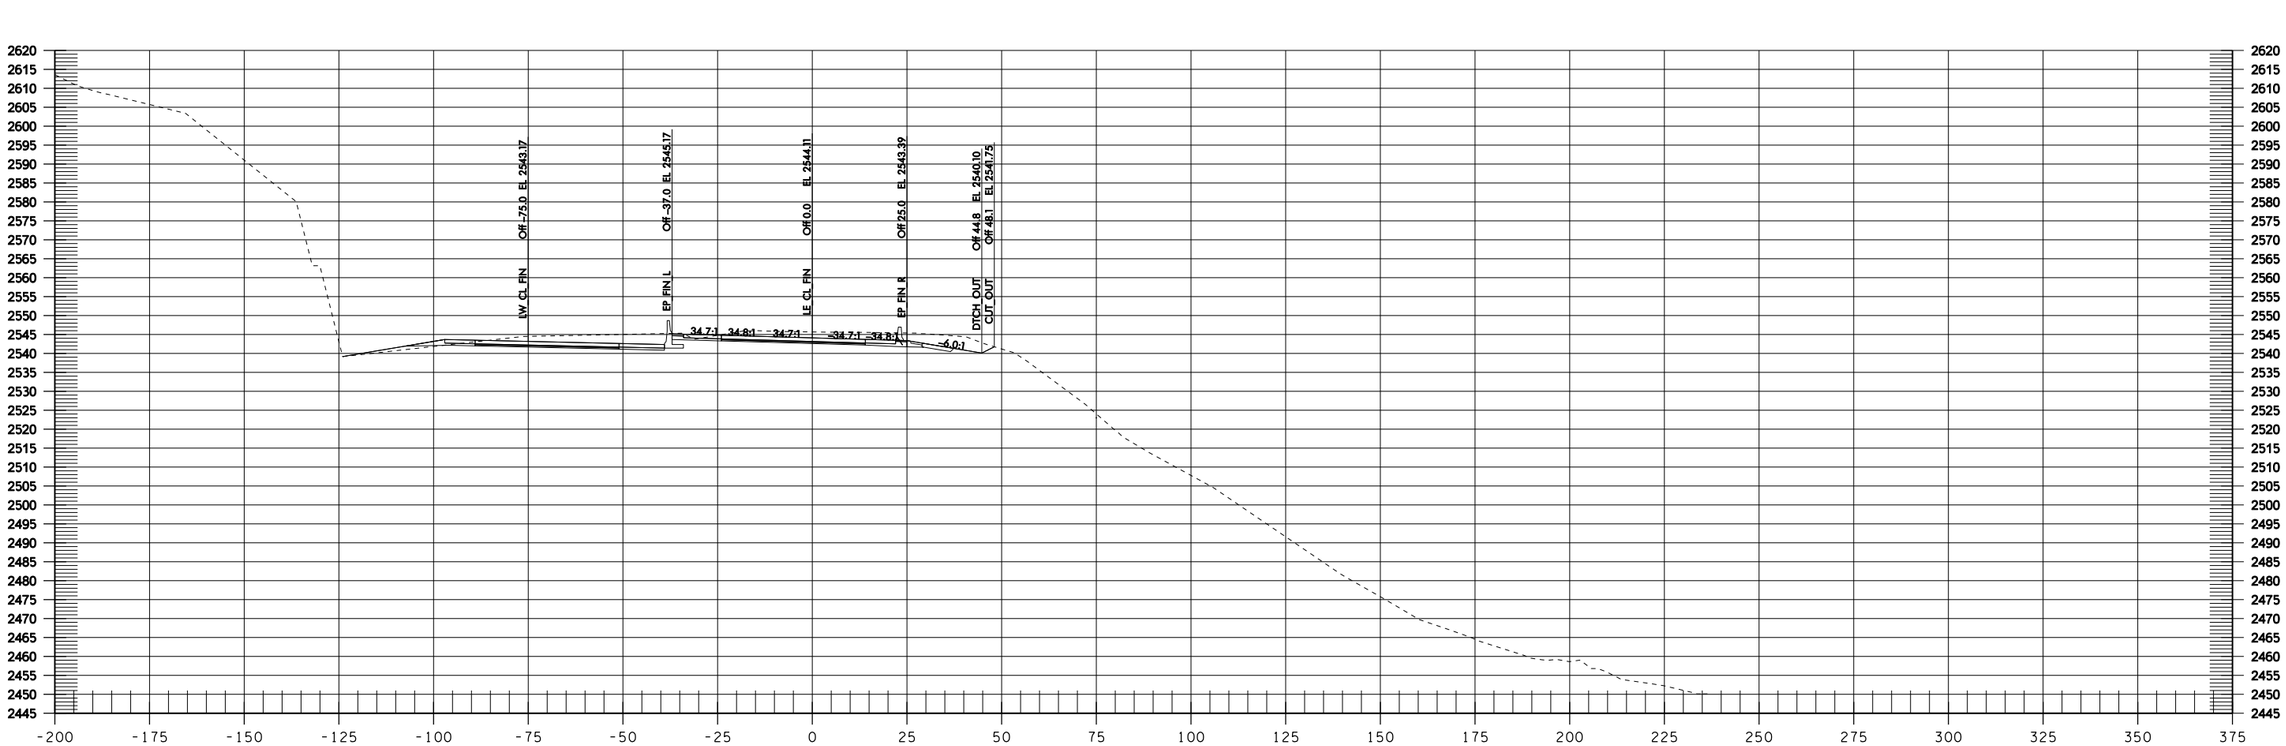
Off -75.0 EL 2543.17
LW CL FIN
Off -37.0 EL 2545.17
EP FIN L
Off 0.0 EL 2544.11
LE CL FIN
Off 25.0 EL 2543.39
EP FIN R
Off 44.8 EL 2540.10
DTCH OUT
Off 48.1 EL 2541.75
CUT OUT
34.7:1
34.8:1
34.7:1
34.7:1
34.8:1
6.0:1

LE 1342+50

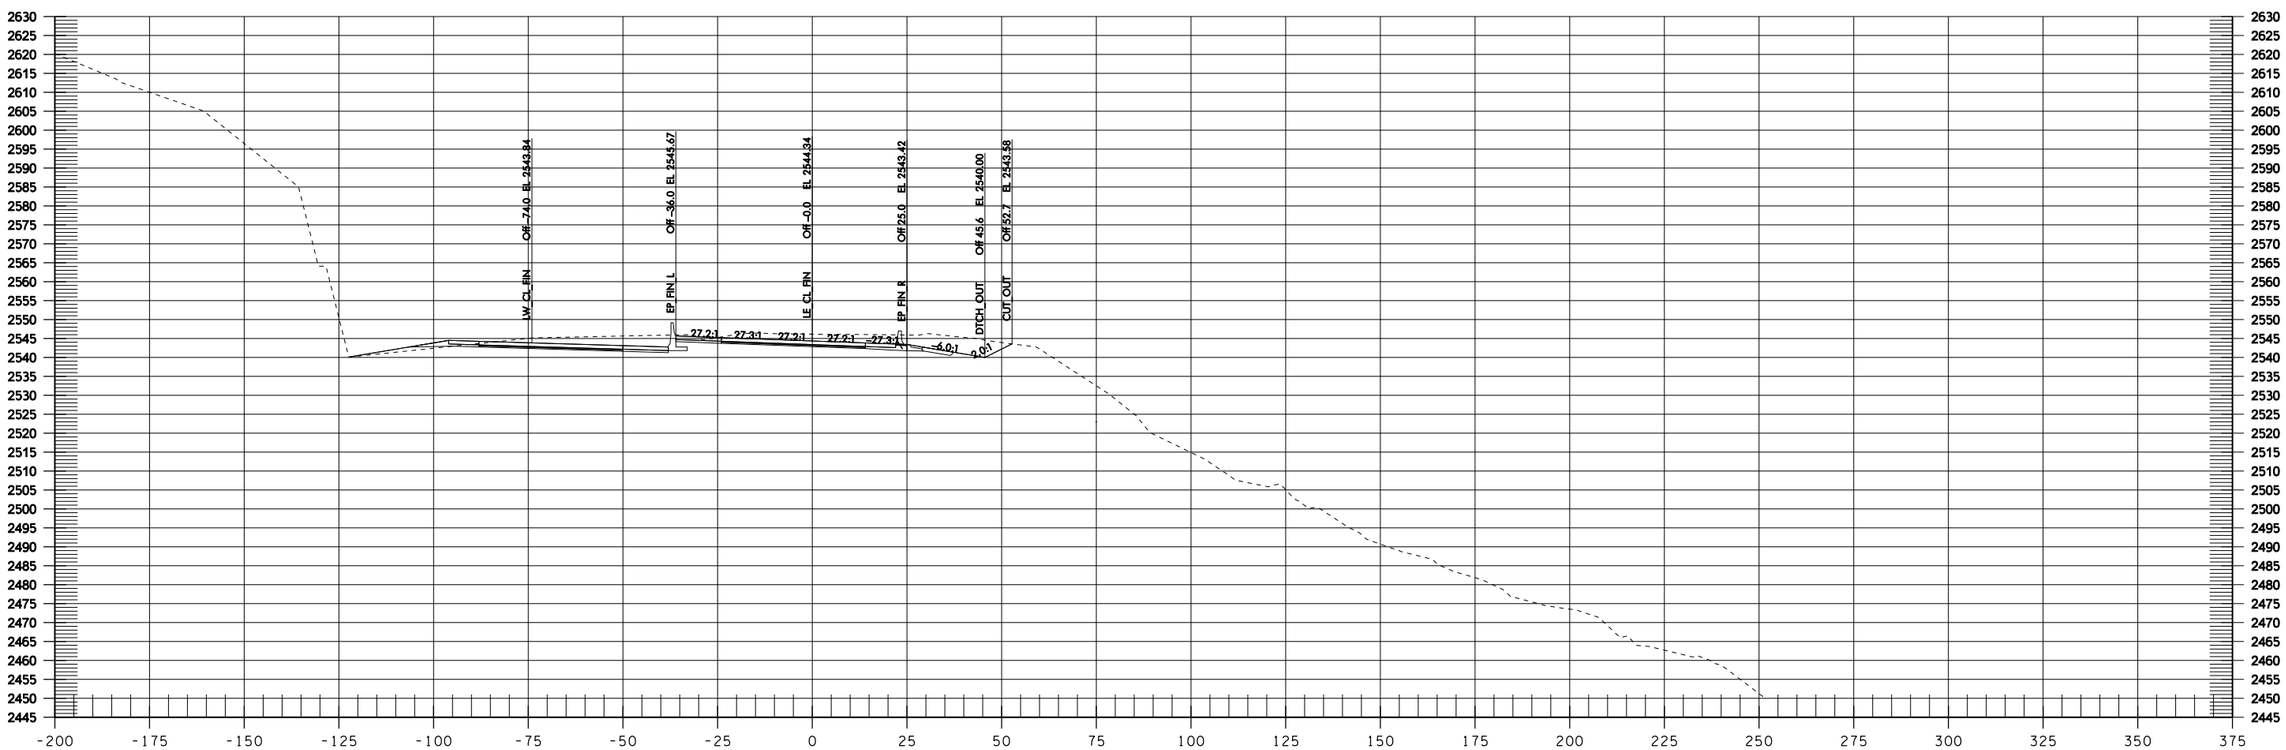
LW_CL_FIN
Off -74.0 EL 2543.84
EP_FIN_L
Off -36.0 EL 2545.67
LE_CL_FIN
Off -0.0 EL 2544.34
EP_FIN_R
Off 25.0 EL 2543.42
DITCH_OUT
Off 45.6 EL 2540.00
CUT_OUT
Off 52.7 EL 2543.58
27.2:1
27.3:1
27.2:1
27.2:1
27.3:1
6.0:1
2.0:1

LE 1343+00

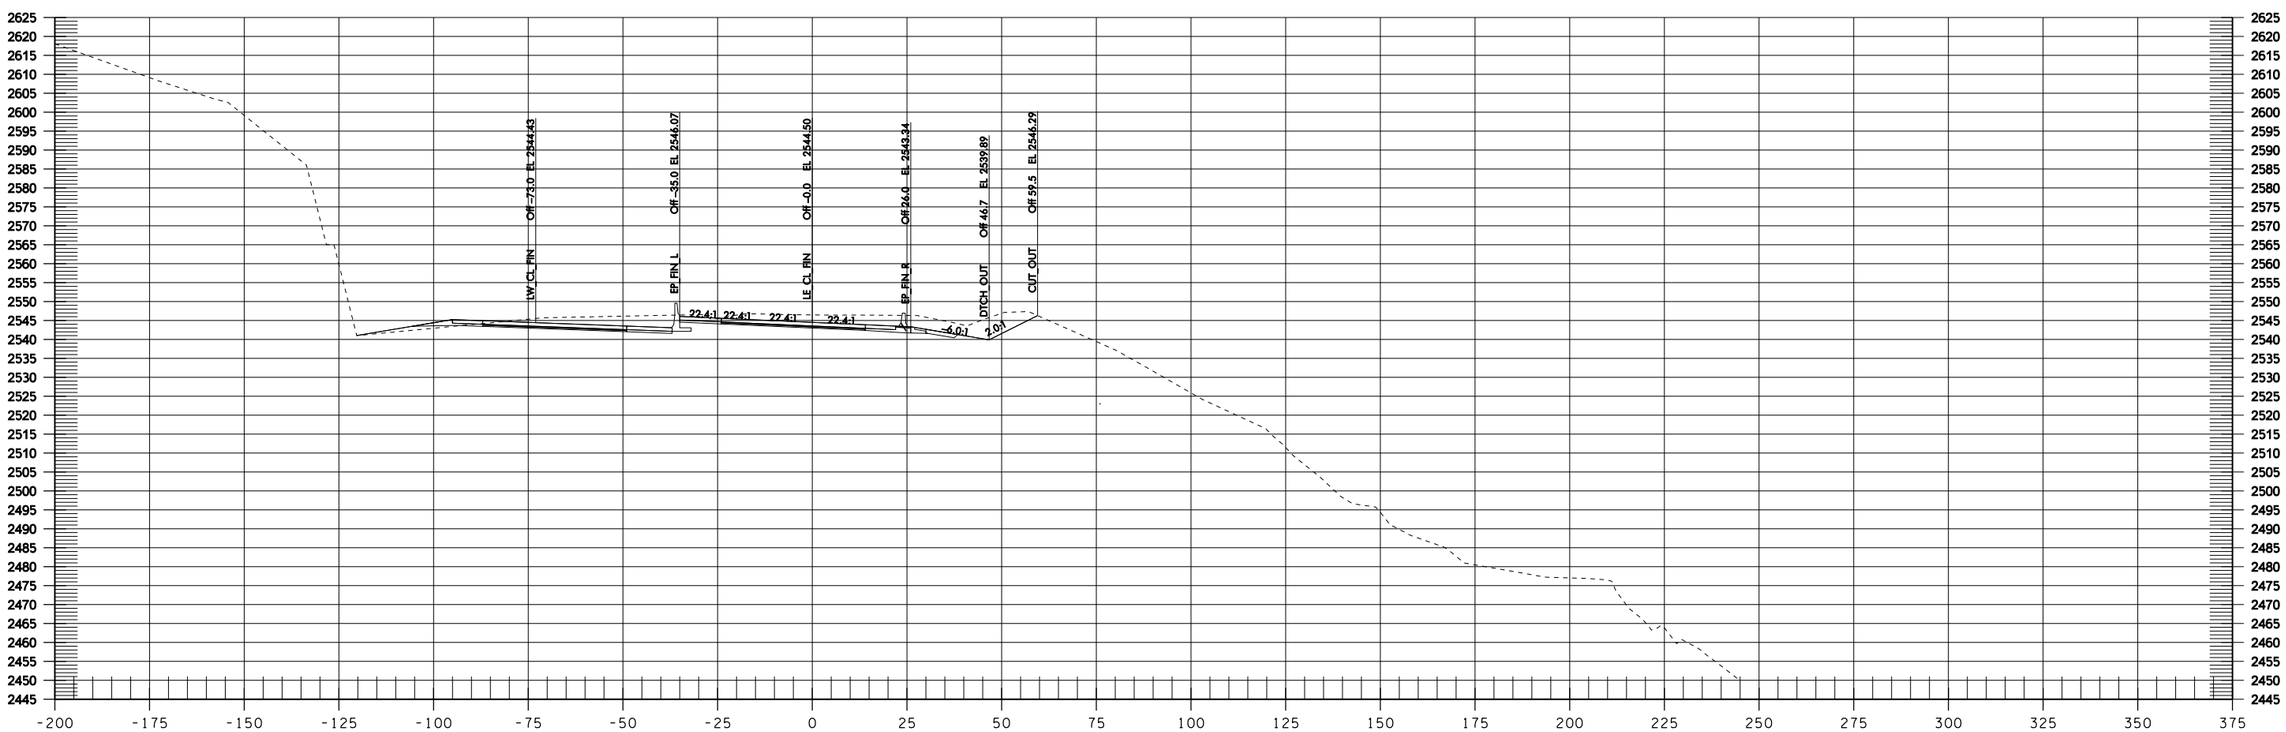

LE 1343+50

Informational Use Only Washington State Department of Transportation I-90 Snowshed to Keechelus Dam Phase 1C - Replace Snowshed and Add Lanes

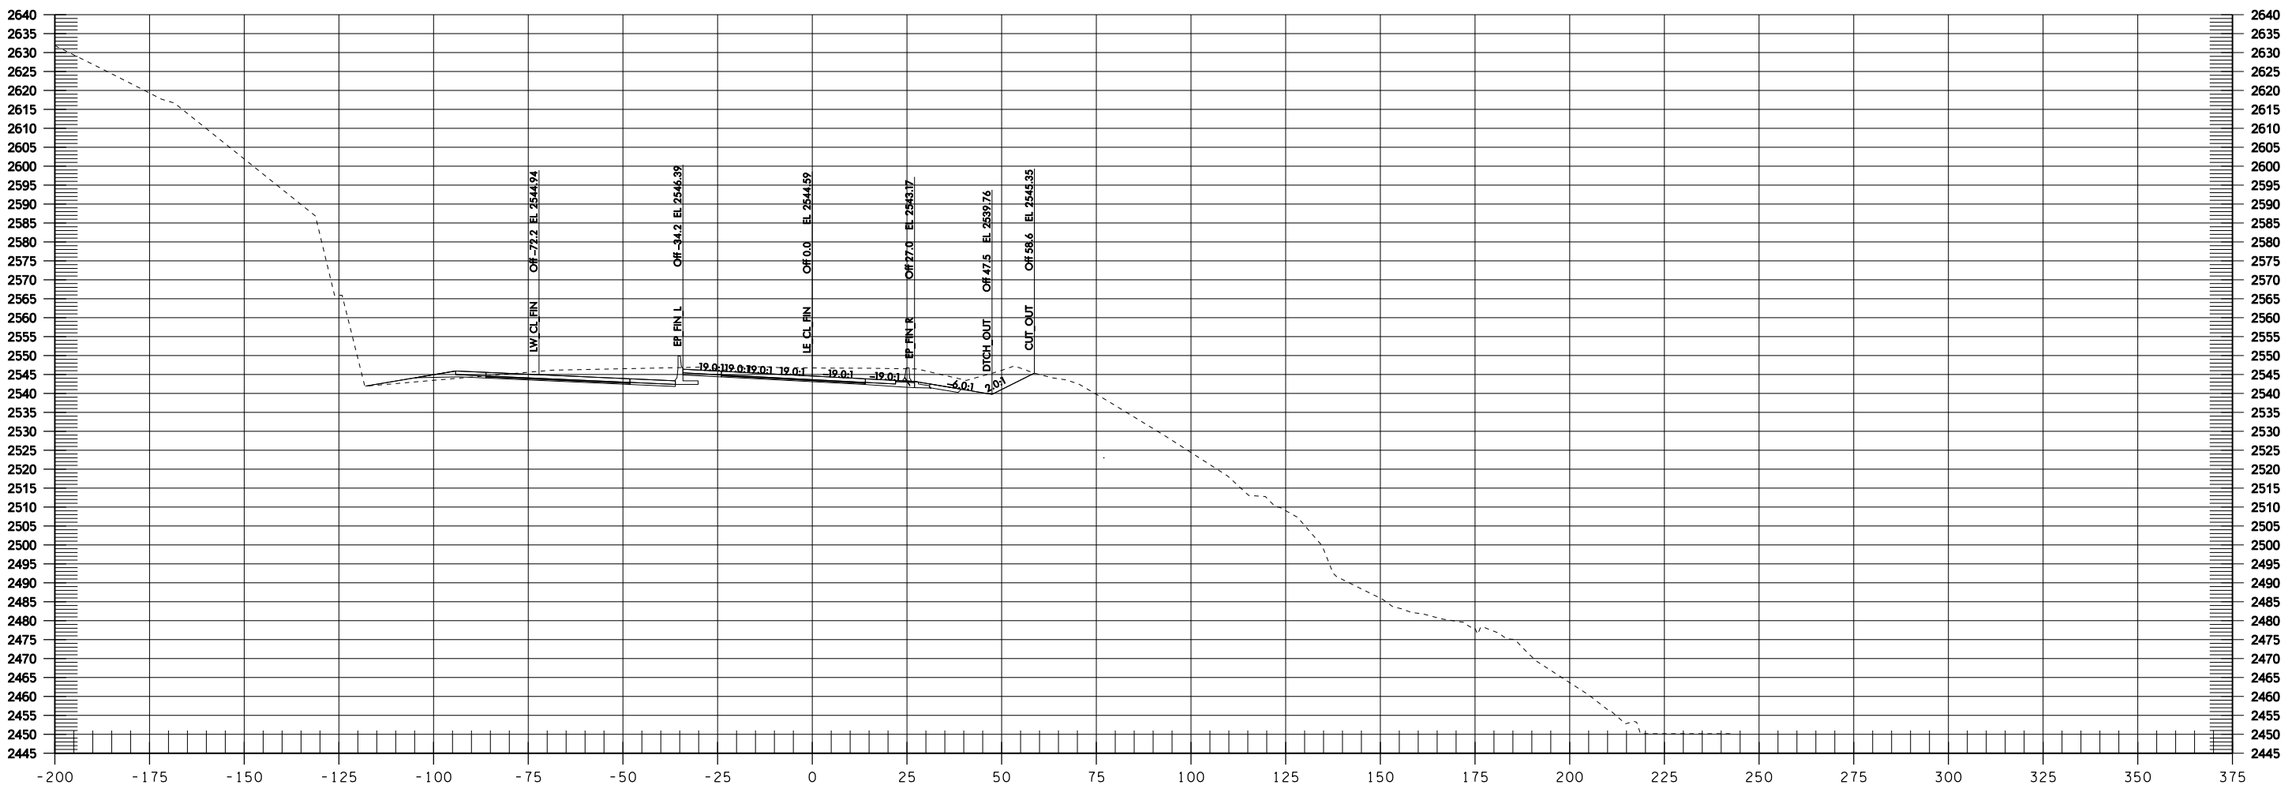
LW CL FIN
Off -71.2 EL 2544.94
EP FIN L
Off -34.2 EL 2546.39
LE CL FIN
Off 0.0 EL 2544.59
EP FIN R
Off 27.0 EL 2543.17
DITCH OUT
Off 47.5 EL 2539.76
CUT OUT
Off 58.6 EL 2545.35
-19.0:1
-19.0:1
-19.0:1
-19.0:1
-19.0:1
-6.0:1
2.0:1

LE 1344+00

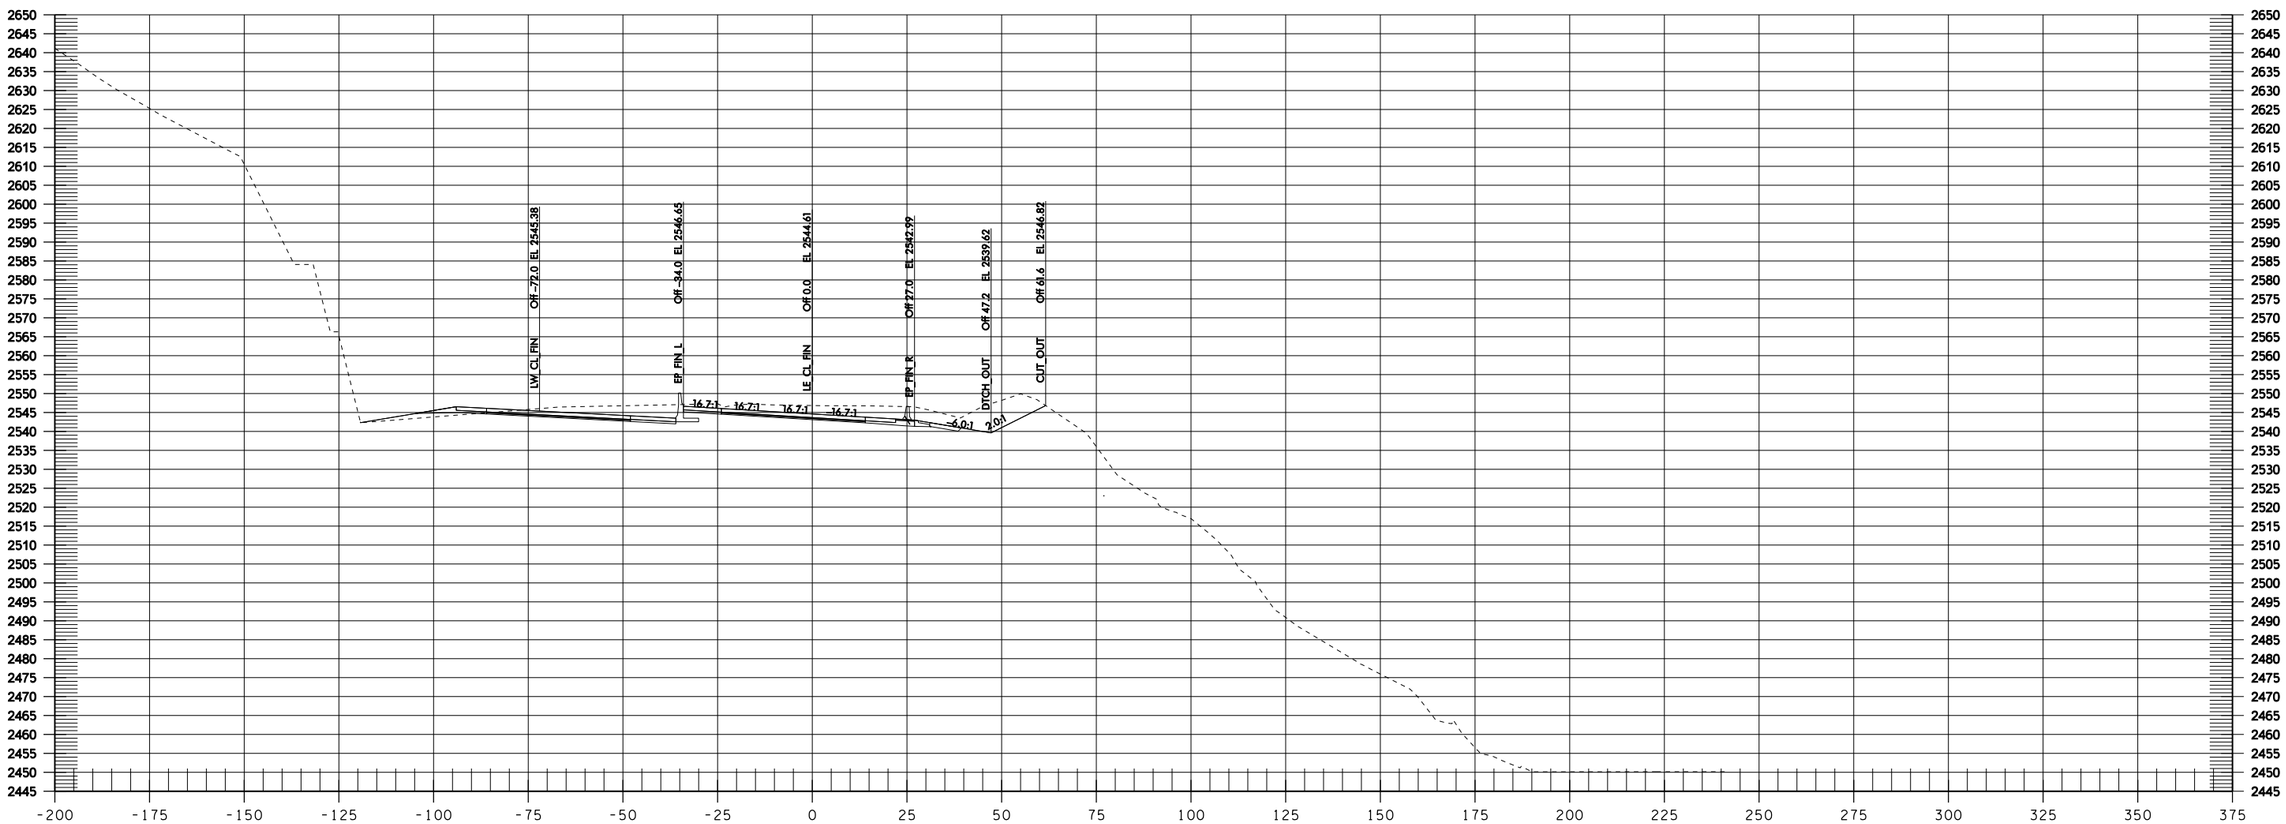
LW_CL_FIN
Off -72.0 EL 2545.98
EP_FIN_L
Off -34.0 EL 2546.65
LE_CL_FIN
Off 0.0 EL 2544.61
EP_FIN_R
Off 27.0 EL 2542.99
DITCH_OUT
Off 47.2 EL 2539.62
CUT_OUT
Off 61.6 EL 2546.82
16.7:1
16.7:1
16.7:1
16.7:1
-6.0:1
2.0:1

LE 1344+50

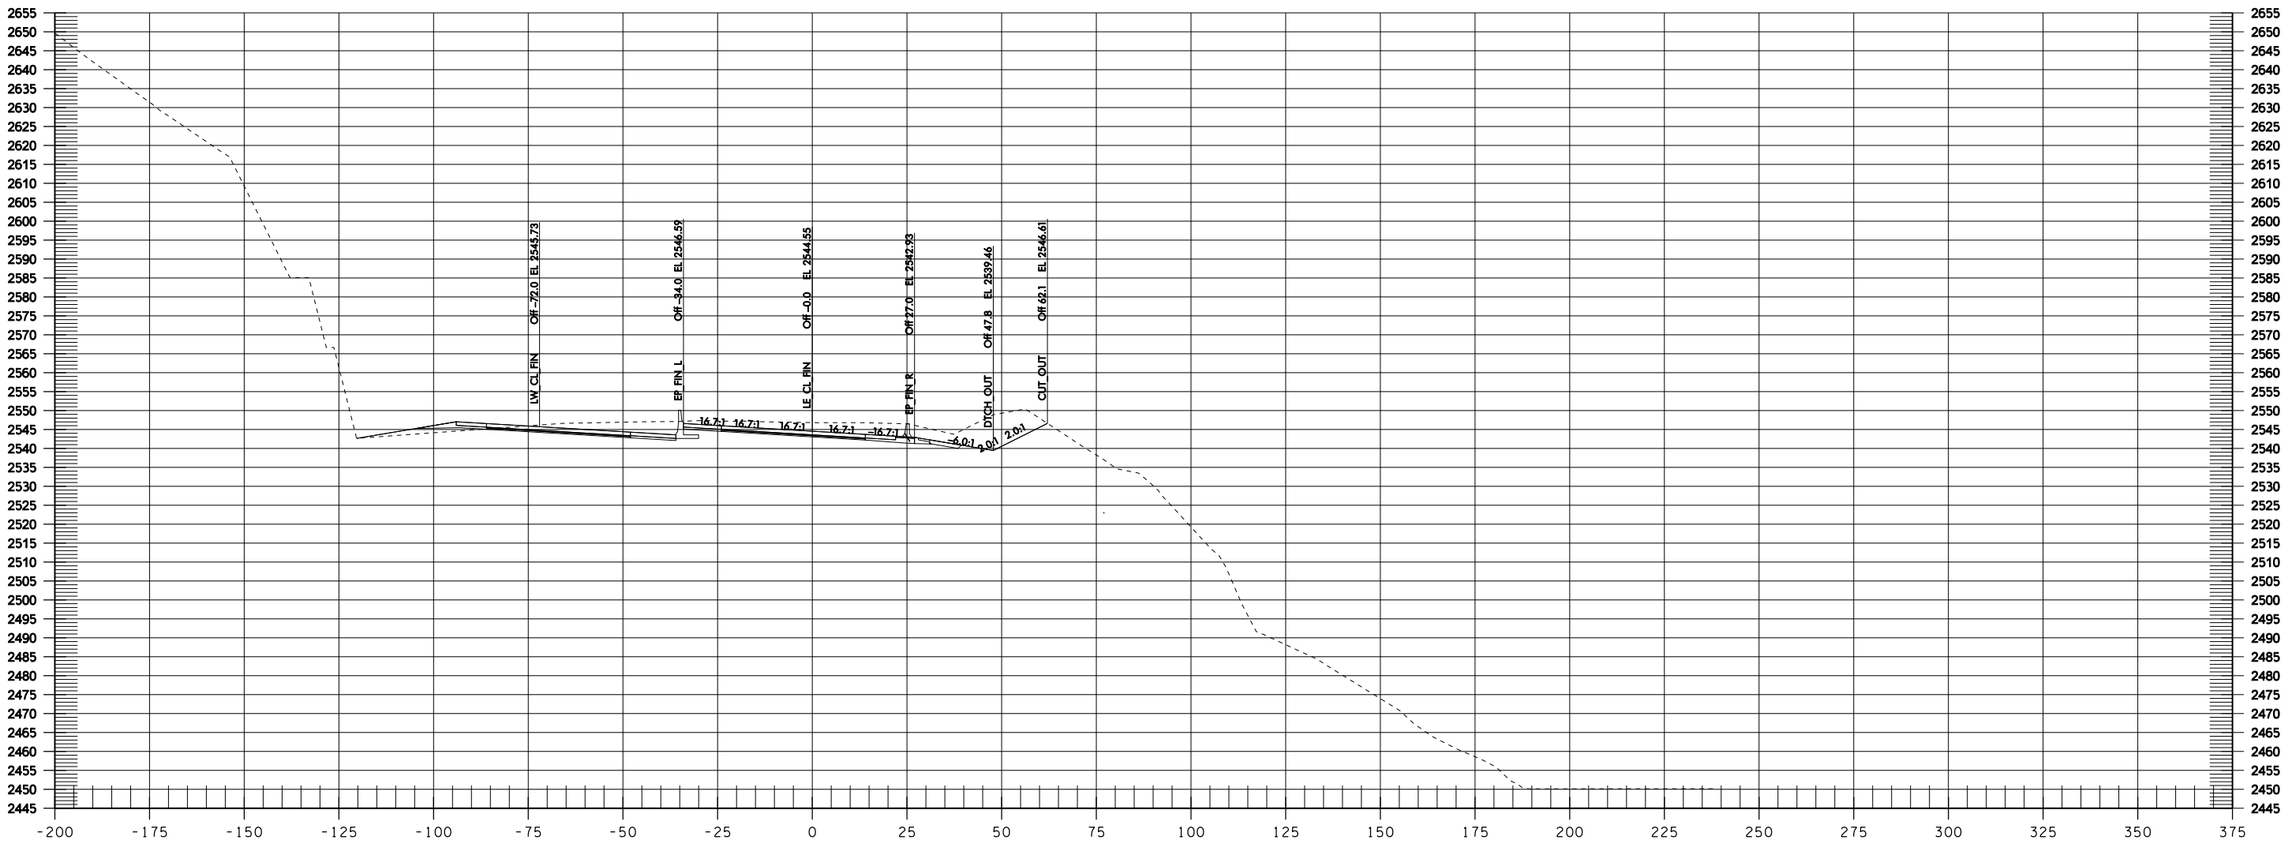
LW_CL_FIN
Off -72.0 EL 2545.73
EP_FIN_L
Off -34.0 EL 2546.59
LE_CL_FIN
Off -0.0 EL 2544.55
EP_FIN_R
Off 27.0 EL 2542.93
DTCH_OUT
Off 47.8 EL 2539.46
CUT_OUT
Off 62.1 EL 2546.61
16.7:1
16.7:1
16.7:1
16.7:1
16.7:1
6.0:1
2.0:1
2.0:1

LE 1345+00

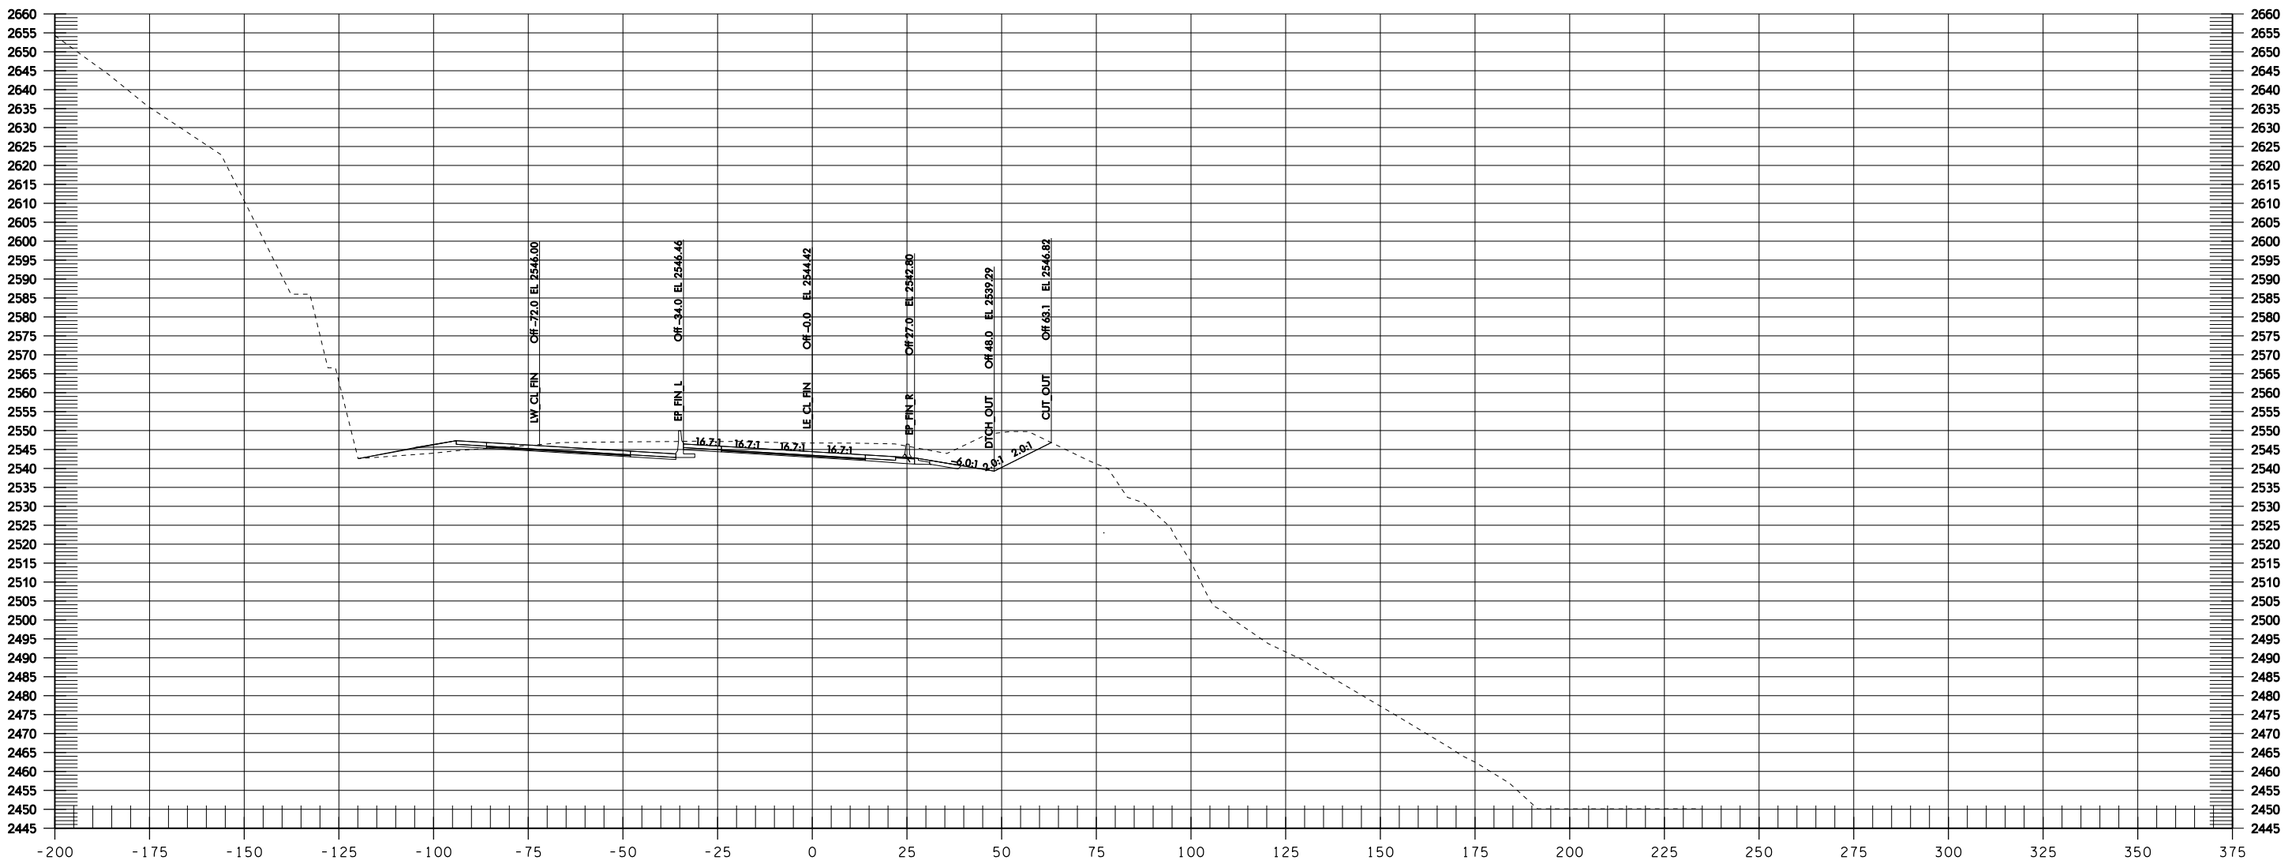

LE 1345+50

Informational Use Only Washington State Department of Transportation I-90 Snowshed to Keechelus Dam Phase 1C - Replace Snowshed and Add Lanes

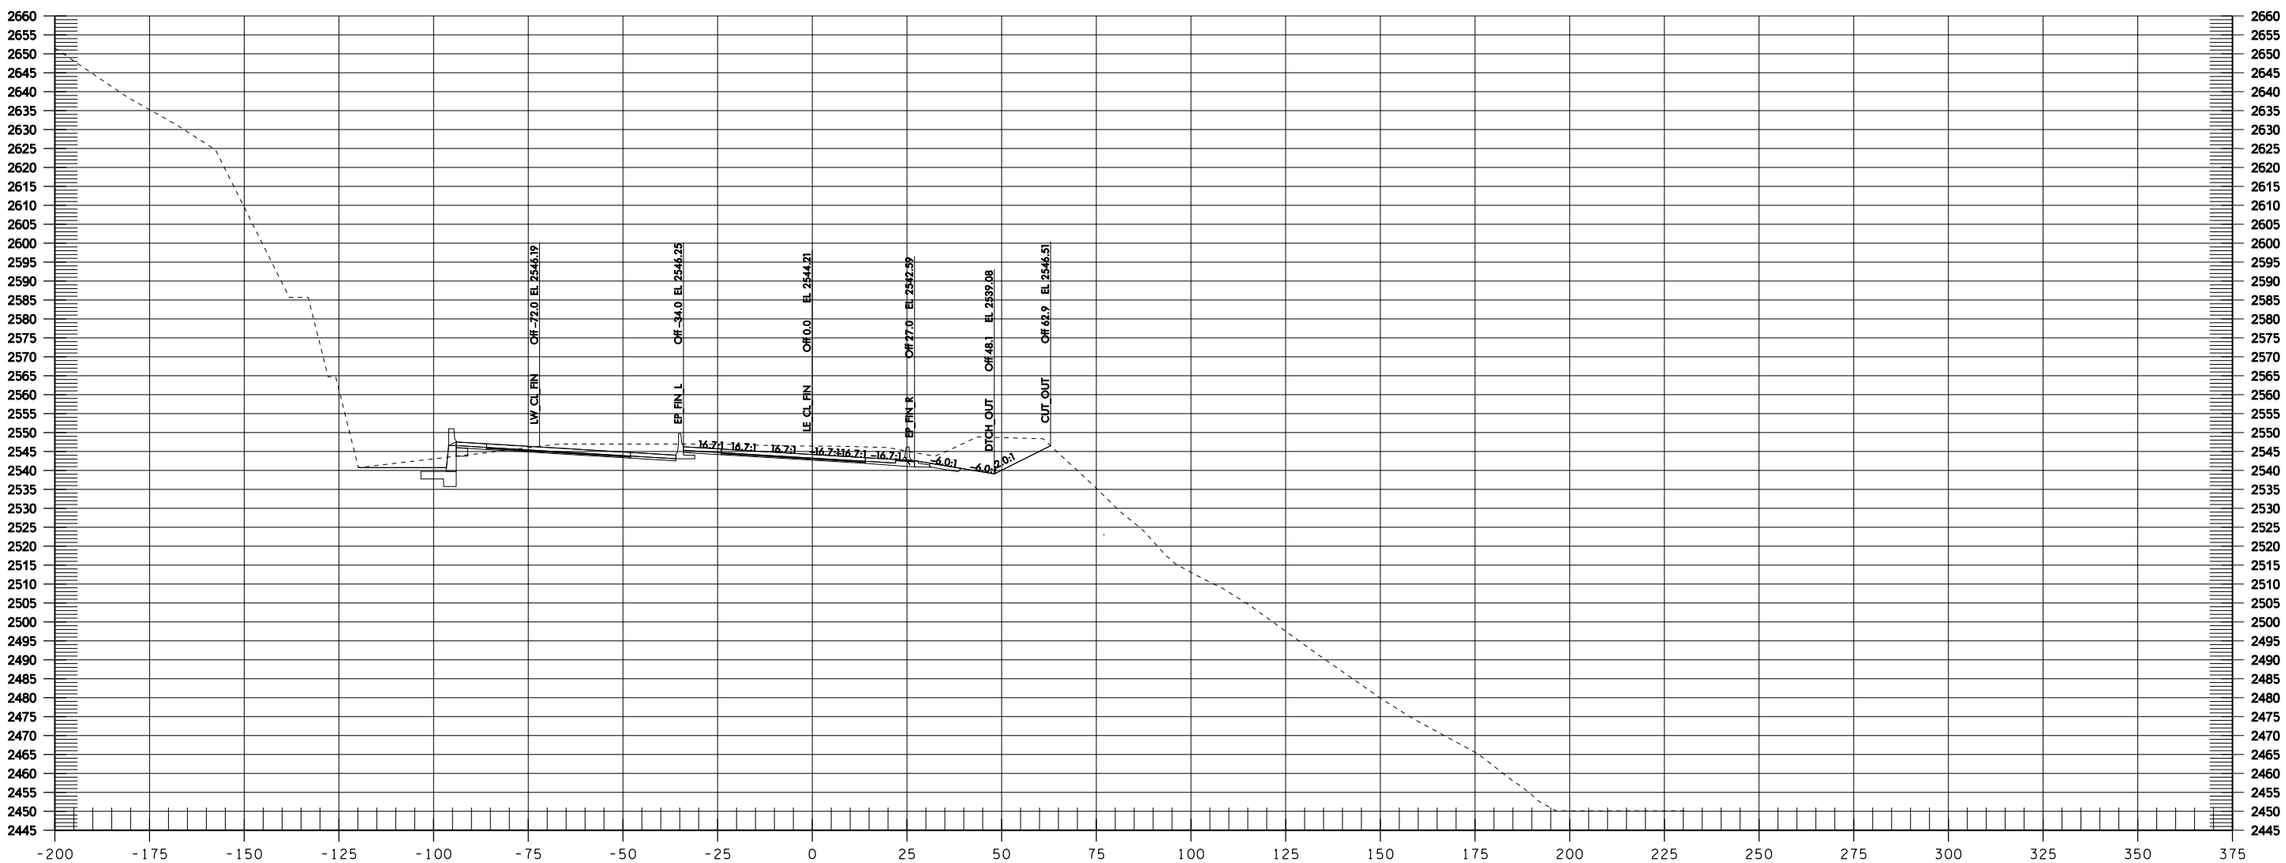

LE 1346+00

Informational Use Only Washington State Department of Transportation I-90 Snowshed to Keechelus Dam Phase 1C - Replace Snowshed and Add Lanes

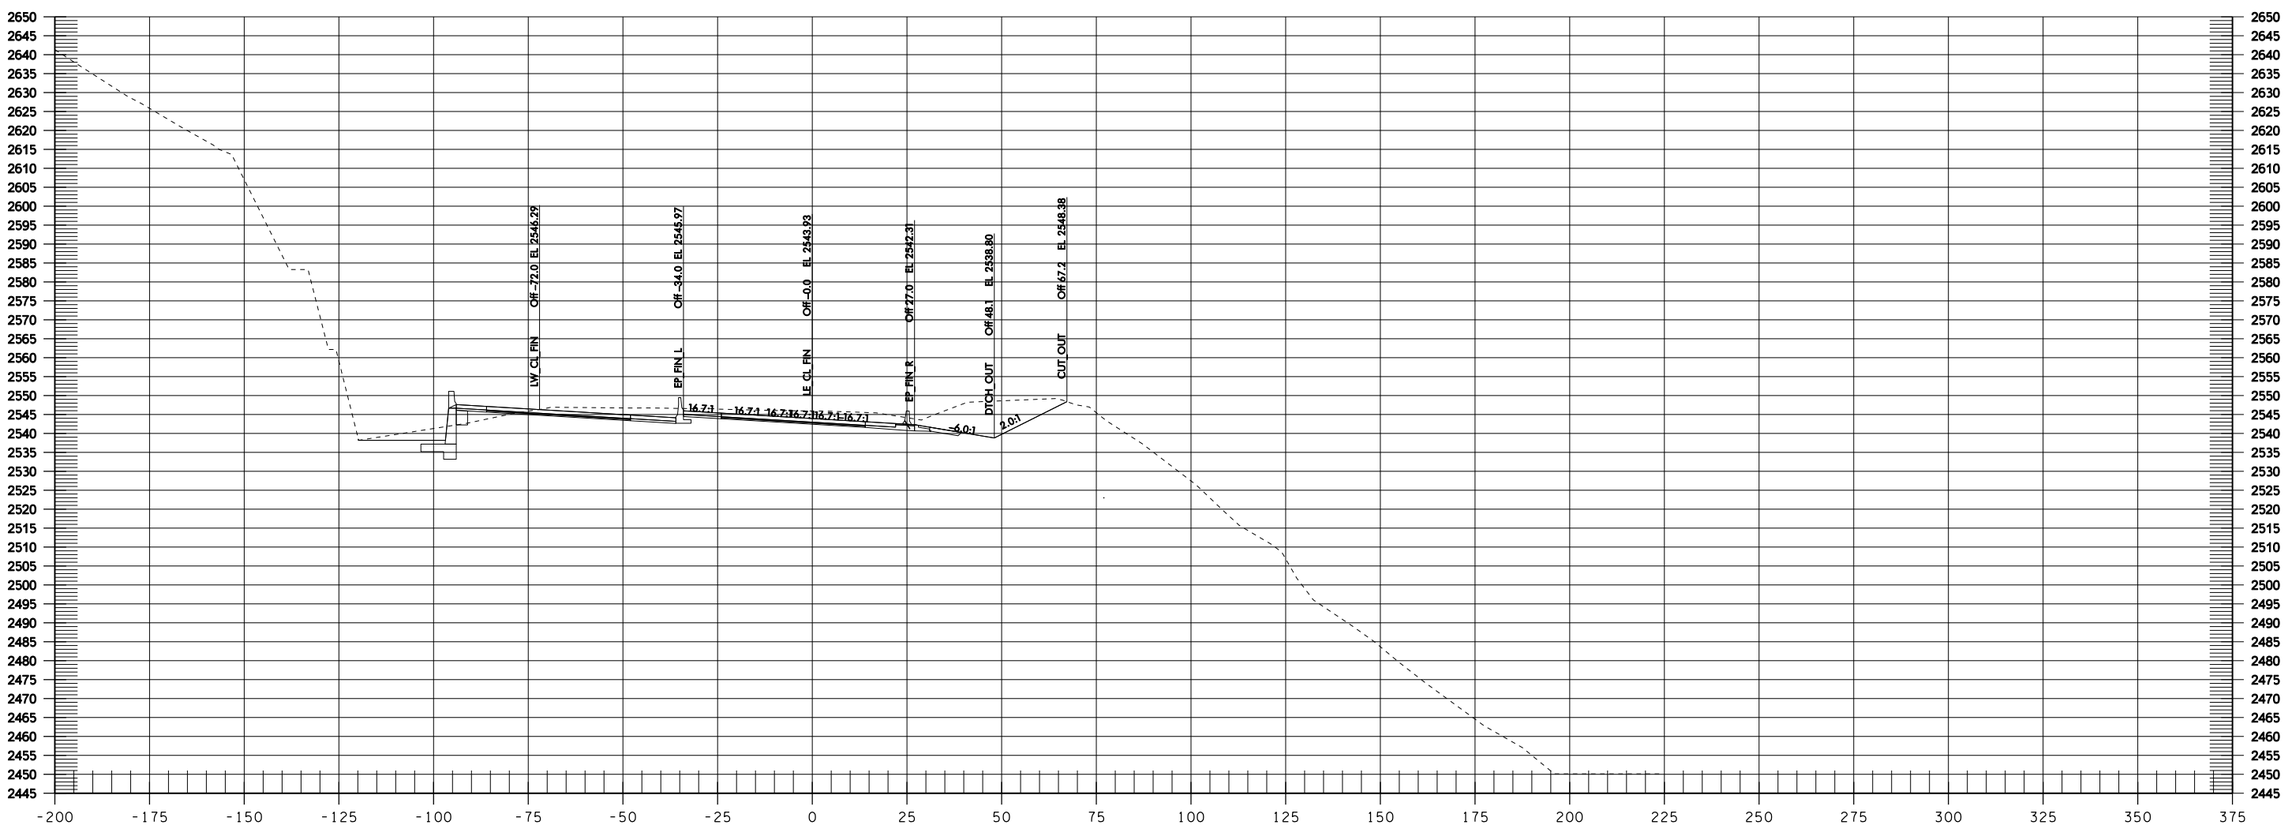

LE 1346+50

Informational Use Only Washington State Department of Transportation I-90 Snowshed to Keechelus Dam Phase 1C - Replace Snowshed and Add Lanes

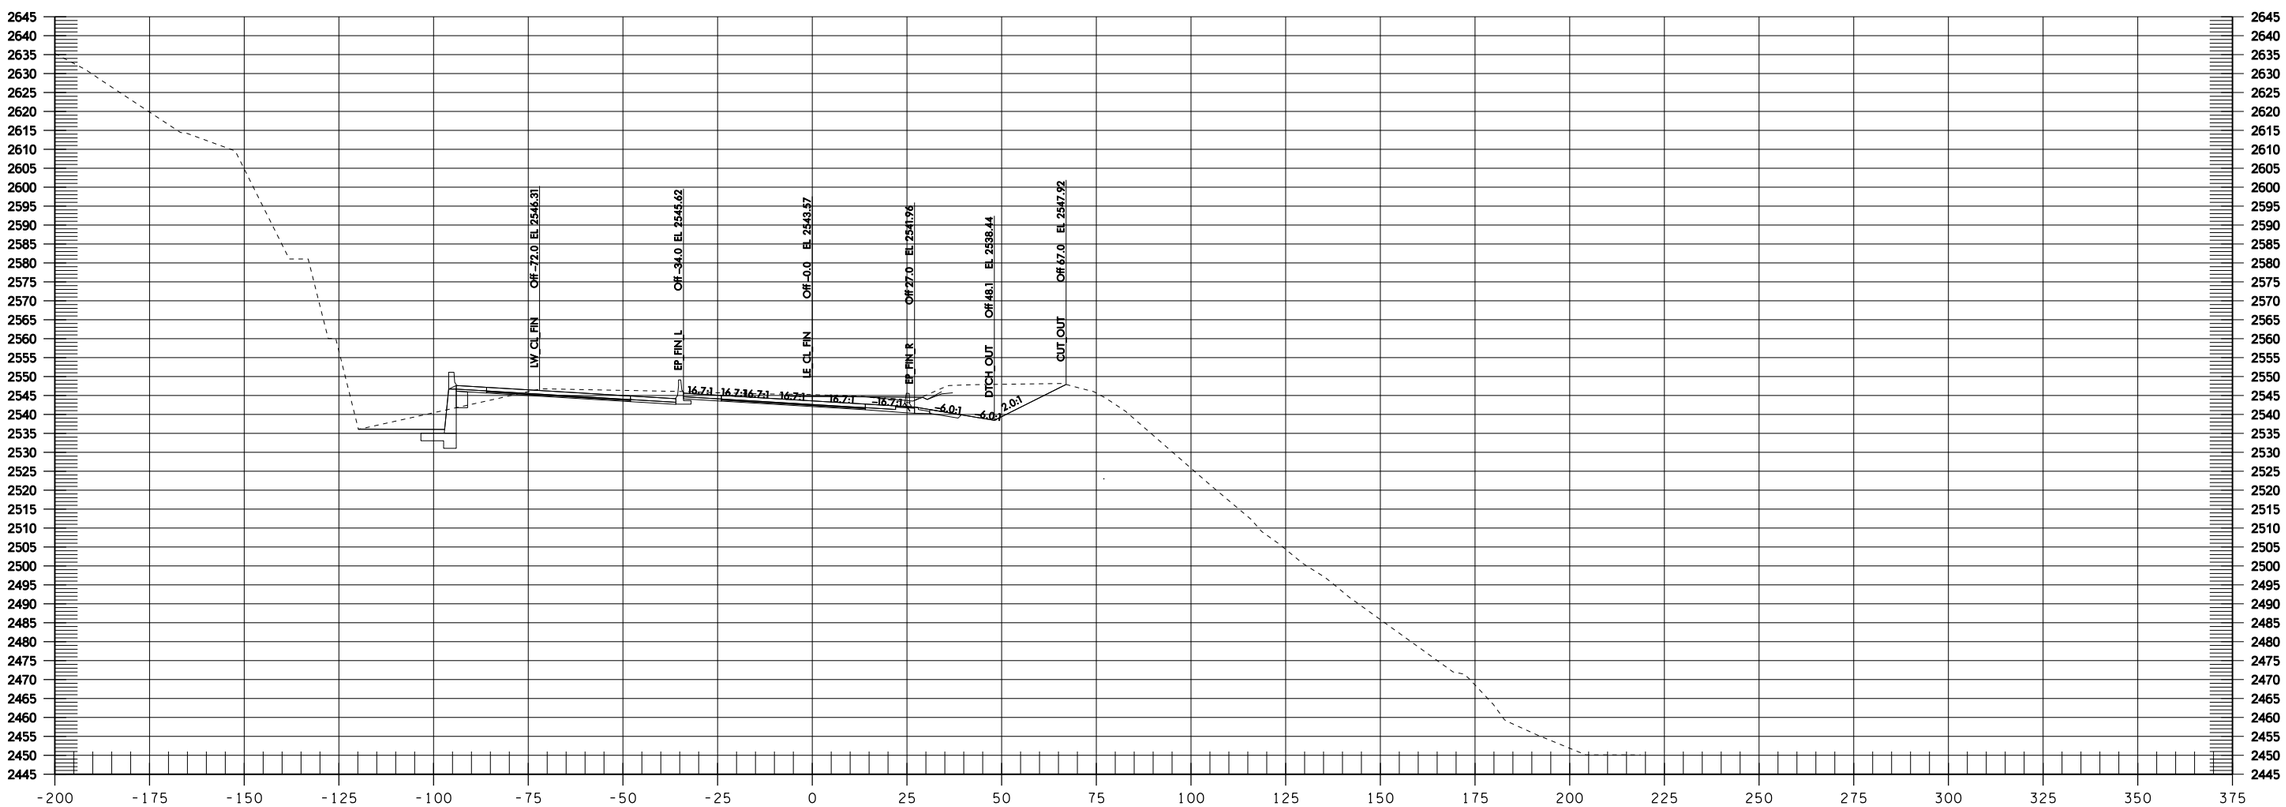

Informational Use Only Washington State Department of Transportation I-90 Snowshed to Keechelus Dam Phase 1C - Replace Snowshed and Add Lanes

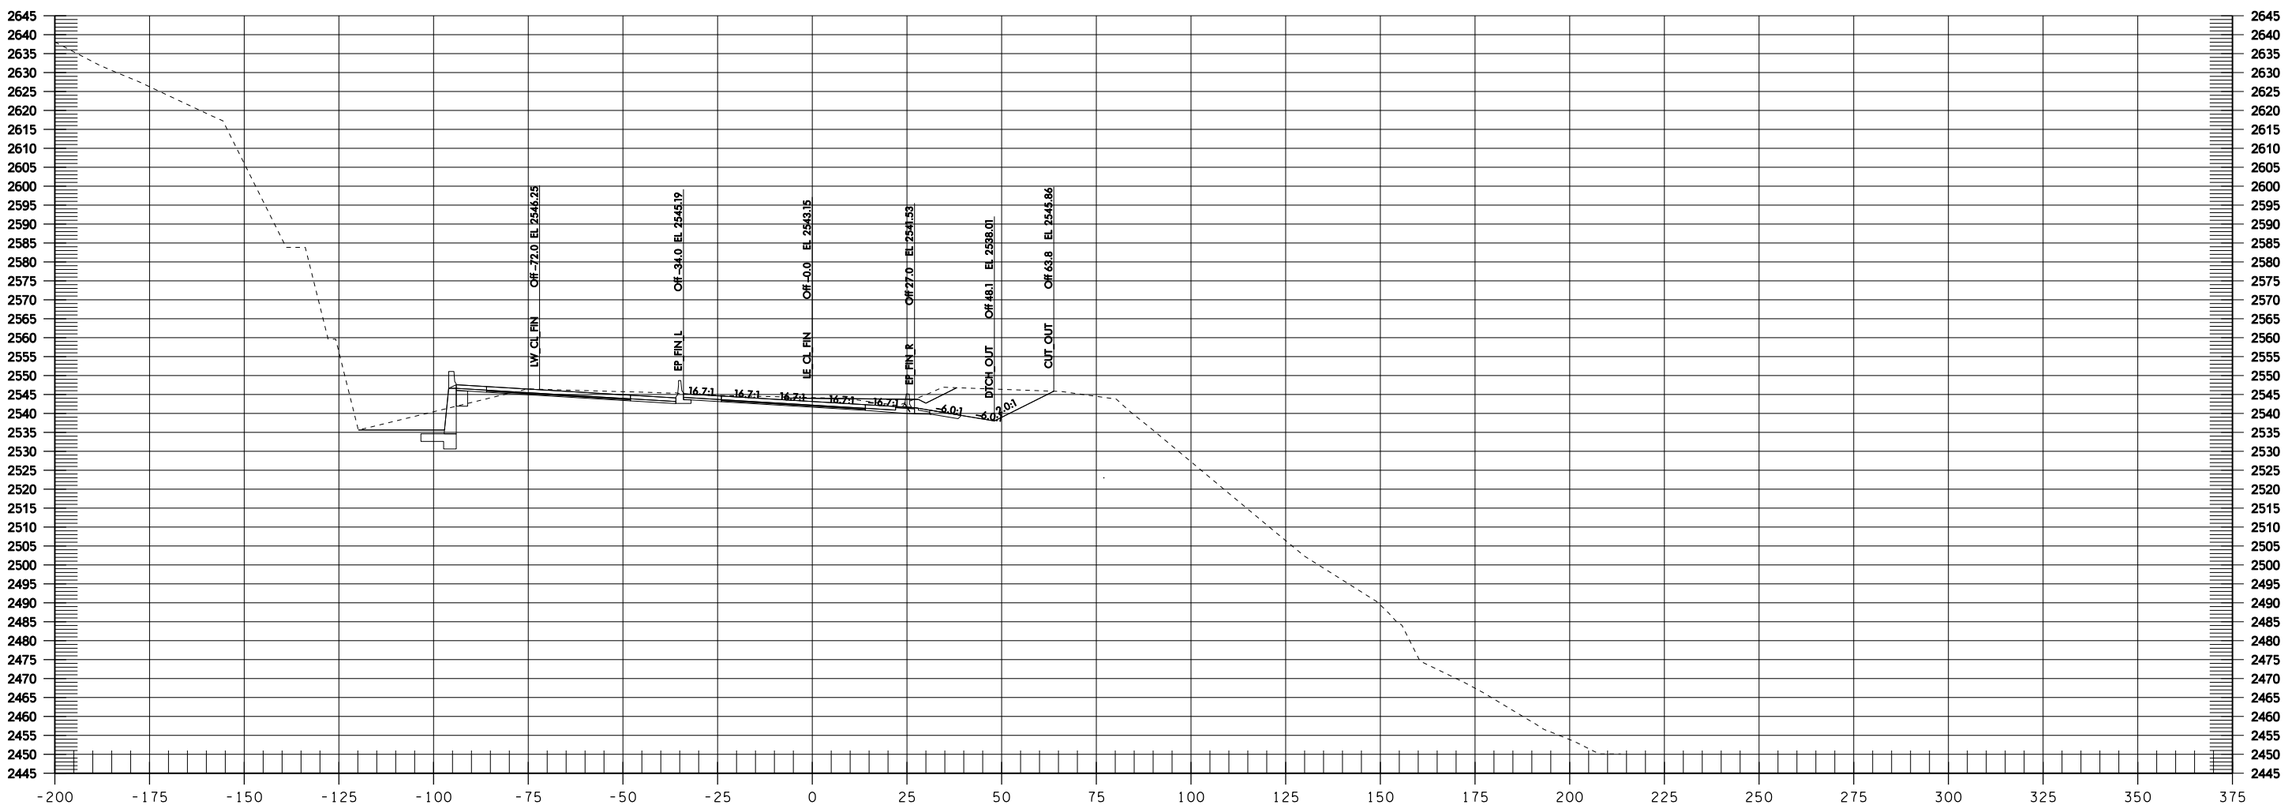
LW CL FIN Off -72.0 EL 2546.25
EP FIN L Off -34.0 EL 2545.19
LE CL FIN Off -0.0 EL 2543.15
EP FIN R Off 27.0 EL 2541.53
DITCH OUT Off 48.1 EL 2538.01
CUT OUT Off 63.8 EL 2545.86
16.7:1
-6.0:1
2.0:1

LE 1347+50

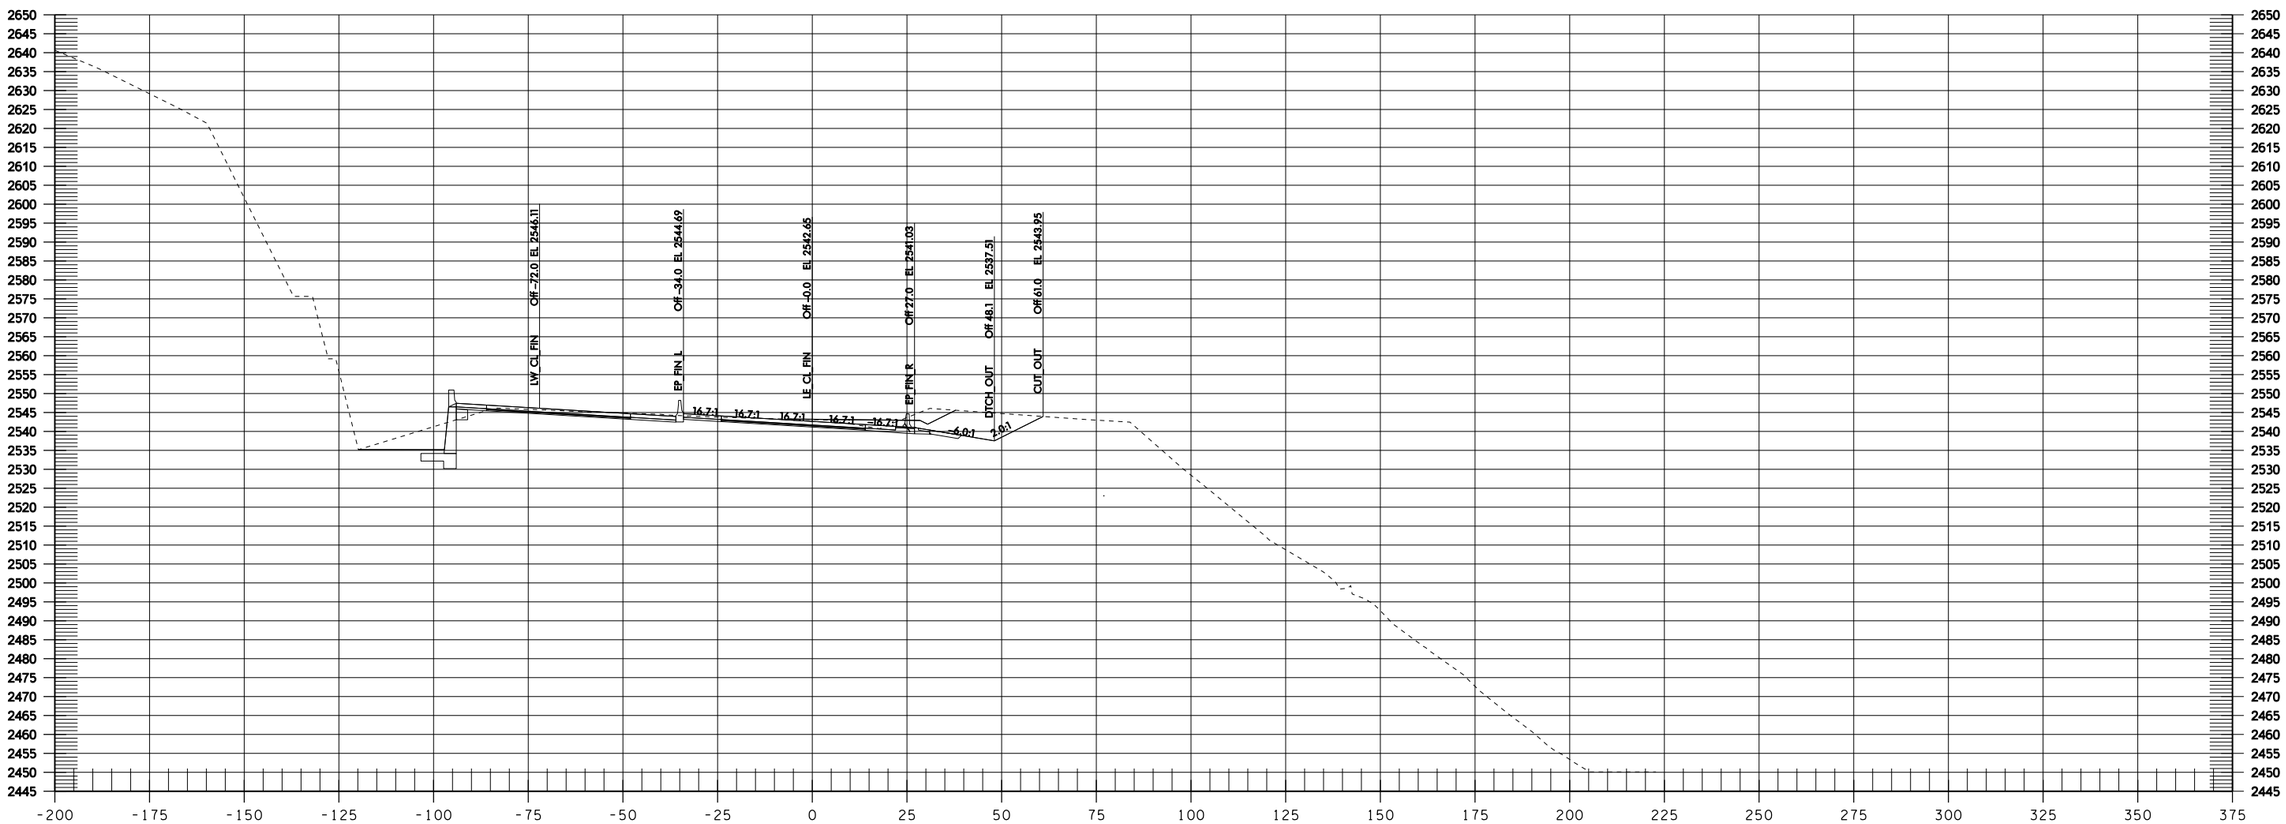
LW CL FIN
Off -72.0 EL 2546.11
EP FIN L
Off -34.0 EL 2544.69
LE CL FIN
Off -0.0 EL 2542.65
EP FIN R
Off 27.0 EL 2541.03
DITCH OUT
Off 48.1 EL 2537.51
CUT OUT
Off 61.0 EL 2543.95
16.7:1
16.7:1
16.7:1
16.7:1
16.7:1
-6.0:1
2.0:1

LE 1348+00

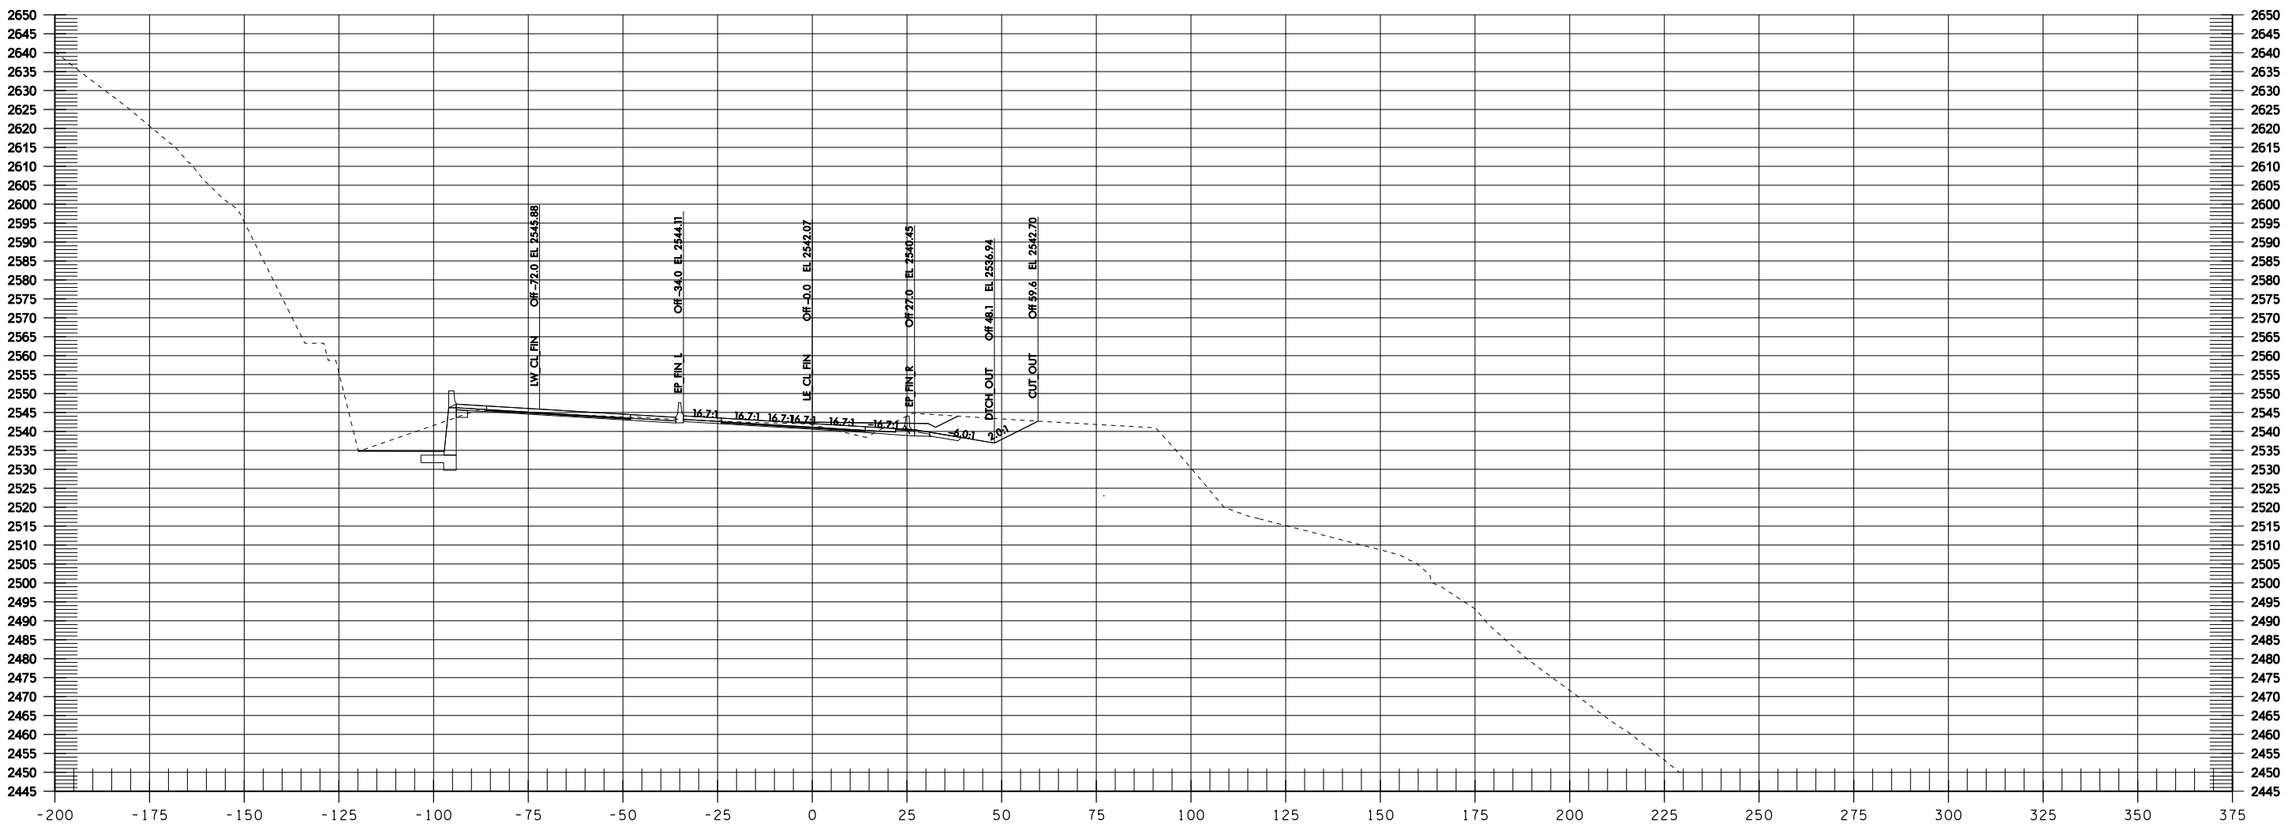
LW CL FIN
Off -72.0 EL 2545.88
EP FIN L
Off -34.0 EL 2544.11
LE CL FIN
Off -0.0 EL 2542.07
EP FIN R
Off 27.0 EL 2540.45
DITCH OUT
Off 48.1 EL 2536.94
CUT OUT
Off 59.6 EL 2542.70
16.7:1
16.7:1
16.7:16.7:1
16.7:1
16.7:1
6.0:1
2.0:1

LE 1348+50

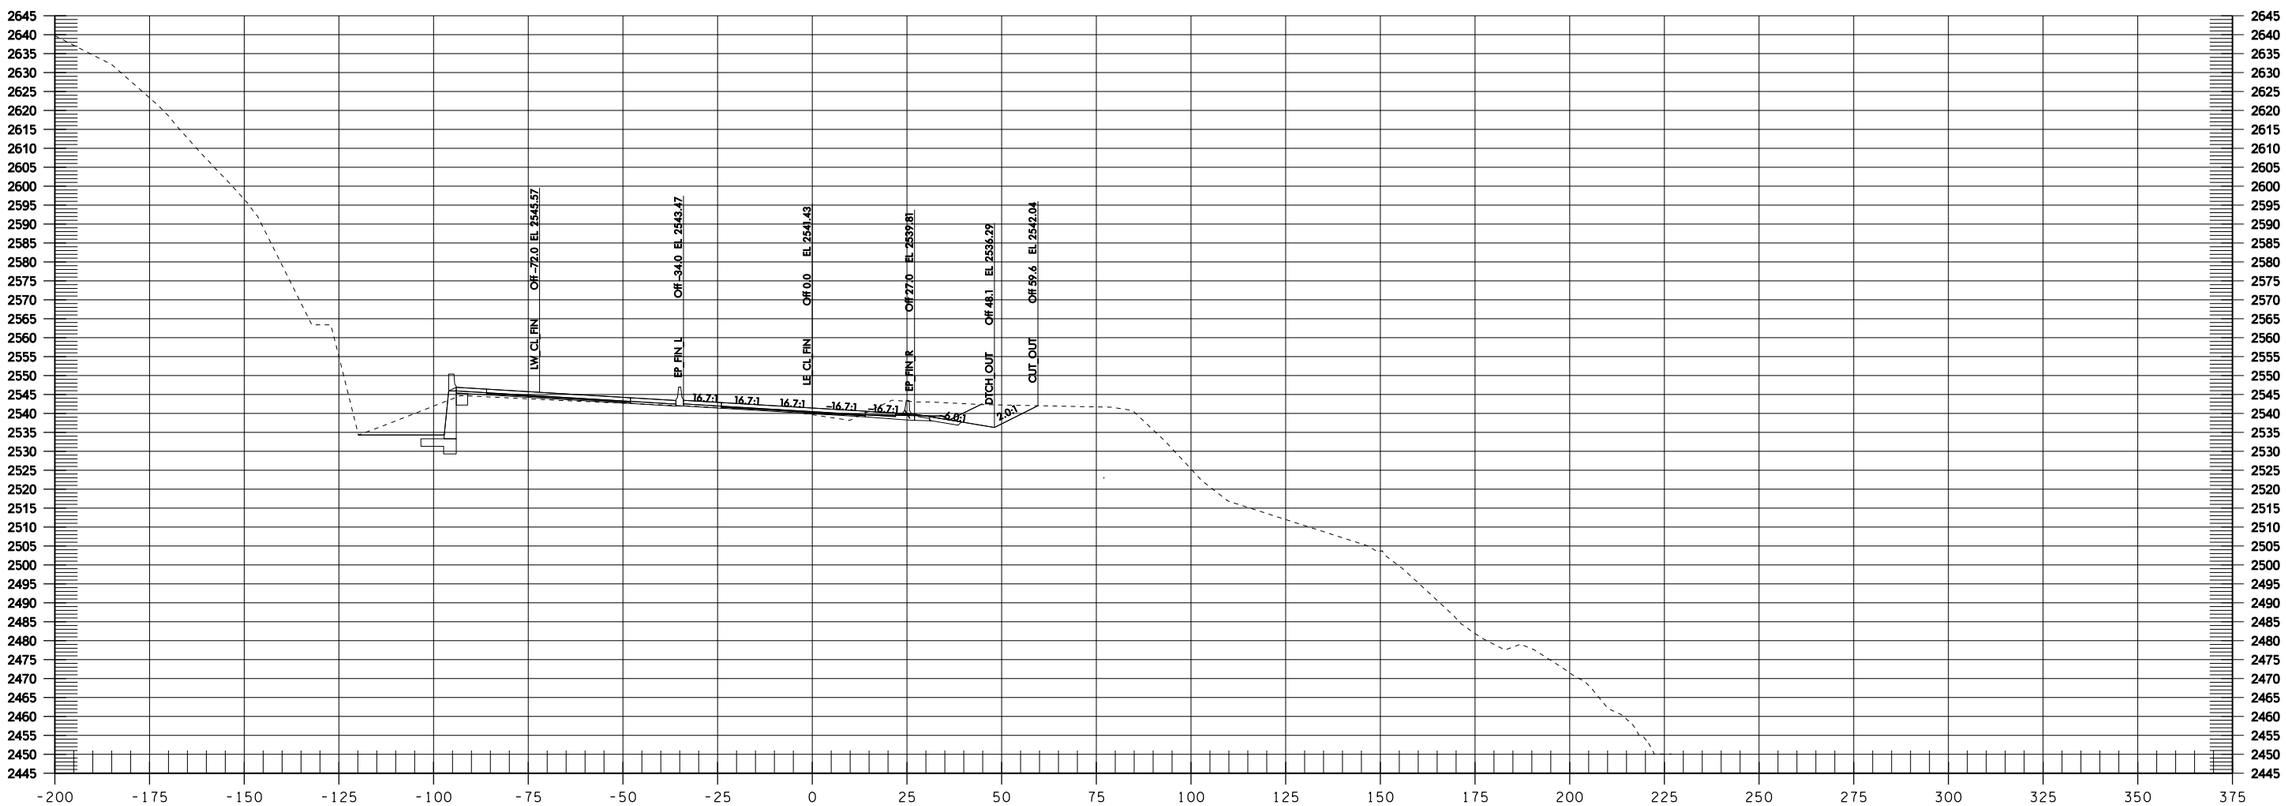

LE 1349+00

Informational Use Only Washington State Department of Transportation I-90 Snowshed to Keechelus Dam Phase 1C - Replace Snowshed and Add Lanes

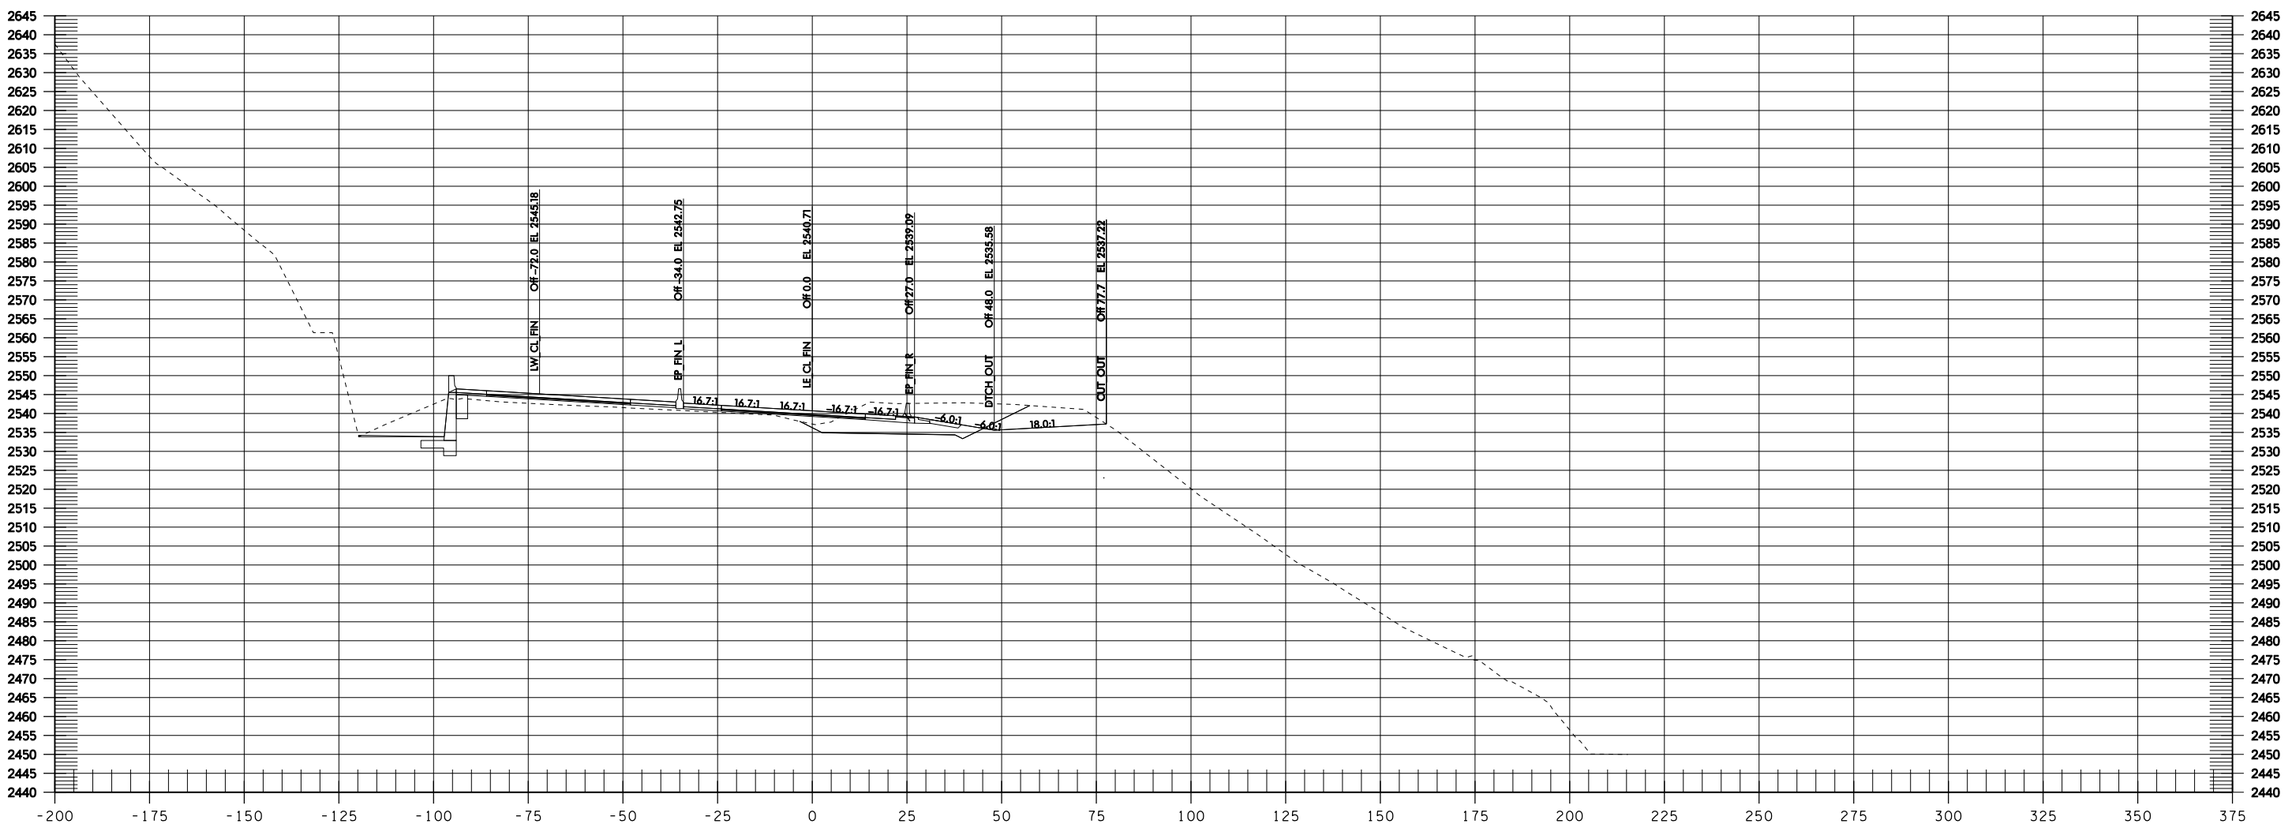

LE 1349+50

Informational Use Only Washington State Department of Transportation I-90 Snowshed to Keechelus Dam Phase 1C - Replace Snowshed and Add Lanes

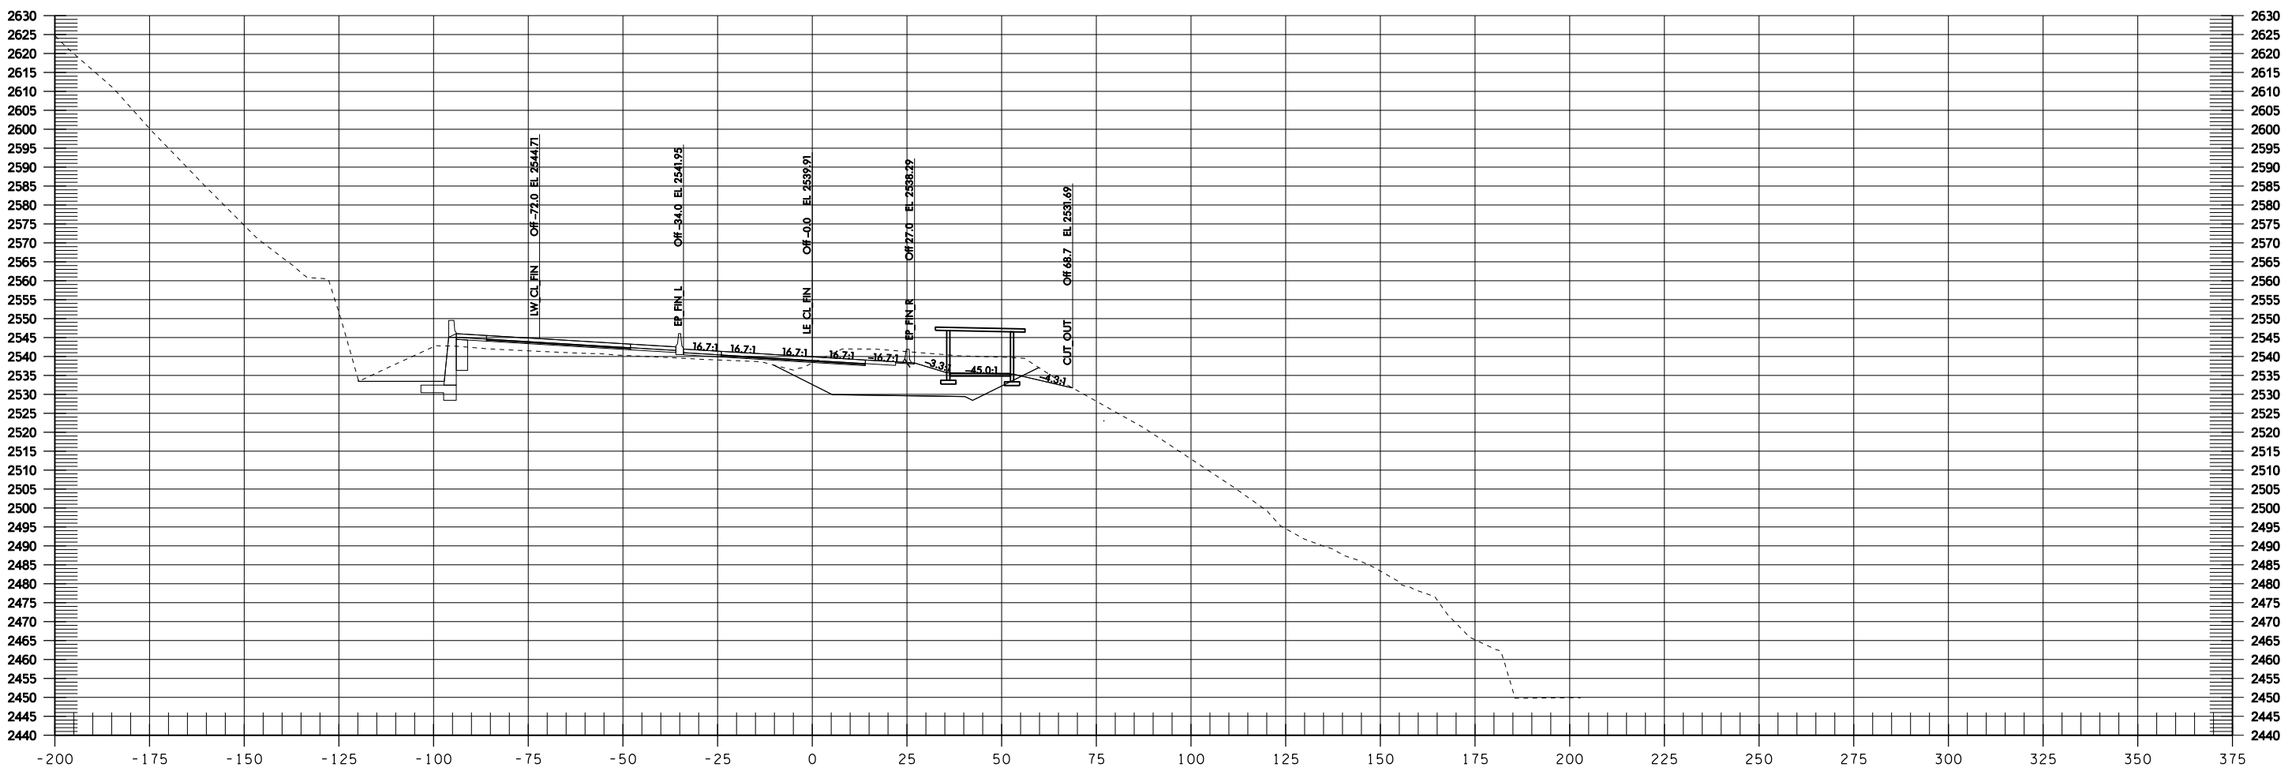
LW CL FIN Off -72.0 El 2544.71
EP FIN L Off -34.0 El 2541.95
LE CL FIN Off -0.0 El 2539.91
EP FIN R Off 27.0 El 2538.29
CUT OUT Off 68.7 El 2531.69
16.7:1
16.7:1
16.7:1
16.7:1
16.7:1
3:3
45.0:1
4:3:1

LE 1350+00

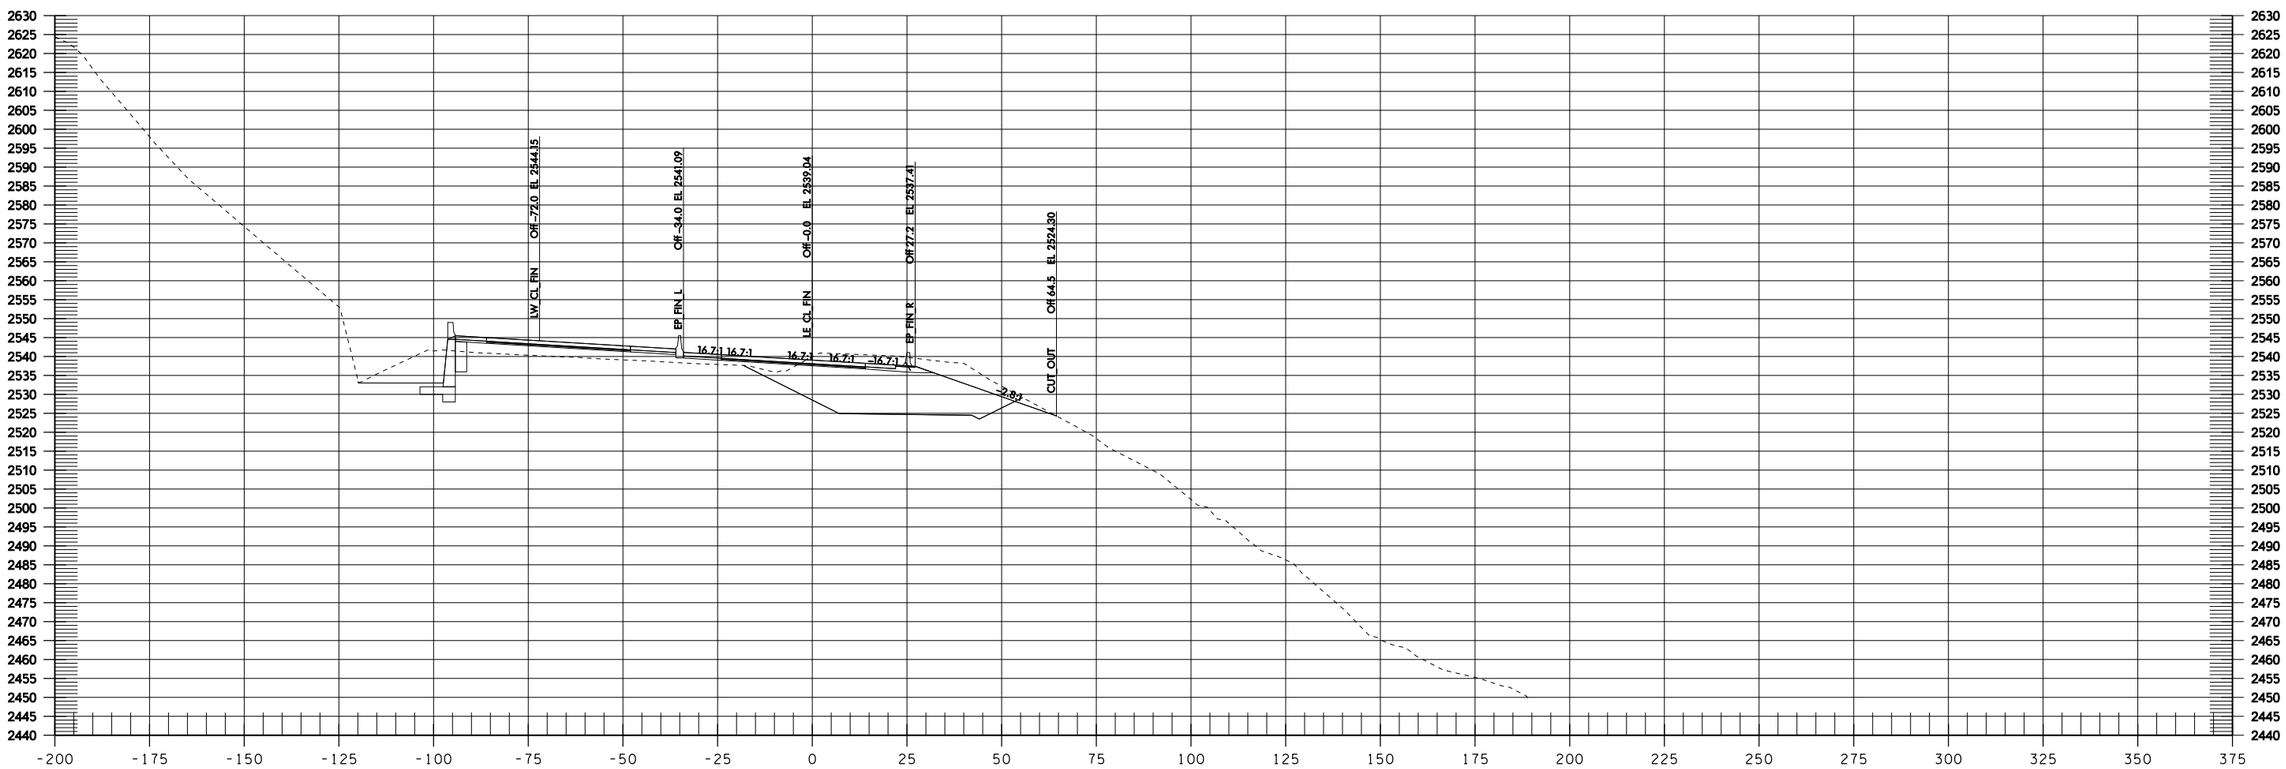
LW CL FIN Off -72.0 EL 2544.15
EP FIN L Off -34.0 EL 2541.09
LE CL FIN Off -0.0 EL 2539.04
EP FIN R Off 27.2 EL 2537.41
CUT OUT Off 64.5 EL 2524.30
16.7:1
2.8:1

LE 1350+50

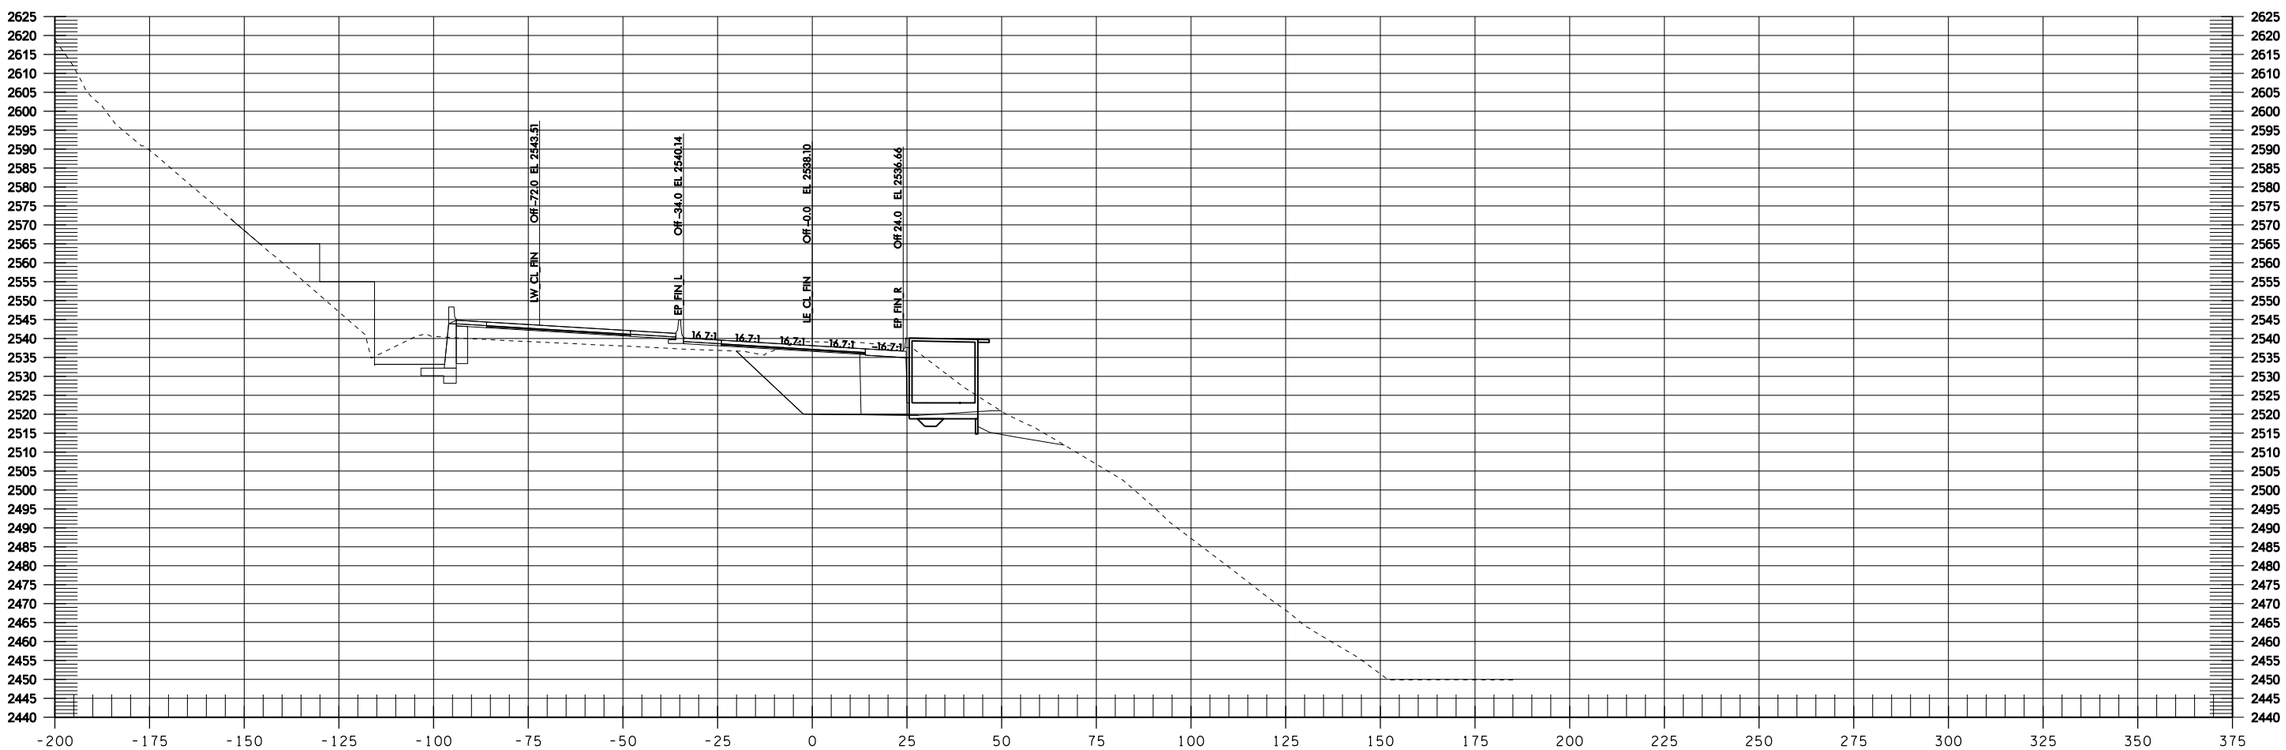
LW CL FIN
Off -72.0 EL 2543.51
EP FIN L
Off -34.0 EL 2540.14
IE CL FIN
Off -0.0 EL 2538.10
EP FIN R
Off 24.0 EL 2536.66
16.7:1
16.7:1
16.7:1
16.7:1
16.7:1

LE 1351+00

LE 1351+50

Informational Use Only Washington State Department of Transportation I-90 Snowshed to Keechelus Dam Phase 1C - Replace Snowshed and Add Lanes

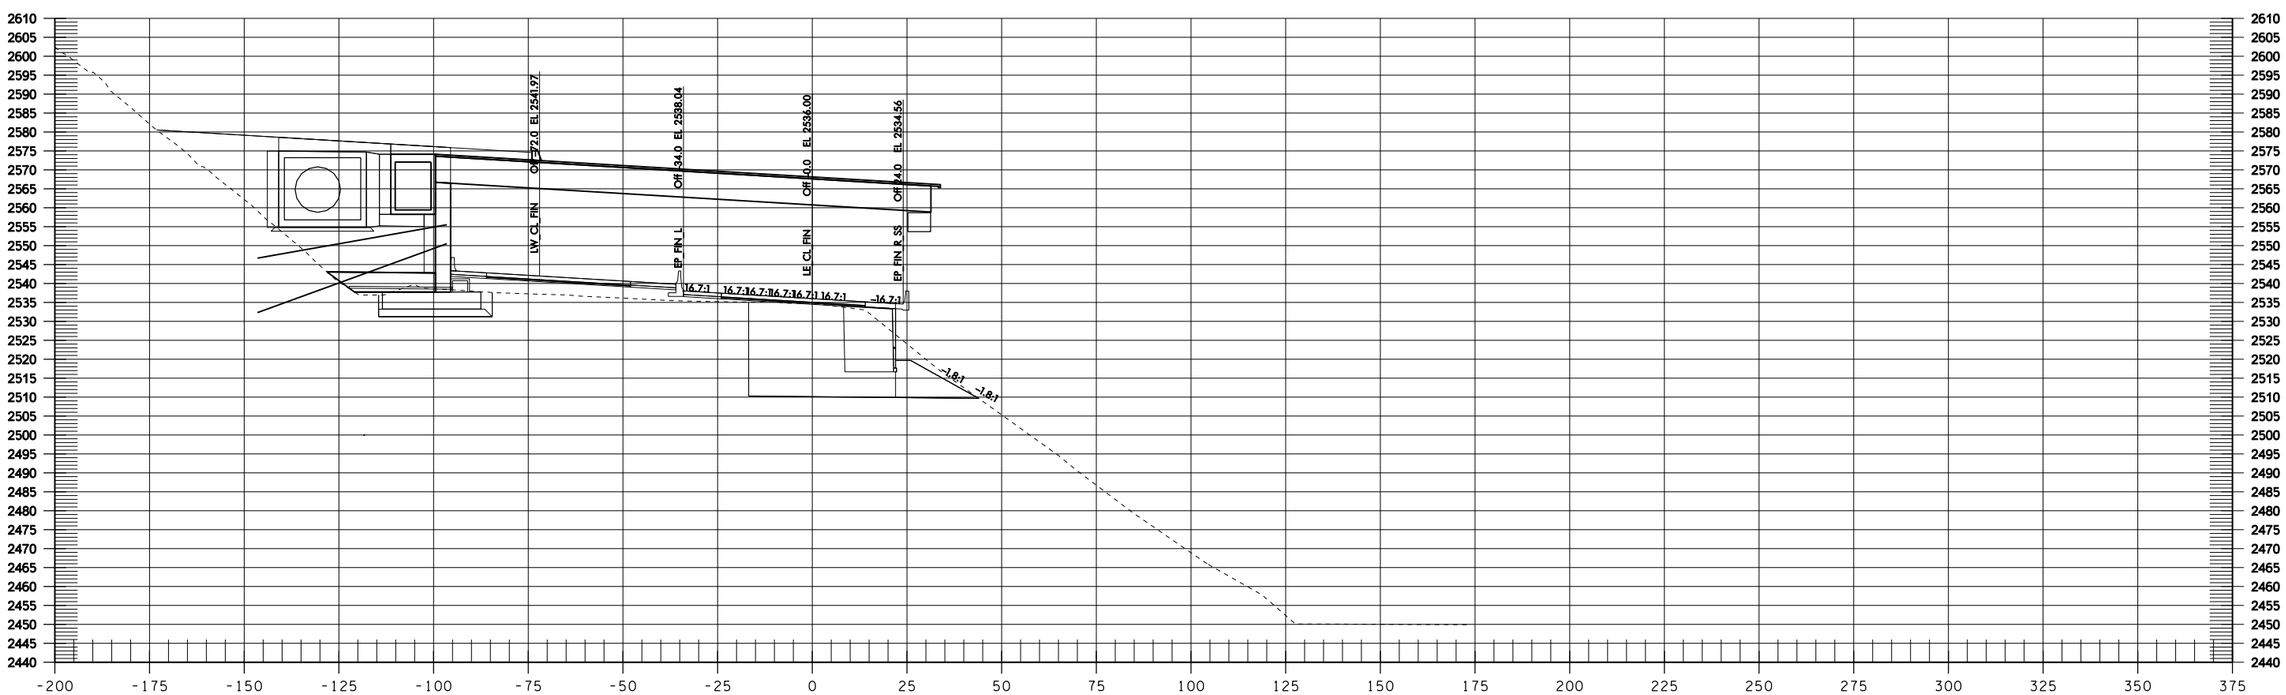
LW CL FIN
Off 72.0 EL 2541.97
EP FIN L
Off 34.0 EL 2538.04
LE CL FIN
Off 13.0 EL 2536.00
EP FIN R SS
Off 4.0 EL 2534.56
16.7:1
-16.7:1
-1.8:1
-1.8:1

LE 1352+00

LW CL FIN
CL 22.0 EL 2541.08
EP FIN L
Off 34.0 EL 2536.96
LE CL FIN
Off 0.0 EL 2534.92
EP FIN R SS
Off 34.0 EL 2533.48
16.7:1
16.7:1
16.7:1
16.7:1
16.7:1
16.6:1
-2.7:1
-2.7:1
2615
2610
2605
2600
2595
2590
2585
2580
2575
2570
2565
2560
2555
2550
2545
2540
2535
2530
2525
2520
2515
2510
2505
2500
2495
2490
2485
2480
2475
2470
2465
2460
2455
2450
2445
2440
-200
-175
-150
-125
-100
-75
-50
-25
0
25
50
75
100
125
150
175
200
225
250
275
300
325
350
375

LE 1352+50

LE 1353+00

Informational Use Only Washington State Department of Transportation I-90 Snowshed to Keechelus Dam Phase 1C - Replace Snowshed and Add Lanes

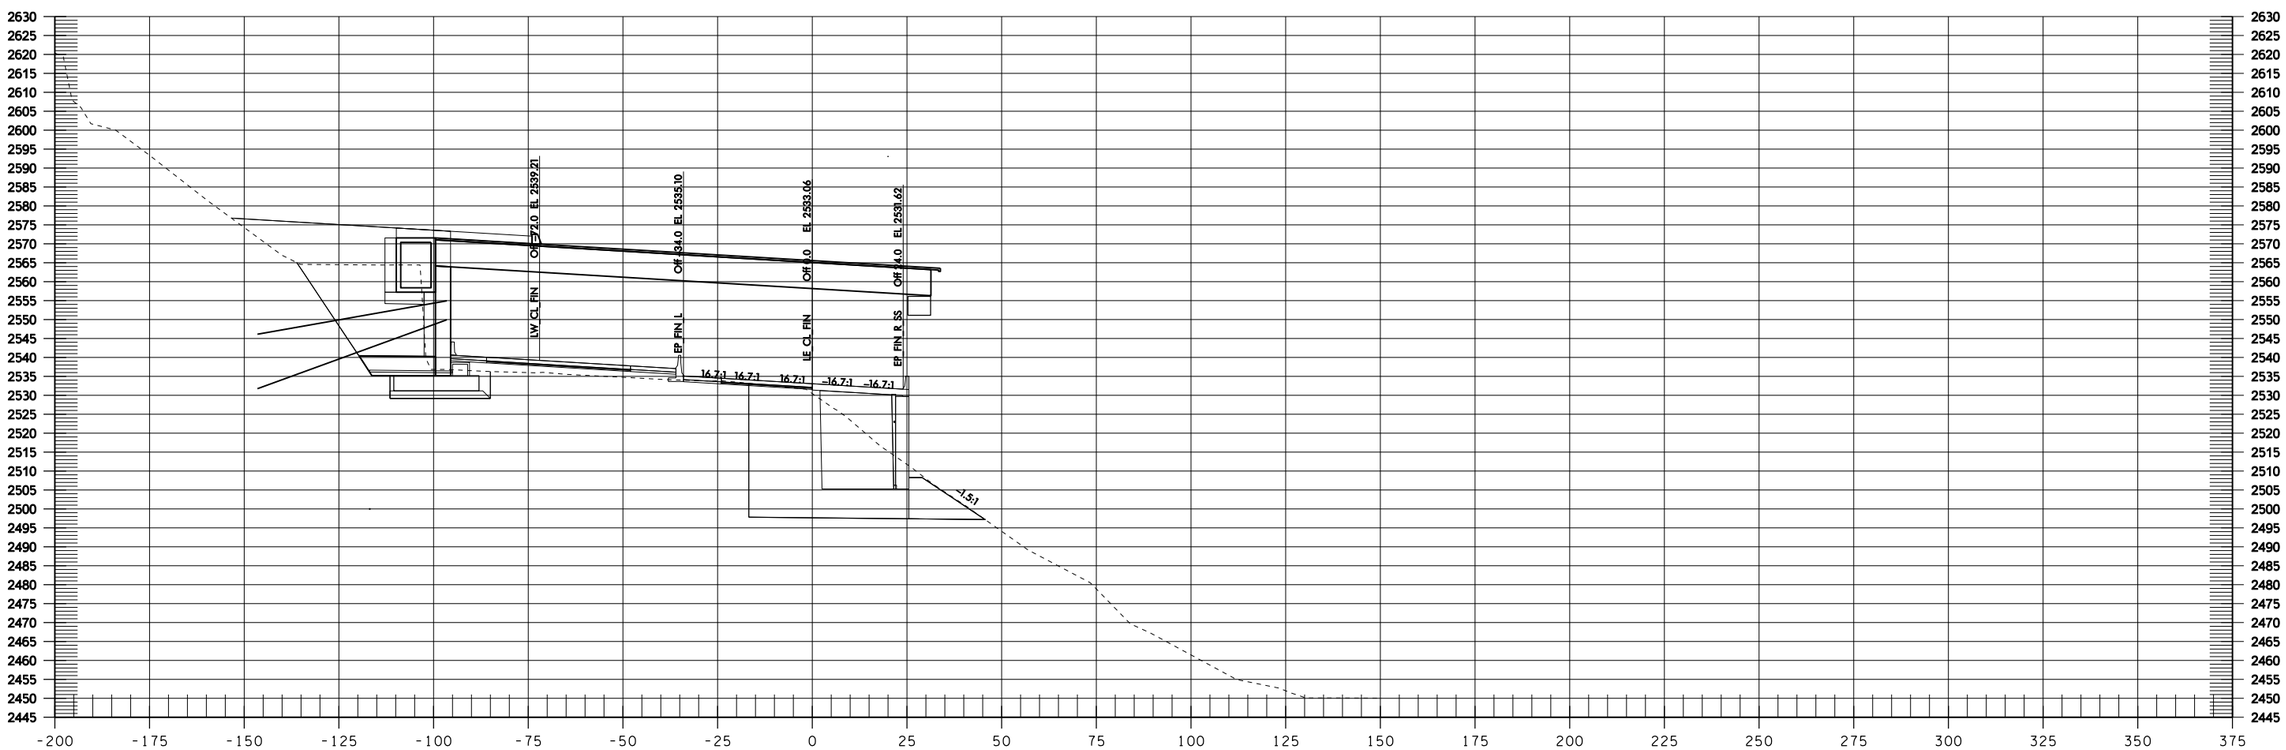

LE 1353+50

Informational Use Only Washington State Department of Transportation I-90 Snowshed to Keechelus Dam Phase 1C - Replace Snowshed and Add Lanes

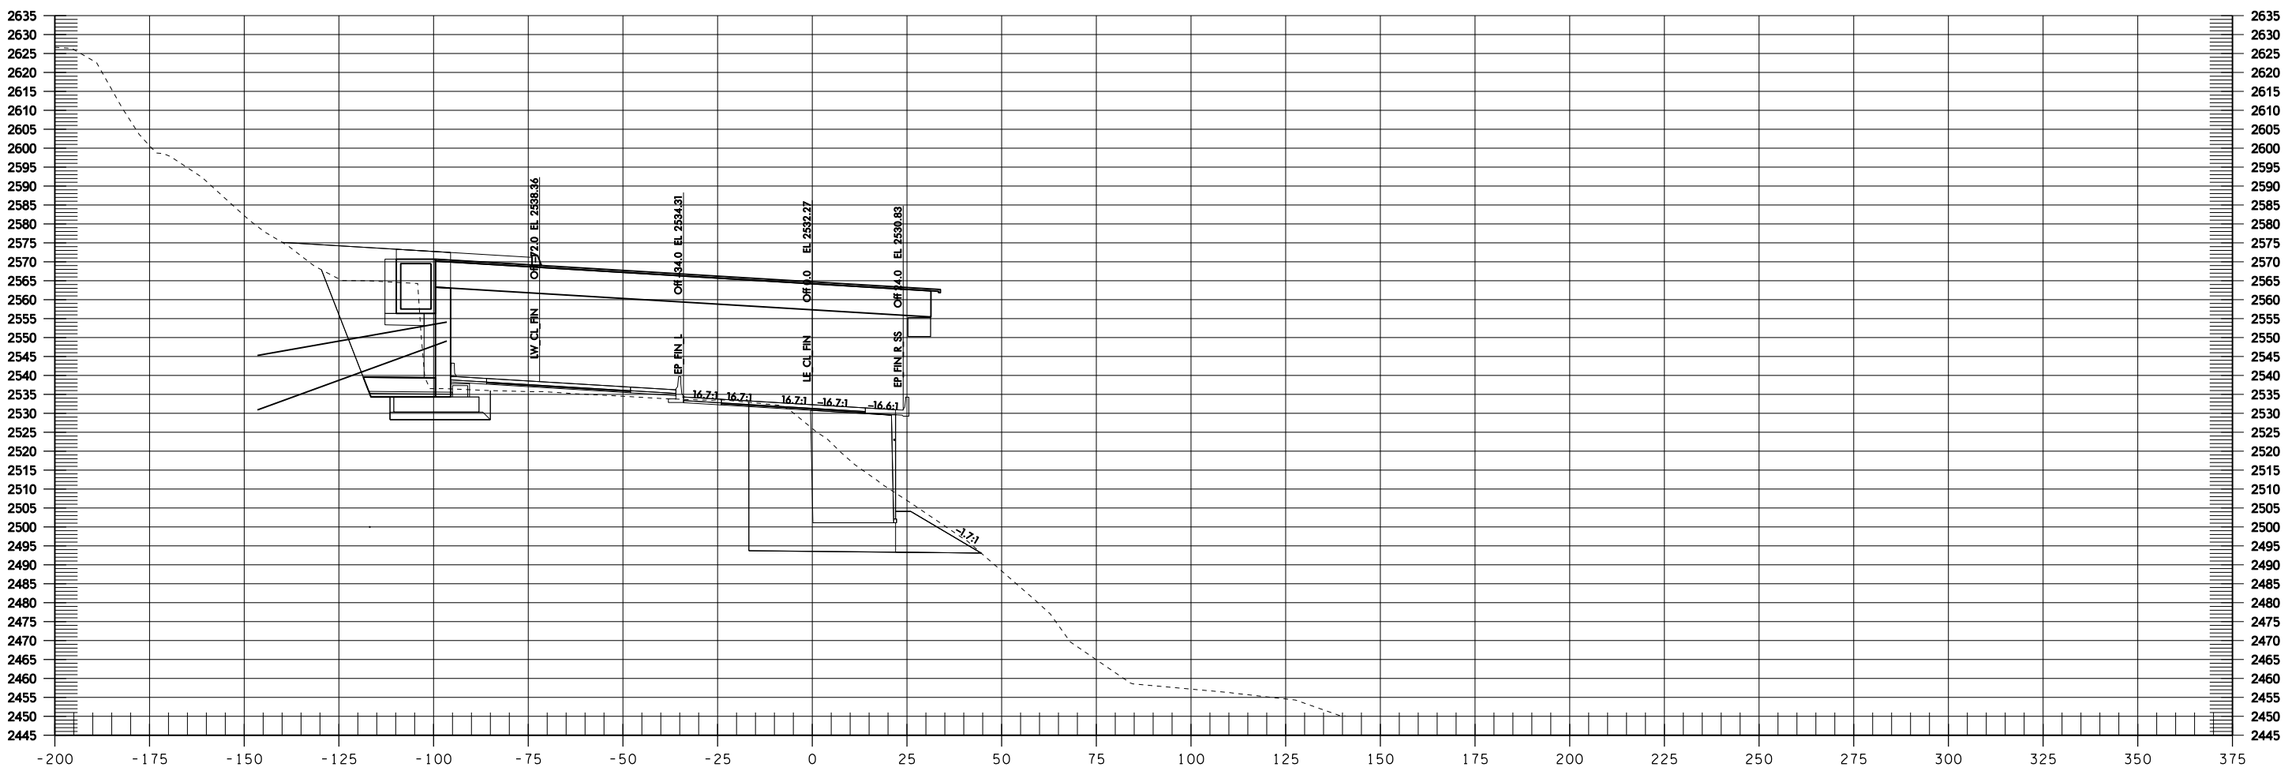

LE 1354+00

Informational Use Only Washington State Department of Transportation I-90 Snowshed to Keechelus Dam Phase 1C - Replace Snowshed and Add Lanes

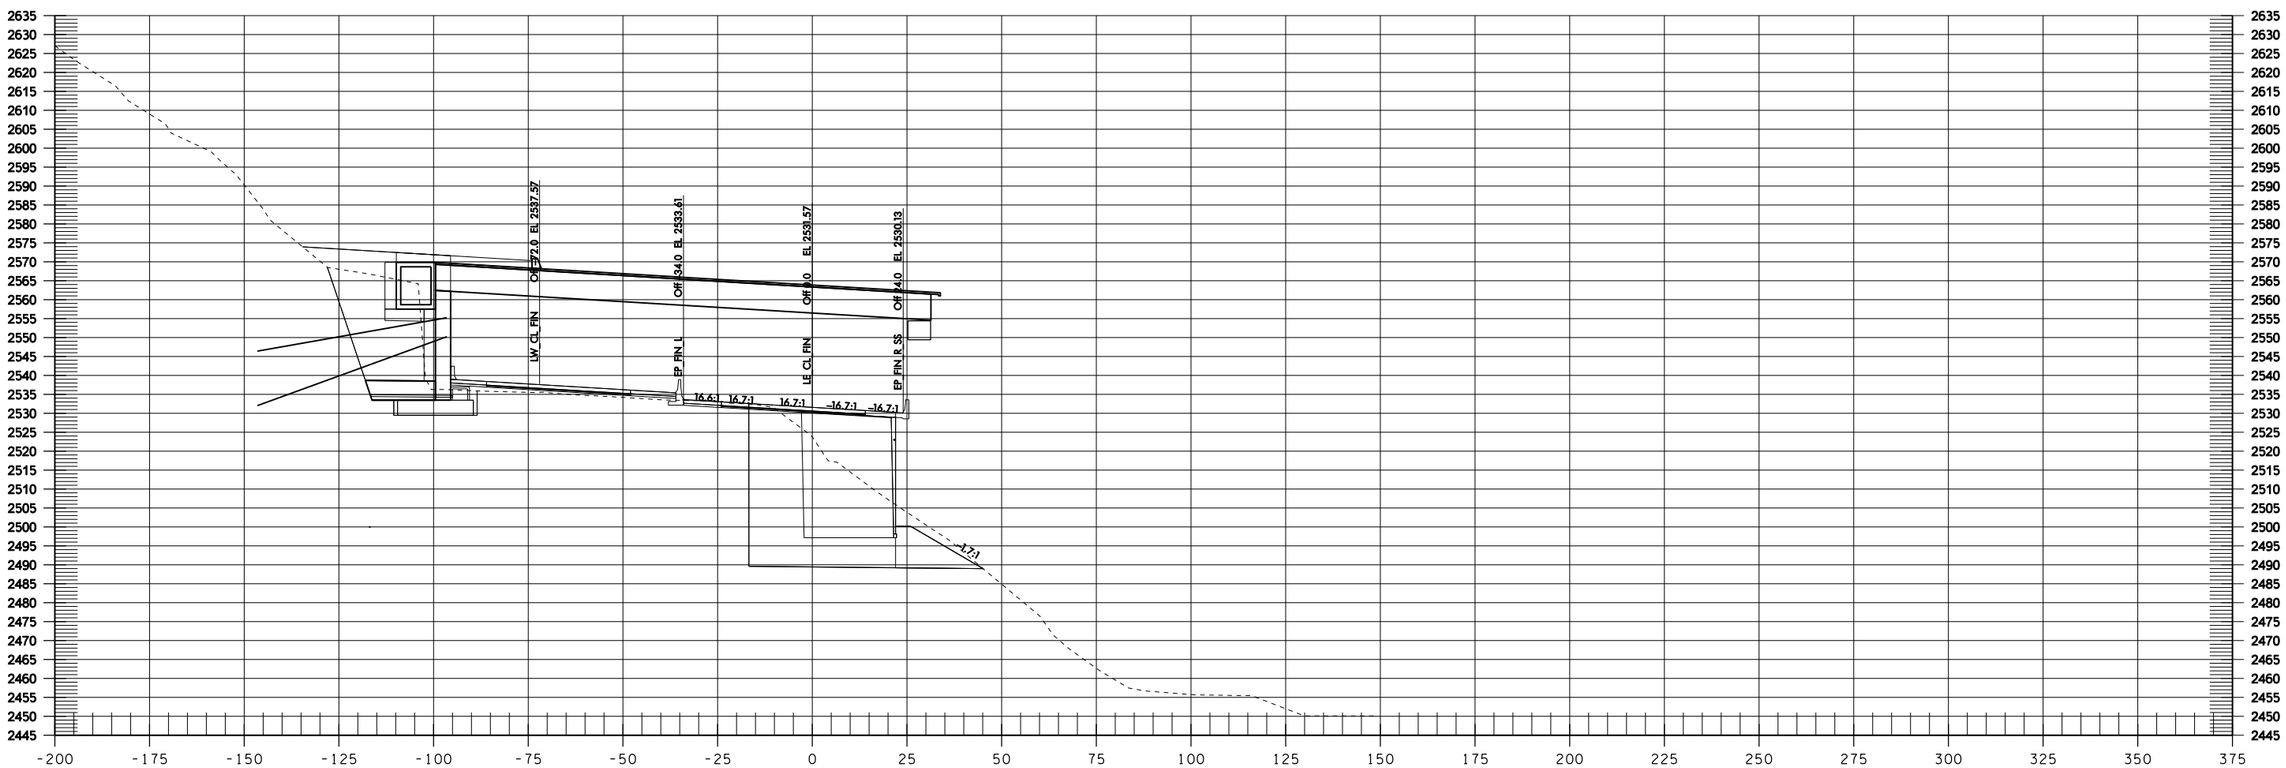
LW CL FIN
Off 72.0 El 2537.57
EP FIN L
Off 34.0 El 2533.61
LE CL FIN
Off 0.0 El 2531.57
EP FIN R SS
Off 24.0 El 2530.13
16.6:1
16.7:1
16.7:1
-16.7:1
-16.7:1
-4.7:1

LE 1354+50

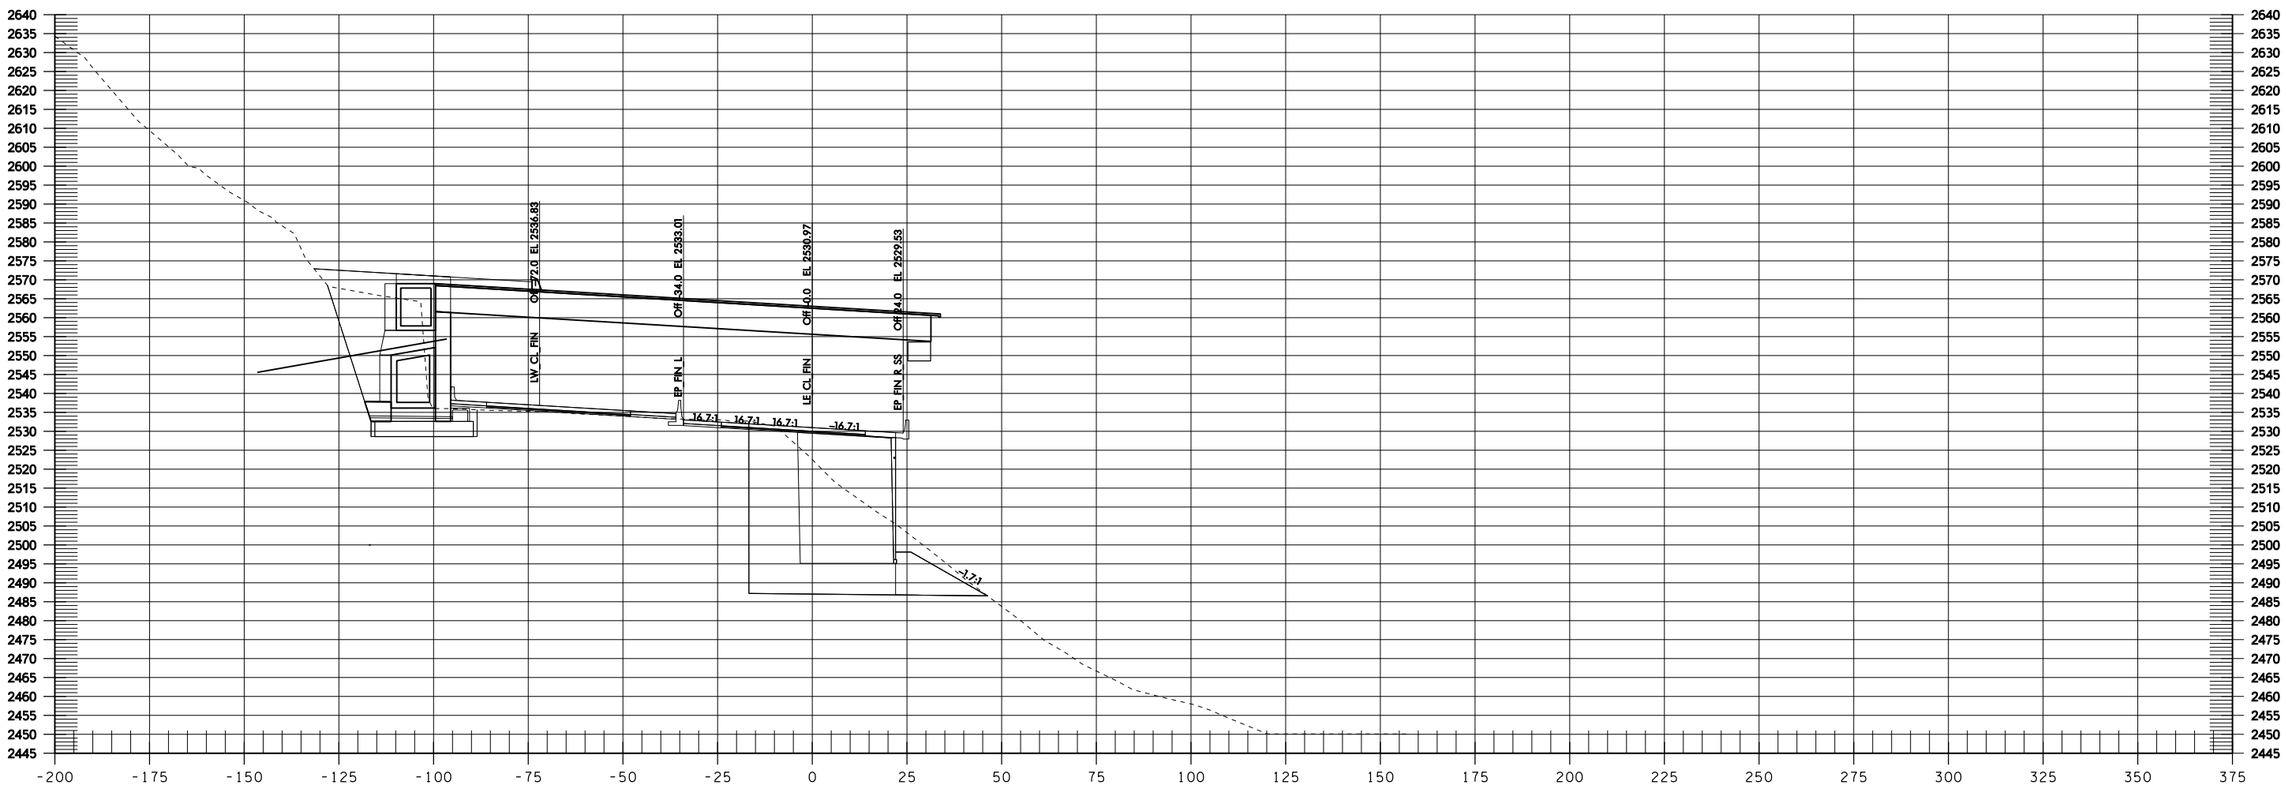

LE 1355+00

Informational Use Only Washington State Department of Transportation I-90 Snowshed to Keechelus Dam Phase 1C - Replace Snowshed and Add Lanes

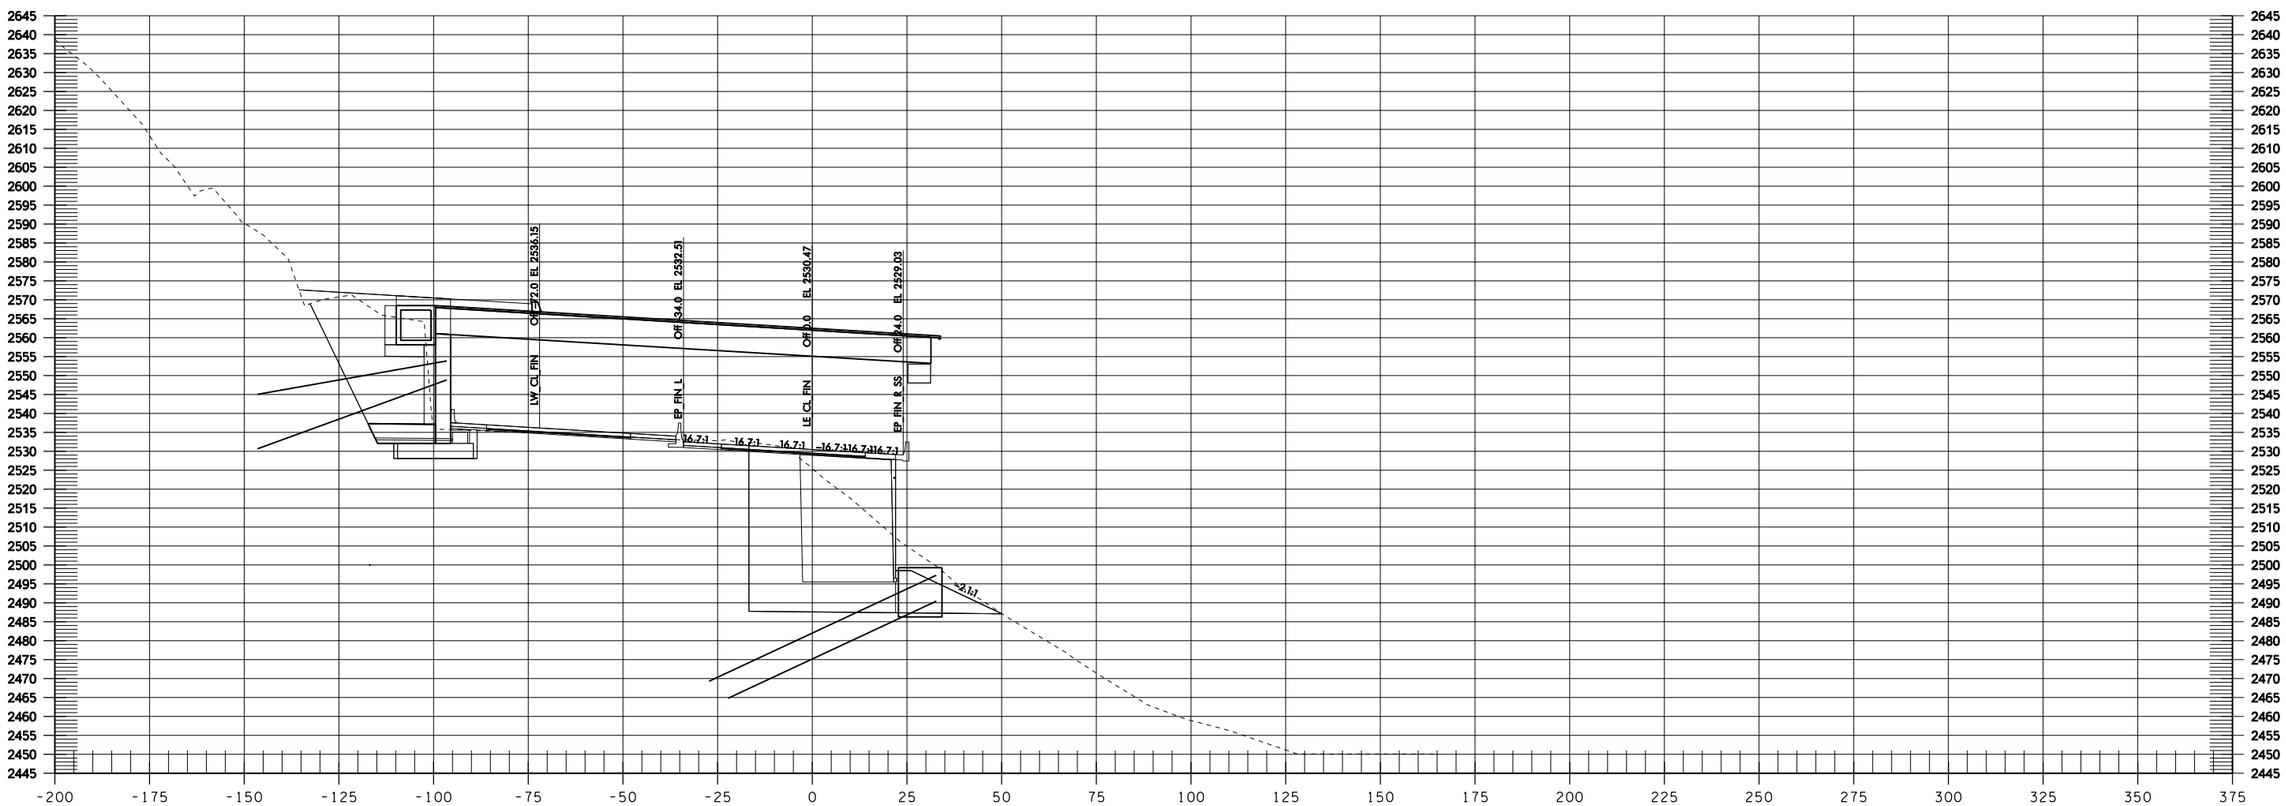

LE 1355+50

Informational Use Only Washington State Department of Transportation I-90 Snowshed to Keechelus Dam Phase 1C - Replace Snowshed and Add Lanes

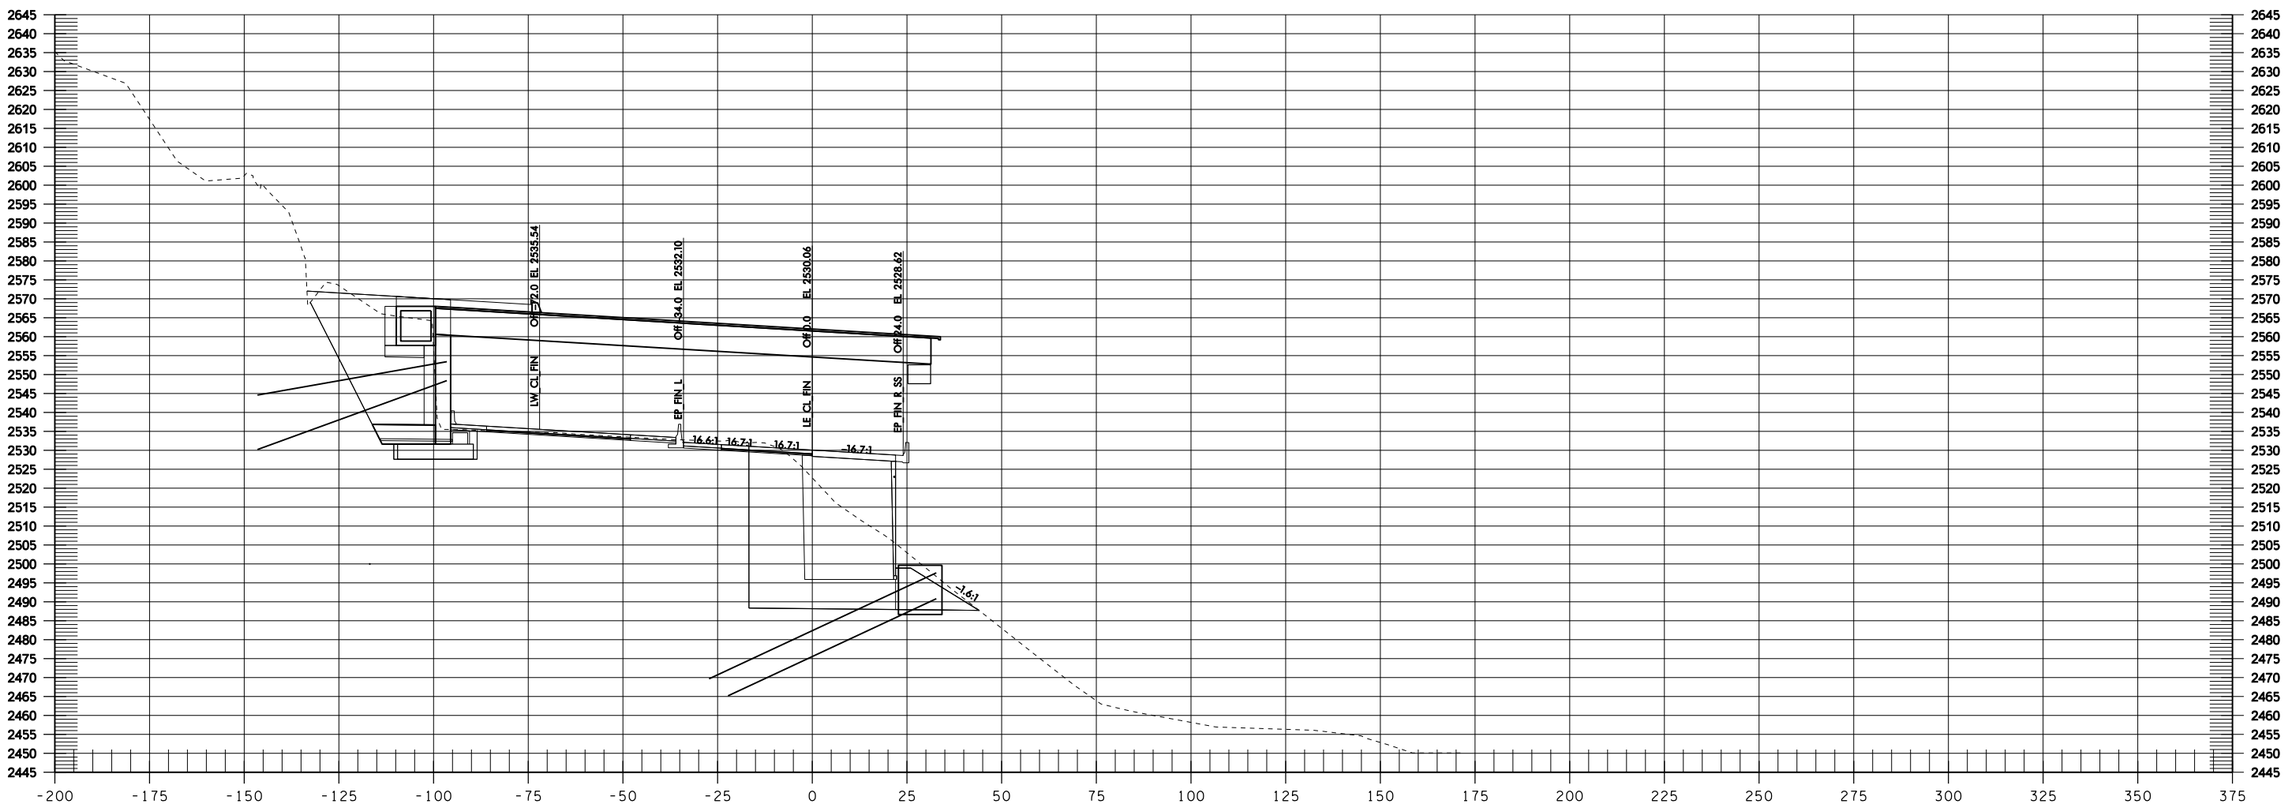

LE 1356+00

Informational Use Only Washington State Department of Transportation I-90 Snowshed to Keechelus Dam Phase 1C - Replace Snowshed and Add Lanes

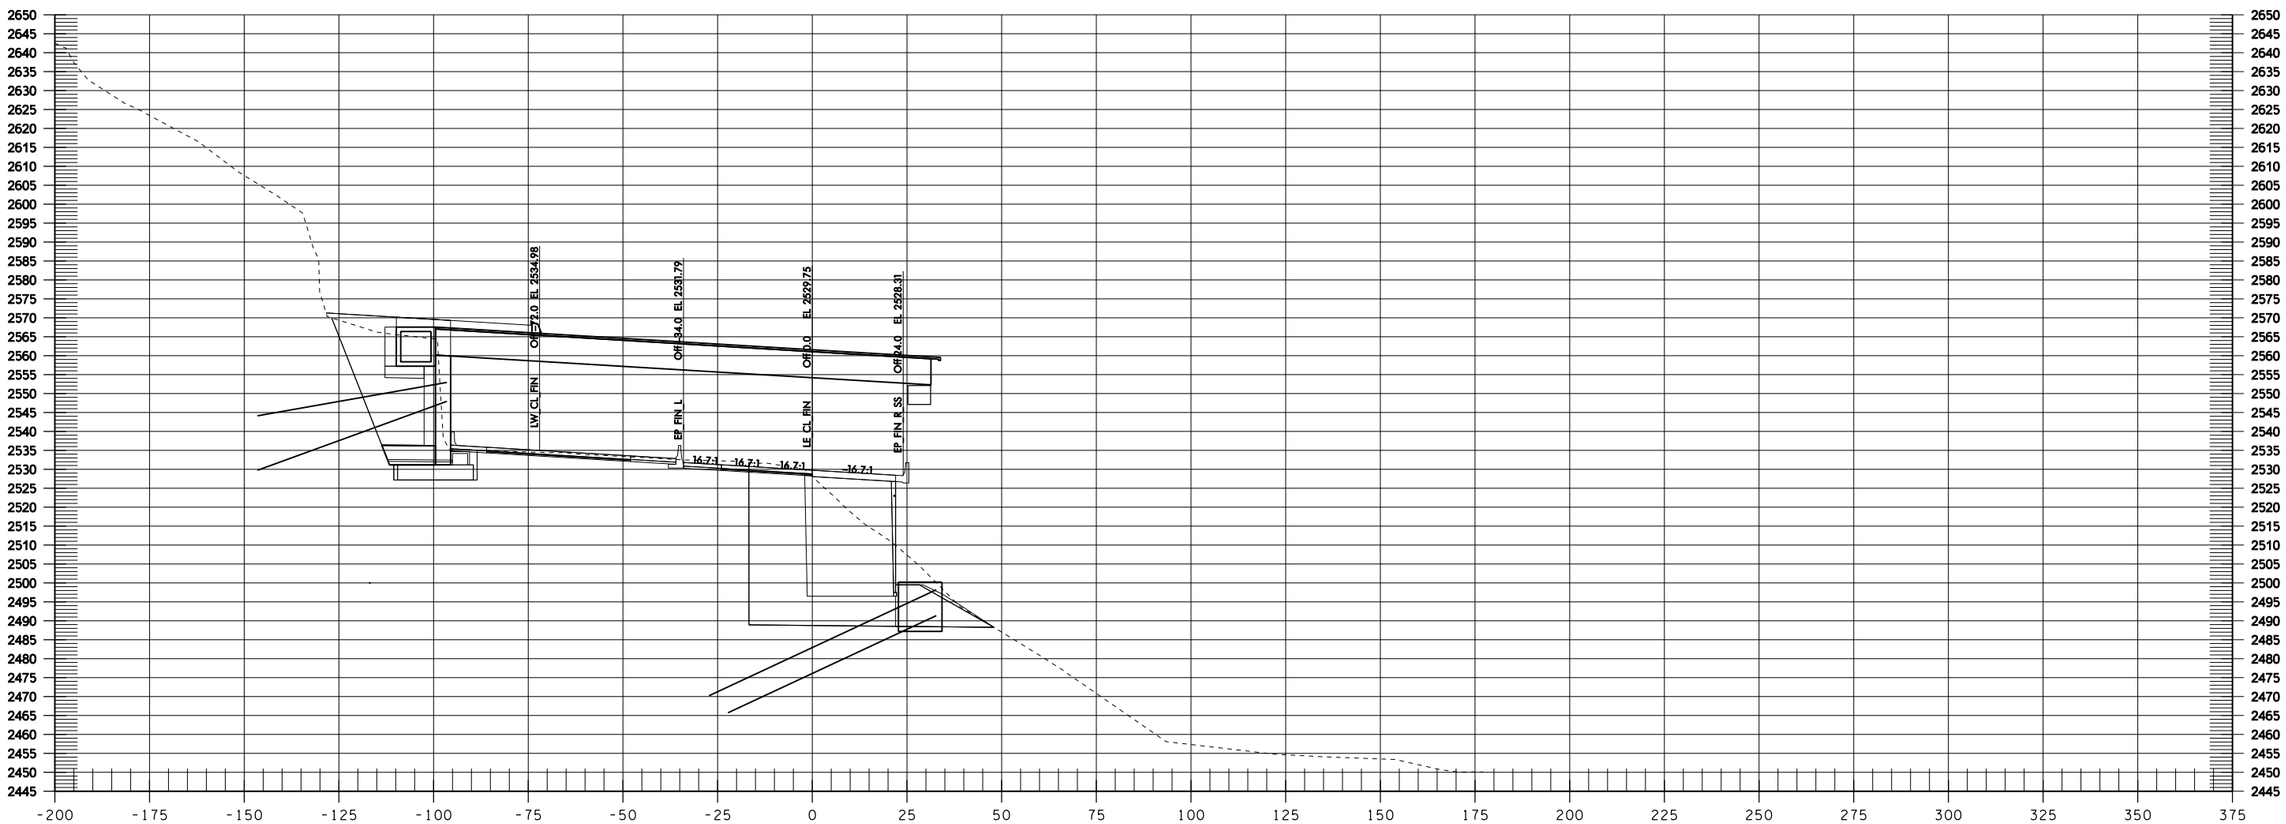
LW CL FIN
Off 77.0 EL 2534.98
EP FIN L
Off 34.0 EL 2531.79
LE CL FIN
Off 0.0 EL 2529.75
EP FIN R SS
Off 24.0 EL 2528.31
16.7:1
16.7:1
16.7:1
16.7:1

LE 1356+50

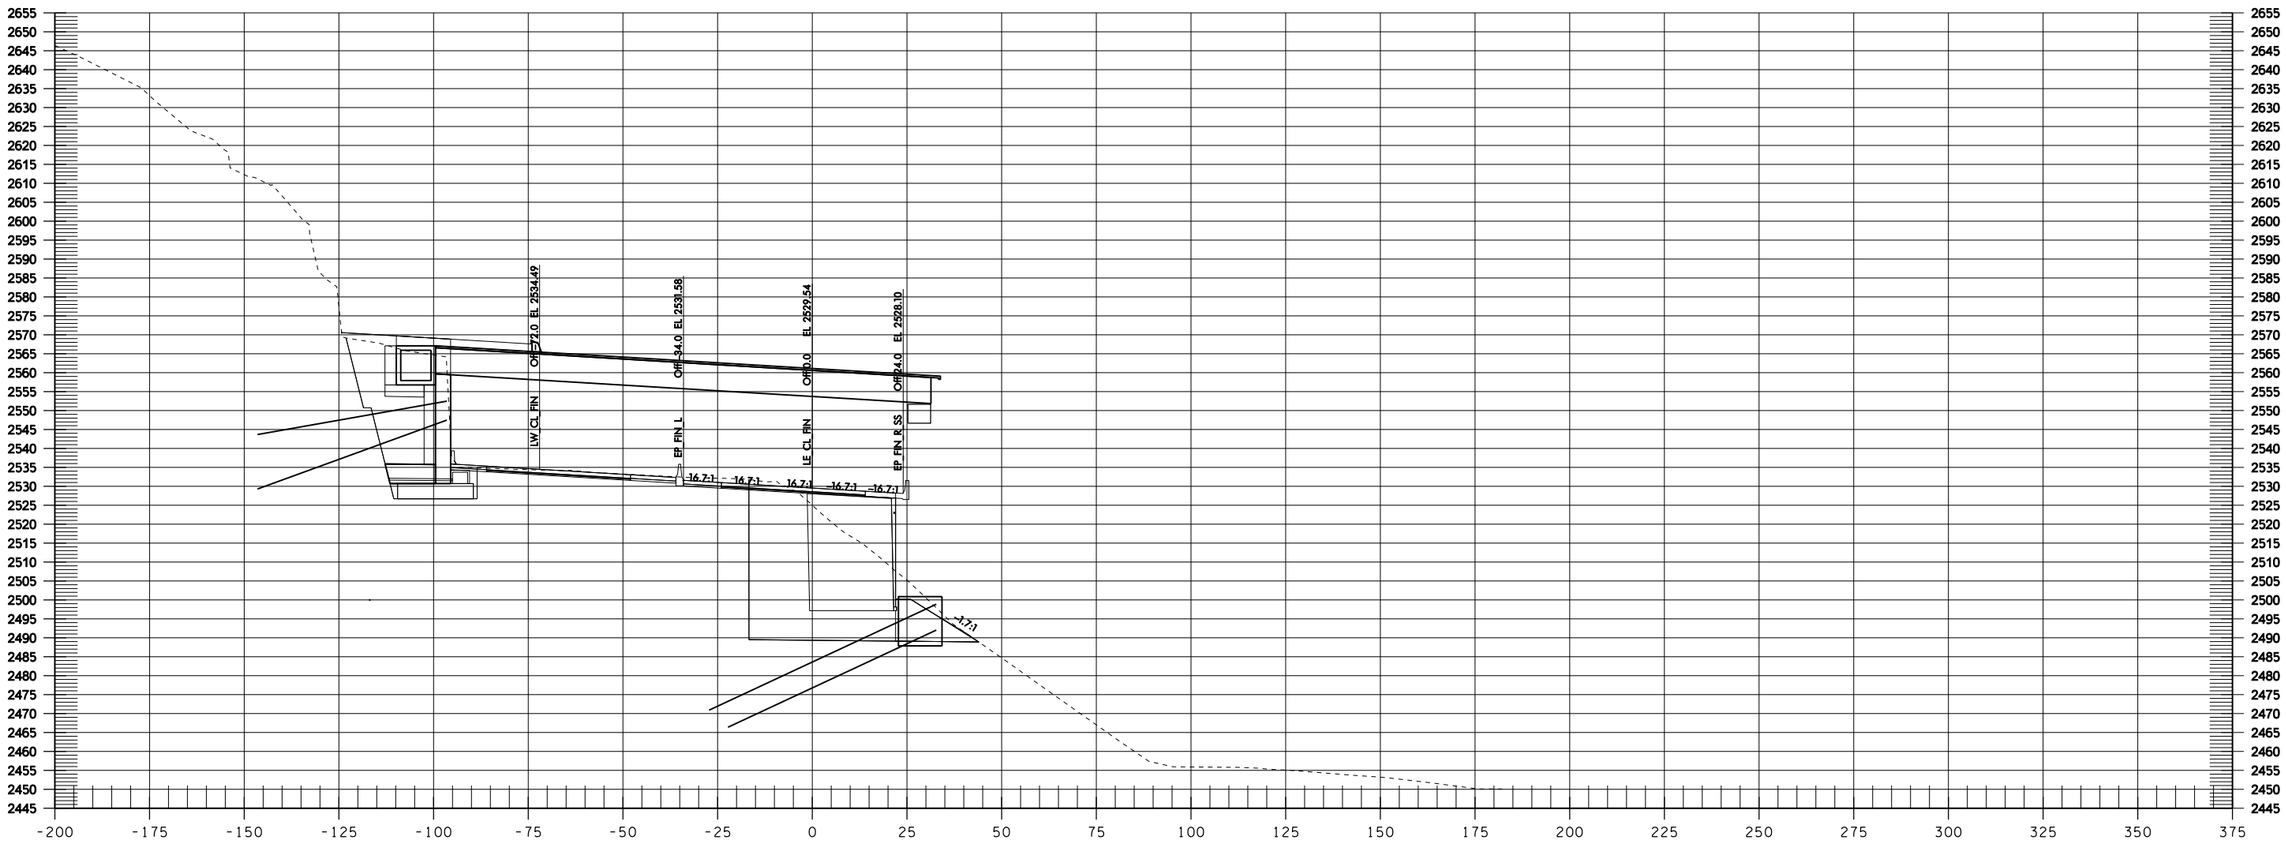

Informational Use Only Washington State Department of Transportation I-90 Snowshed to Keechelus Dam Phase 1C - Replace Snowshed and Add Lanes

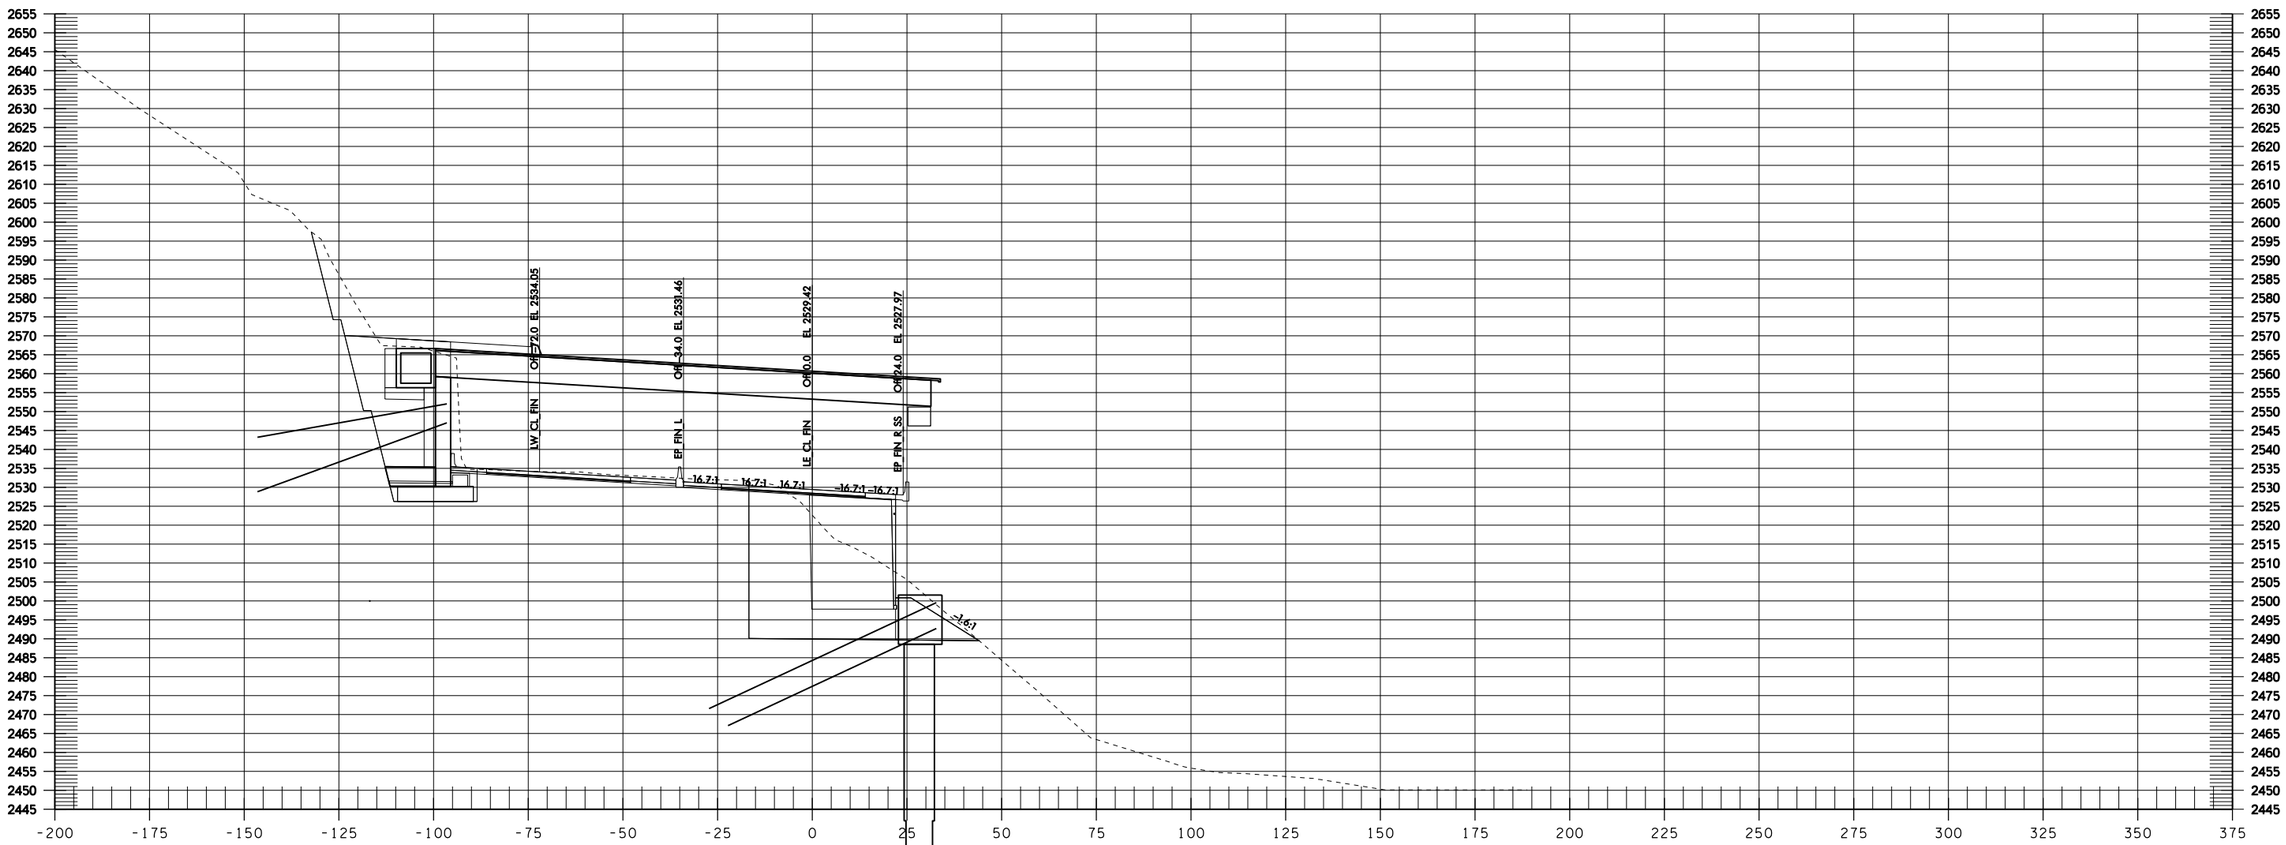
2655
2650
2645
2640
2635
2630
2625
2620
2615
2610
2605
2600
2595
2590
2585
2580
2575
2570
2565
2560
2555
2550
2545
2540
2535
2530
2525
2520
2515
2510
2505
2500
2495
2490
2485
2480
2475
2470
2465
2460
2455
2450
2445
-200
-175
-150
-125
-100
-75
-50
-25
0
25
50
75
100
125
150
175
200
225
250
275
300
325
350
375
LW CL FIN
OFF 72.0 EL 2534.05
EP FIN L
OFF 34.0 EL 2531.46
LE CL FIN
OFF 0.0 EL 2529.42
EP FIN R SS
OFF 24.0 EL 2527.97
16.7:1
16.7:1
16.7:1
16.7:1
16.7:1
16.7:1

LE 1357+50

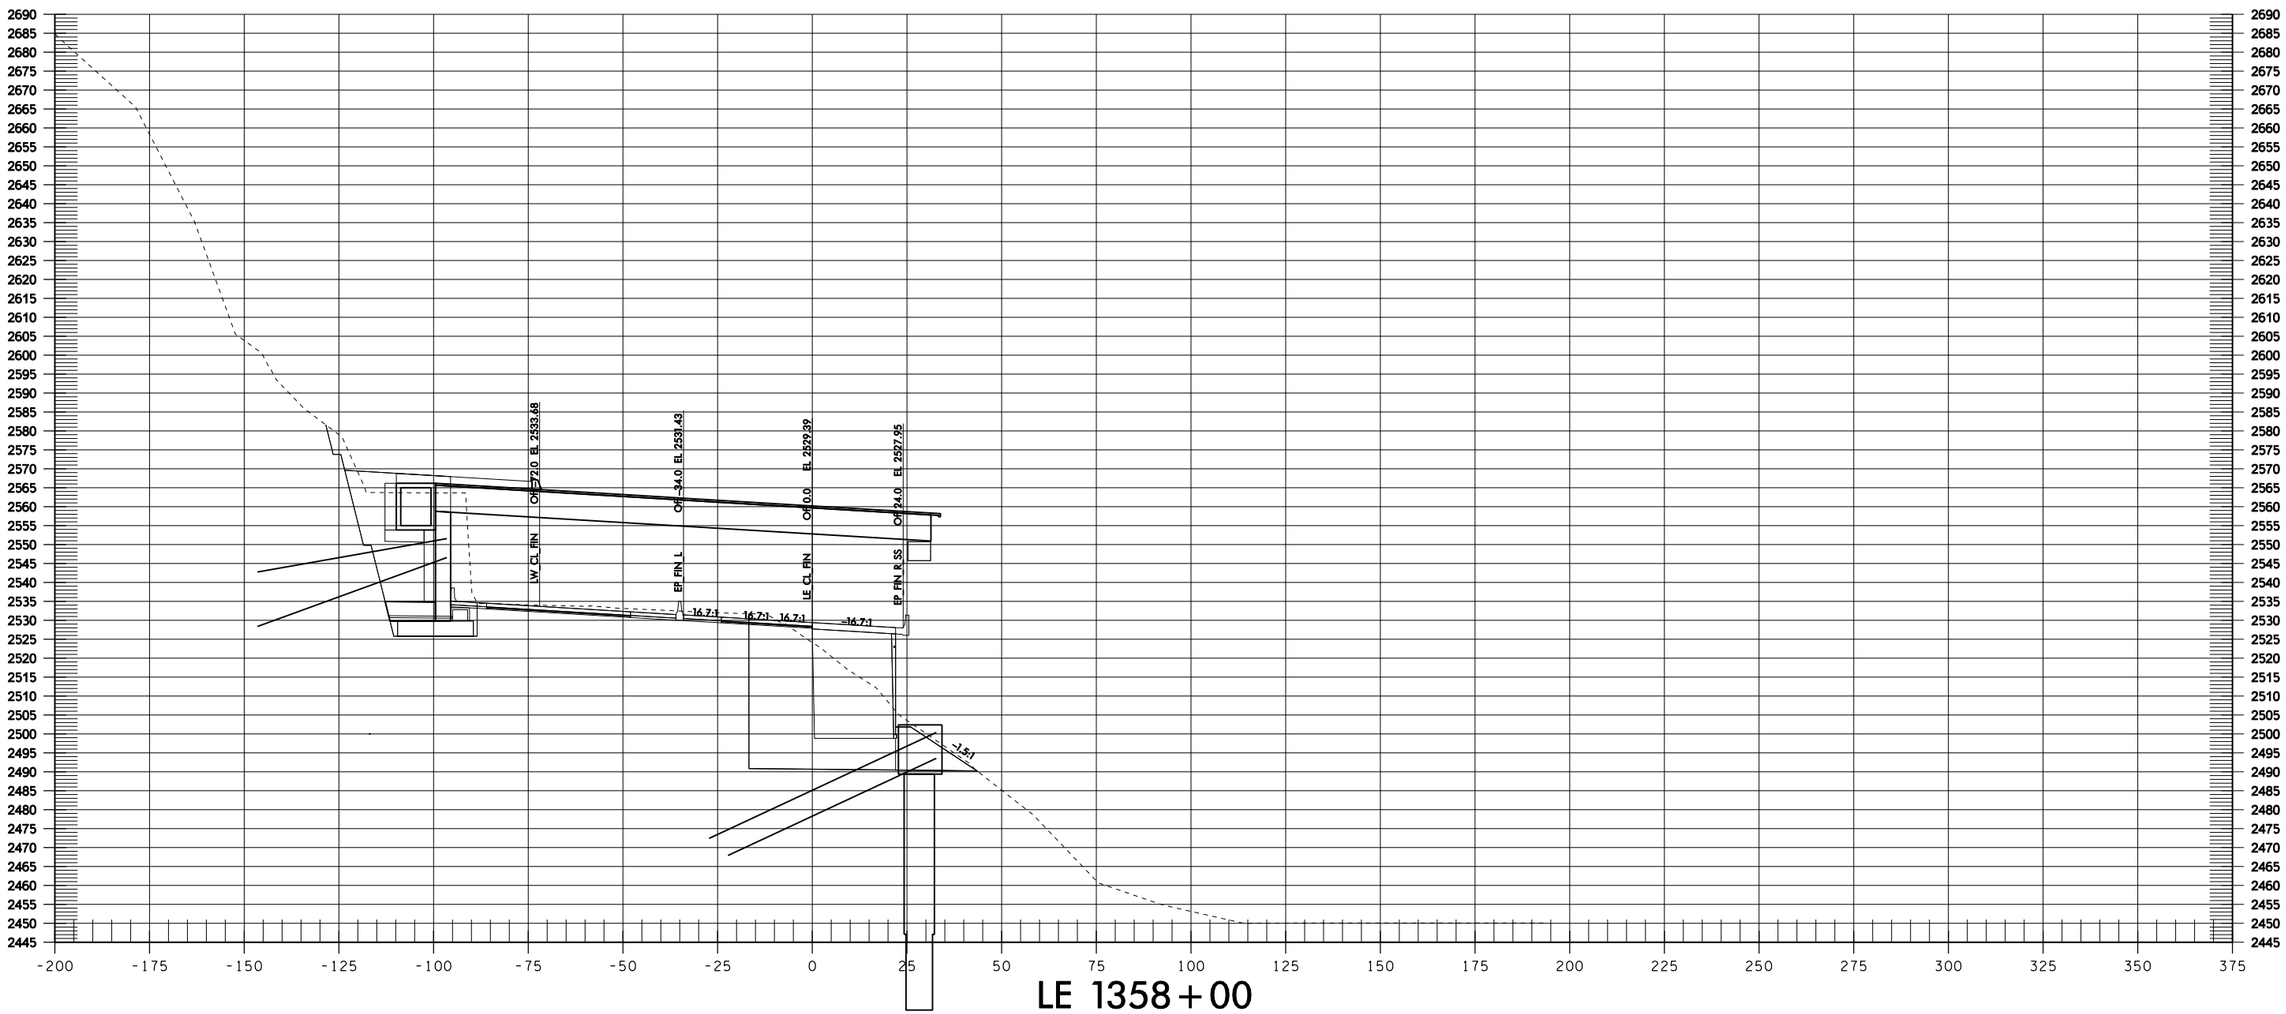

LE 1358+00

Informational Use Only Washington State Department of Transportation I-90 Snowshed to Keechelus Dam Phase 1C - Replace Snowshed and Add Lanes

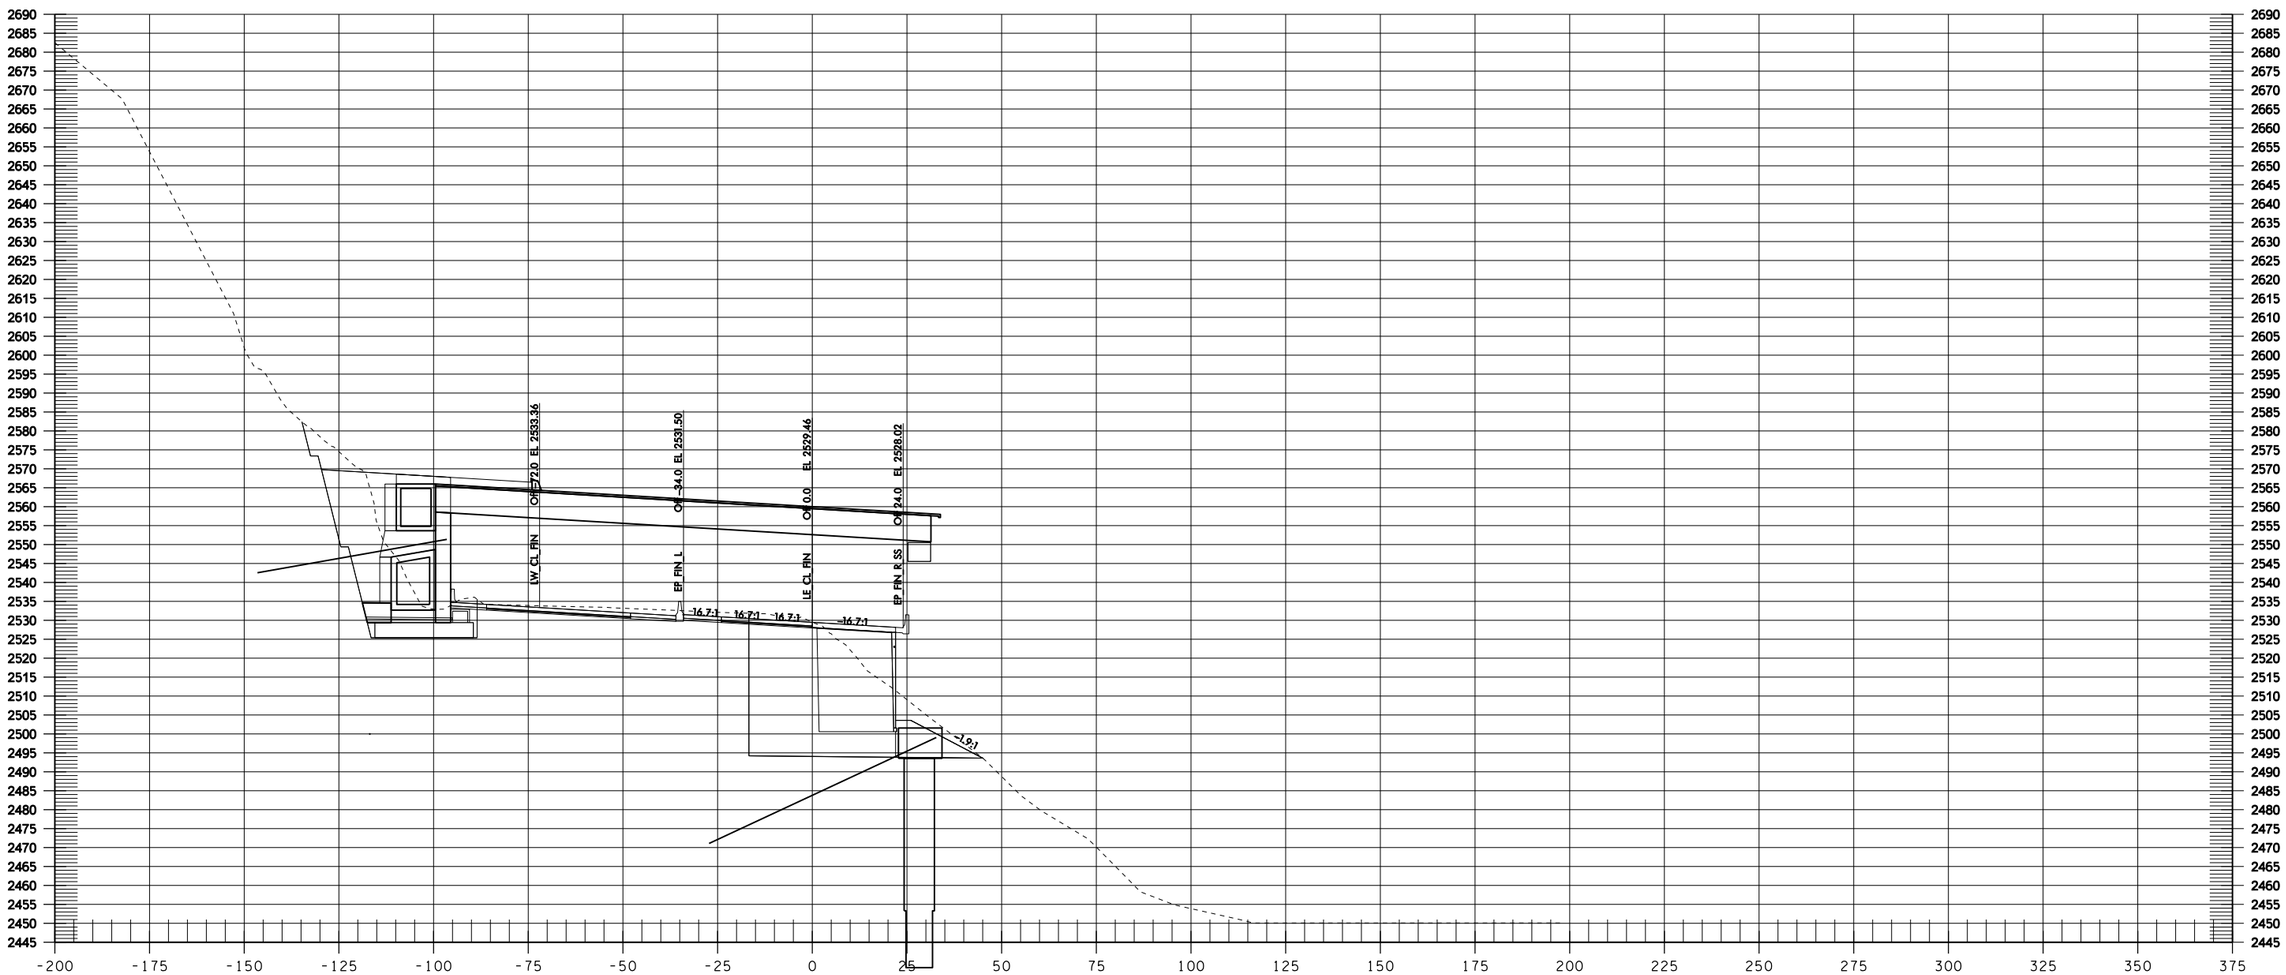

LE 1358+50

Informational Use Only Washington State Department of Transportation I-90 Snowshed to Keechelus Dam Phase 1C - Replace Snowshed and Add Lanes

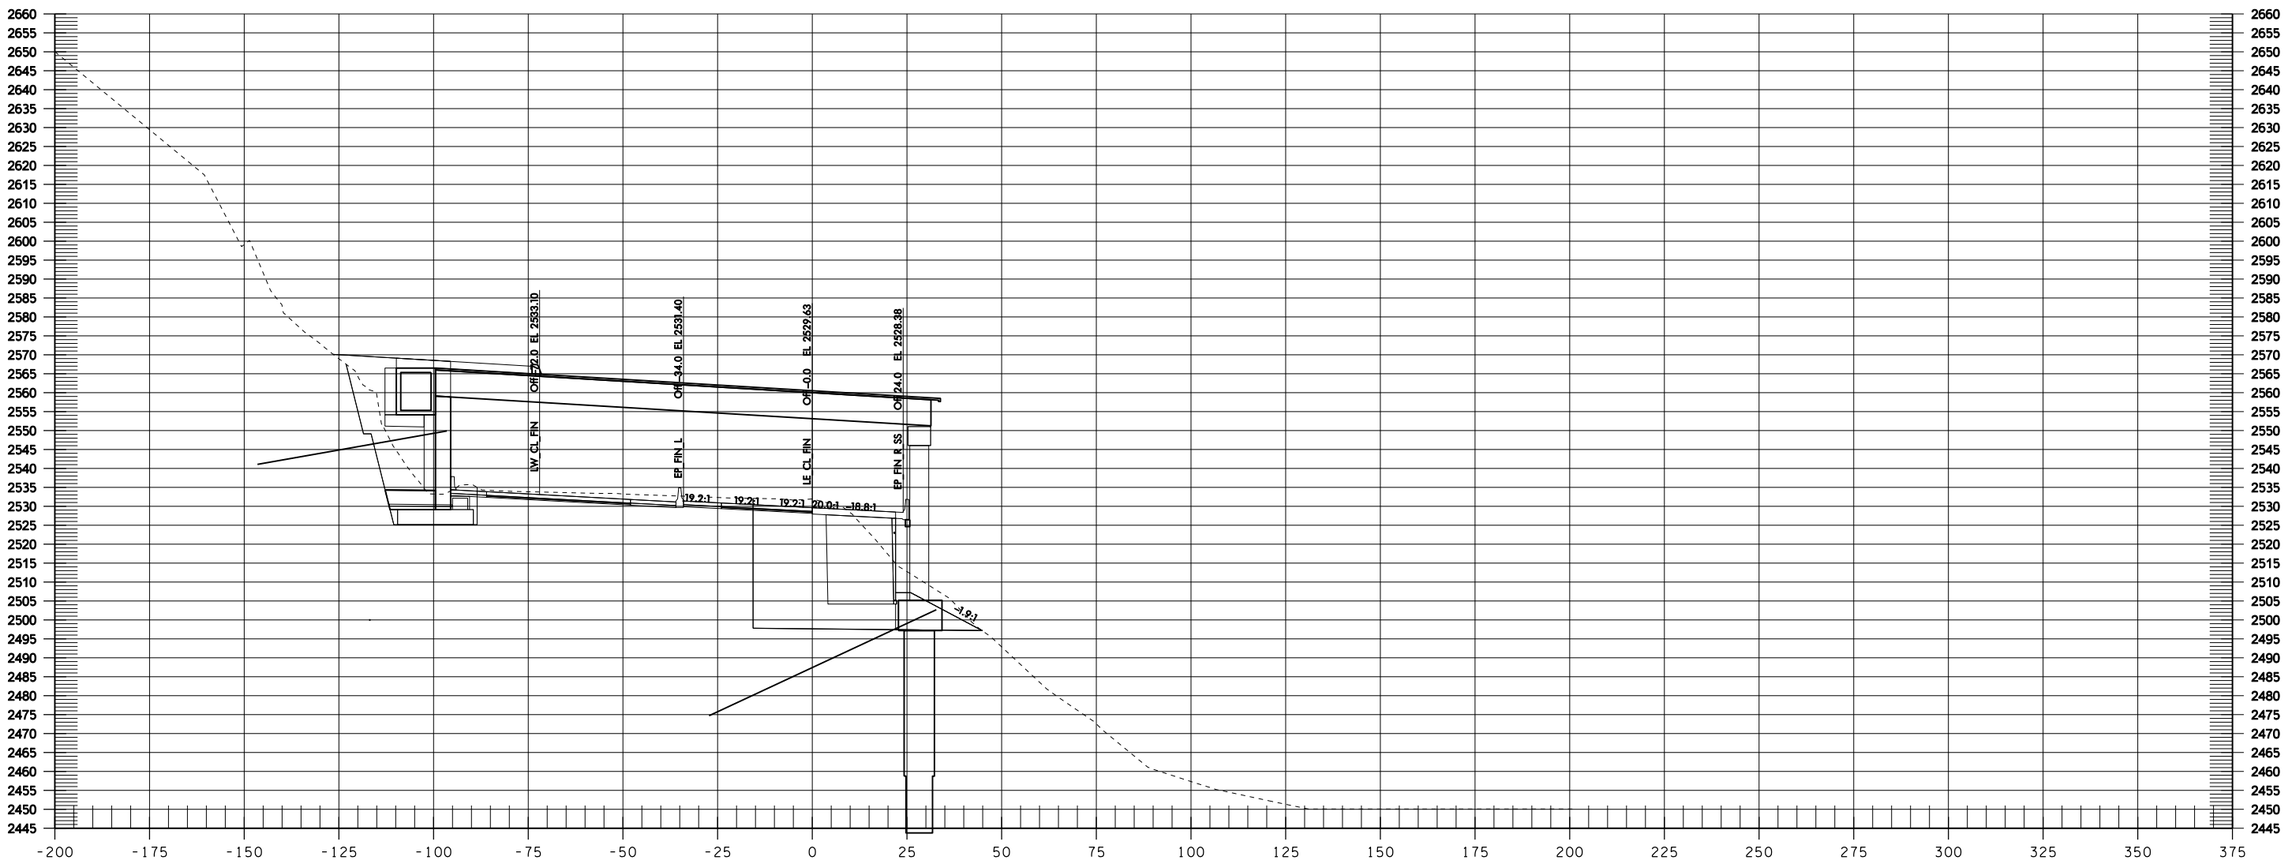
LW CL FIN
Off 22.0 EL 2533.10
EP FIN L
Off 34.0 EL 2531.40
LE CL FIN
Off 0.0 EL 2529.63
EP FIN & SS
Off 24.0 EL 2528.38
19.2:1
19.2:1
19.2:1
20.0:1
18.8:1
-1.9:1

LE 1359+00

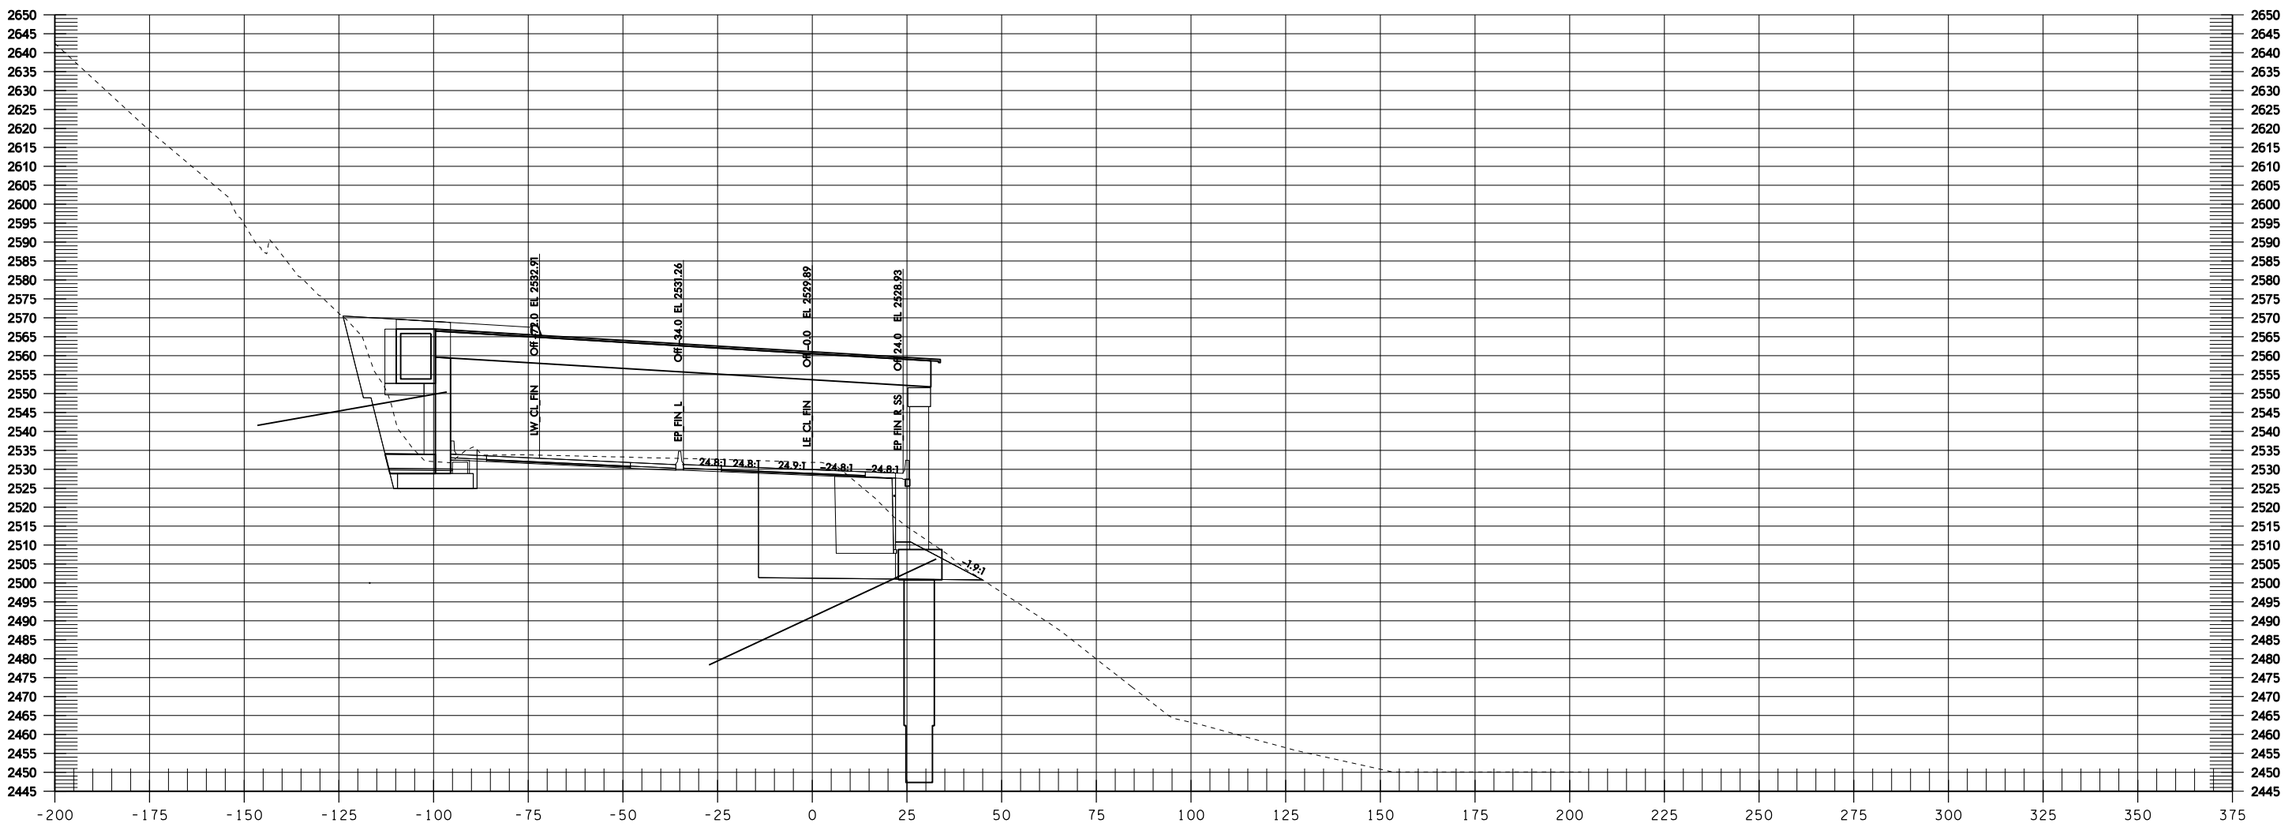

LE 1359+50

Informational Use Only Washington State Department of Transportation I-90 Snowshed to Keechelus Dam Phase 1C - Replace Snowshed and Add Lanes

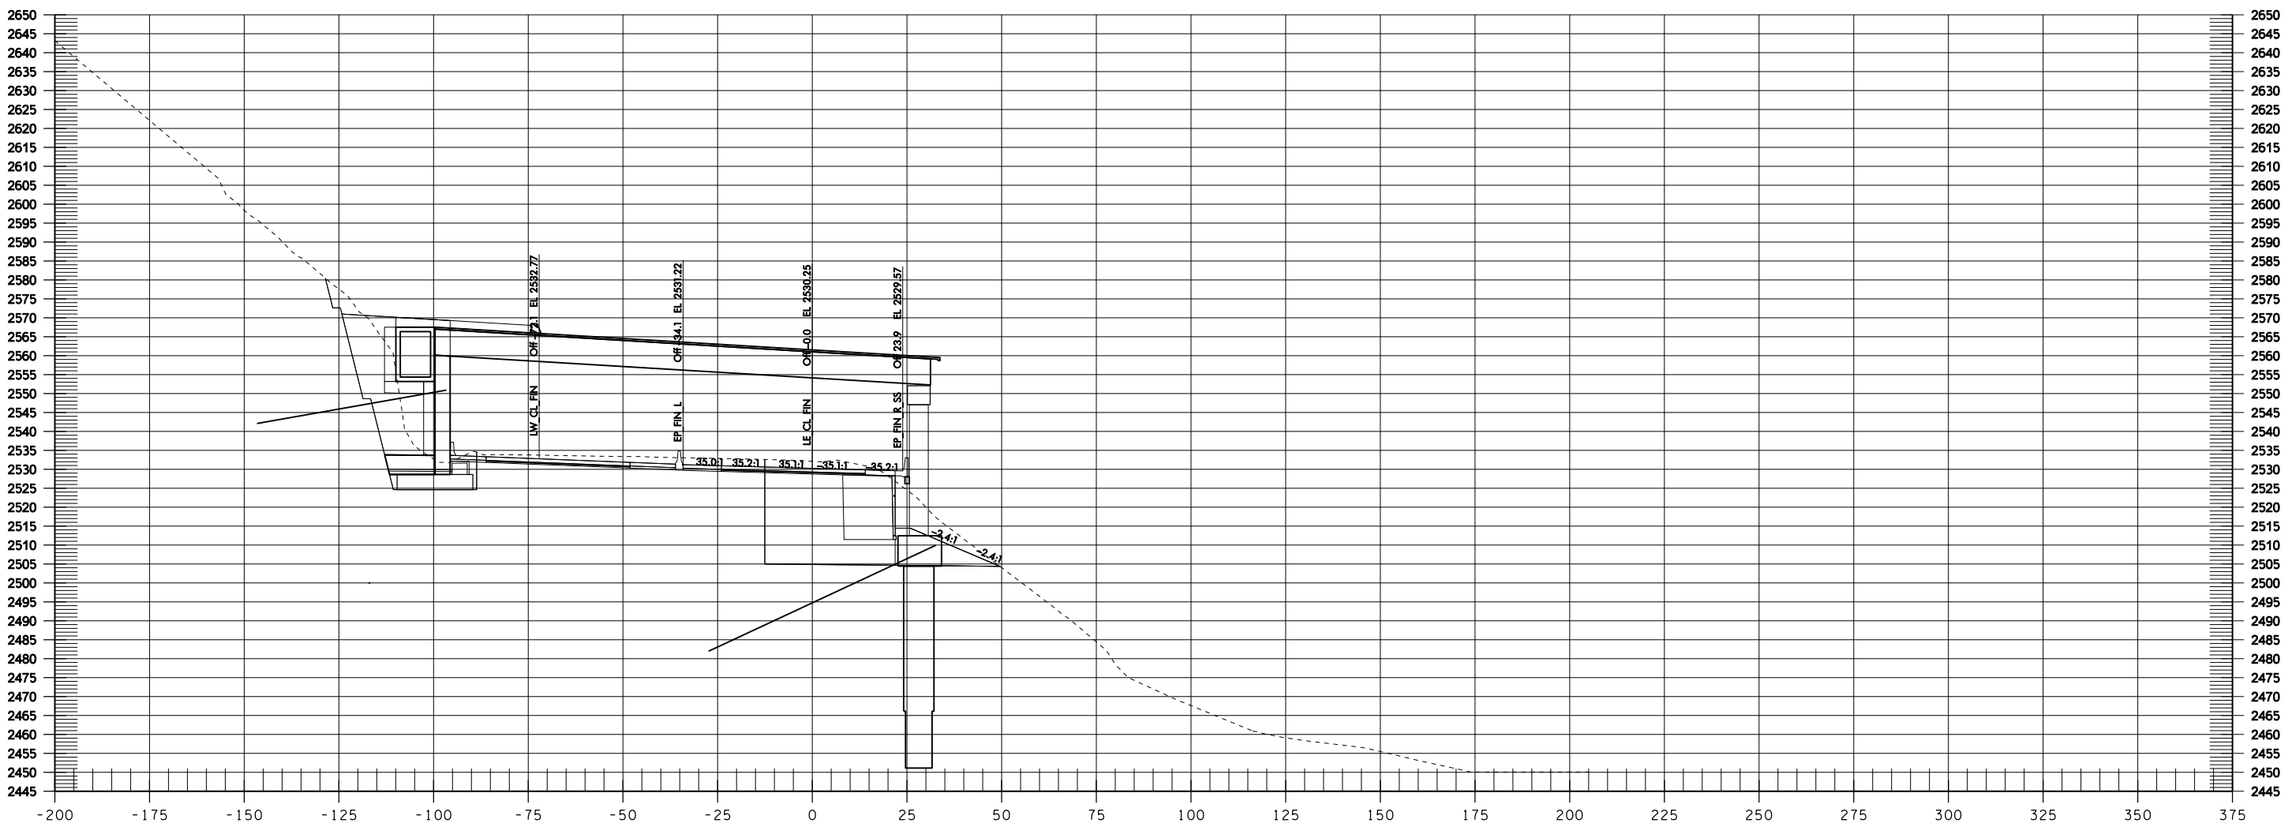

LE 1360+00

Informational Use Only Washington State Department of Transportation I-90 Snowshed to Keechelus Dam Phase 1C - Replace Snowshed and Add Lanes

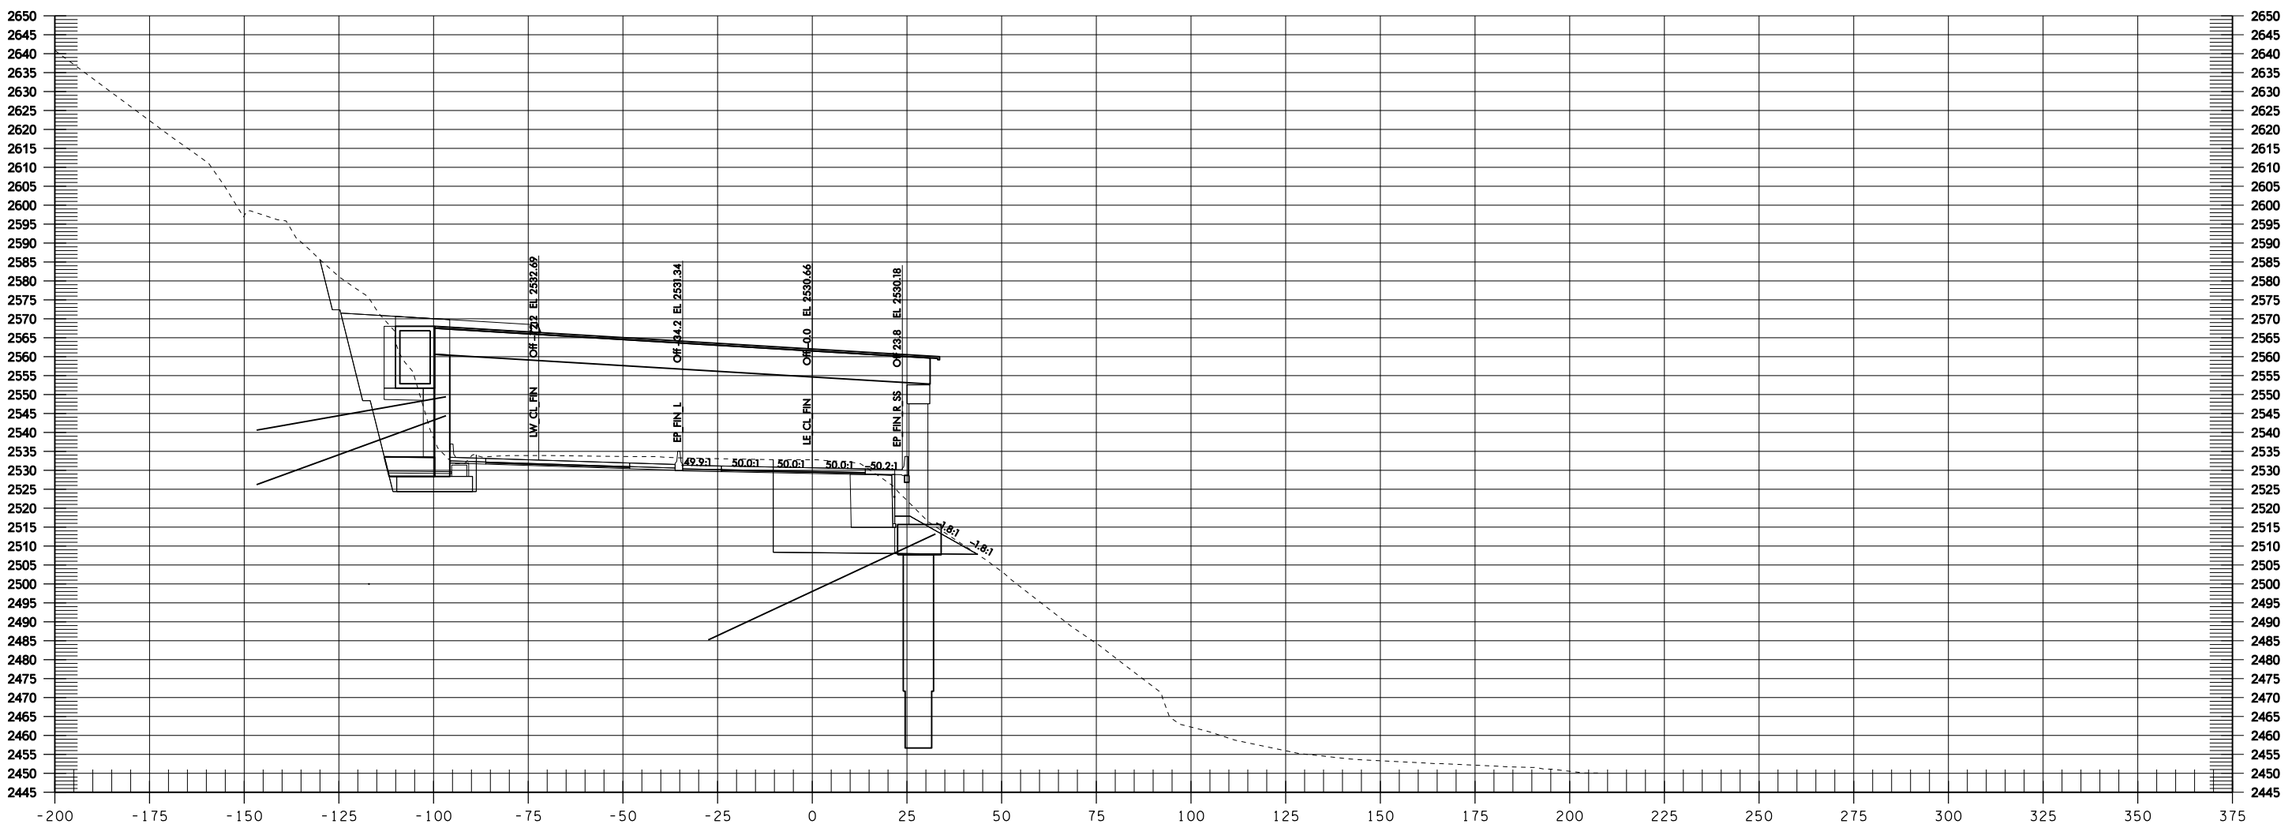

LE 1360+50

Informational Use Only Washington State Department of Transportation I-90 Snowshed to Keechelus Dam Phase 1C - Replace Snowshed and Add Lanes

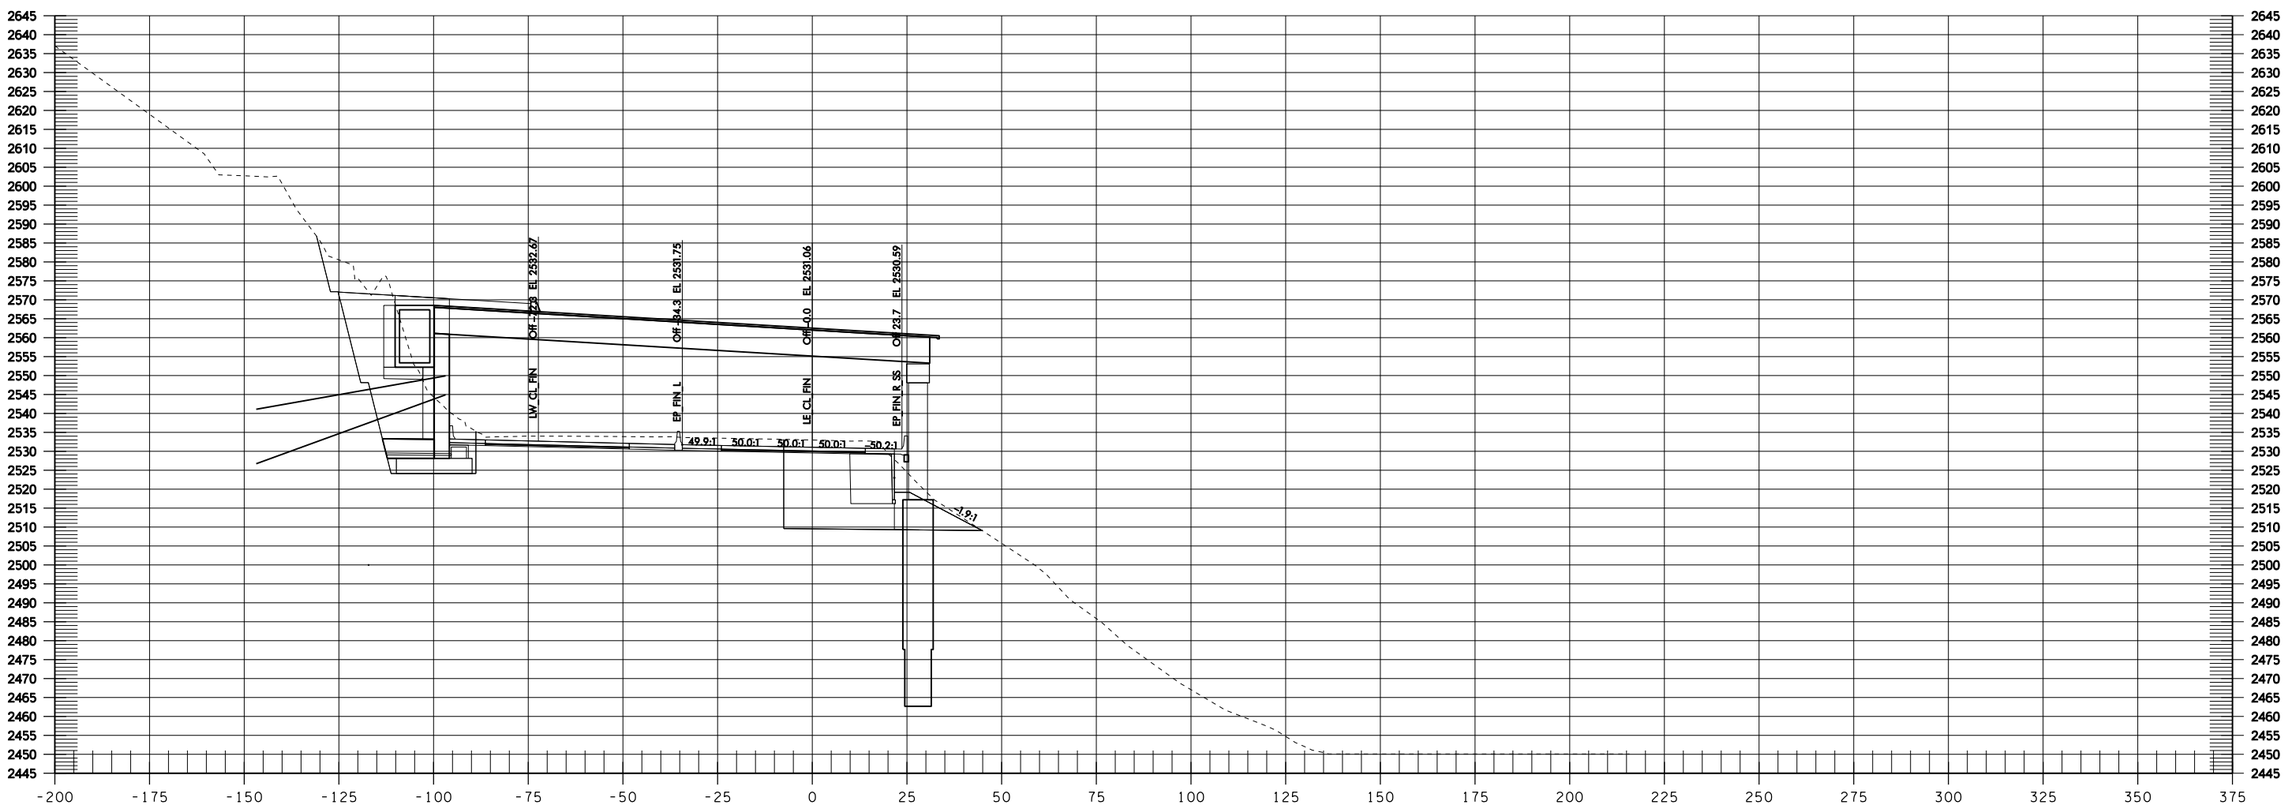

LE 1361+00

Informational Use Only Washington State Department of Transportation I-90 Snowshed to Keechelus Dam Phase 1C - Replace Snowshed and Add Lanes

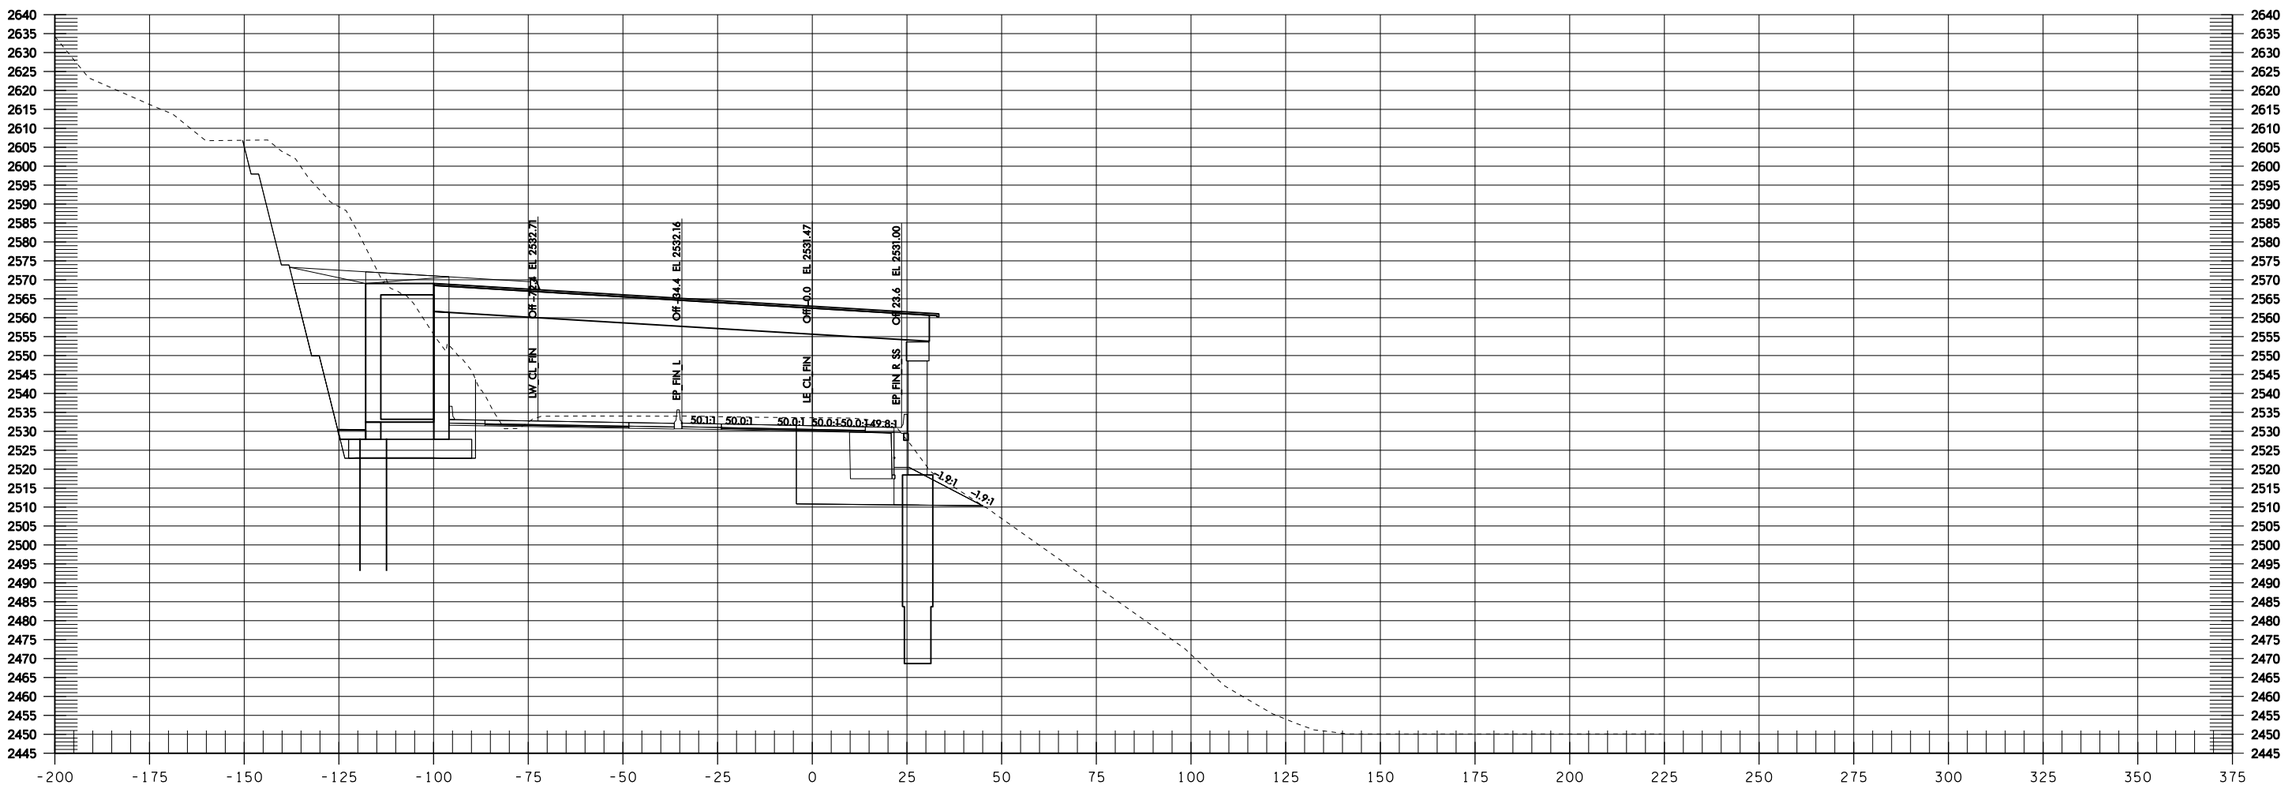
LW CL FIN
Off -7.8
EL 2582.71
EP FIN L
Off -84.4
EL 2532.16
LE CL FIN
Off -0.0
EL 2531.47
EP FIN R SS
Off 23.6
EL 2531.00
50.0:1
50.0:1
50.0:1
50.0:1
50.0:1
49.8:1
-1.9:1
-1.9:1

LE 1361+50

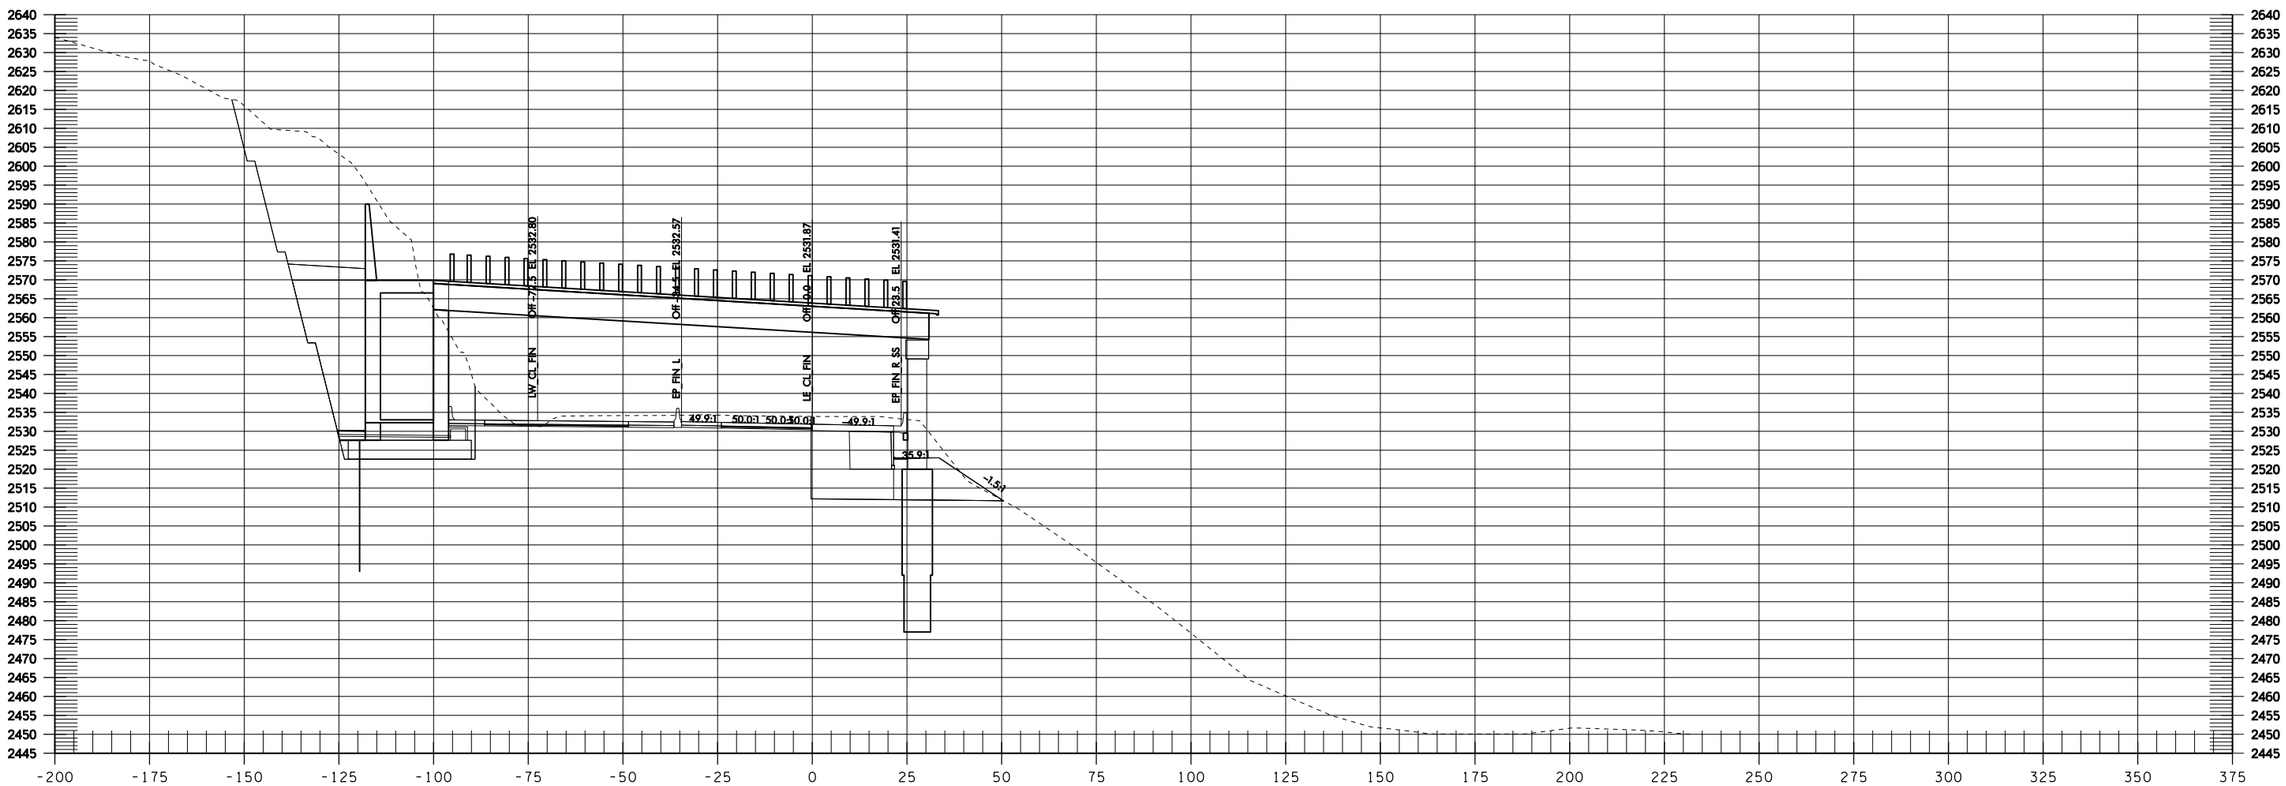

LE 1362+00

Informational Use Only Washington State Department of Transportation I-90 Snowshed to Keechelus Dam Phase 1C - Replace Snowshed and Add Lanes

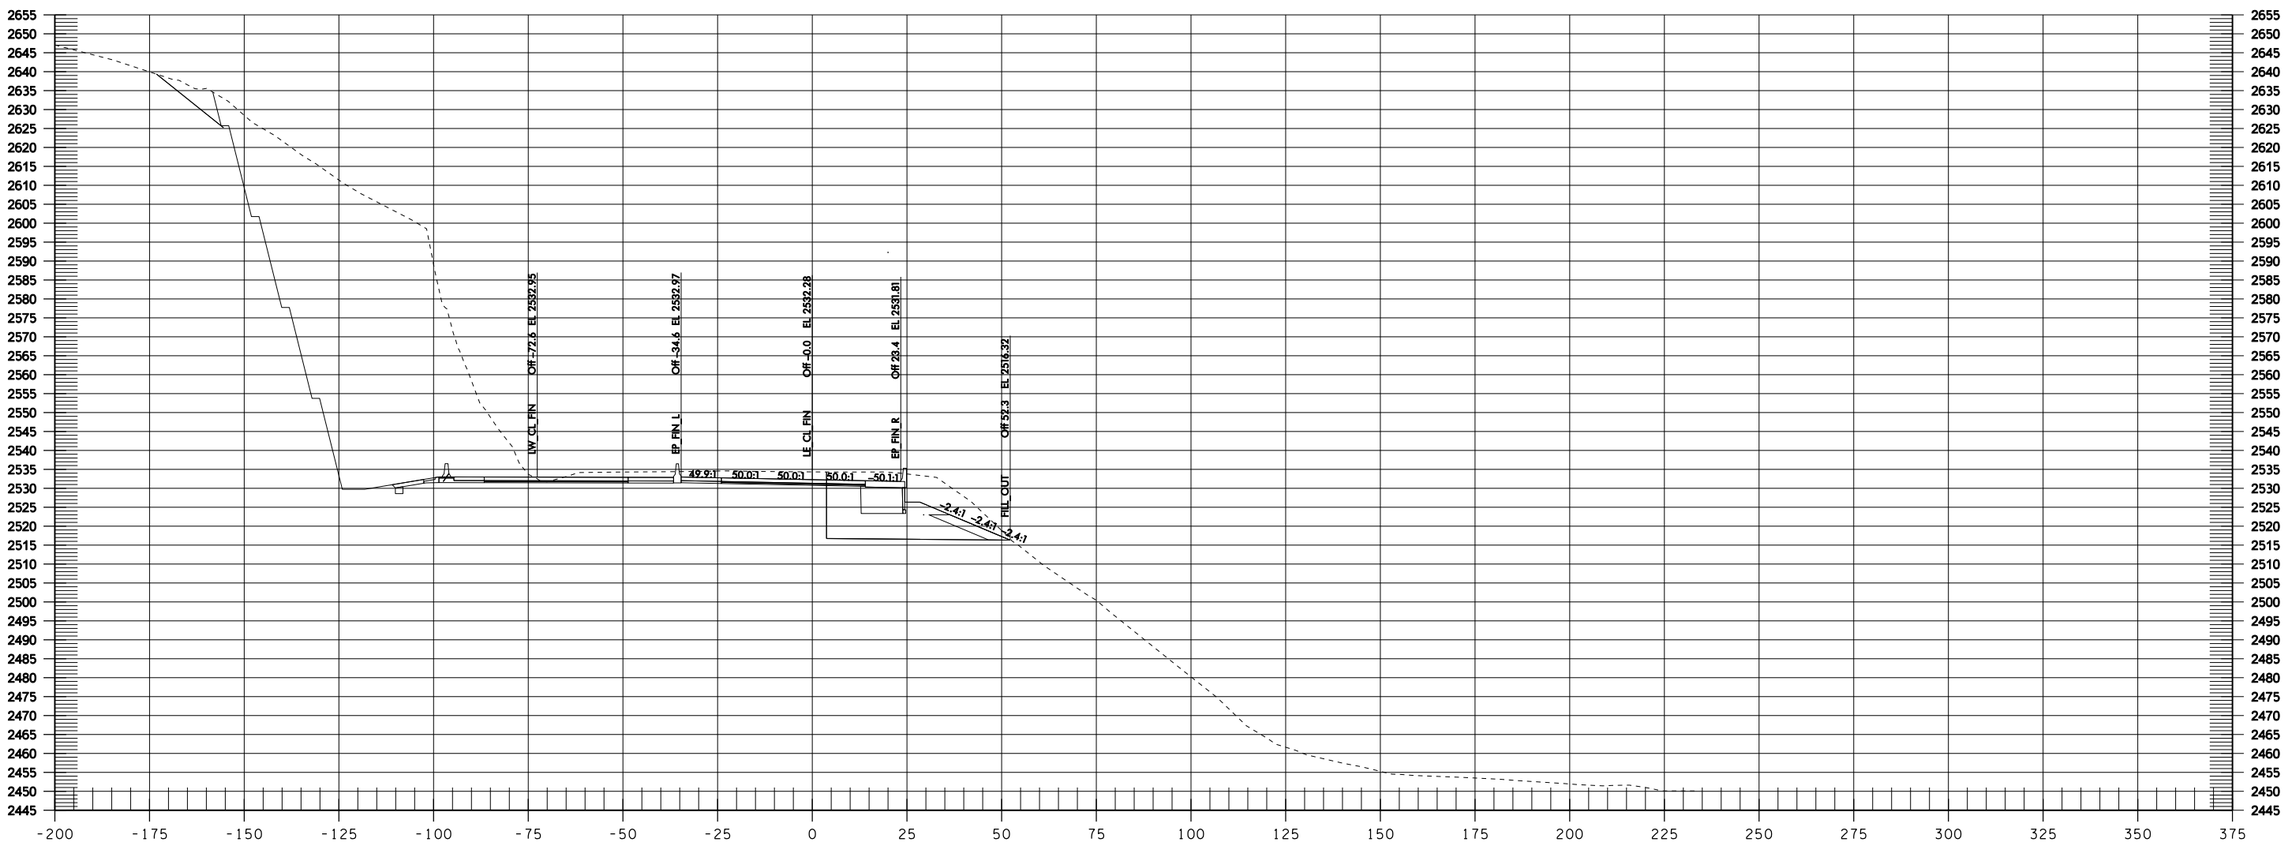

LE 1362+50

Informational Use Only Washington State Department of Transportation I-90 Snowshed to Keechelus Dam Phase 1C - Replace Snowshed and Add Lanes

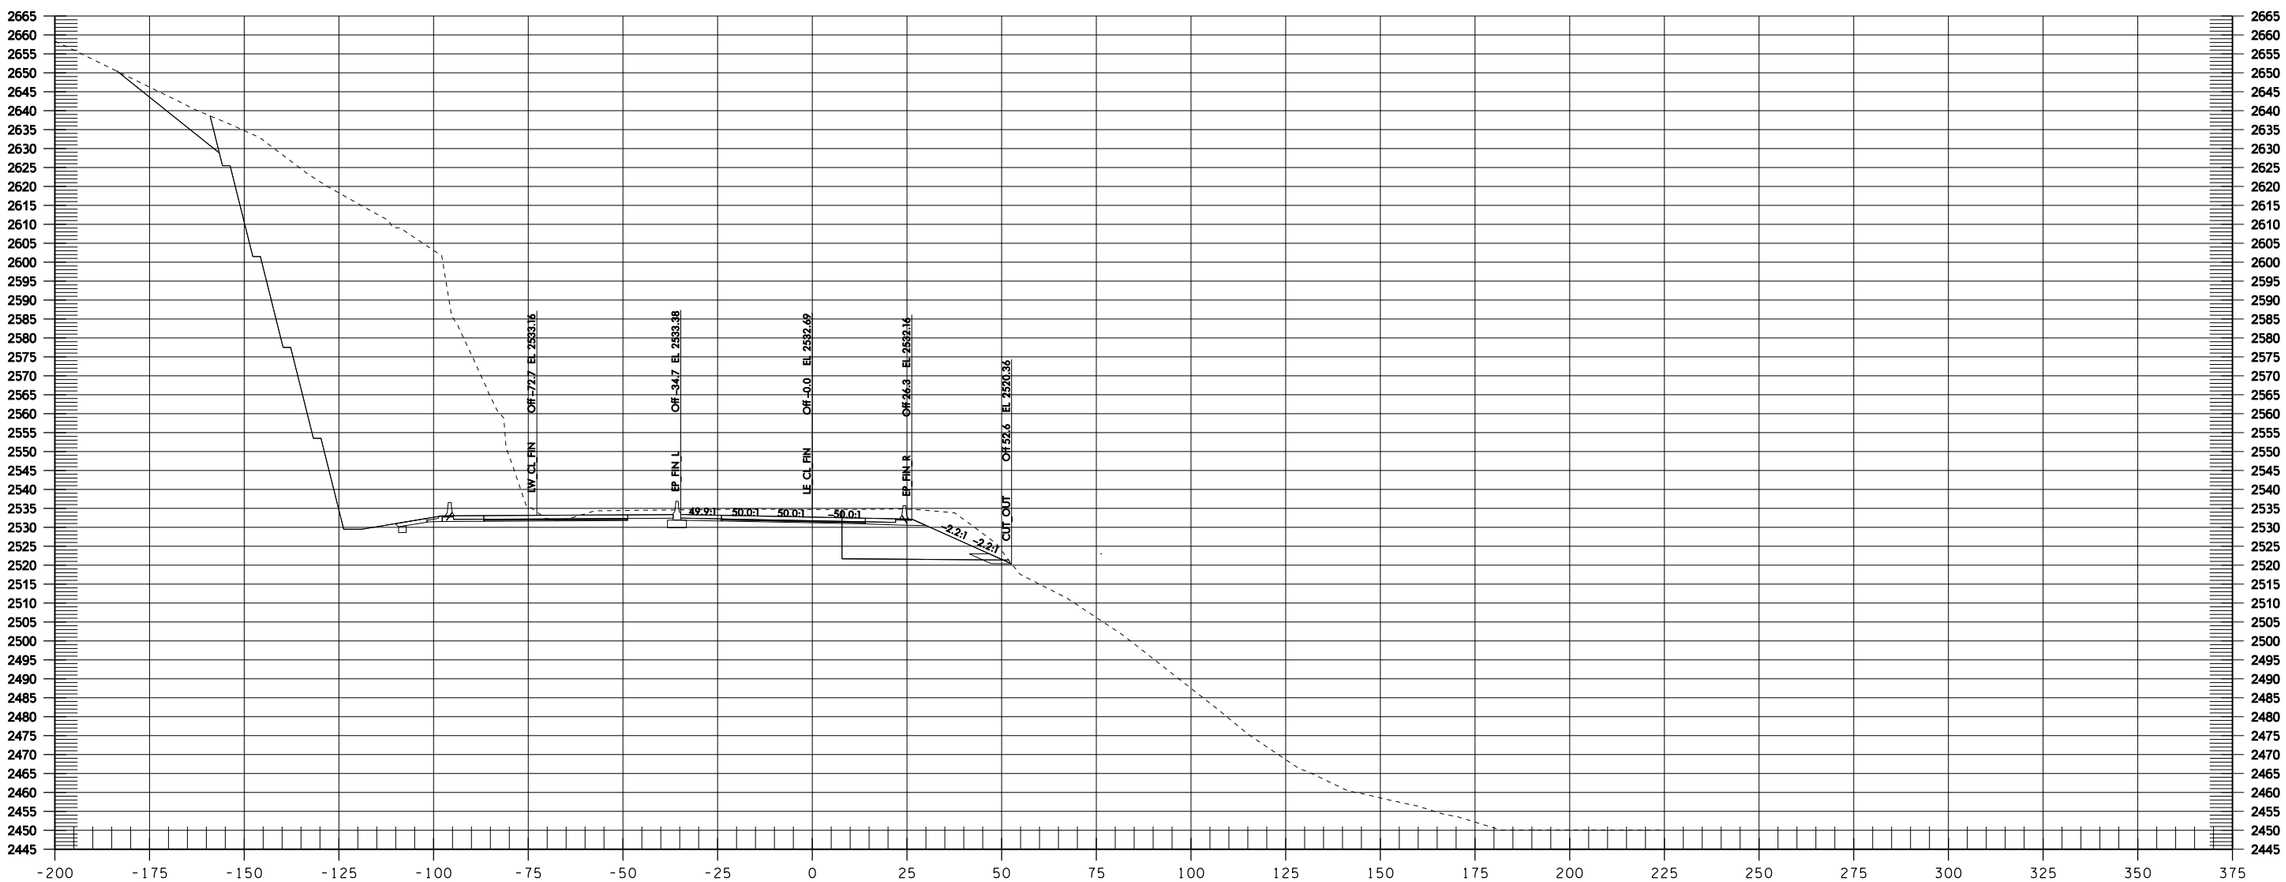
2665
2660
2655
2650
2645
2640
2635
2630
2625
2620
2615
2610
2605
2600
2595
2590
2585
2580
2575
2570
2565
2560
2555
2550
2545
2540
2535
2530
2525
2520
2515
2510
2505
2500
2495
2490
2485
2480
2475
2470
2465
2460
2455
2450
2445
-200
-175
-150
-125
-100
-75
-50
-25
0
25
50
75
100
125
150
175
200
225
250
275
300
325
350
375
Off -72.7 EL 2533.16
EW_CL_FIN
Off -34.7 EL 2533.38
BP_FIN_L
Off -0.0 EL 2532.69
LE_CL_FIN
Off 26.3 EL 2532.14
BP_FIN_R
Off 52.6 EL 2520.36
CUT_OUT
49.9:1
50.0:1
50.0:1
-50.0:1
-2.2:1
-2.2:1

LE 1363+00

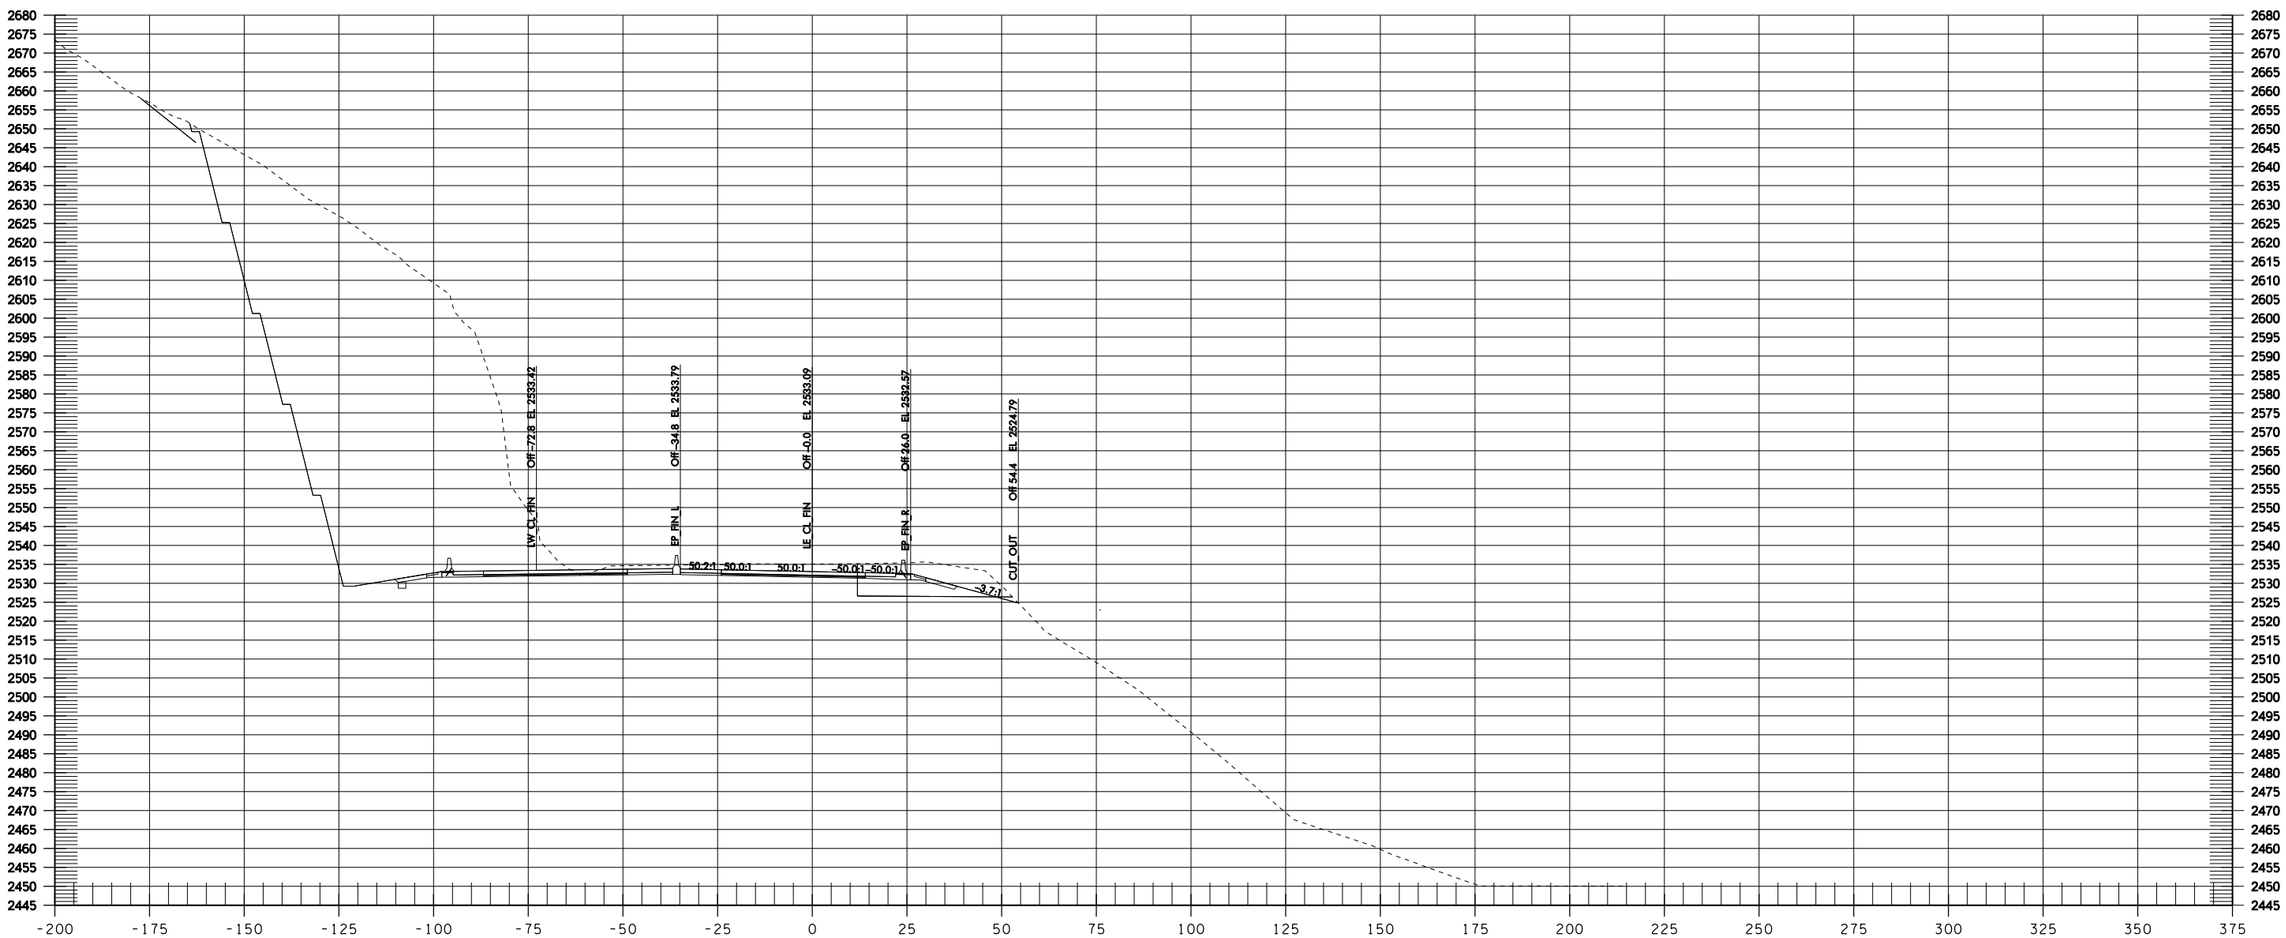

LE 1363+50

Informational Use Only Washington State Department of Transportation I-90 Snowshed to Keechelus Dam Phase 1C - Replace Snowshed and Add Lanes

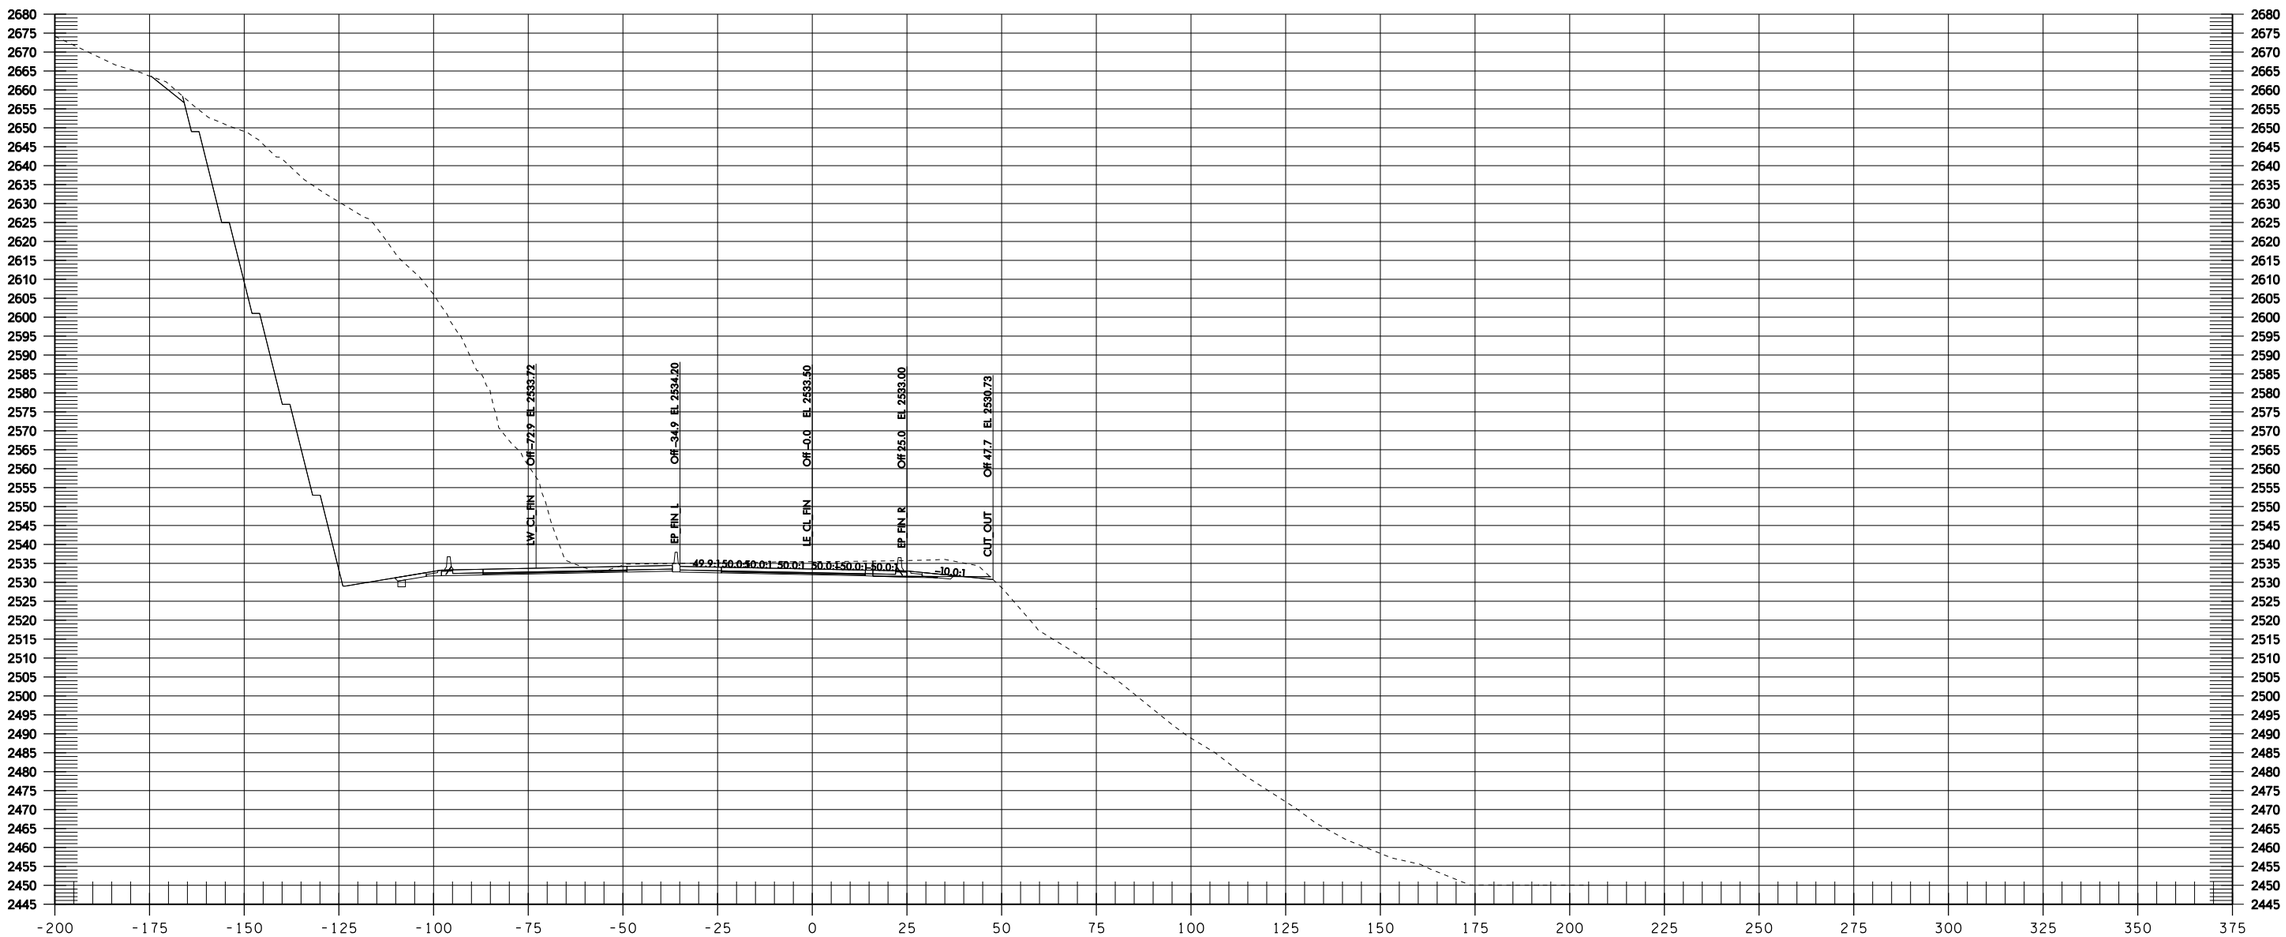
LW CL FIN
Off -72.7 EL 2533.72
EP FIN L
Off -34.9 EL 2534.20
LE CL FIN
Off -0.0 EL 2533.50
EP FIN R
Off 25.0 EL 2533.00
CUT OUT
Off 47.7 EL 2530.73
49.9:1
50.0:1
50.0:1
50.0:1
50.0:1
50.0:1
50.0:1
-10.0:1

LE 1364+00

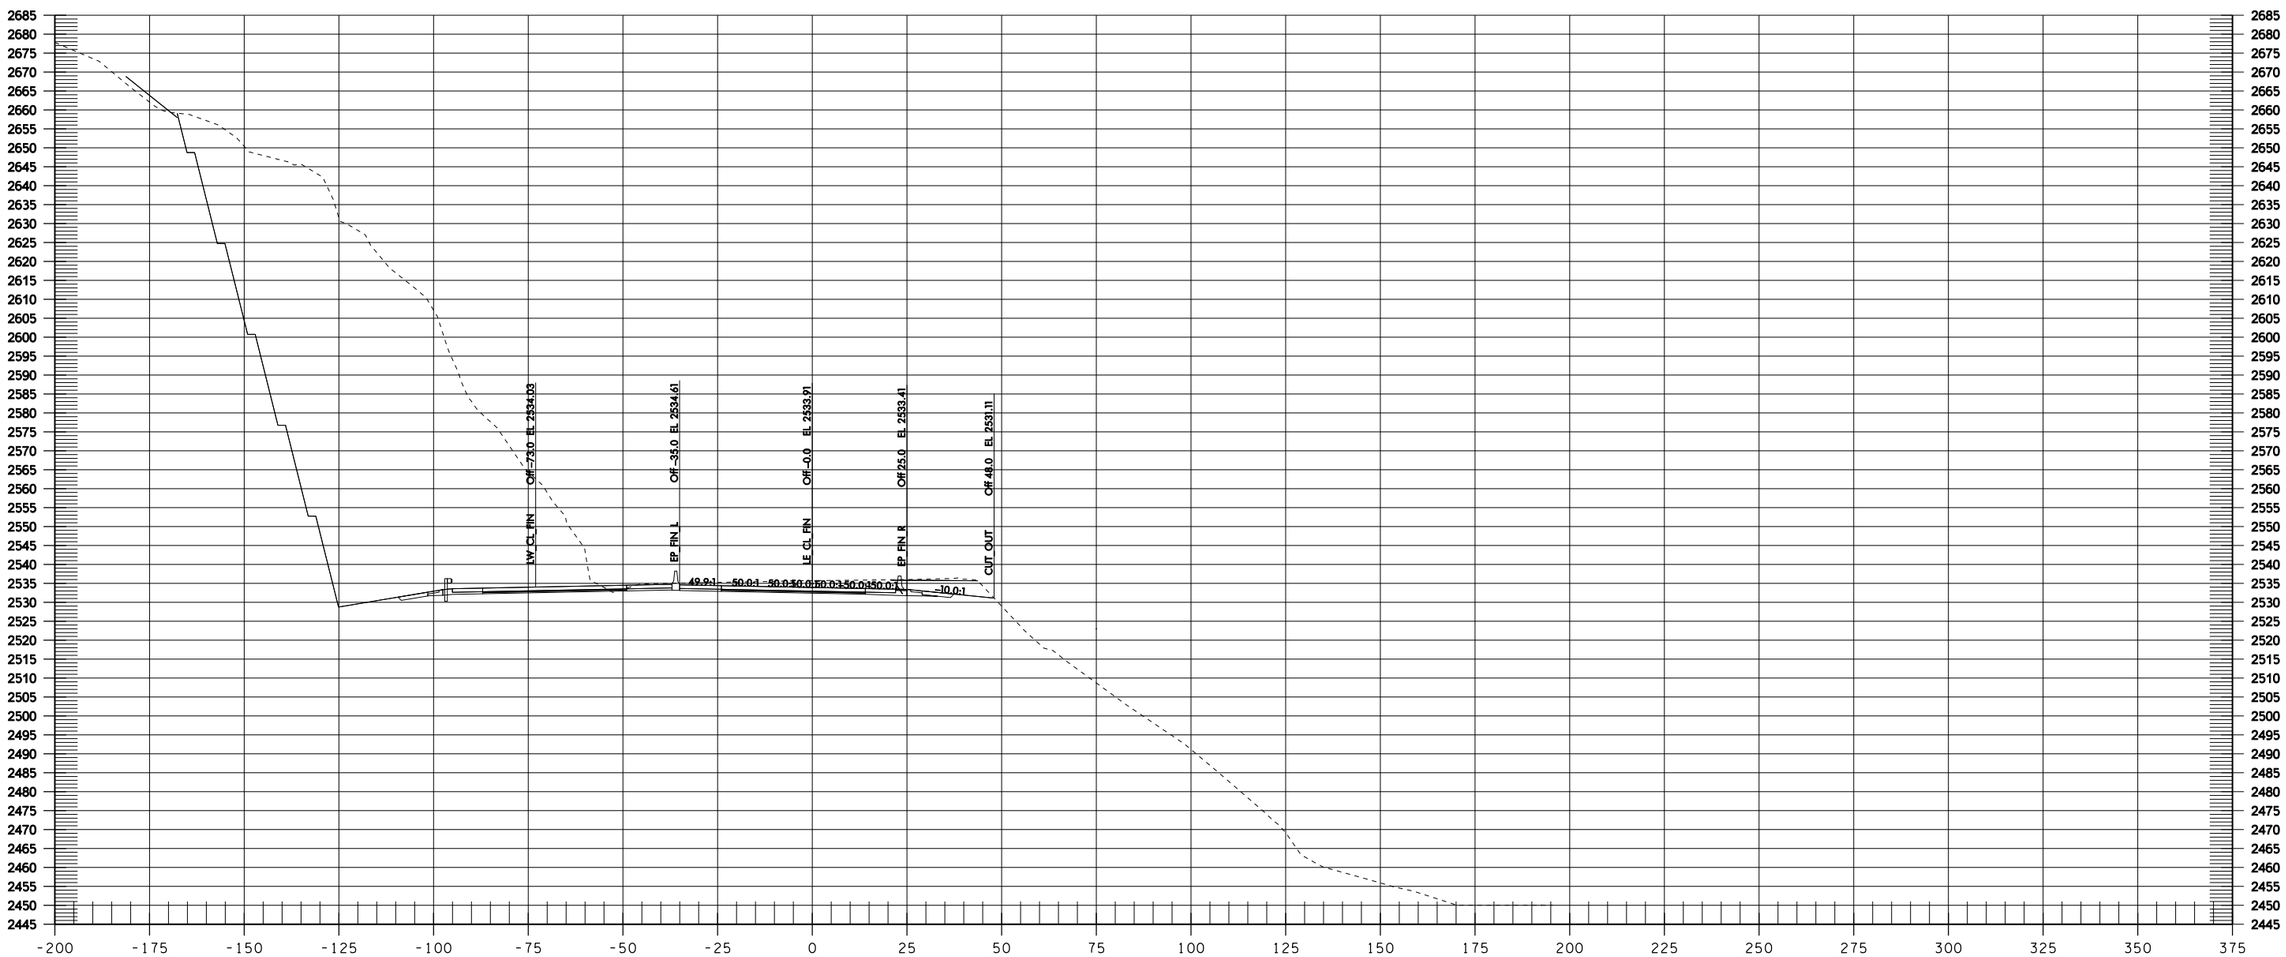

LE 1364+50

Informational Use Only Washington State Department of Transportation I-90 Snowshed to Keechelus Dam Phase 1C - Replace Snowshed and Add Lanes

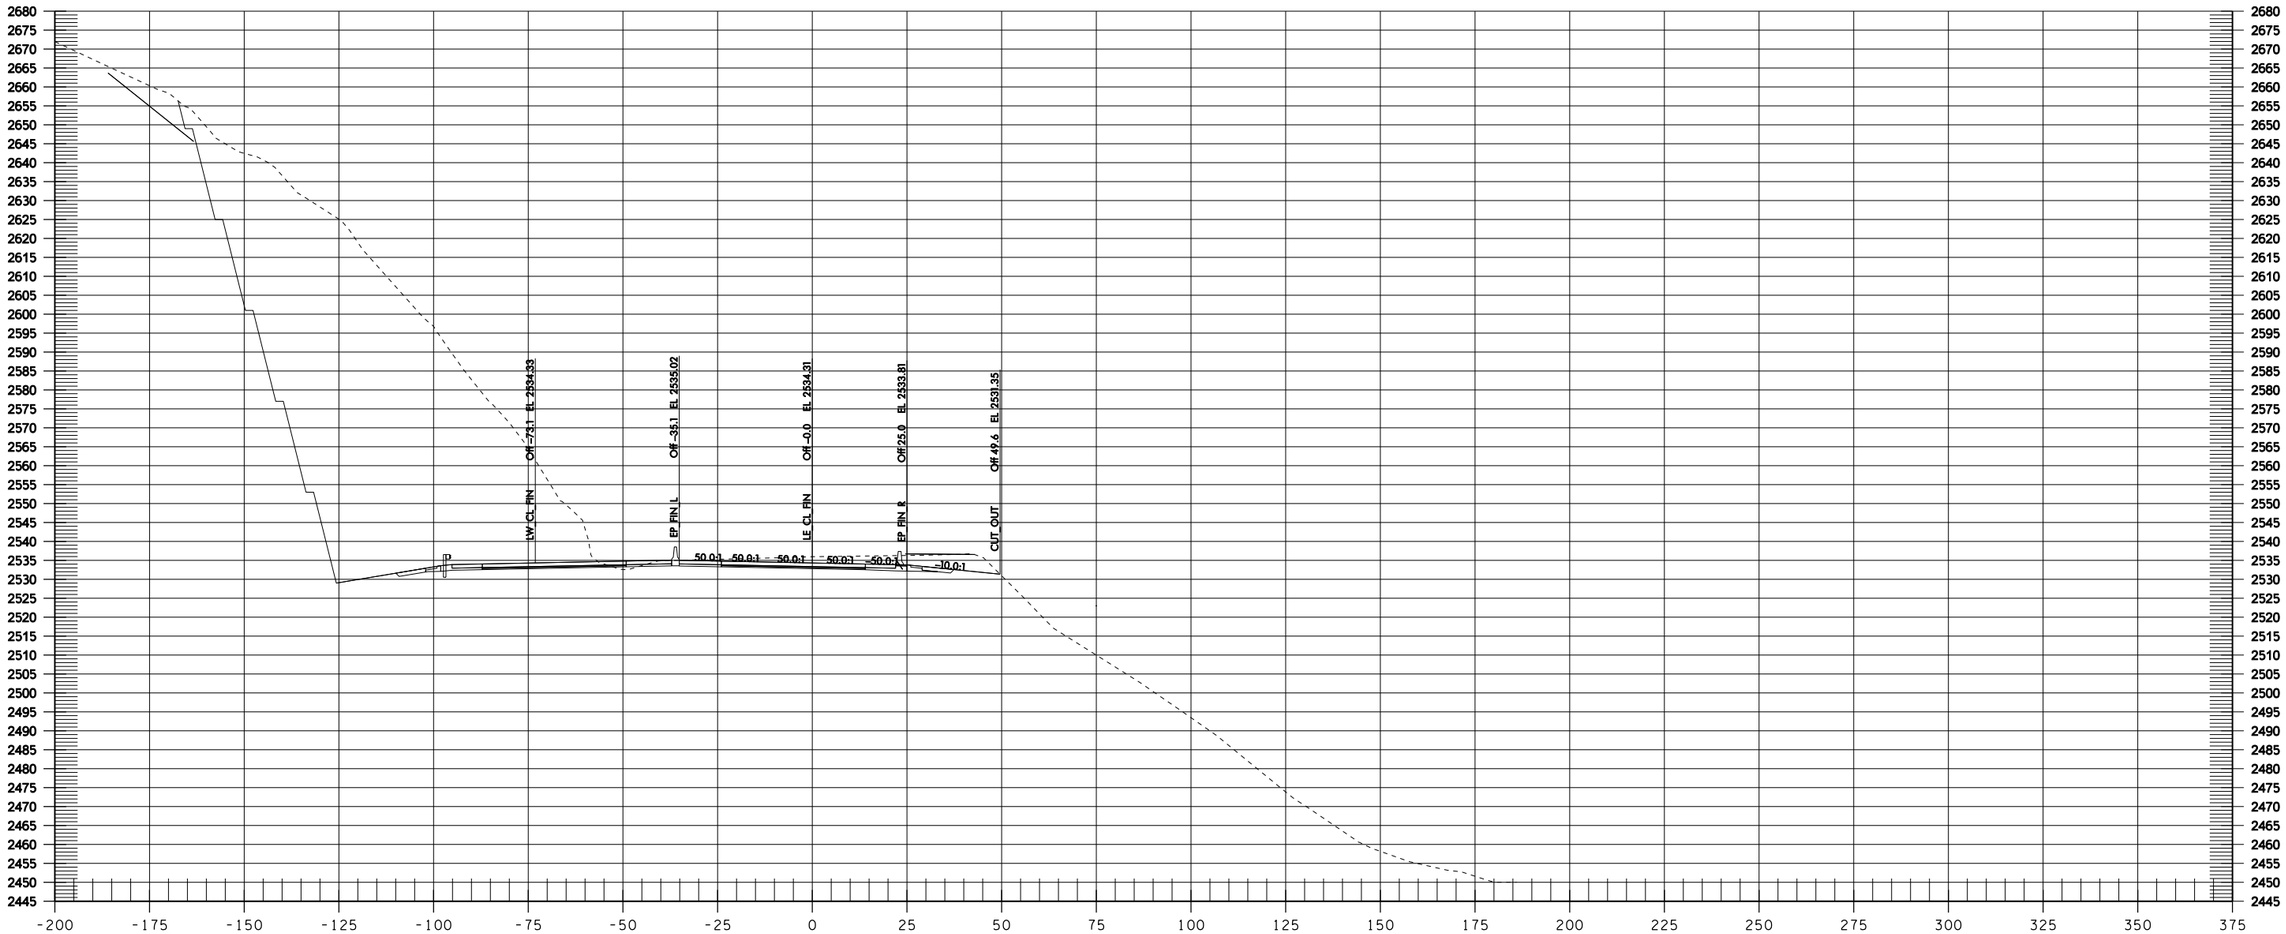

LE 1365+00

Informational Use Only Washington State Department of Transportation I-90 Snowshed to Keechelus Dam Phase 1C - Replace Snowshed and Add Lanes

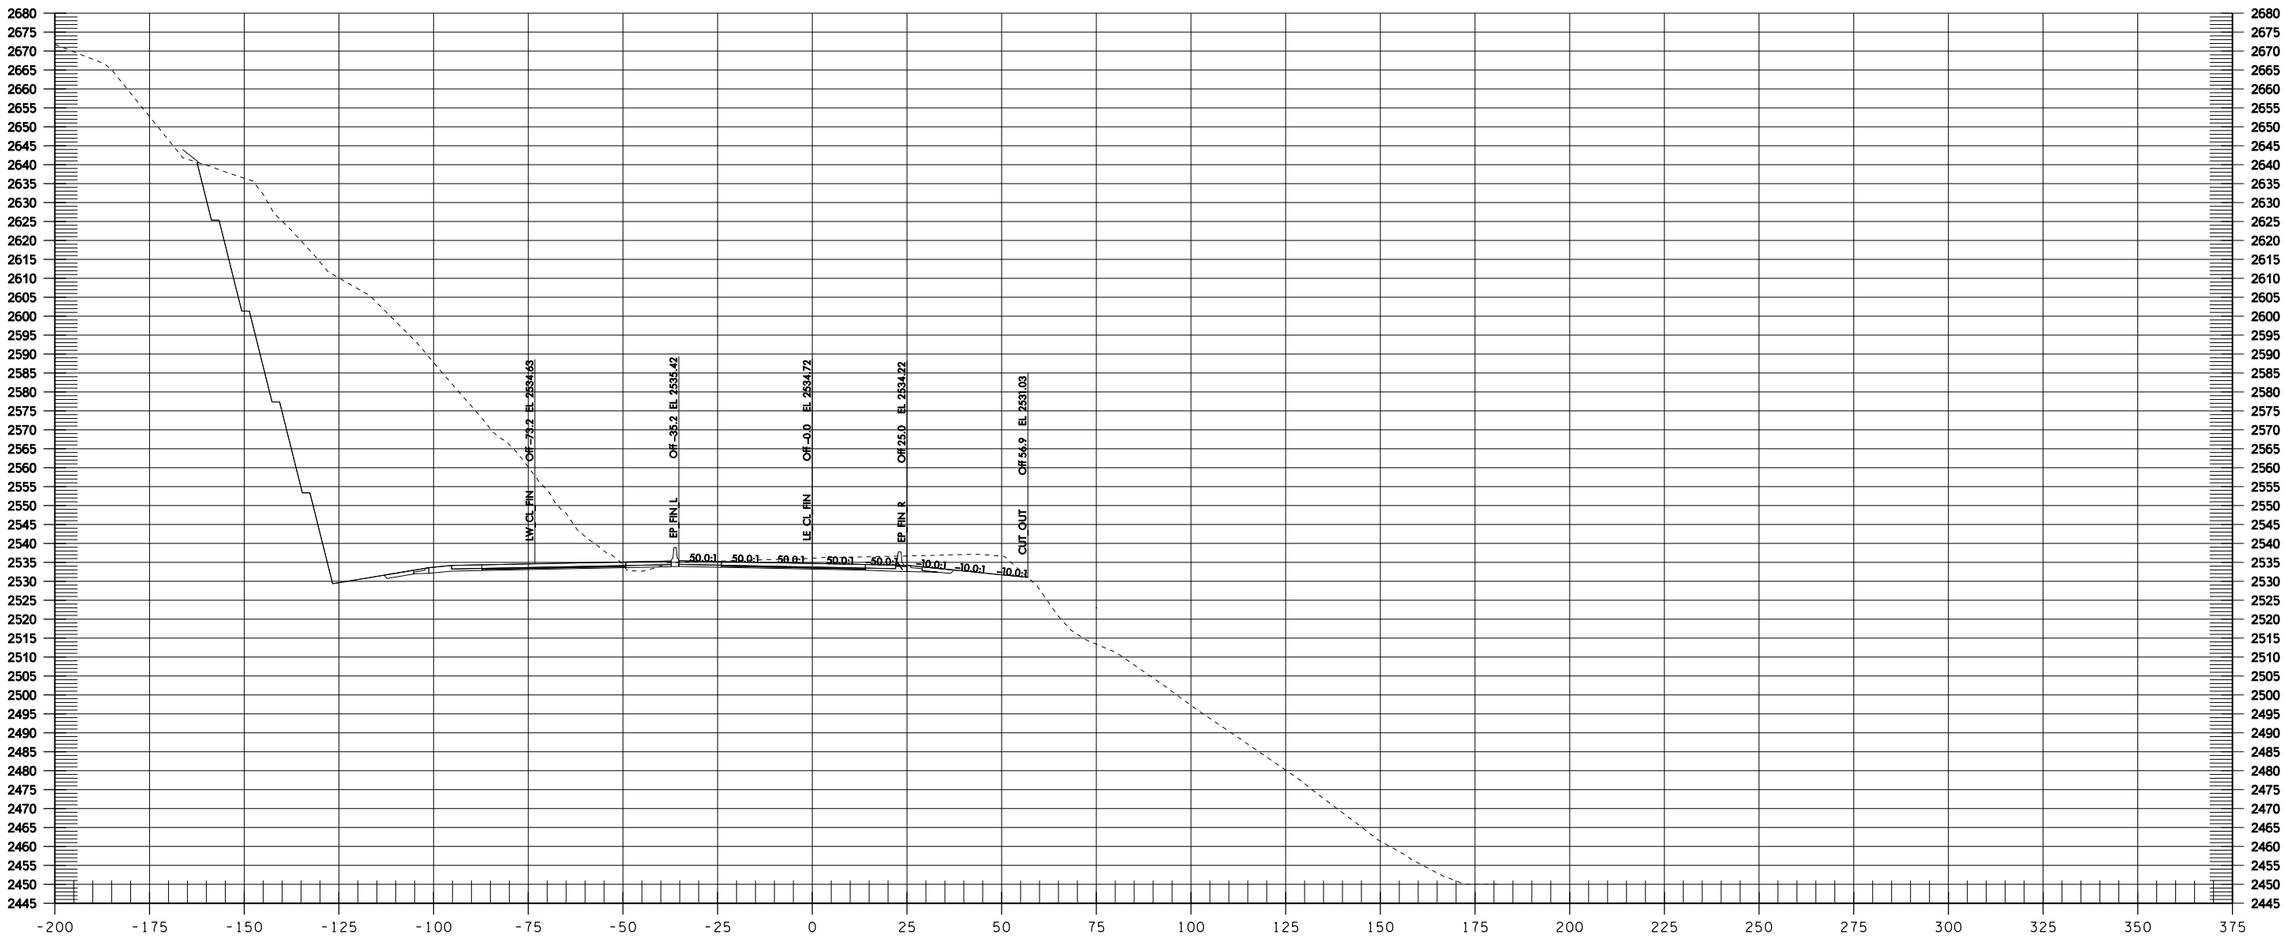

LE 1365+50

Informational Use Only Washington State Department of Transportation I-90 Snowshed to Keechelus Dam Phase 1C - Replace Snowshed and Add Lanes

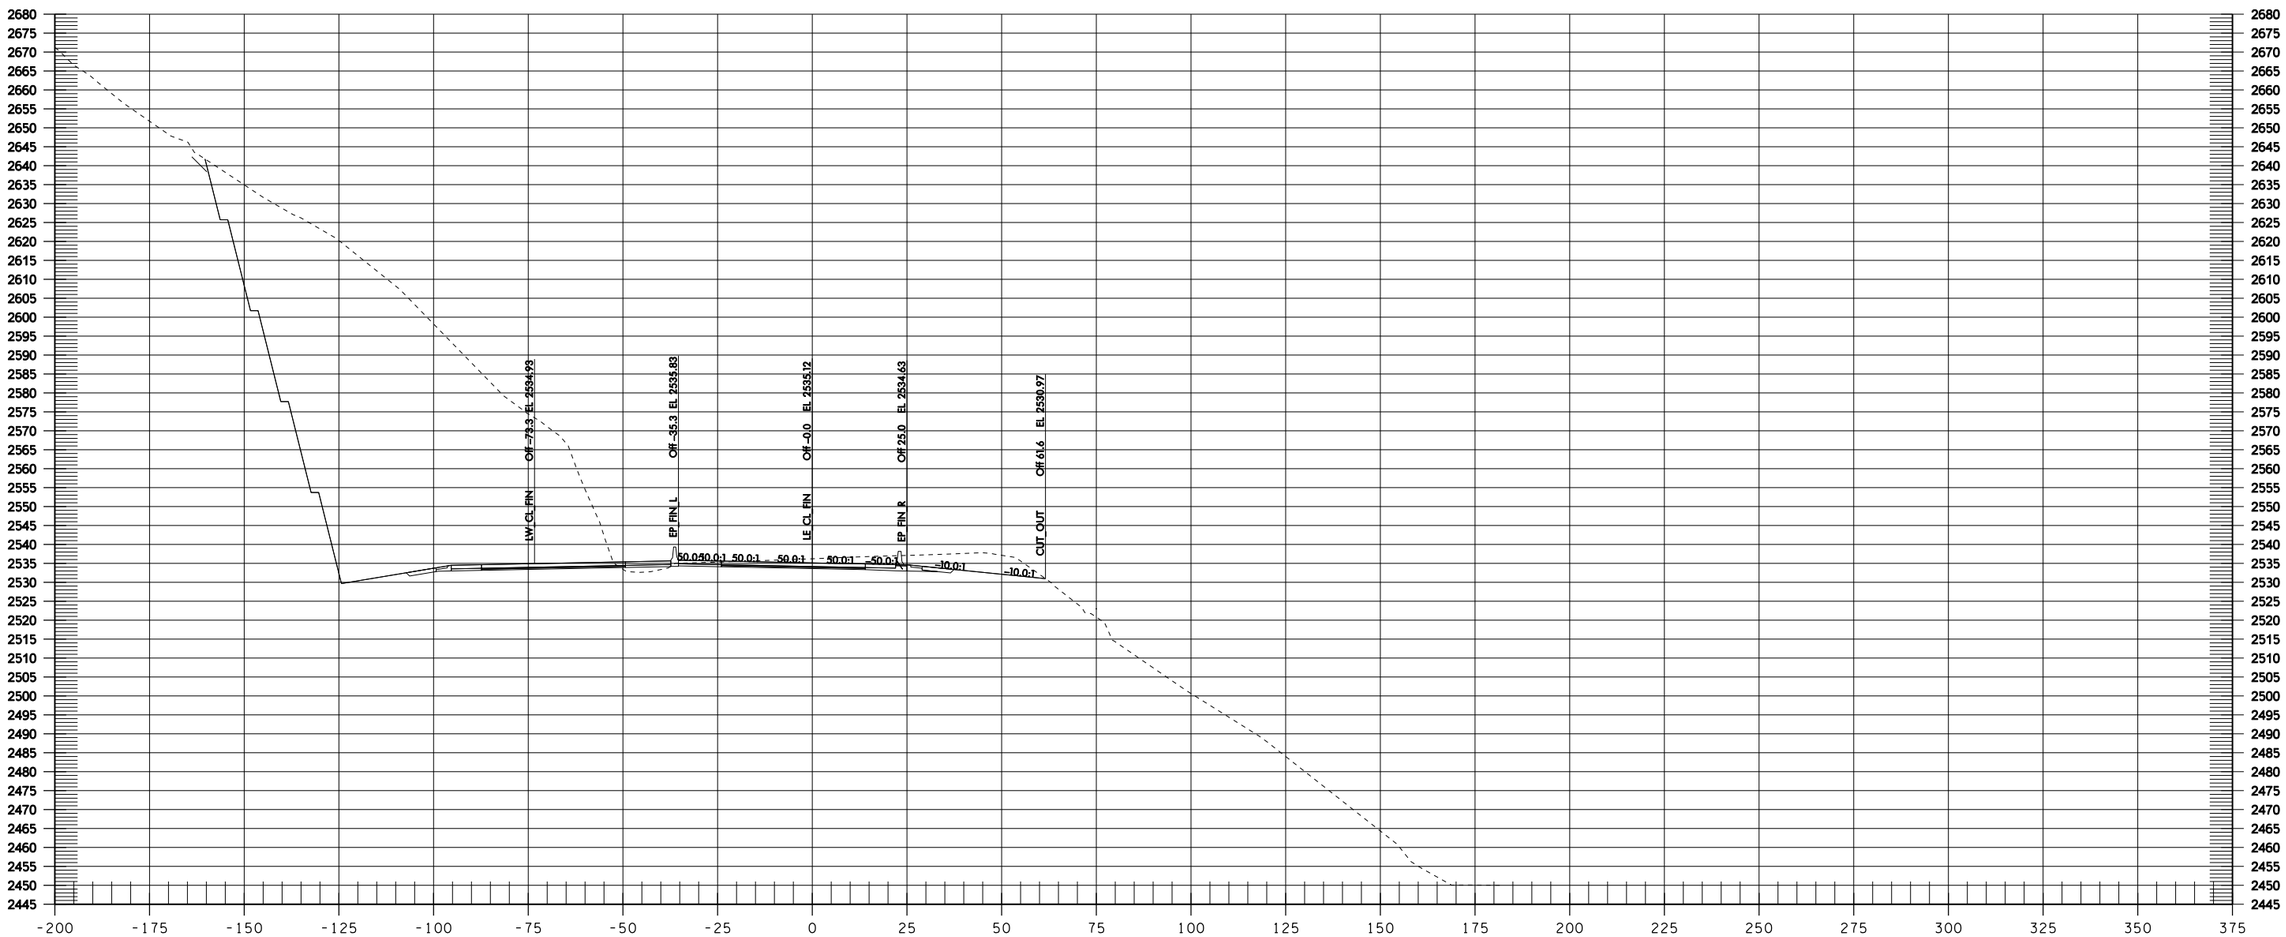

Informational Use Only Washington State Department of Transportation I-90 Snowshed to Keechelus Dam Phase 1C - Replace Snowshed and Add Lanes

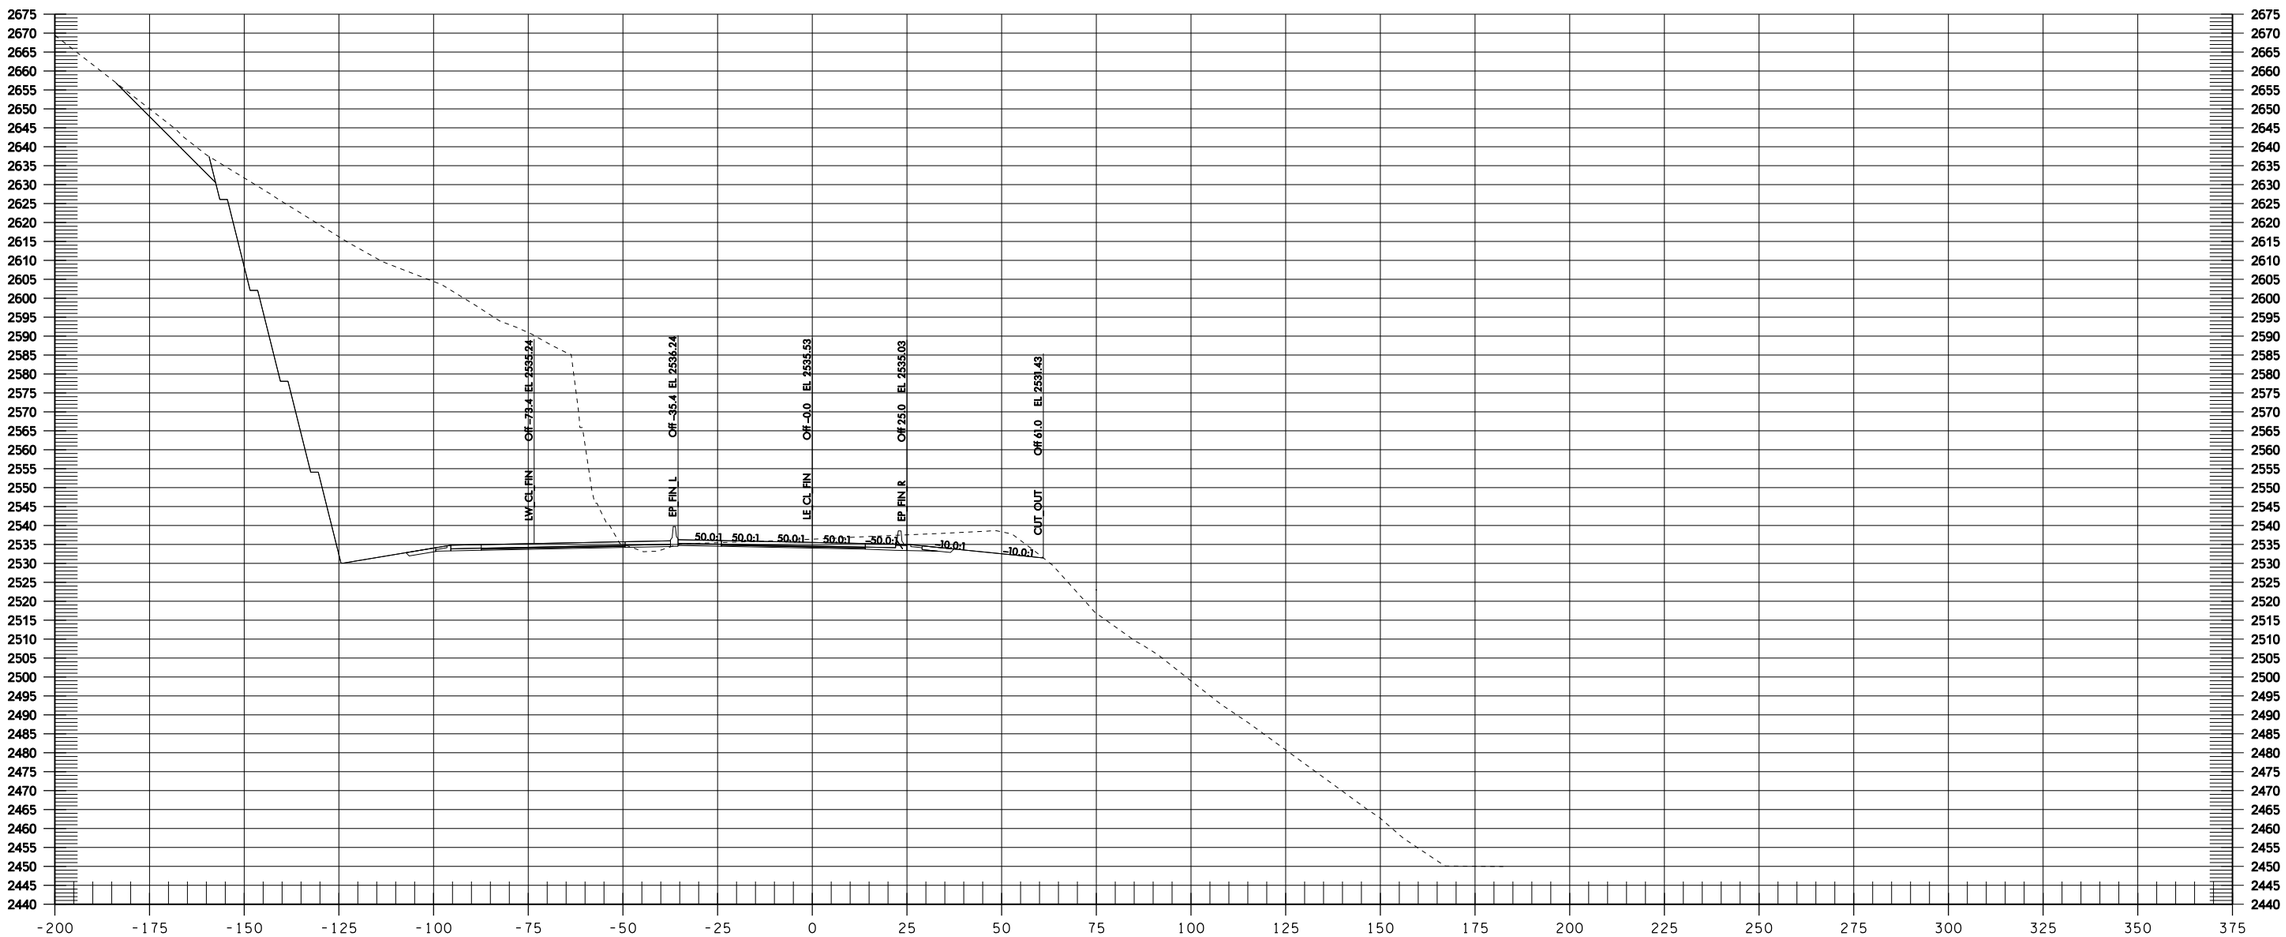

LE 1366+50

Informational Use Only Washington State Department of Transportation I-90 Snowshed to Keechelus Dam Phase 1C - Replace Snowshed and Add Lanes

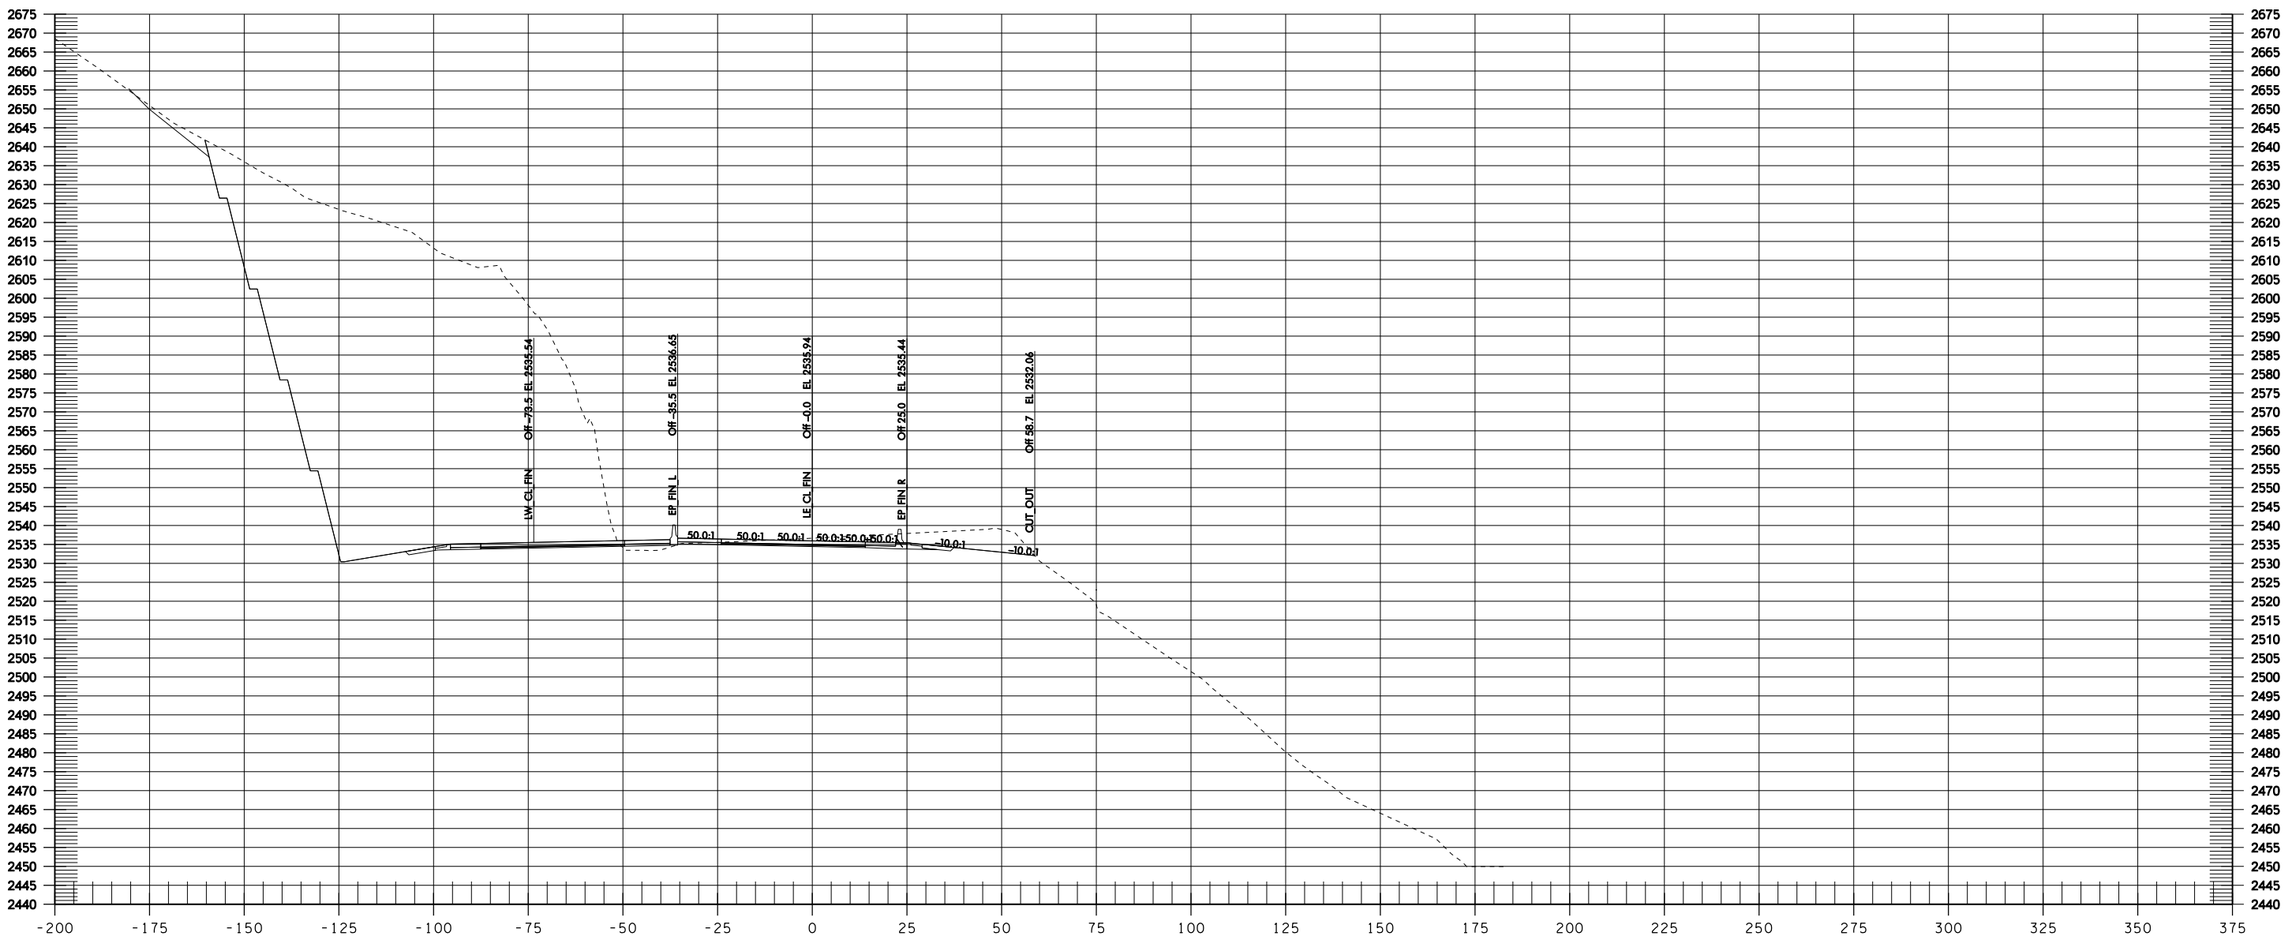
LW_CL_FIN
Off -70.5 EL 2538.54
EP_FIN_L
Off -35.5 EL 2536.65
LE_CL_FIN
Off -0.0 EL 2535.94
EP_FIN_R
Off 25.0 EL 2535.44
OUT_OUT
Off 58.7 EL 2532.06
50.0:1
50.0:1
50.0:1
50.0:1
50.0:1
50.0:1
-10.0:1
-10.0:1

LE 1367+00

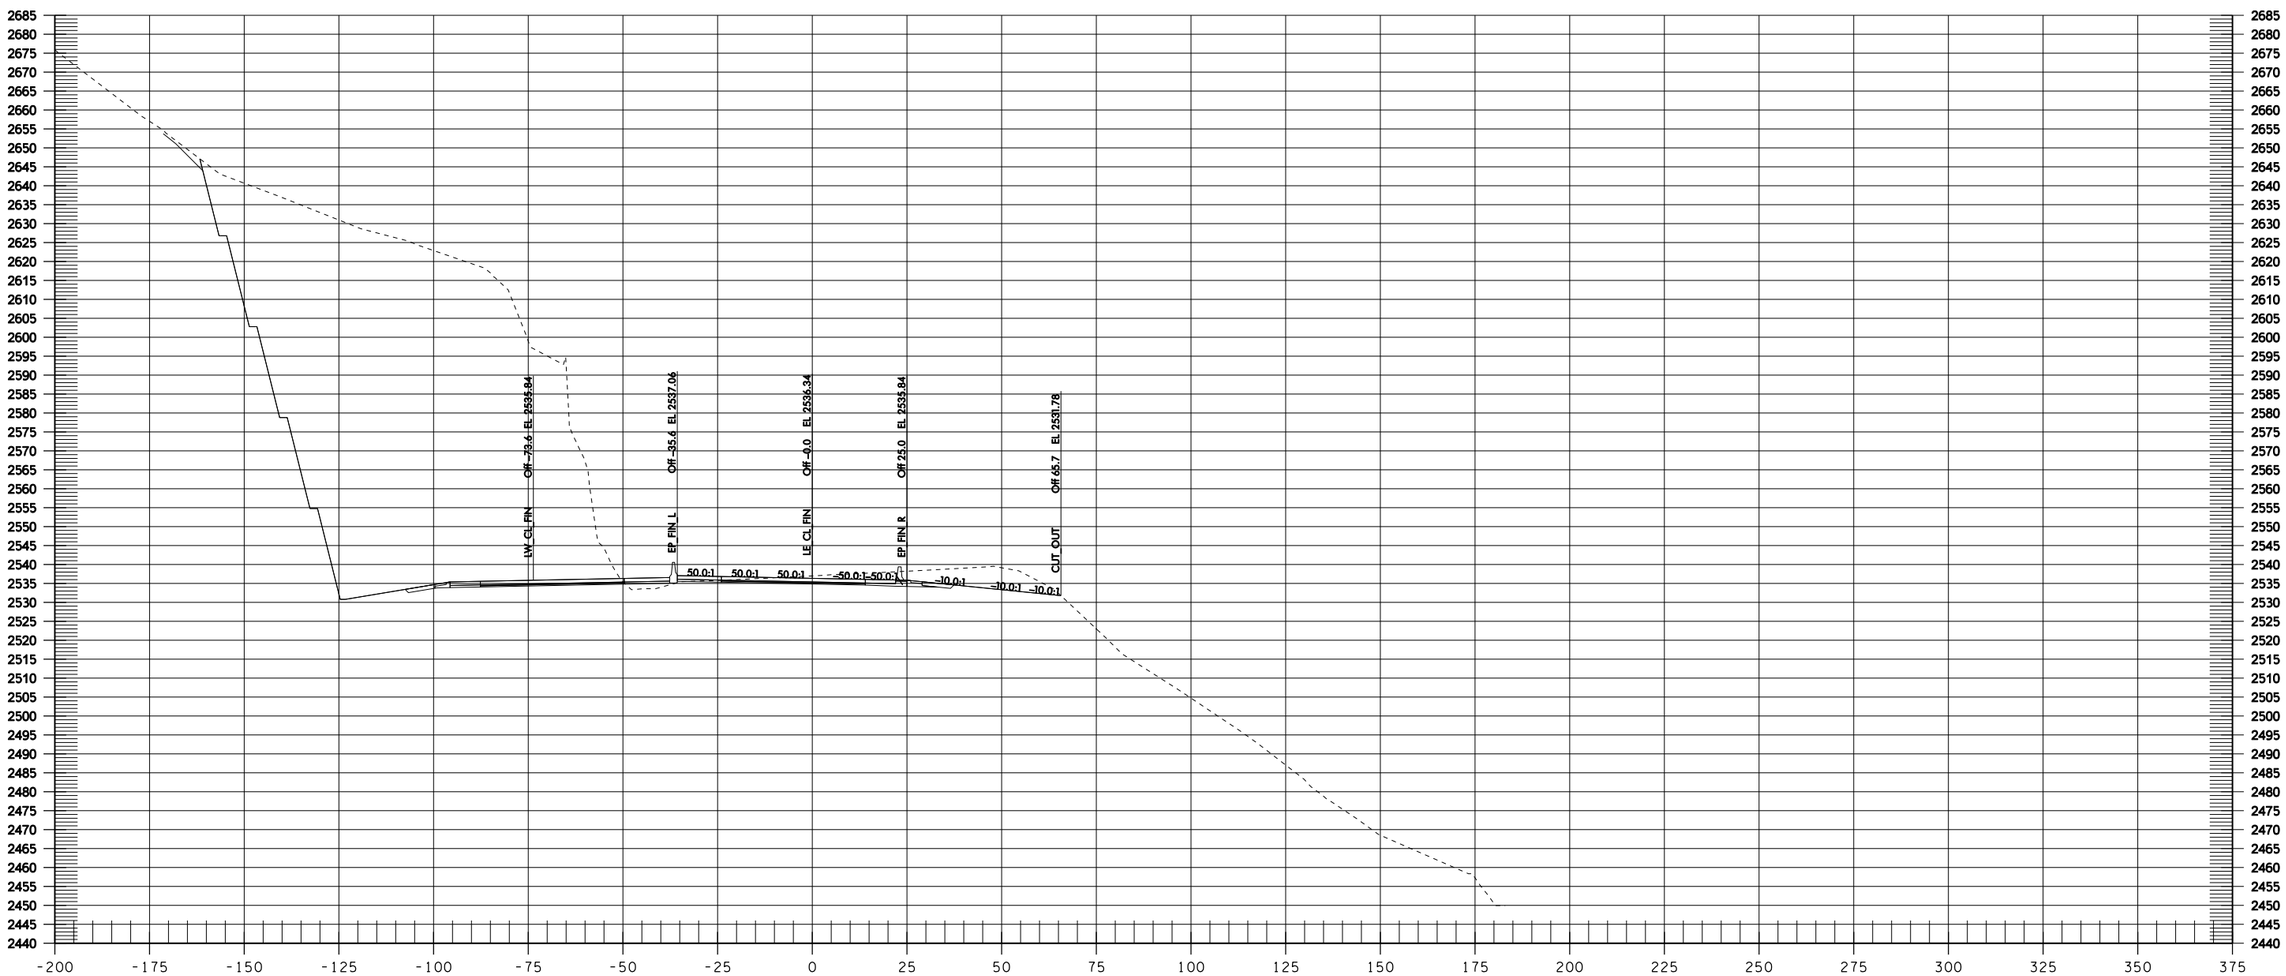

LE 1367+50

Informational Use Only Washington State Department of Transportation I-90 Snowshed to Keechelus Dam Phase 1C - Replace Snowshed and Add Lanes

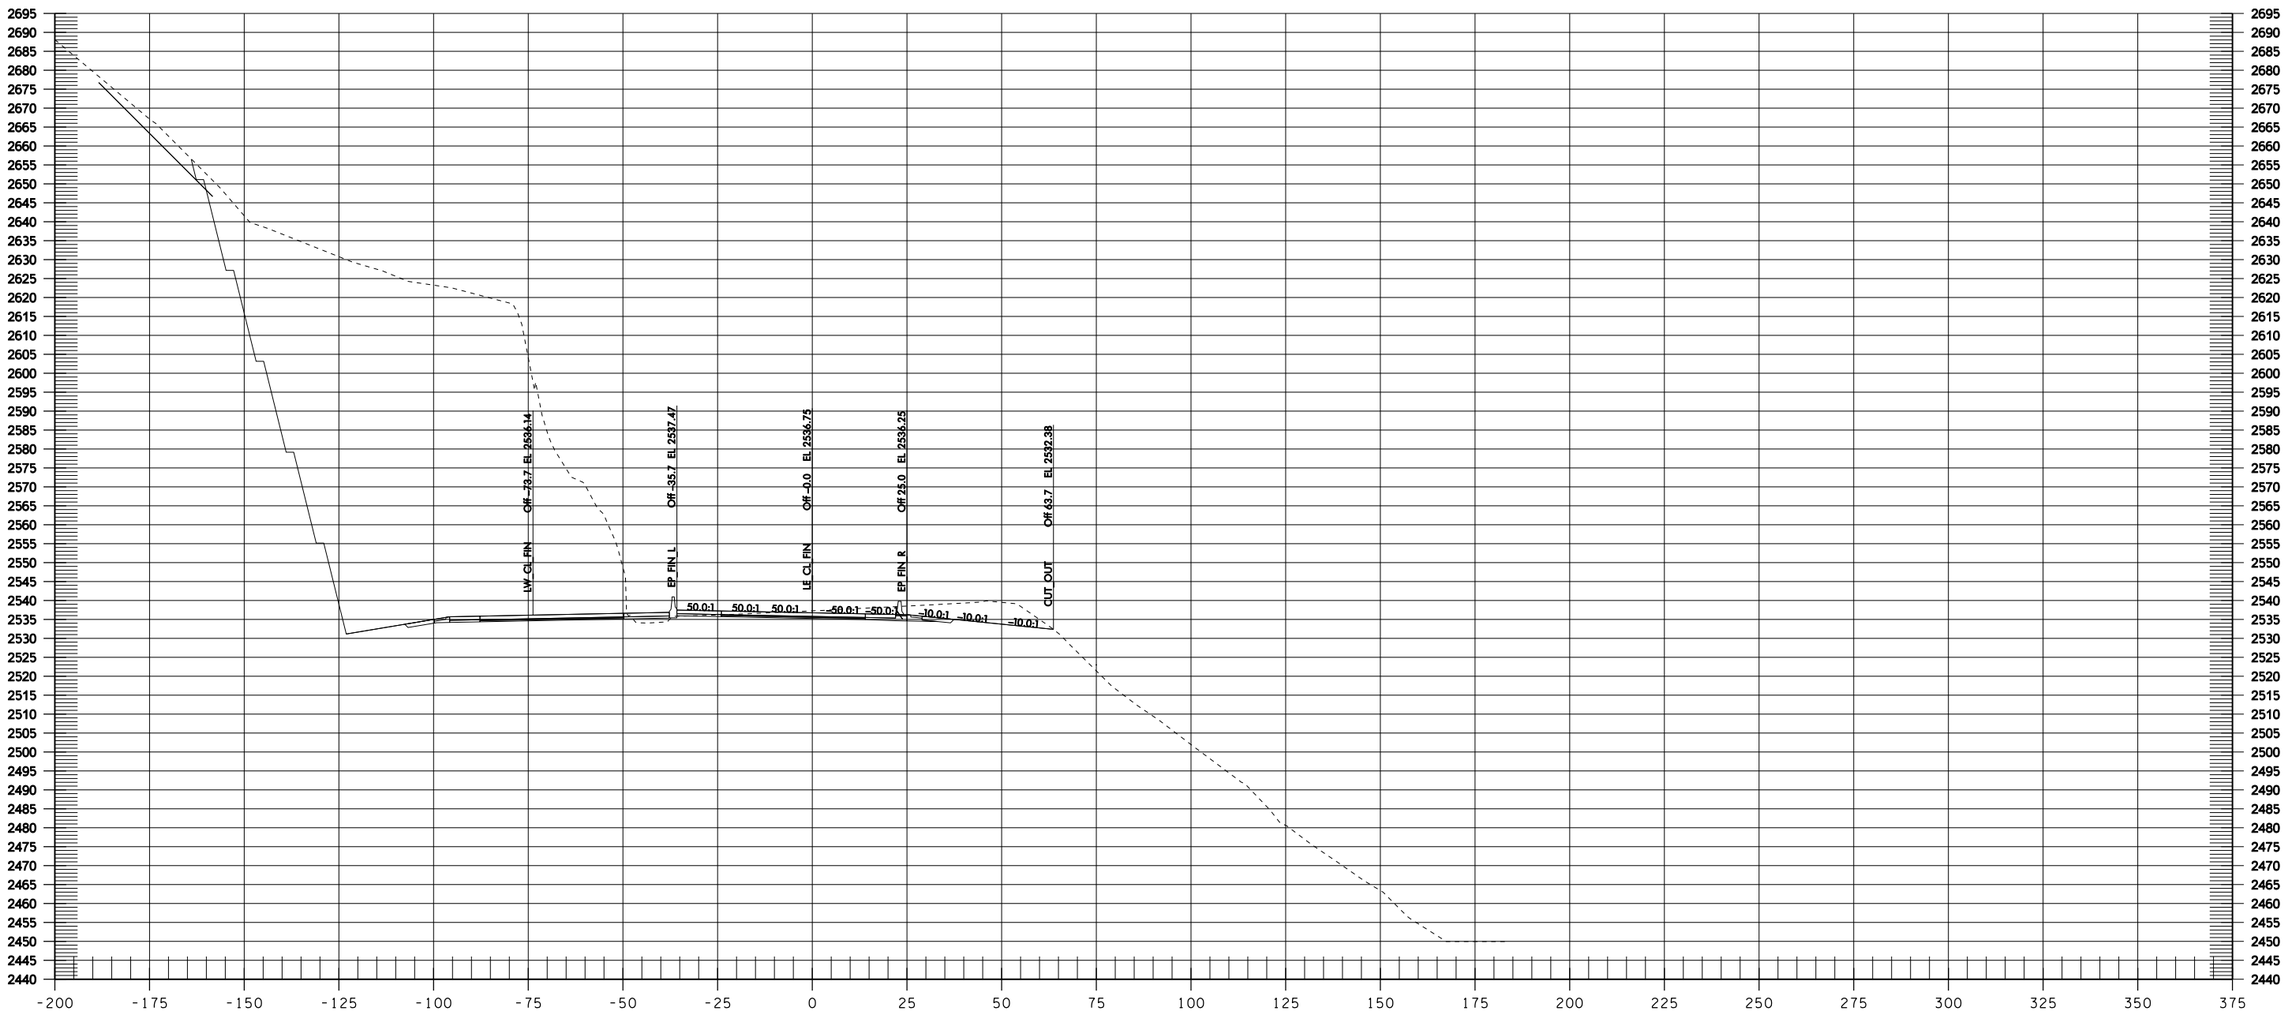
LW_CL_FIN
Off -73.7 EL 2538.14
EP_FIN_L
Off -35.7 EL 2537.47
LE_CL_FIN
Off -2.0 EL 2536.75
EP_FIN_R
Off 25.0 EL 2538.25
CUT_OUT
Off 63.7 EL 2532.38
50.0:1
50.0:1
50.0:1
-50.0:1
-50.0:1
-10.0:1
-10.0:1
-10.0:1

LE 1368+00

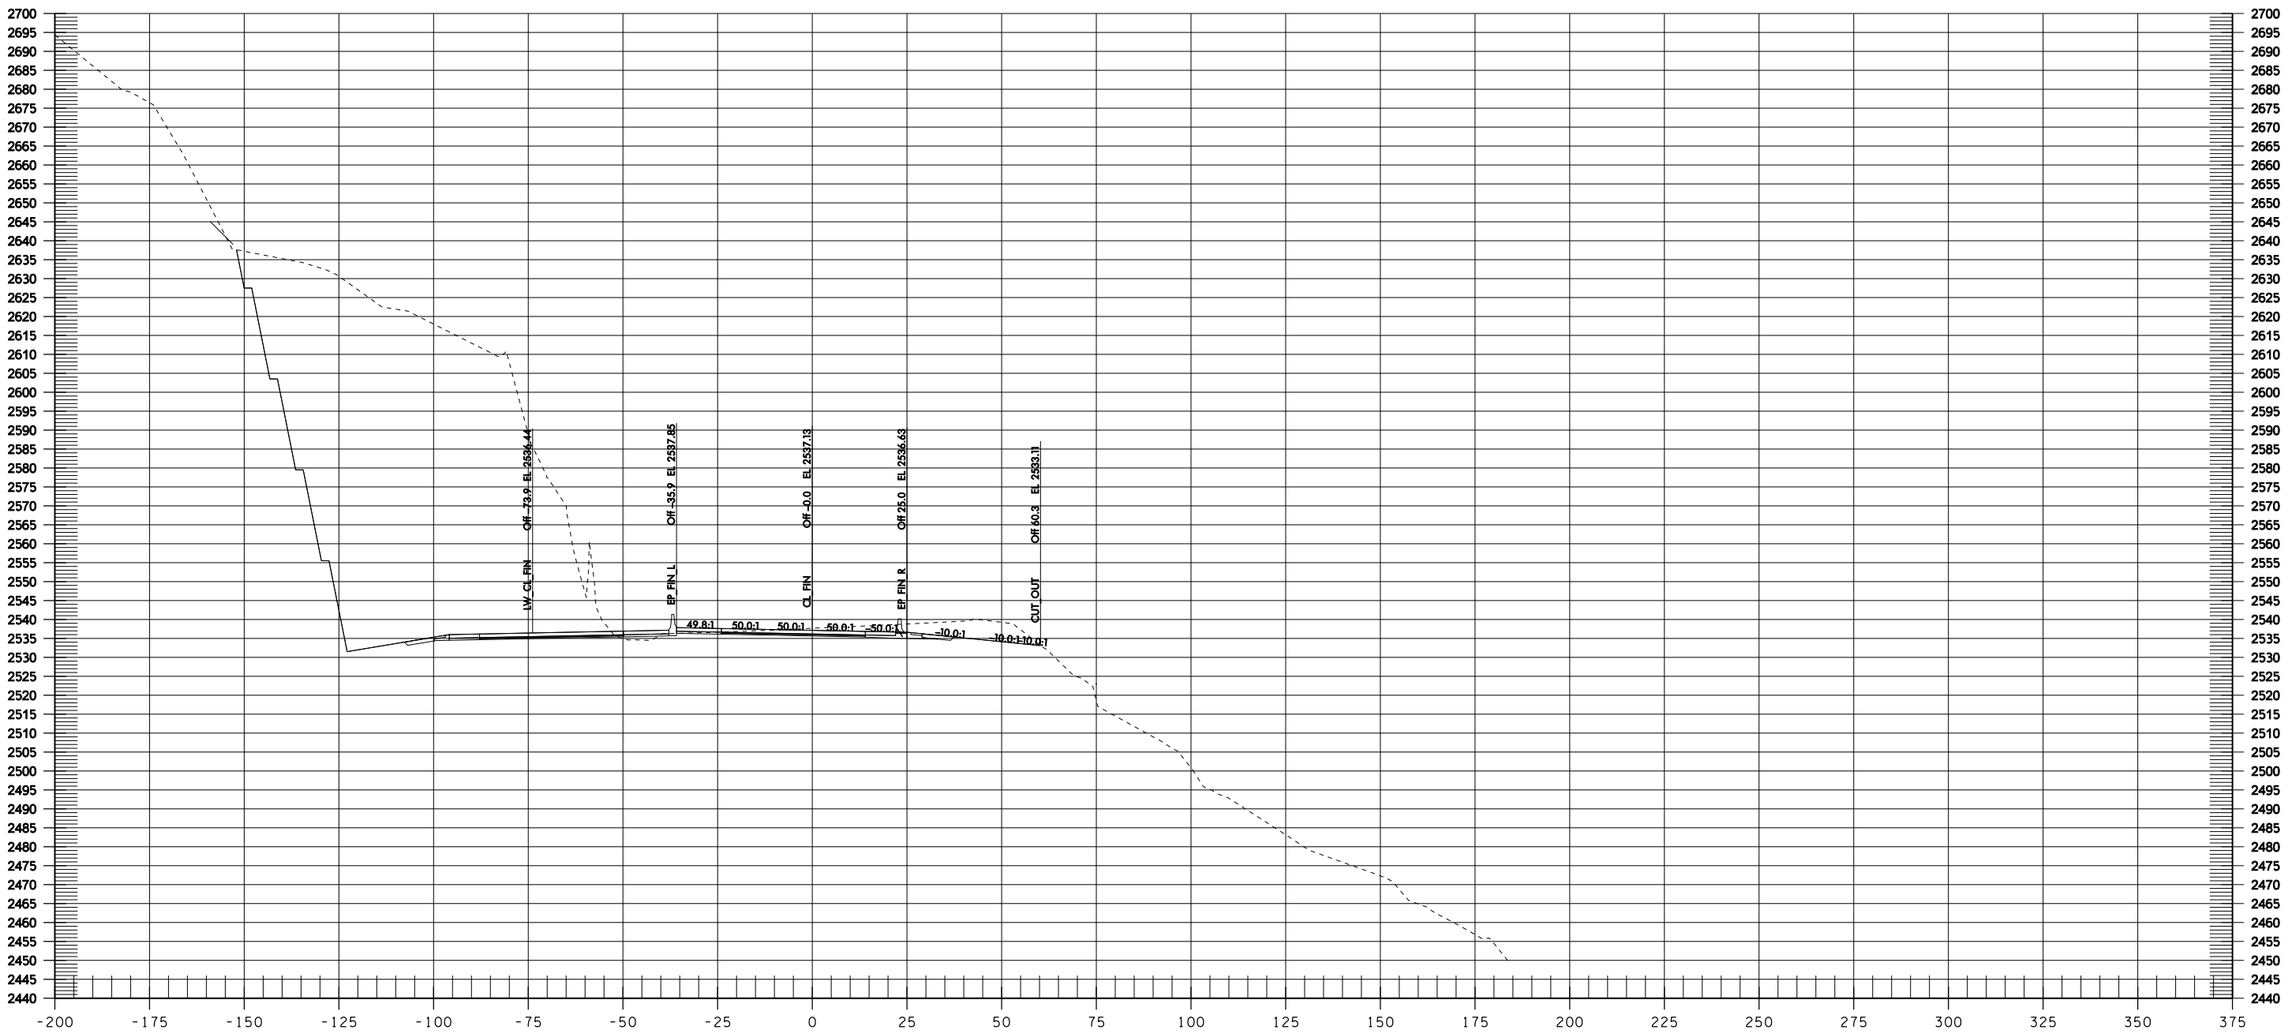

LE 1368+50

Informational Use Only Washington State Department of Transportation I-90 Snowshed to Keechelus Dam Phase 1C - Replace Snowshed and Add Lanes

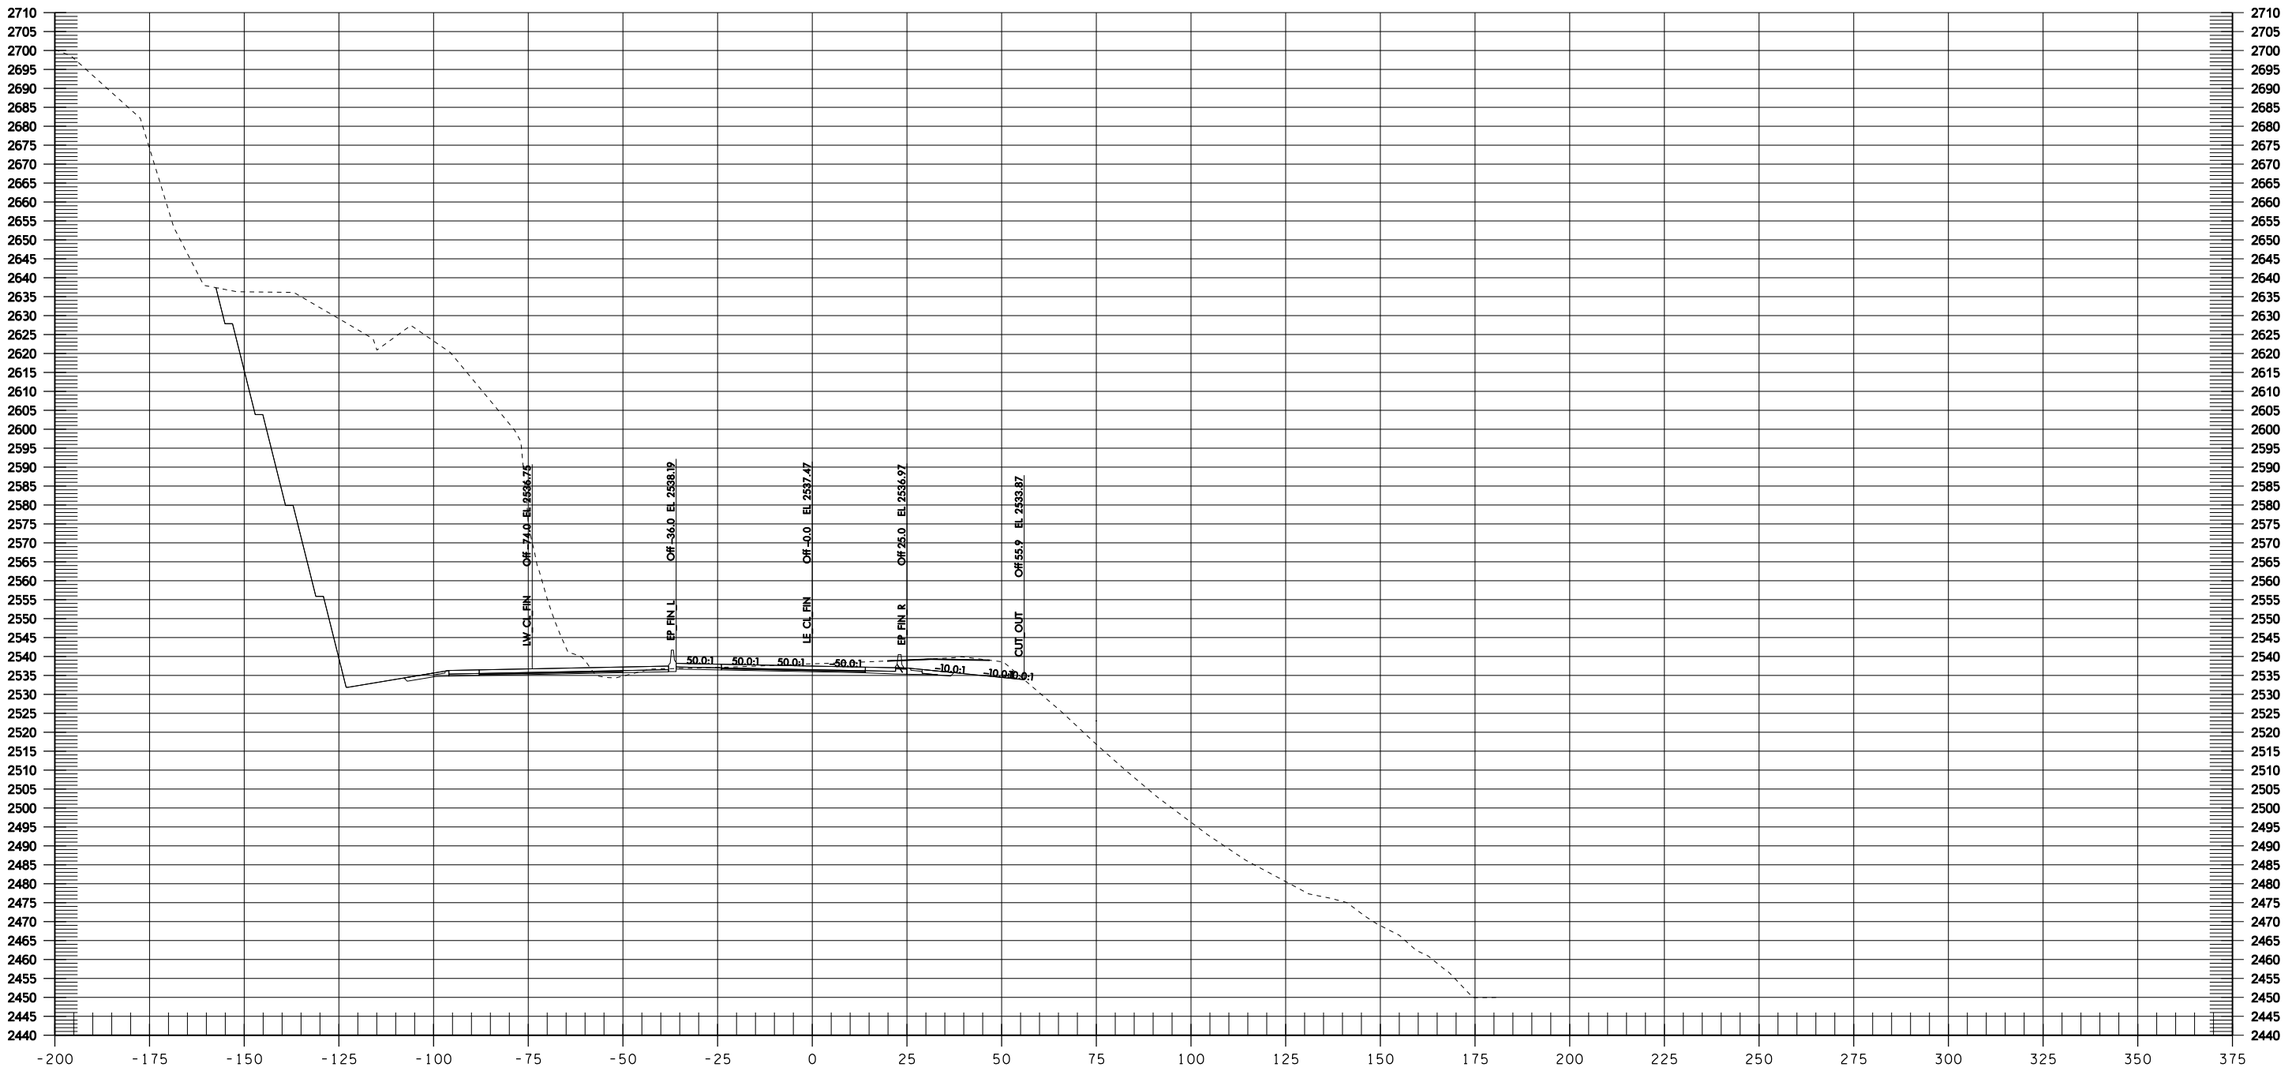
LW CL FIN
Off -74.0 EL 2556.75
EP FIN L
Off -36.0 EL 2538.19
LE CL FIN
Off -0.0 EL 2537.47
EP FIN R
Off 25.0 EL 2536.97
CUT OUT
Off 55.9 EL 2533.87
50.0:1
50.0:1
50.0:1
50.0:1
10.0:1
10.0:1
10.0:1

LE 1369+00

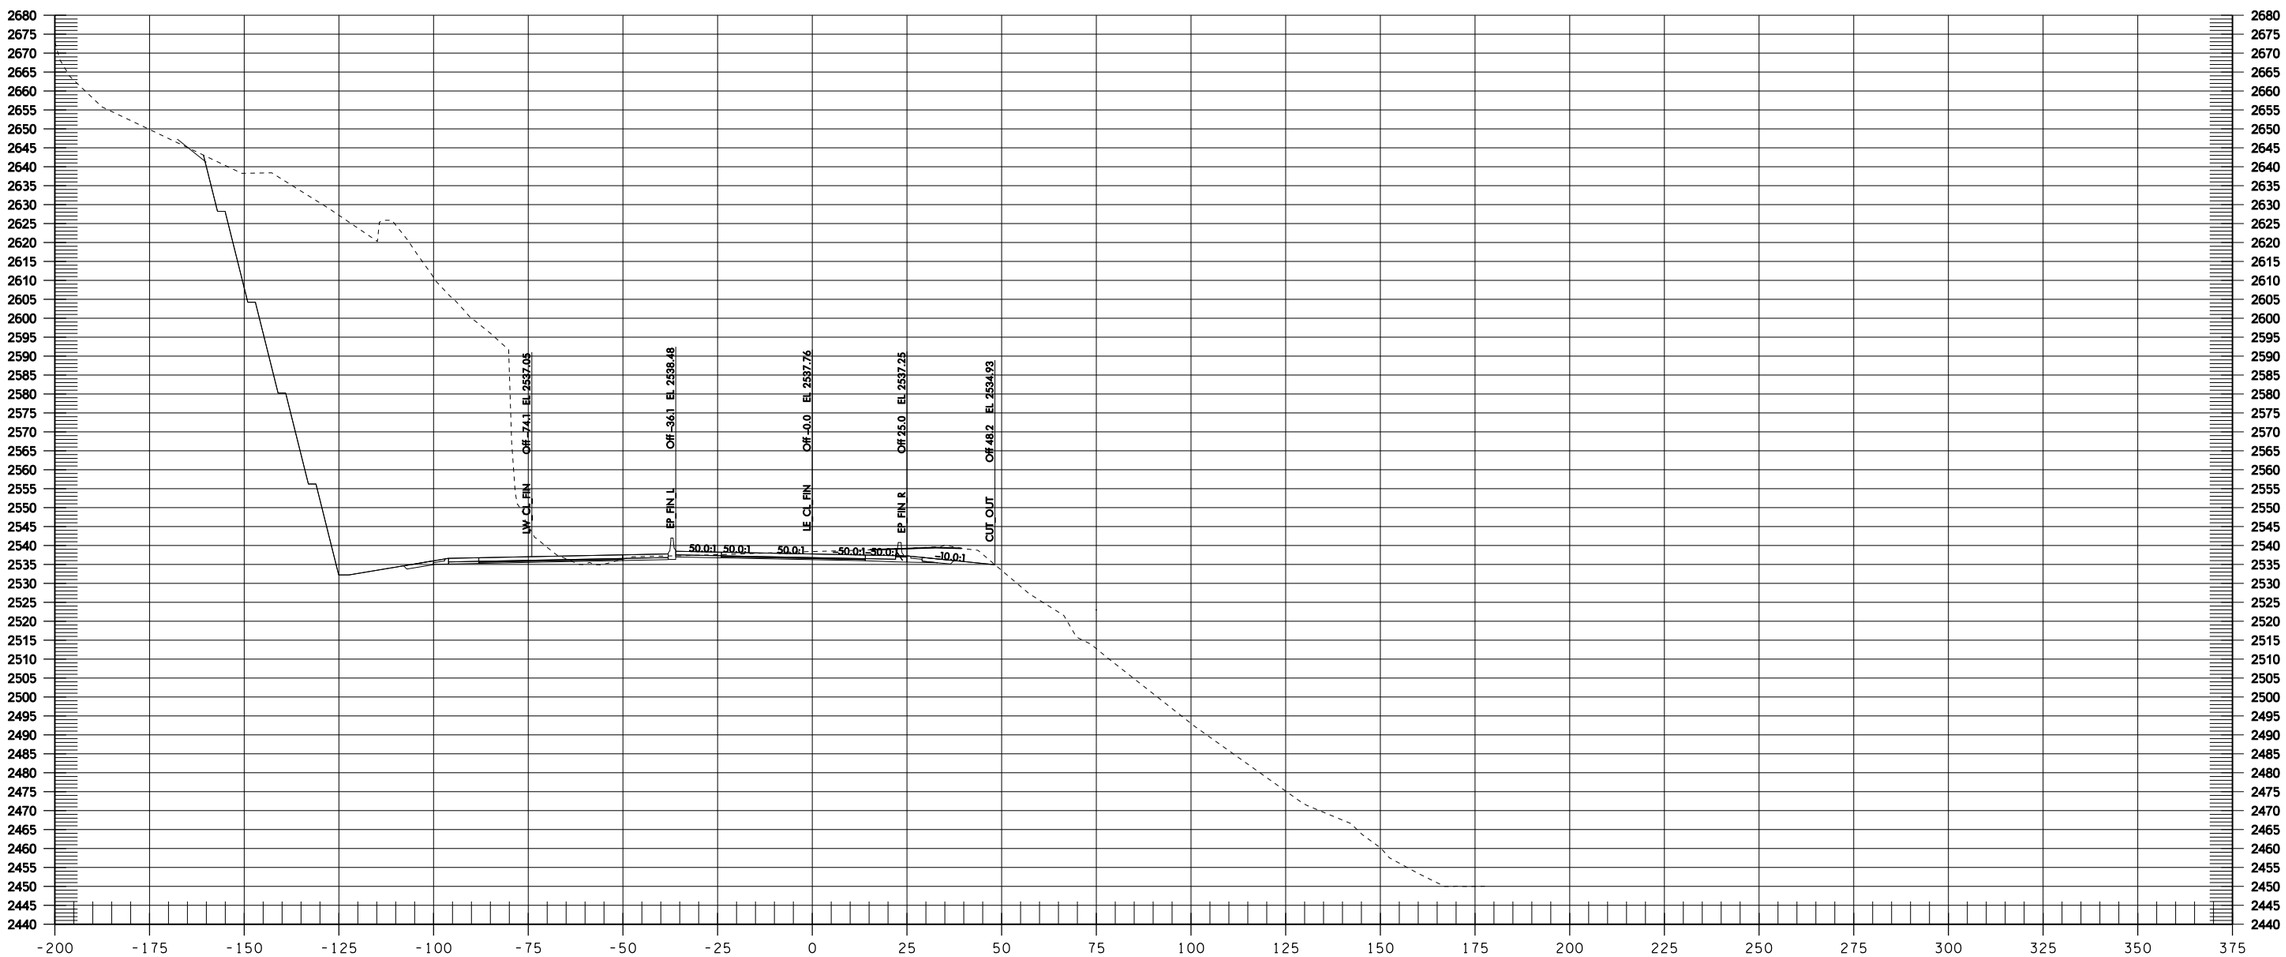

LE 1369+50

Informational Use Only Washington State Department of Transportation I-90 Snowshed to Keechelus Dam Phase 1C - Replace Snowshed and Add Lanes

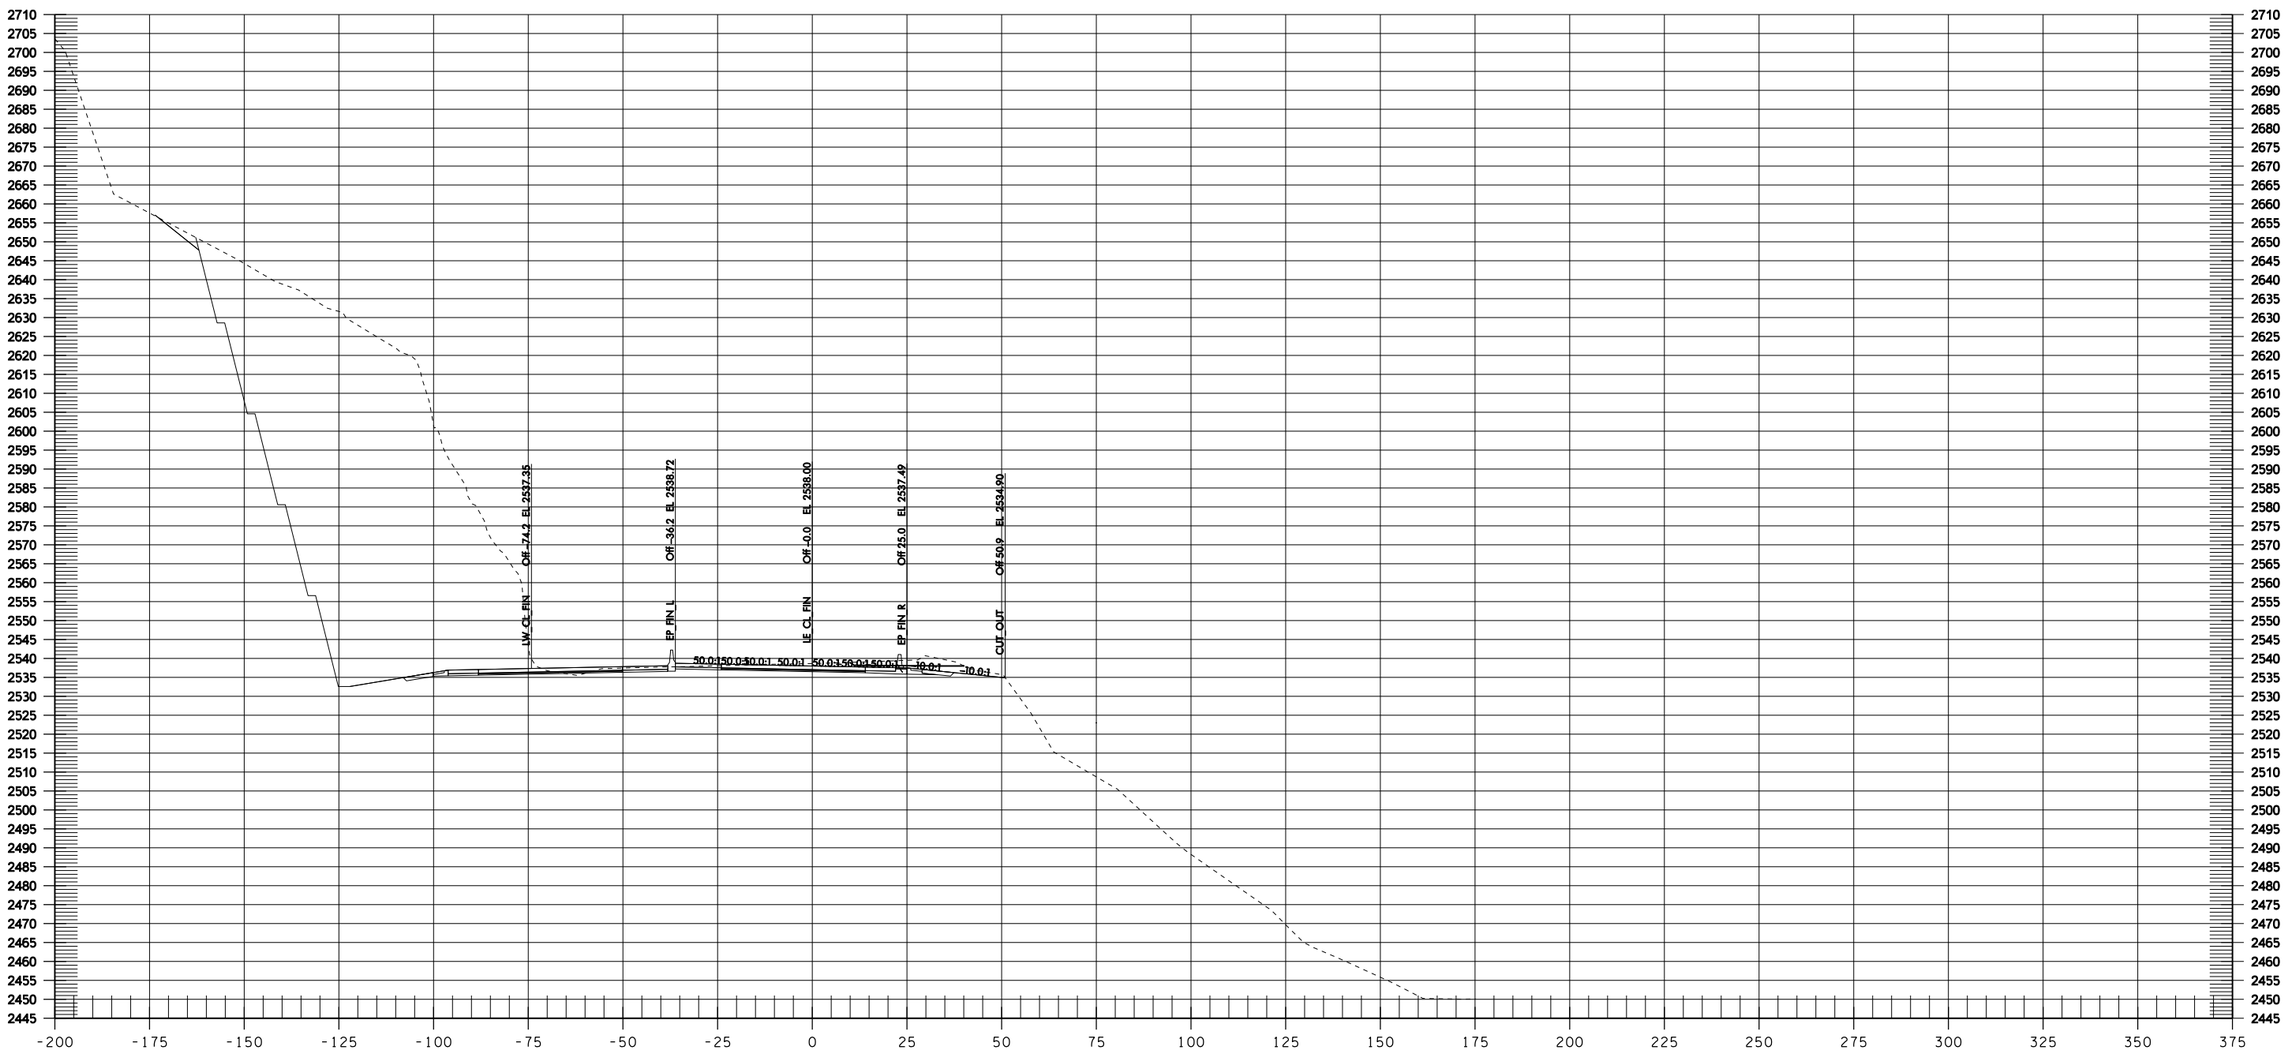

Informational Use Only Washington State Department of Transportation I-90 Snowshed to Keechelus Dam Phase 1C - Replace Snowshed and Add Lanes

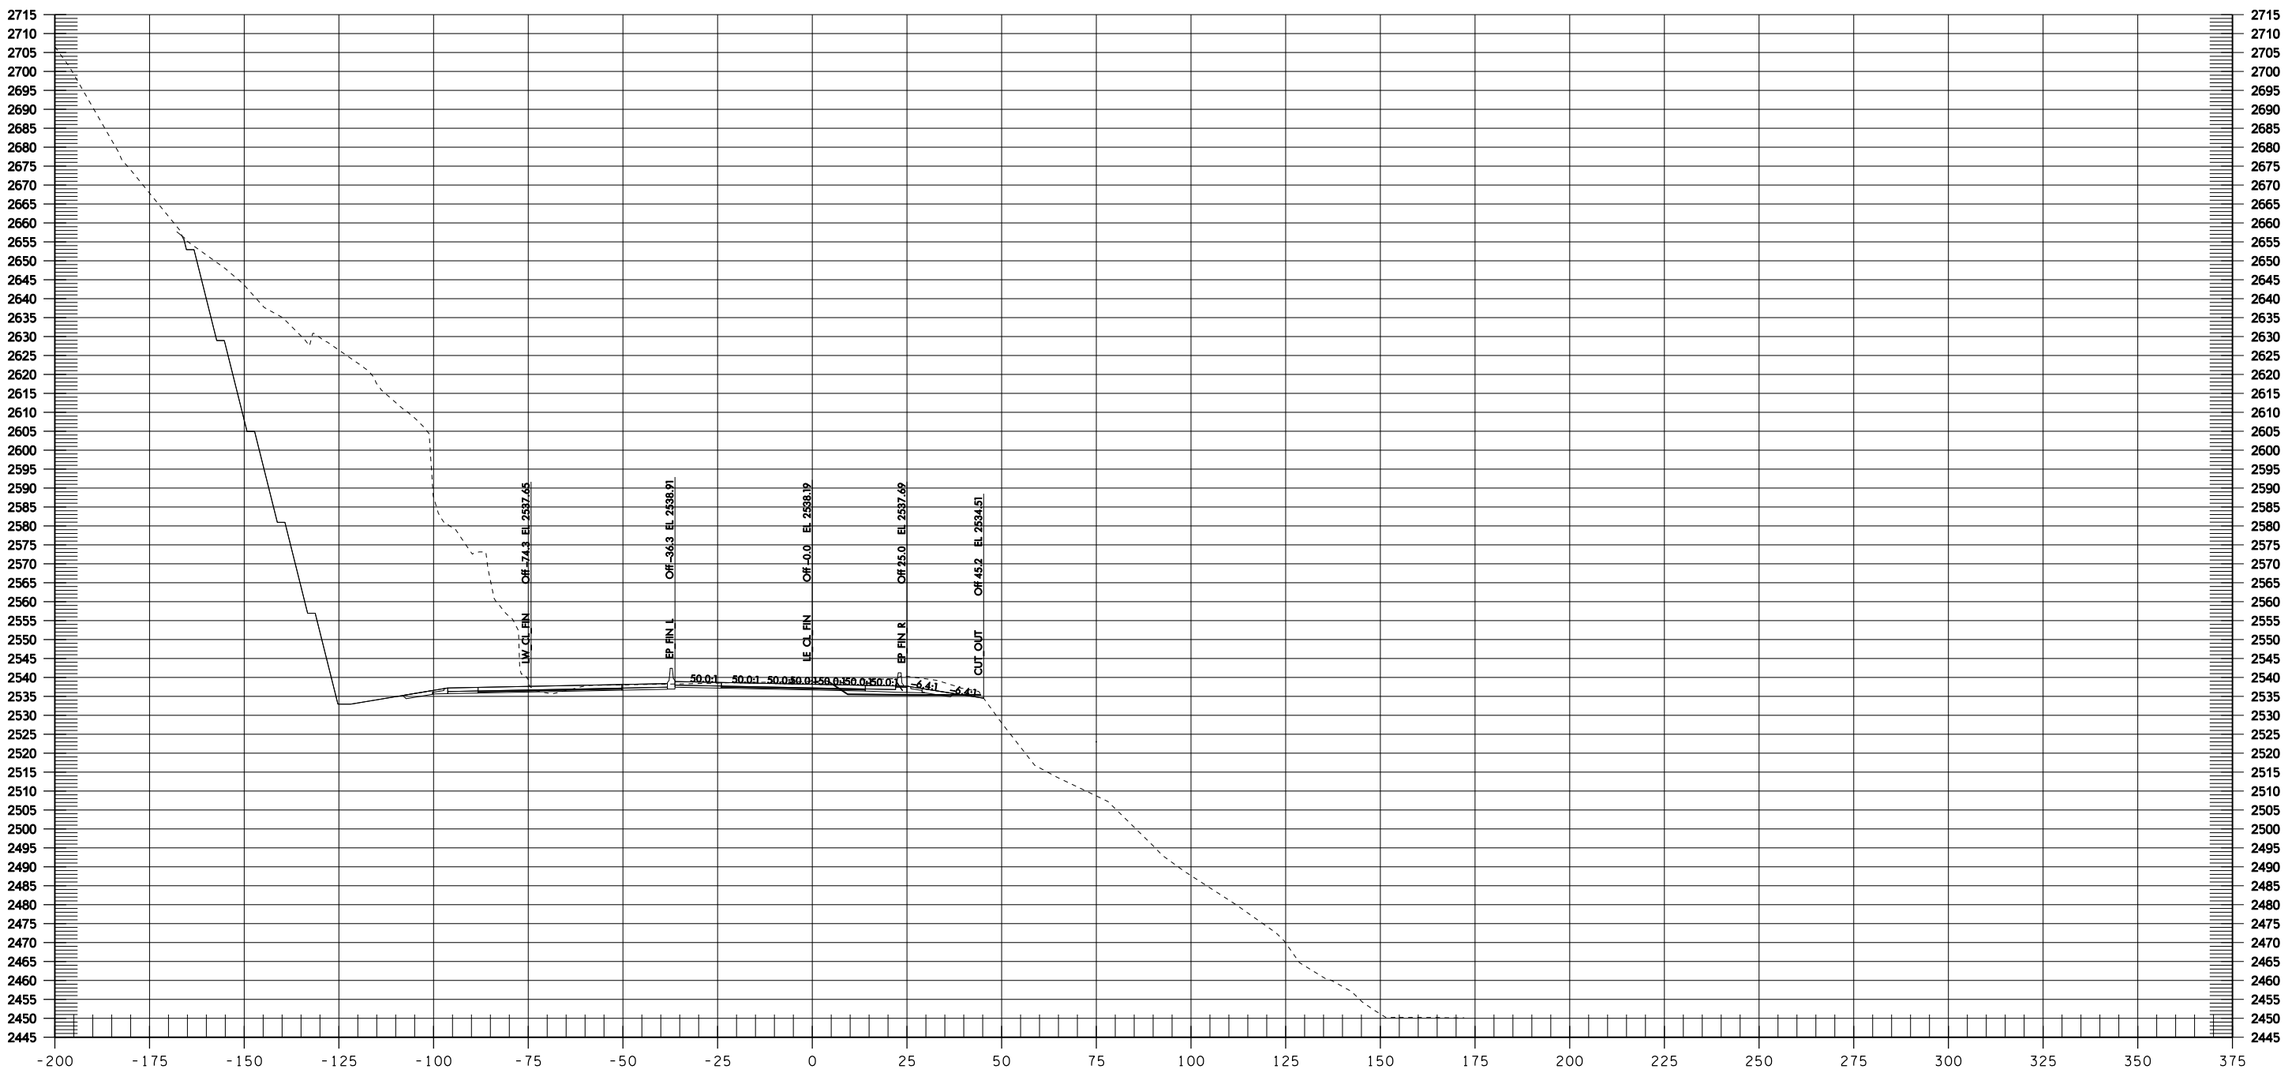

LE 1370+50

Informational Use Only Washington State Department of Transportation I-90 Snowshed to Keechelus Dam Phase 1C - Replace Snowshed and Add Lanes

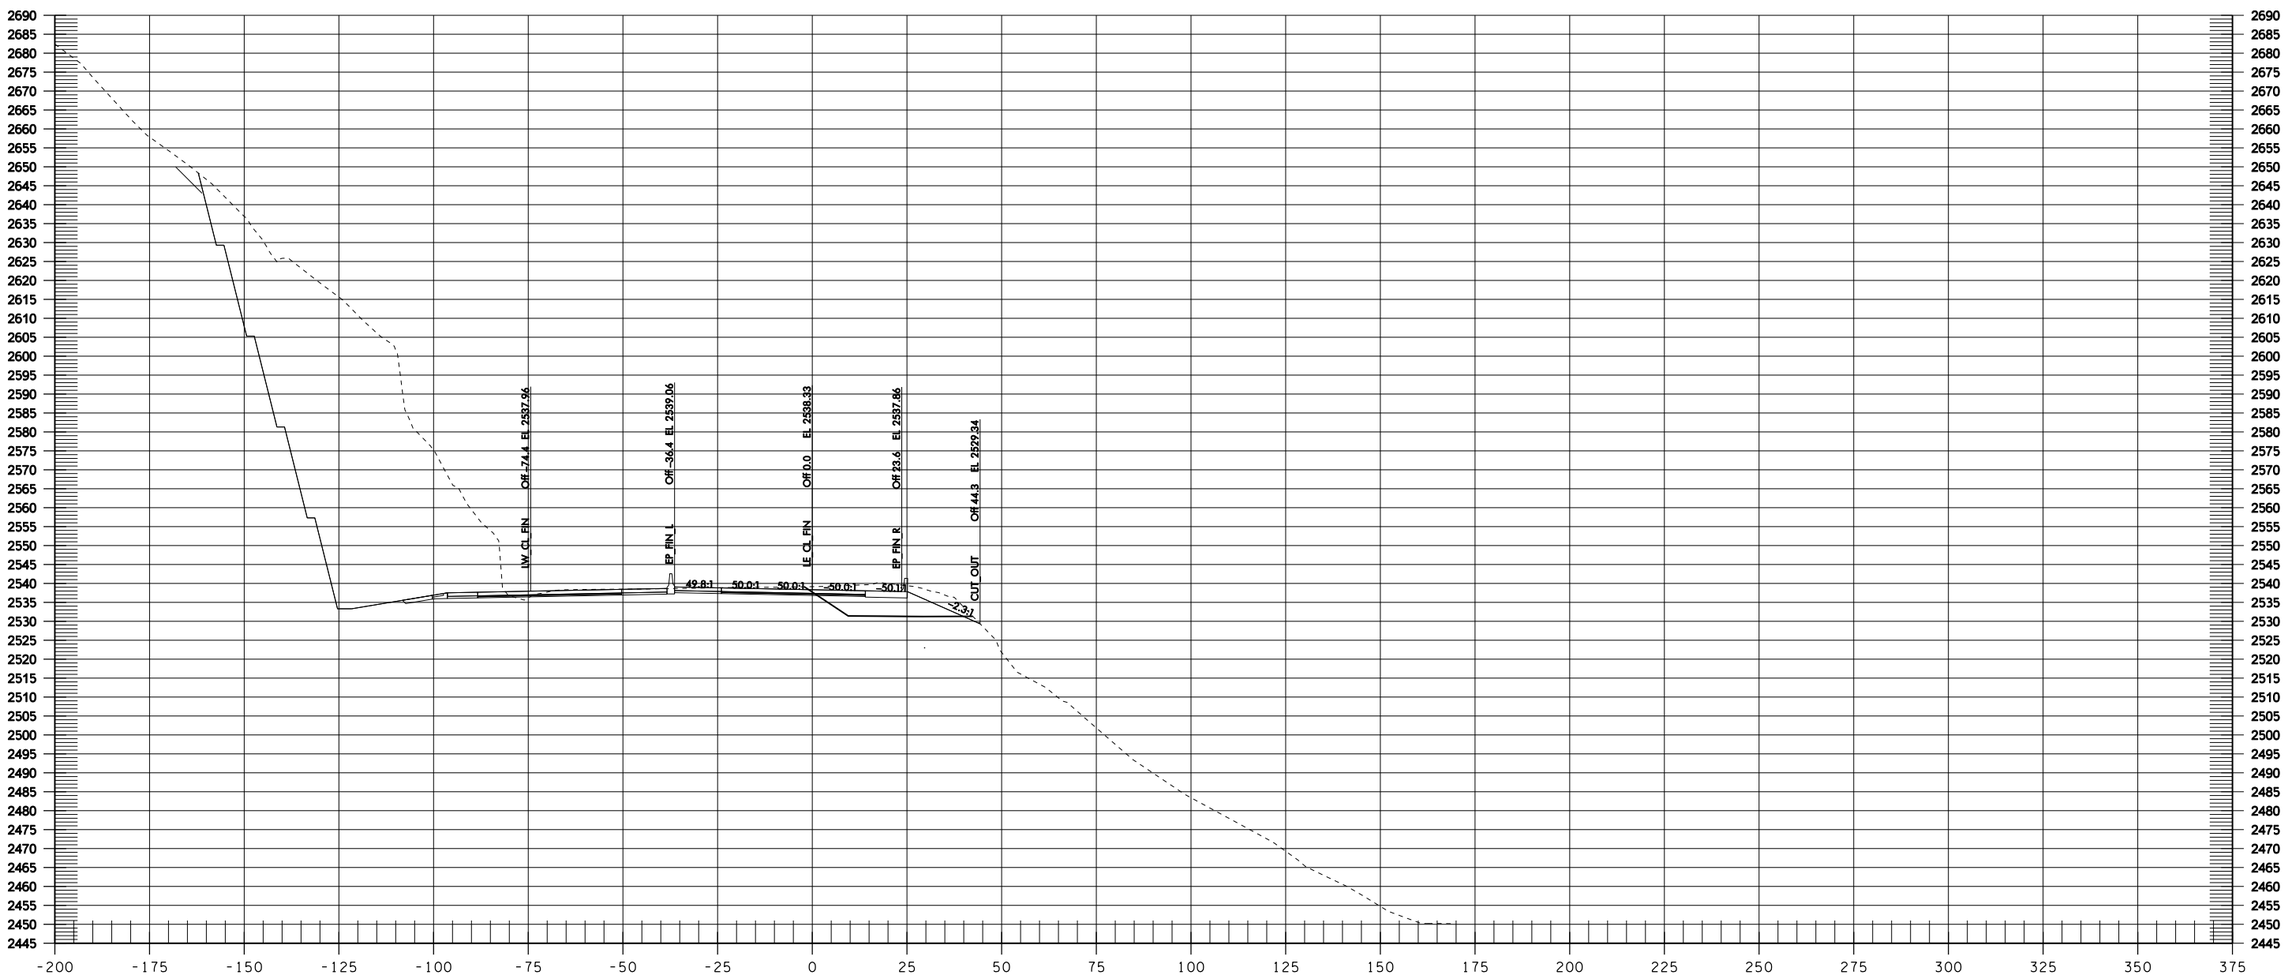

LE 1371+00

Informational Use Only Washington State Department of Transportation I-90 Snowshed to Keechelus Dam Phase 1C - Replace Snowshed and Add Lanes

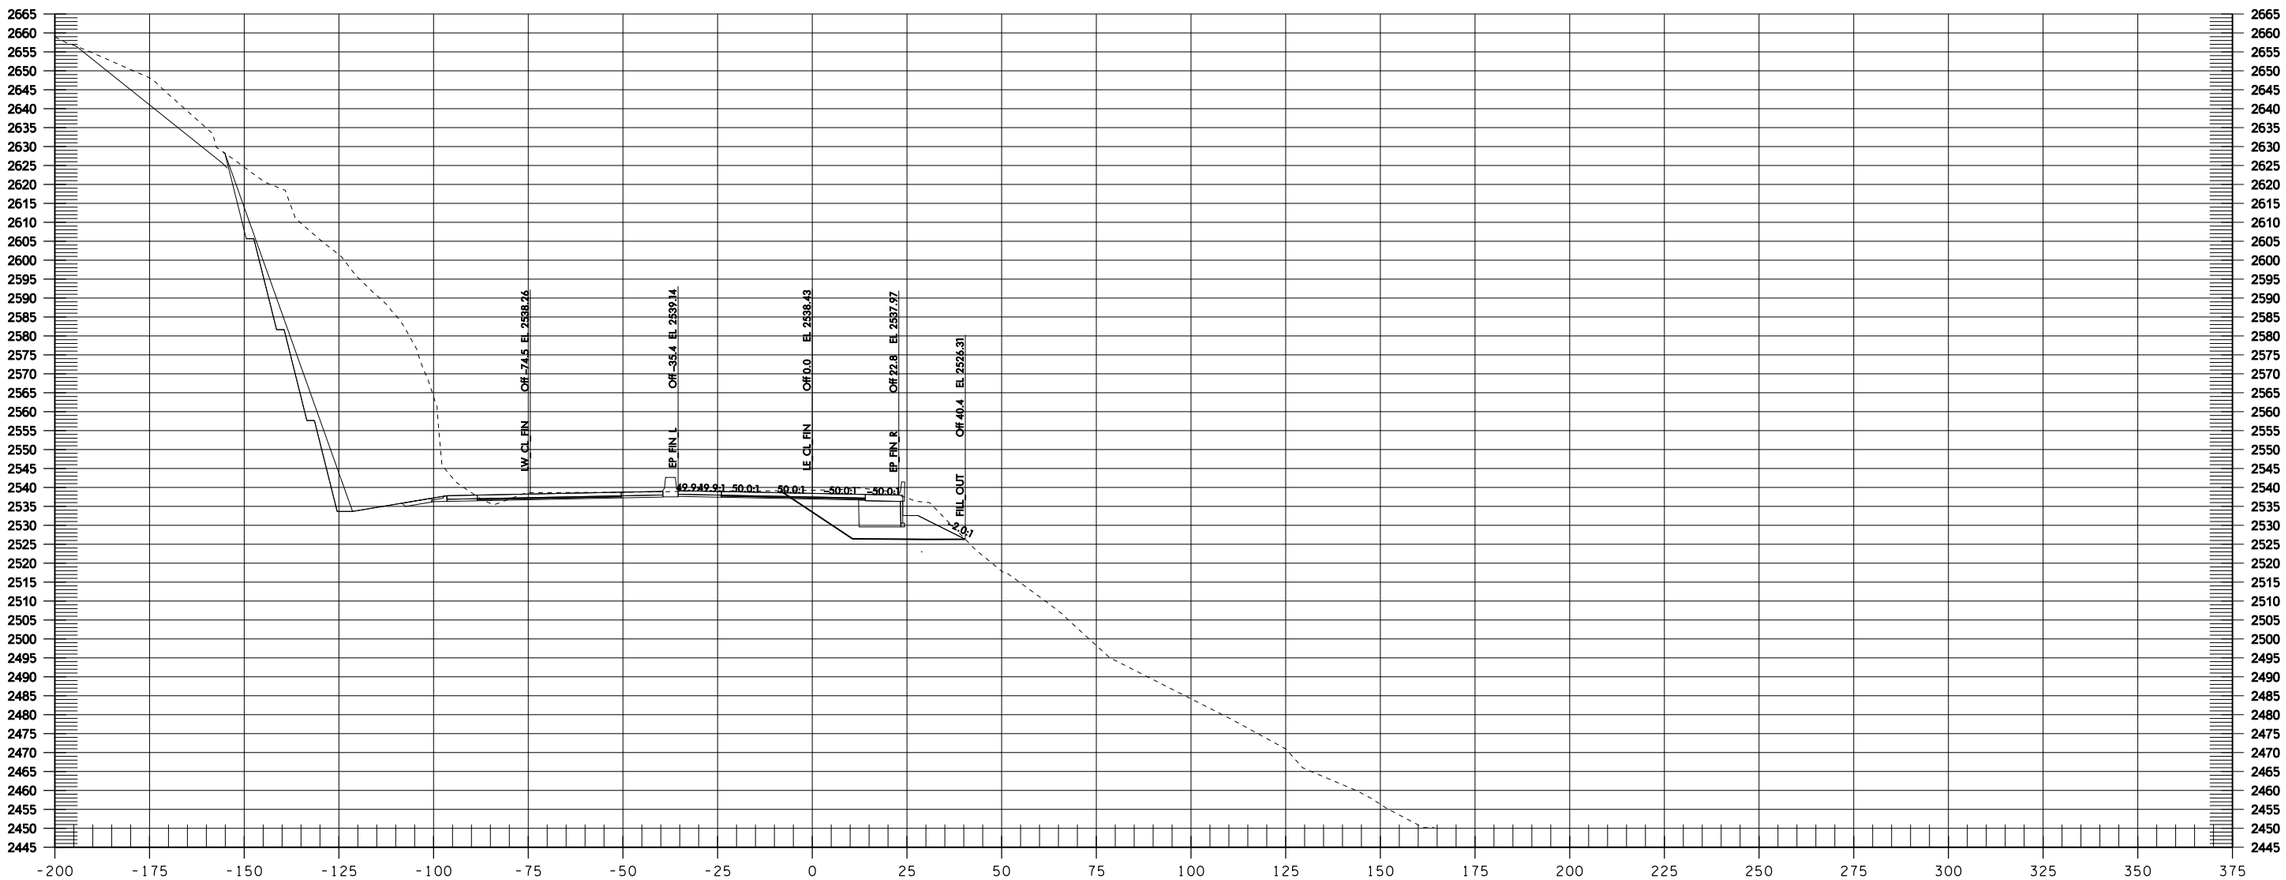

LE 1371+50

Informational Use Only Washington State Department of Transportation I-90 Snowshed to Keechelus Dam Phase 1C - Replace Snowshed and Add Lanes

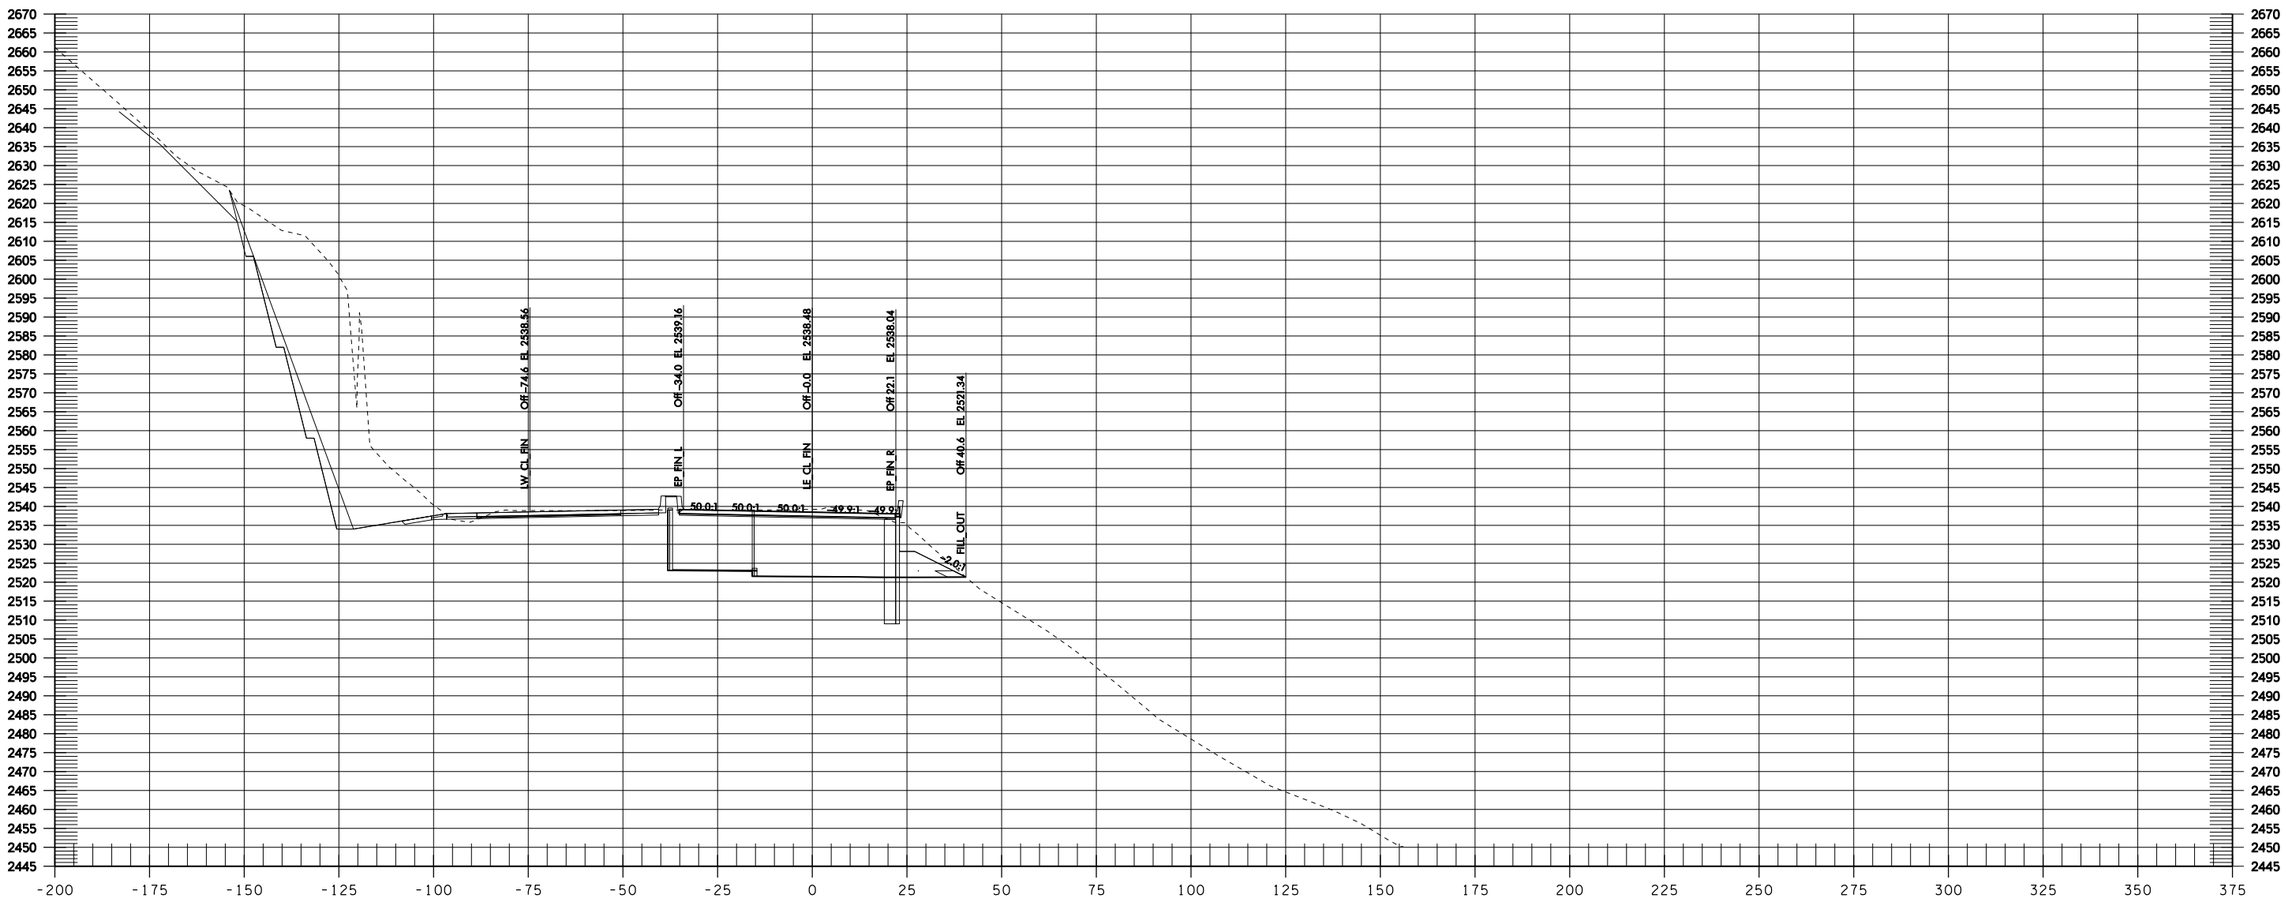

LE 1372+00

Informational Use Only Washington State Department of Transportation I-90 Snowshed to Keechelus Dam Phase 1C - Replace Snowshed and Add Lanes

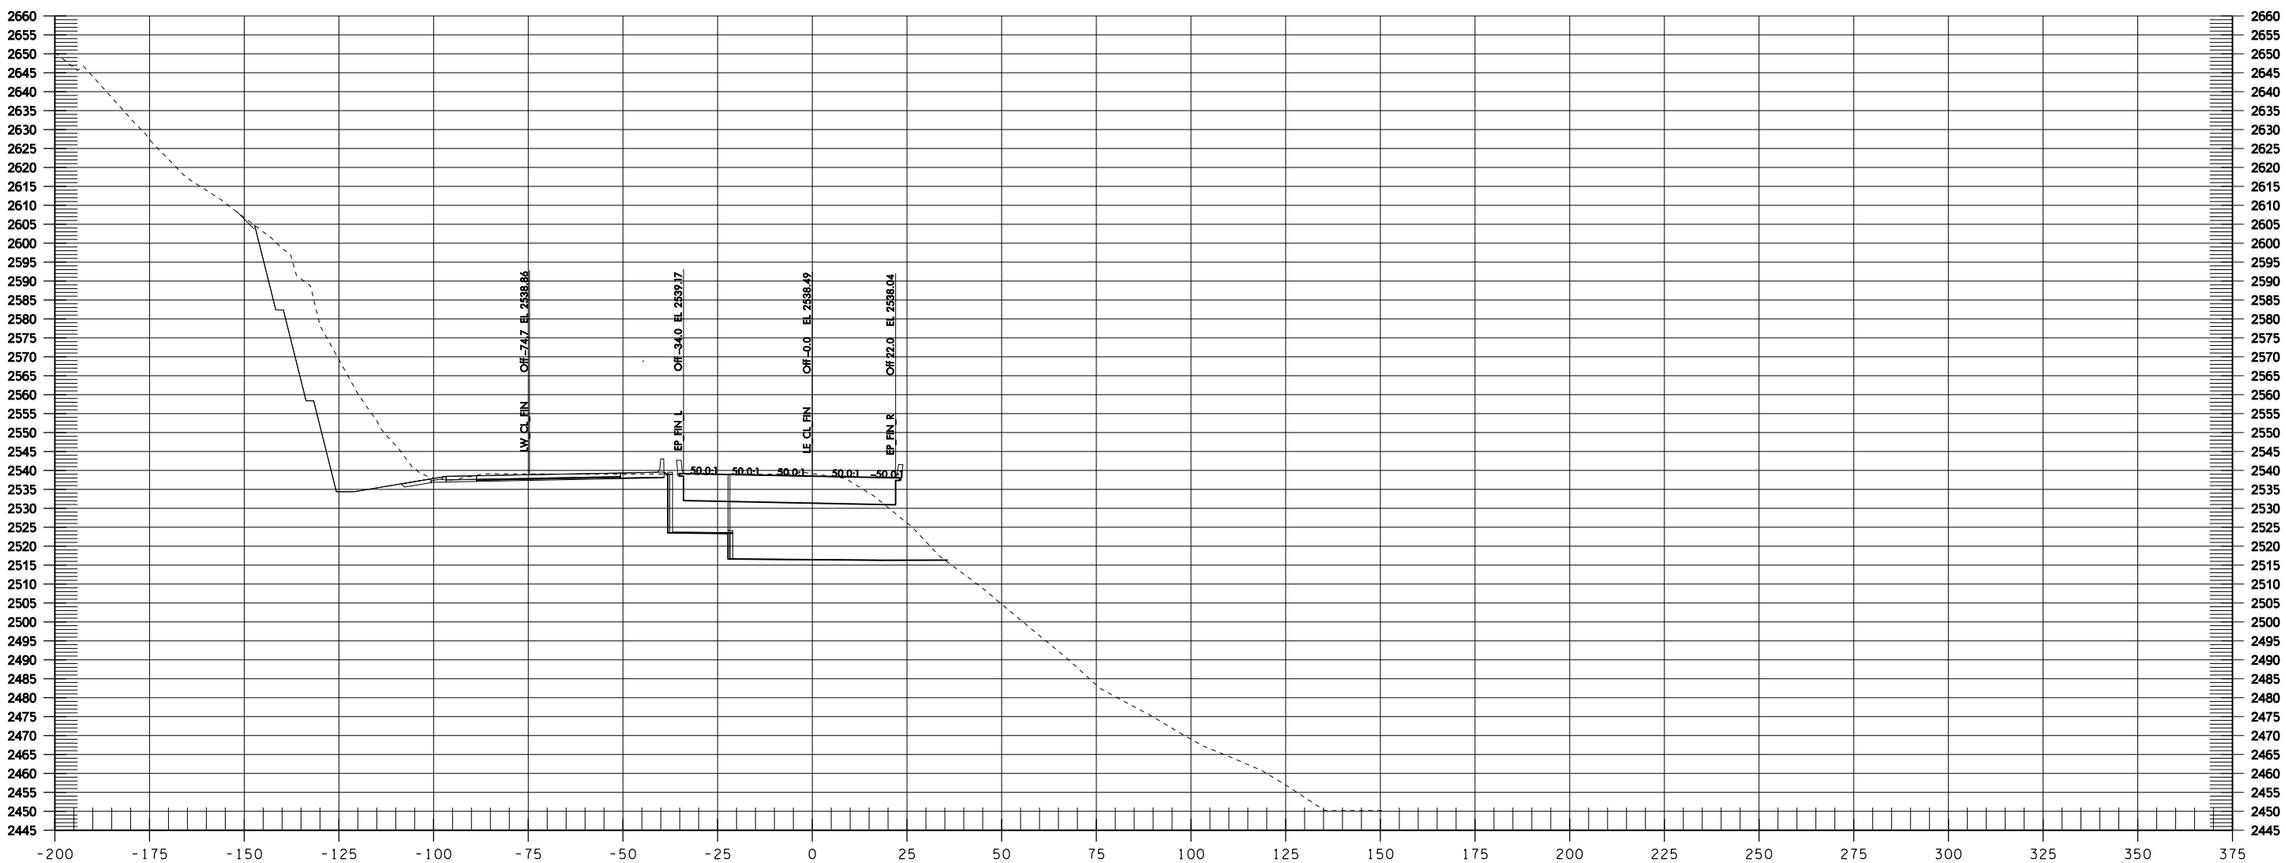

LE 1372+50

Informational Use Only Washington State Department of Transportation I-90 Snowshed to Keechelus Dam Phase 1C - Replace Snowshed and Add Lanes

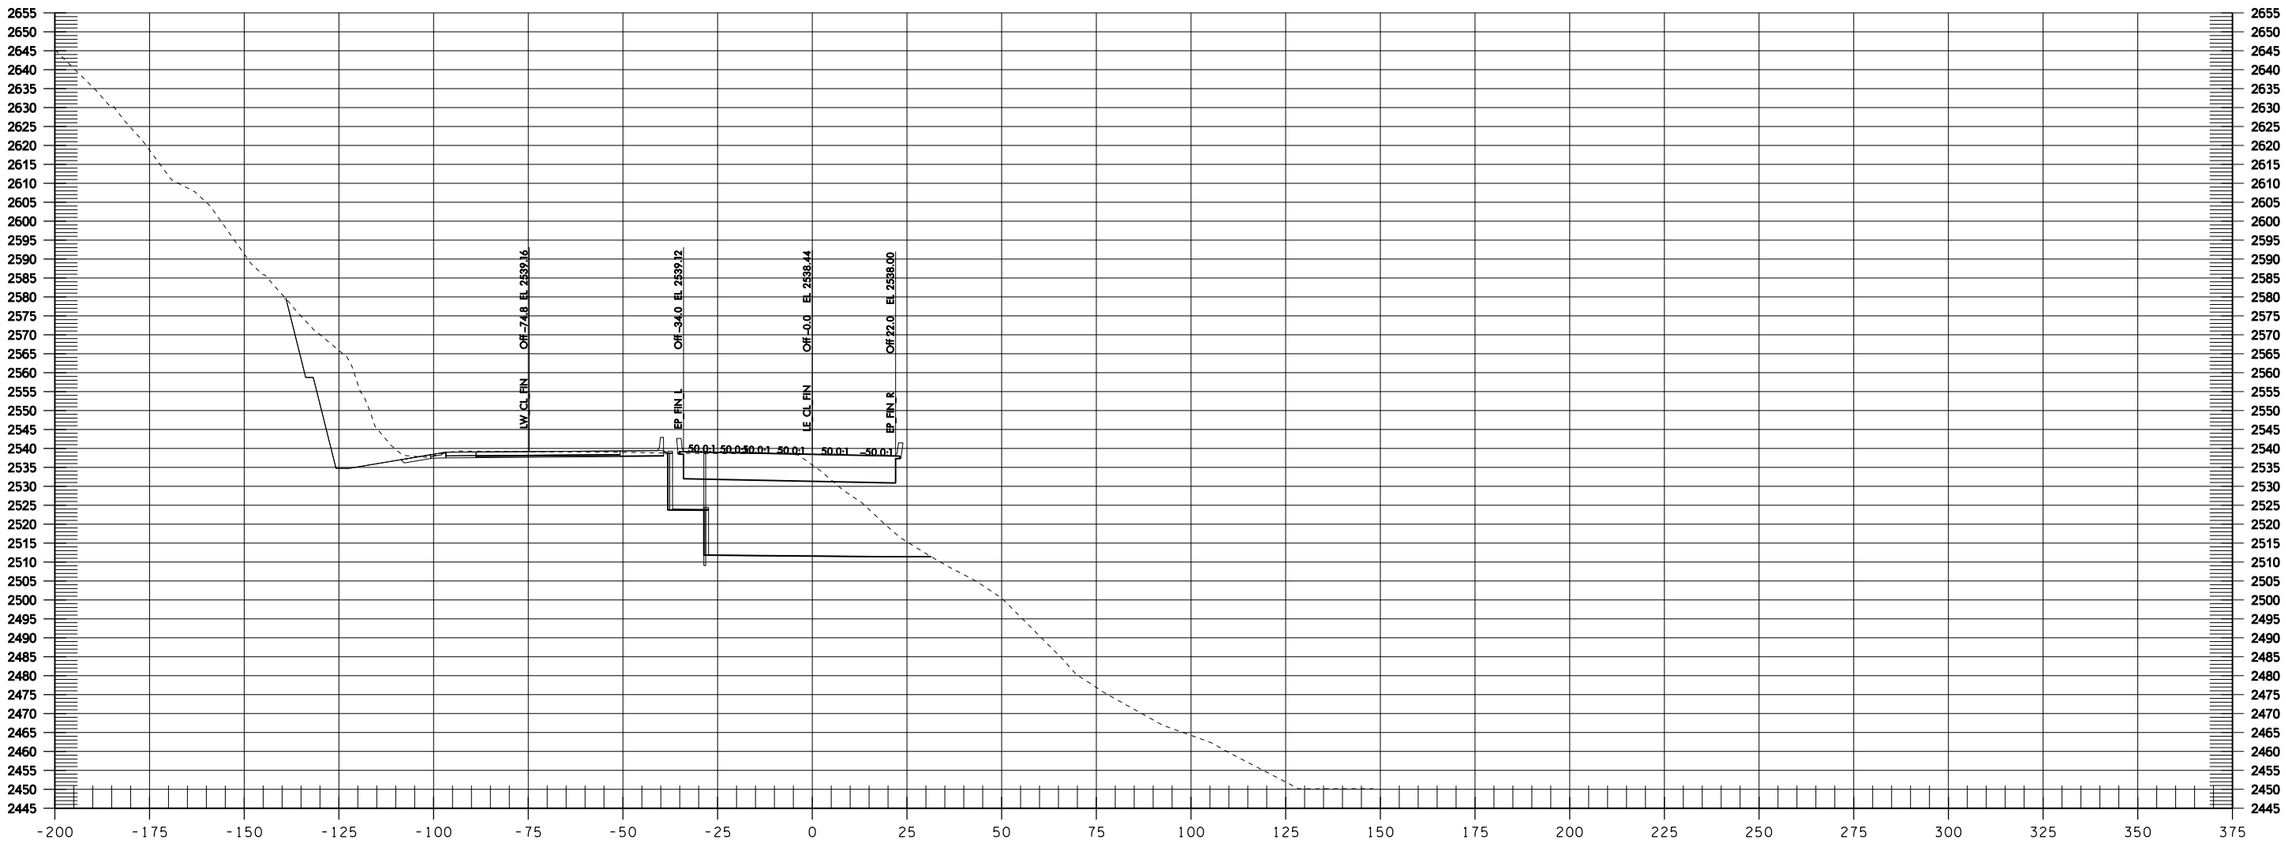
LW CL FIN
Off -74.8 EL 2539.16
EP FIN L
Off -34.0 EL 2539.12
LE CL FIN
Off -0.0 EL 2538.44
EP FIN R
Off 22.0 EL 2538.00
50.0:1
50.0:1
50.0:1
50.0:1
50.0:1
-50.0:1

LE 1373+00

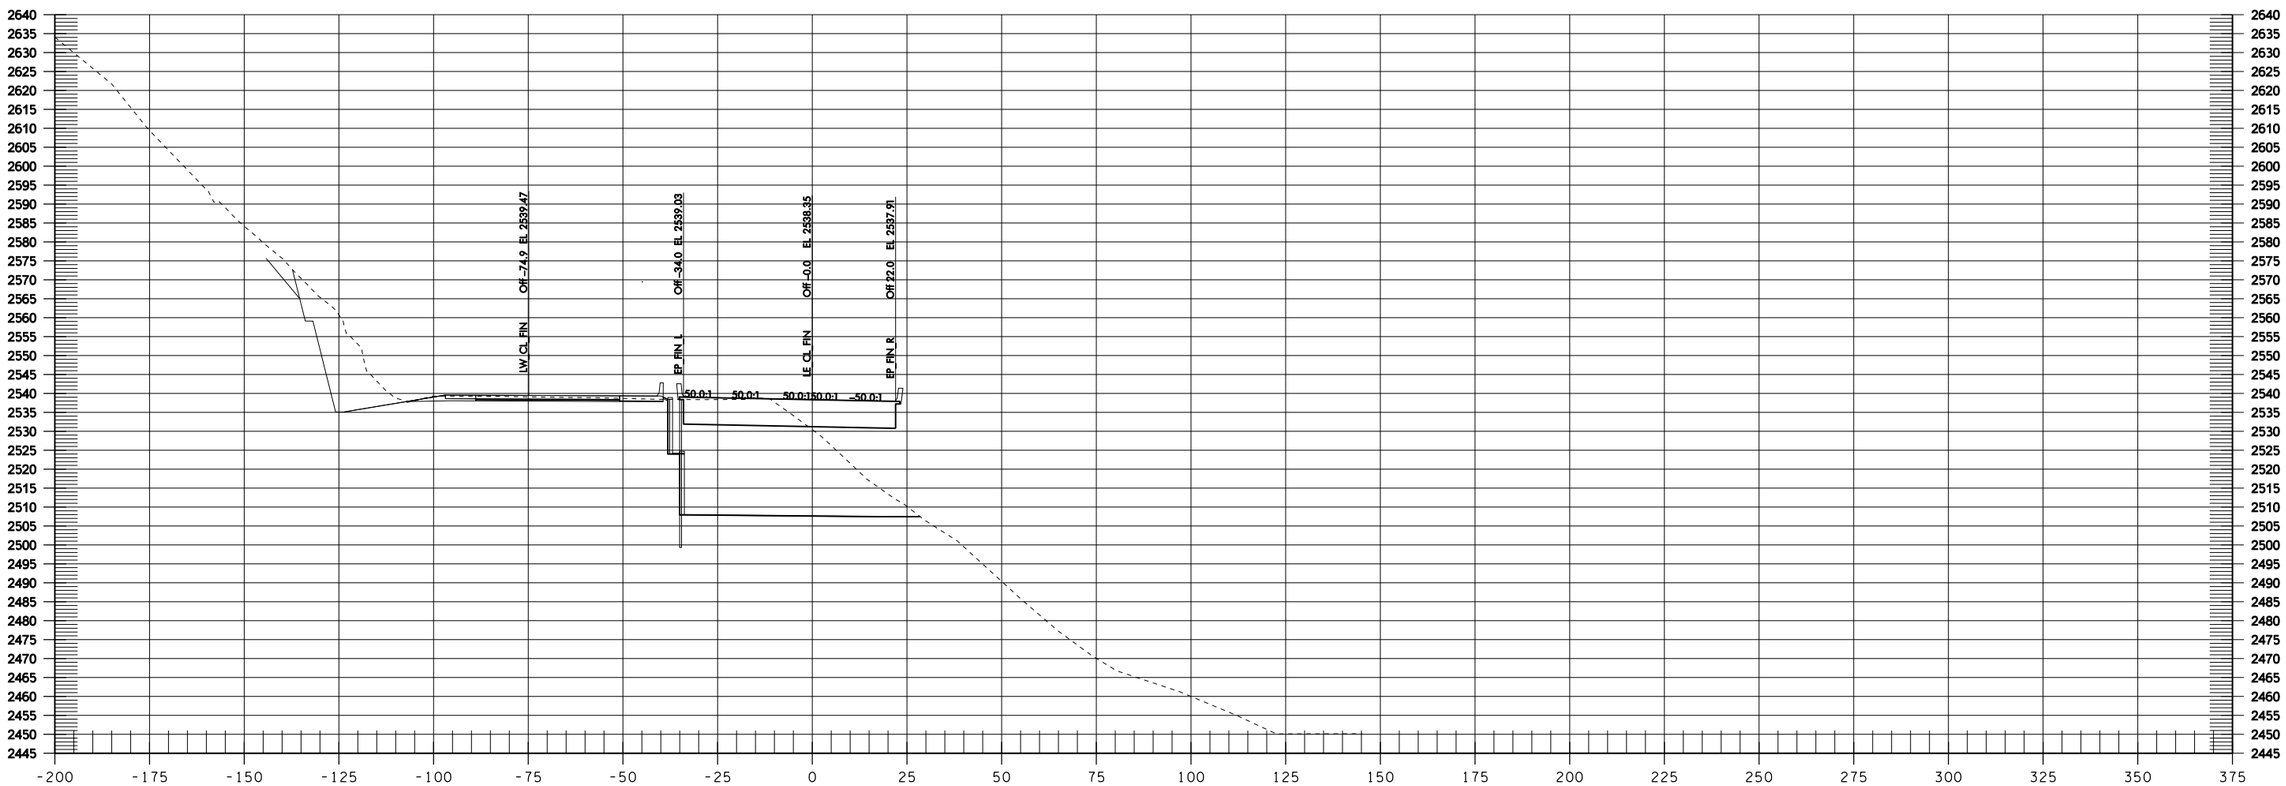

LE 1373+50

Informational Use Only Washington State Department of Transportation I-90 Snowshed to Keechelus Dam Phase 1C - Replace Snowshed and Add Lanes

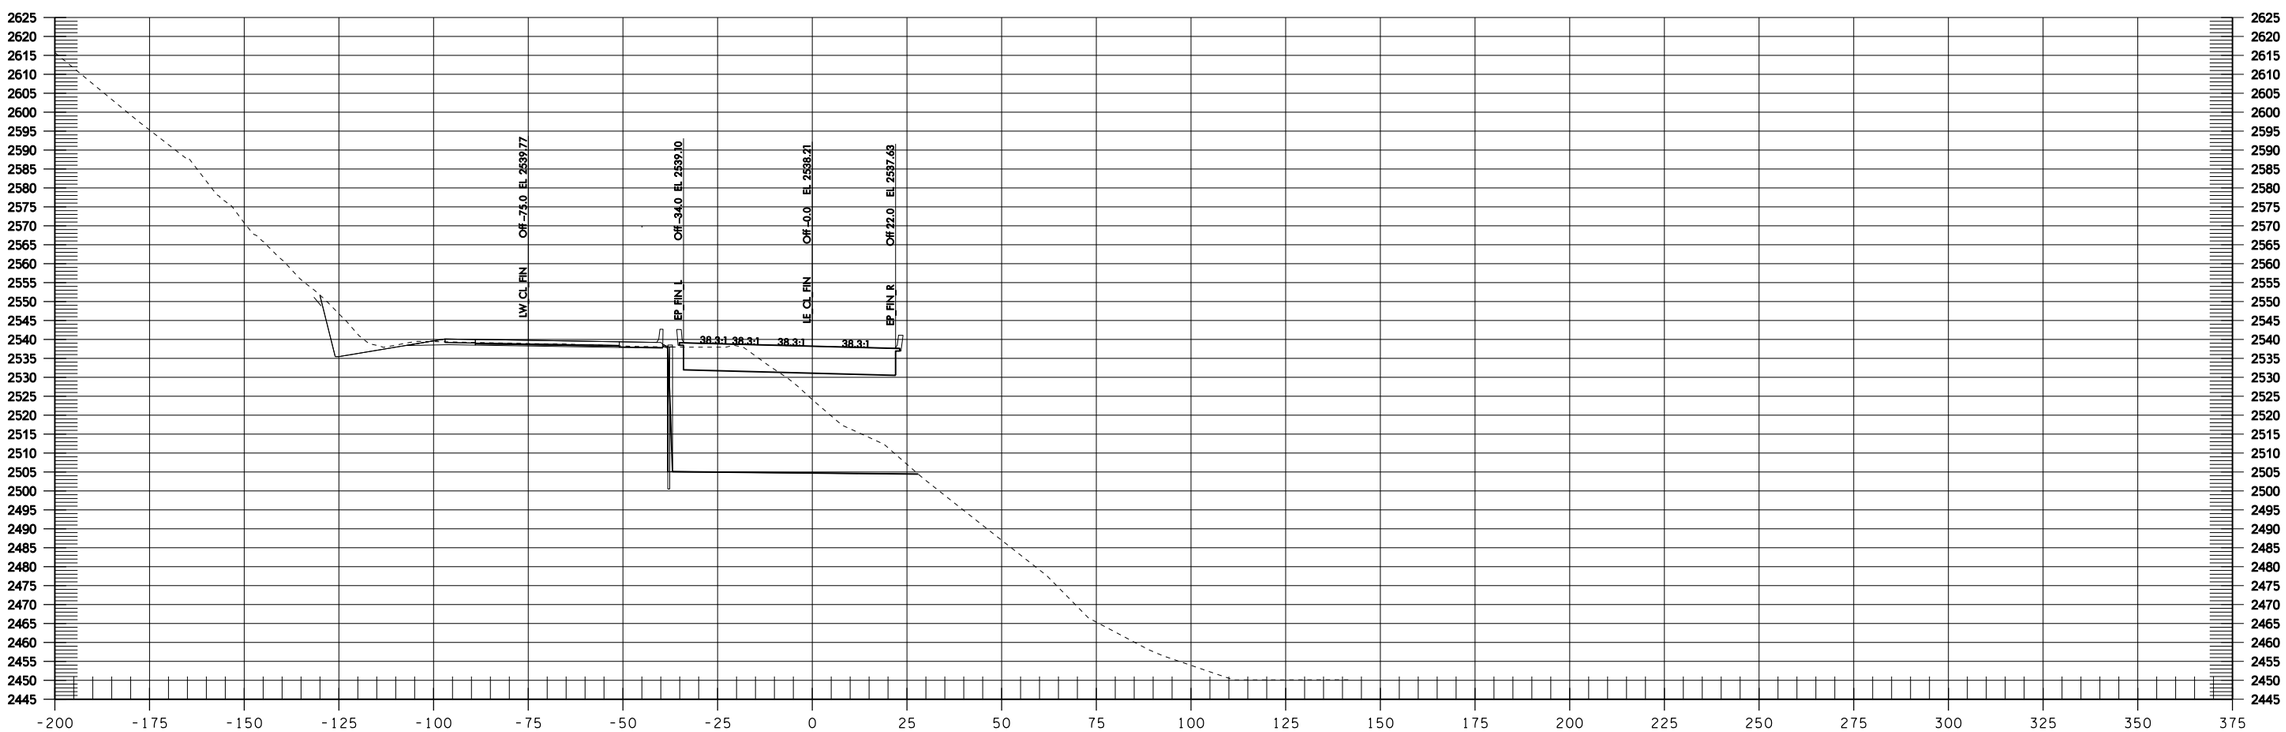

LE 1374+00

Informational Use Only Washington State Department of Transportation I-90 Snowshed to Keechelus Dam Phase 1C - Replace Snowshed and Add Lanes

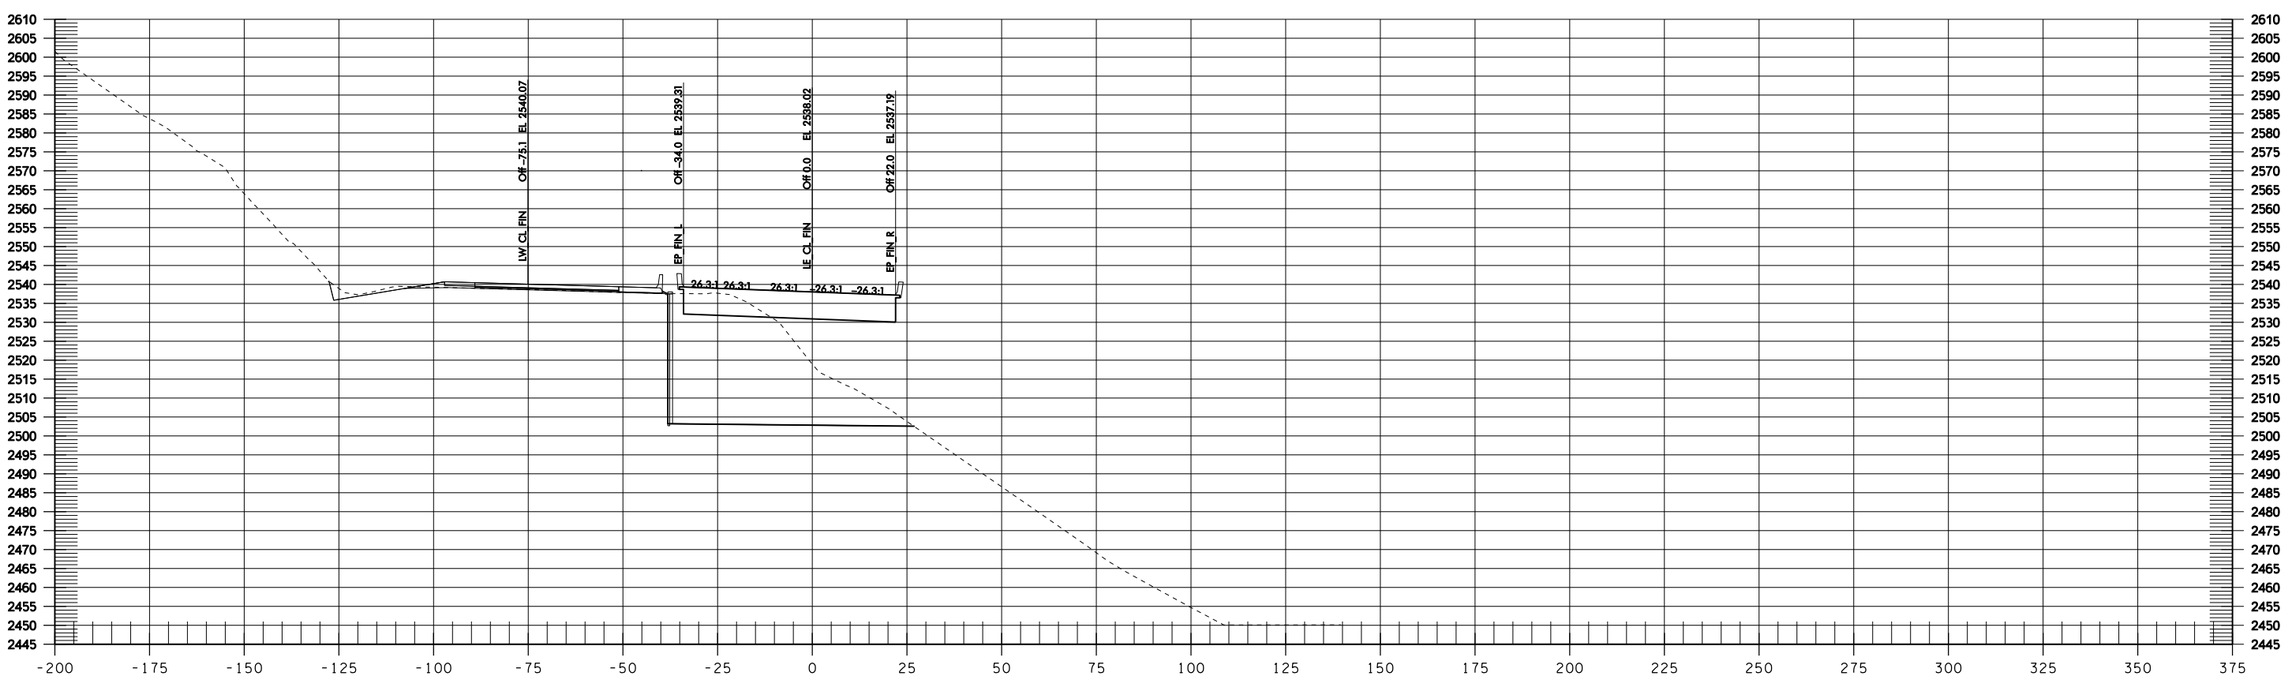
LW CL FIN
Off -75.1 EL 2540.07
EP FIN L
Off -34.0 EL 2539.31
IE CL FIN
Off 0.0 EL 2538.02
EP FIN R
Off 22.0 EL 2537.12
26:3:1
26:3:1
26:3:1
-26:3:1
-26:3:1

LE 1374+50

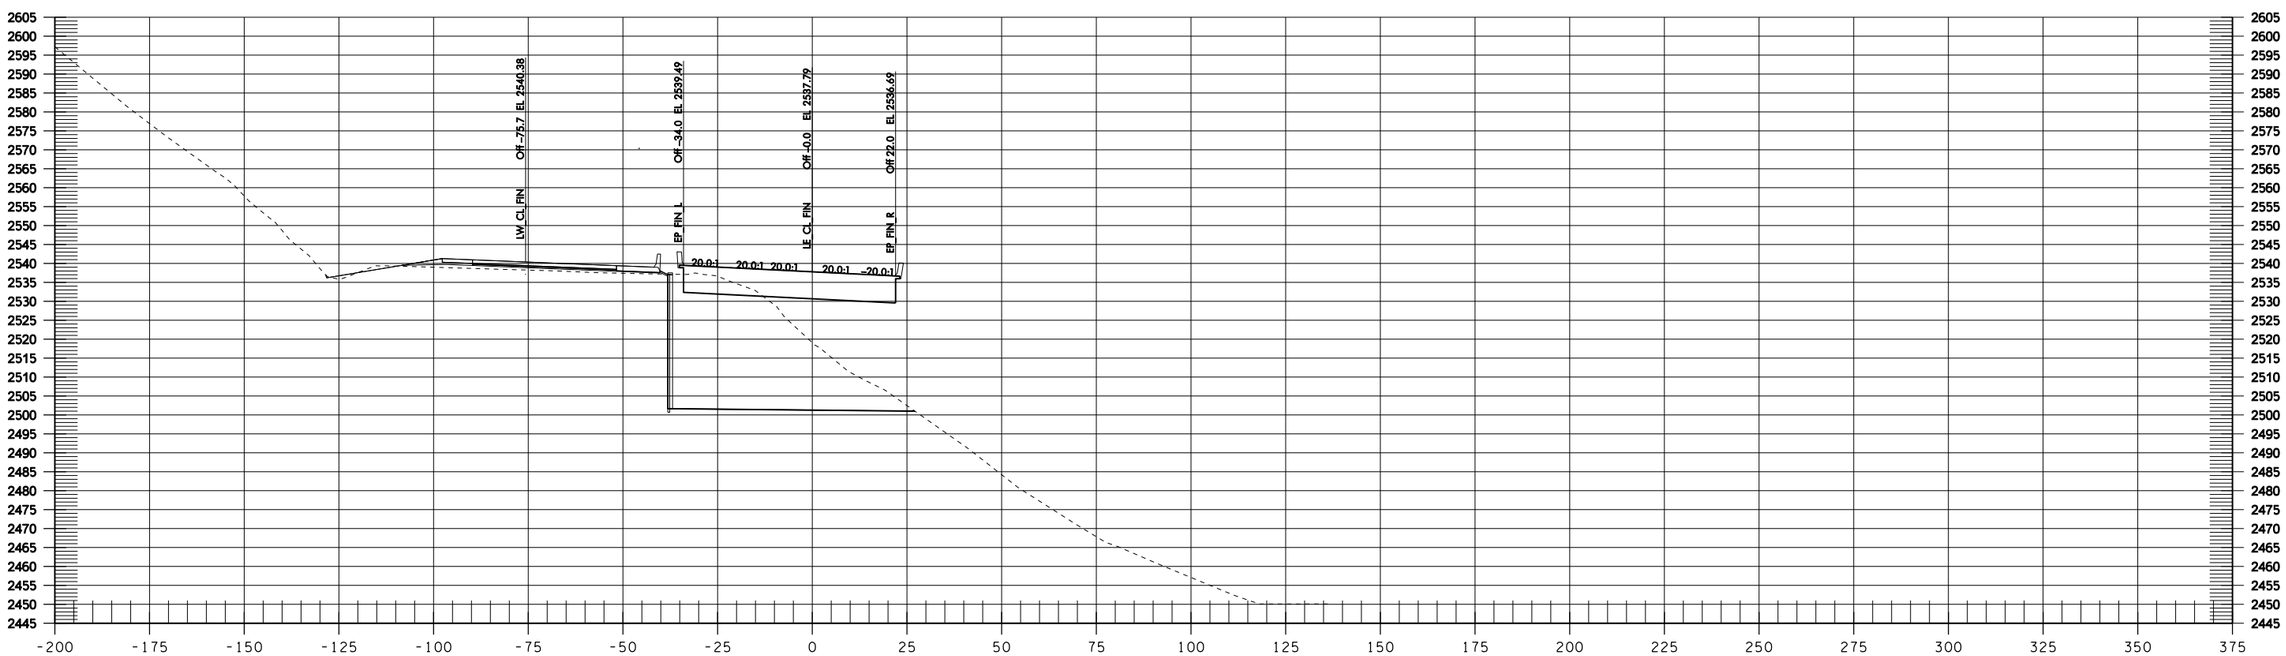
LW_CL_FIN
Off -75.7 EL 2540.38
EP_FIN_L
Off -34.0 EL 2539.49
LE_CL_FIN
Off -0.0 EL 2537.79
EP_FIN_R
Off 22.0 EL 2536.69
20.0:1
20.0:1
20.0:1
20.0:1
-20.0:1

LE 1375+00

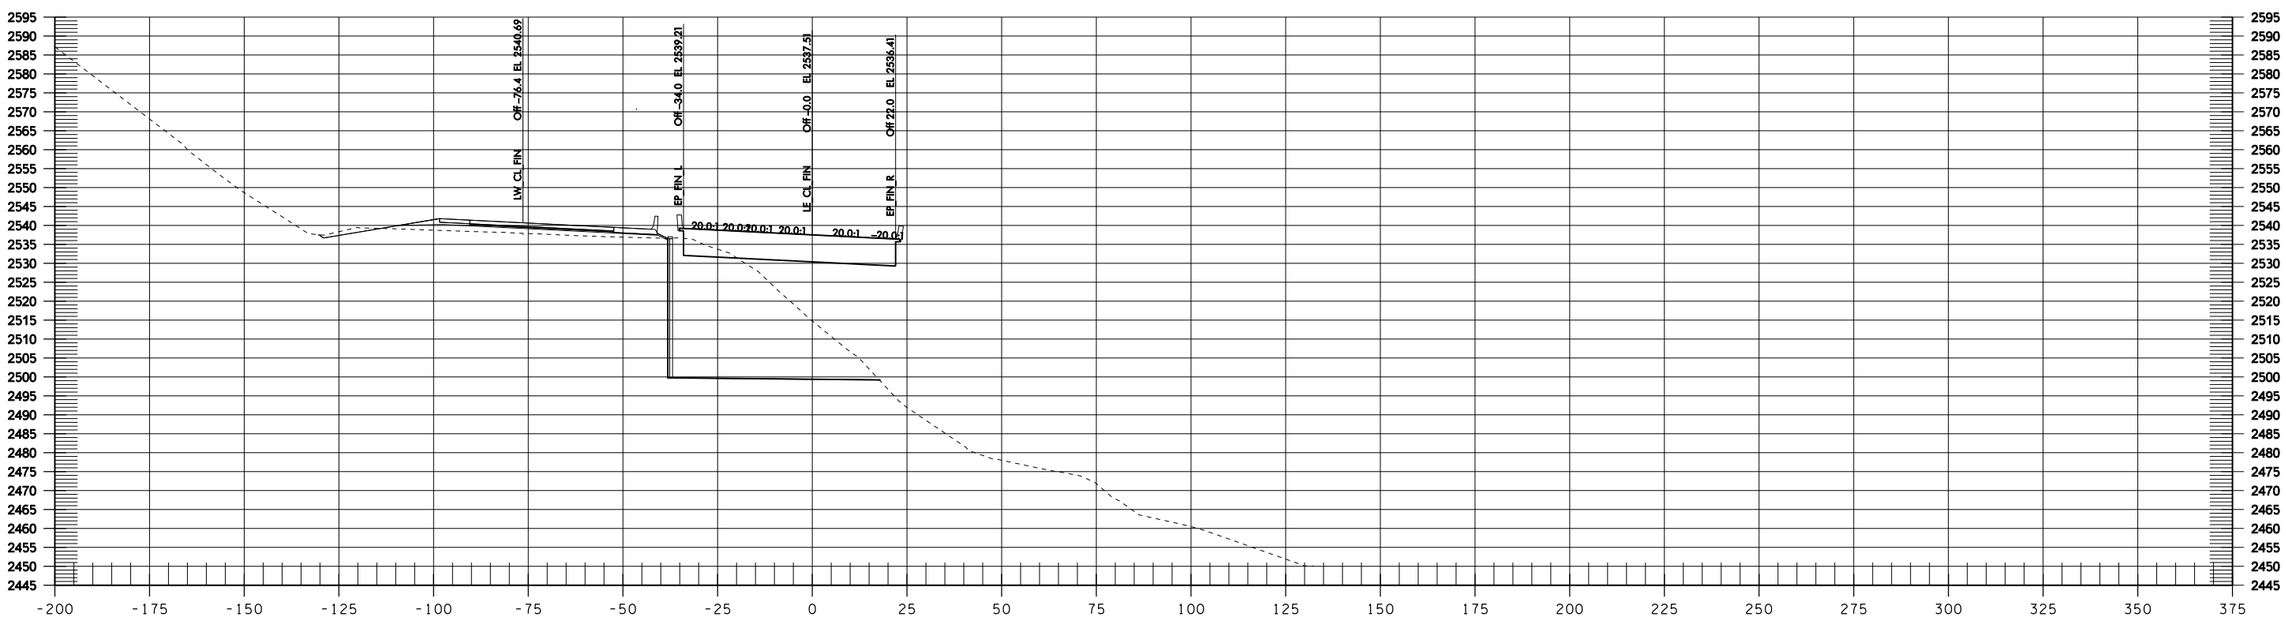

LE 1375+50

Informational Use Only Washington State Department of Transportation I-90 Snowshed to Keechelus Dam Phase 1C - Replace Snowshed and Add Lanes

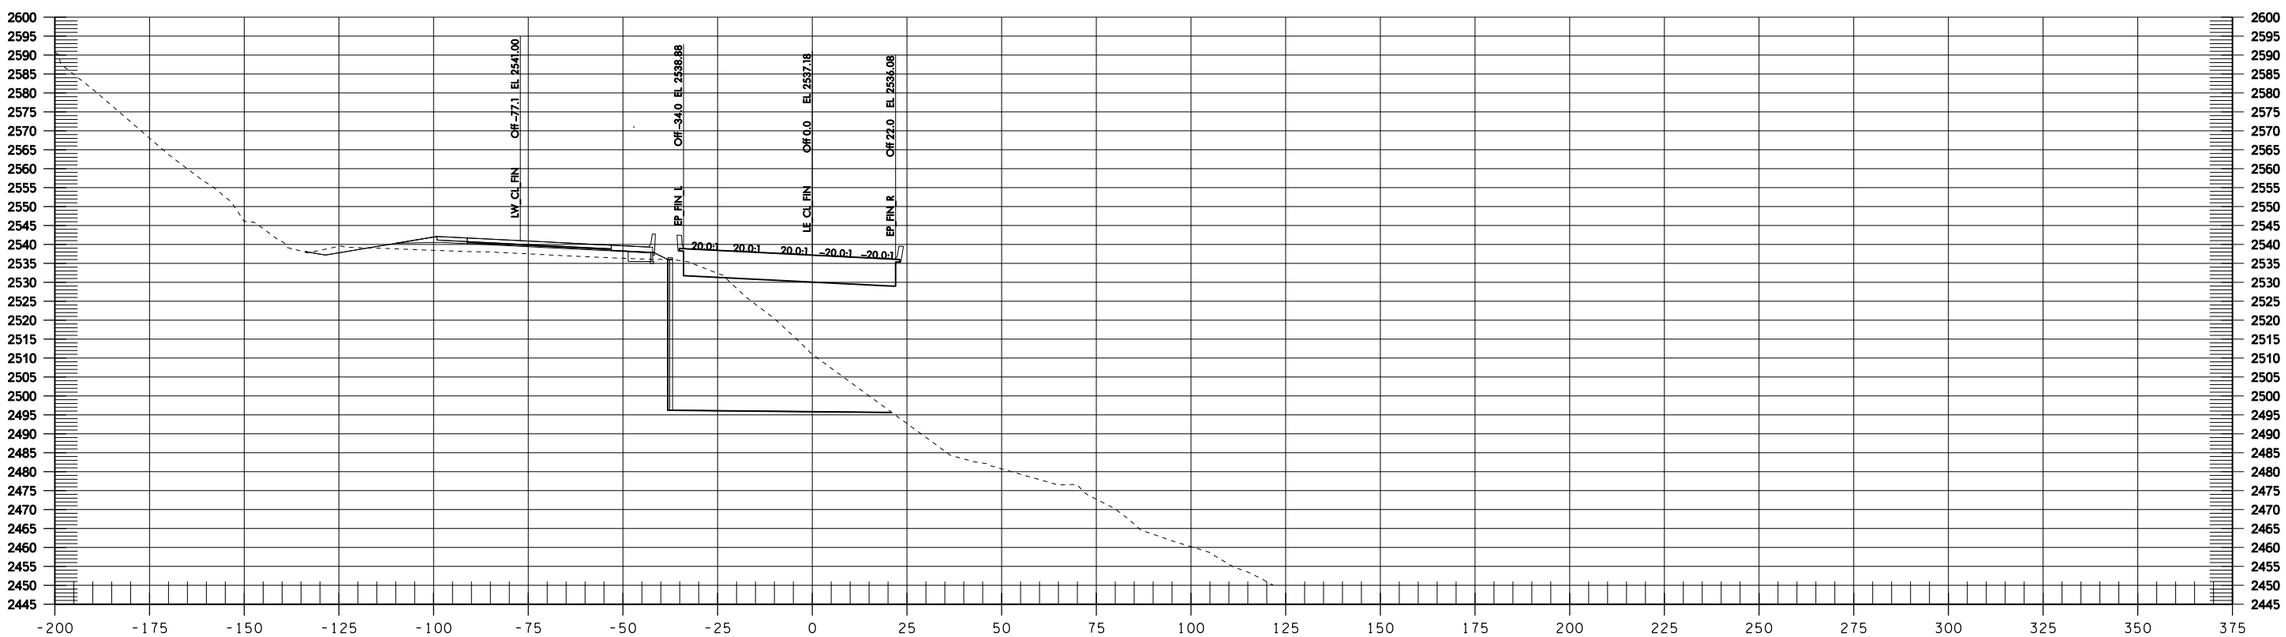
LW CL FIN
Off -77.1 EL 2541.00
EP FIN L
Off -34.0 EL 2538.88
LE CL FIN
Off 0.0 EL 2537.18
EP FIN R
Off 22.0 EL 2536.08
20.0:1
20.0:1
20.0:1
-20.0:1
-20.0:1

LE 1376+00

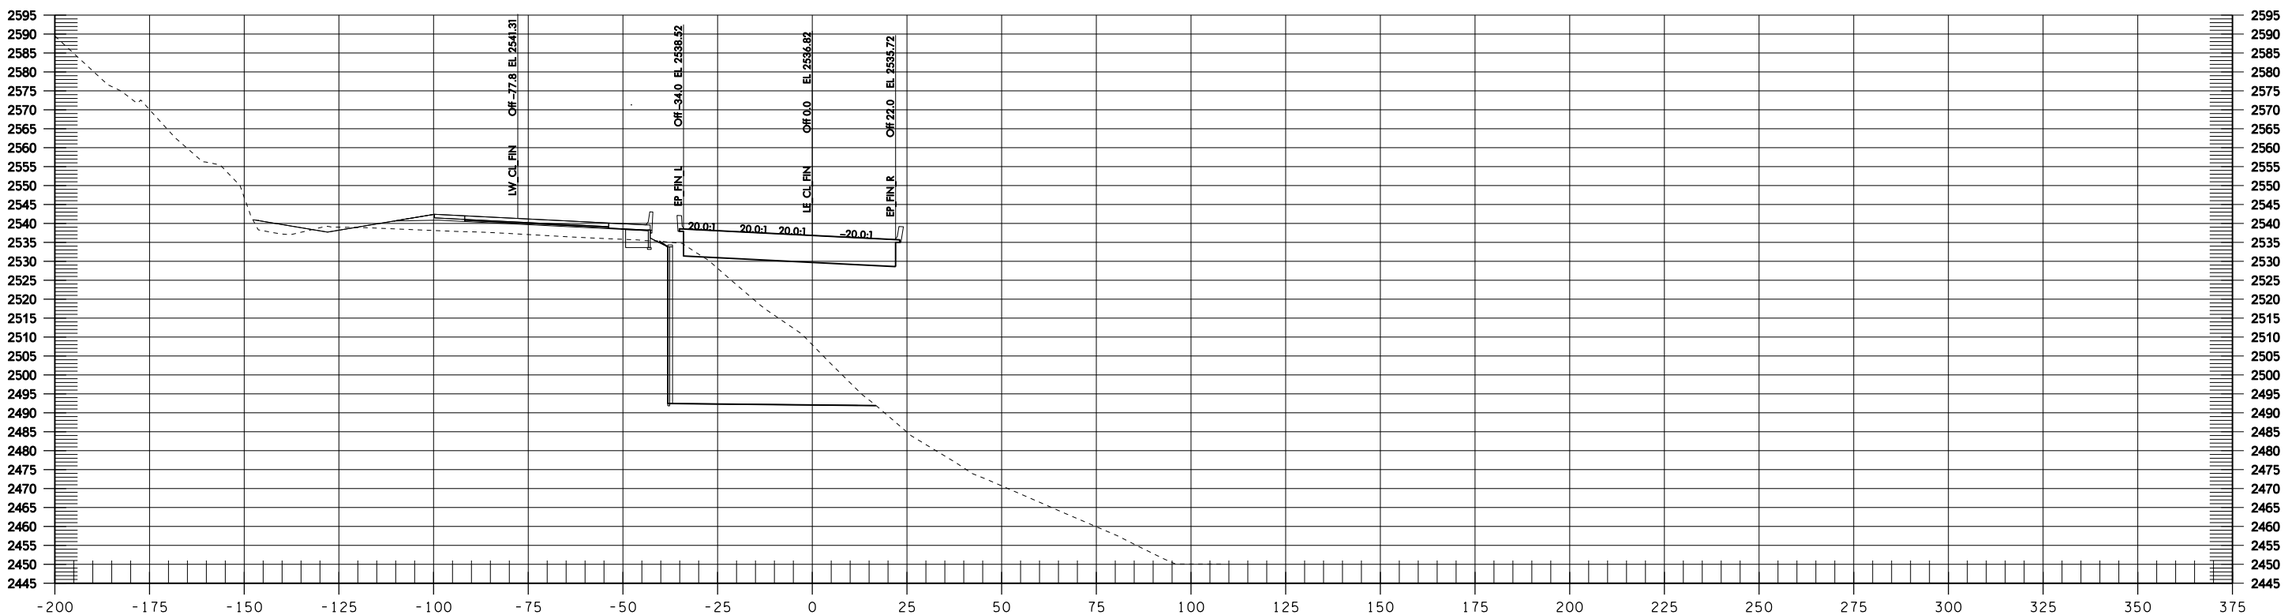

LE 1376+50

Informational Use Only Washington State Department of Transportation I-90 Snowshed to Keechelus Dam Phase 1C - Replace Snowshed and Add Lanes

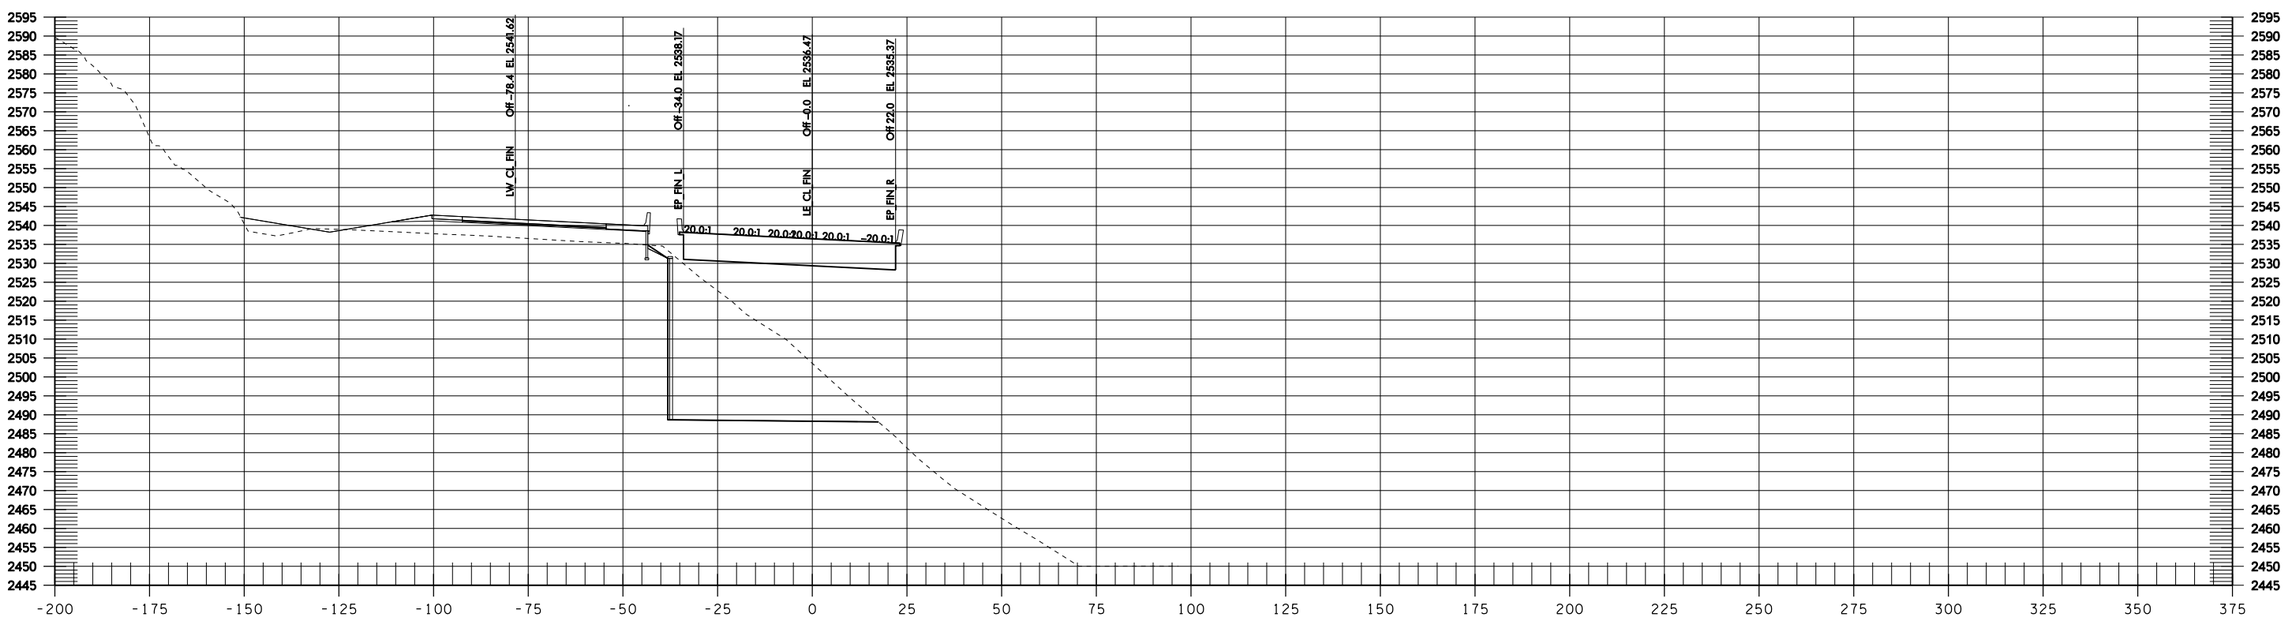

LE 1377+00

Informational Use Only Washington State Department of Transportation I-90 Snowshed to Keechelus Dam Phase 1C - Replace Snowshed and Add Lanes

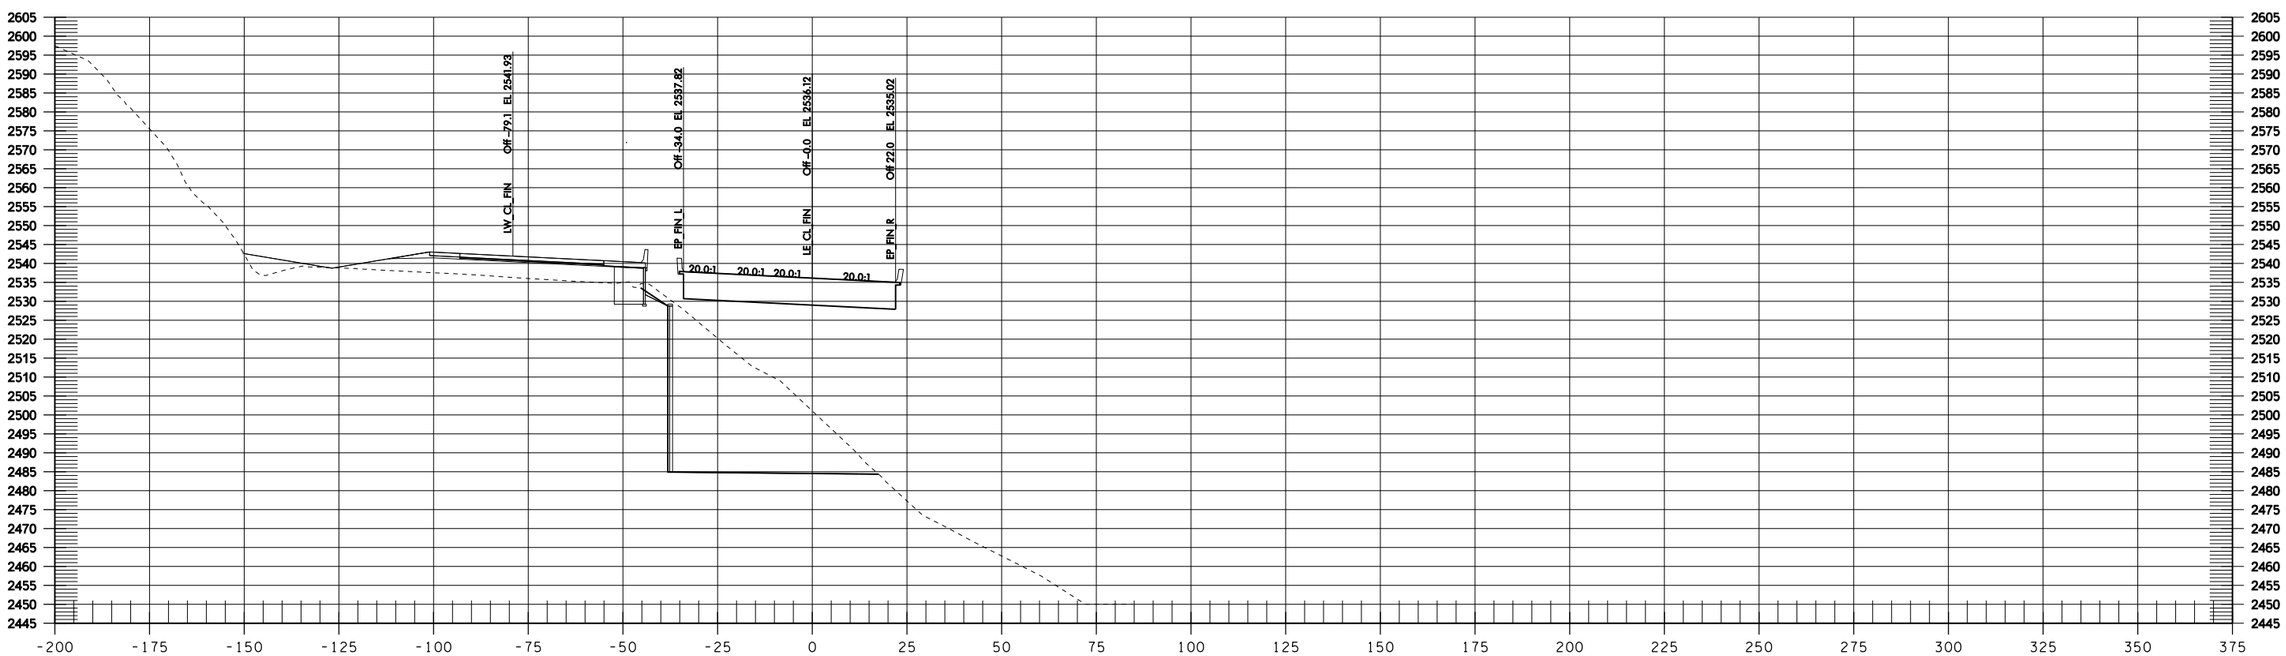
LW CL FIN
Off -79.1 EL 2541.93
EP FIN L
Off -34.0 EL 2537.62
LE CL FIN
Off -0.0 EL 2535.12
EP FIN R
Off 22.0 EL 2535.02
20.0:1
20.0:1
20.0:1
20.0:1

LE 1377+50

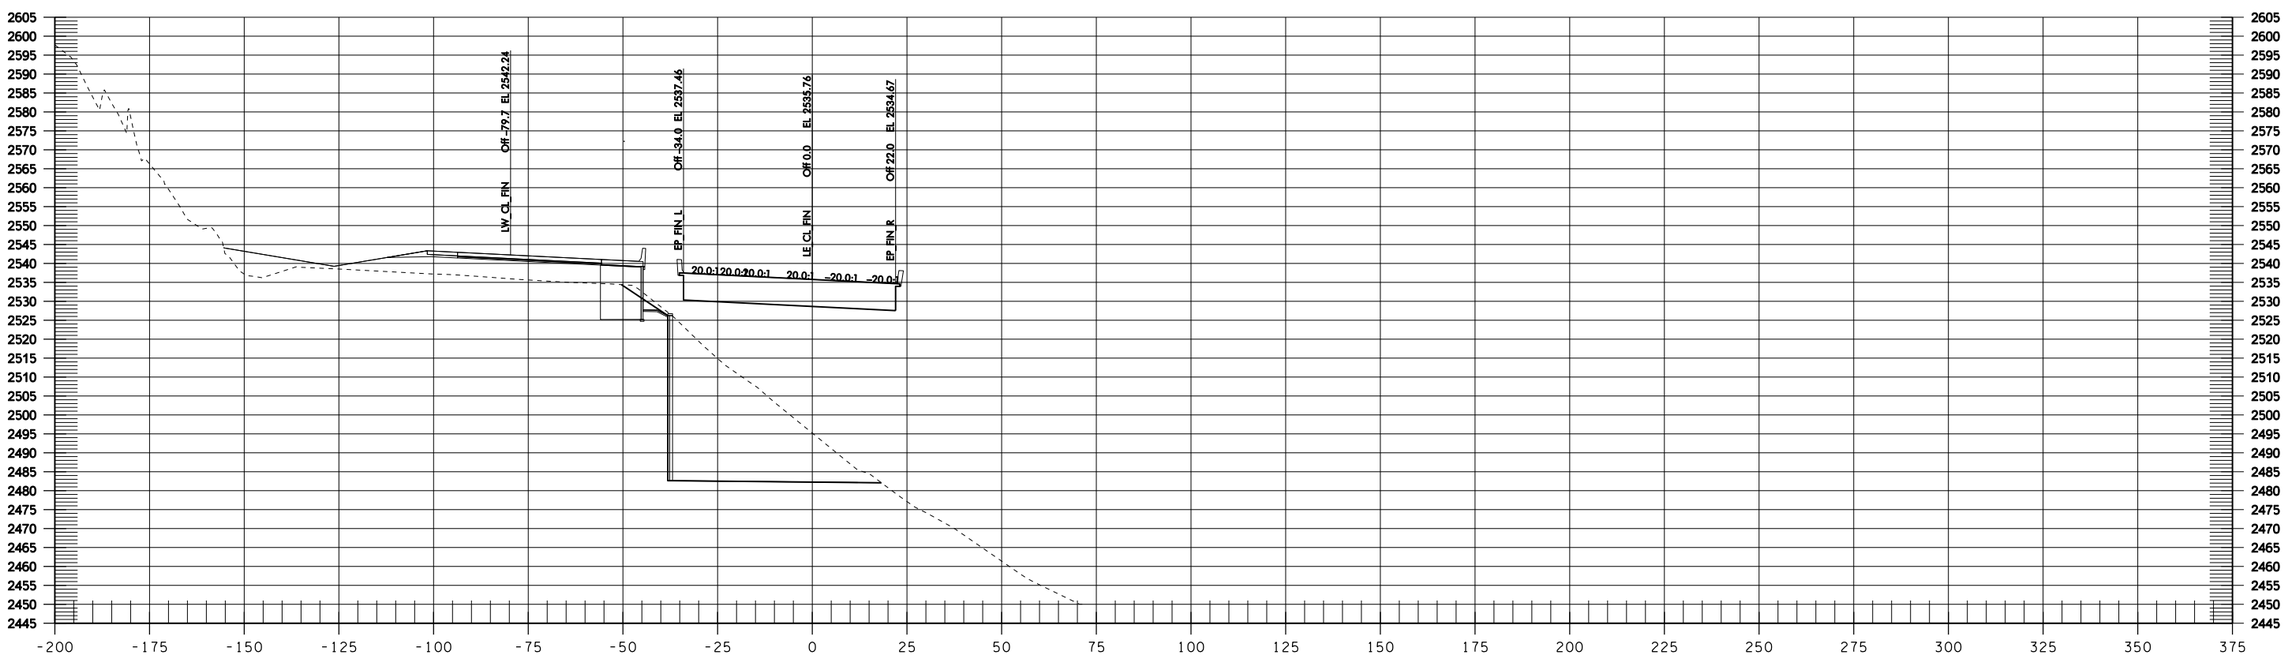
LW CL FIN
Off -79.7 EL 2542.24
EP FIN L
Off -34.0 EL 2537.46
LE CL FIN
Off 0.0 EL 2533.76
EP FIN R
Off 22.0 EL 2534.67
20.0:1
20.0:1
20.0:1
20.0:1
-20.0:1
-20.0:1

LE 1378+00

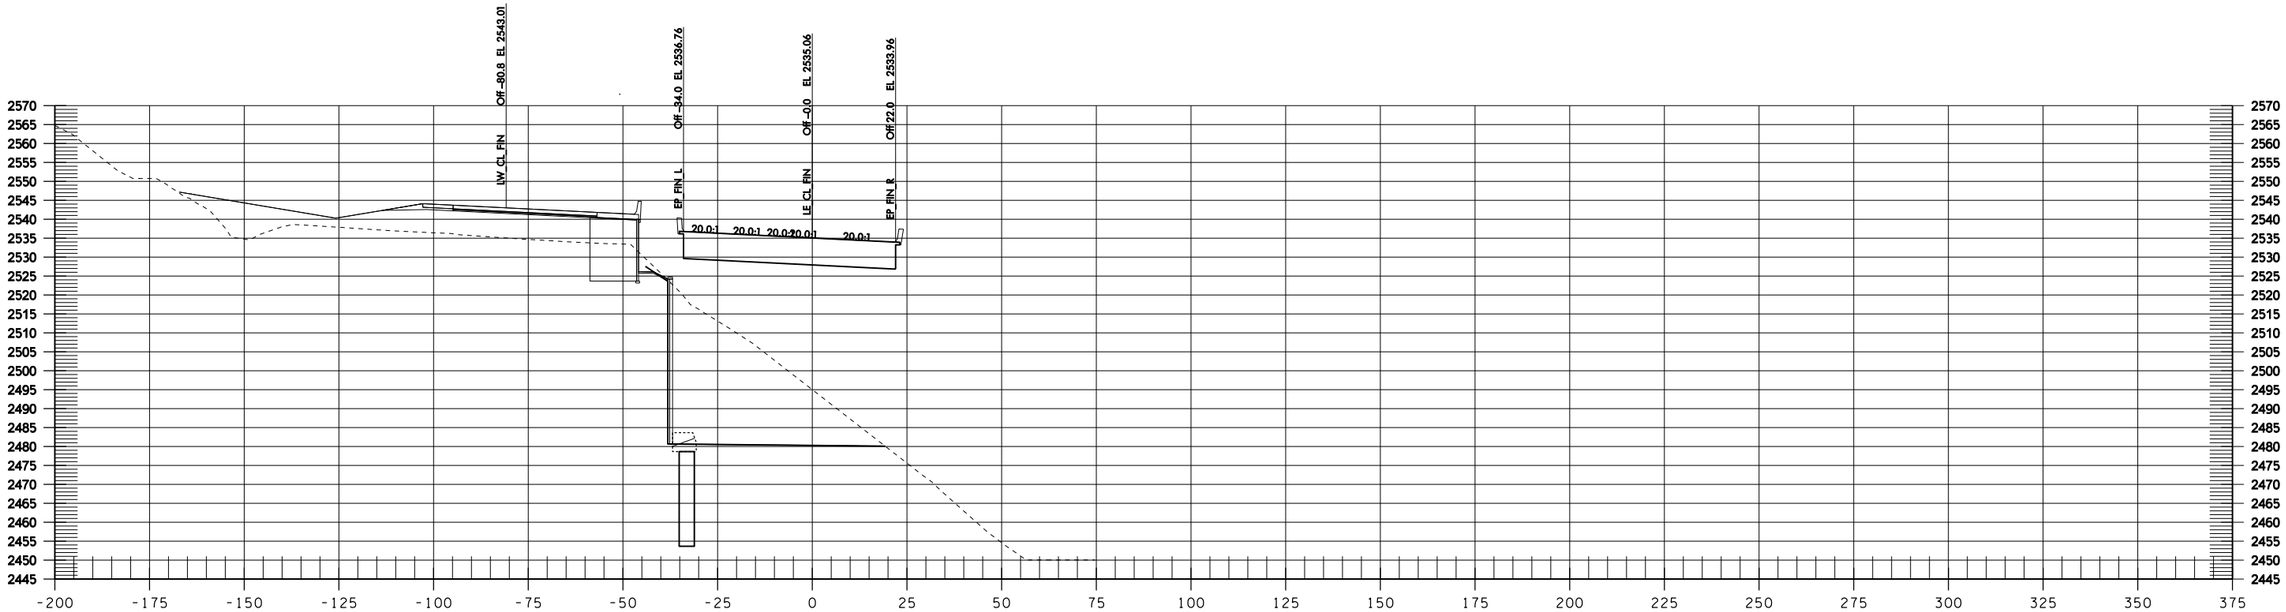

LE 1379+00

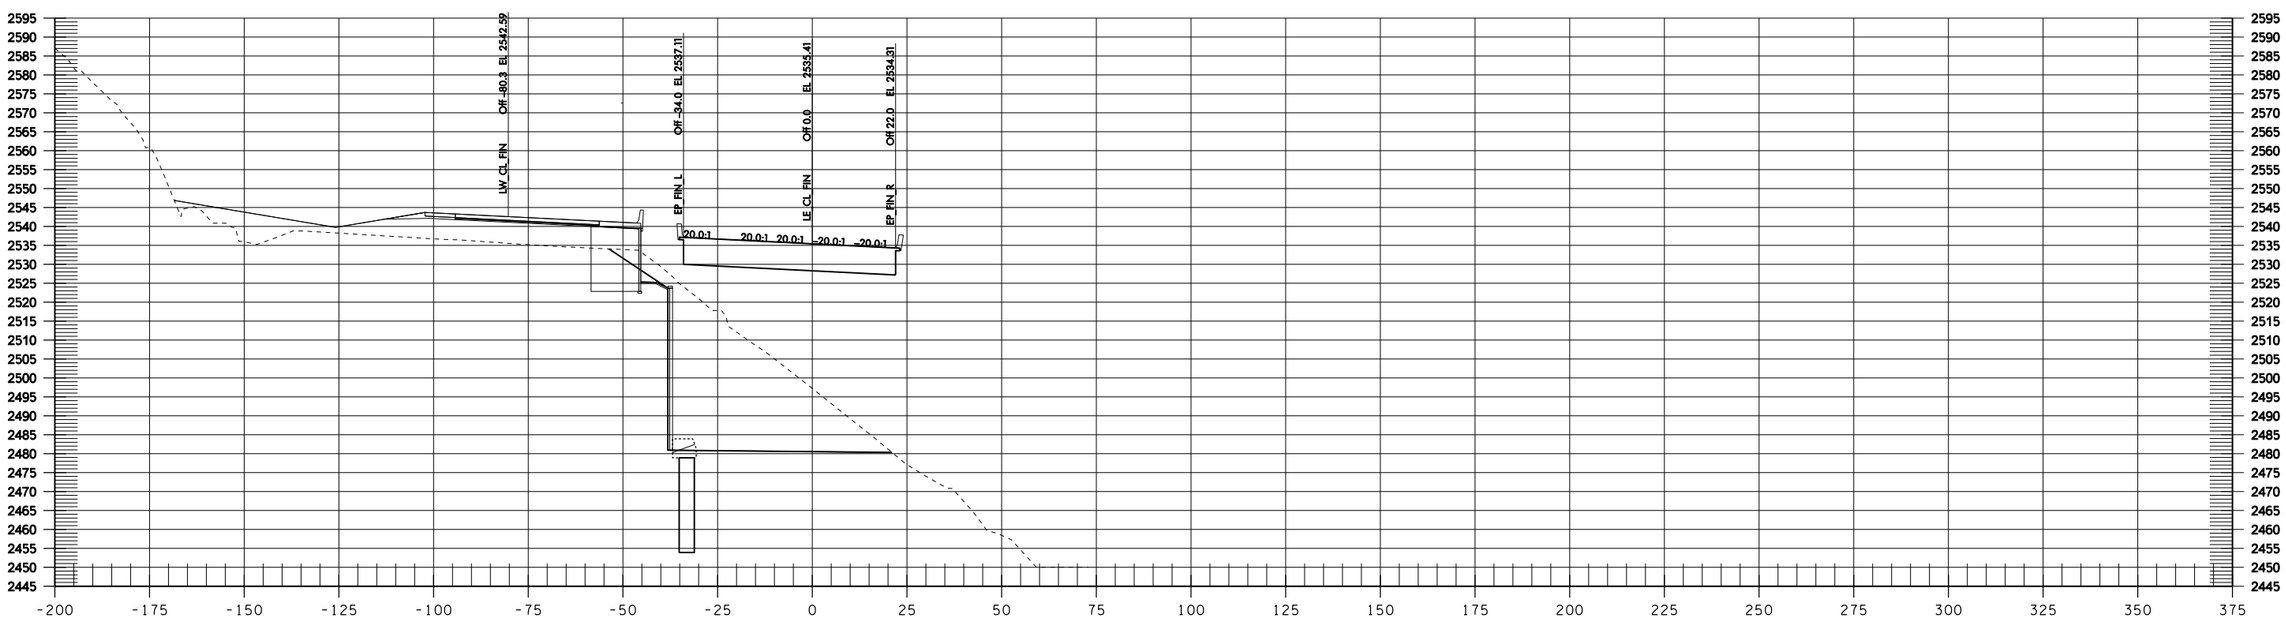

LE 1378+50

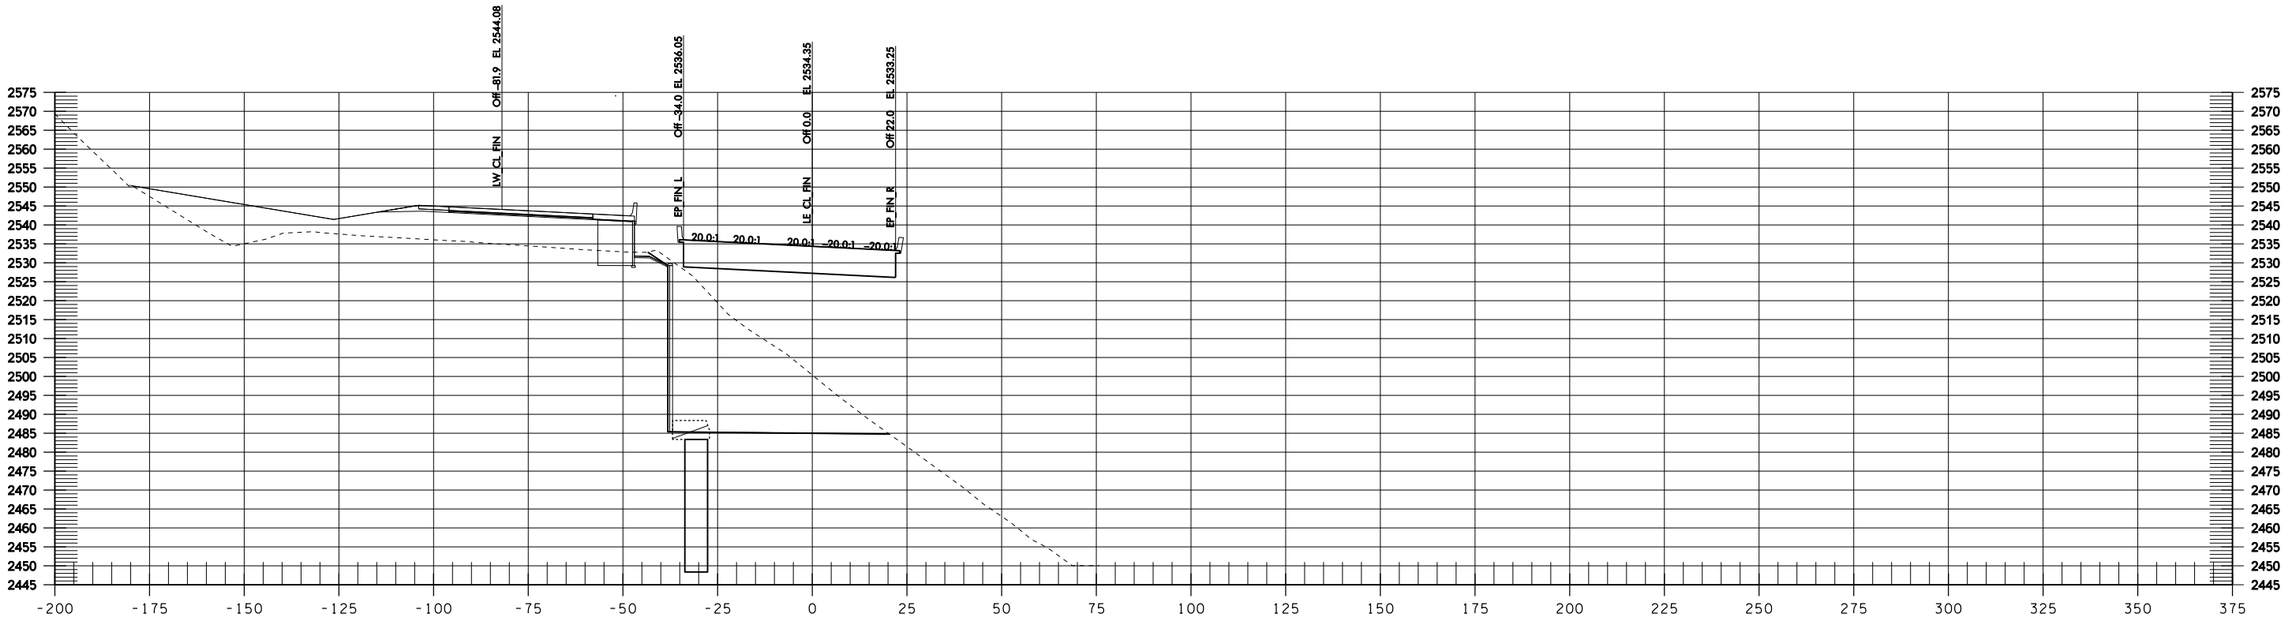

LE 1380+00

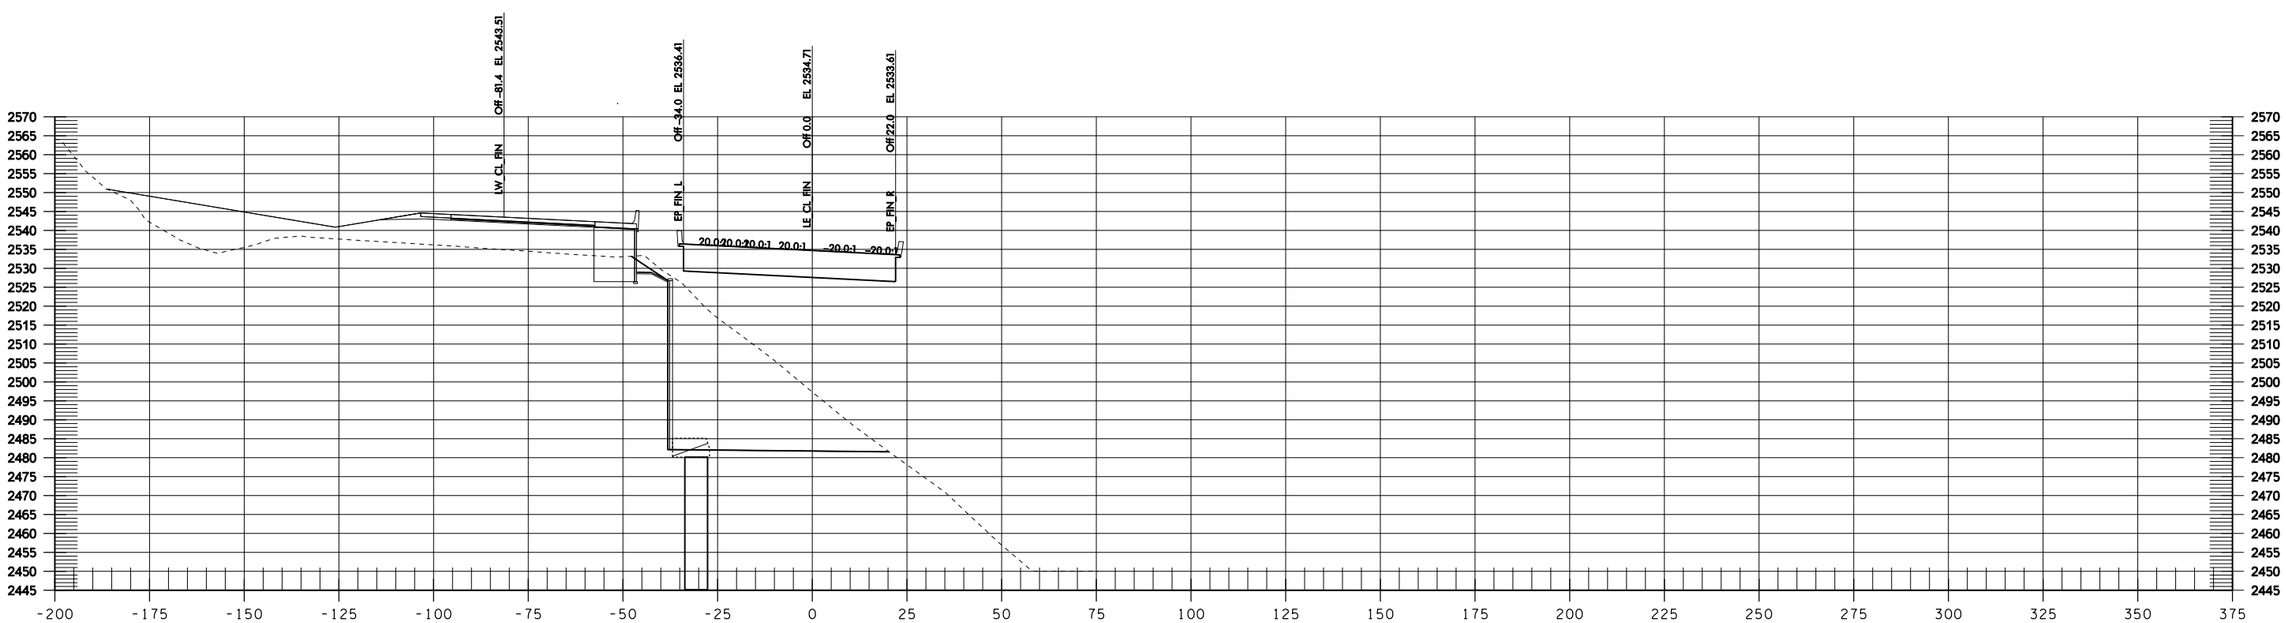

LE 1379+50

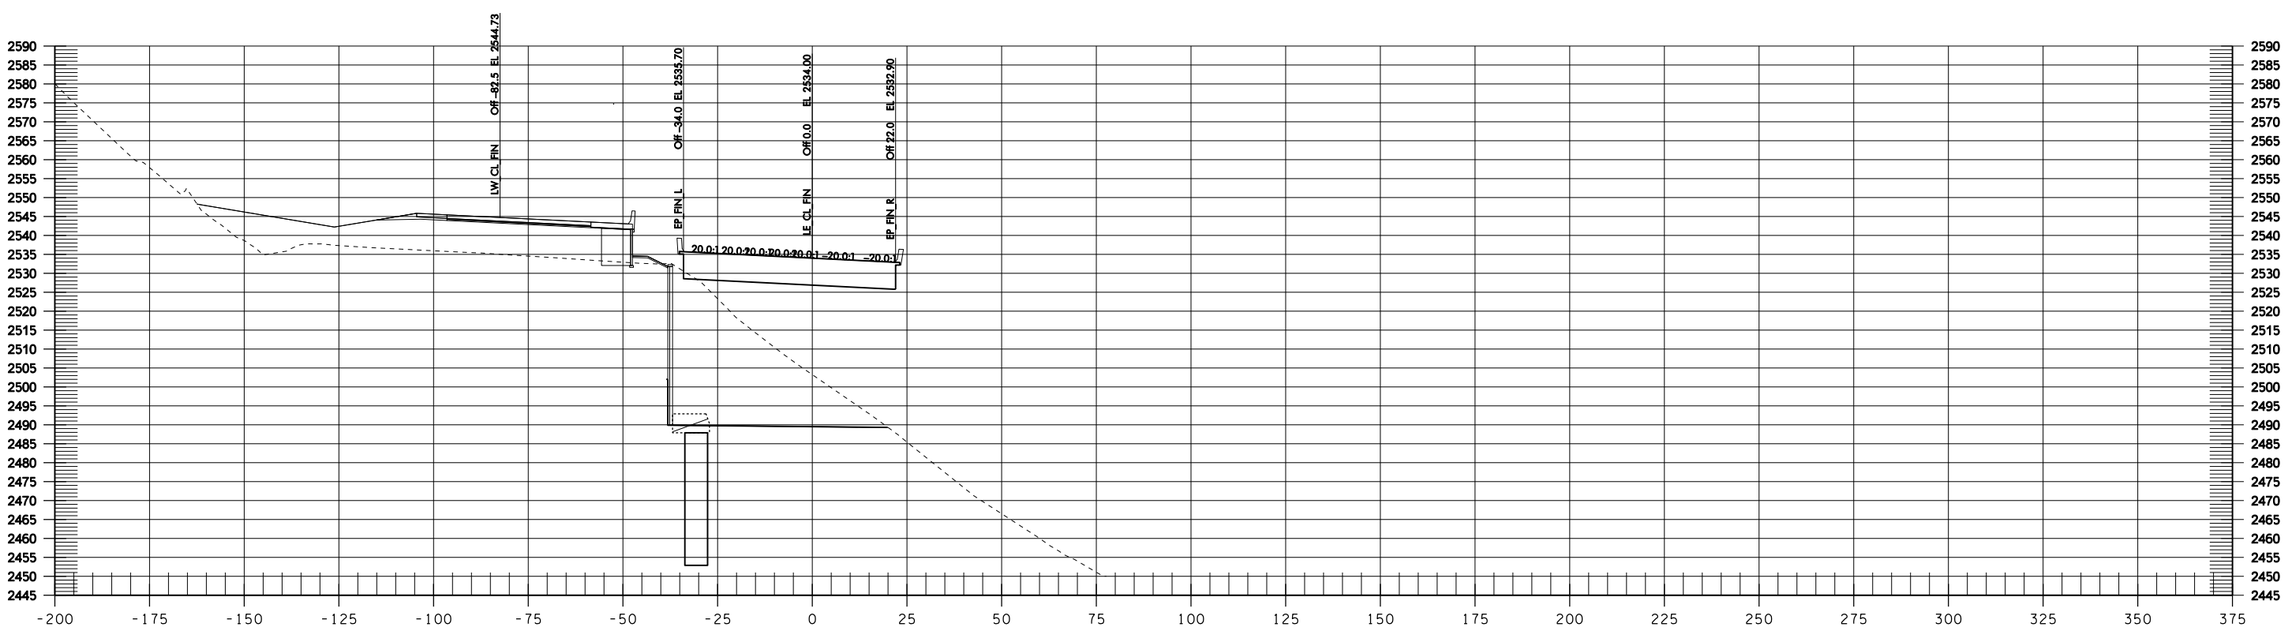

LE 1380+50

Informational Use Only Washington State Department of Transportation I-90 Snowshed to Keechelus Dam Phase 1C - Replace Snowshed and Add Lanes

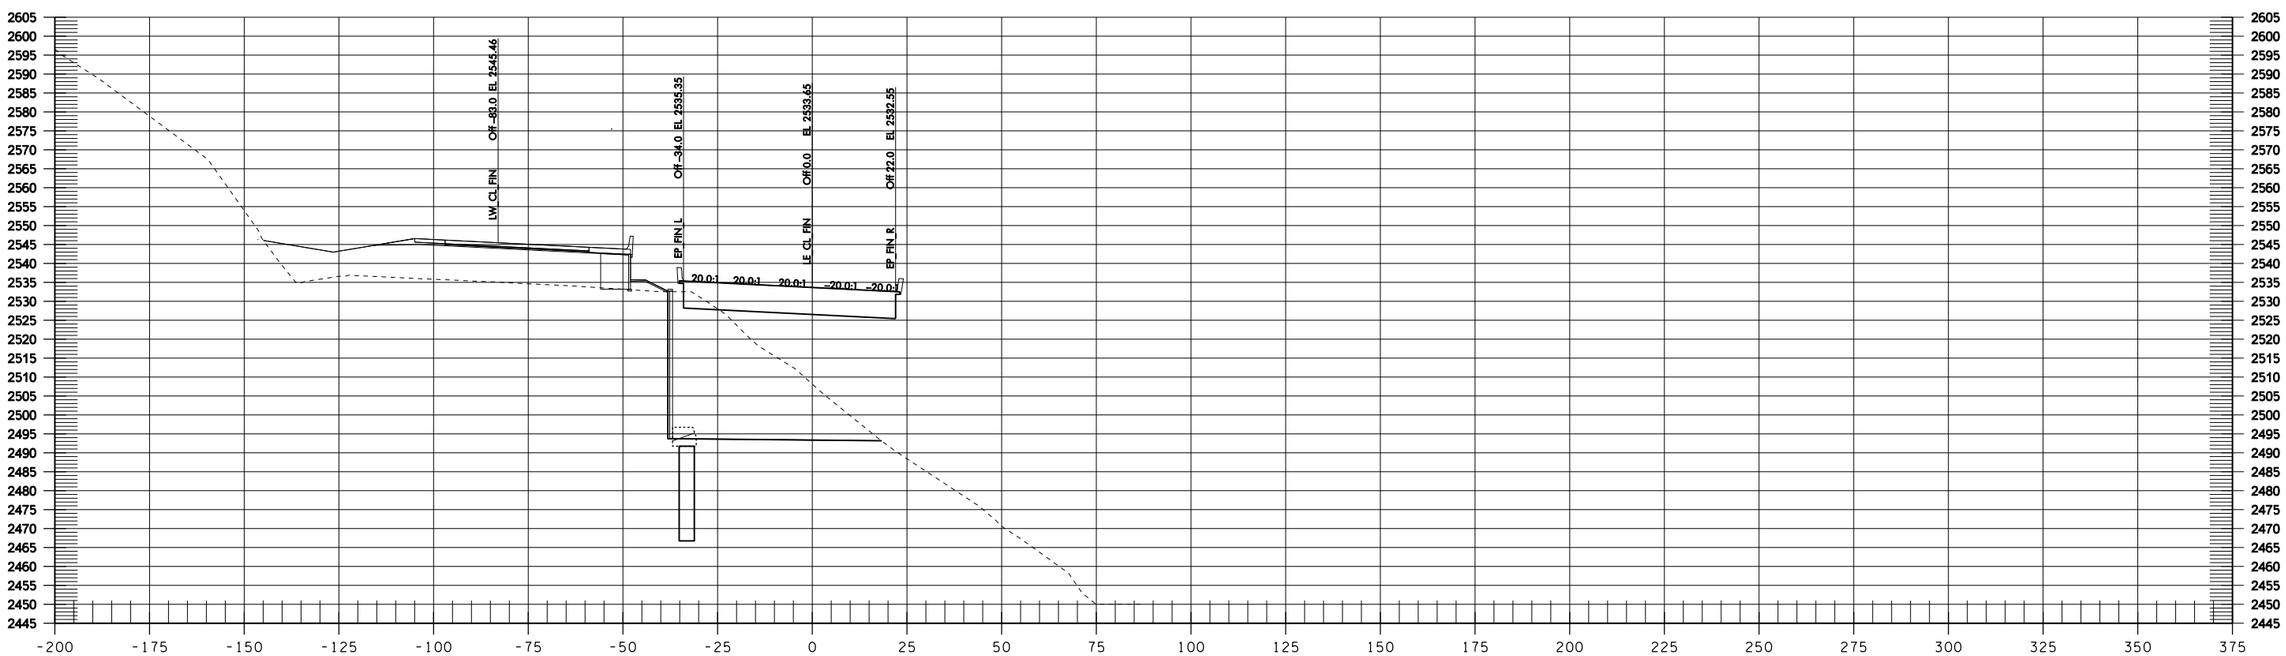
LW_CL_FIN
Off -83.0 EL 2545.46
EP_FIN_L
Off -34.0 EL 2535.35
LE_CL_FIN
Off 0.0 EL 2533.65
EP_FIN_R
Off 22.0 EL 2532.55
20.0:1
20.0:1
20.0:1
-20.0:1
-20.0:1

LE 1381+00

LE 1381+50

Informational Use Only Washington State Department of Transportation I-90 Snowshed to Keechelus Dam Phase 1C - Replace Snowshed and Add Lanes

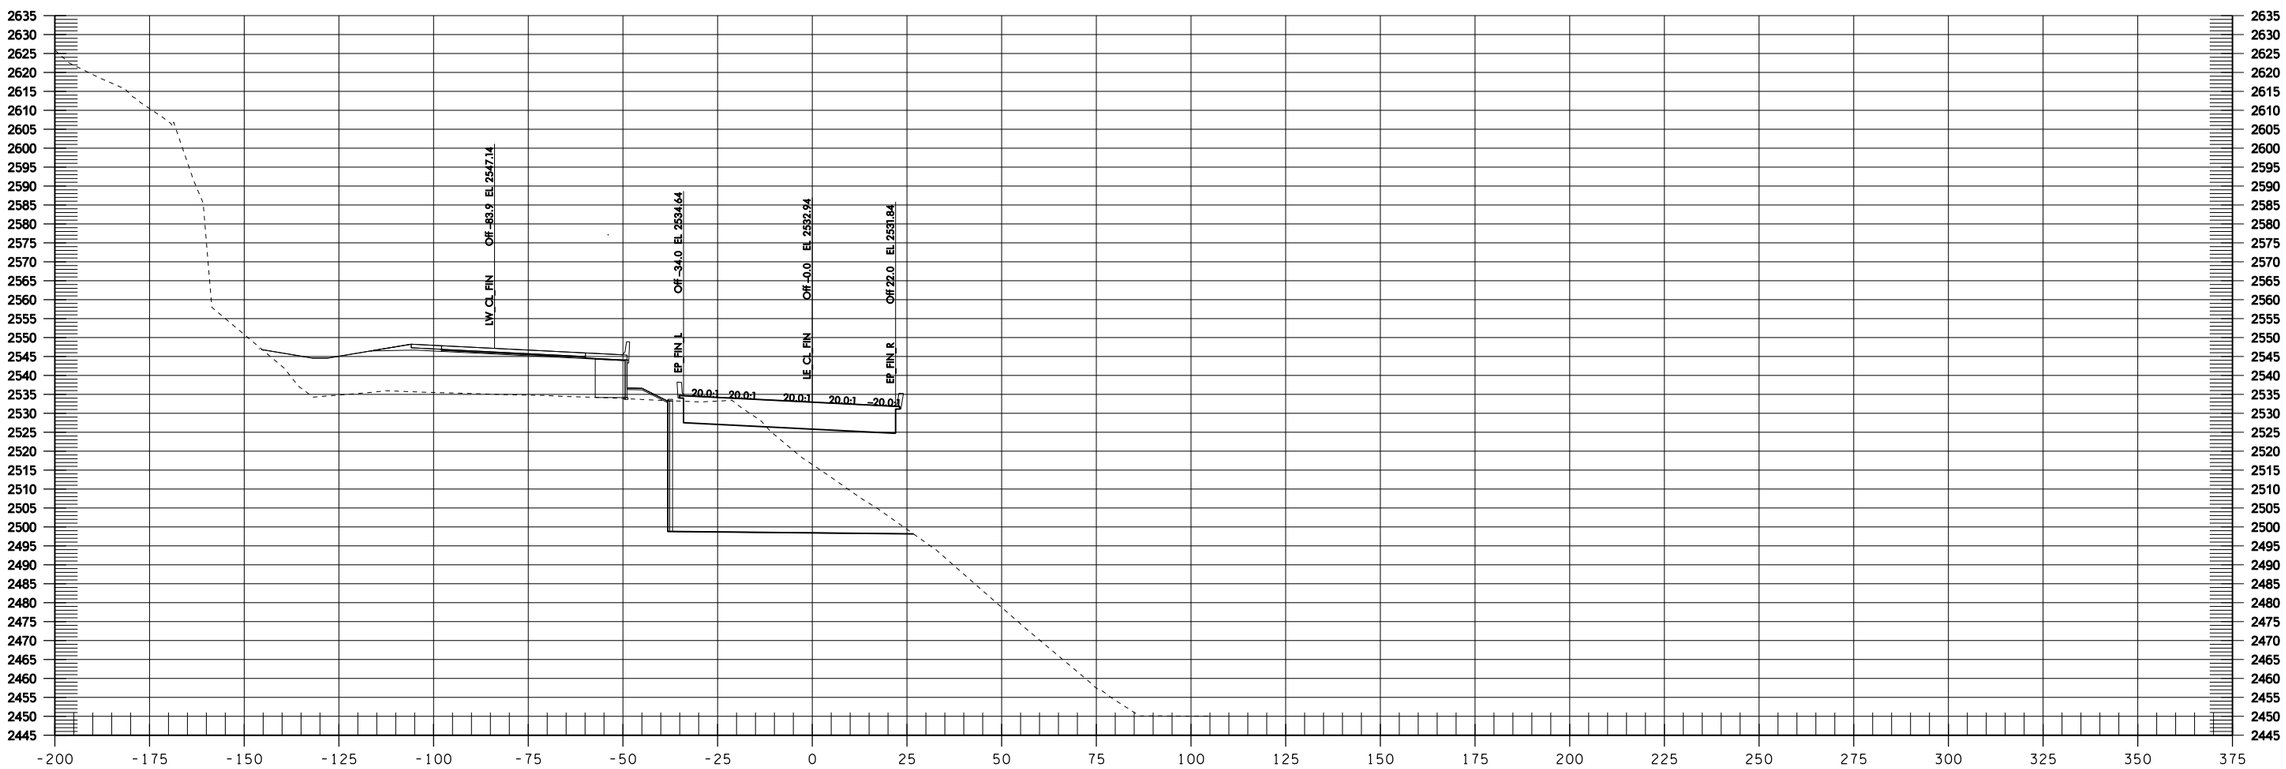
LW CL FIN
Off -83.9 EL 2547.14
EP FIN L
Off -34.0 EL 2534.64
LE CL FIN
Off -0.0 EL 2532.94
EP FIN R
Off 22.0 EL 2531.84
20.0:1
20.0:1
20.0:1
20.0:1
-20.0:1

LE 1382+00

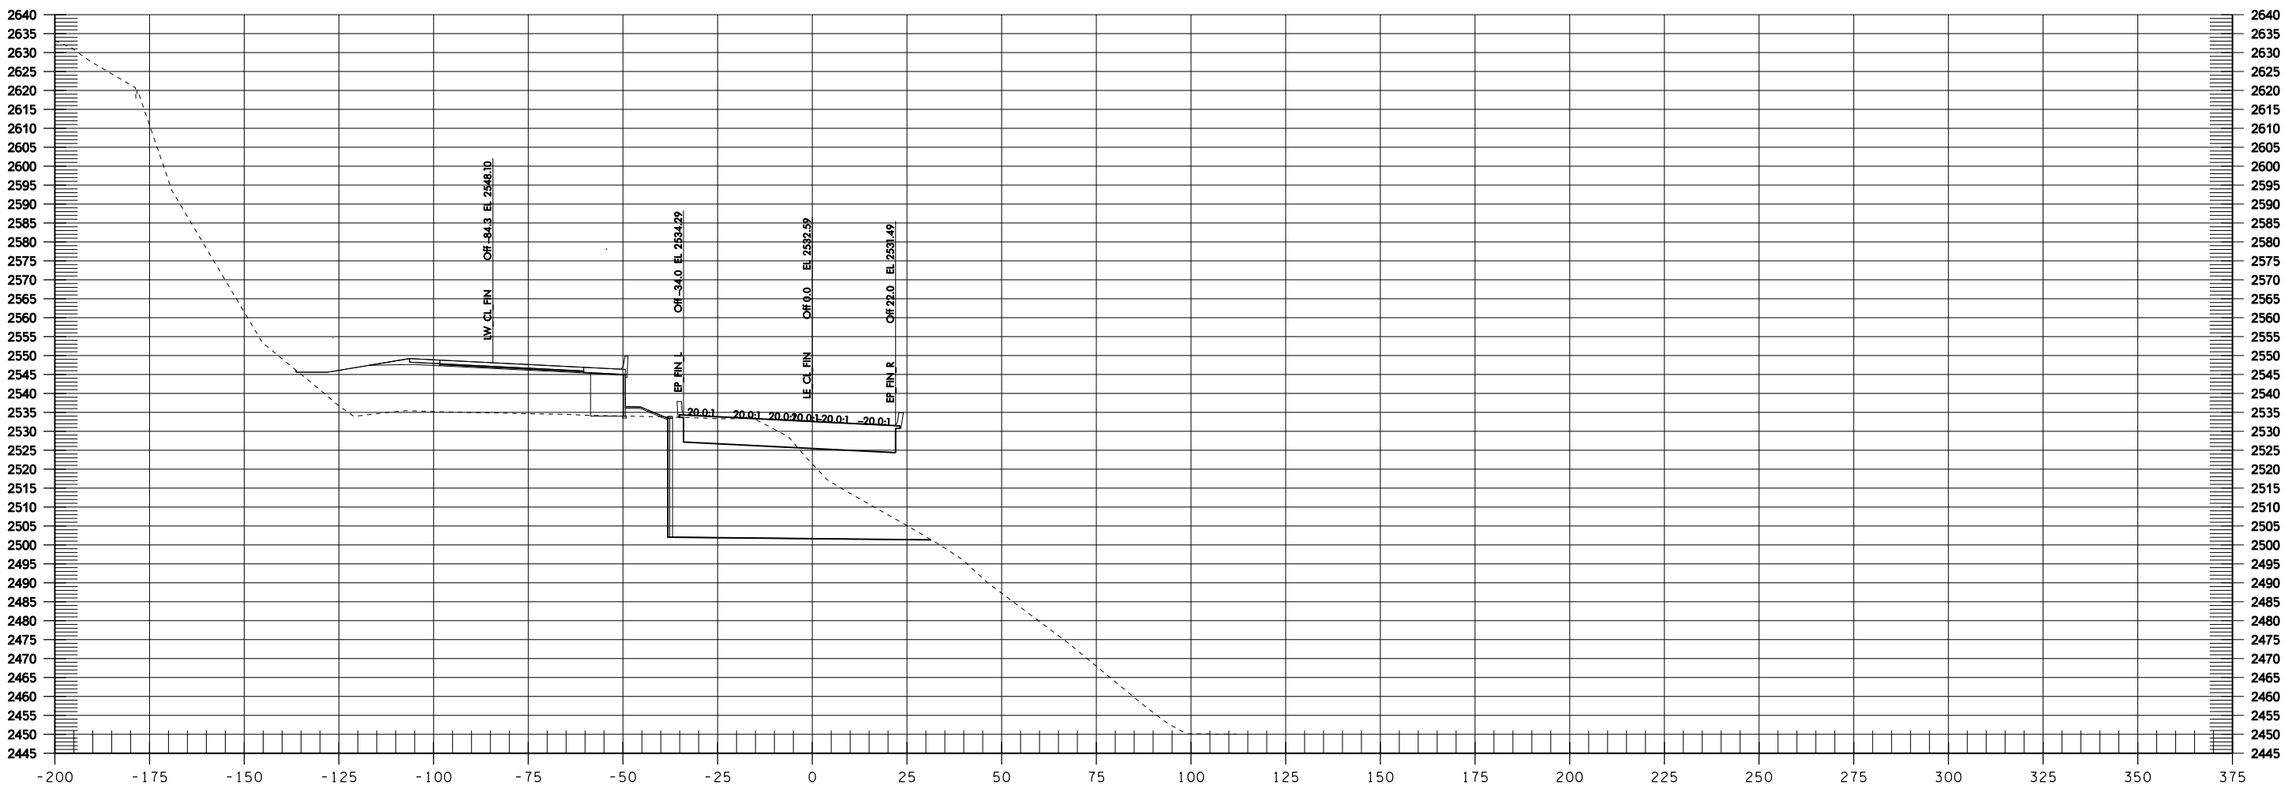

LE 1382+50

Informational Use Only Washington State Department of Transportation I-90 Snowshed to Keechelus Dam Phase 1C - Replace Snowshed and Add Lanes

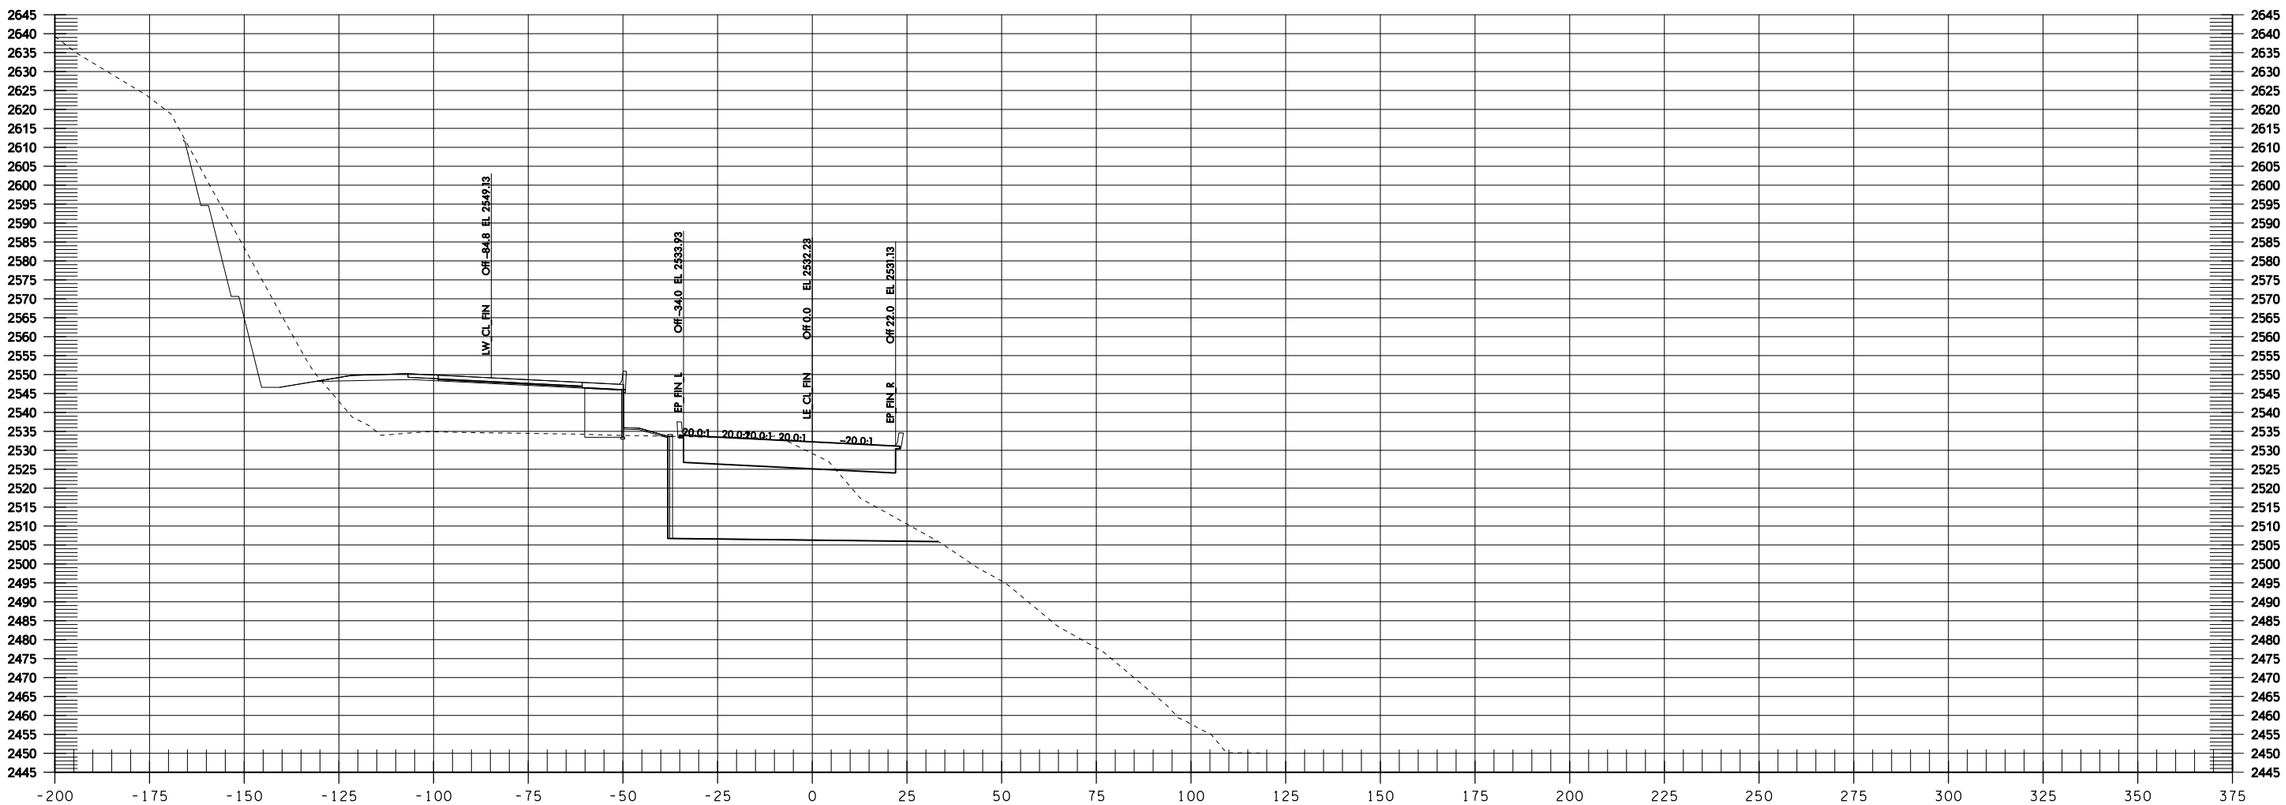

LE 1383+00

Informational Use Only Washington State Department of Transportation I-90 Snowshed to Keechelus Dam Phase 1C - Replace Snowshed and Add Lanes

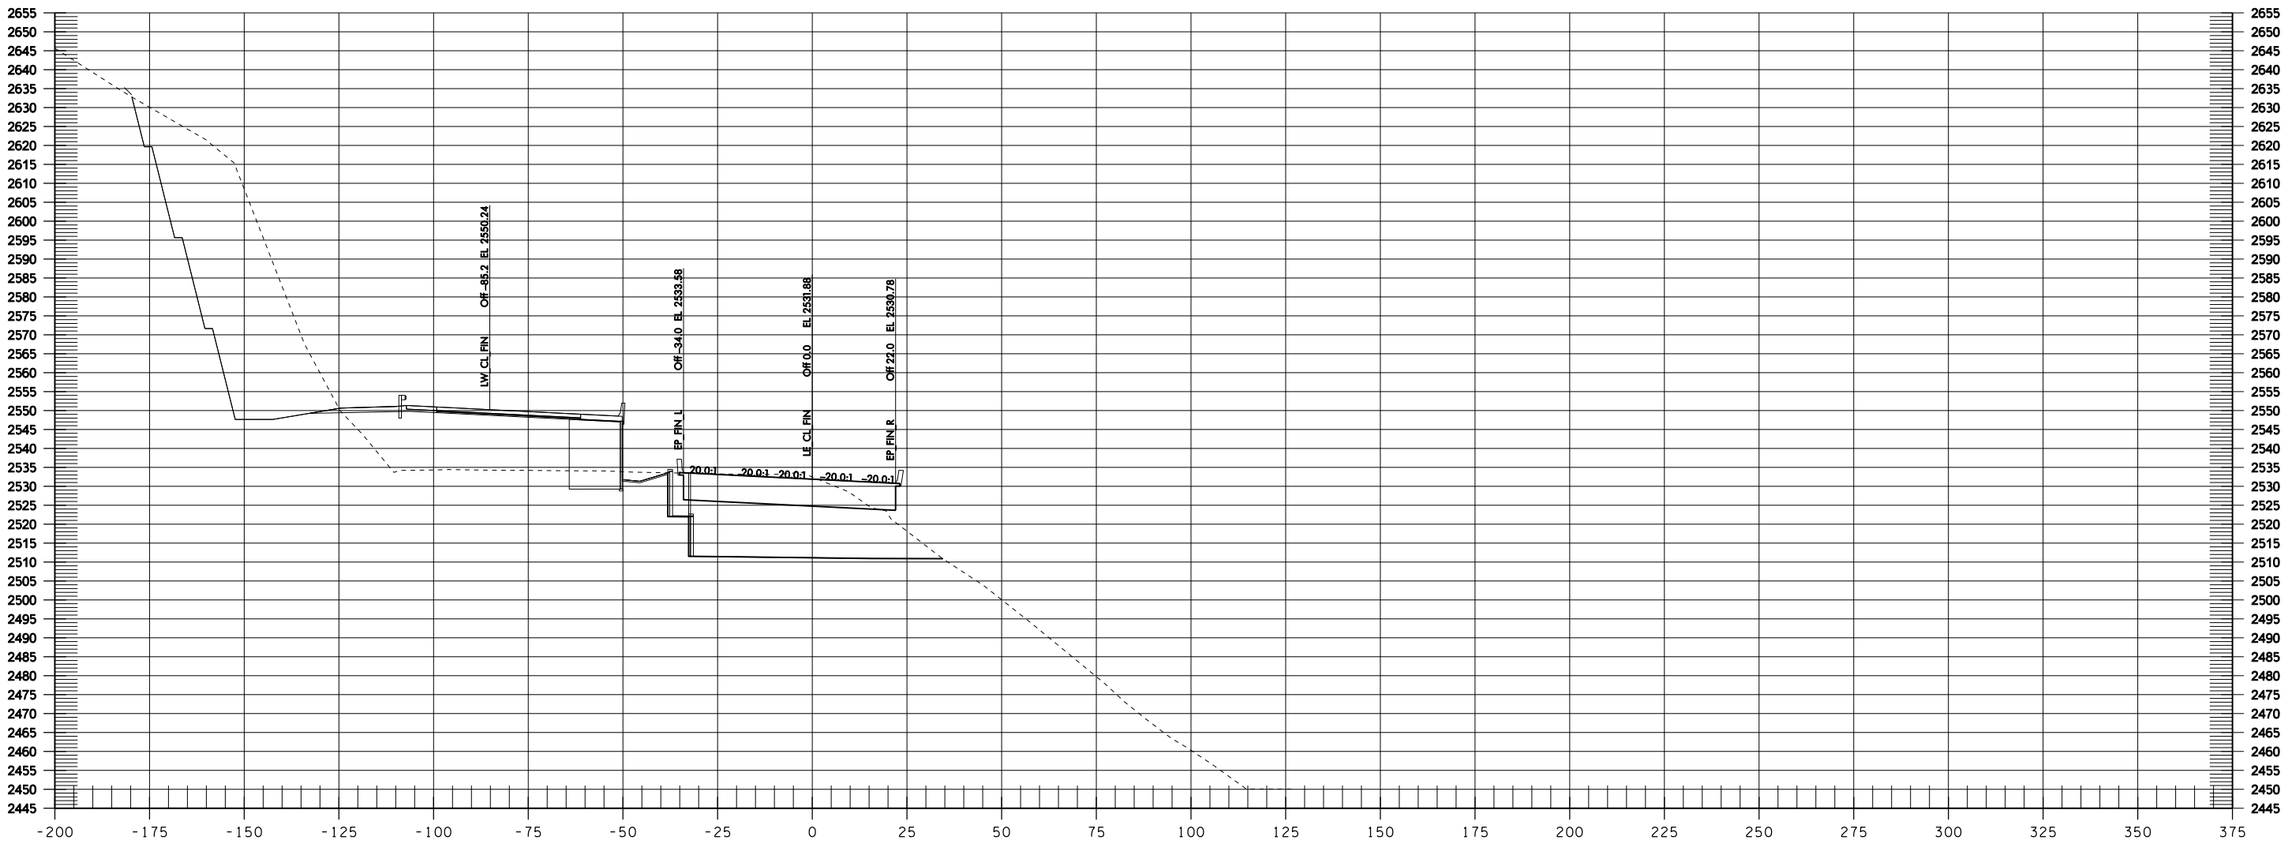

LE 1383+50

Informational Use Only Washington State Department of Transportation I-90 Snowshed to Keechelus Dam Phase 1C - Replace Snowshed and Add Lanes

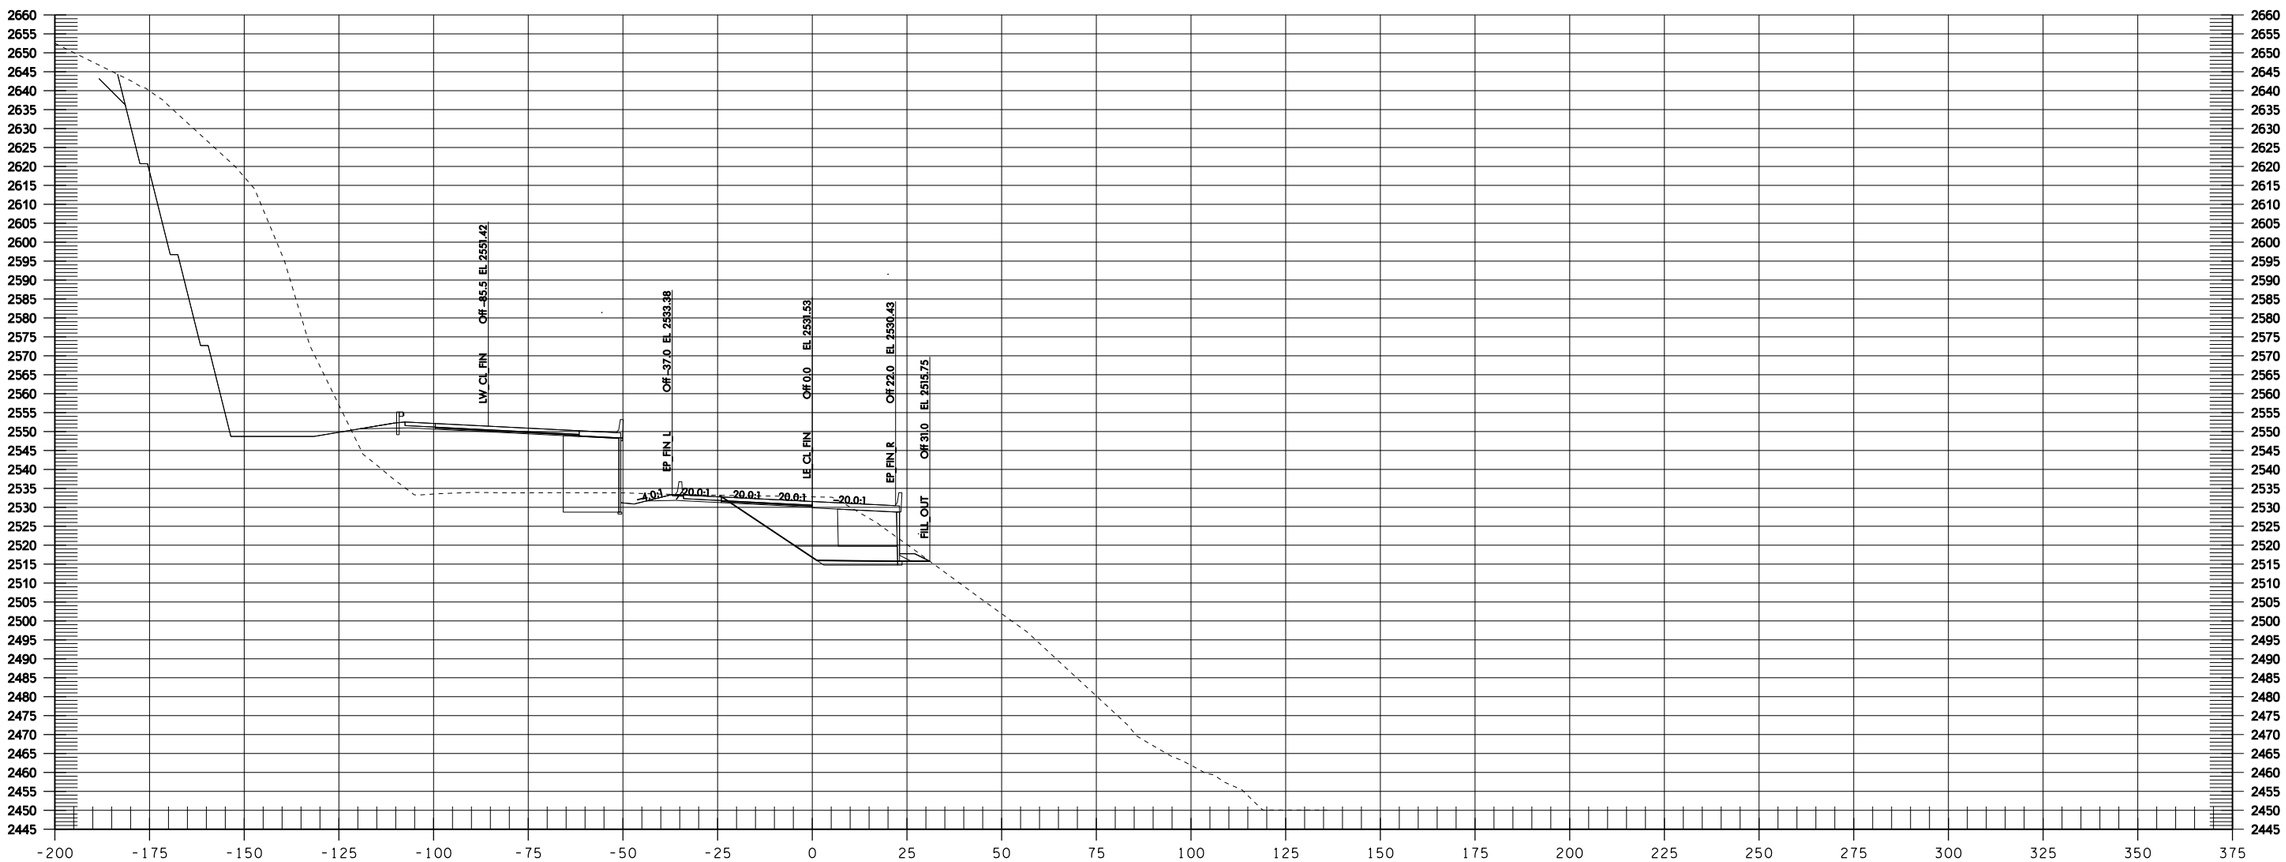

Informational Use Only Washington State Department of Transportation I-90 Snowshed to Keechelus Dam Phase 1C - Replace Snowshed and Add Lanes

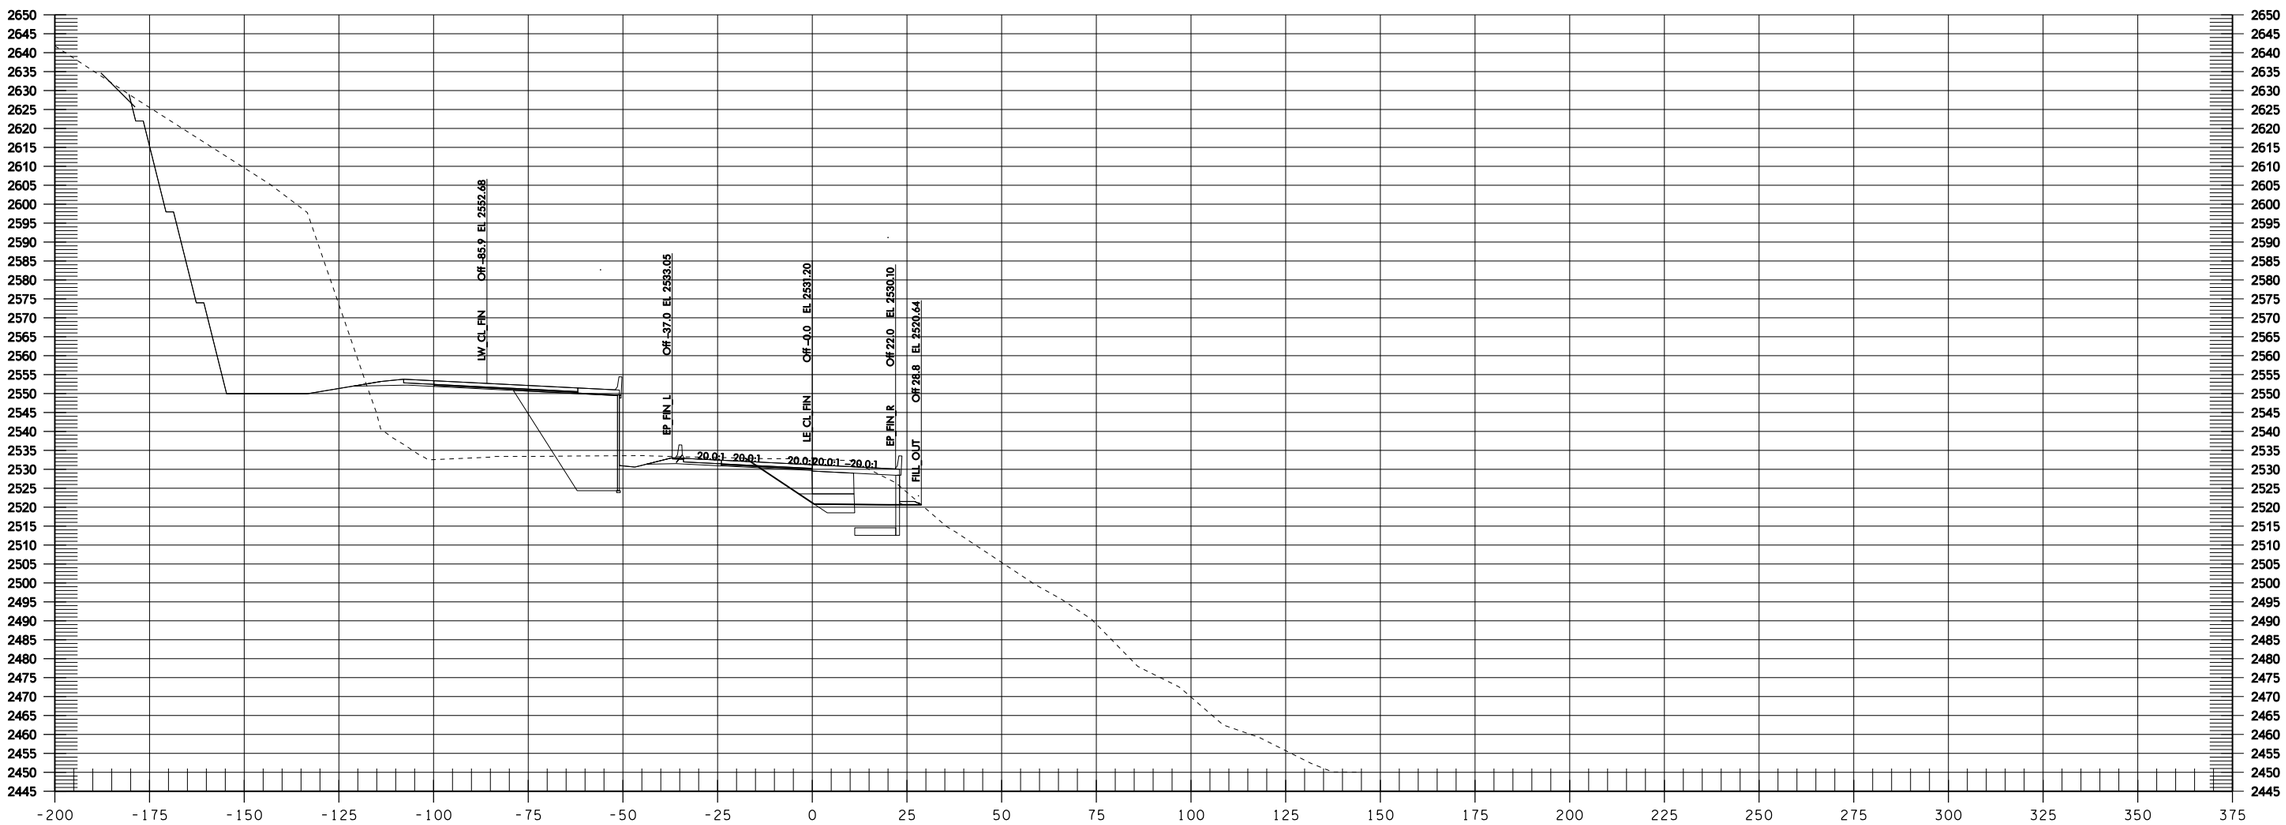

LE 1384+50

Informational Use Only Washington State Department of Transportation I-90 Snowshed to Keechelus Dam Phase 1C - Replace Snowshed and Add Lanes

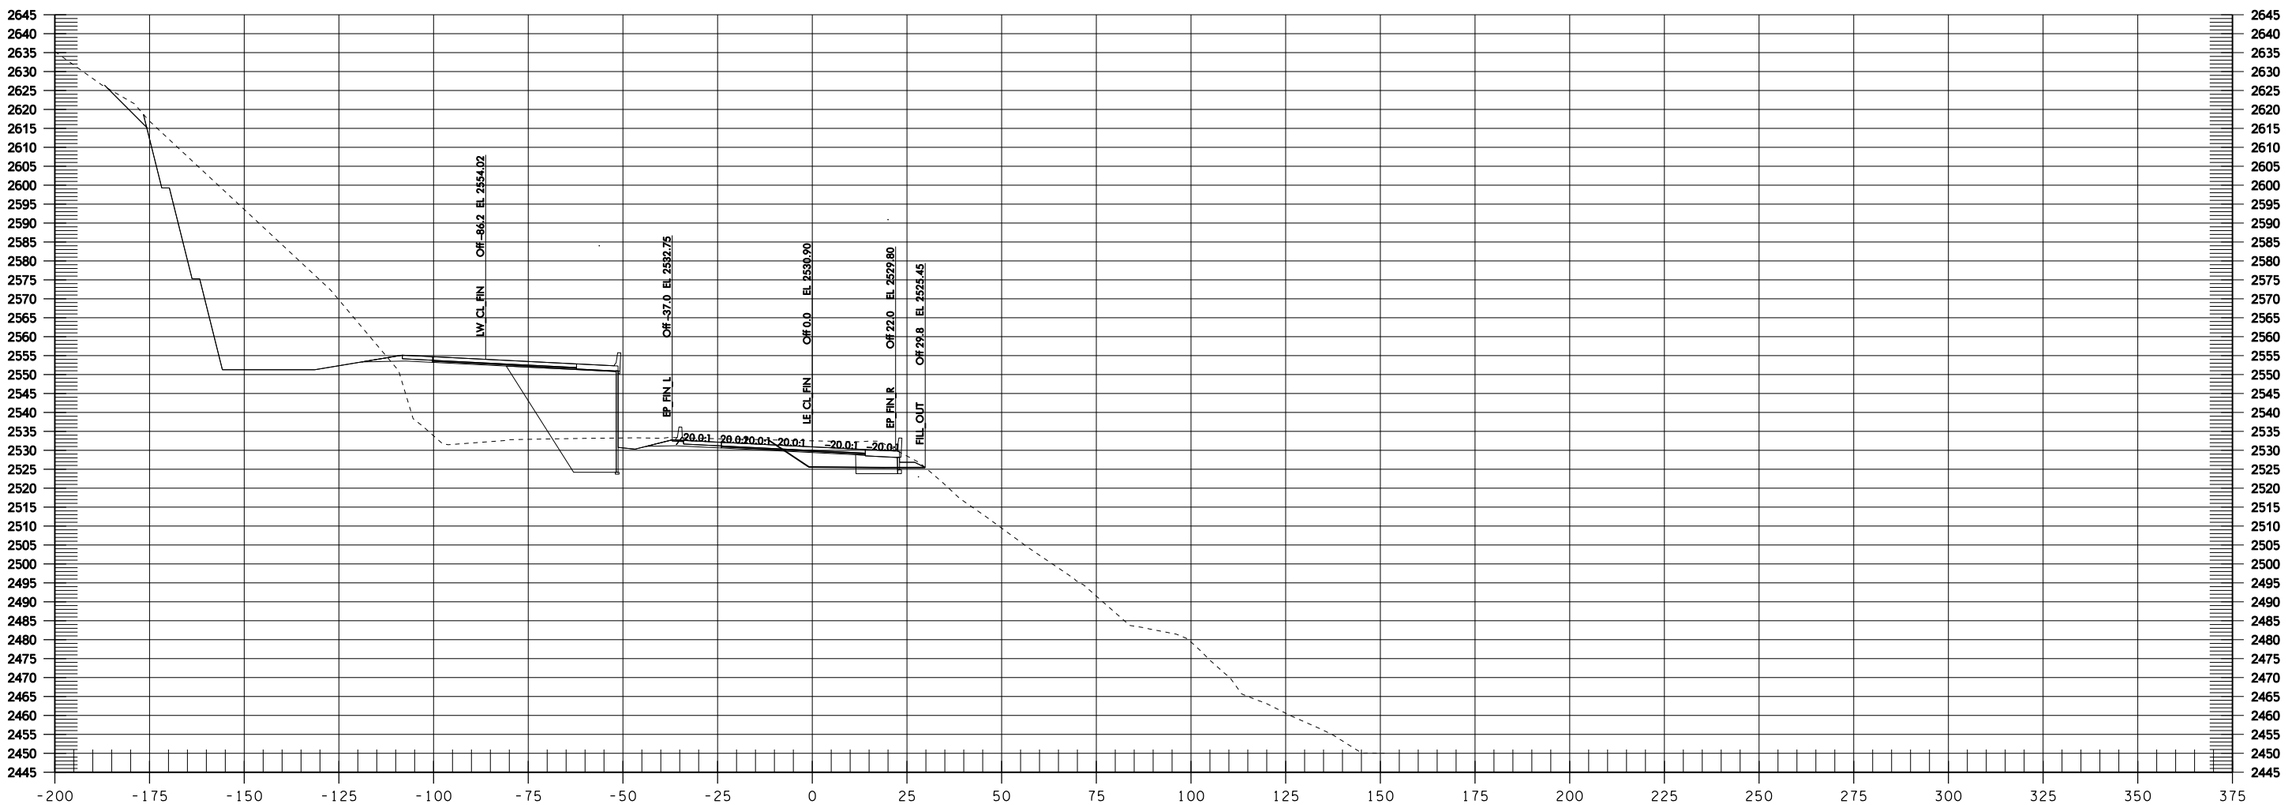

LE 1385+00

Informational Use Only Washington State Department of Transportation I-90 Snowshed to Keechelus Dam Phase 1C - Replace Snowshed and Add Lanes

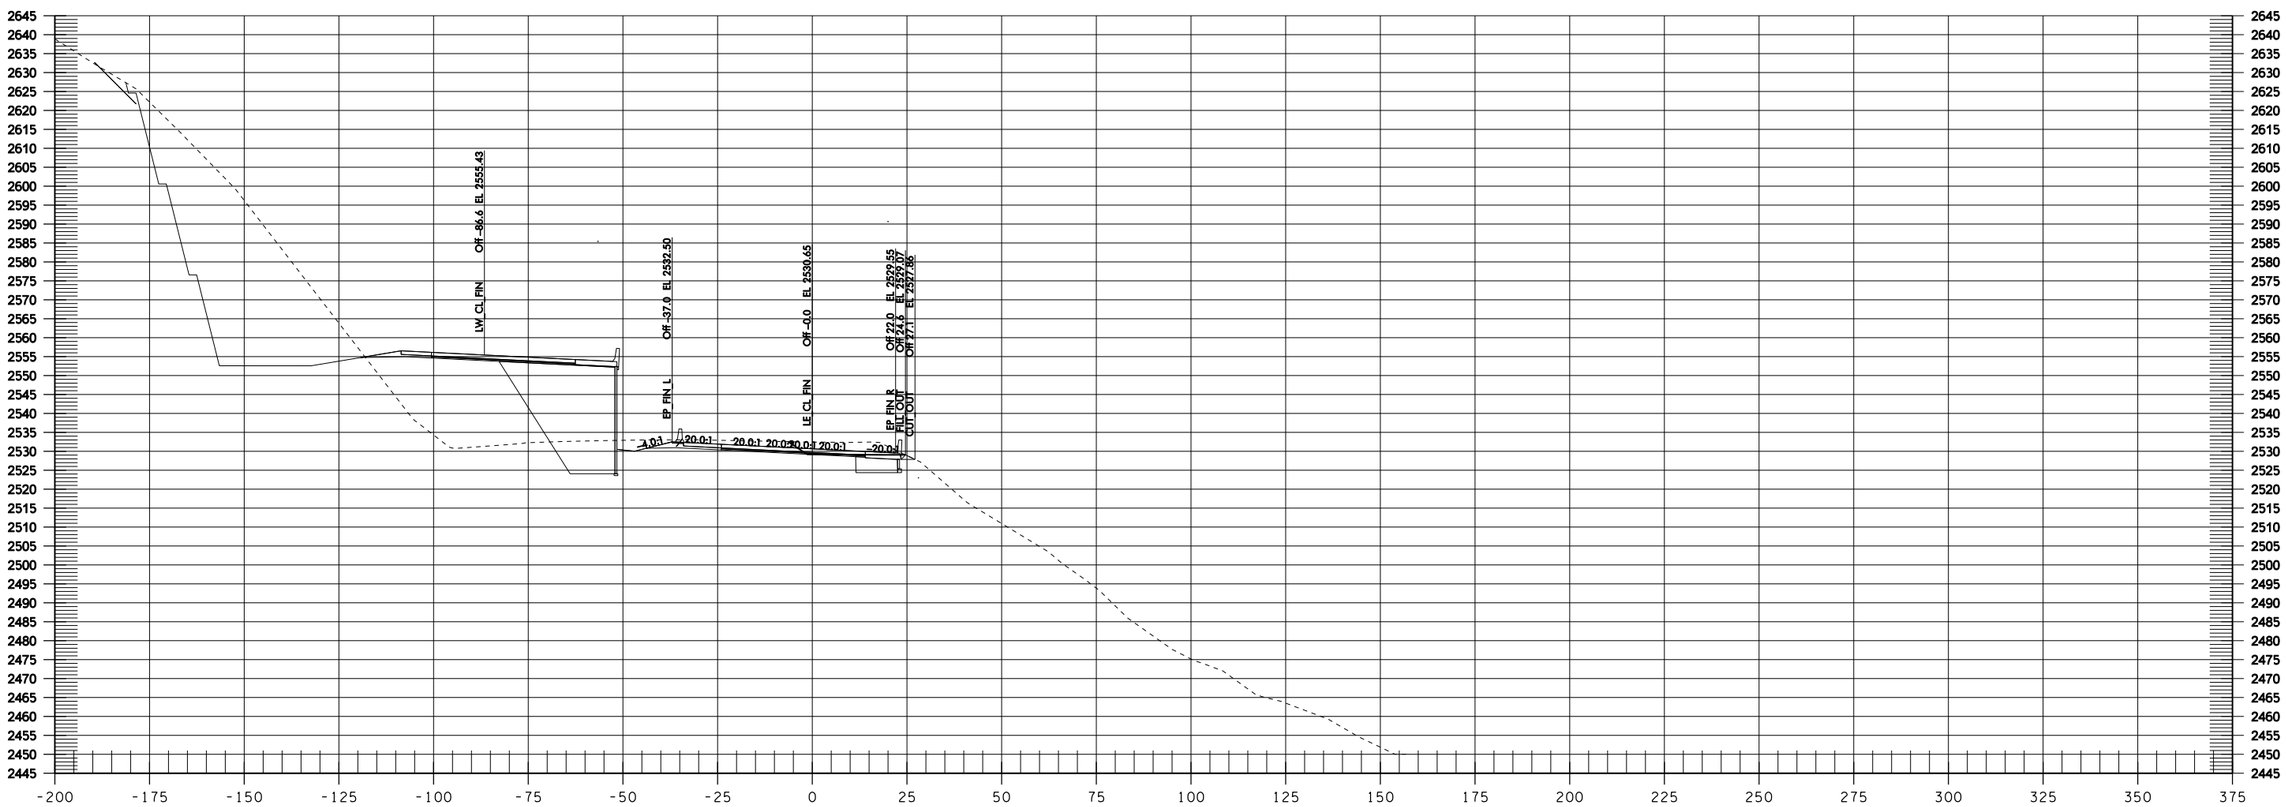

LE 1385+50

Informational Use Only Washington State Department of Transportation I-90 Snowshed to Keechelus Dam Phase 1C - Replace Snowshed and Add Lanes

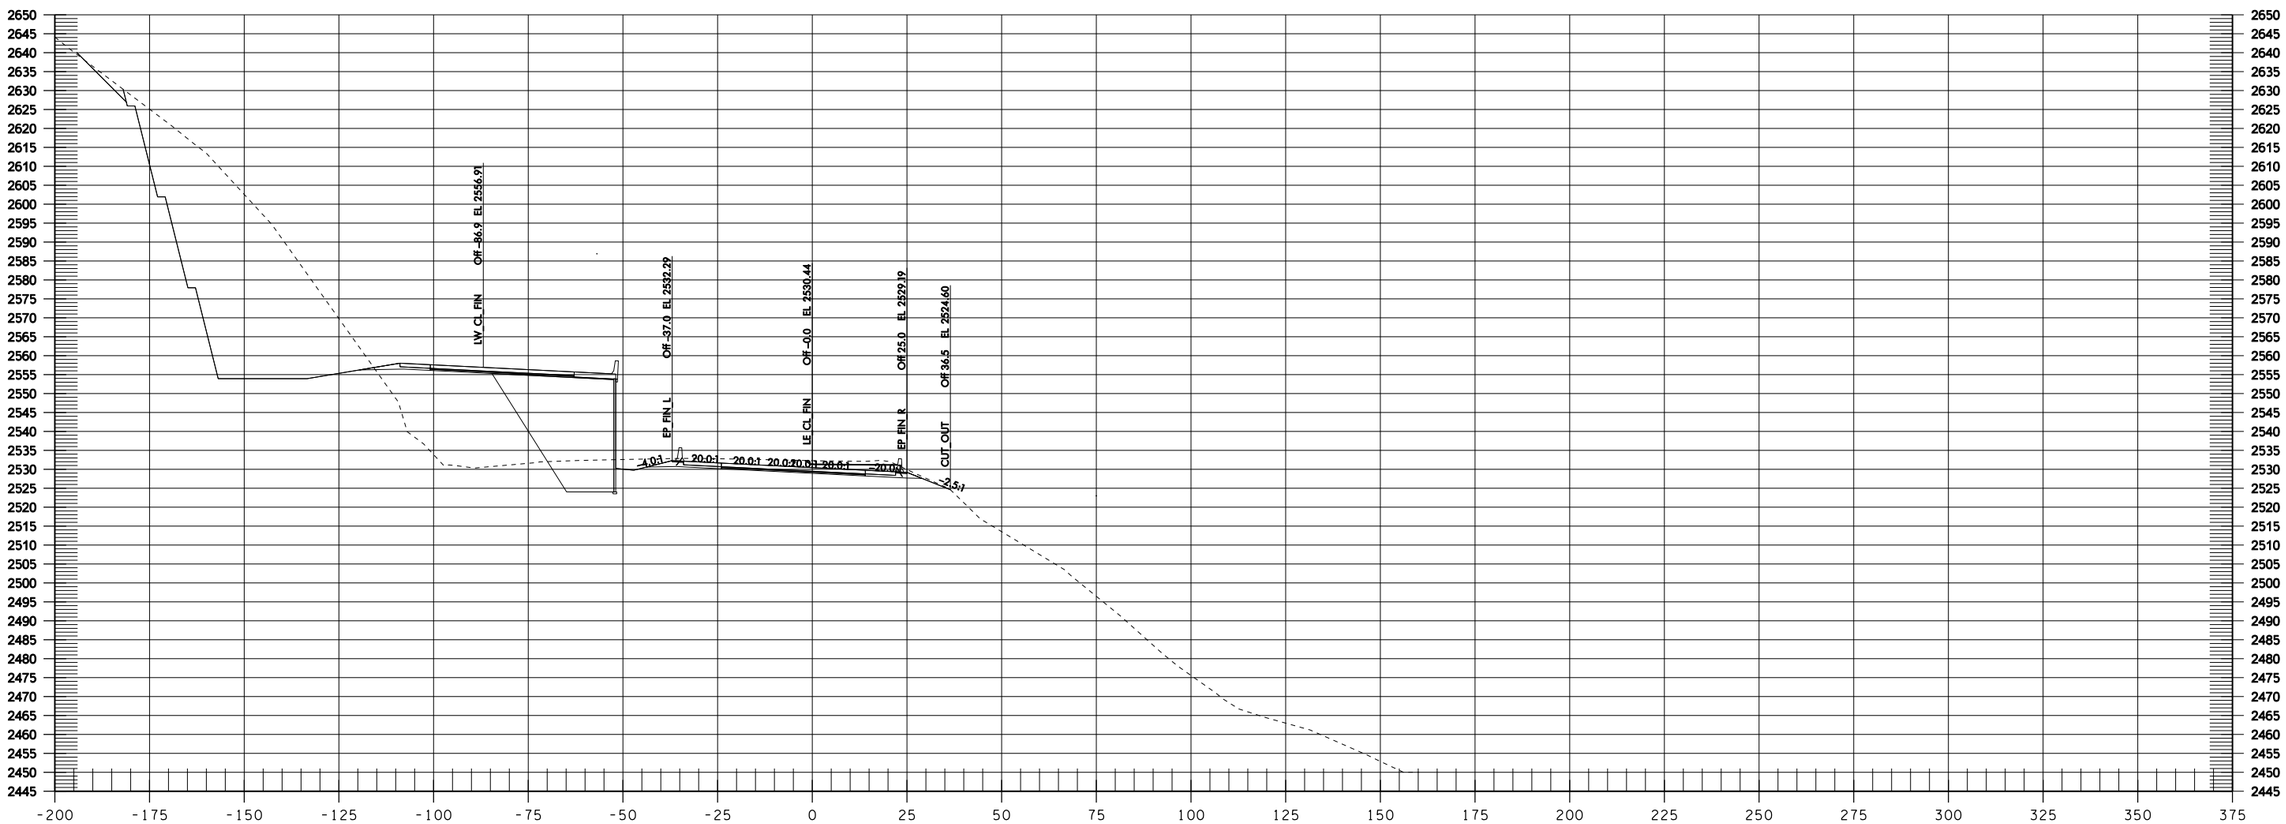
LW_CL_FIN Off -86.9 EL 2556.91
EP_FIN_L Off -37.0 EL 2532.29
LE_CL_FIN Off -0.0 EL 2530.44
EP_FIN_R Off 25.0 EL 2529.19
CUT_OUT Off 36.5 EL 2524.60
4.0:1
20.0:1
20.0:1
20.0:1
20.0:1
26.0:1
20.0:1
2.5:1

LE 1386+00

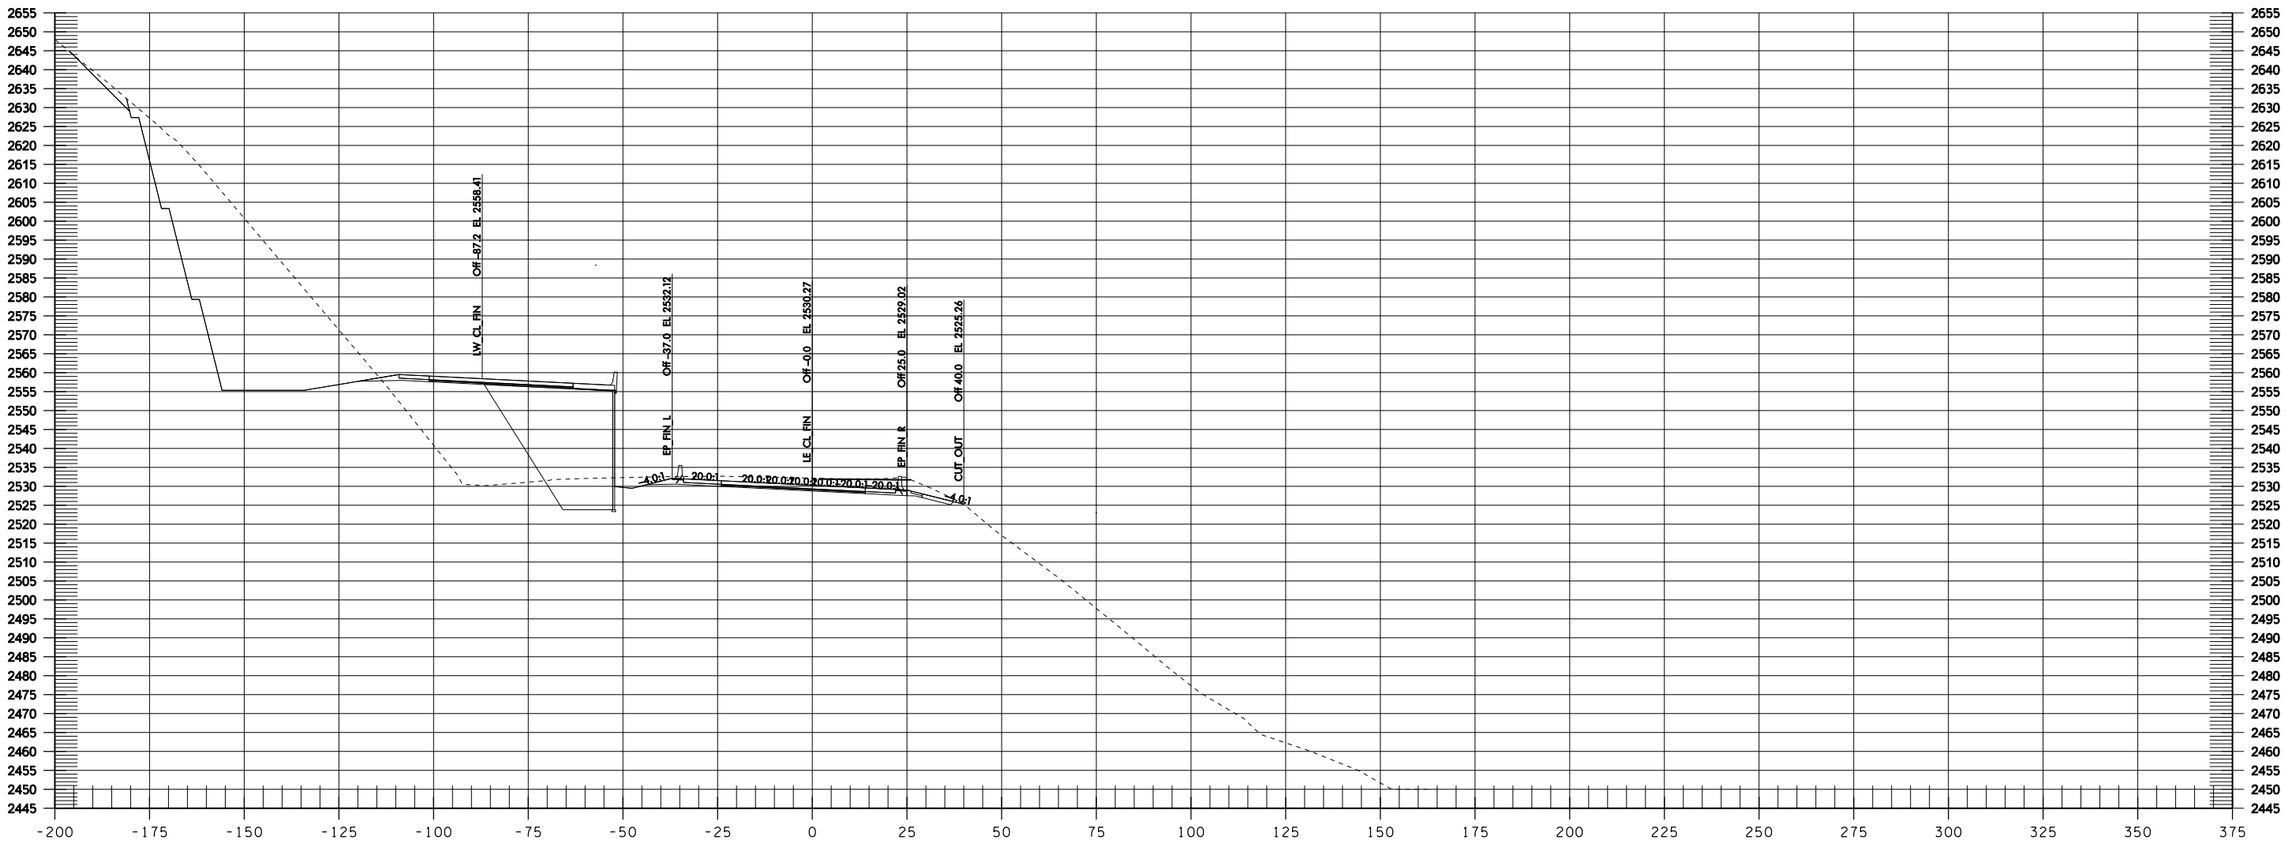

LE 1386+50

Informational Use Only Washington State Department of Transportation I-90 Snowshed to Keechelus Dam Phase 1C - Replace Snowshed and Add Lanes

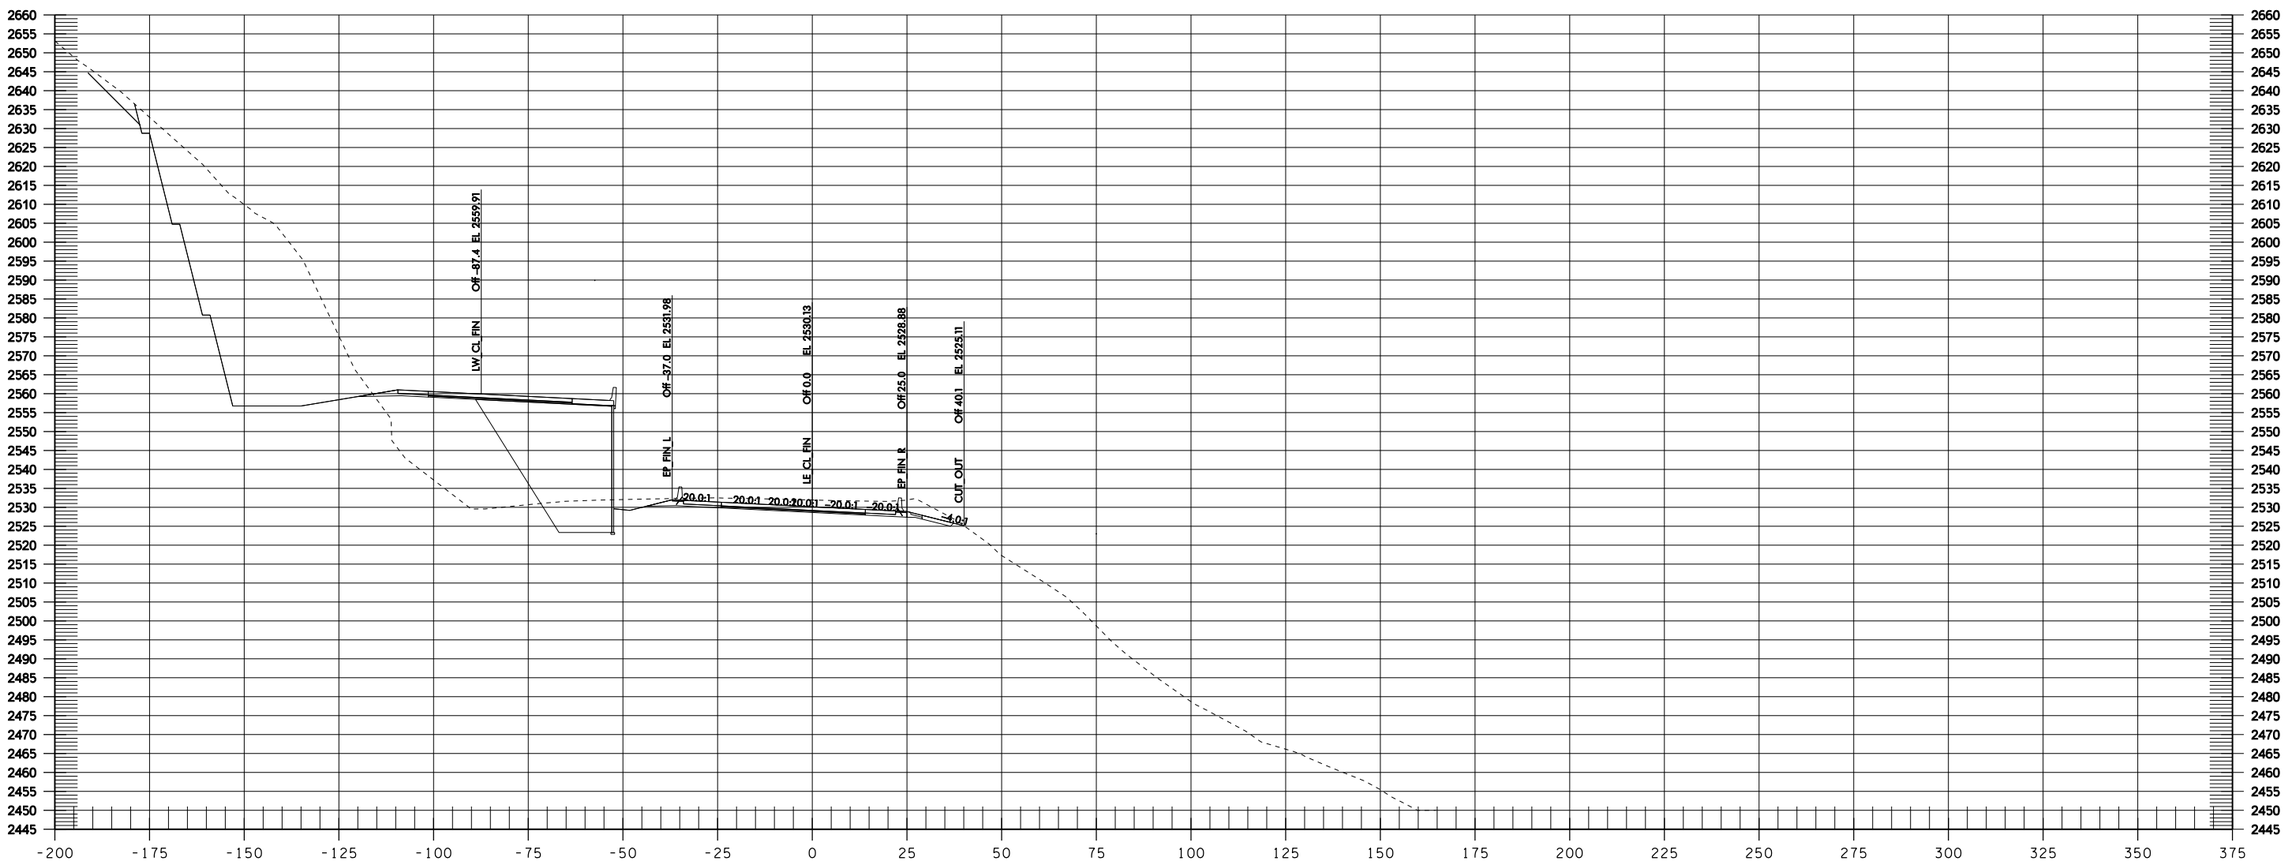

LE 1387+00

Informational Use Only Washington State Department of Transportation I-90 Snowshed to Keechelus Dam Phase 1C - Replace Snowshed and Add Lanes

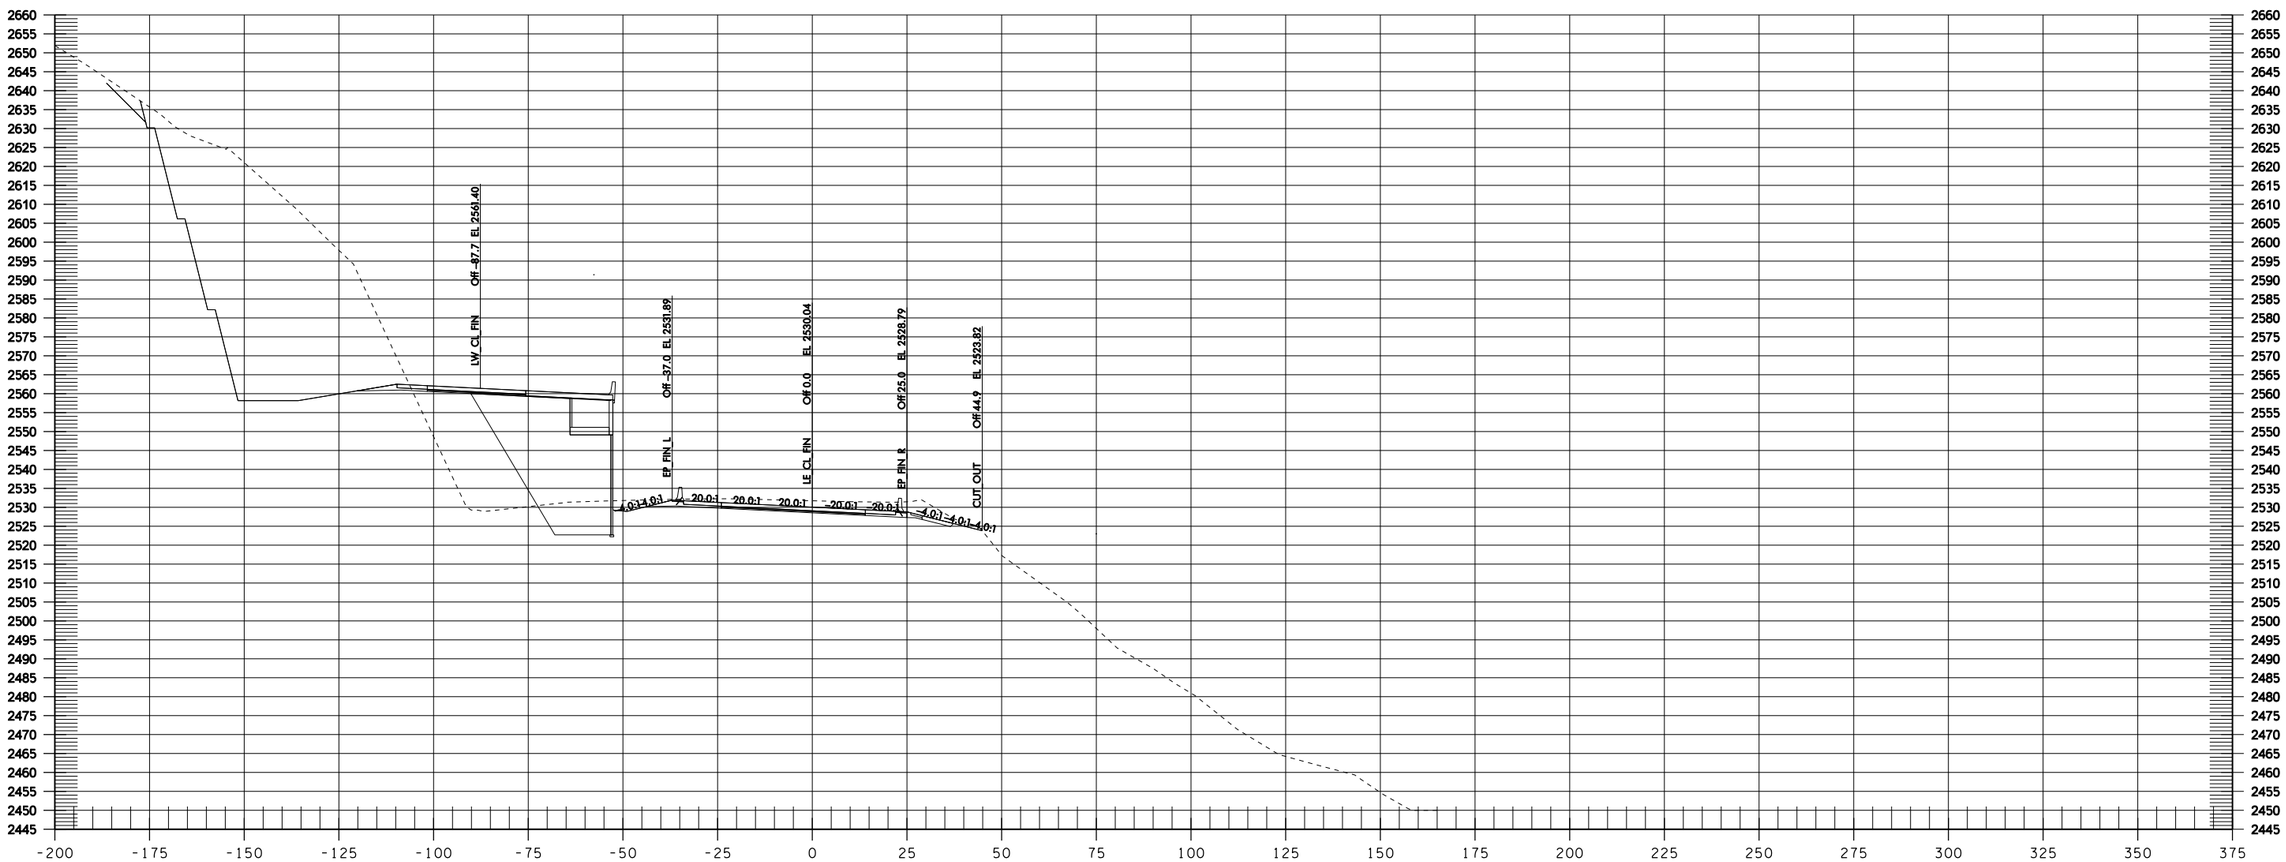

LE 1387+50

Informational Use Only Washington State Department of Transportation I-90 Snowshed to Keechelus Dam Phase 1C - Replace Snowshed and Add Lanes

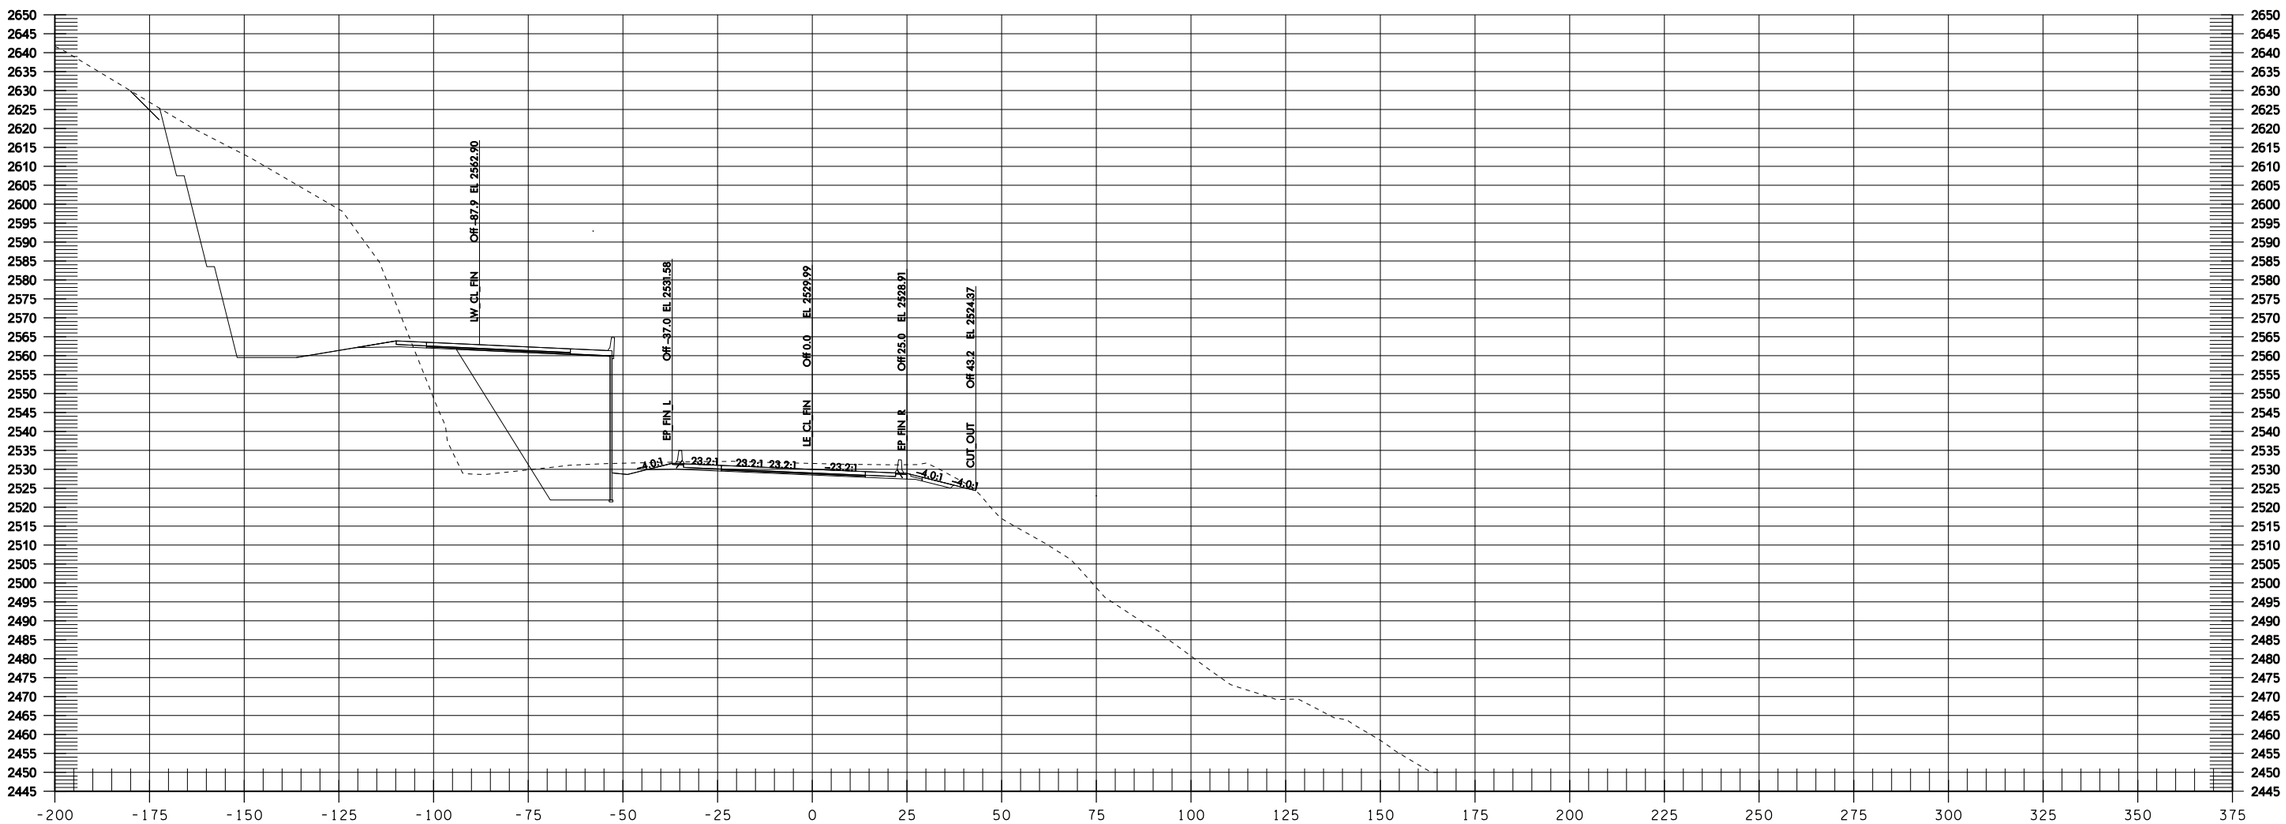
LW_CL_FIN
Off -87.7 EL 2552.90
EF_FIN_L
Off -37.0 EL 2531.58
LE_CL_FIN
Off 0.0 EL 2529.99
EP_FIN_R
Off 25.0 EL 2528.91
CUT_OUT
Off 43.2 EL 2524.37
1.0:1
2.3:1
2.3:1
2.3:1
2.3:1
1.0:1
4.0:1

LE 1388+00

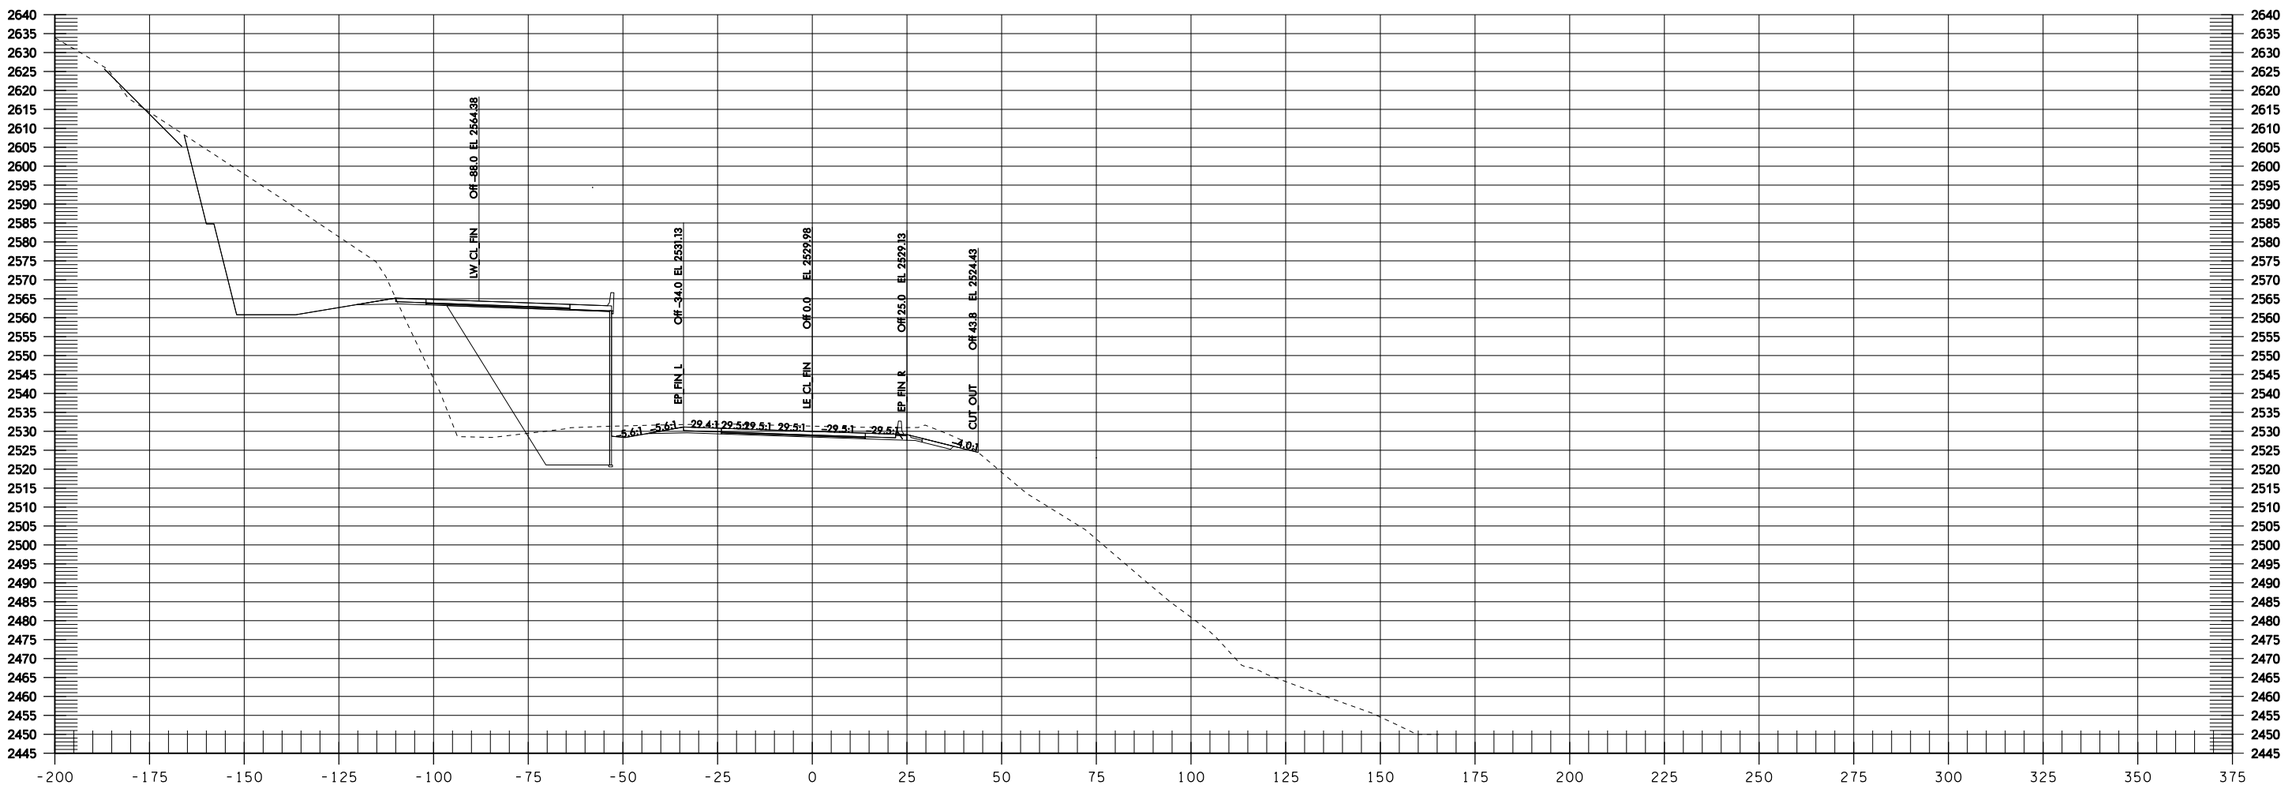

LE 1388+50

Informational Use Only Washington State Department of Transportation I-90 Snowshed to Keechelus Dam Phase 1C - Replace Snowshed and Add Lanes

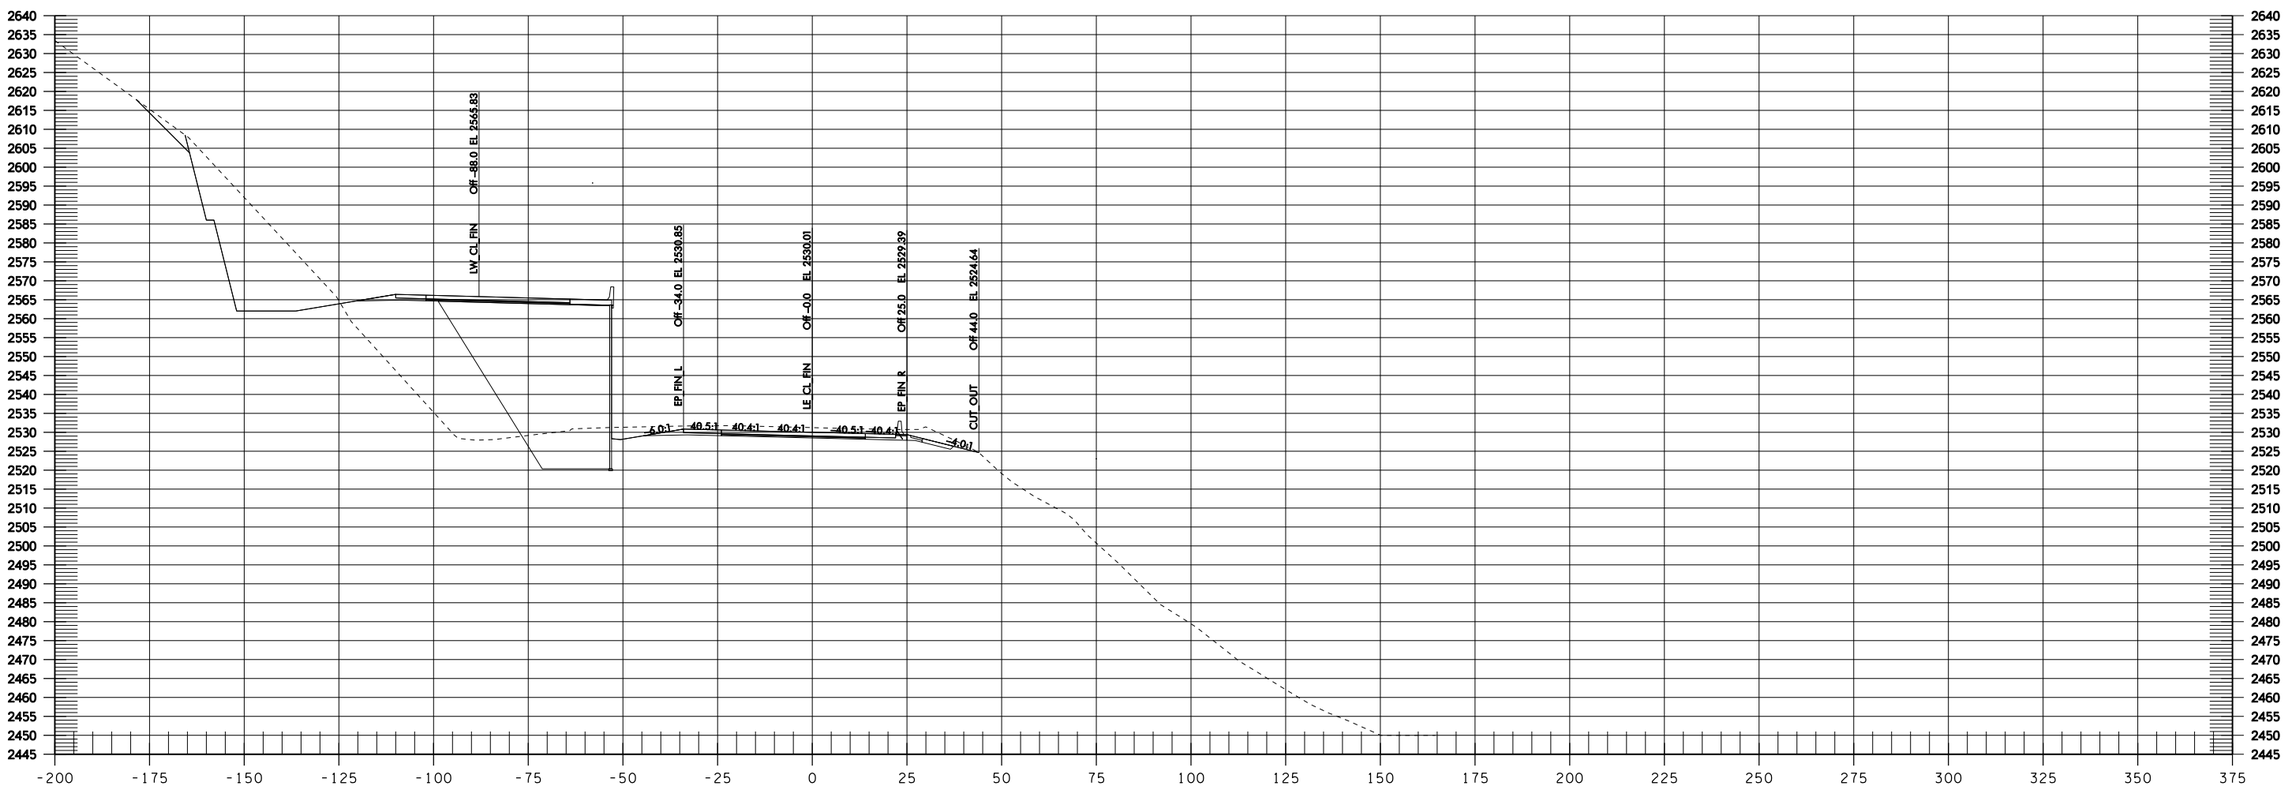

LE 1389+00

Informational Use Only Washington State Department of Transportation I-90 Snowshed to Keechelus Dam Phase 1C - Replace Snowshed and Add Lanes

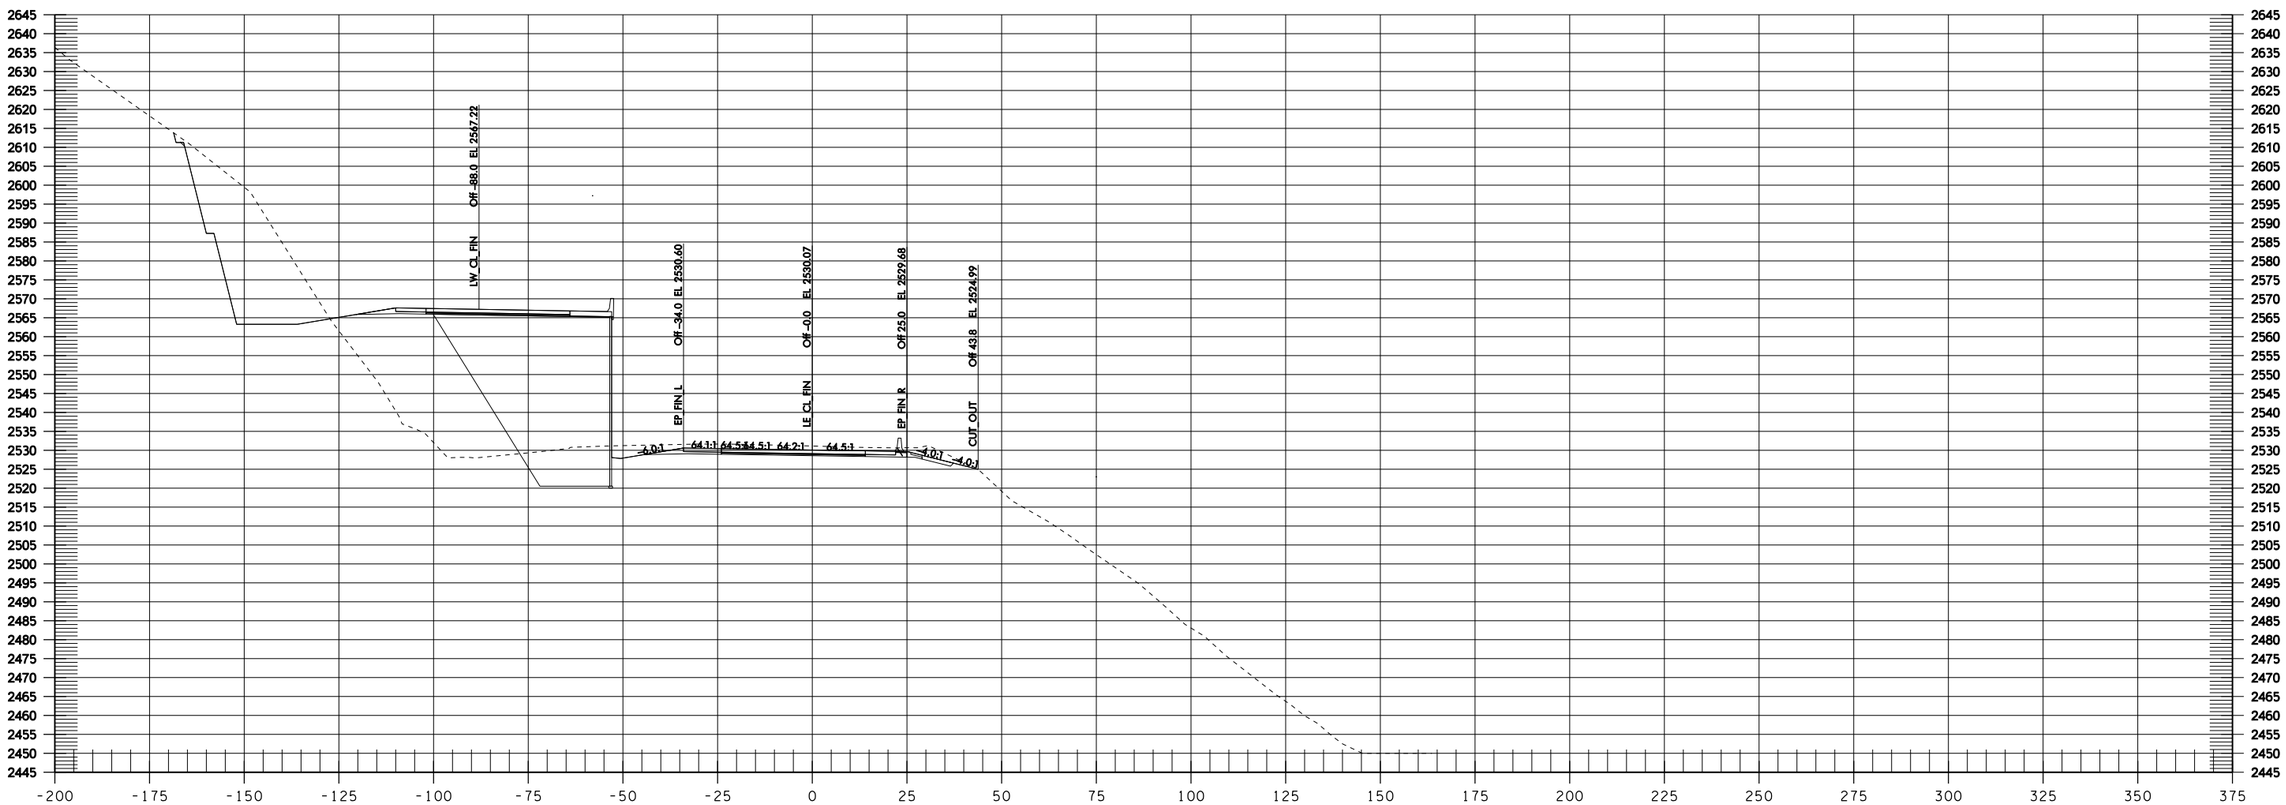

LE 1389+50

Informational Use Only Washington State Department of Transportation I-90 Snowshed to Keechelus Dam Phase 1C - Replace Snowshed and Add Lanes

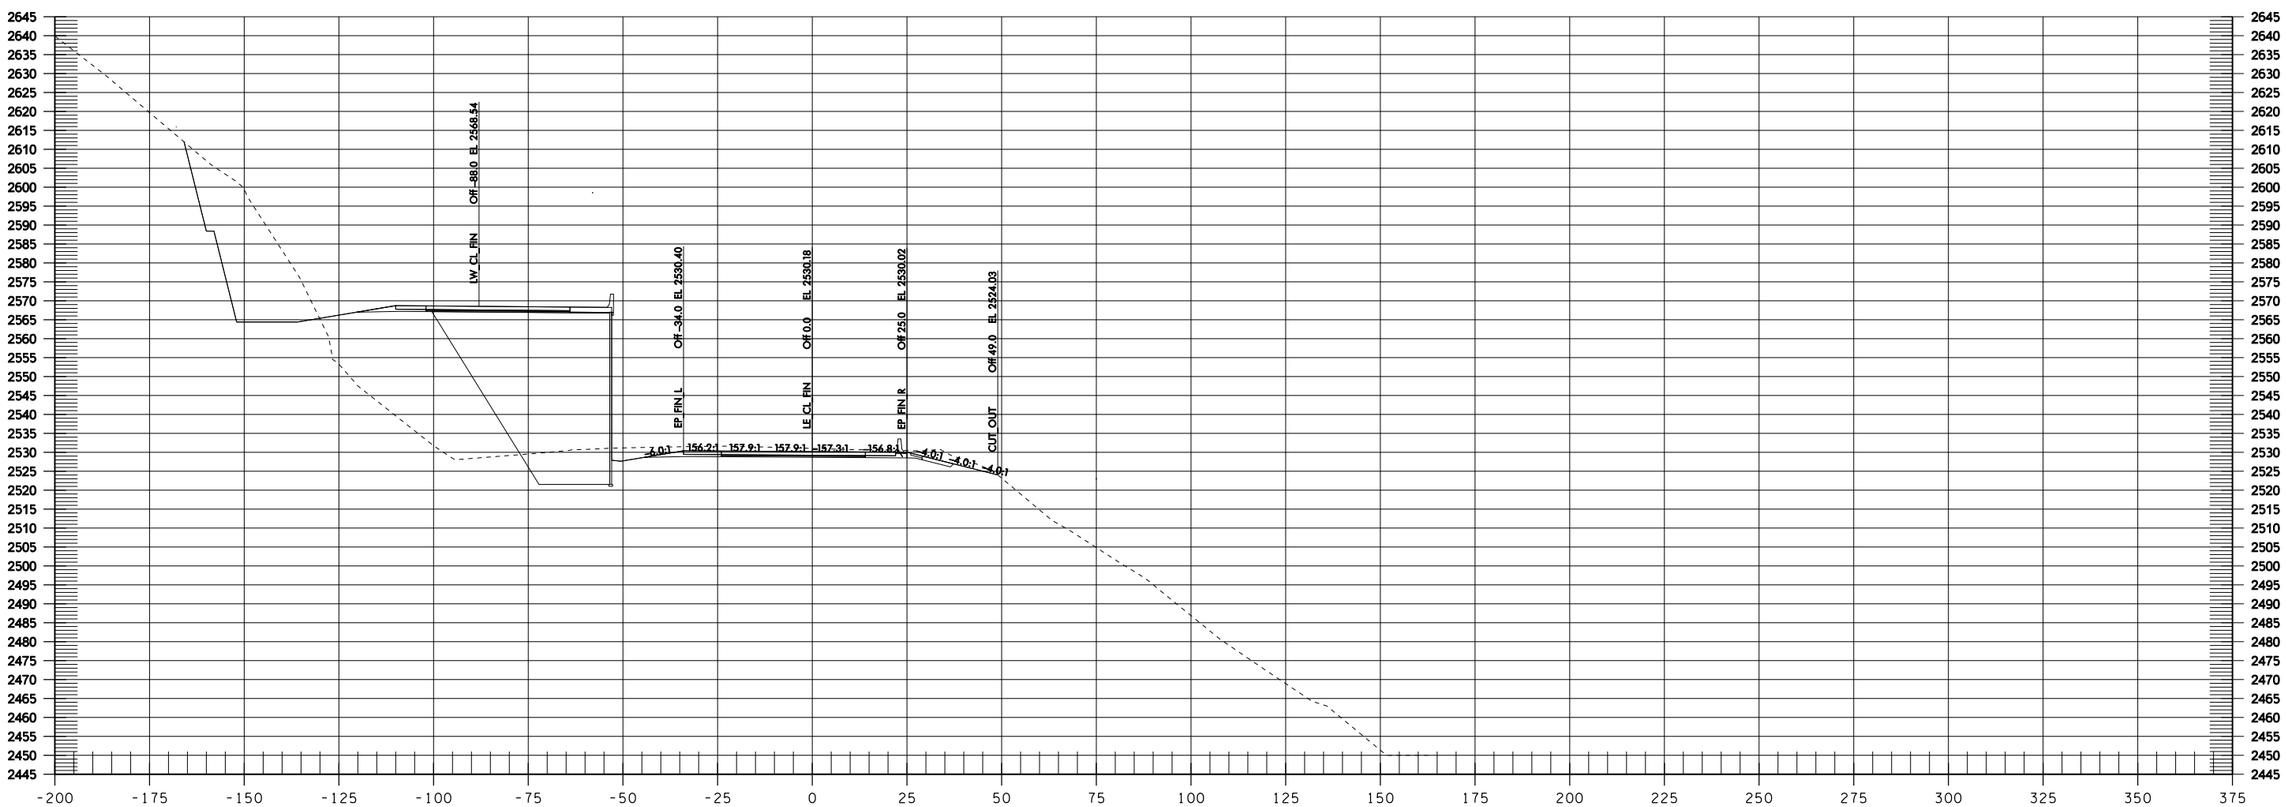

Informational Use Only Washington State Department of Transportation I-90 Snowshed to Keechelus Dam Phase 1C - Replace Snowshed and Add Lanes

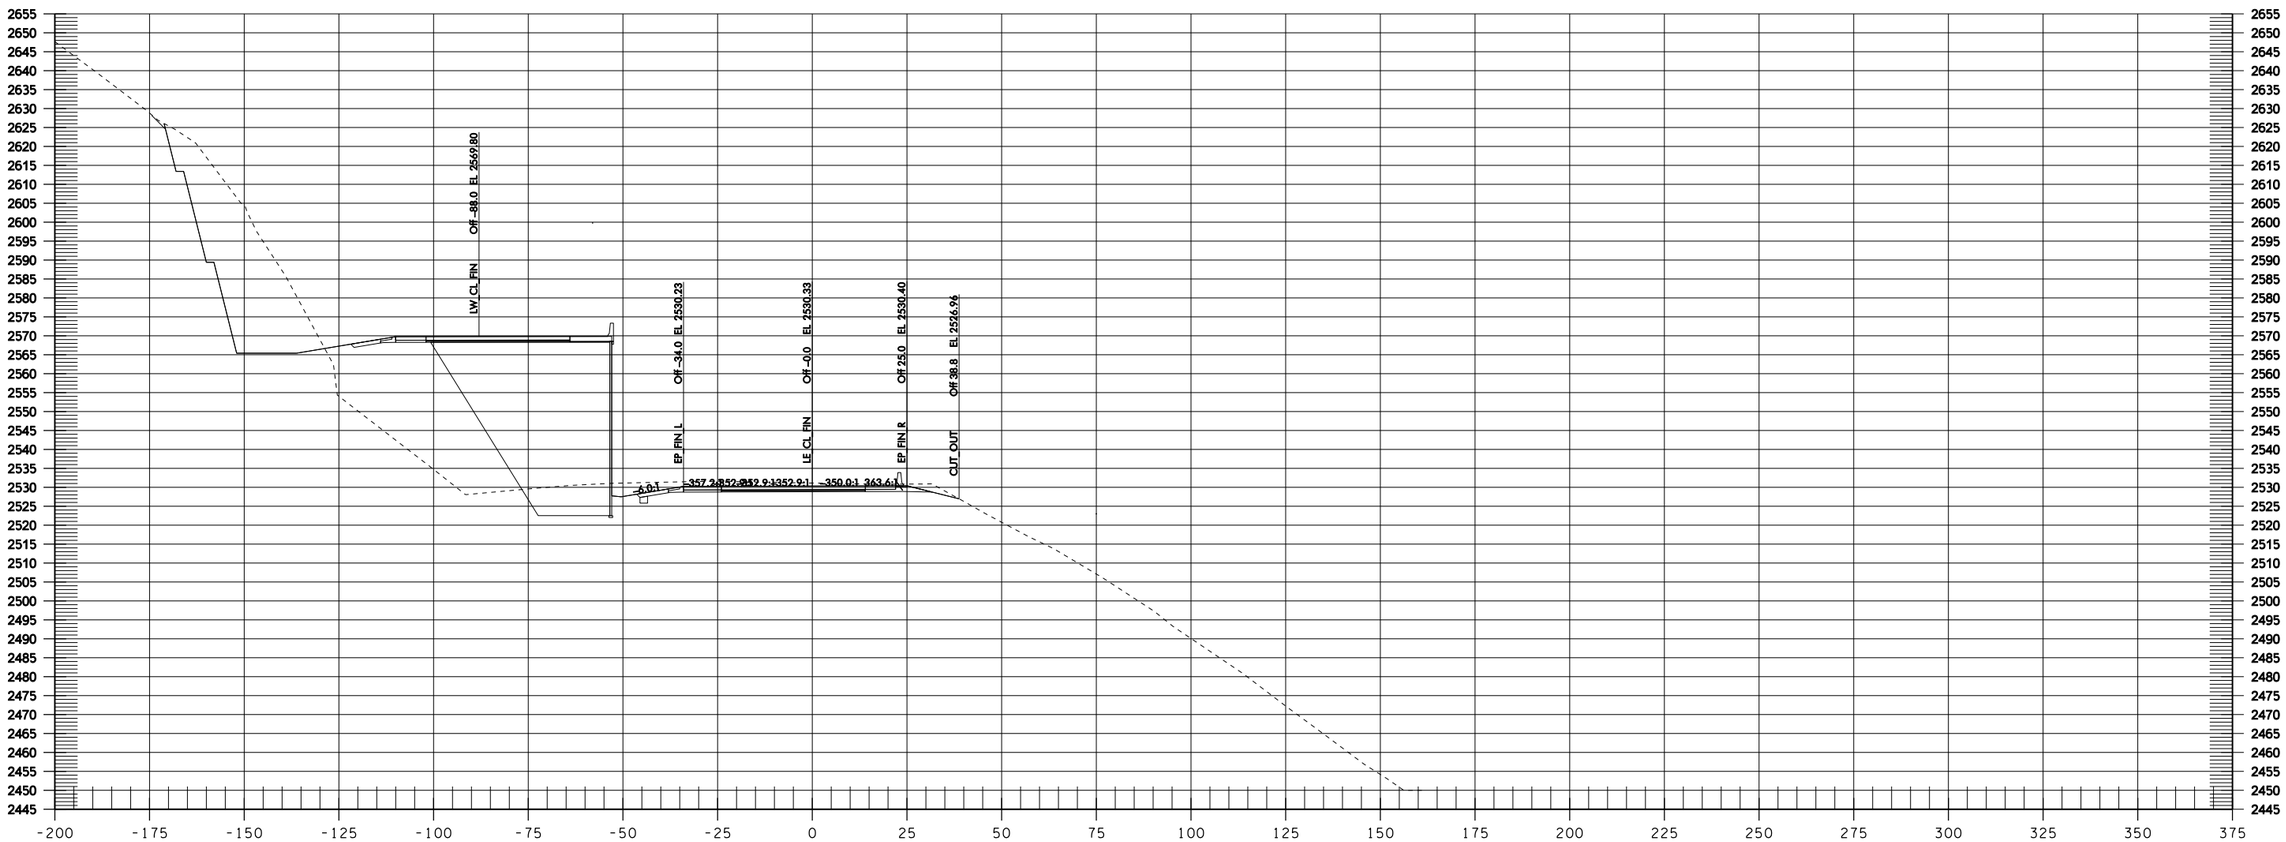
LW CL FIN
Off -88.0 EL 2569.80
EP FIN L
Off -34.0 EL 2530.23
LE CL FIN
Off -0.0 EL 2530.33
EP FIN R
Off 25.0 EL 2530.40
CUT OUT
Off 38.8 EL 2526.96
-6.0:1
-357.2:1
-352.9:1
-352.9:1
-350.0:1
363.6:1

LE 1390+50

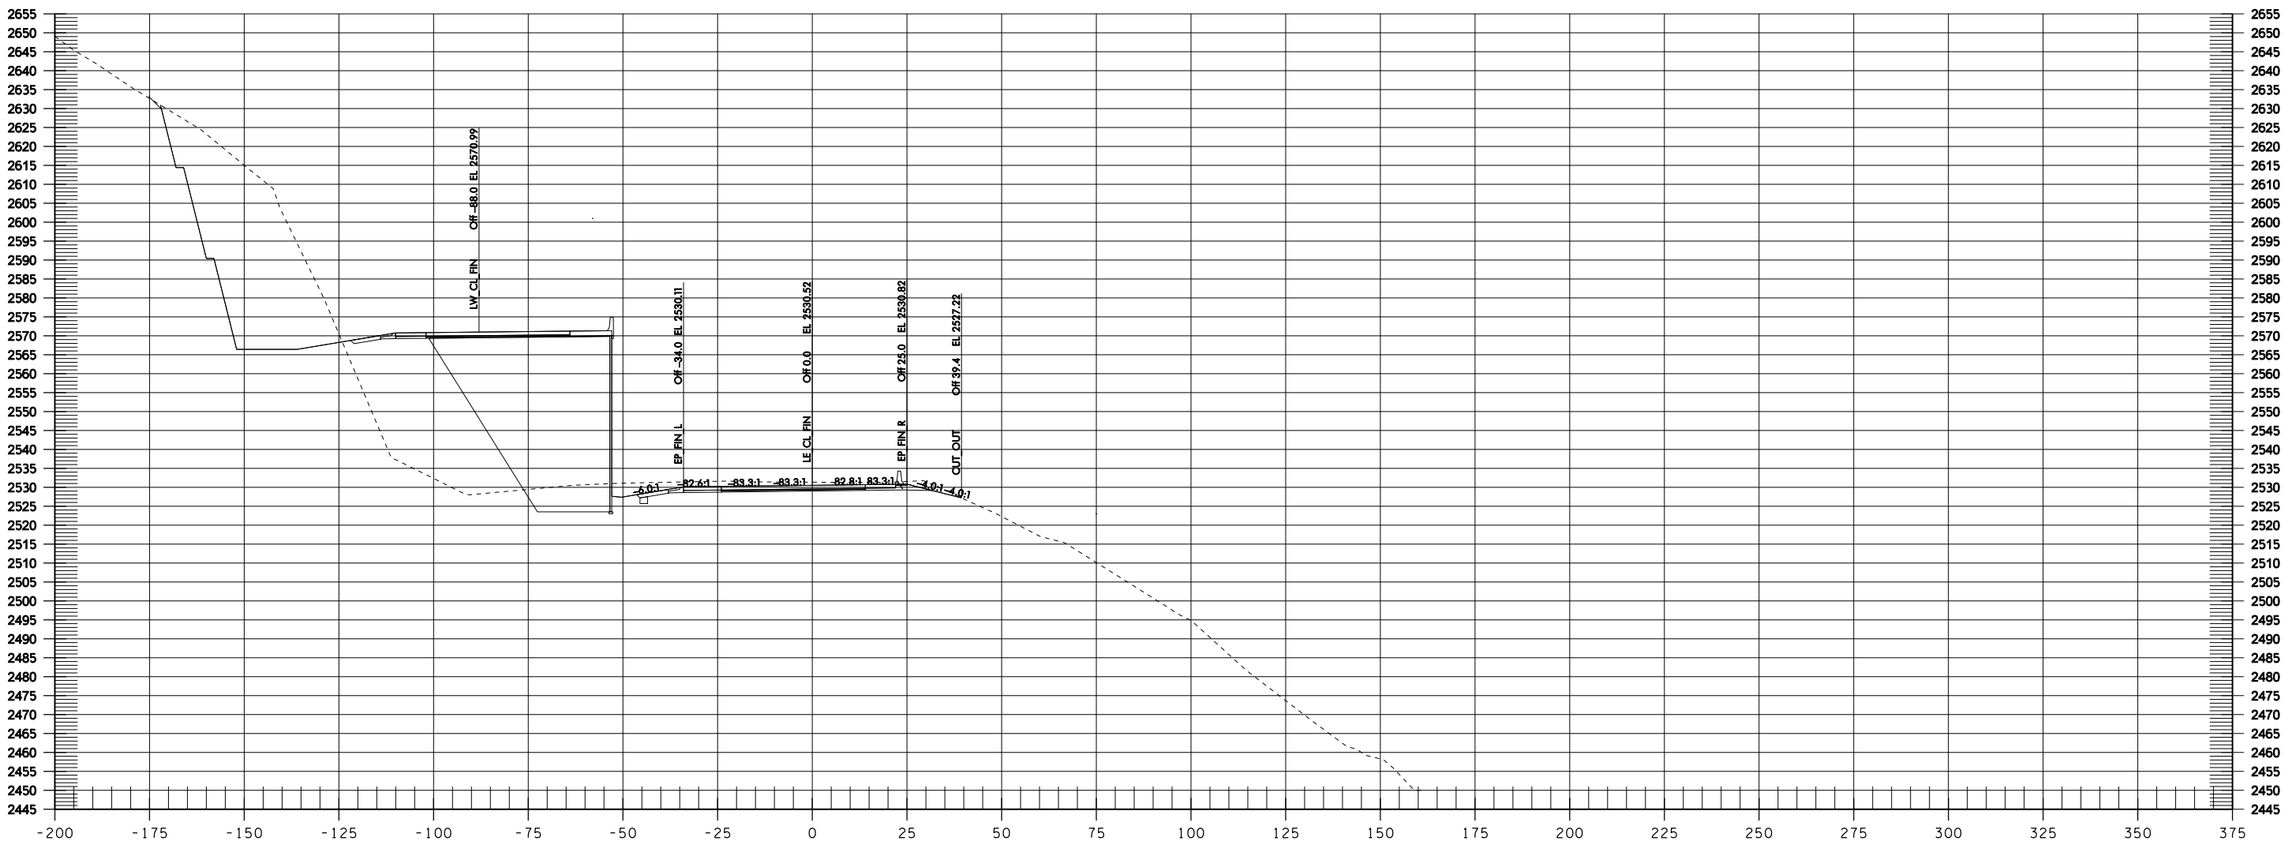

LE 1391+00

Informational Use Only Washington State Department of Transportation I-90 Snowshed to Keechelus Dam Phase 1C - Replace Snowshed and Add Lanes

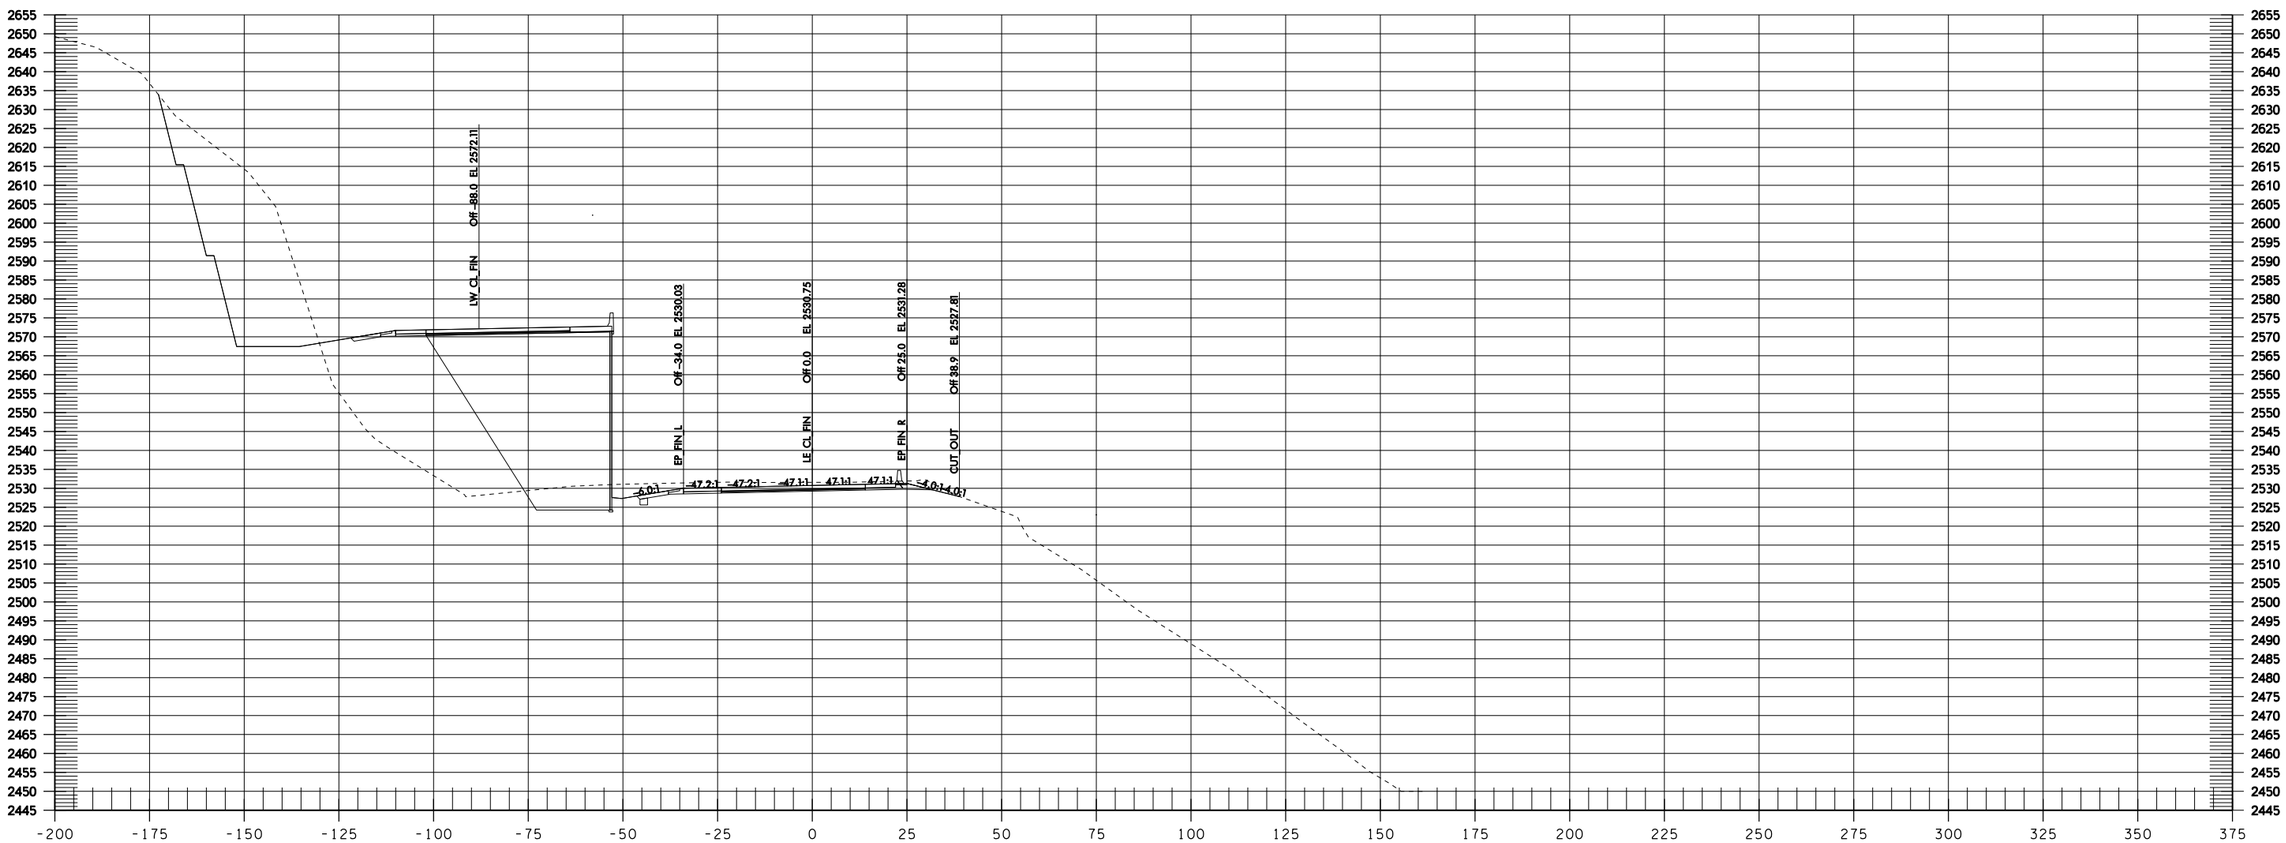
LW_CL_FIN
Off -88.0 EL 2572.11
EP_FIN_L
Off -34.0 EL 2530.03
LE_CL_FIN
Off 0.0 EL 2530.75
EP_FIN_R
Off 25.0 EL 2531.28
CUT_OUT
Off 38.9 EL 2527.81
-6.0:1
-4.0:1
-4.0:1
-4

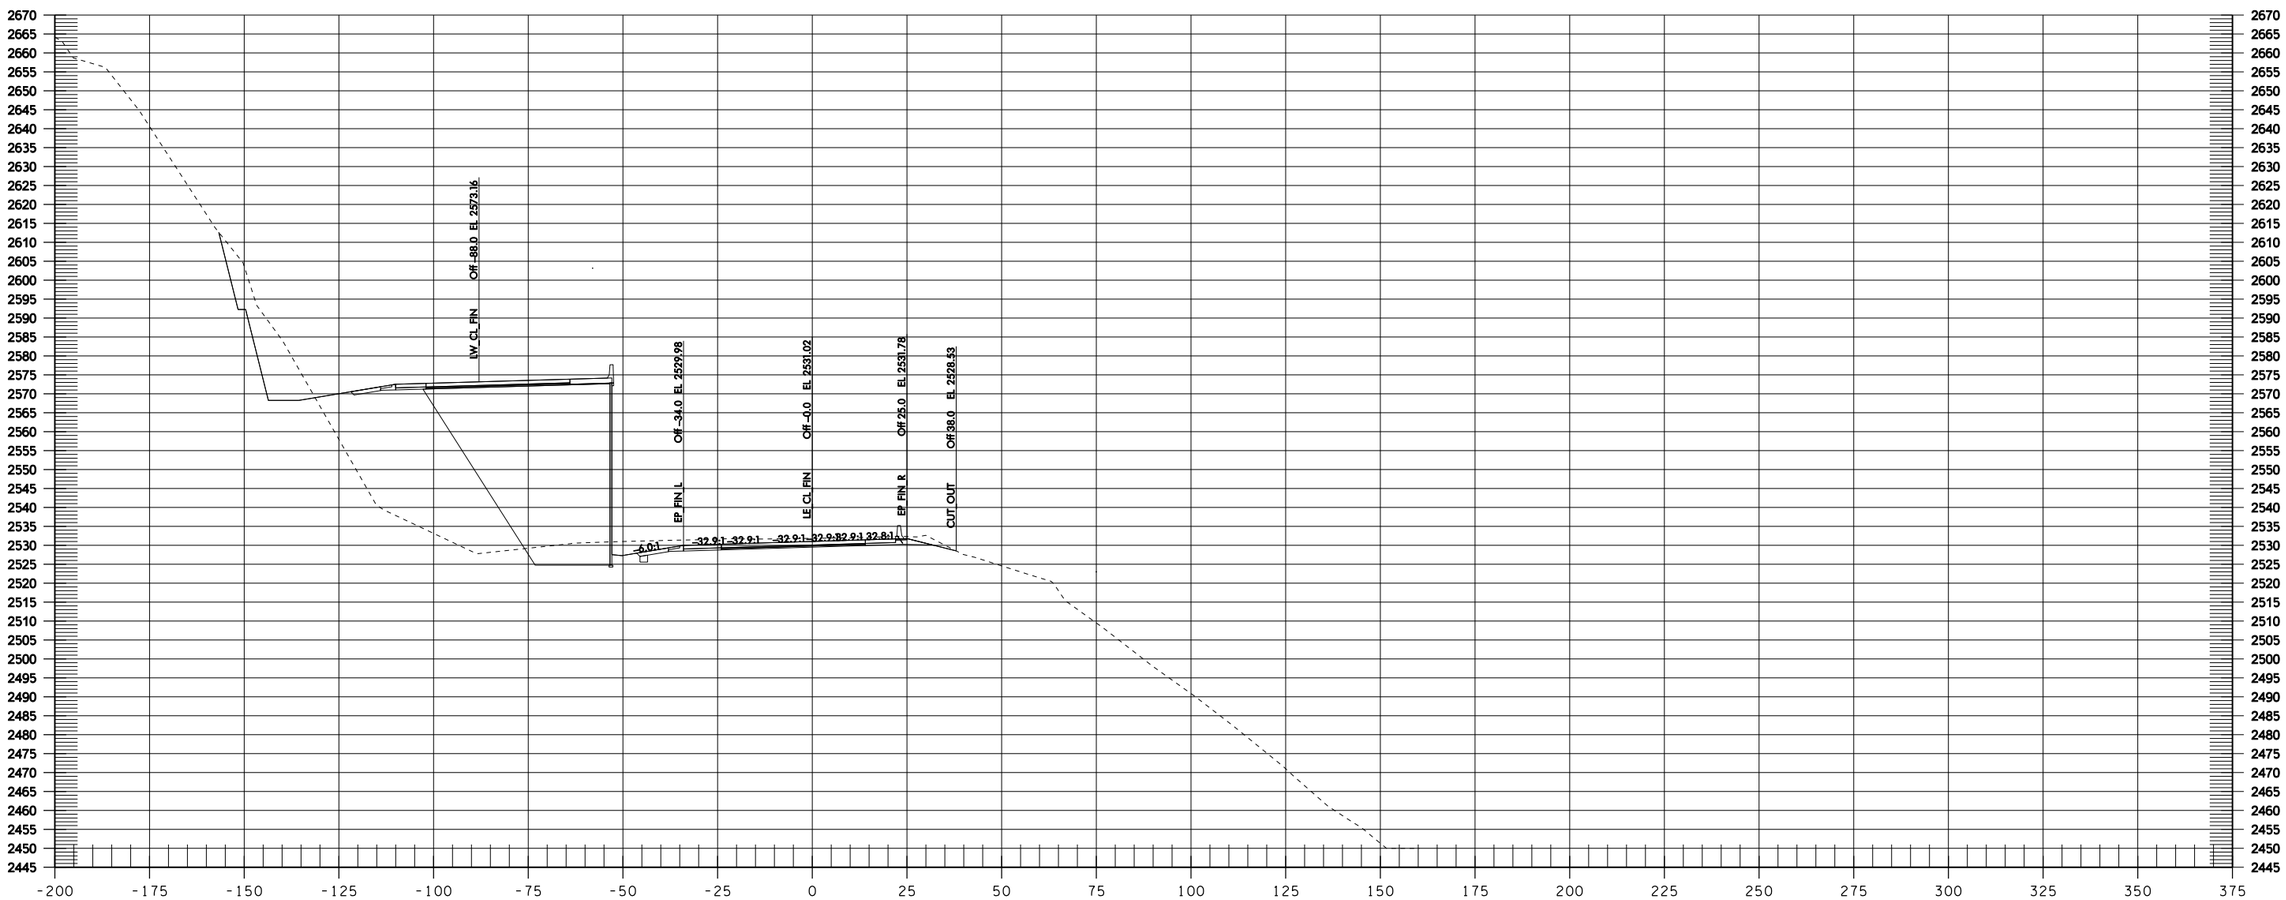

LE 1392+00

Informational Use Only Washington State Department of Transportation I-90 Snowshed to Keechelus Dam Phase 1C - Replace Snowshed and Add Lanes

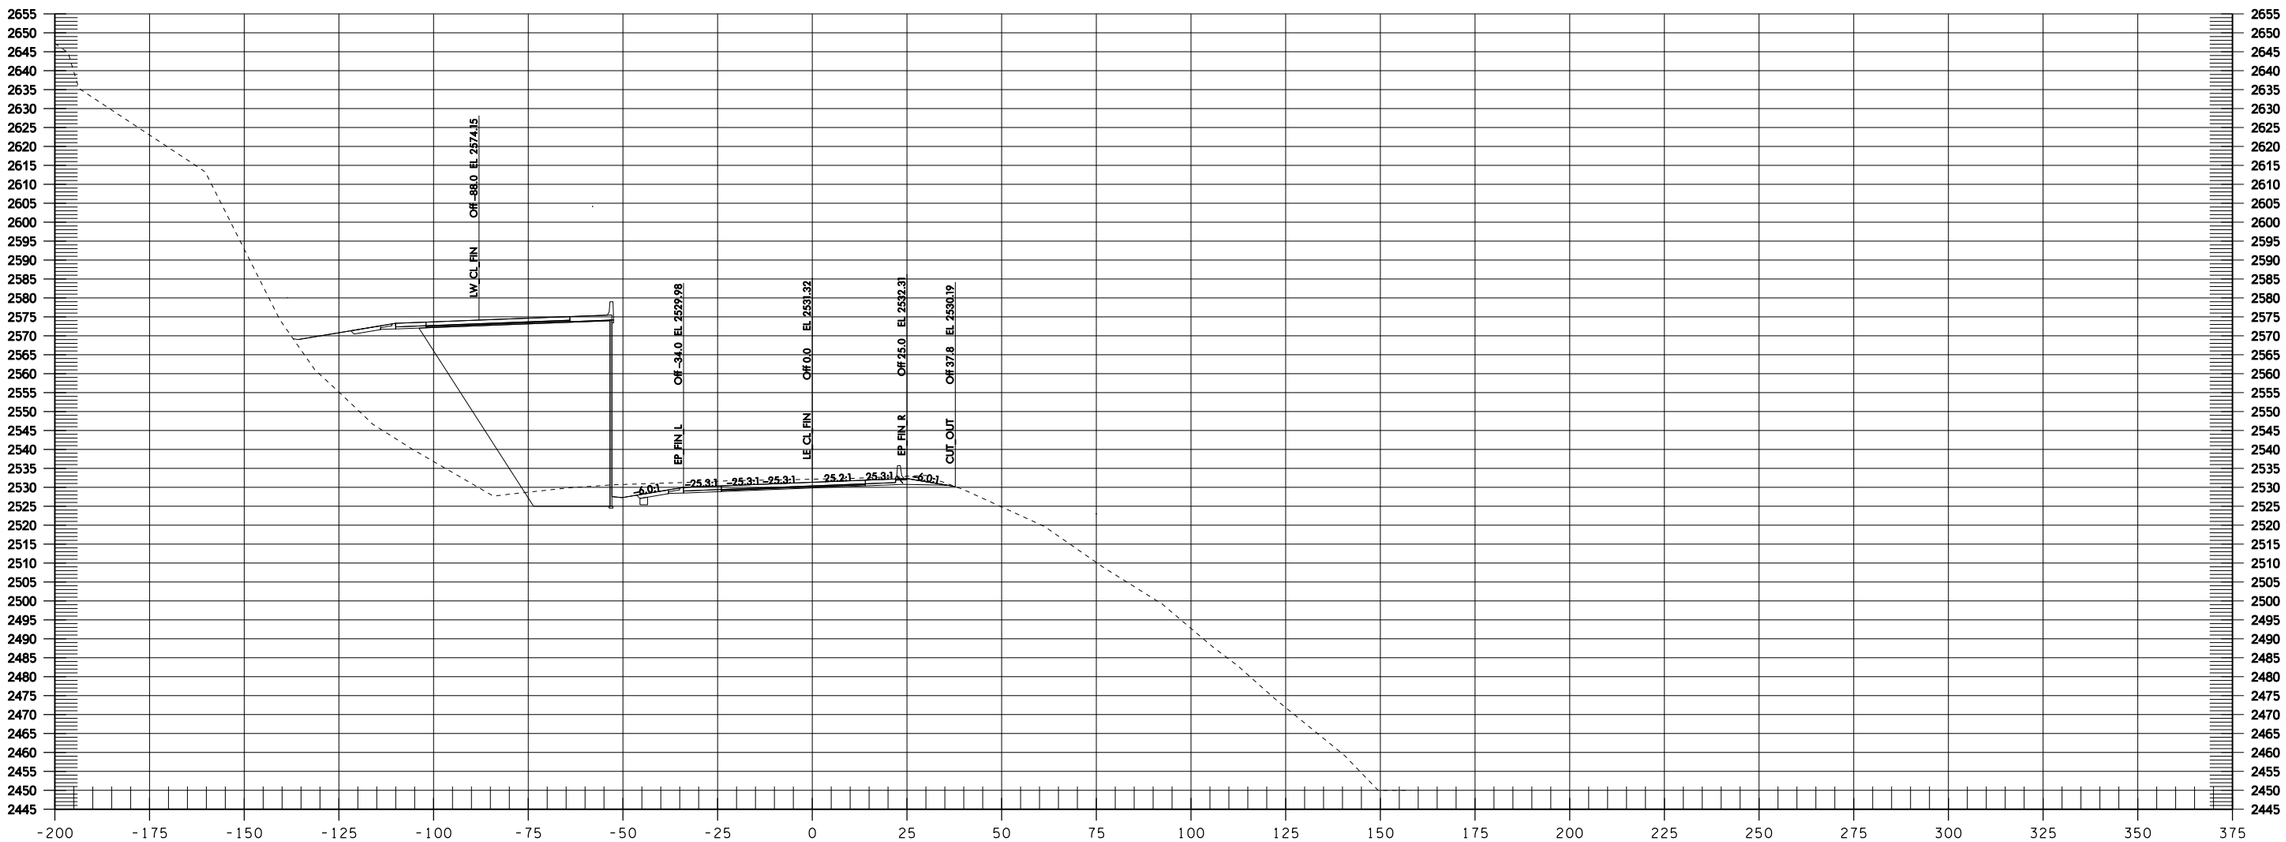

LE 1392+50

Informational Use Only Washington State Department of Transportation I-90 Snowshed to Keechelus Dam Phase 1C - Replace Snowshed and Add Lanes

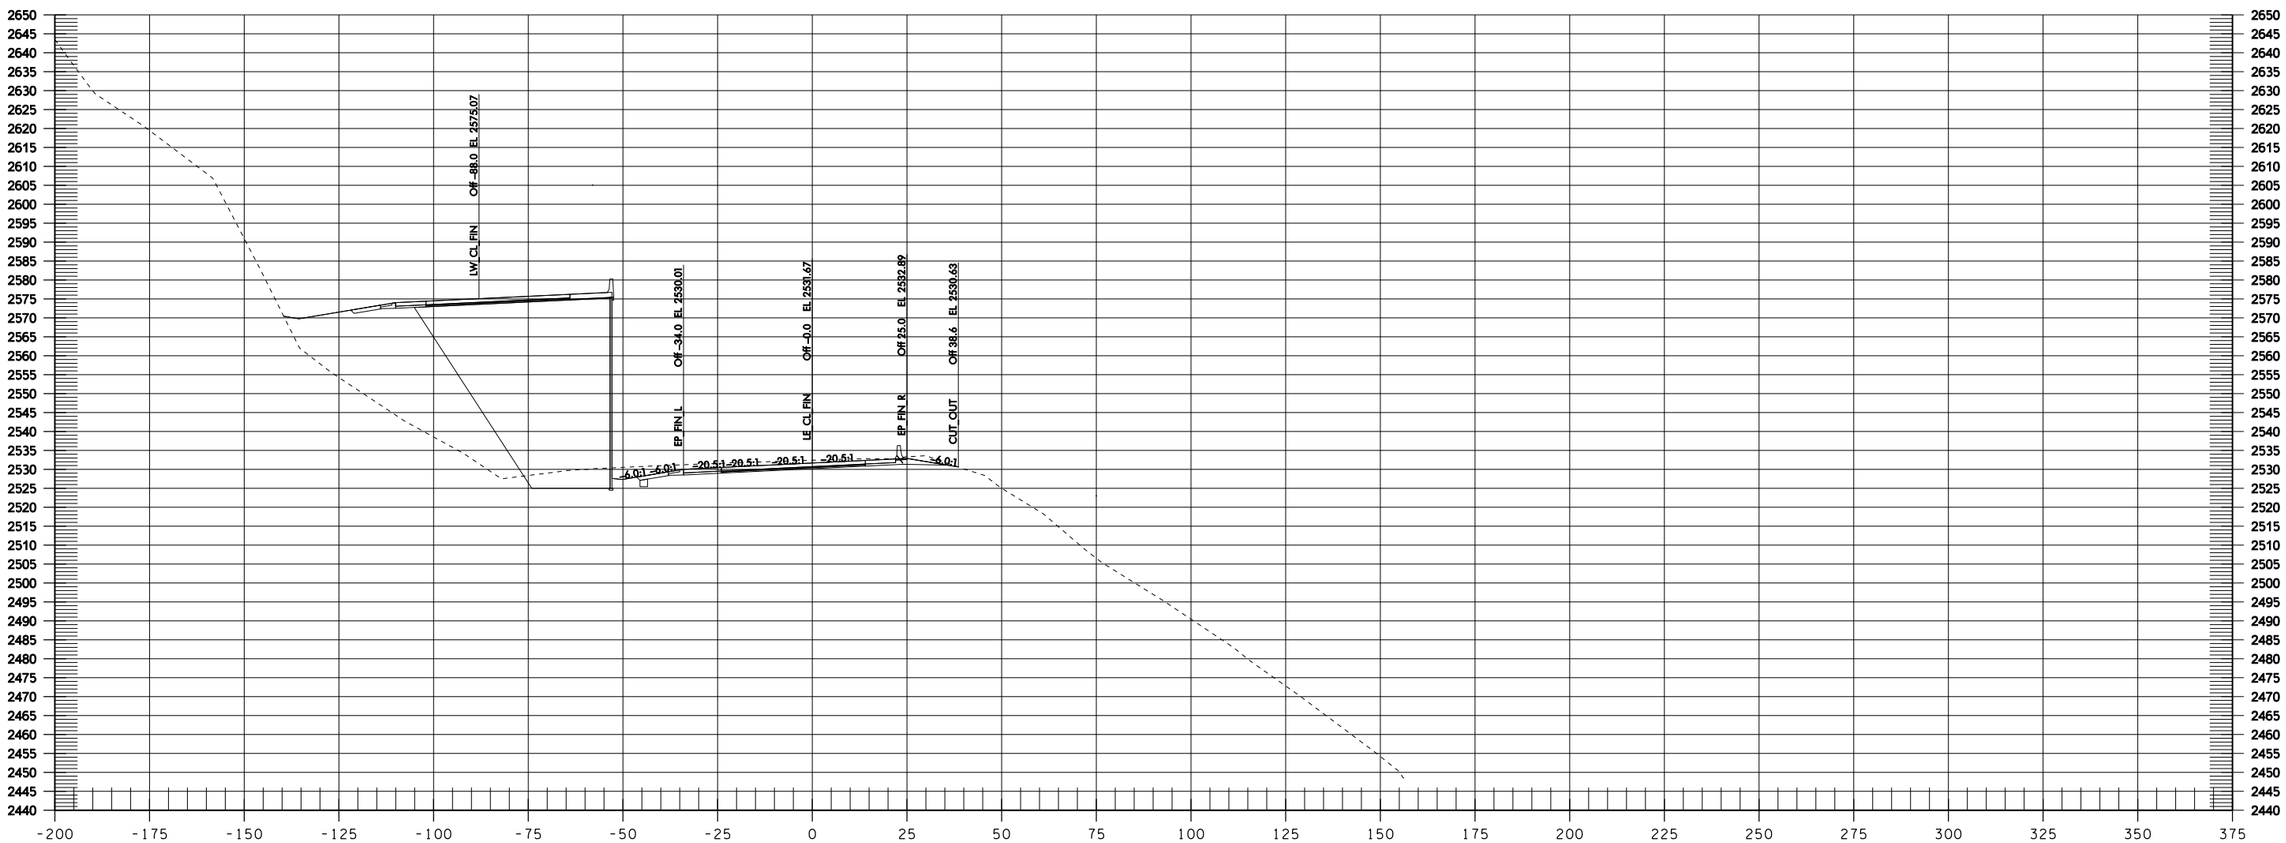

LE 1393+00

Informational Use Only Washington State Department of Transportation I-90 Snowshed to Keechelus Dam Phase 1C - Replace Snowshed and Add Lanes

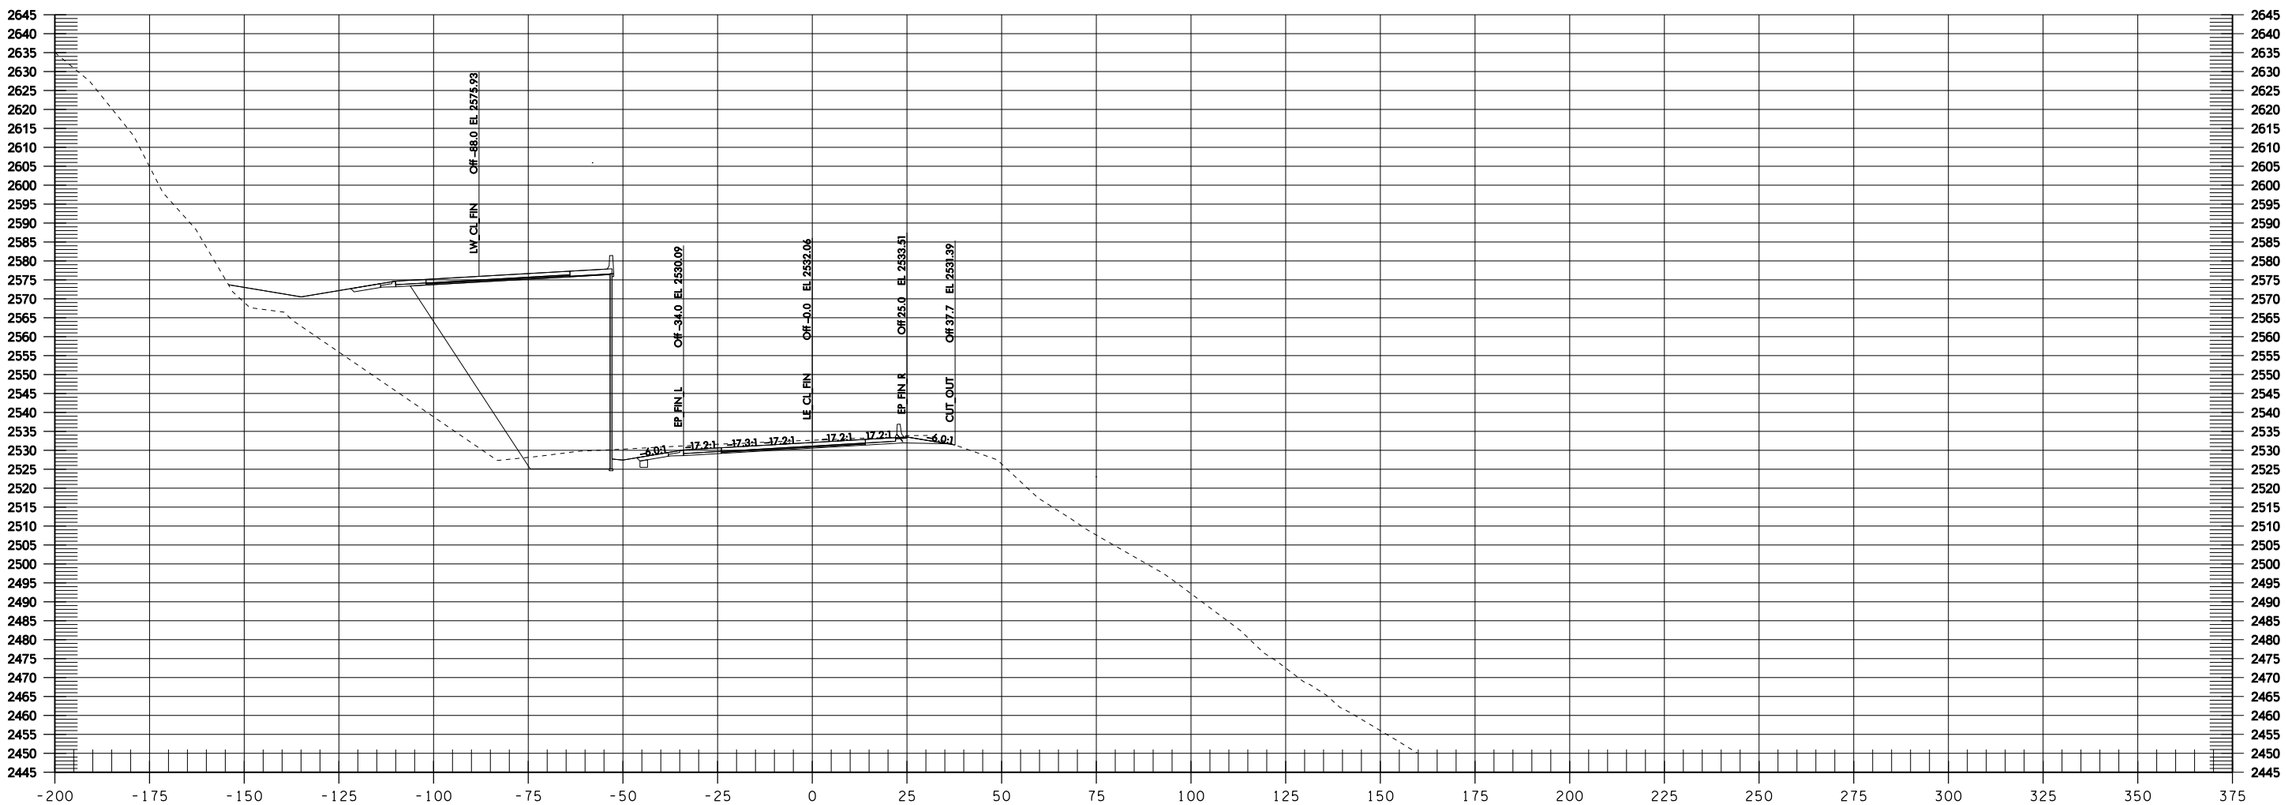
LW CL FIN
Off -88.0 EL 2575.93
EP FIN L
Off -34.0 EL 2530.09
LE CL FIN
Off -0.0 EL 2532.06
EP FIN R
Off 25.0 EL 2533.51
CUT OUT
Off 37.7 EL 2531.39
6.0:1
17.2:1
17.3:1
17.2:1
17.2:1
17.2:1
6.0:1

LE 1393+50

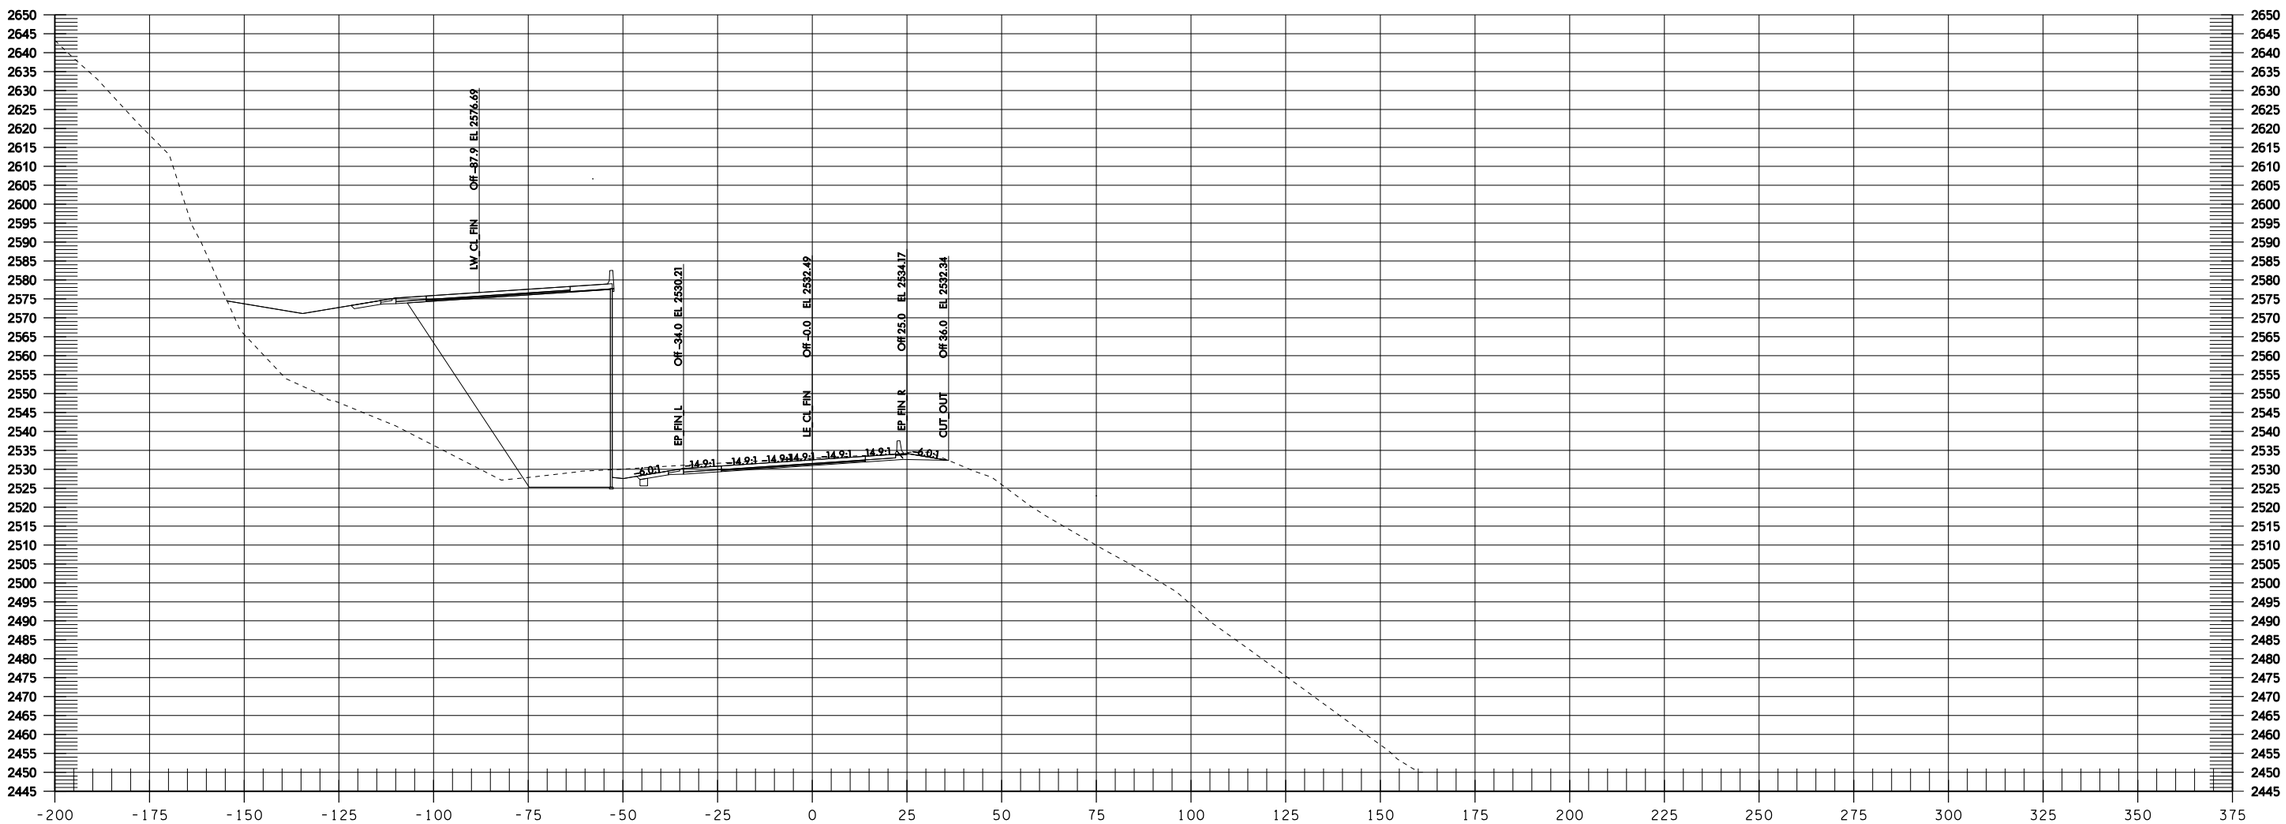

LE 1394+00

Informational Use Only Washington State Department of Transportation I-90 Snowshed to Keechelus Dam Phase 1C - Replace Snowshed and Add Lanes

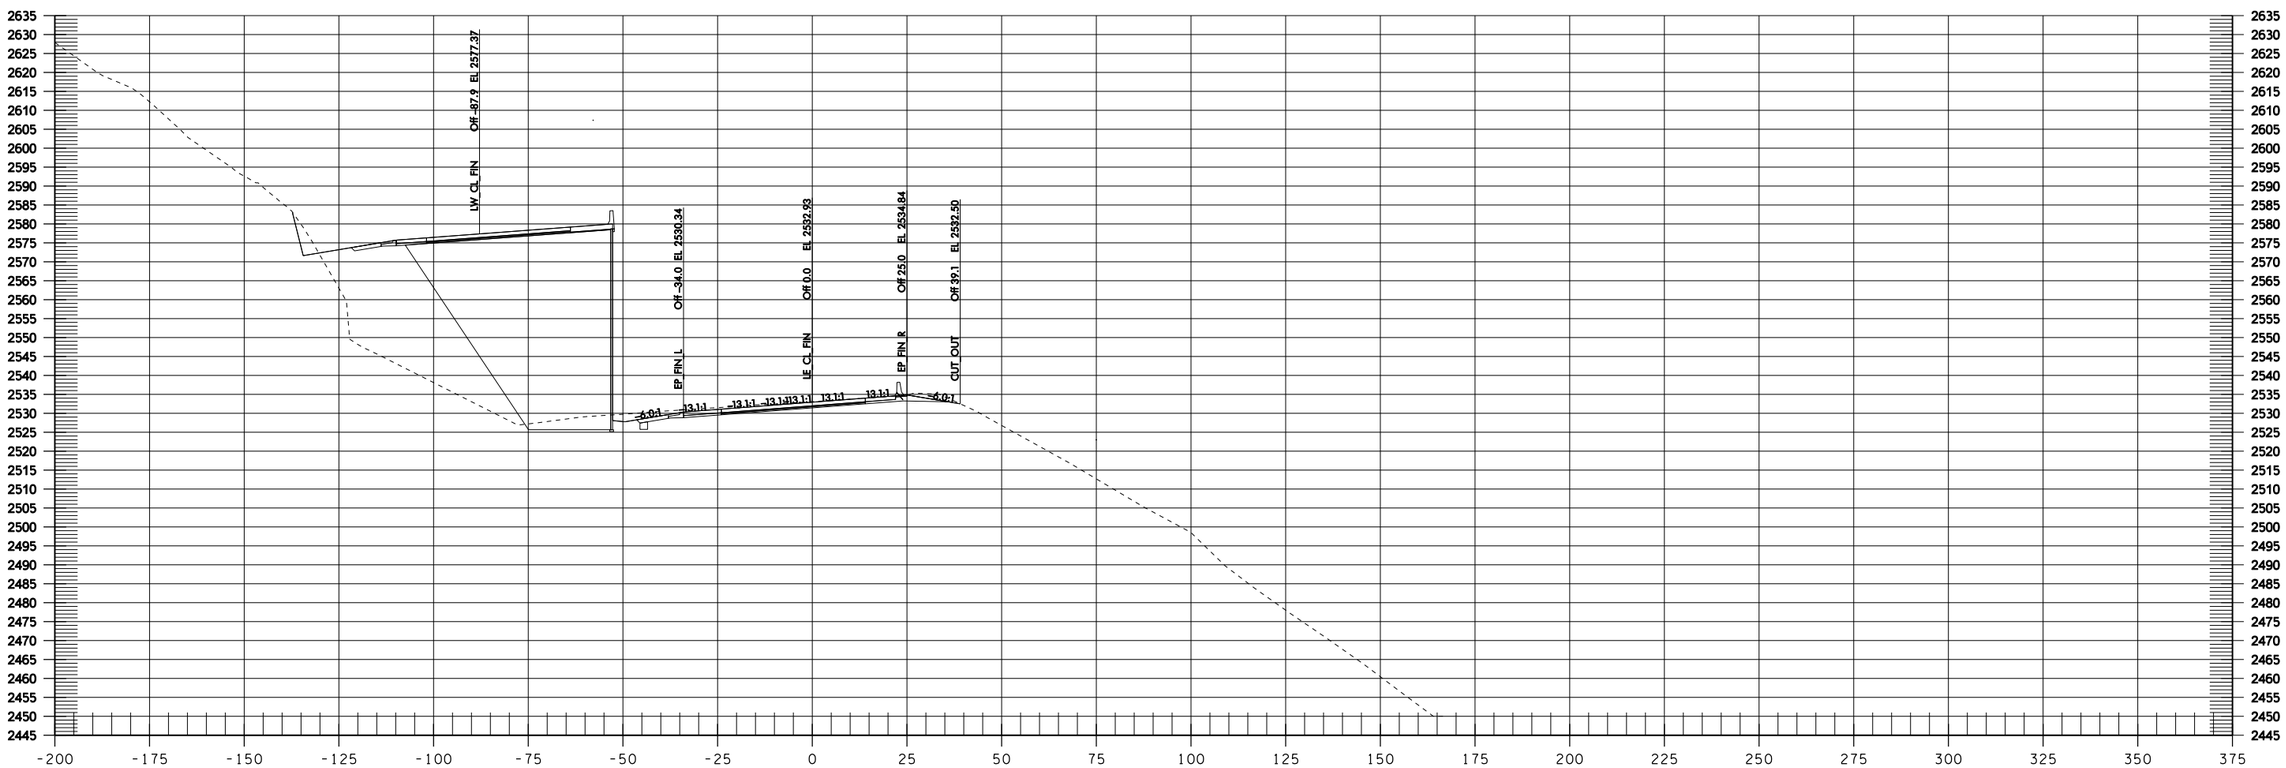

LE 1394+50

Informational Use Only Washington State Department of Transportation I-90 Snowshed to Keechelus Dam Phase 1C - Replace Snowshed and Add Lanes

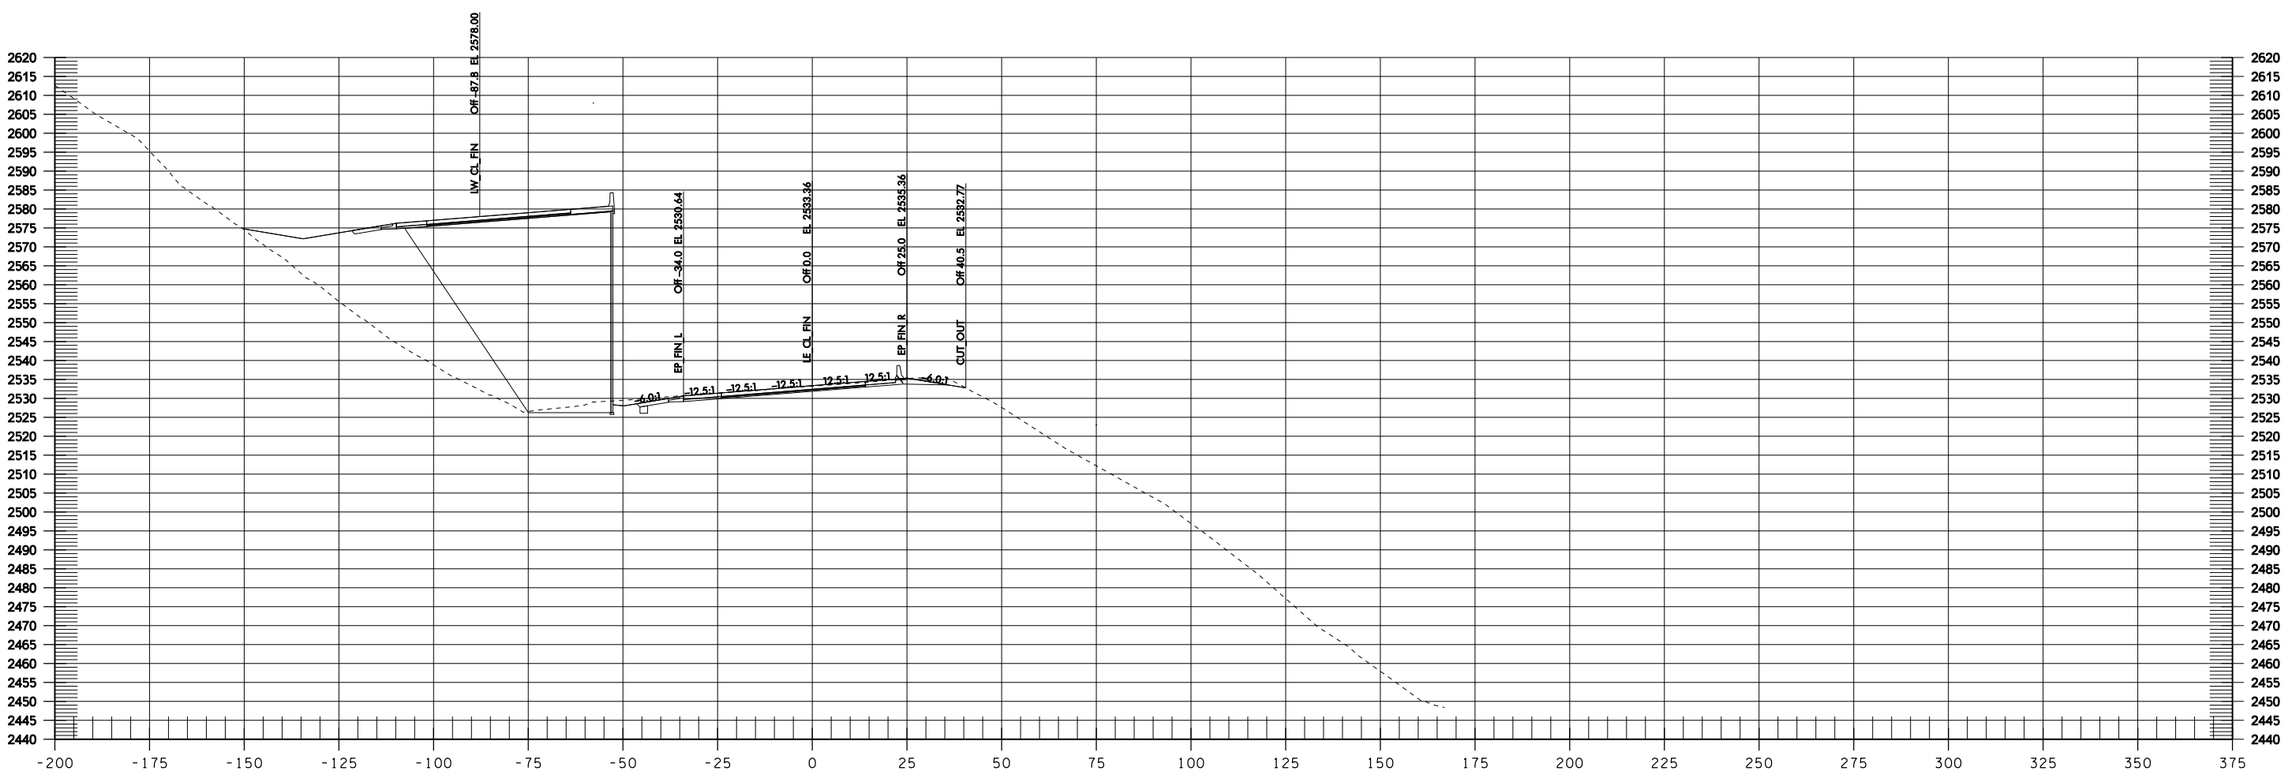
LW_CL_FIN Off -87.8 EL 2578.00
EP_FIN_L Off -34.0 EL 2530.64
LE_CL_FIN Off 0.0 EL 2533.36
EP_FIN_R Off 25.0 EL 2535.36
CUT_OUT Off 40.5 EL 2532.77
4.0:1
12.5:1
12.5:1
12.5:1
12.5:1
12.5:1
4.0:1
2620 2615 2610 2605 2600 2595 2590 2585 2580 2575 2570 2565 2560 2555 2550 2545 2540 2535 2530 2525 2520 2515 2510 2505 2500 2495 2490 2485 2480 2475 2470 2465 2460 2455 2450 2445 2440
-200 -175 -150 -125 -100 -75 -50 -25 0 25 50 75 100 125 150 175 200 225 250 275 300 325 350 375

LE 1395+00

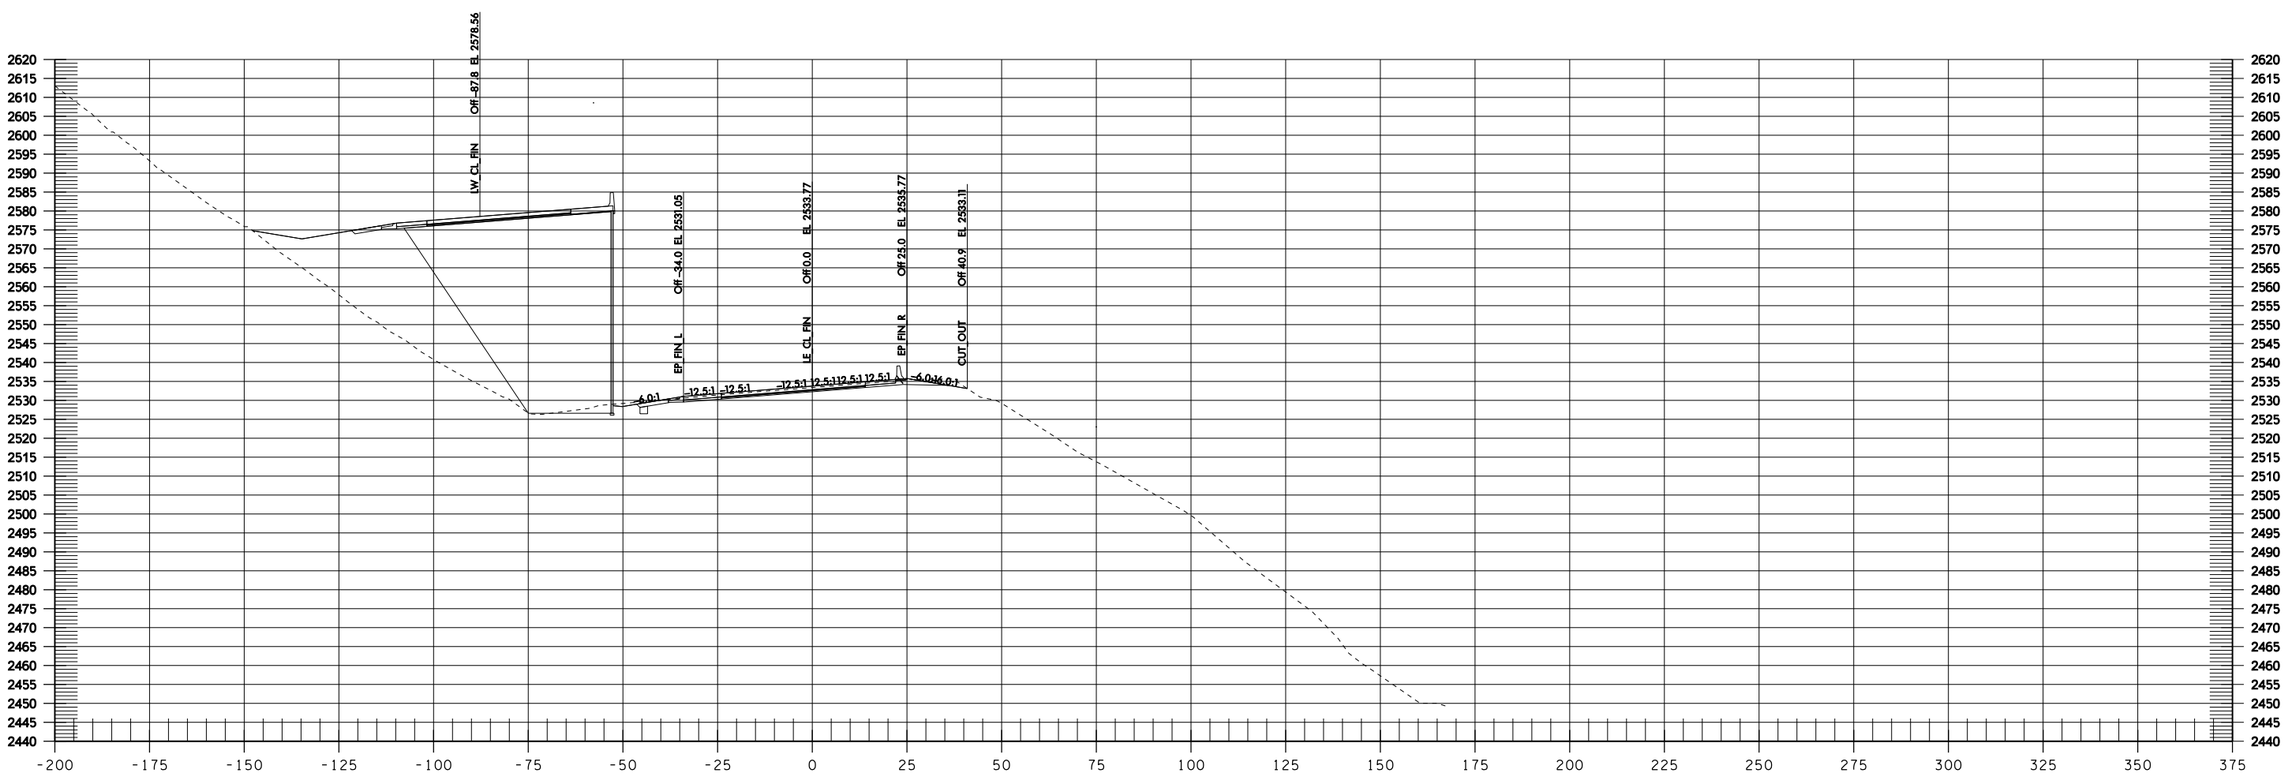

LE 1395+50

Informational Use Only Washington State Department of Transportation I-90 Snowshed to Keechelus Dam Phase 1C - Replace Snowshed and Add Lanes

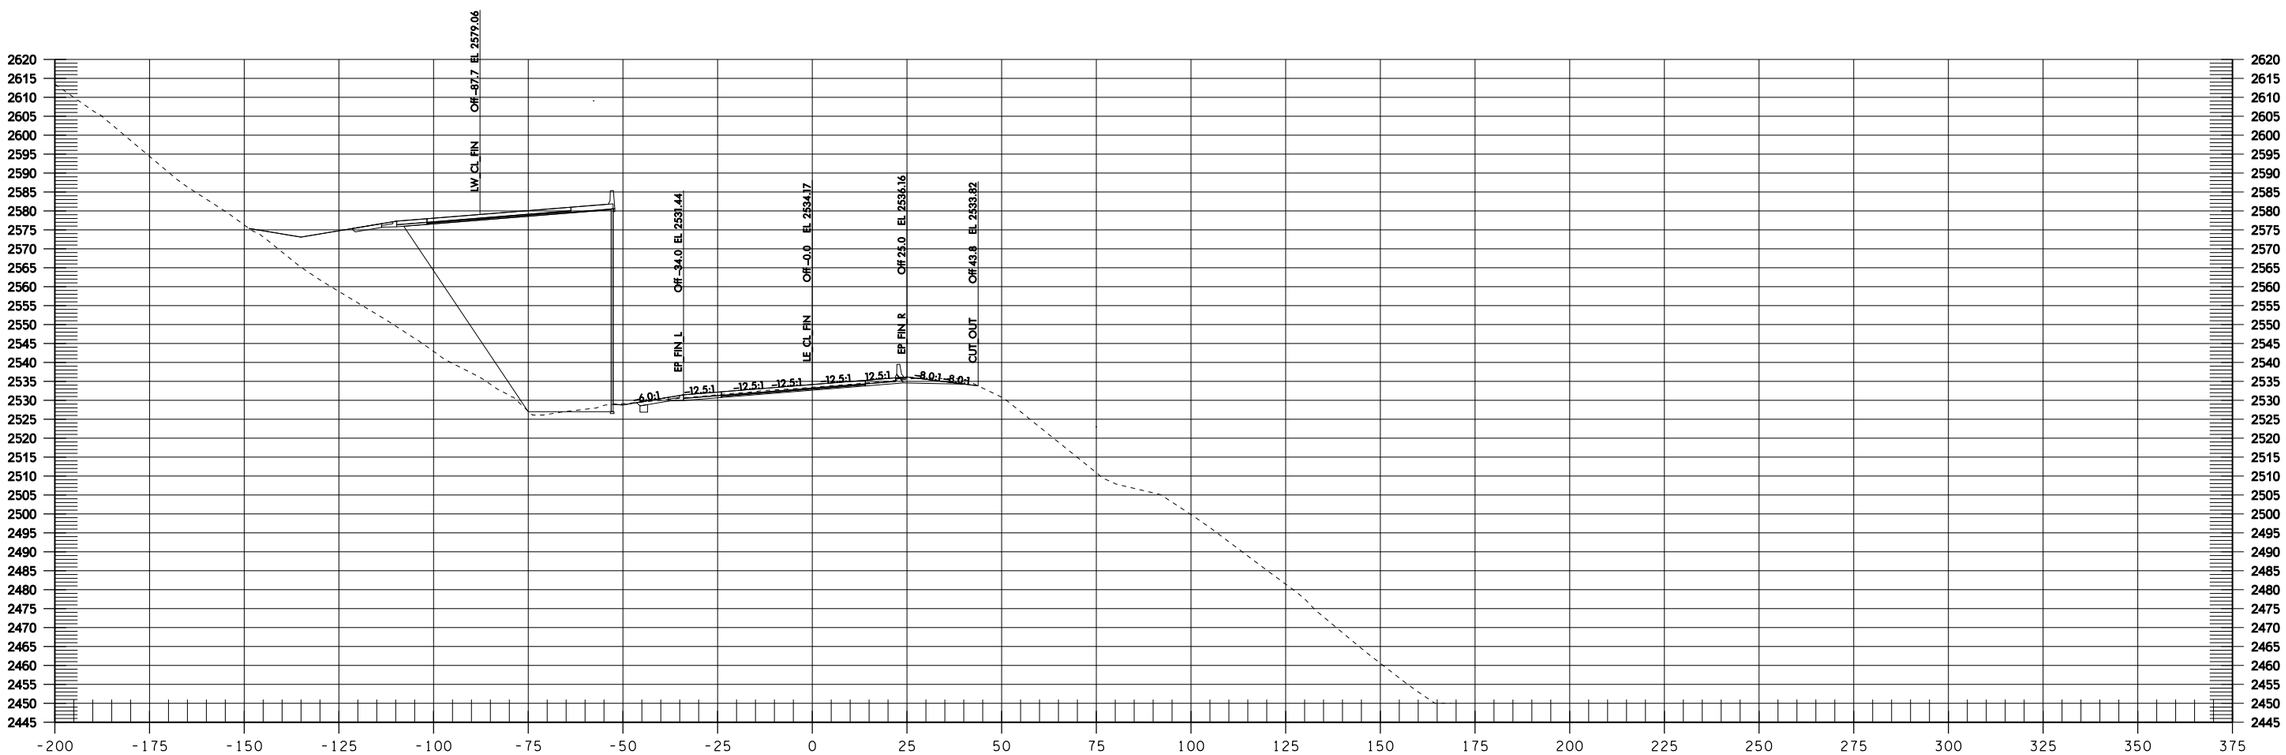
LW CL FIN
Off -87.7 EL 2579.06
EF FIN L
Off -34.0 EL 2531.44
LE CL FIN
Off -0.0 EL 2534.17
EF FIN R
Off 25.0 EL 2536.16
CUT OUT
Off 43.8 EL 2533.82
-6.0:1
-12.5:1
-12.5:1
-12.5:1
-12.5:1
-12.5:1
-8.0:1
-8.0:1

LE 1396+00

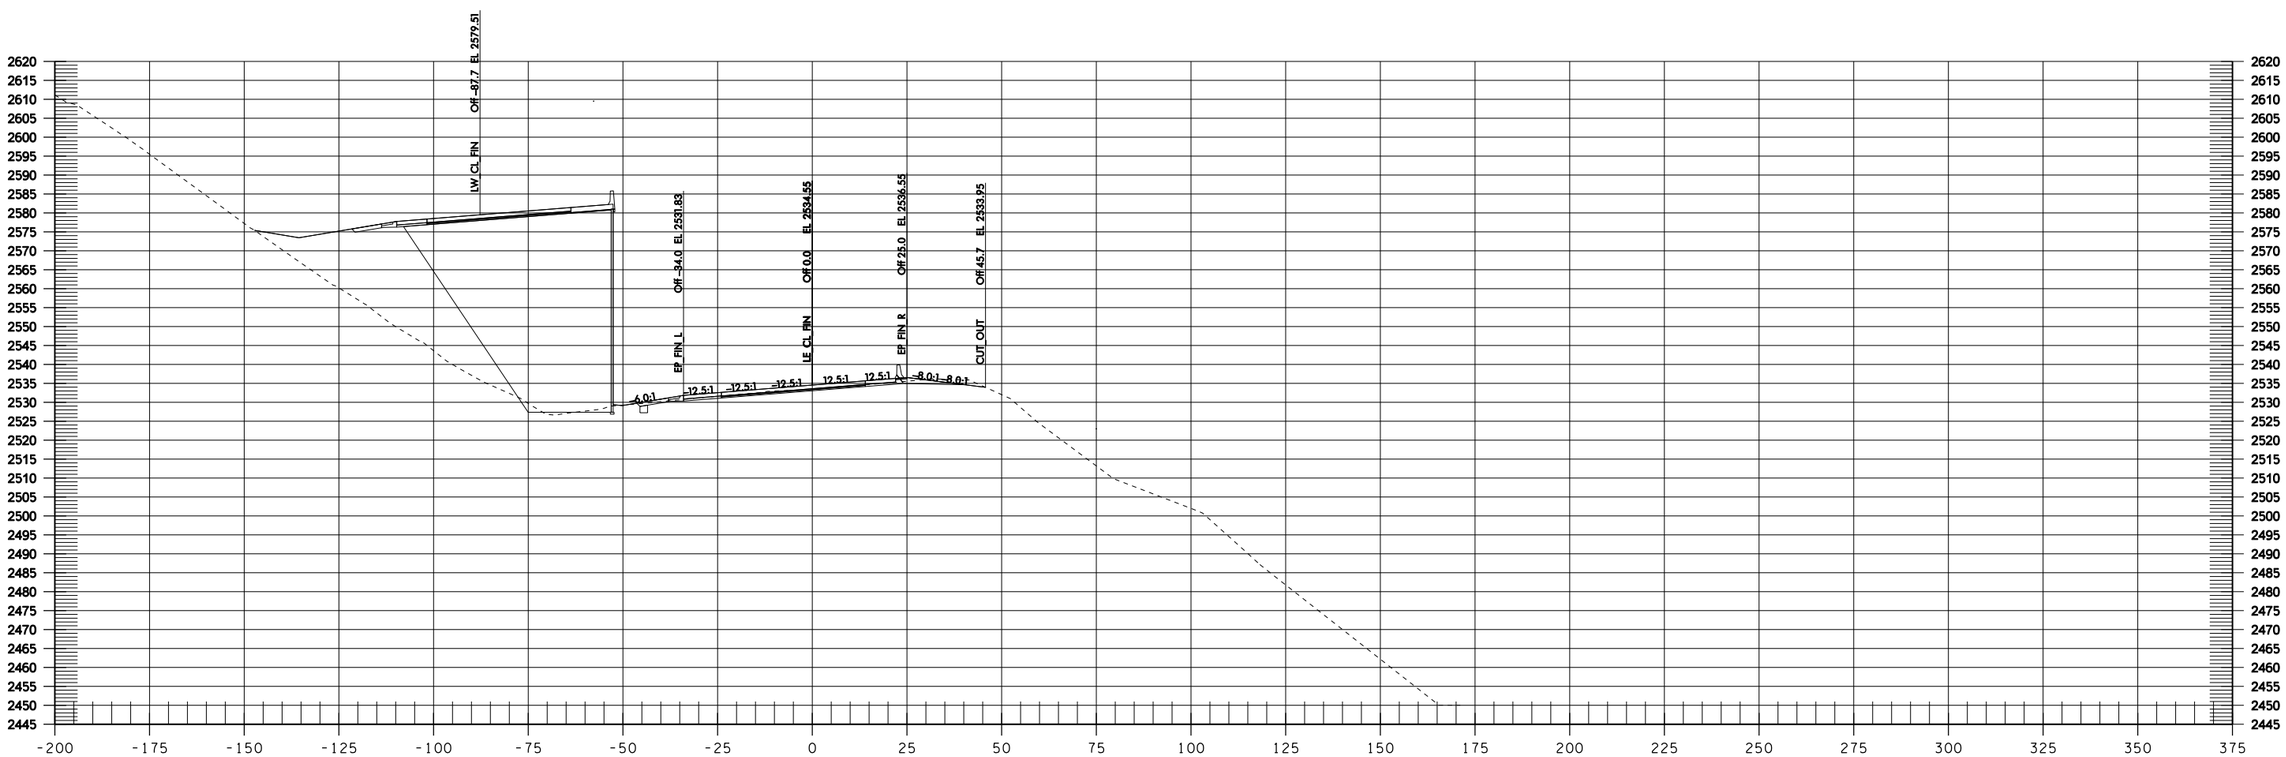

LE 1396+50

Informational Use Only Washington State Department of Transportation I-90 Snowshed to Keechelus Dam Phase 1C - Replace Snowshed and Add Lanes

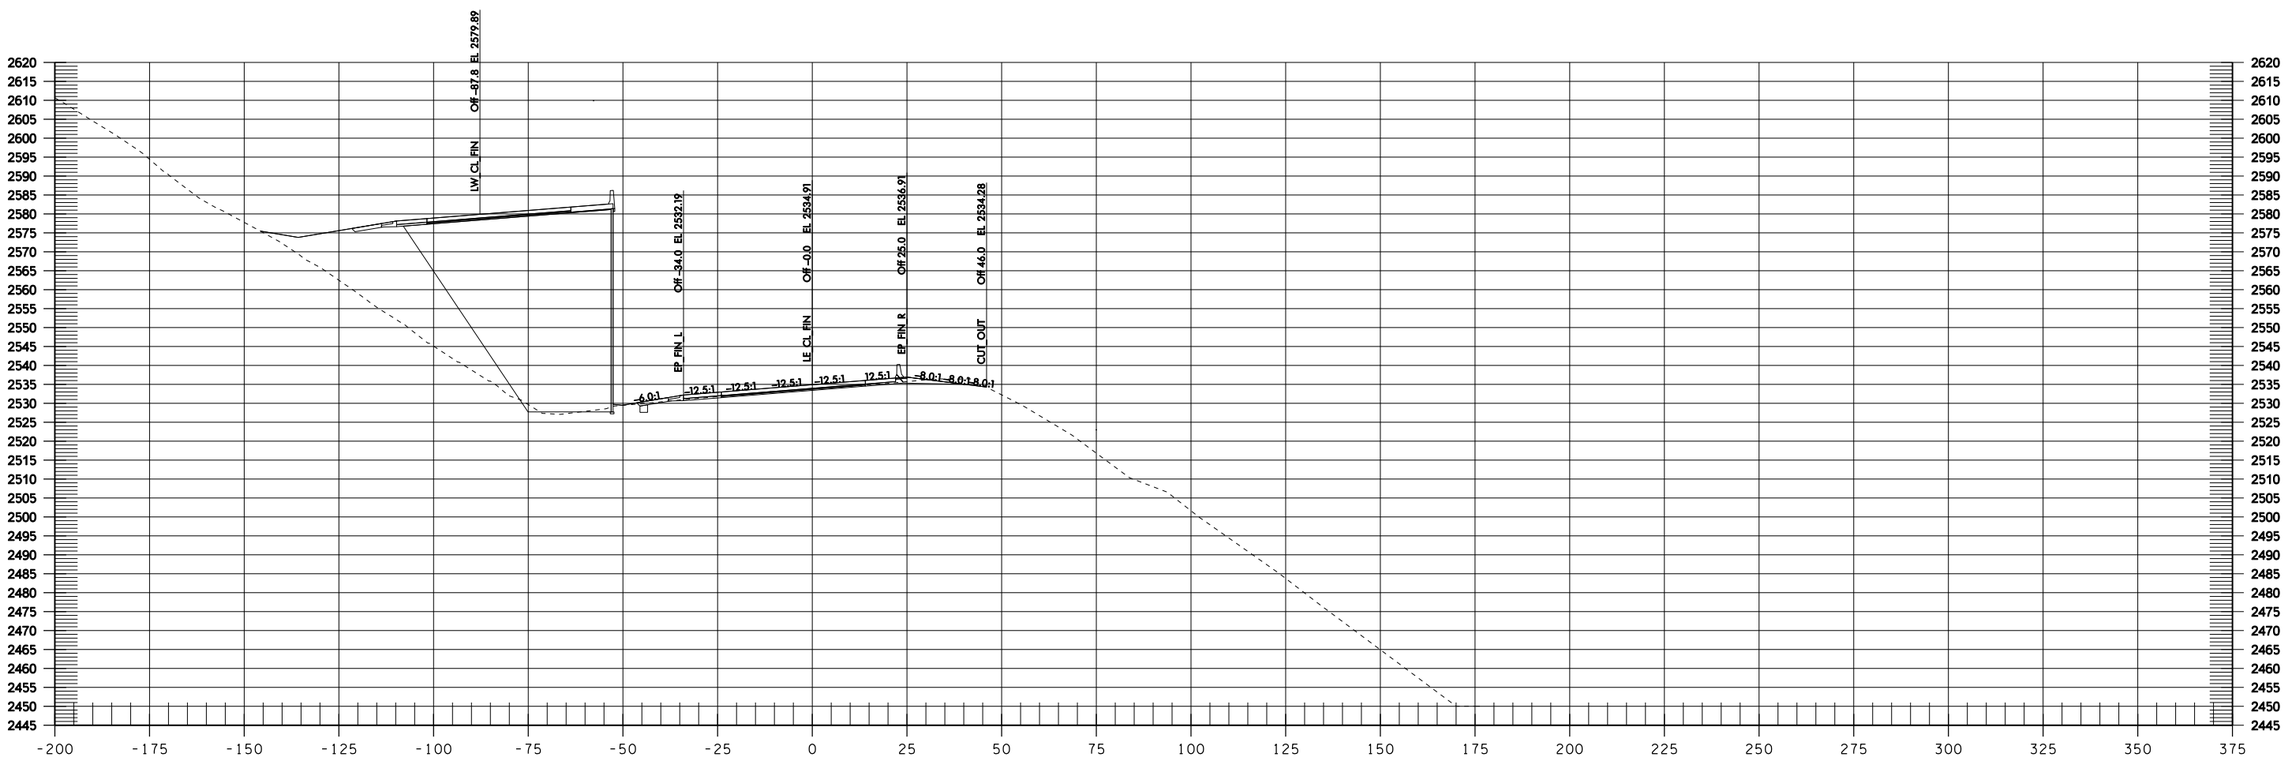

LE 1397+00

Informational Use Only Washington State Department of Transportation I-90 Snowshed to Keechelus Dam Phase 1C - Replace Snowshed and Add Lanes

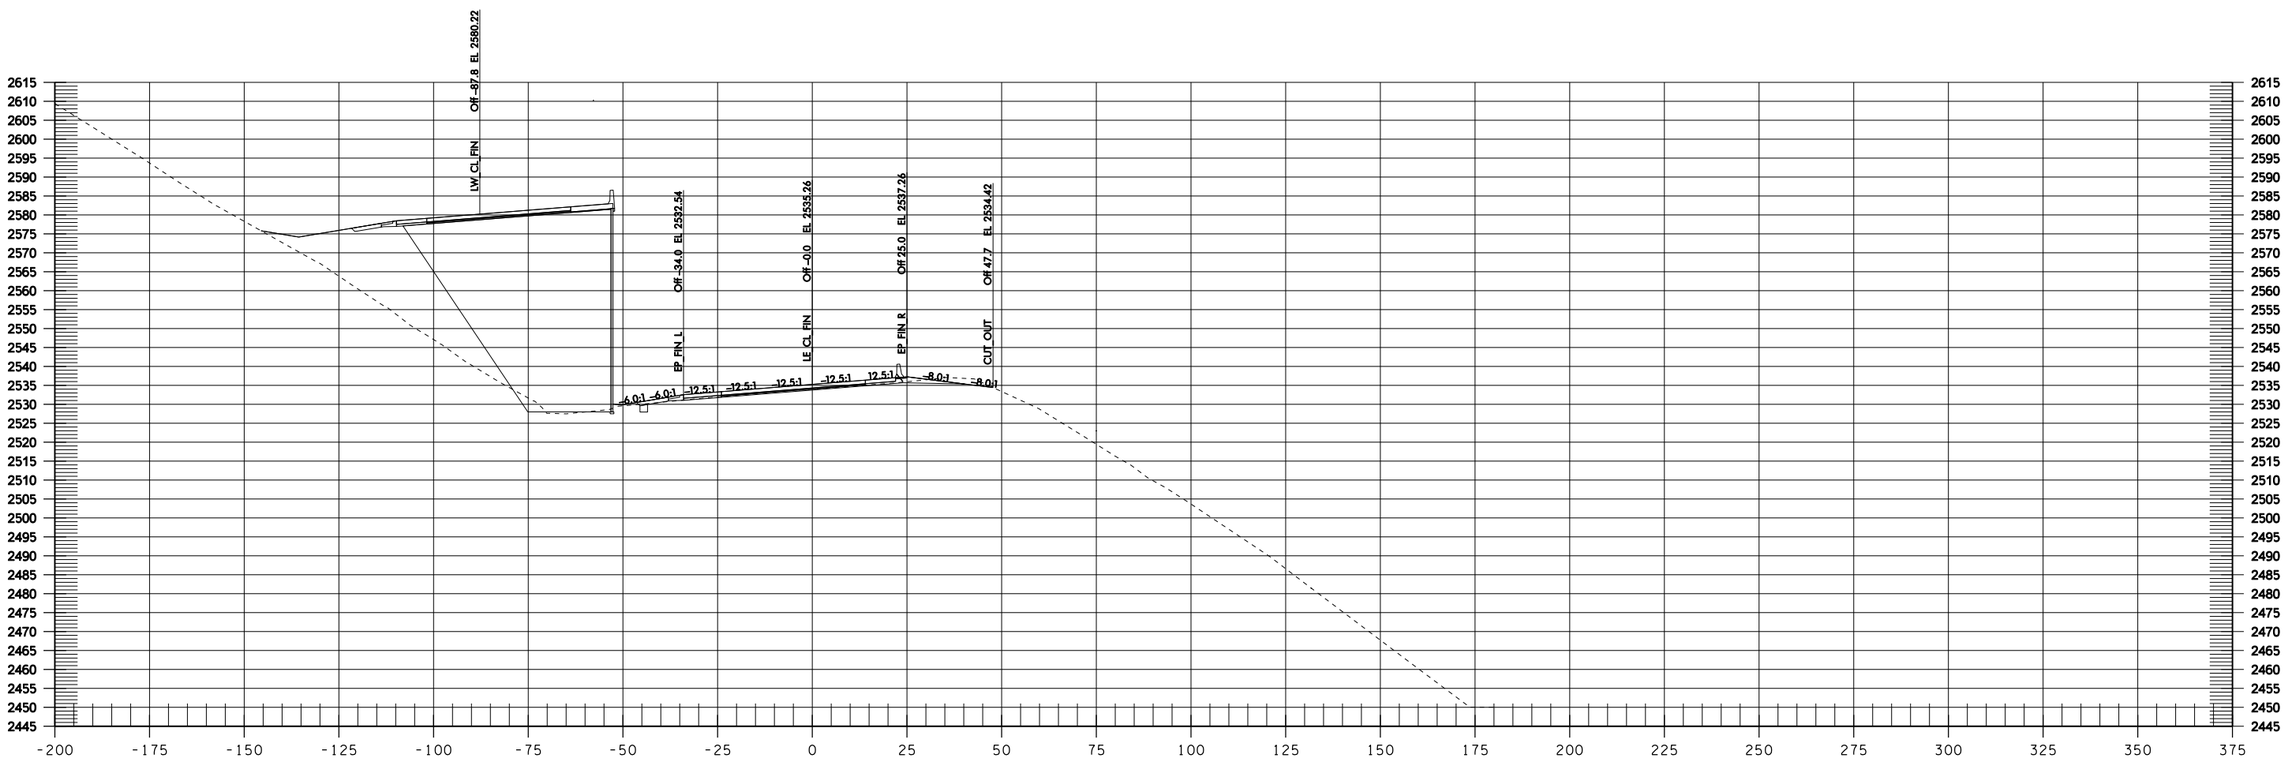

LE 1397+50

Informational Use Only Washington State Department of Transportation I-90 Snowshed to Keechelus Dam Phase 1C - Replace Snowshed and Add Lanes

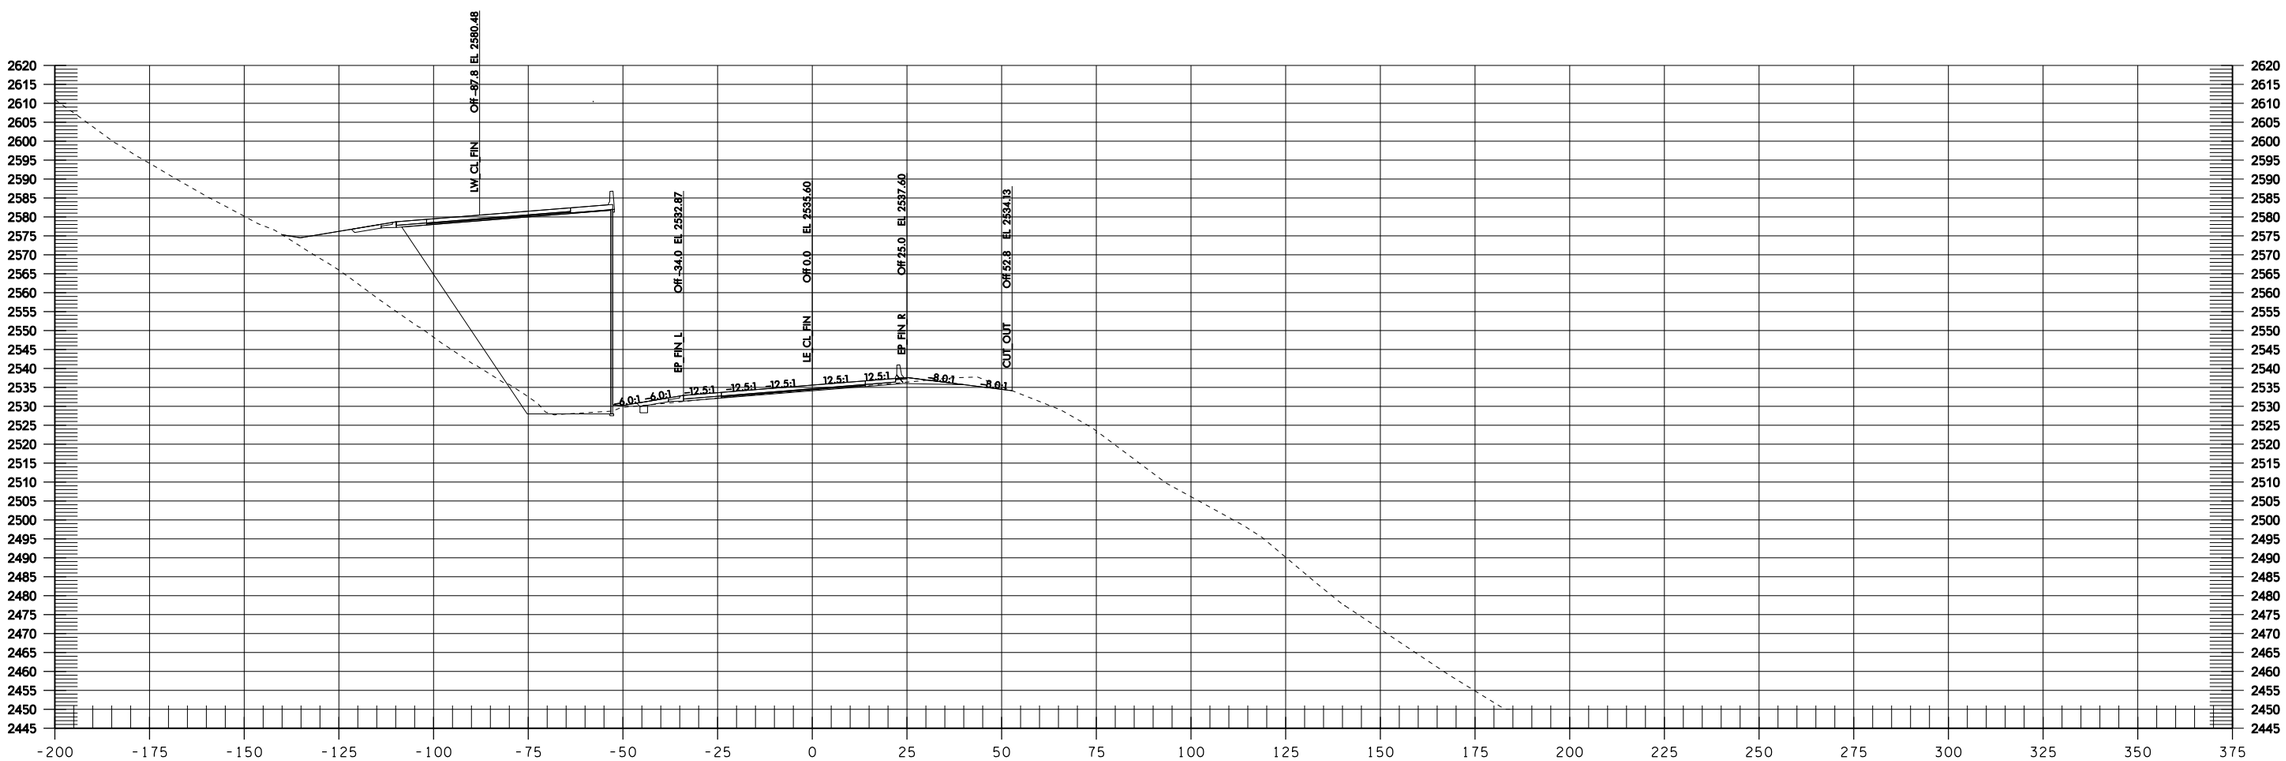

LE 1398+00

Informational Use Only Washington State Department of Transportation I-90 Snowshed to Keechelus Dam Phase 1C - Replace Snowshed and Add Lanes

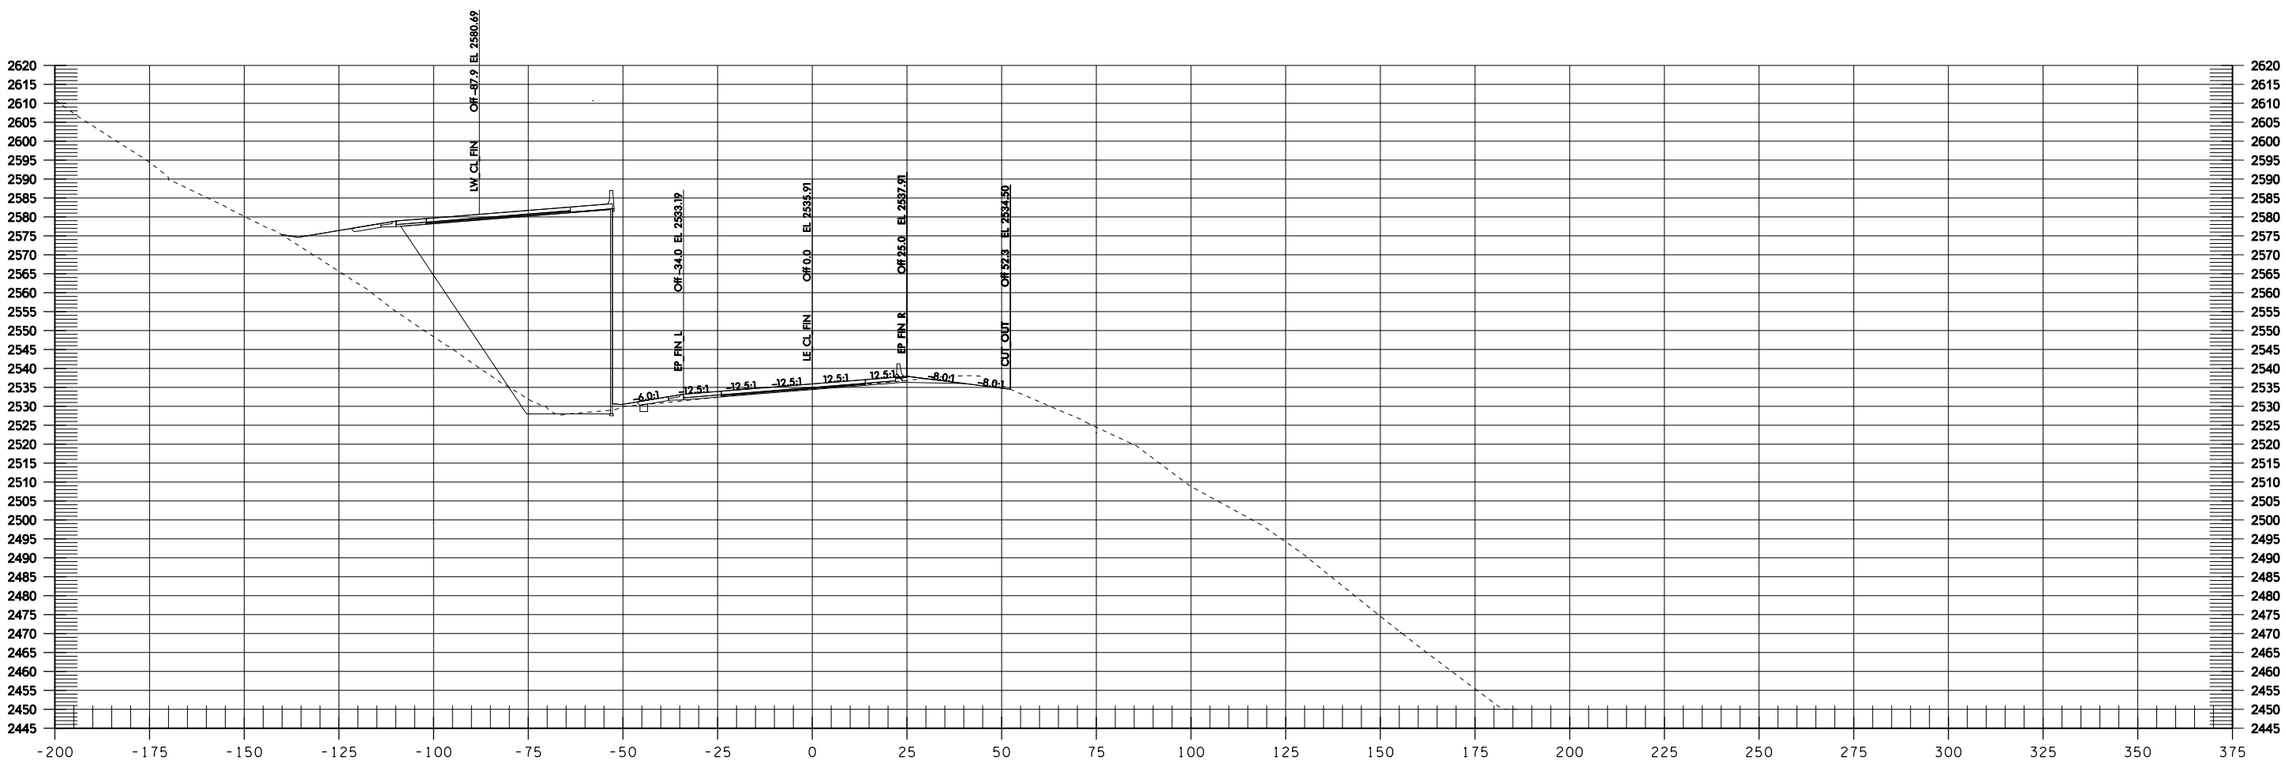
LW CL FIN
Off -87.9 EL 2590.69
EP FIN L
Off -34.0 EL 2533.19
LE CL FIN
Off 0.0 EL 2535.91
EP FIN R
Off 25.0 EL 2537.91
CUT OUT
Off 52.3 EL 2534.50
-6.0:1
12.5:1
-12.5:1
-12.5:1
12.5:1
12.5:1
-8.0:1
-8.0:1
2620
2615
2610
2605
2600
2595
2590
2585
2580
2575
2570
2565
2560
2555
2550
2545
2540
2535
2530
2525
2520
2515
2510
2505
2500
2495
2490
2485
2480
2475
2470
2465
2460
2455
2450
2445
-200
-175
-150
-125
-100
-75
-50
-25
0
25
50
75
100
125
150
175
200
225
250
275
300
325
350
375

LE 1398+50

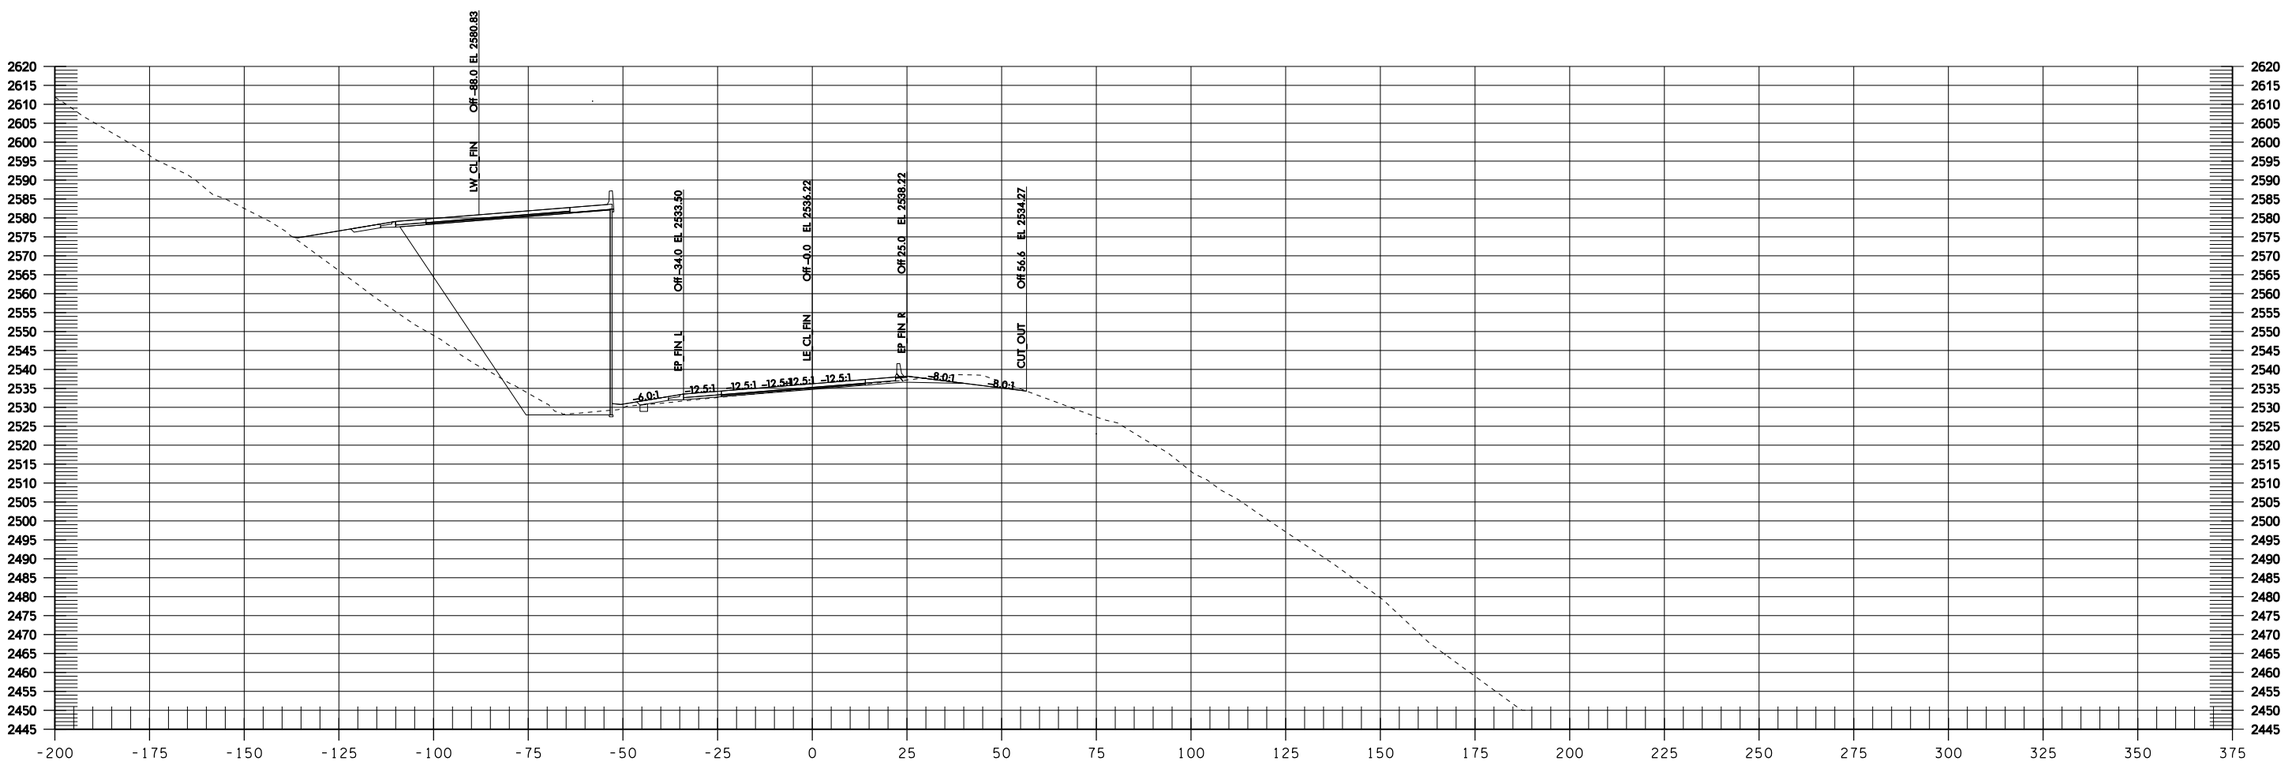
LW CL FIN
Off -48.0 EL 2580.83
EP FIN L
Off -34.0 EL 2533.50
LE CL FIN
Off -0.0 EL 2536.22
EP FIN R
Off 25.0 EL 2538.22
CUT OUT
Off 56.6 EL 2534.27
-6.0:1
-12.5:1
-12.5:1
-12.5:1
-12.5:1
-12.5:1
-8.0:1
-8.0:1
2620
2615
2610
2605
2600
2595
2590
2585
2580
2575
2570
2565
2560
2555
2550
2545
2540
2535
2530
2525
2520
2515
2510
2505
2500
2495
2490
2485
2480
2475
2470
2465
2460
2455
2450
2445
-200
-175
-150
-125
-100
-75
-50
-25
0
25
50
75
100
125
150
175
200
225
250
275
300
325
350
375

LE 1399+00

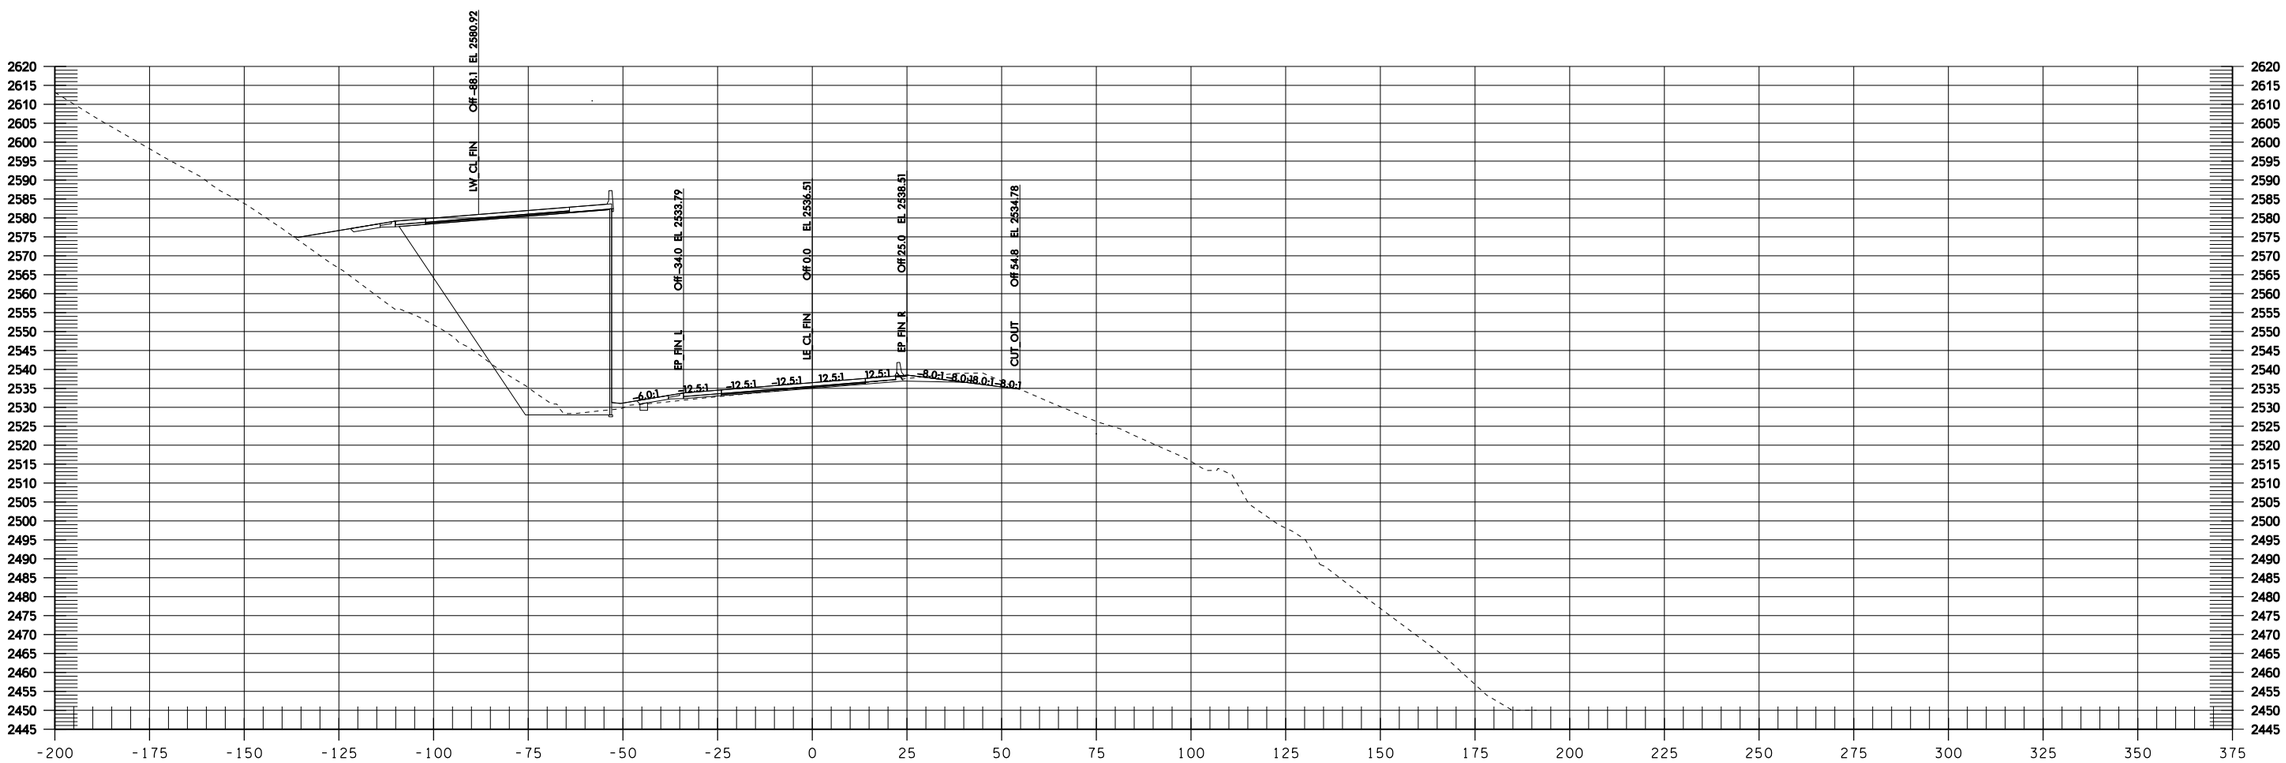

LE 1399+50

Informational Use Only Washington State Department of Transportation I-90 Snowshed to Keechelus Dam Phase 1C - Replace Snowshed and Add Lanes

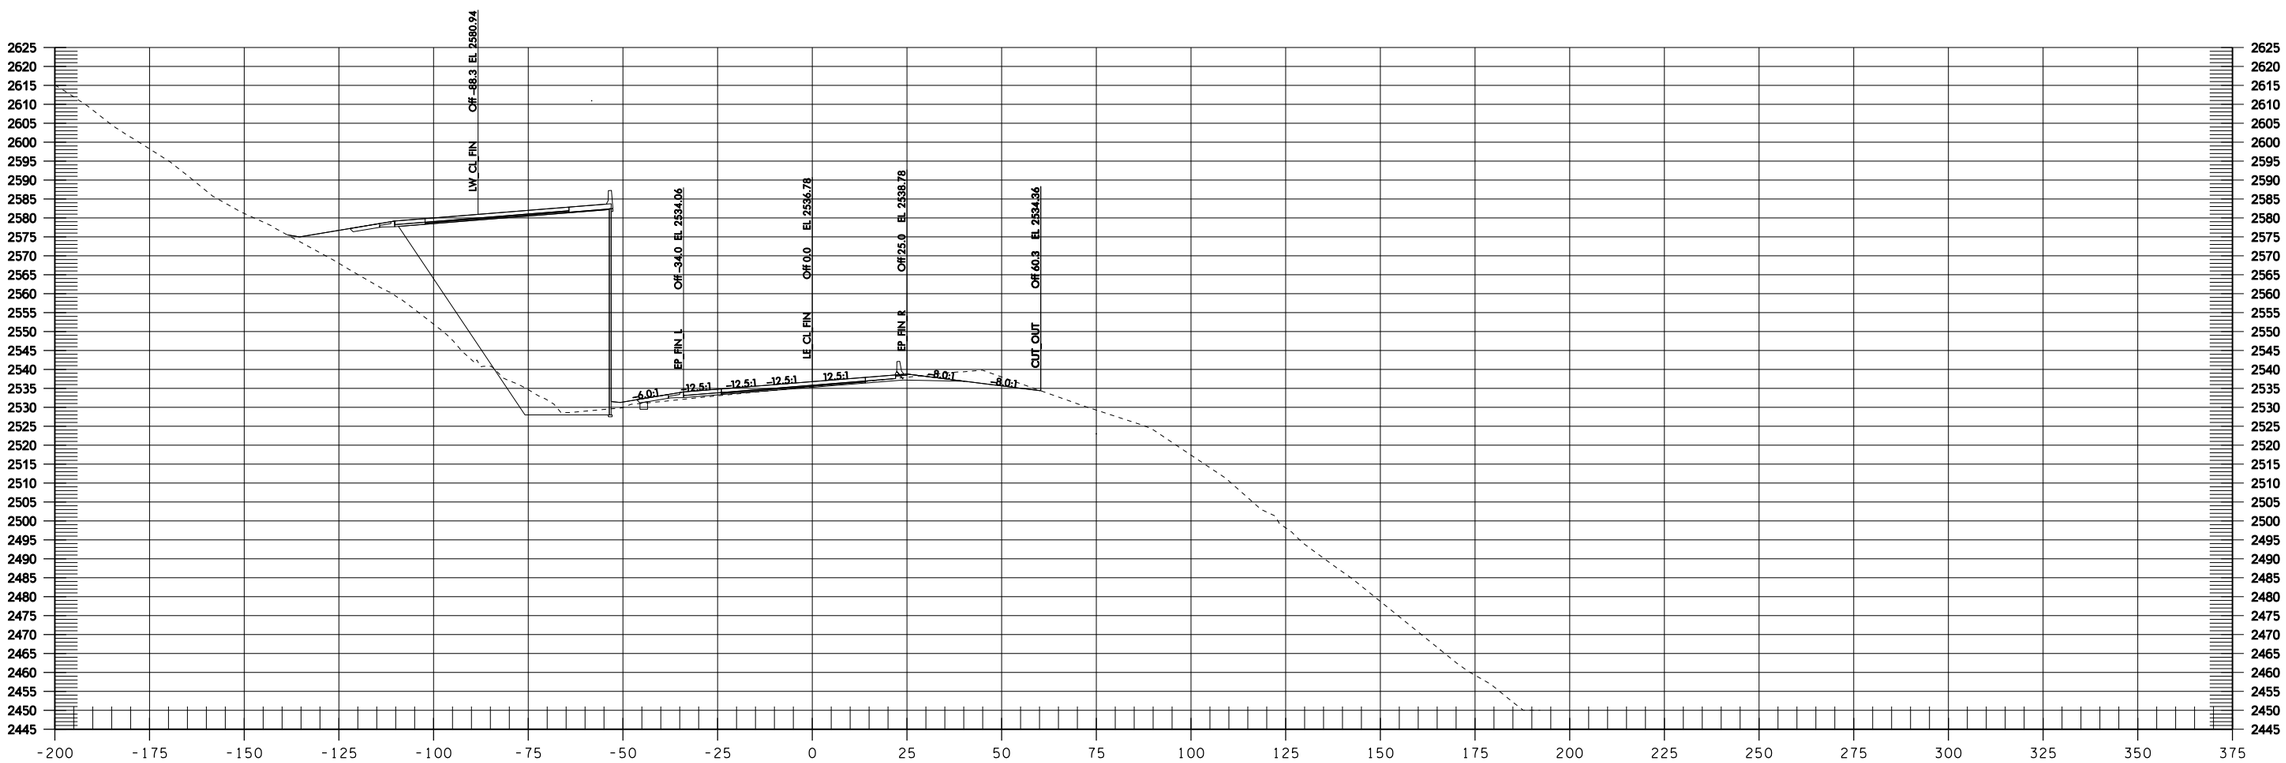
LW CL FIN
Off -88.3 EL 2580.94
EP FIN L
Off -34.0 EL 2534.06
LE CL FIN
Off 0.0 EL 2536.78
EP FIN R
Off 25.0 EL 2538.78
CUT OUT
Off 60.3 EL 2534.36
-6.0:1
12.5:1
-12.5:1
-12.5:1
12.5:1
-8.0:1
-6.0:1

LE 1400+00

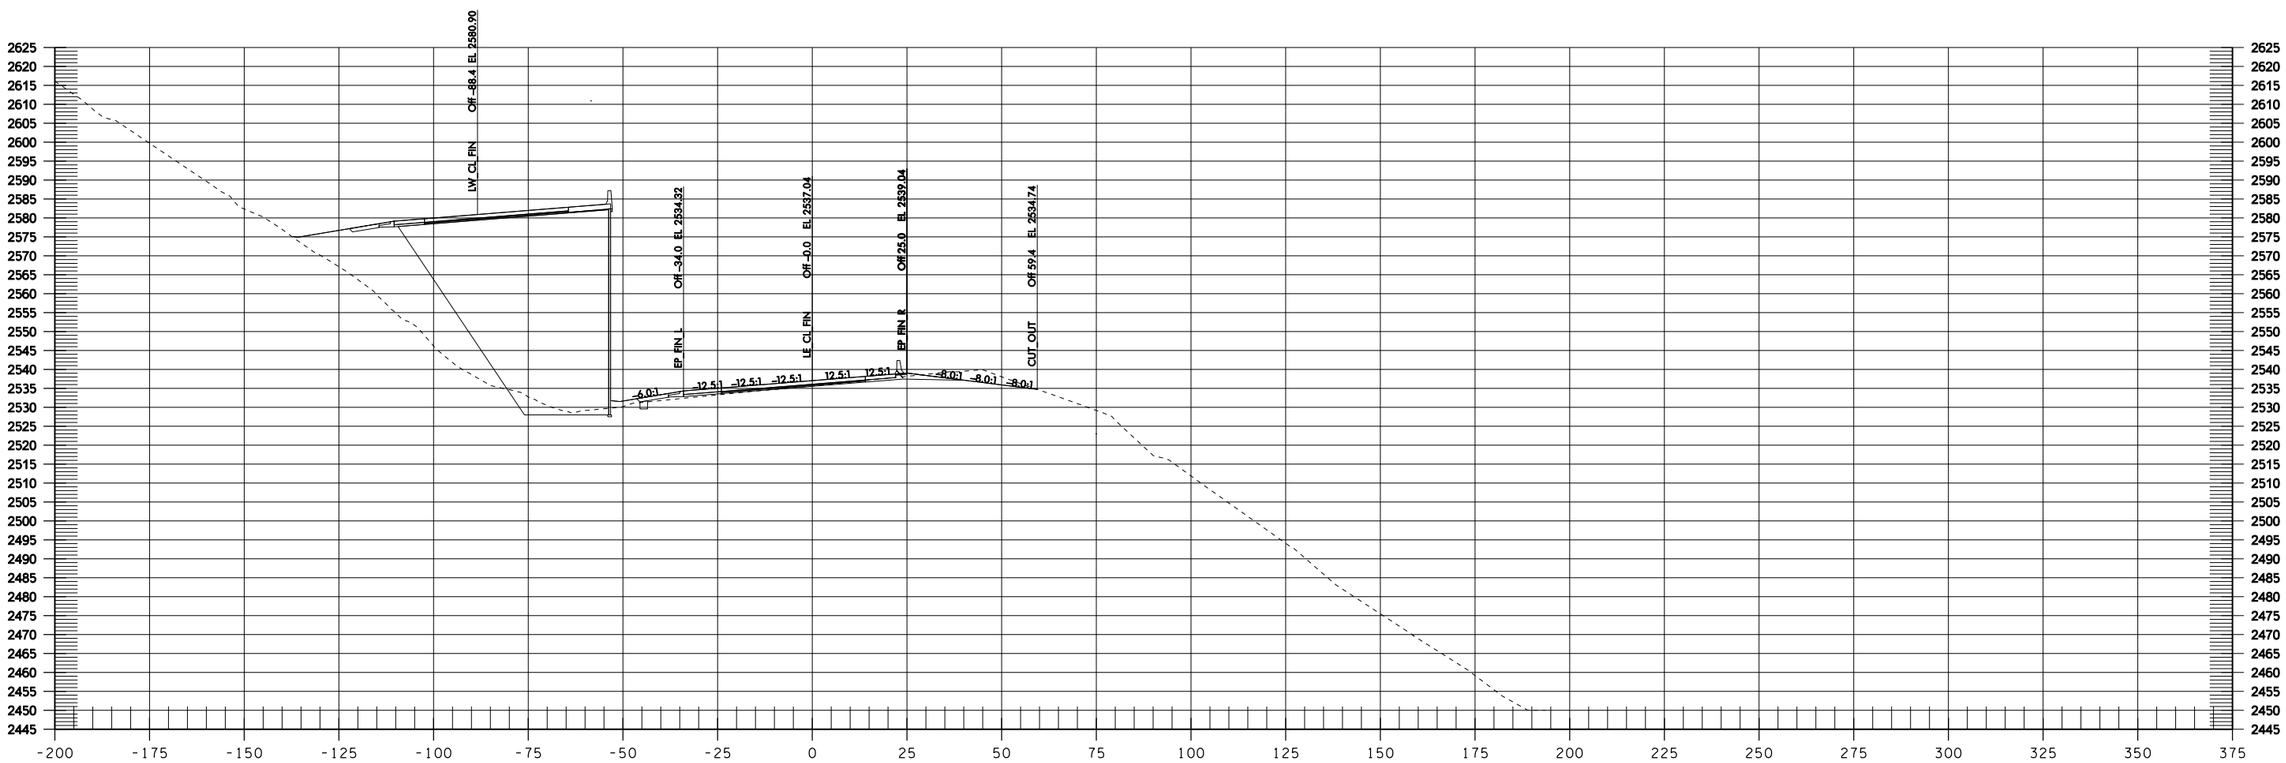
LW_CL_FIN
Off -88.4 EL 2580.90
EP_FIN_L
Off -34.0 EL 2534.32
LE_CL_FIN
Off -3.0 EL 2537.04
EP_FIN_R
Off 25.0 EL 2539.04
CUT_OUT
Off 59.4 EL 2534.74
-6.0:1
12.5:1
-12.5:1
-12.5:1
12.5:1
12.5:1
-8.0:1
-8.0:1
-8.0:1
2625
2620
2615
2610
2605
2600
2595
2590
2585
2580
2575
2570
2565
2560
2555
2550
2545
2540
2535
2530
2525
2520
2515
2510
2505
2500
2495
2490
2485
2480
2475
2470
2465
2460
2455
2450
2445
-200
-175
-150
-125
-100
-75
-50
-25
0
25
50
75
100
125
150
175
200
225
250
275
300
325
350
375

LE 1400+50

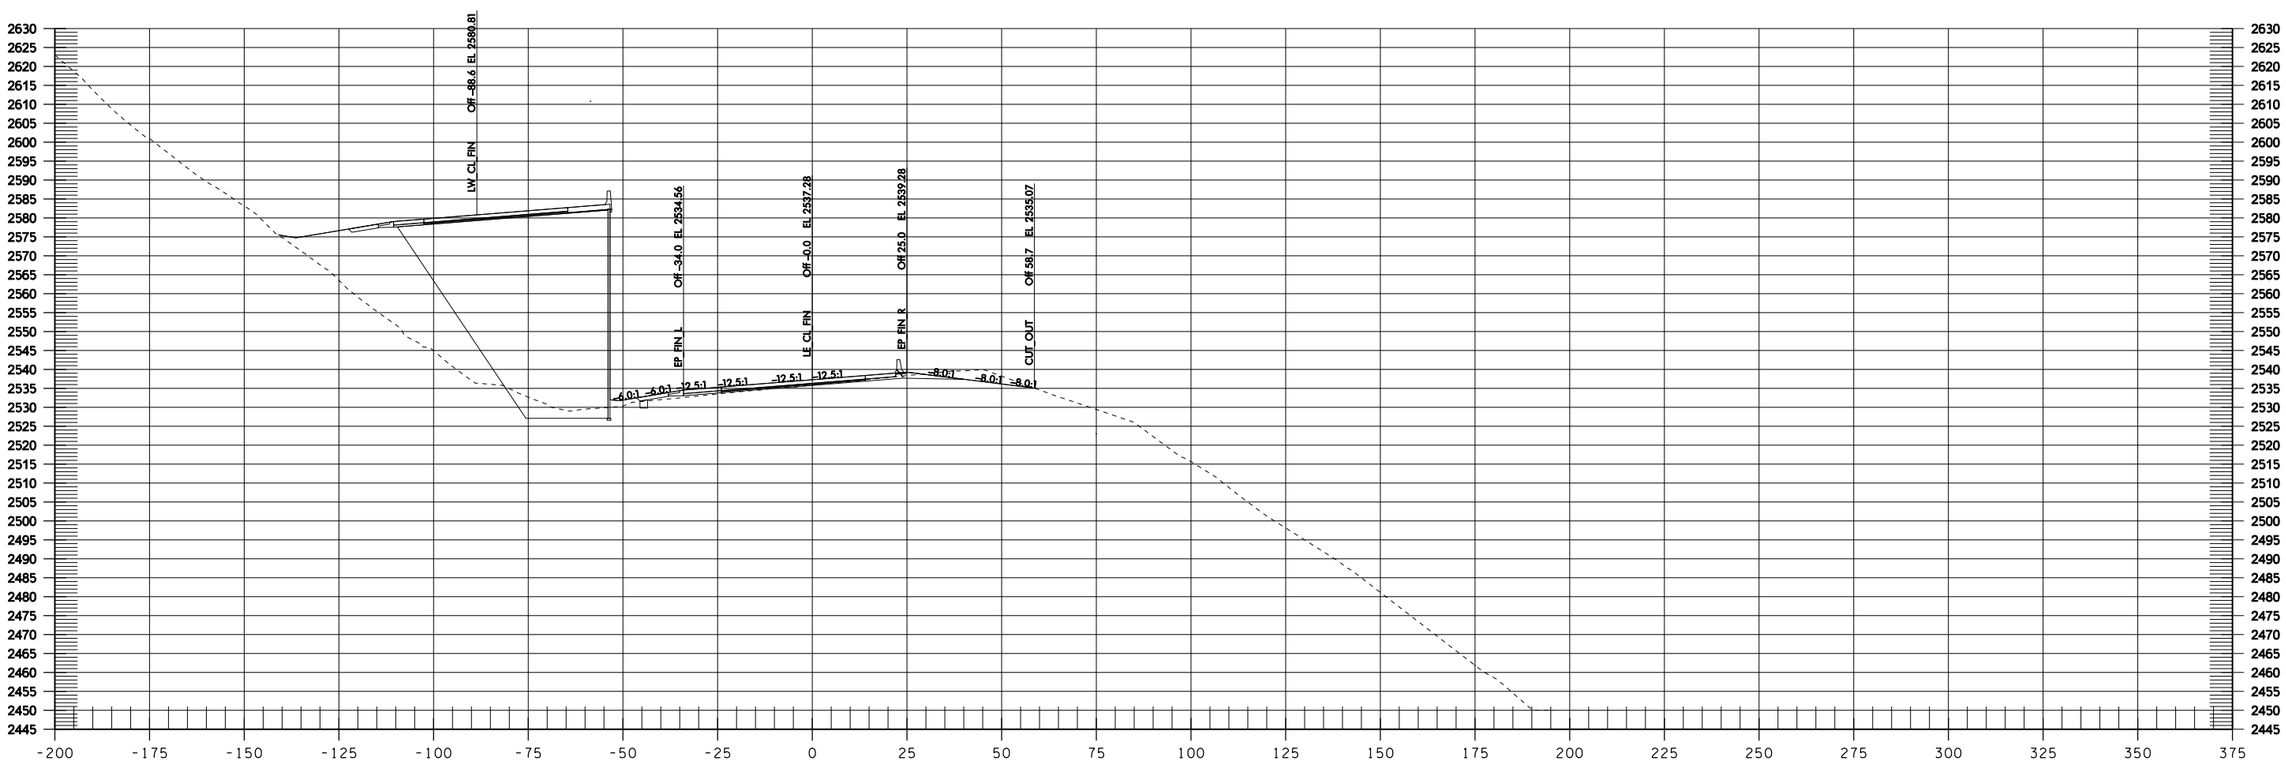

LE 1401+00

Informational Use Only Washington State Department of Transportation I-90 Snowshed to Keechelus Dam Phase 1C - Replace Snowshed and Add Lanes

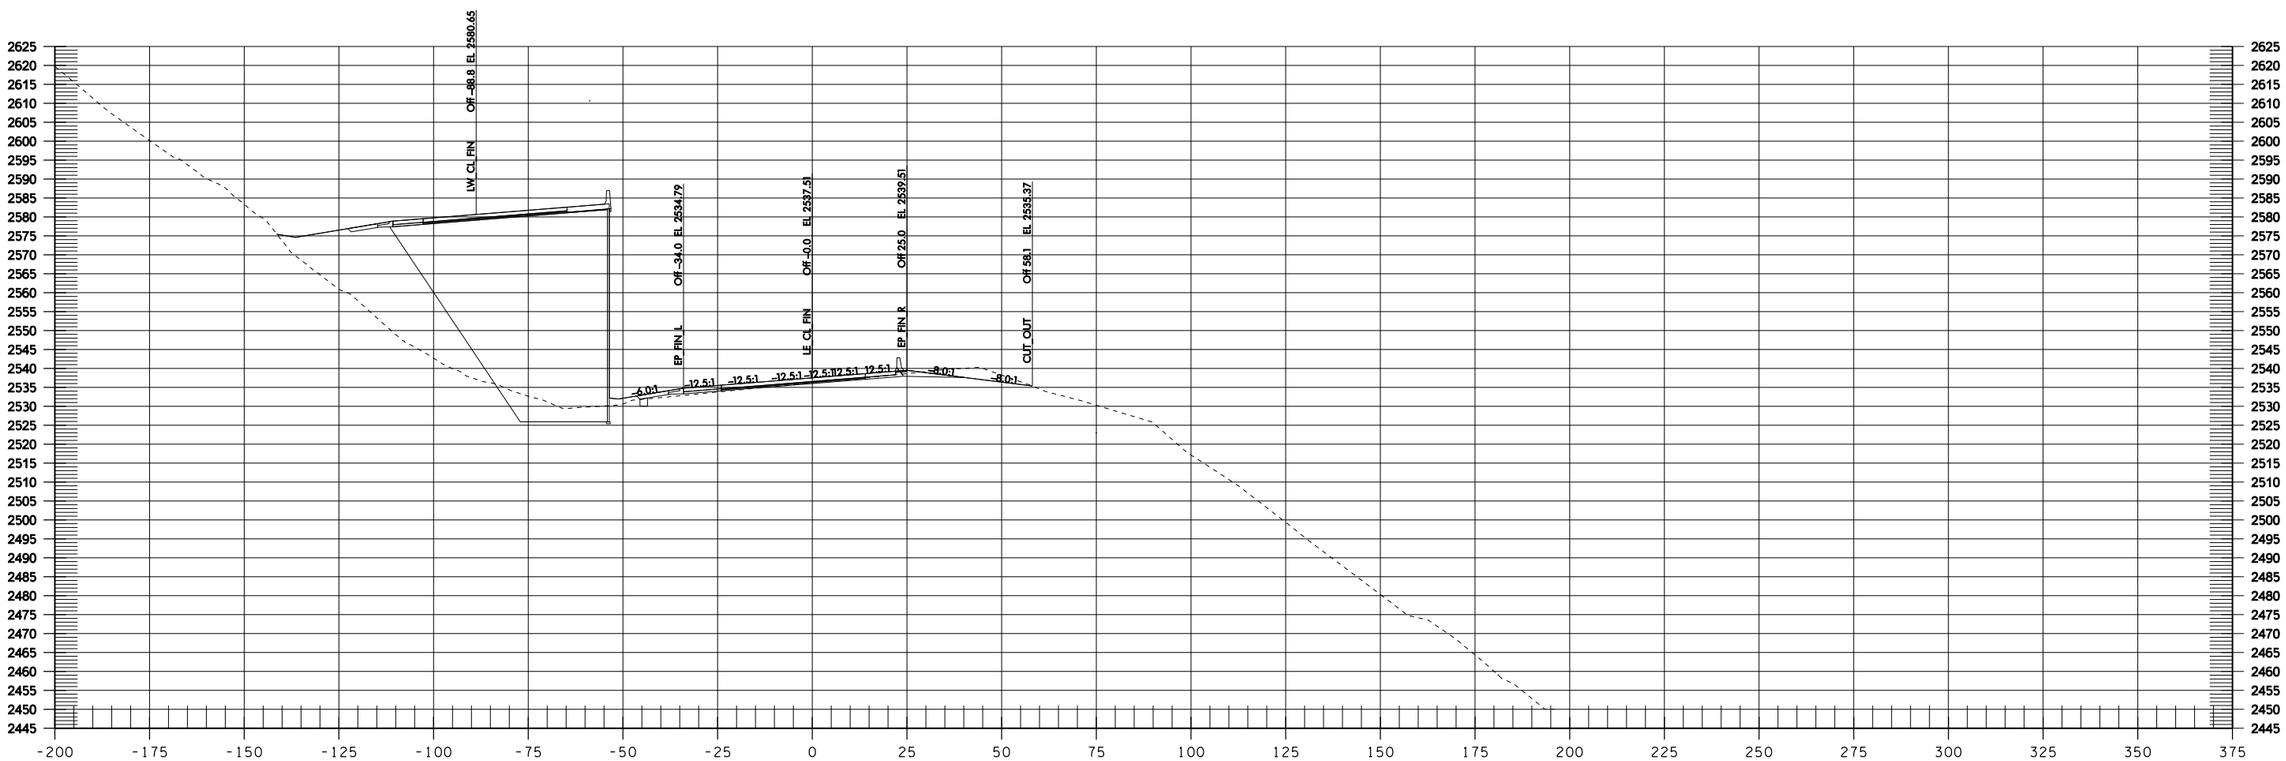
LW CL FIN
Off -88.8 EL 2580.65
EP FIN L
Off -34.0 EL 2534.79
LE CL FIN
Off -0.0 EL 2537.51
EP FIN R
Off 25.0 EL 2539.51
CUT OUT
Off 58.1 EL 2533.37
-6.0:1
-12.5:1
-12.5:1
-12.5:1
-12.5:1
-12.5:1
-12.5:1
-8.0:1
-8.0:1
2625
2620
2615
2610
2605
2600
2595
2590
2585
2580
2575
2570
2565
2560
2555
2550
2545
2540
2535
2530
2525
2520
2515
2510
2505
2500
2495
2490
2485
2480
2475
2470
2465
2460
2455
2450
2445
-200
-175
-150
-125
-100
-75
-50
-25
0
25
50
75
100
125
150
175
200
225
250
275
300
325
350
375

LE 1401+50

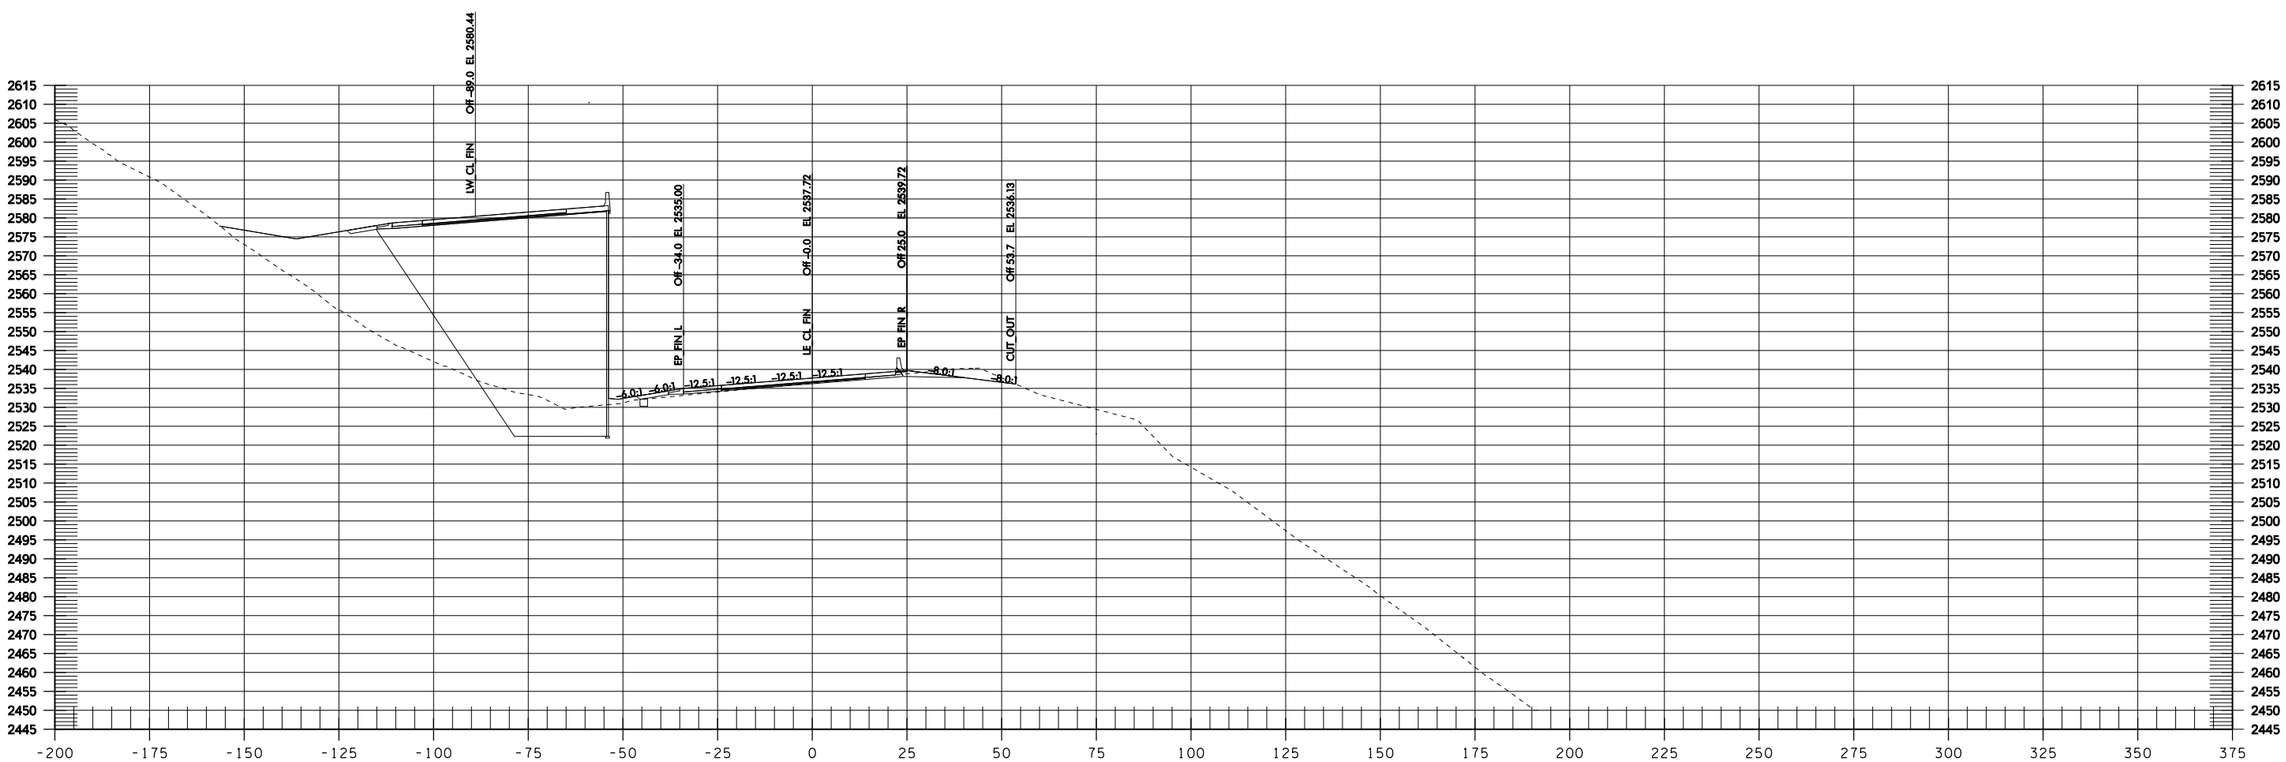
LW_CL FIN Off -89.0 EL 2580.44
EP_FIN_L Off -34.0 EL 2535.00
LE_CL FIN Off -0.0 EL 2537.72
EP_FIN_R Off 25.0 EL 2539.72
CUT_OUT Off 53.7 EL 2536.13
-6.0:1
-6.0:1
-12.5:1
-12.5:1
-12.5:1
-12.5:1
-8.0:1
-8.0:1
2615 2610 2605 2600 2595 2590 2585 2580 2575 2570 2565 2560 2555 2550 2545 2540 2535 2530 2525 2520 2515 2510 2505 2500 2495 2490 2485 2480 2475 2470 2465 2460 2455 2450 2445
-200 -175 -150 -125 -100 -75 -50 -25 0 25 50 75 100 125 150 175 200 225 250 275 300 325 350 375

LE 1402+00

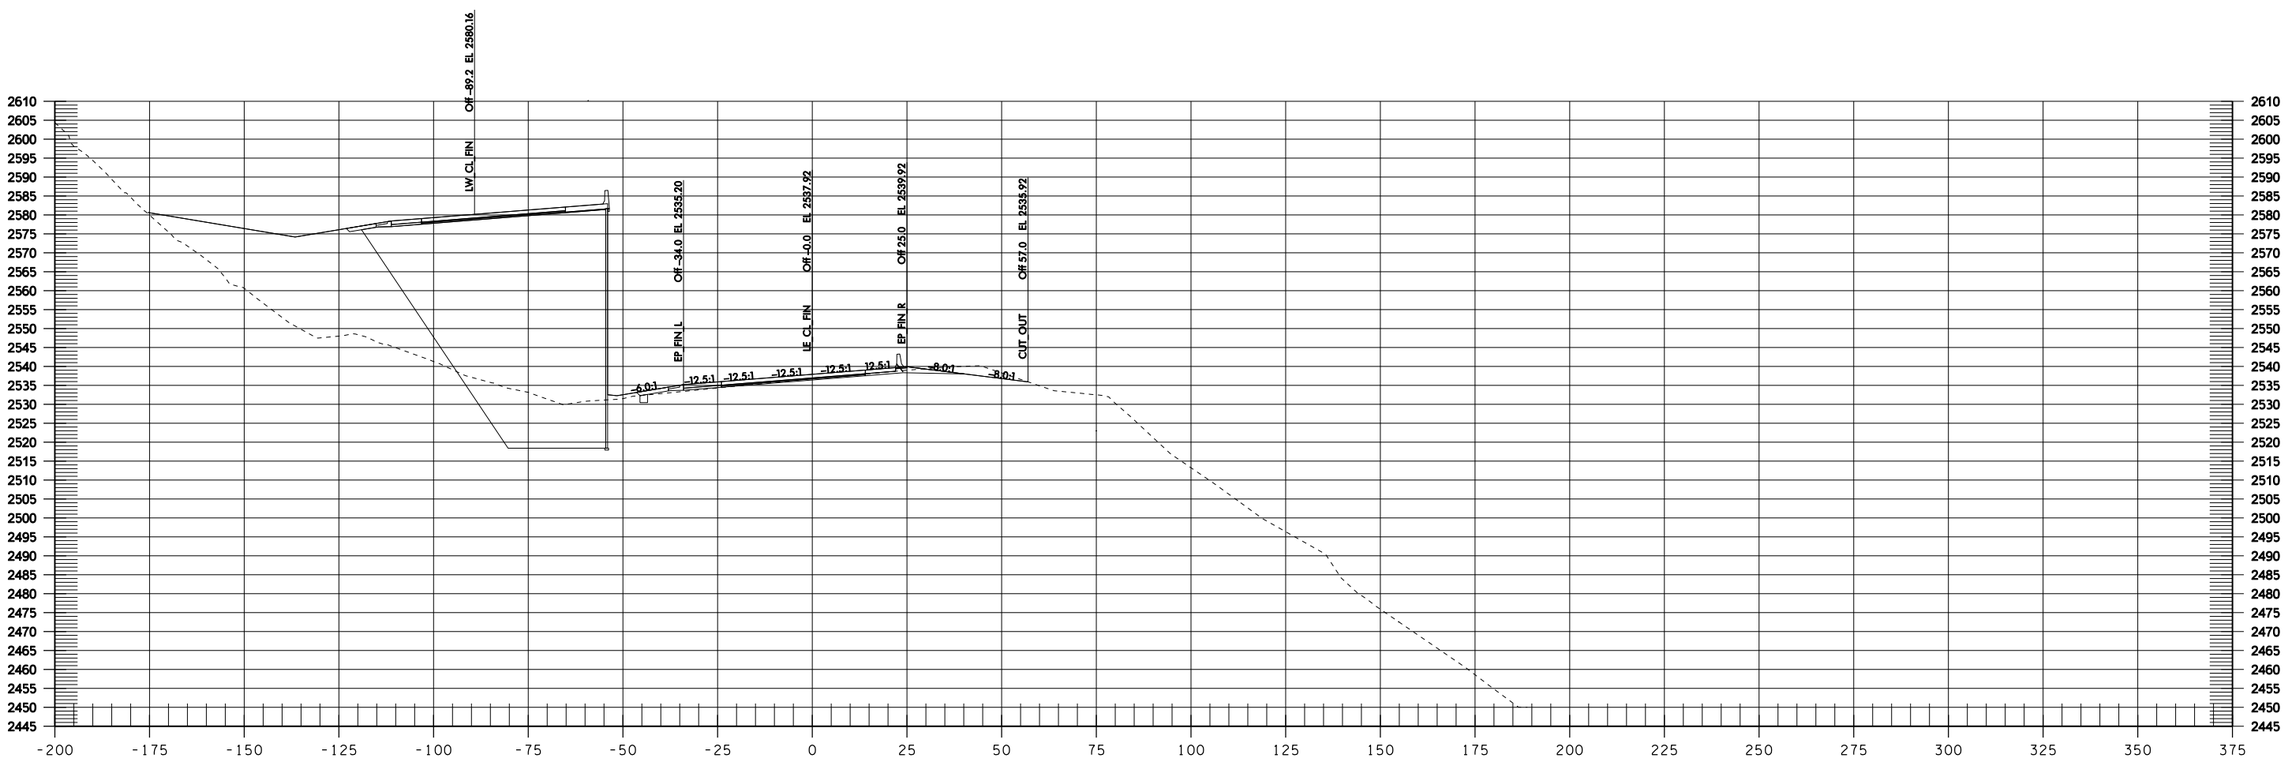

LE 1402+50

Informational Use Only Washington State Department of Transportation I-90 Snowshed to Keechelus Dam Phase 1C - Replace Snowshed and Add Lanes

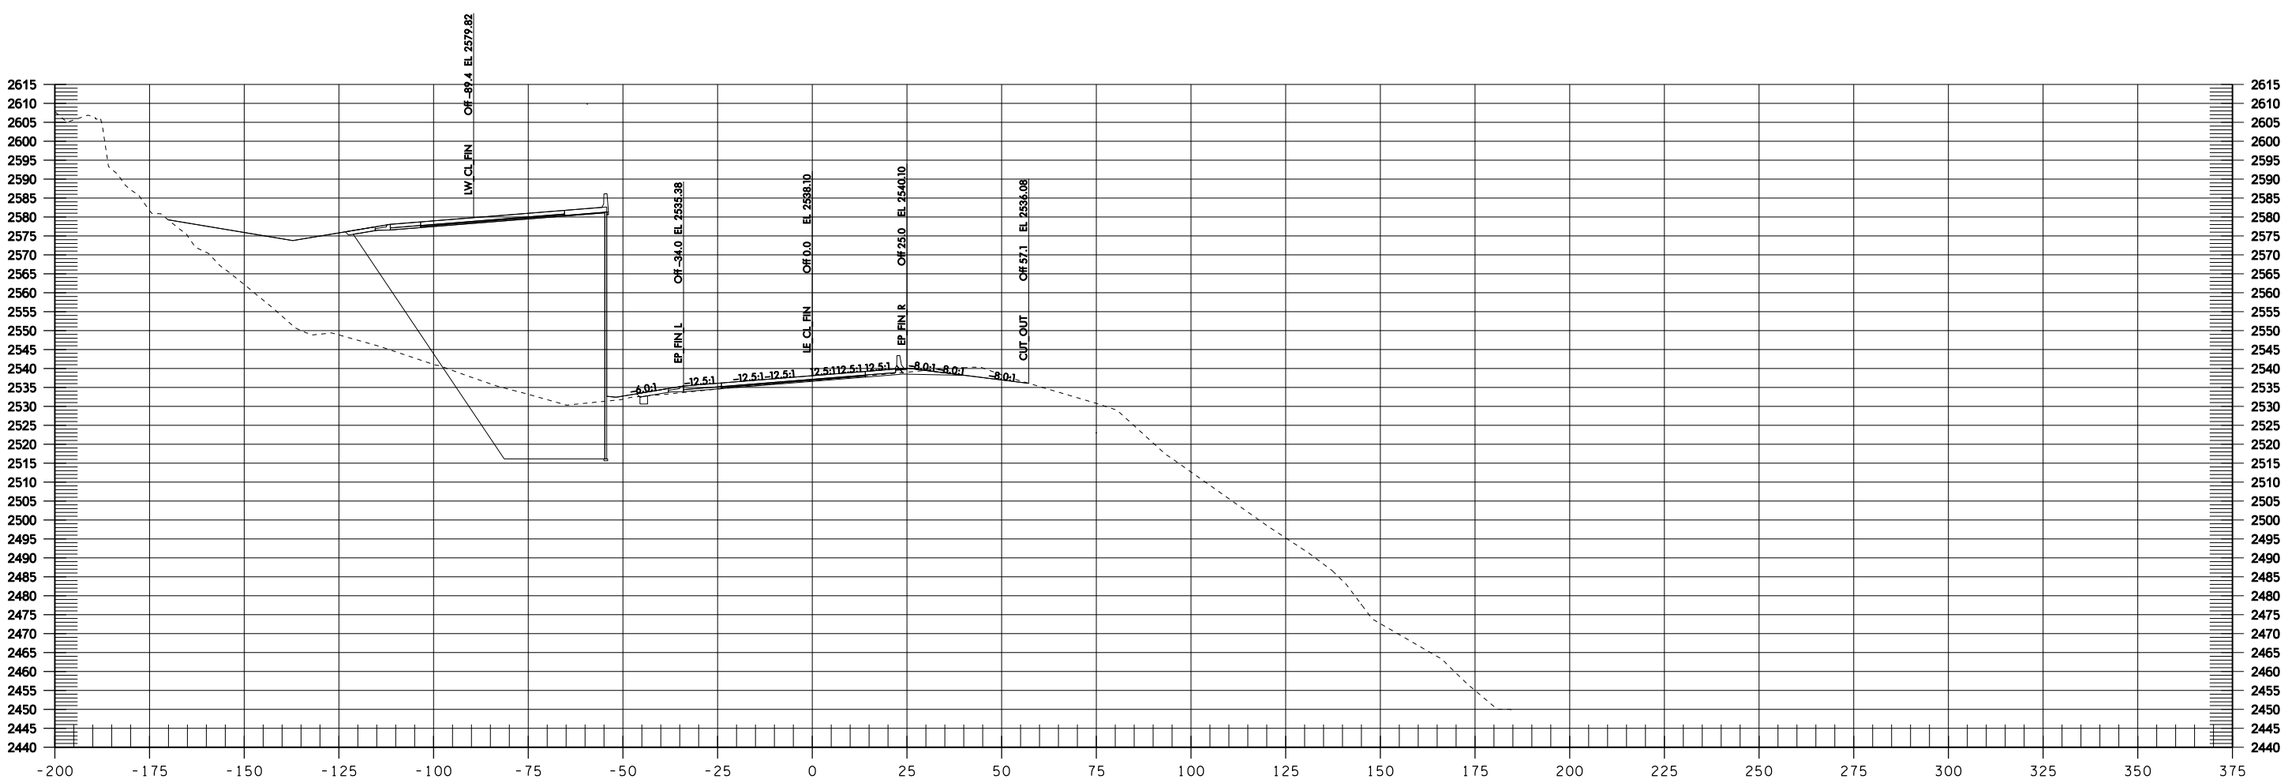
LW CL FIN
Off -89.4 EL 2579.82
EP FIN L
Off -34.0 EL 2535.38
IE CL FIN
Off 0.0 EL 2538.10
EP FIN R
Off 25.0 EL 2540.10
CUT OUT
Off 57.1 EL 2536.08
-6.0:1
12.5:1
-12.5:1
-12.5:1
2.5:1
12.5:1
12.5:1
-8.0:1
-8.0:1
-8.0:1
2615
2610
2605
2600
2595
2590
2585
2580
2575
2570
2565
2560
2555
2550
2545
2540
2535
2530
2525
2520
2515
2510
2505
2500
2495
2490
2485
2480
2475
2470
2465
2460
2455
2450
2445
2440
-200
-175
-150
-125
-100
-75
-50
-25
0
25
50
75
100
125
150
175
200
225
250
275
300
325
350
375

LE 1403+00

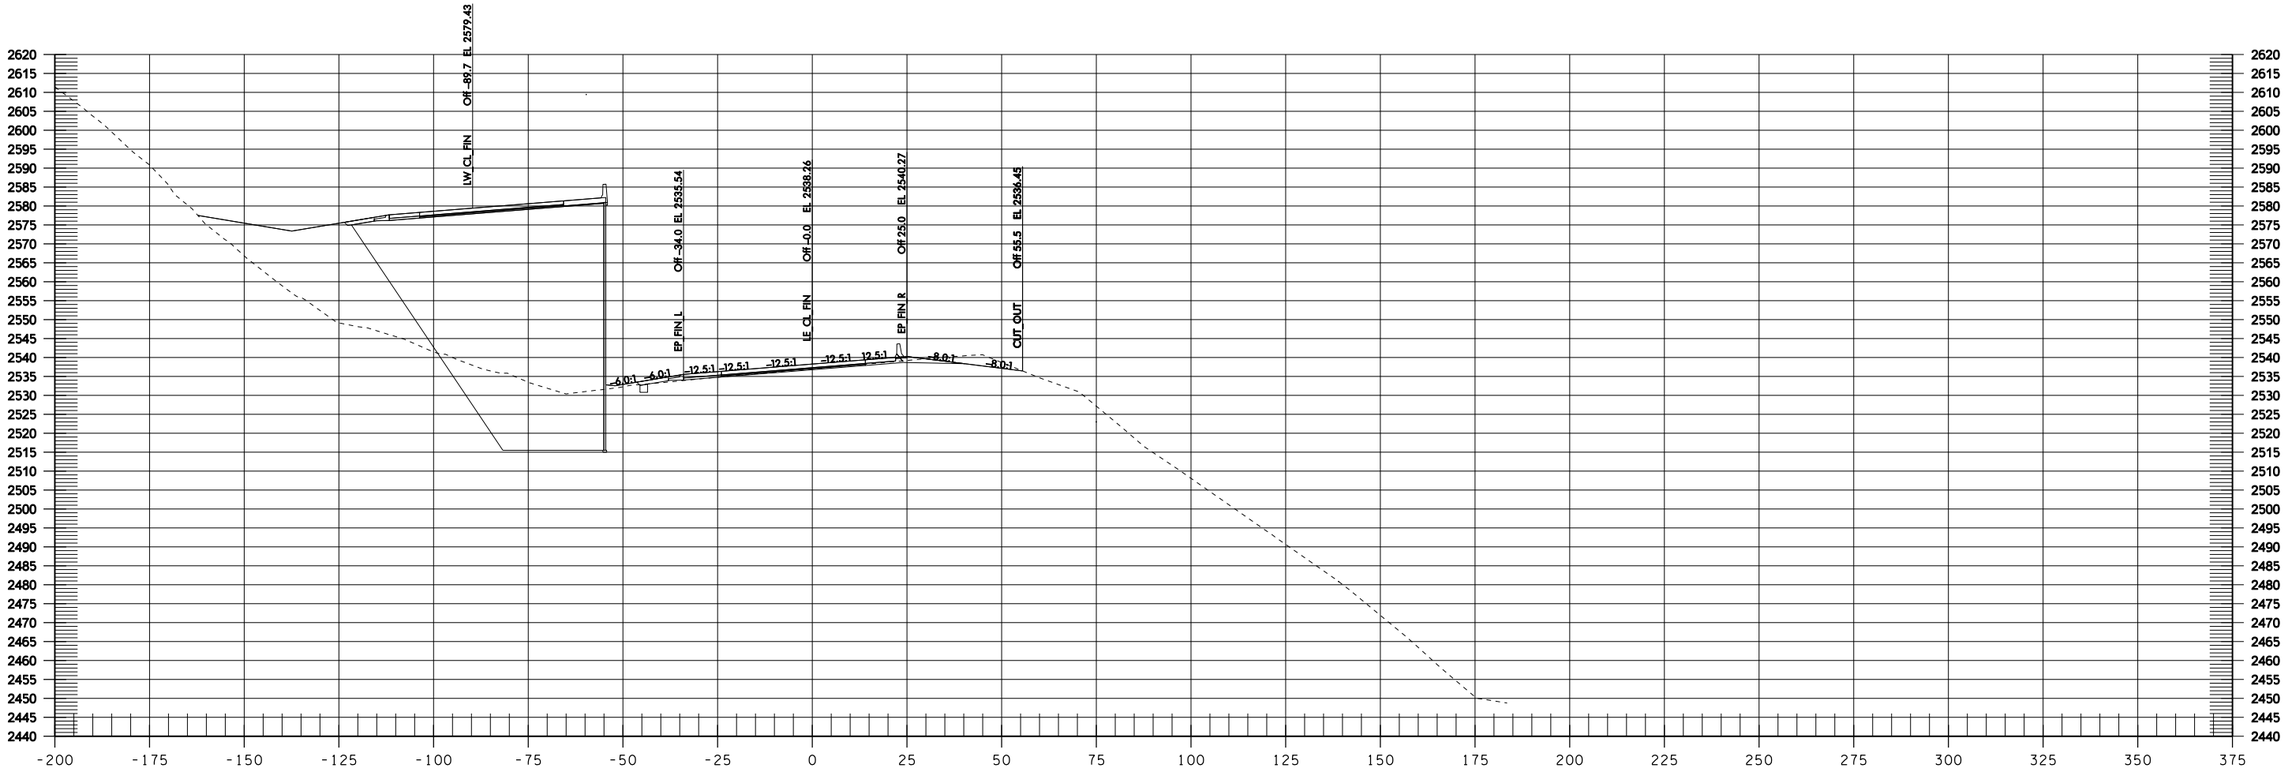

LE 1403+50

Informational Use Only Washington State Department of Transportation I-90 Snowshed to Keechelus Dam Phase 1C - Replace Snowshed and Add Lanes

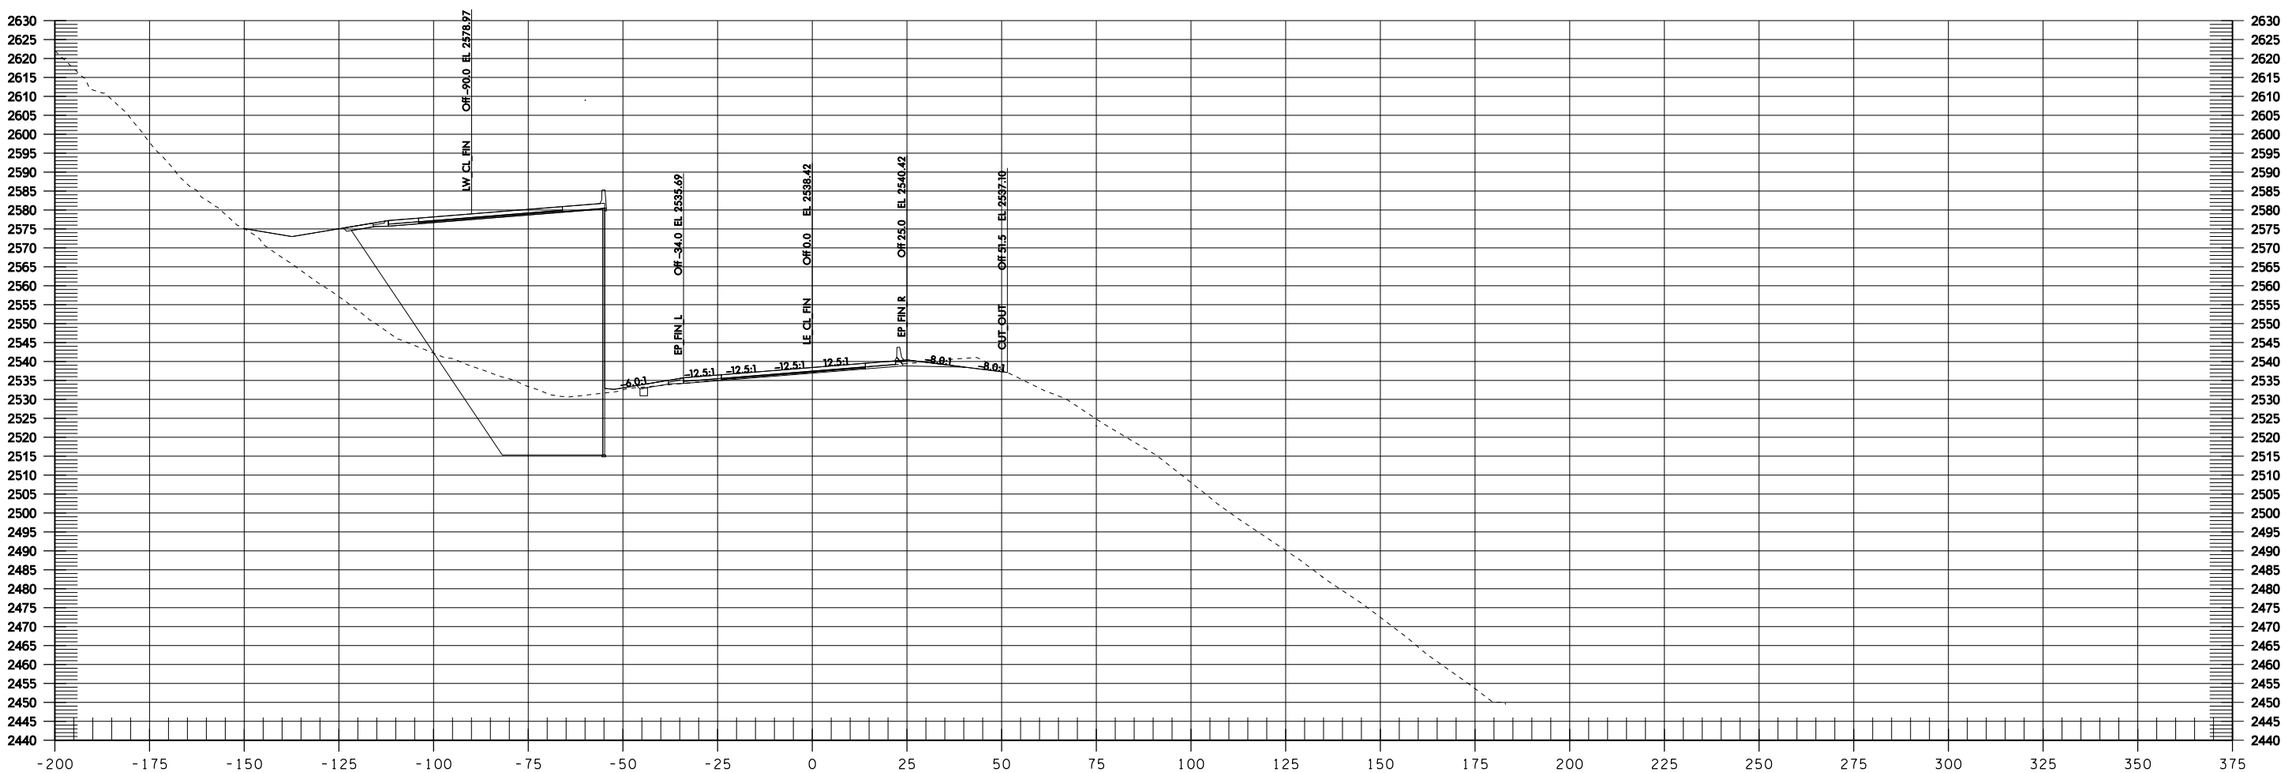
LW CL FIN
Off -90.0 EL 2578.97
EP FIN L
Off -34.0 EL 2535.69
LE CL FIN
Off 0.0 EL 2538.42
EP FIN R
Off 25.0 EL 2540.42
CUT OUT
Off 51.5 EL 2537.10
-6.0:1
-12.5:1
-12.5:1
-12.5:1
12.5:1
-8.0:1
-8.0:1

LE 1404+00

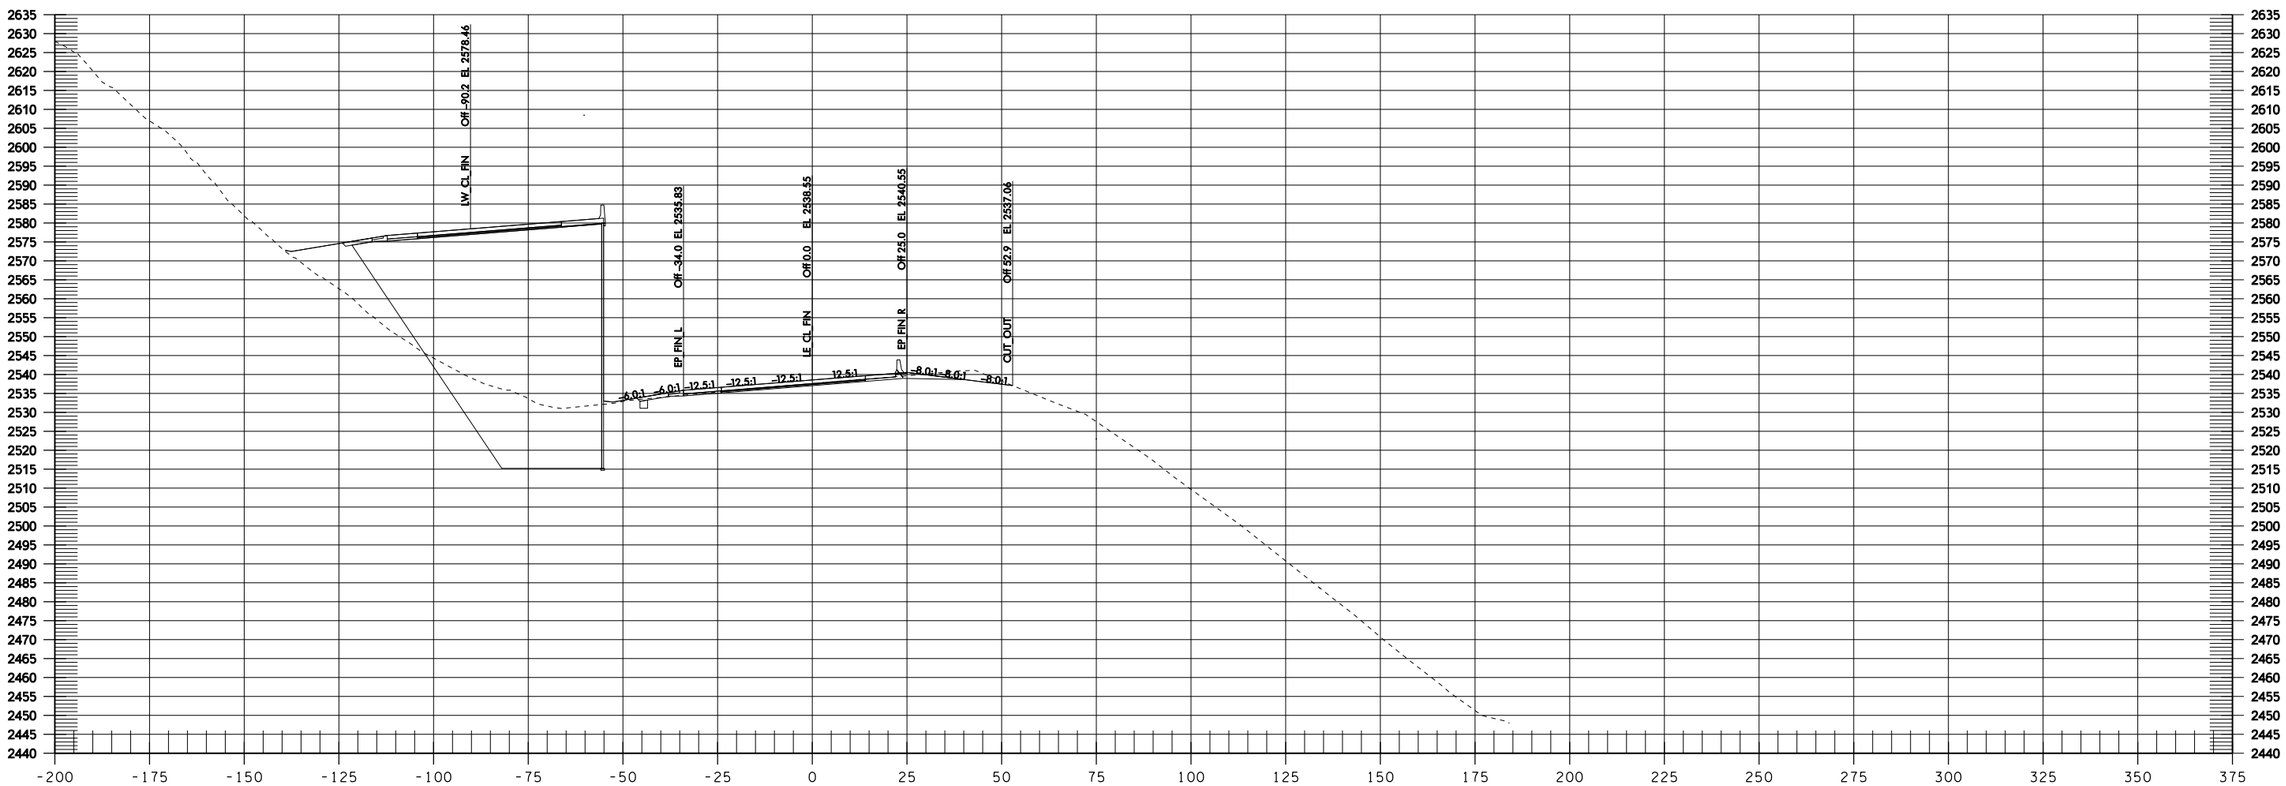

LE 1404+50

Informational Use Only Washington State Department of Transportation I-90 Snowshed to Keechelus Dam Phase 1C - Replace Snowshed and Add Lanes

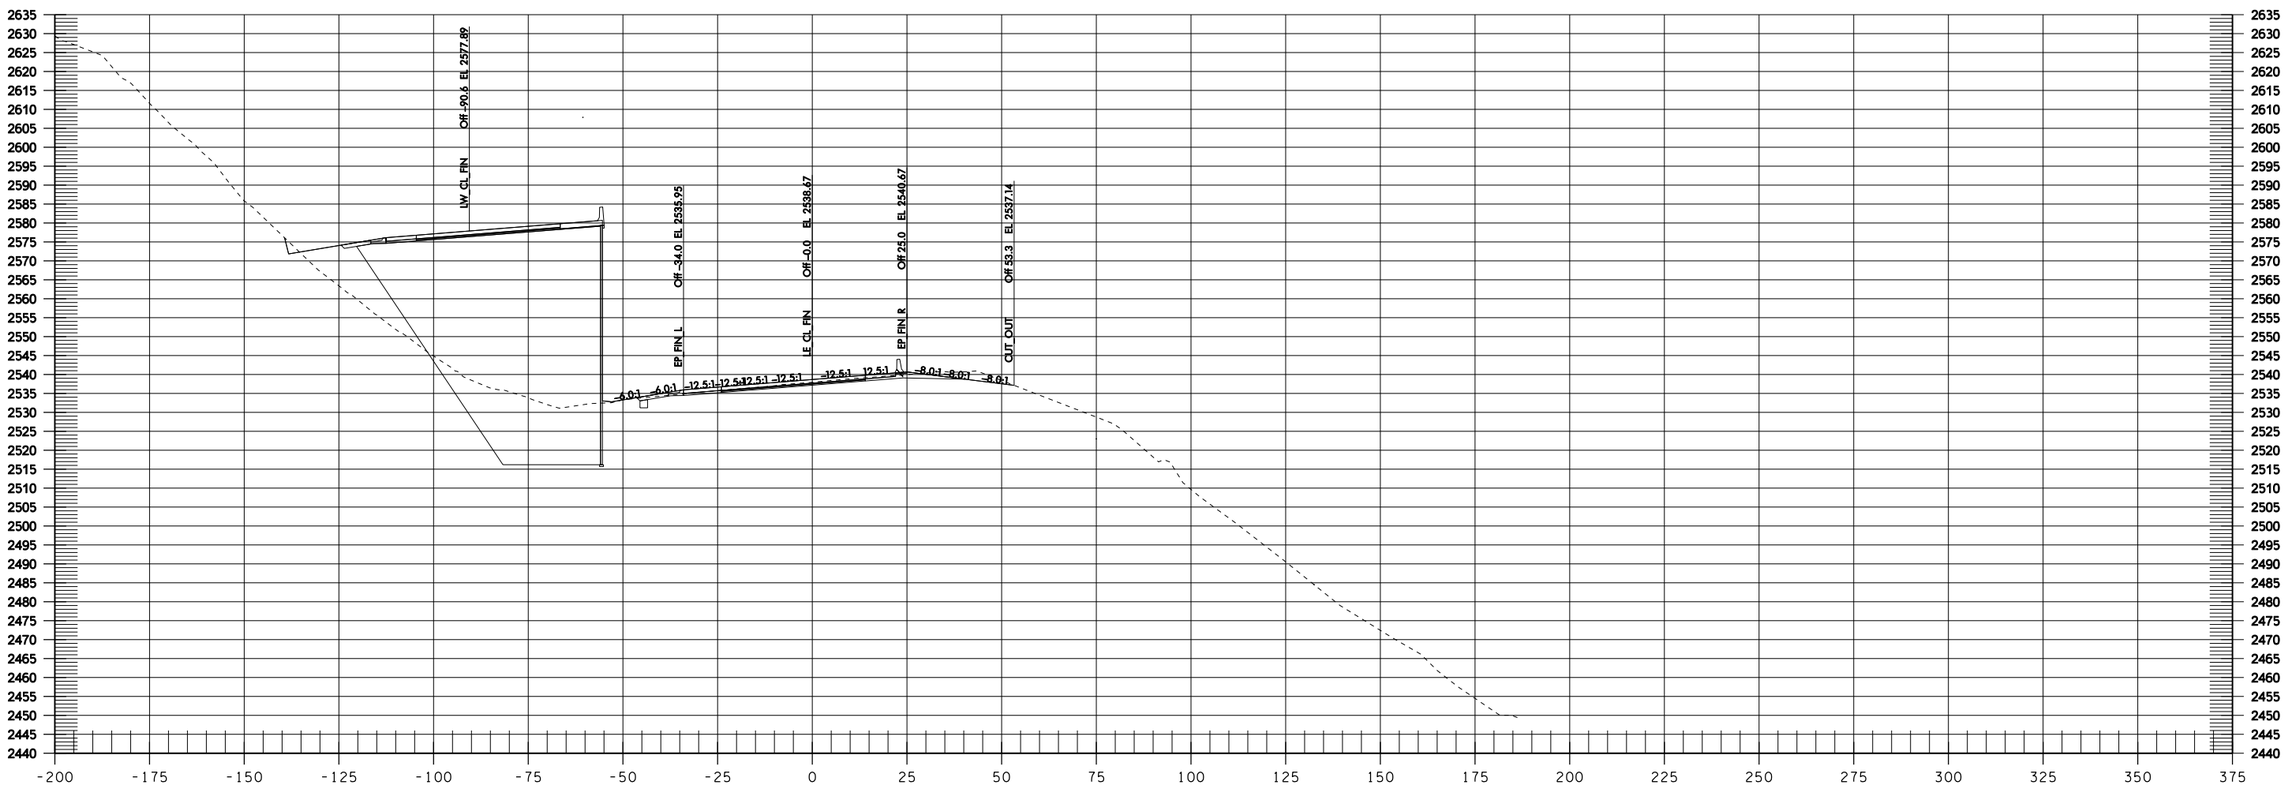

LE 1405+00

Informational Use Only Washington State Department of Transportation I-90 Snowshed to Keechelus Dam Phase 1C - Replace Snowshed and Add Lanes

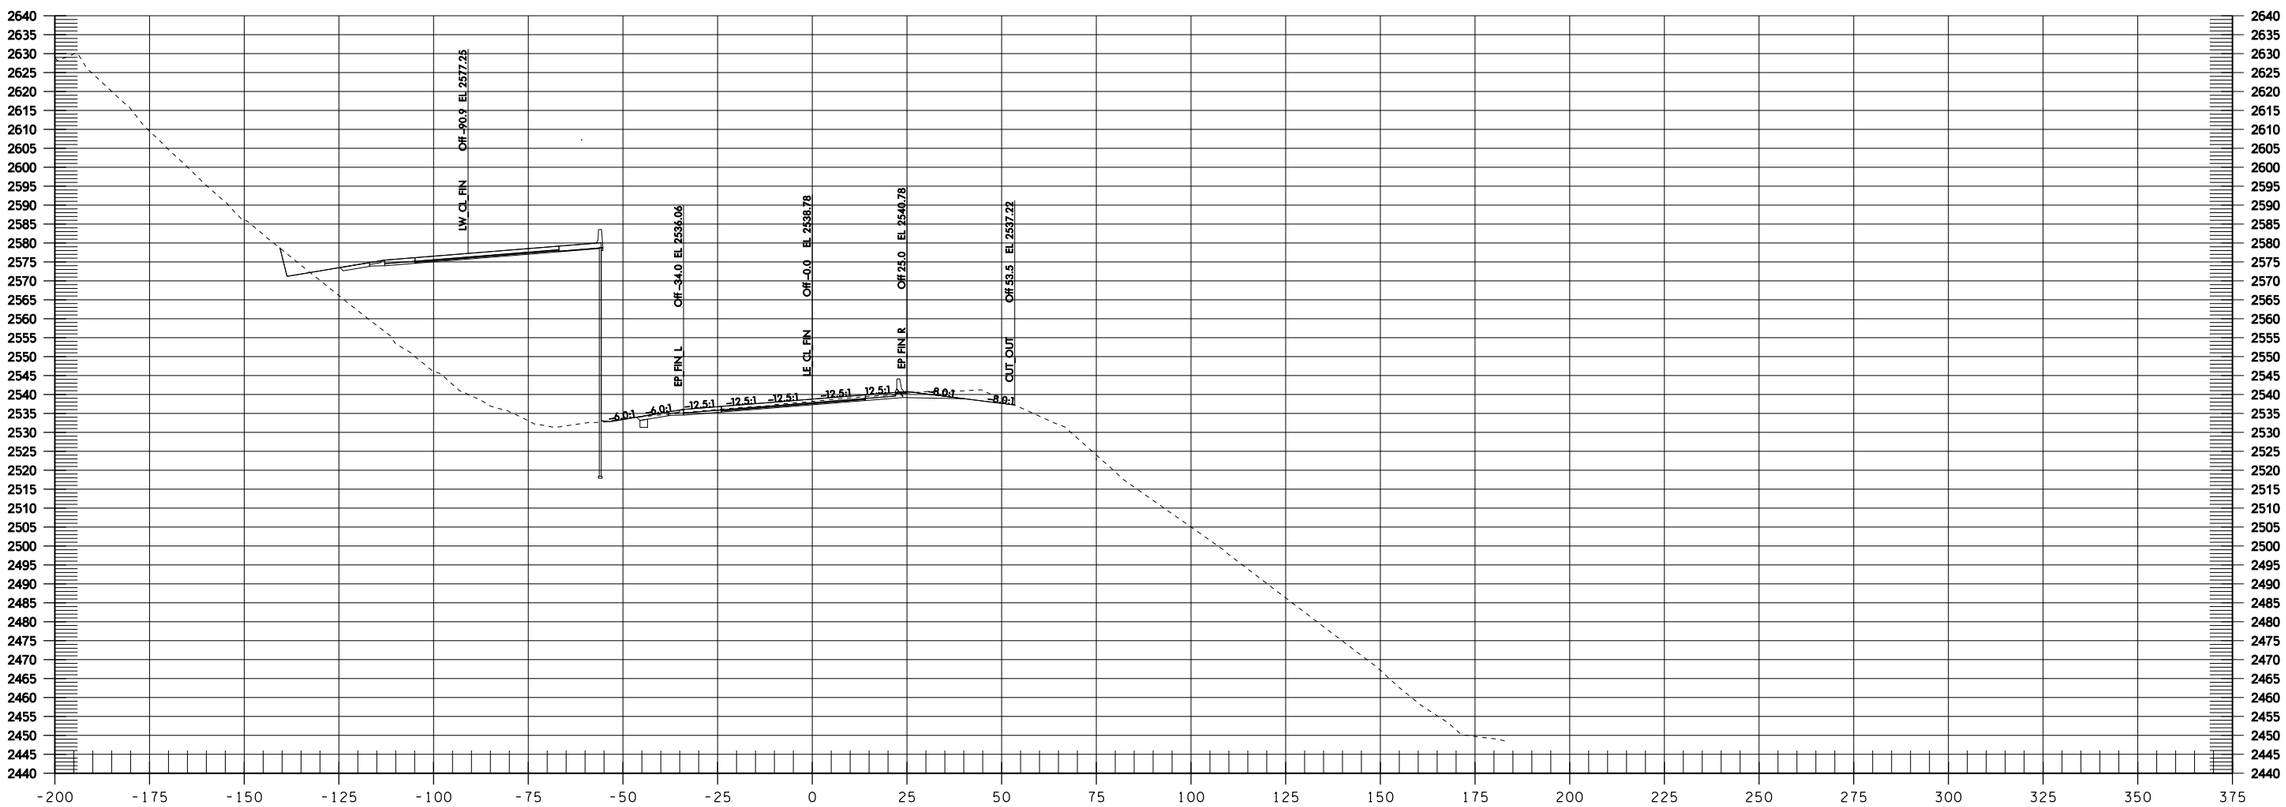
LW CL FIN
Off -90.0 EL 2577.25
EP FIN L
Off -34.0 EL 2536.06
LE CL FIN
Off -0.0 EL 2538.78
EP FIN R
Off 25.0 EL 2540.78
CUT OUT
Off 53.5 EL 2537.22
-6.0:1
-6.0:1
-12.5:1
-12.5:1
-12.5:1
-12.5:1
12.5:1
-8.0:1
-8.0:1

LE 1405+50

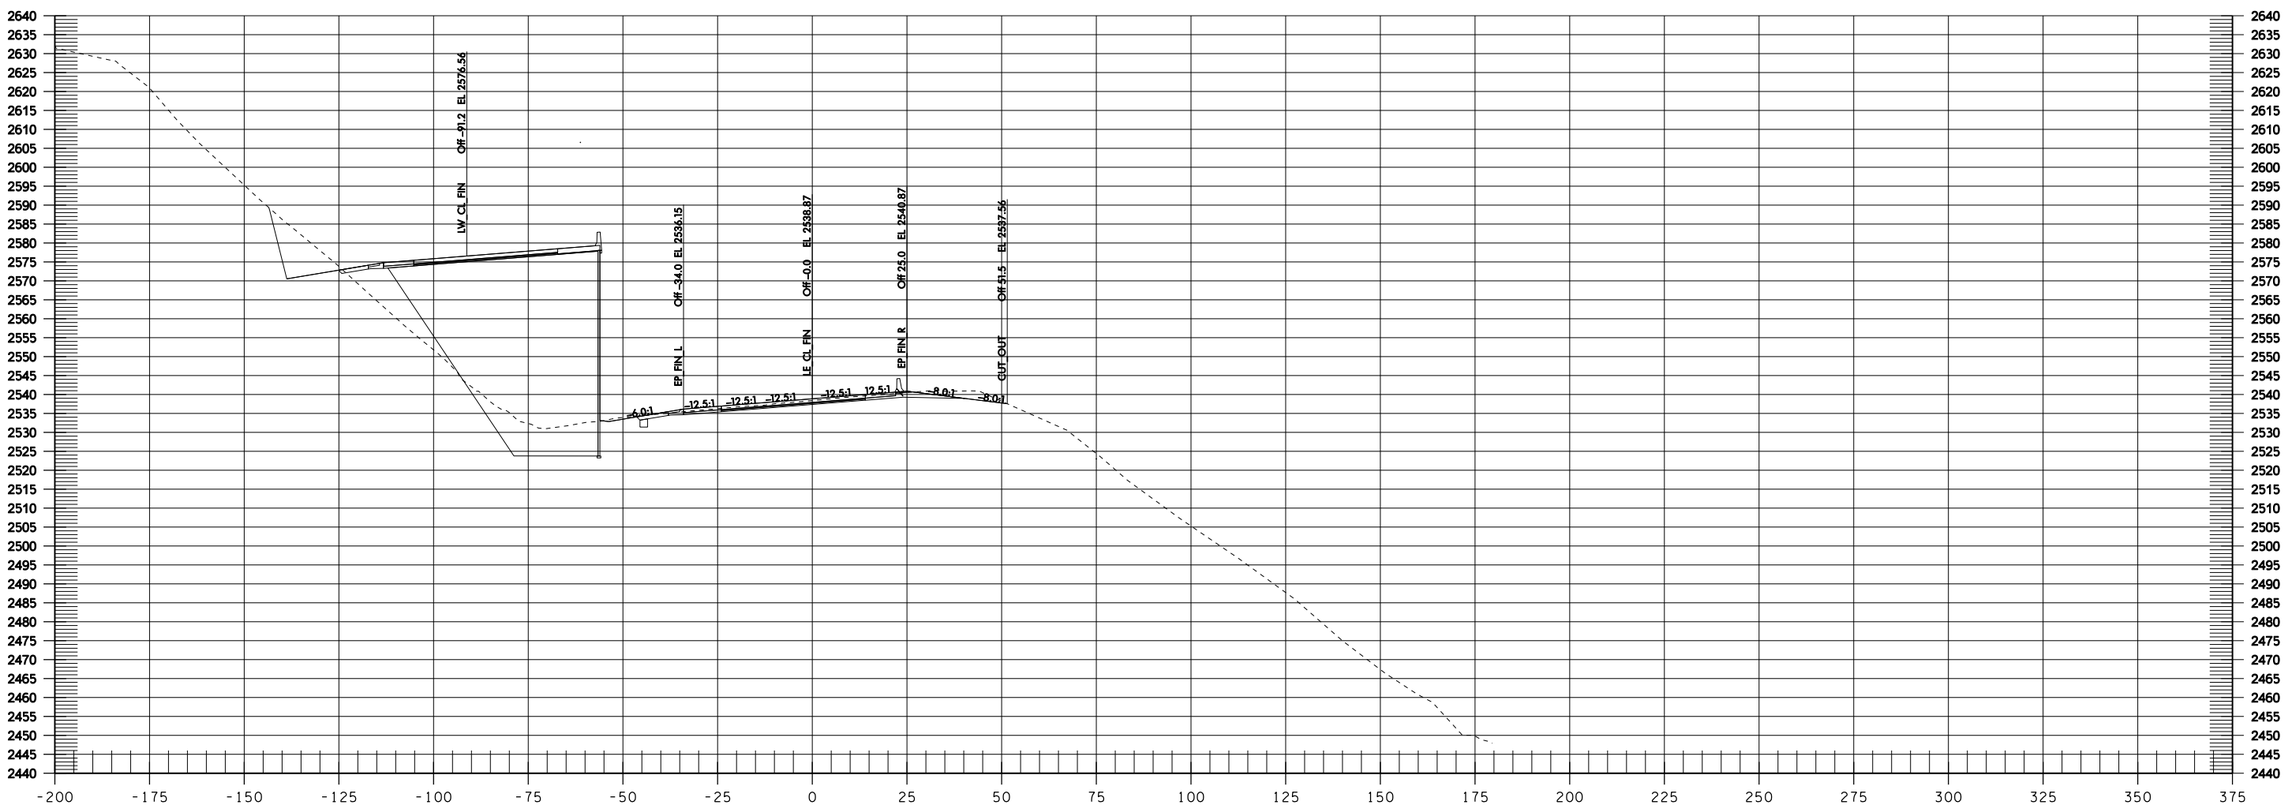
LW CL FIN
Off -91.2 El. 2576.56
Off -34.0 El. 2536.15
EP FIN L
Off -0.0 El. 2538.87
LE CL FIN
Off 25.0 El. 2540.87
EP FIN R
Off 51.5 El. 2537.56
CUT OUT
-6.0:1
-12.5:1
-12.5:1
-12.5:1
-12.5:1
12.5:1
-8.0:1
-8.0:1

LE 1406+00

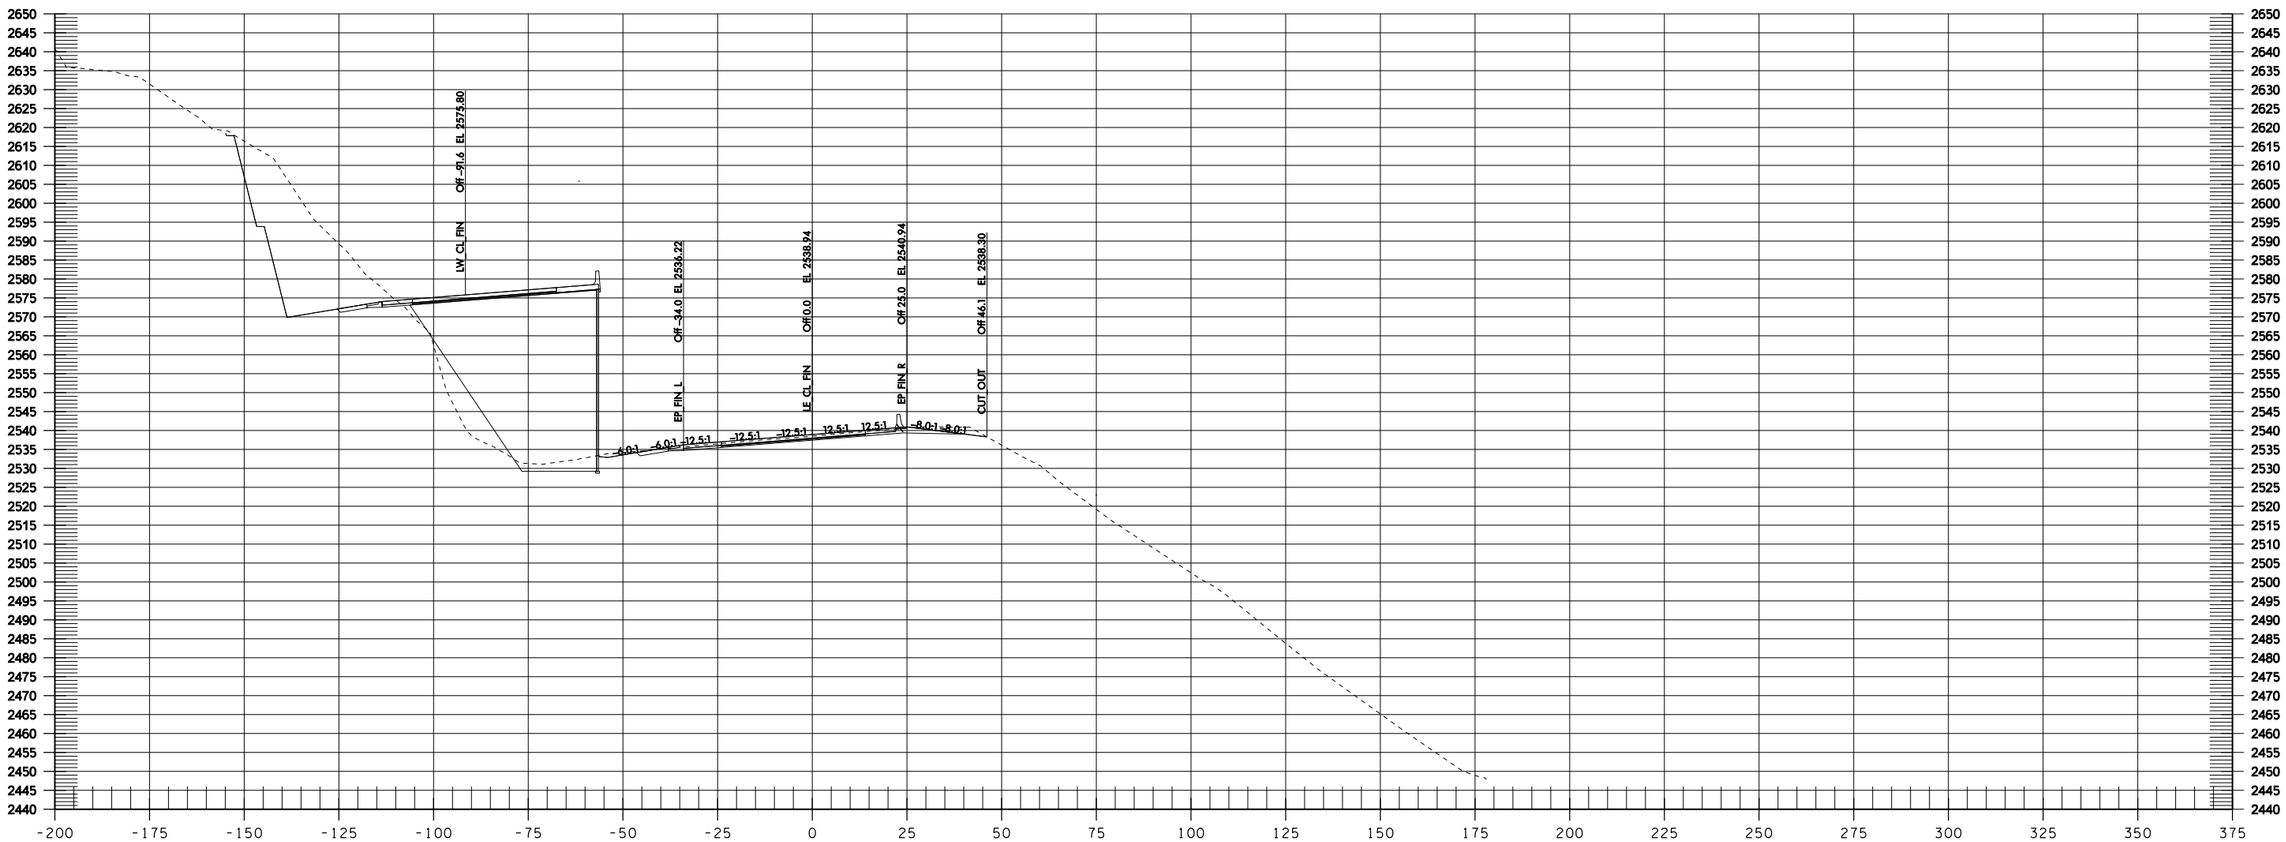
LW CL FIN
Off -91.6 EL 2575.80
EP FIN L
Off -34.0 EL 2539.22
LE CL FIN
Off 0.0 EL 2538.94
EP FIN R
Off 23.0 EL 2540.94
CUT OUT
Off 46.1 EL 2538.30
-6.0:1
-6.0:1
-12.5:1
-12.5:1
-12.5:1
-12.5:1
-12.5:1
-8.0:1
-8.0:1
LE 1406+50

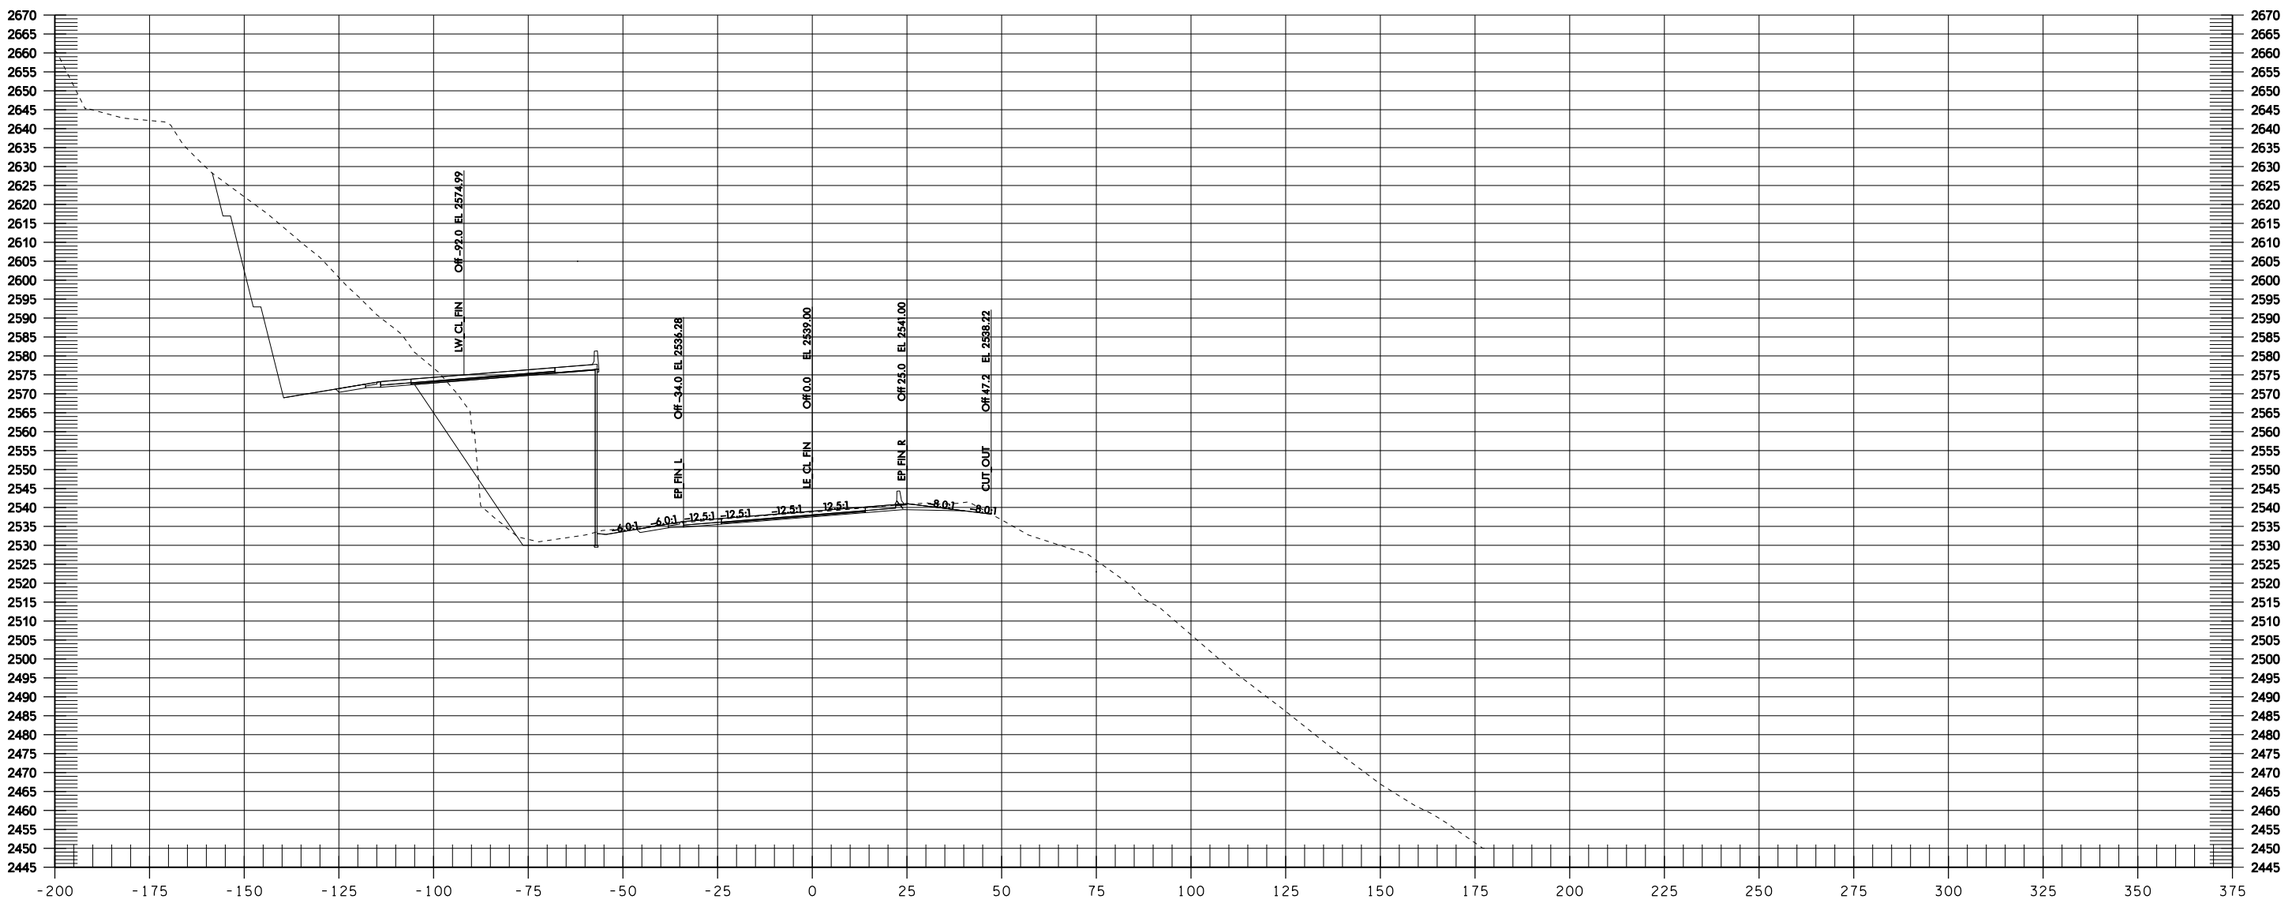

LE 1407+00

Informational Use Only Washington State Department of Transportation I-90 Snowshed to Keechelus Dam Phase 1C - Replace Snowshed and Add Lanes

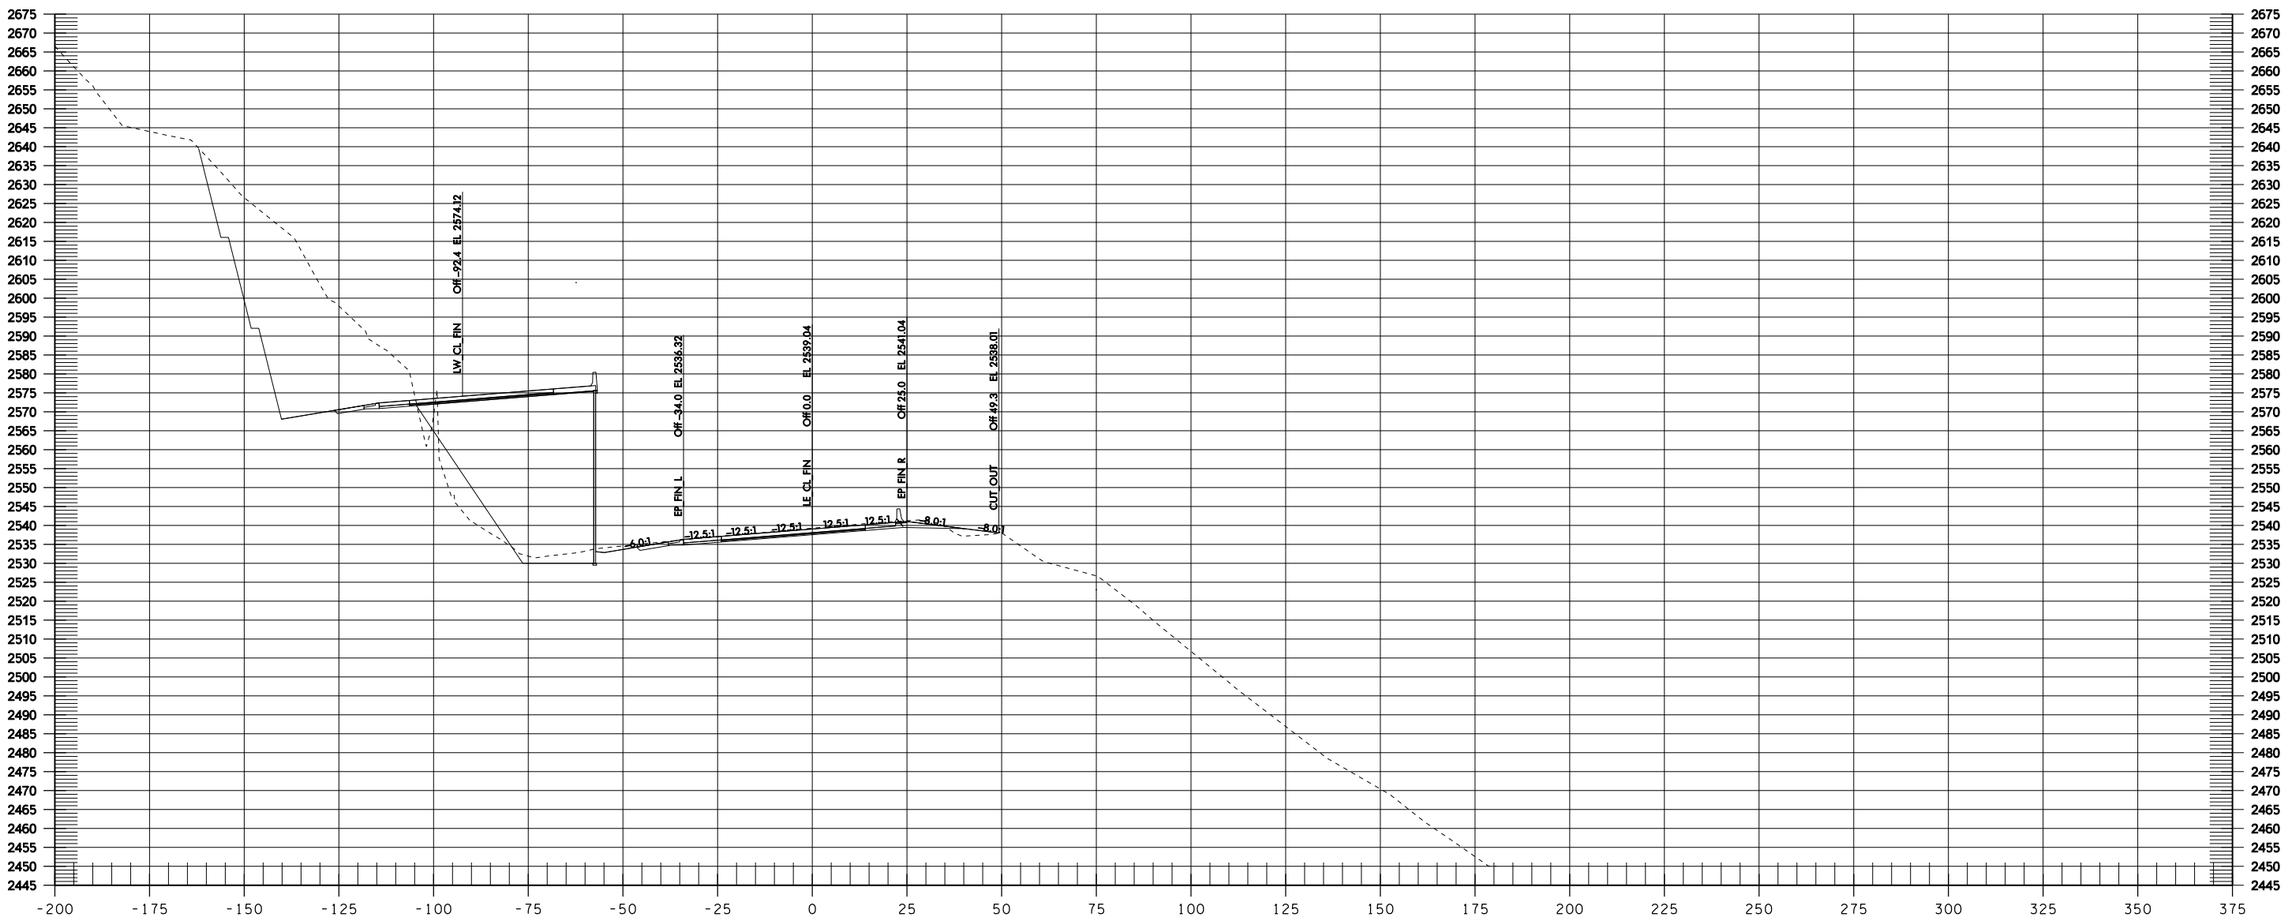

LE 1407+50

Informational Use Only Washington State Department of Transportation I-90 Snowshed to Keechelus Dam Phase 1C - Replace Snowshed and Add Lanes

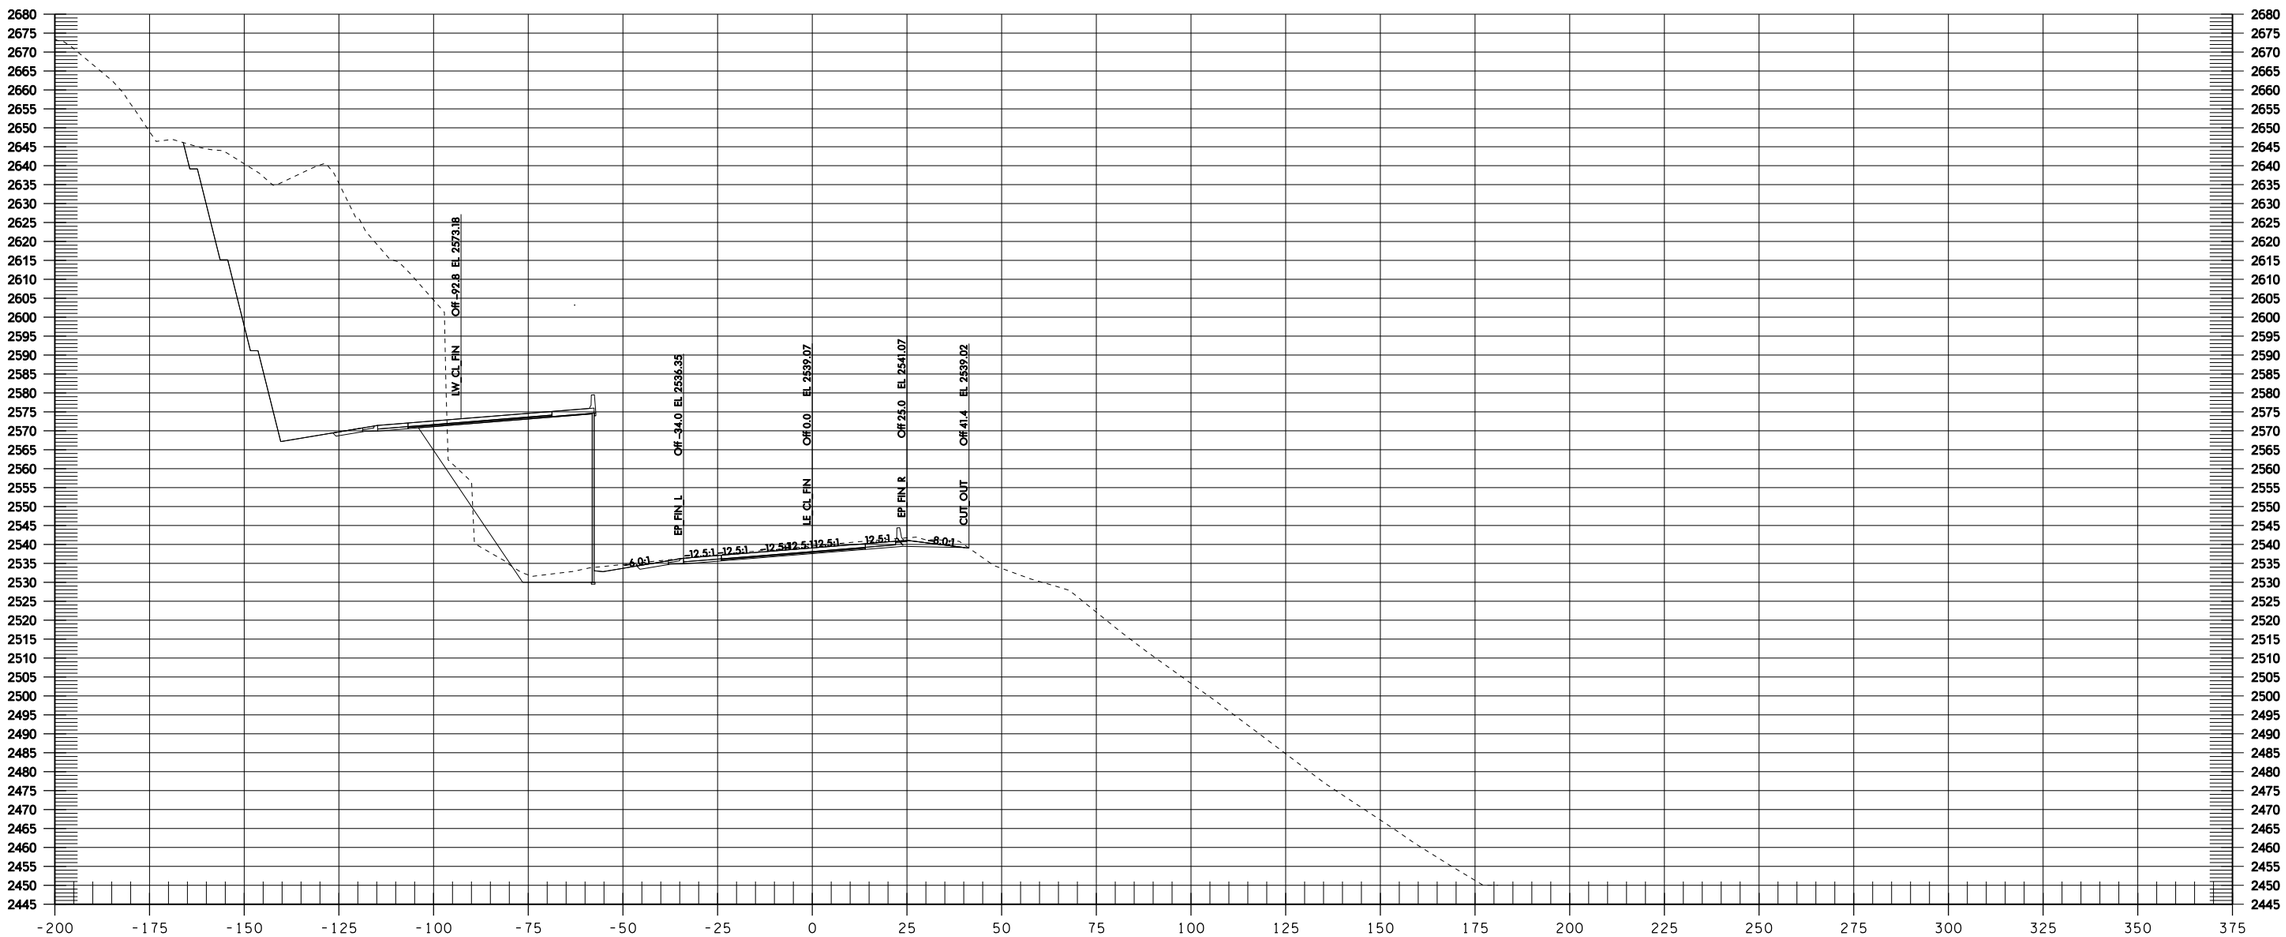

LE 1408+00

Informational Use Only Washington State Department of Transportation I-90 Snowshed to Keechelus Dam Phase 1C - Replace Snowshed and Add Lanes

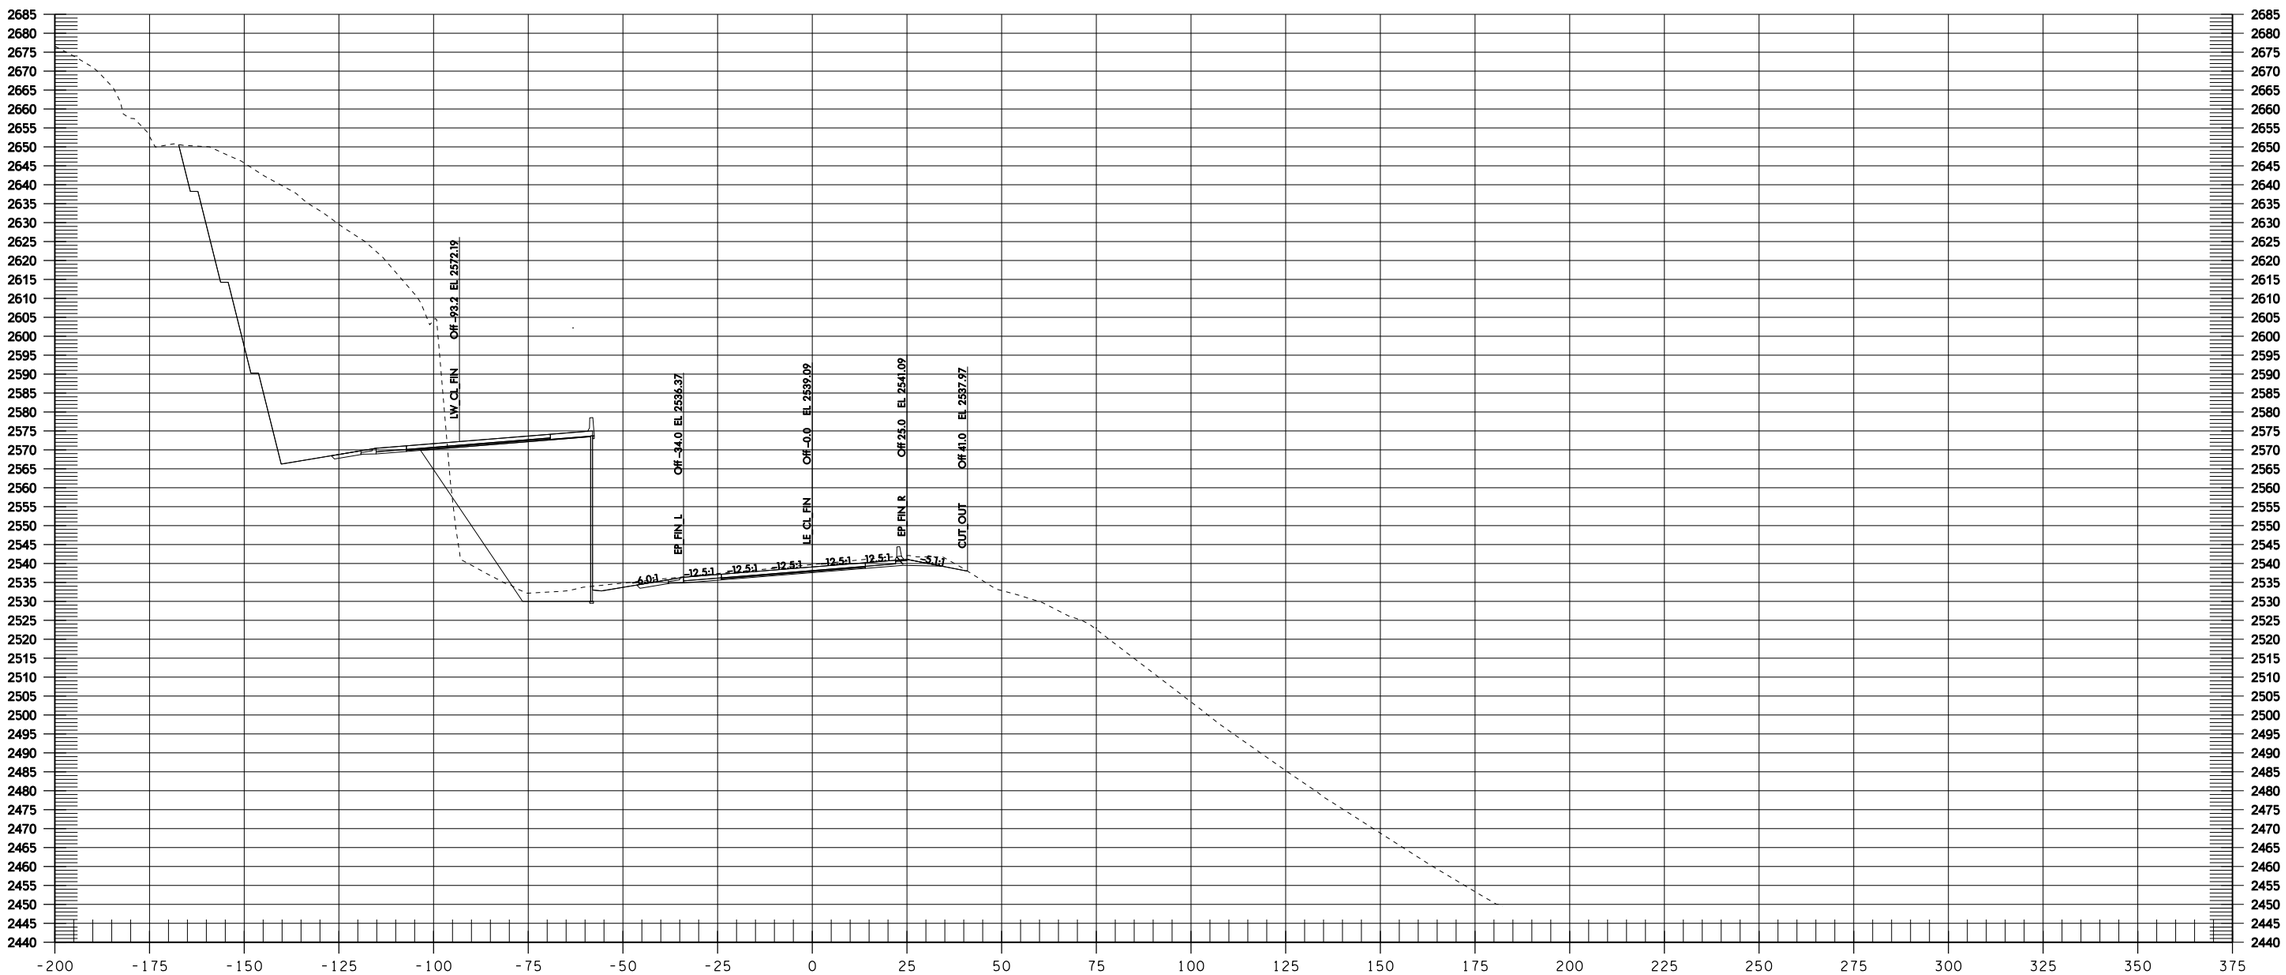

LE 1408+50

Informational Use Only Washington State Department of Transportation I-90 Snowshed to Keechelus Dam Phase 1C - Replace Snowshed and Add Lanes

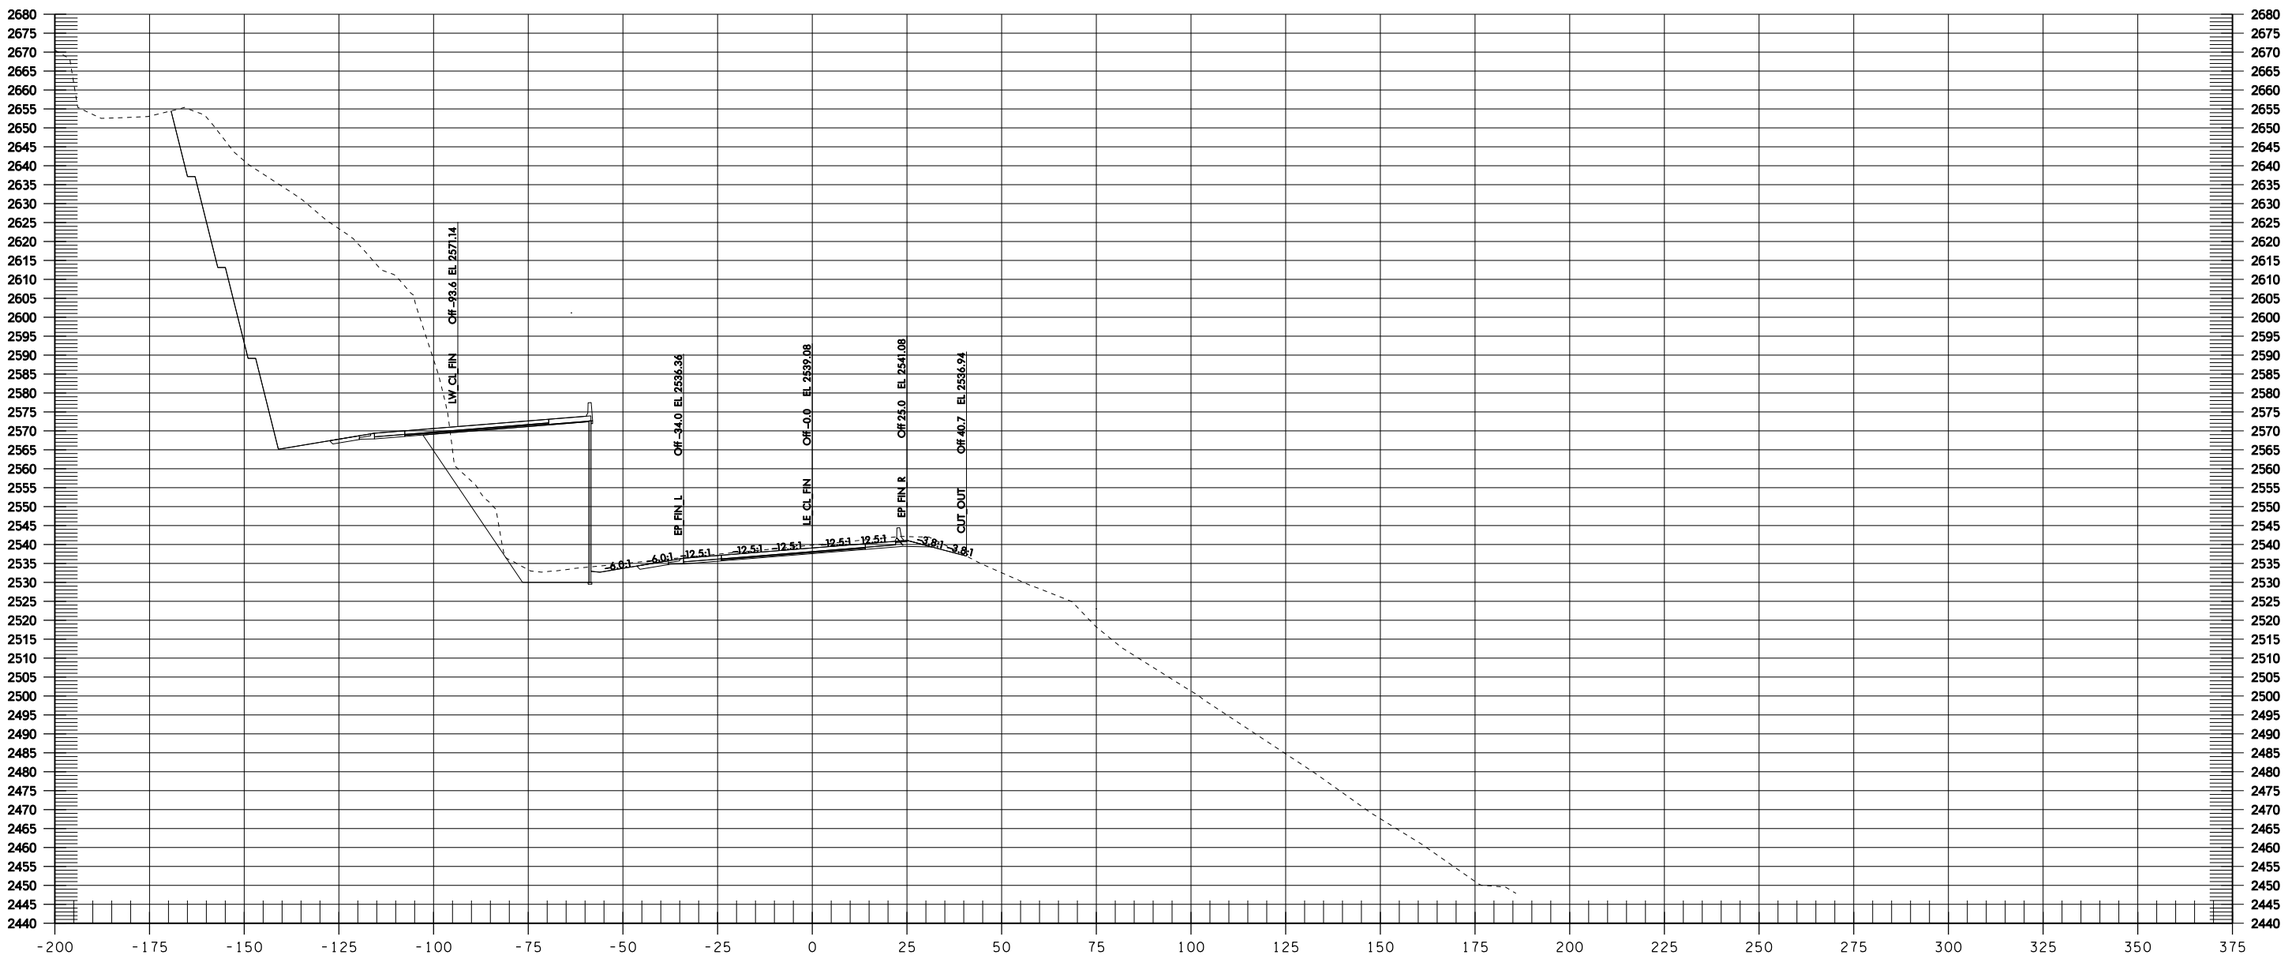

LE 1409+00

Informational Use Only Washington State Department of Transportation I-90 Snowshed to Keechelus Dam Phase 1C - Replace Snowshed and Add Lanes

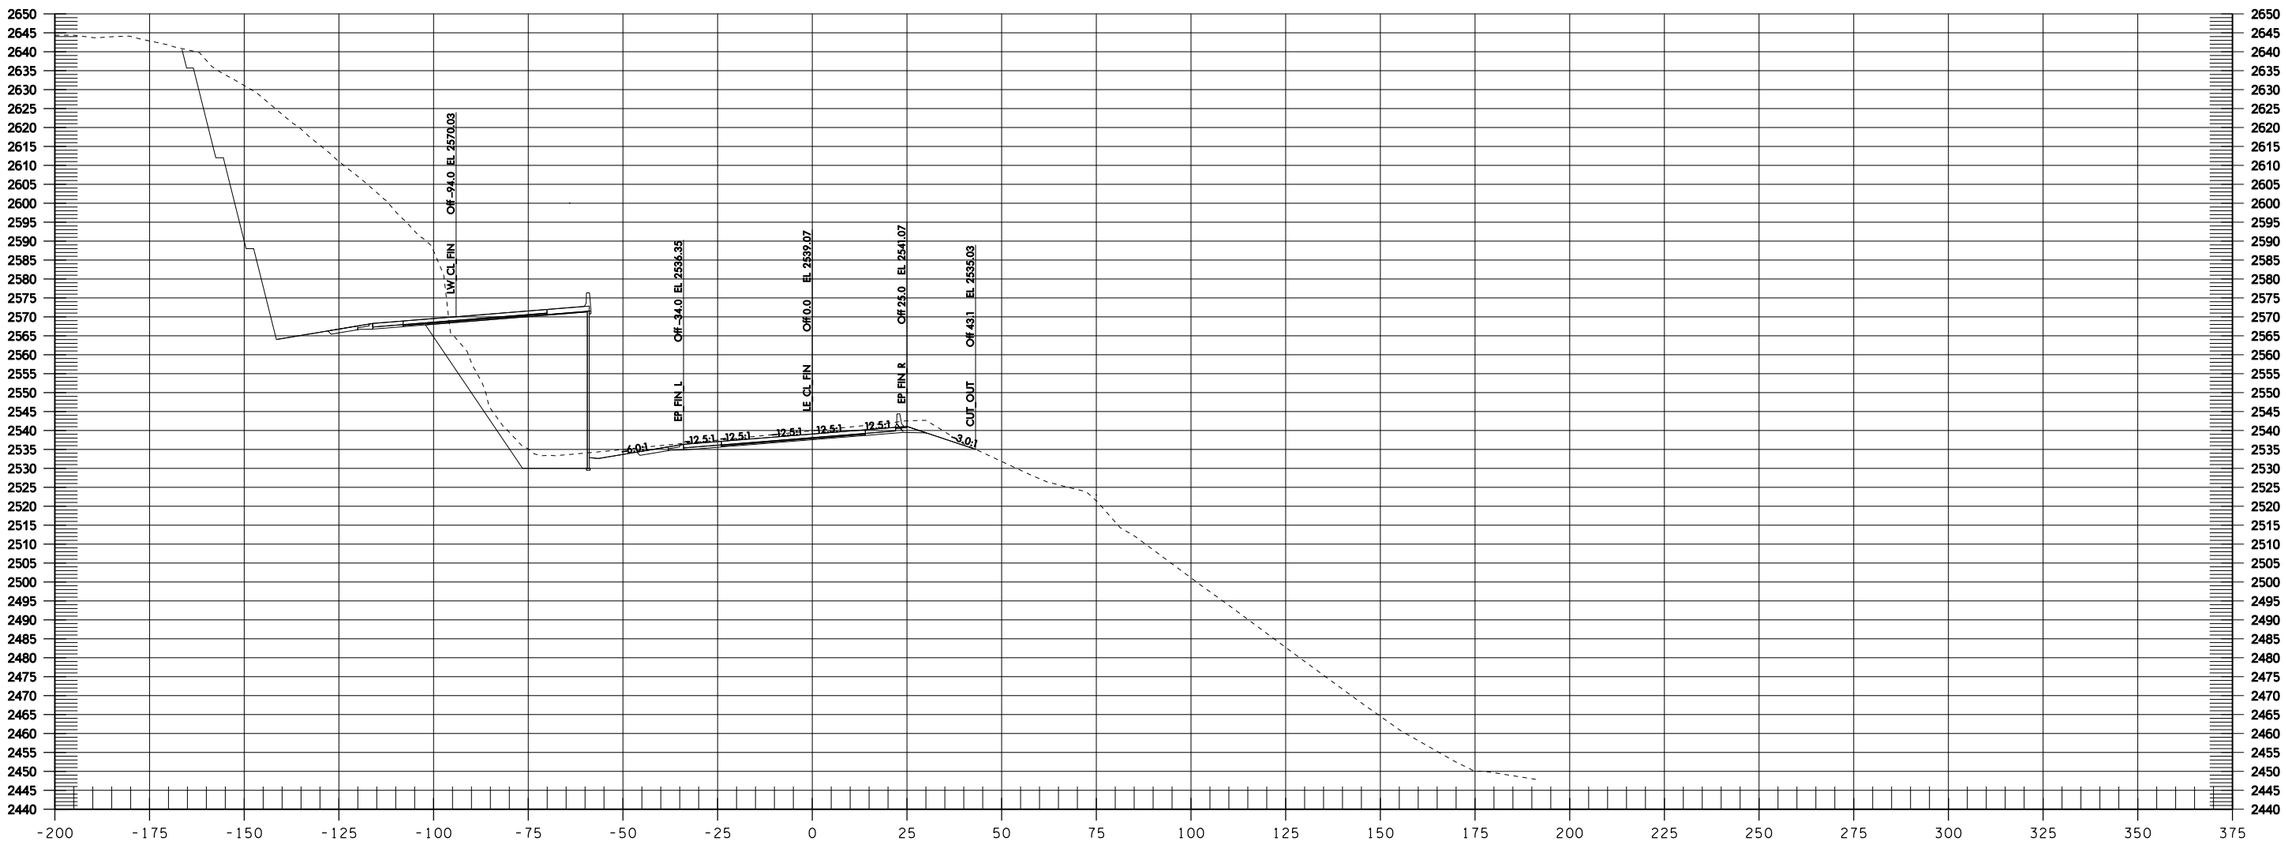
LW CL FIN
Off -94.0 EL 2570.03
EP FIN L
Off -34.0 EL 2536.35
LE CL FIN
Off 0.0 EL 2539.07
EP FIN R
Off 23.0 EL 2541.07
CUT OUT
Off 43.1 EL 2535.03
6.0:1
12.5:1
12.5:1
12.5:1
12.5:1
12.5:1
3.0:1

LE 1409+50

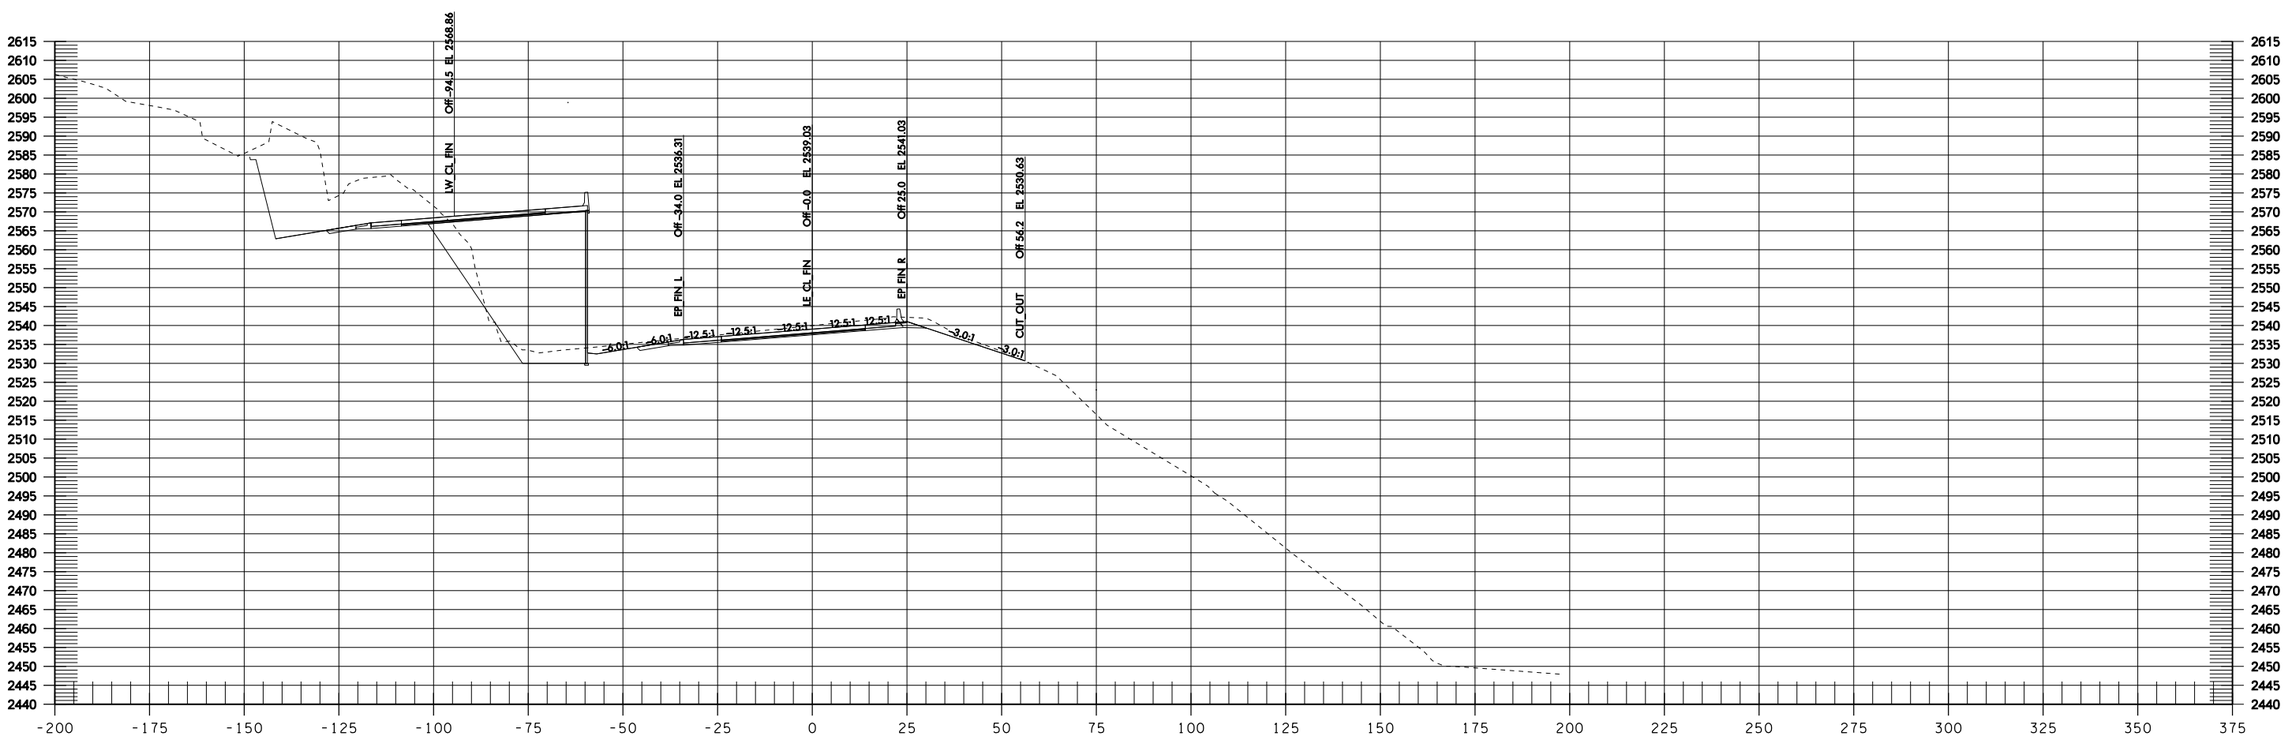
LW CL FIN
Off -94.5 EL 2568.86
EP FIN L
Off -34.0 EL 2536.31
LE CL FIN
Off -0.0 EL 2539.03
EP FIN R
Off 25.0 EL 2541.03
CUT OUT
Off 56.2 EL 2530.63
6.0:1
12.5:1
3.0:1

LE 1410+00

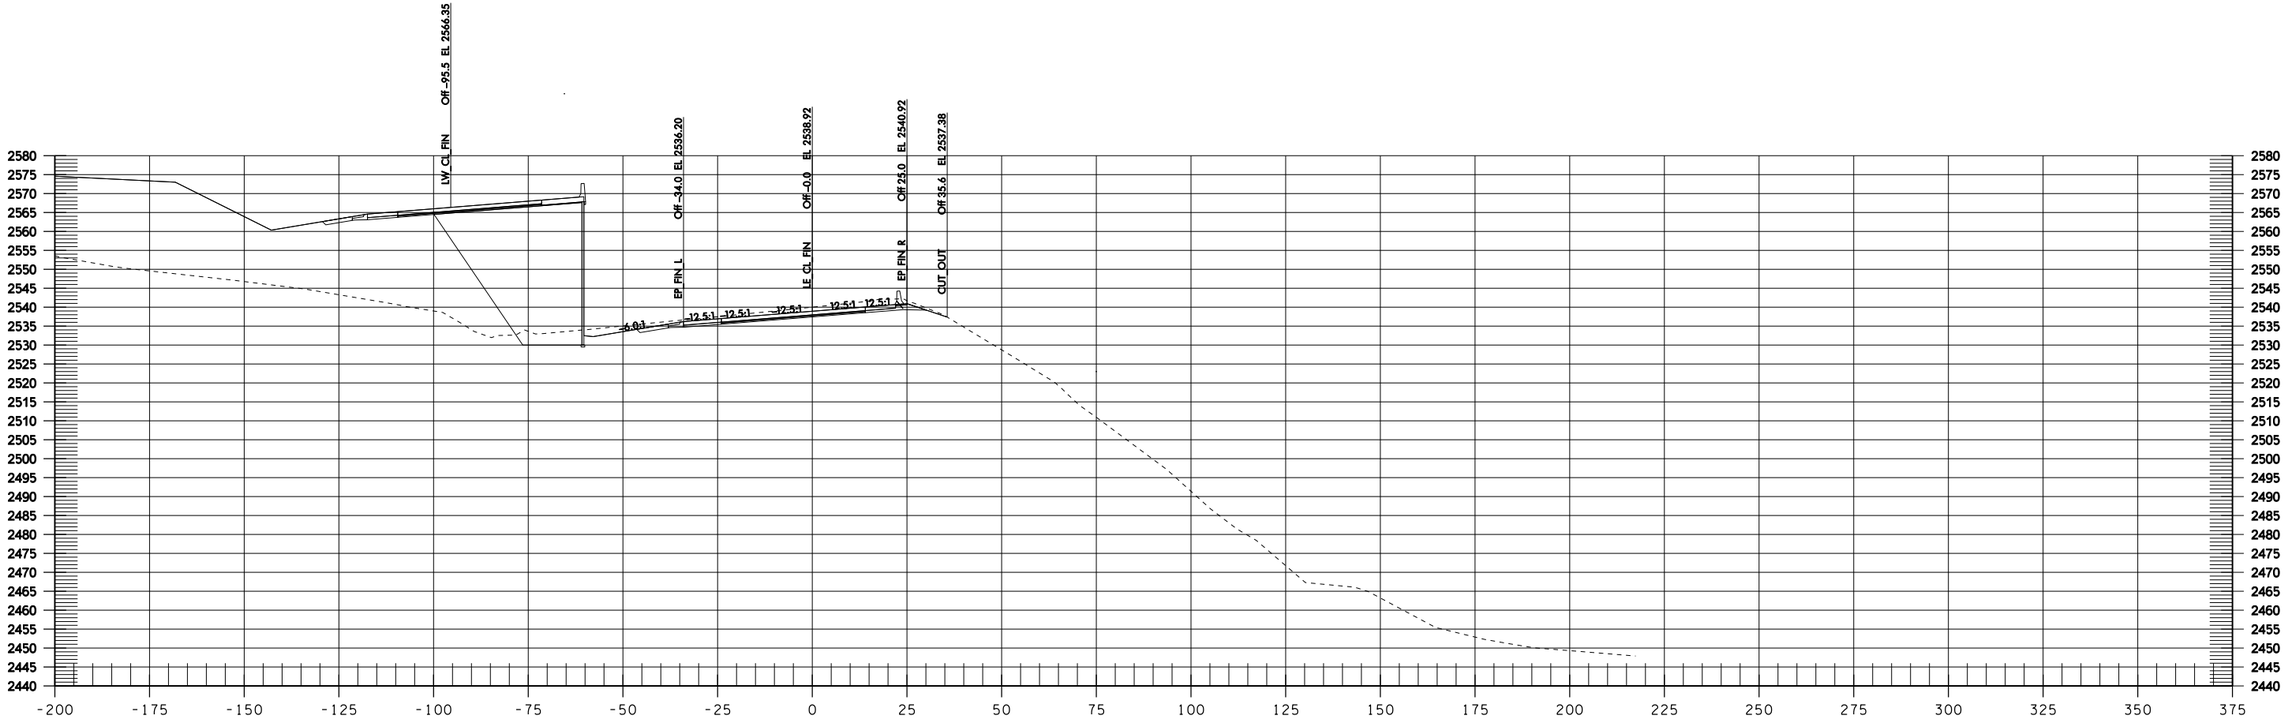

LE 1411+00

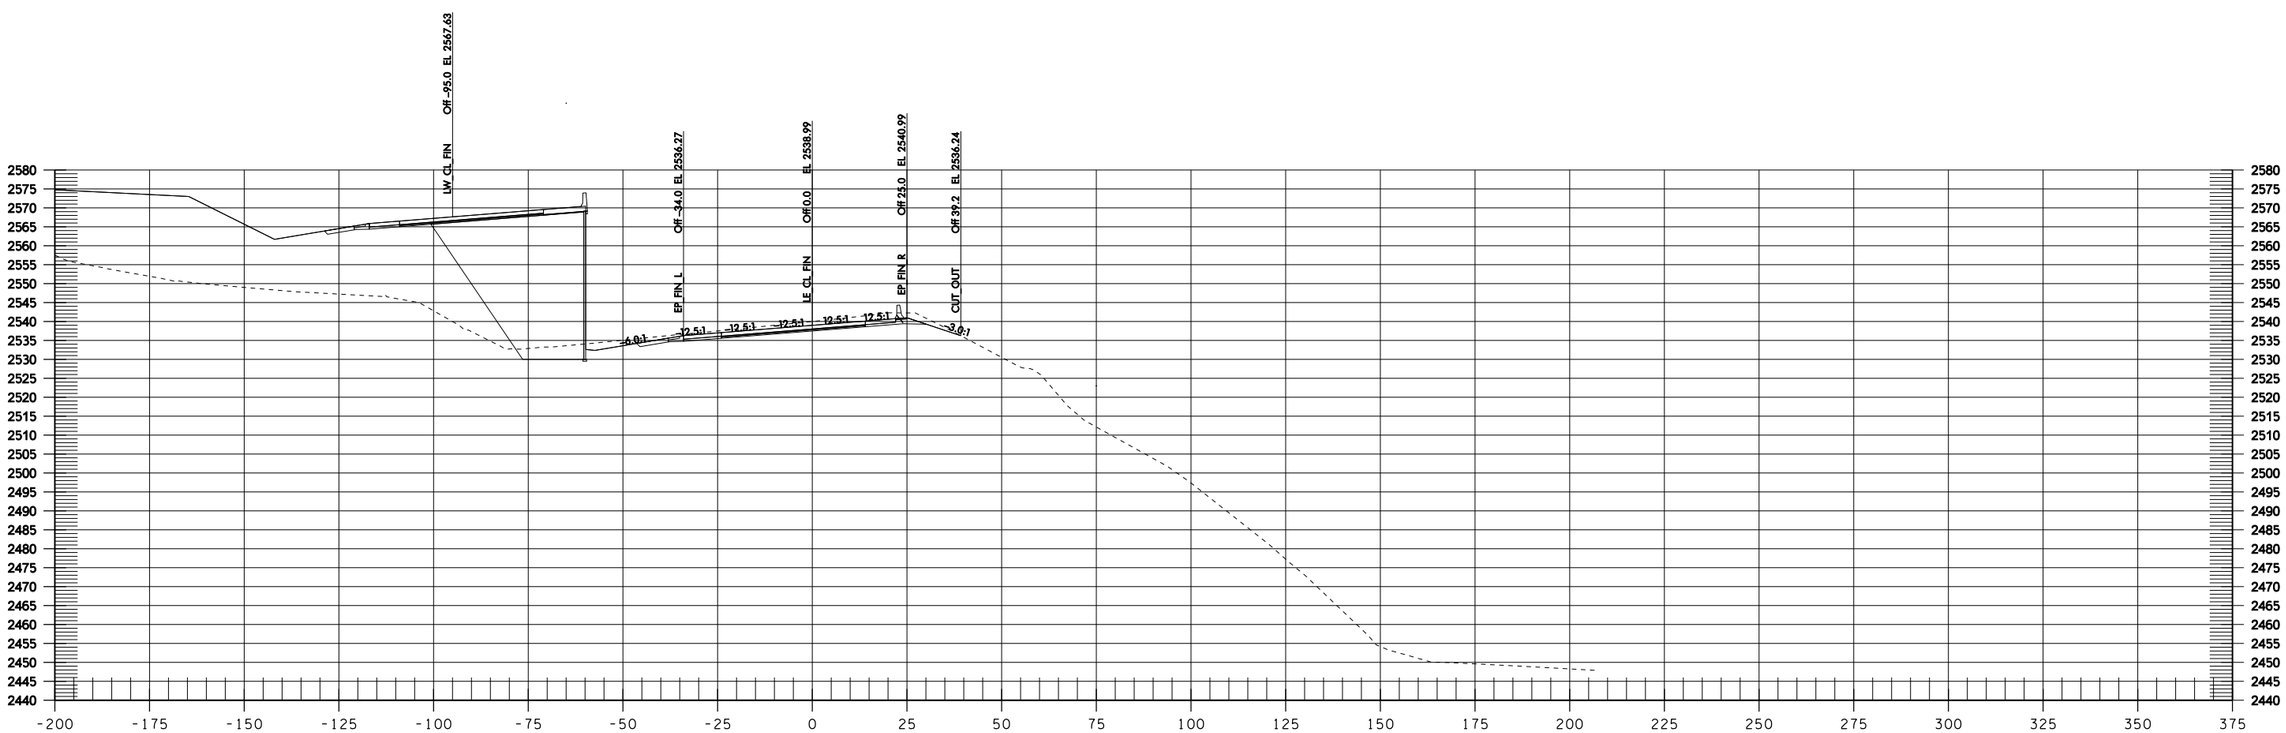

LE 1410+50

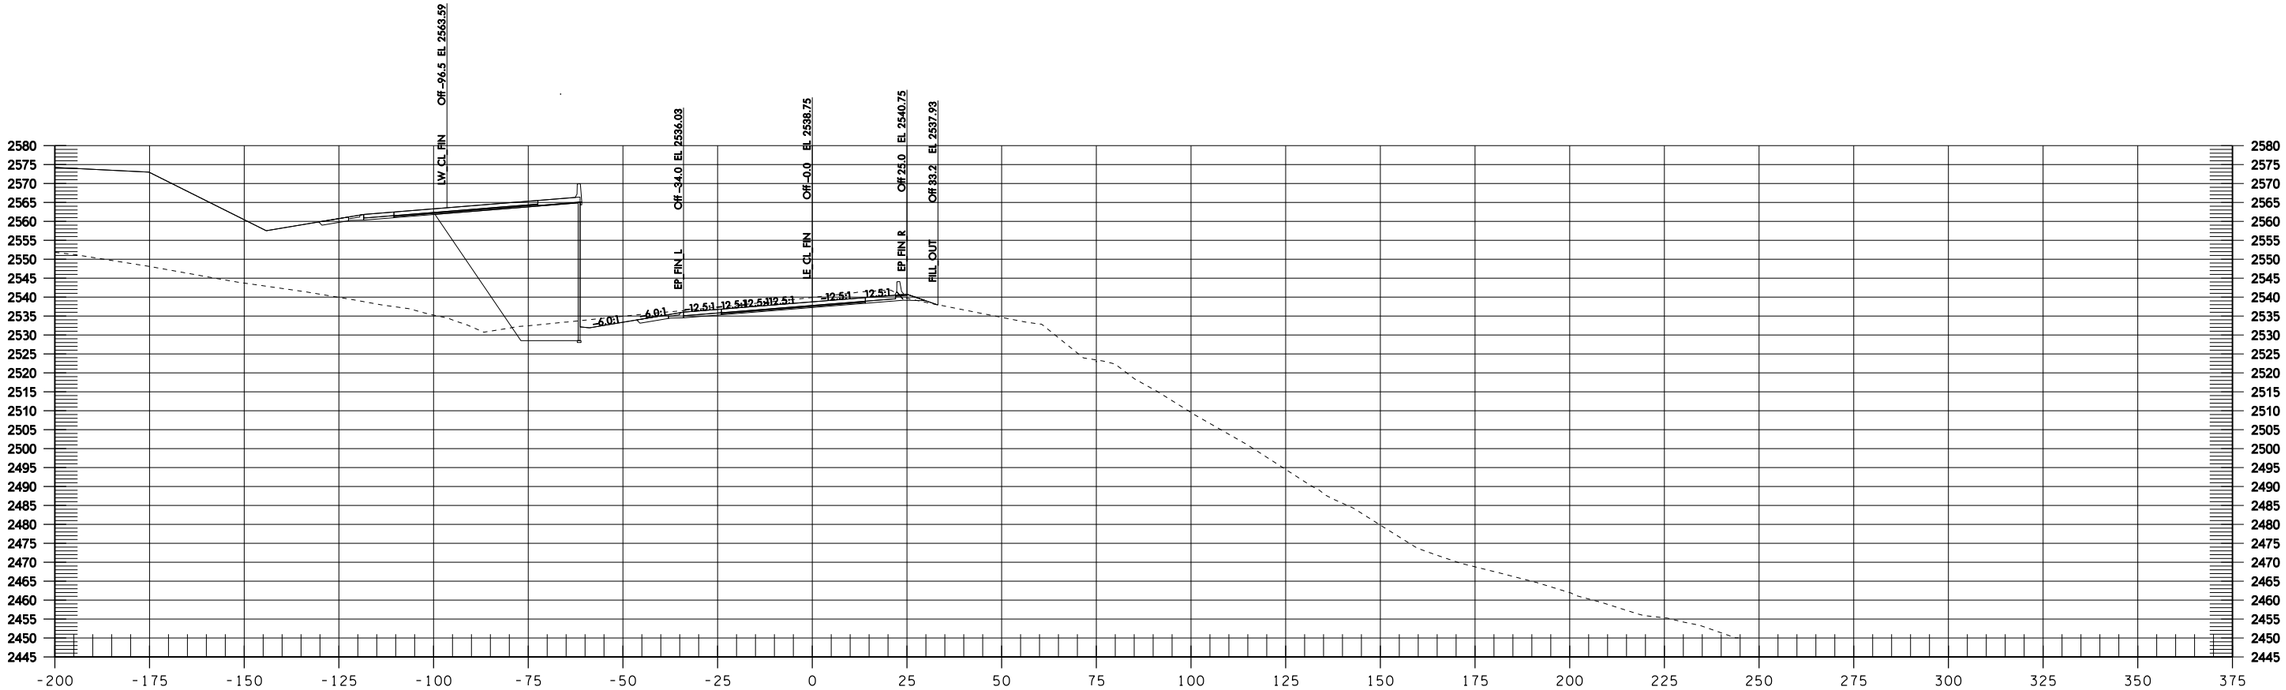

LE 1412+00

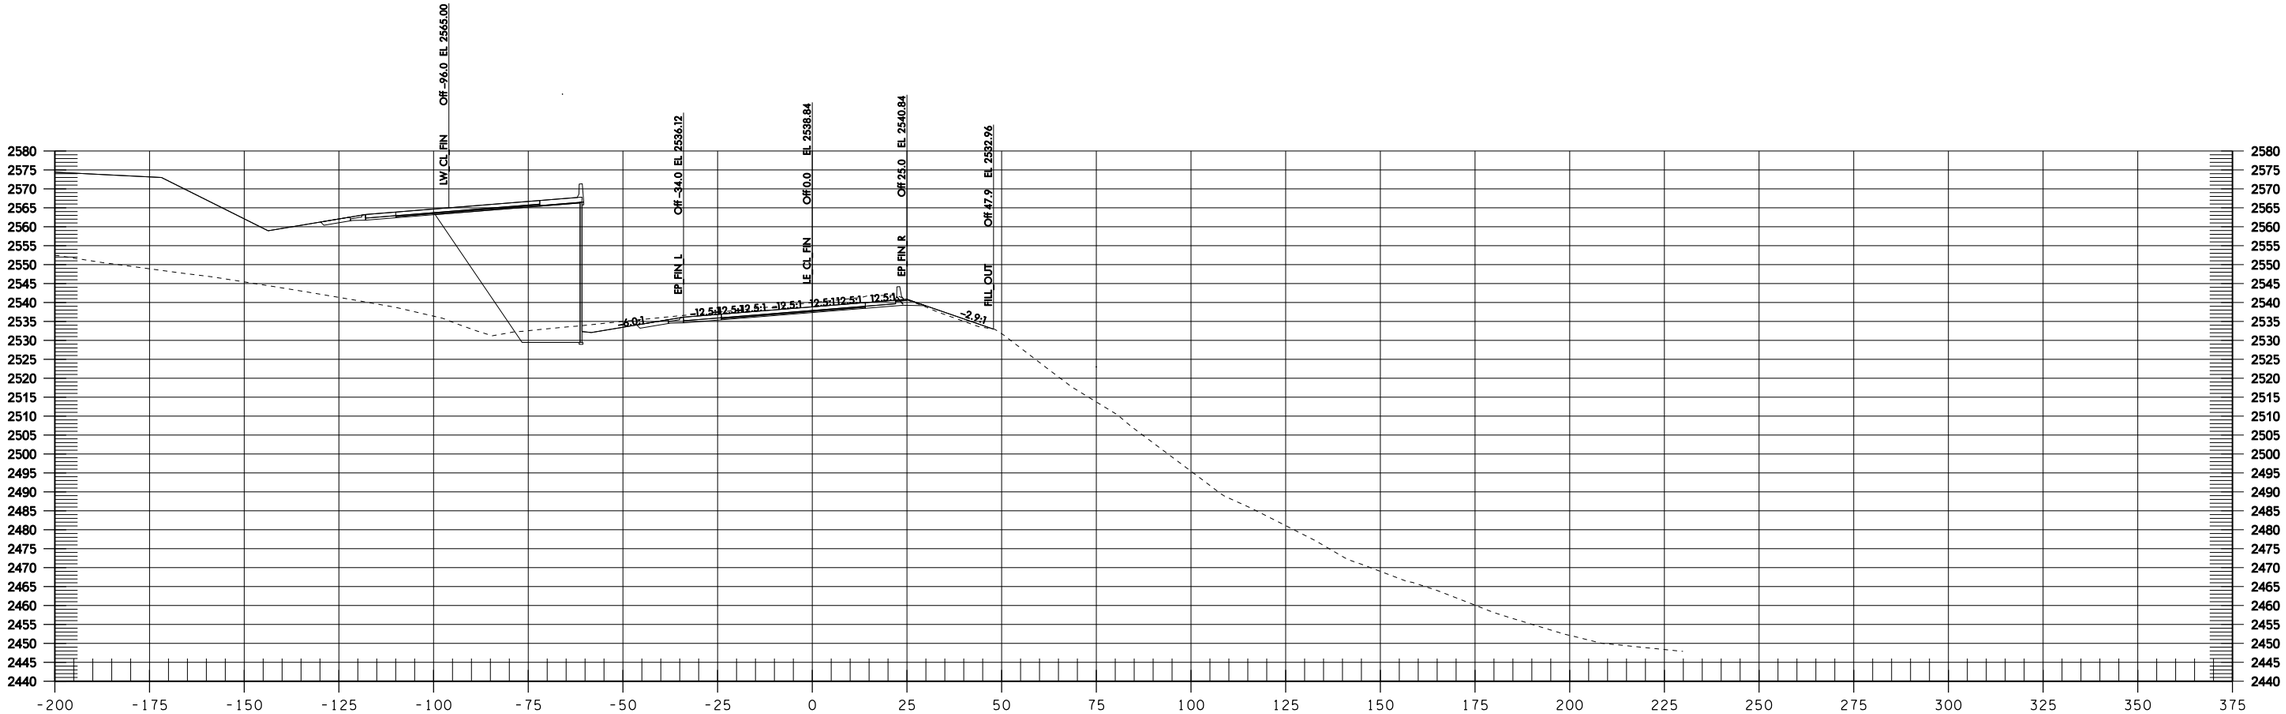

LE 1411+50

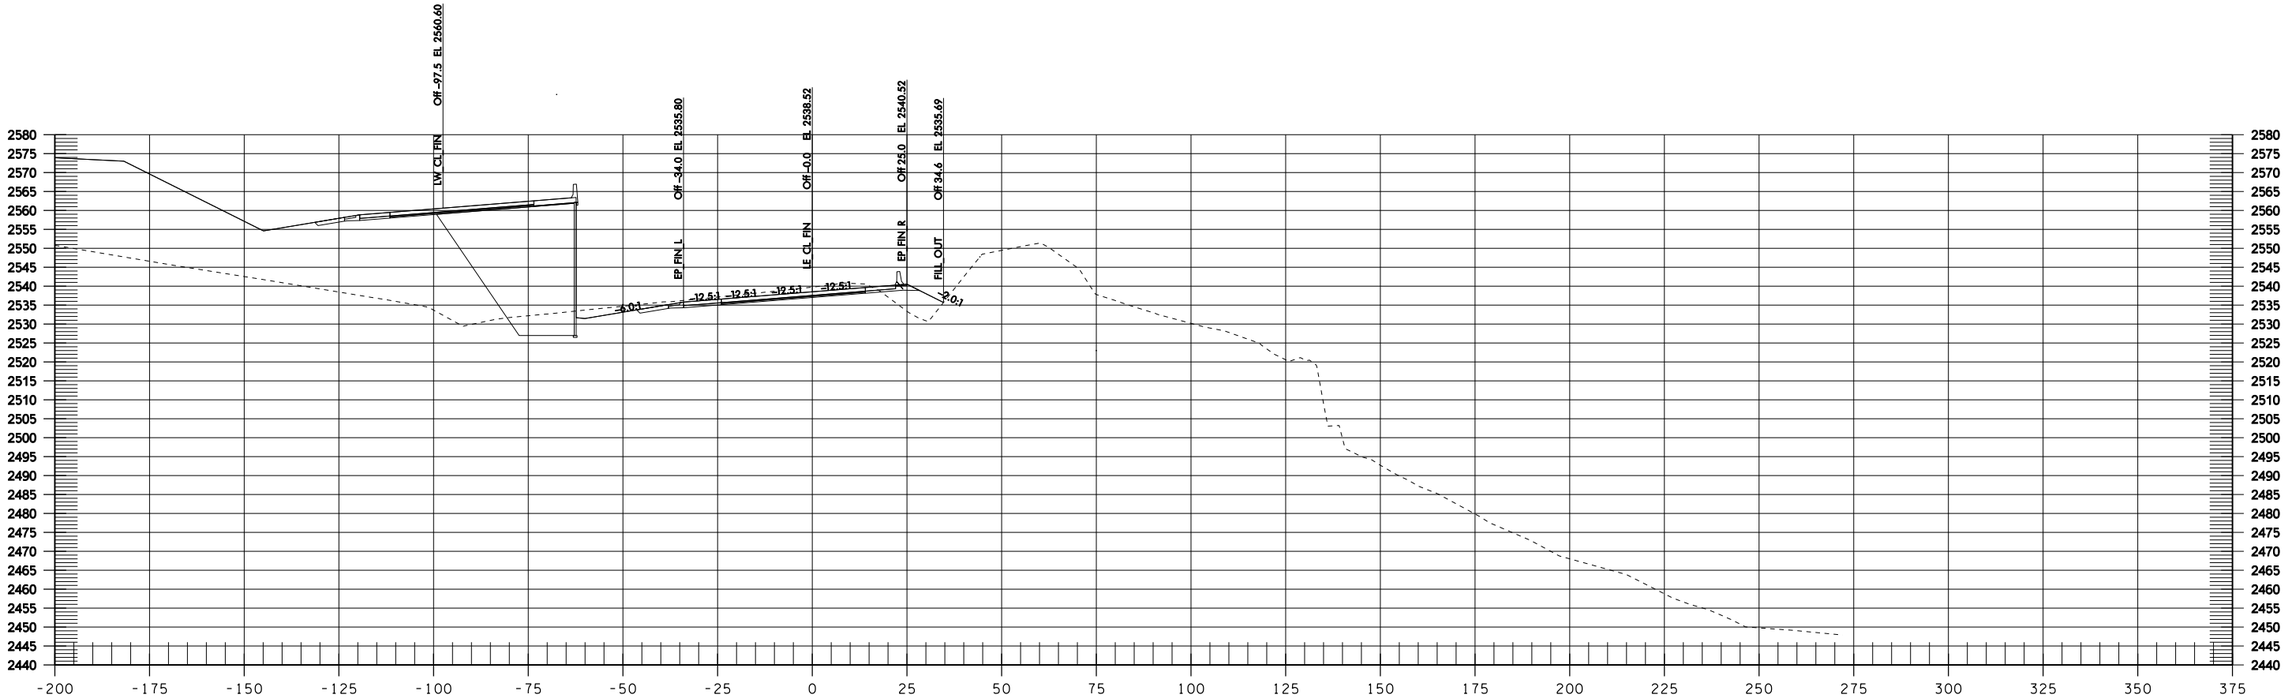

LE 1413+00

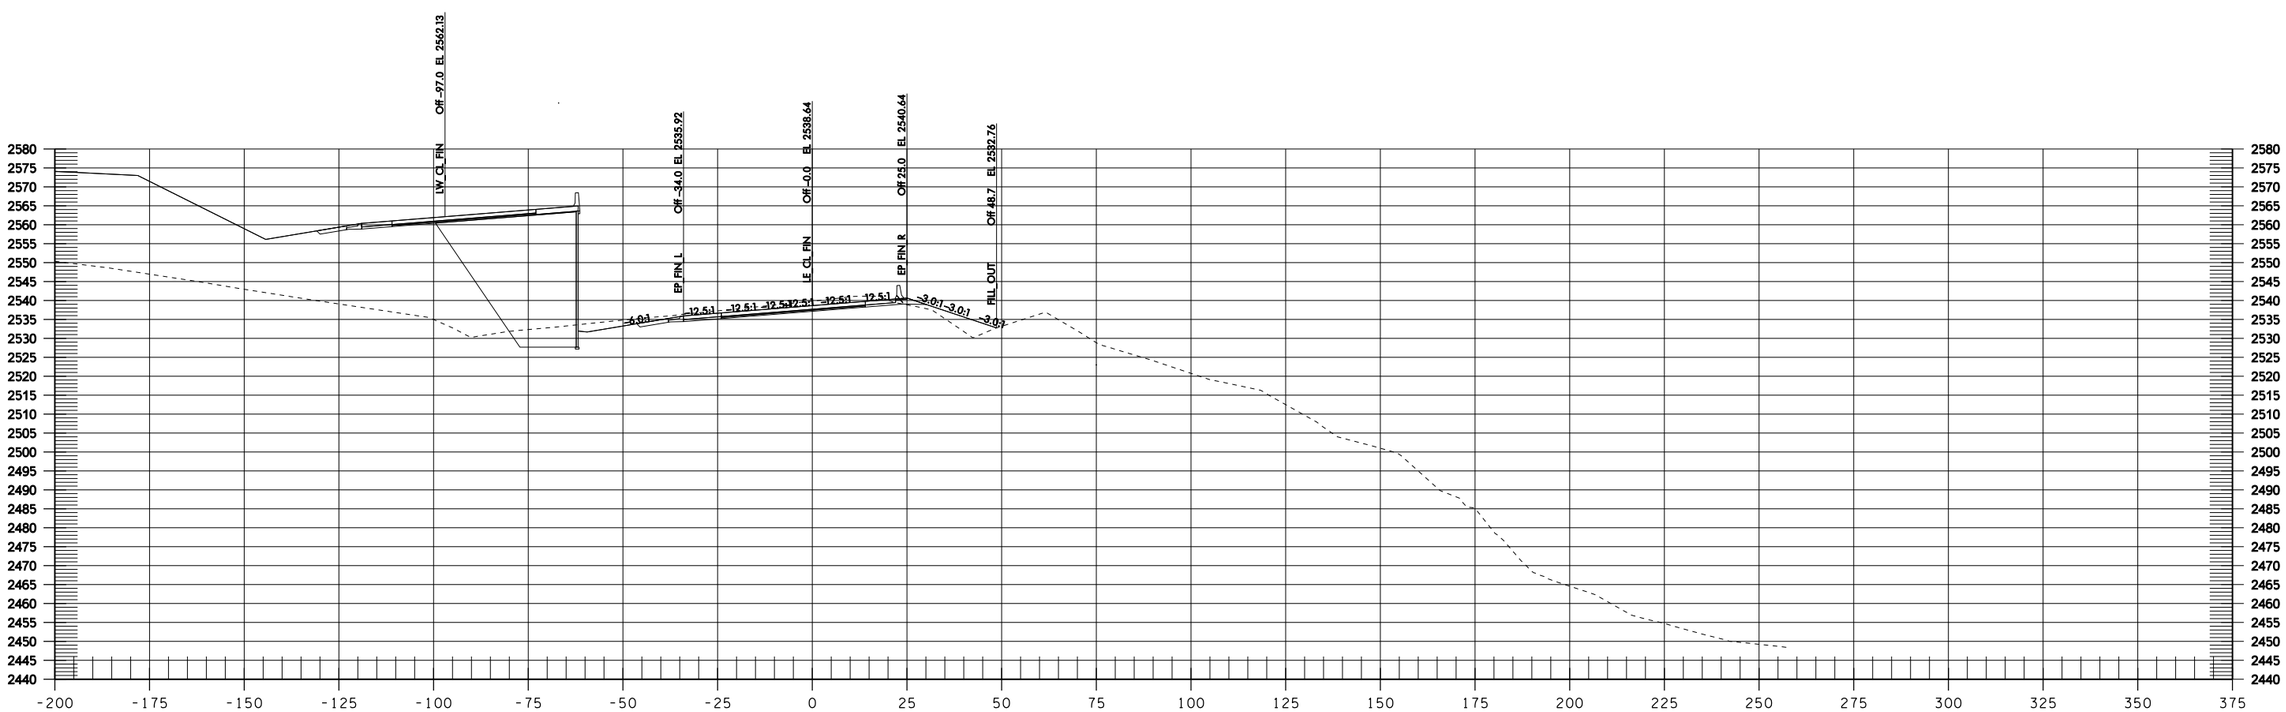

LE 1412+50

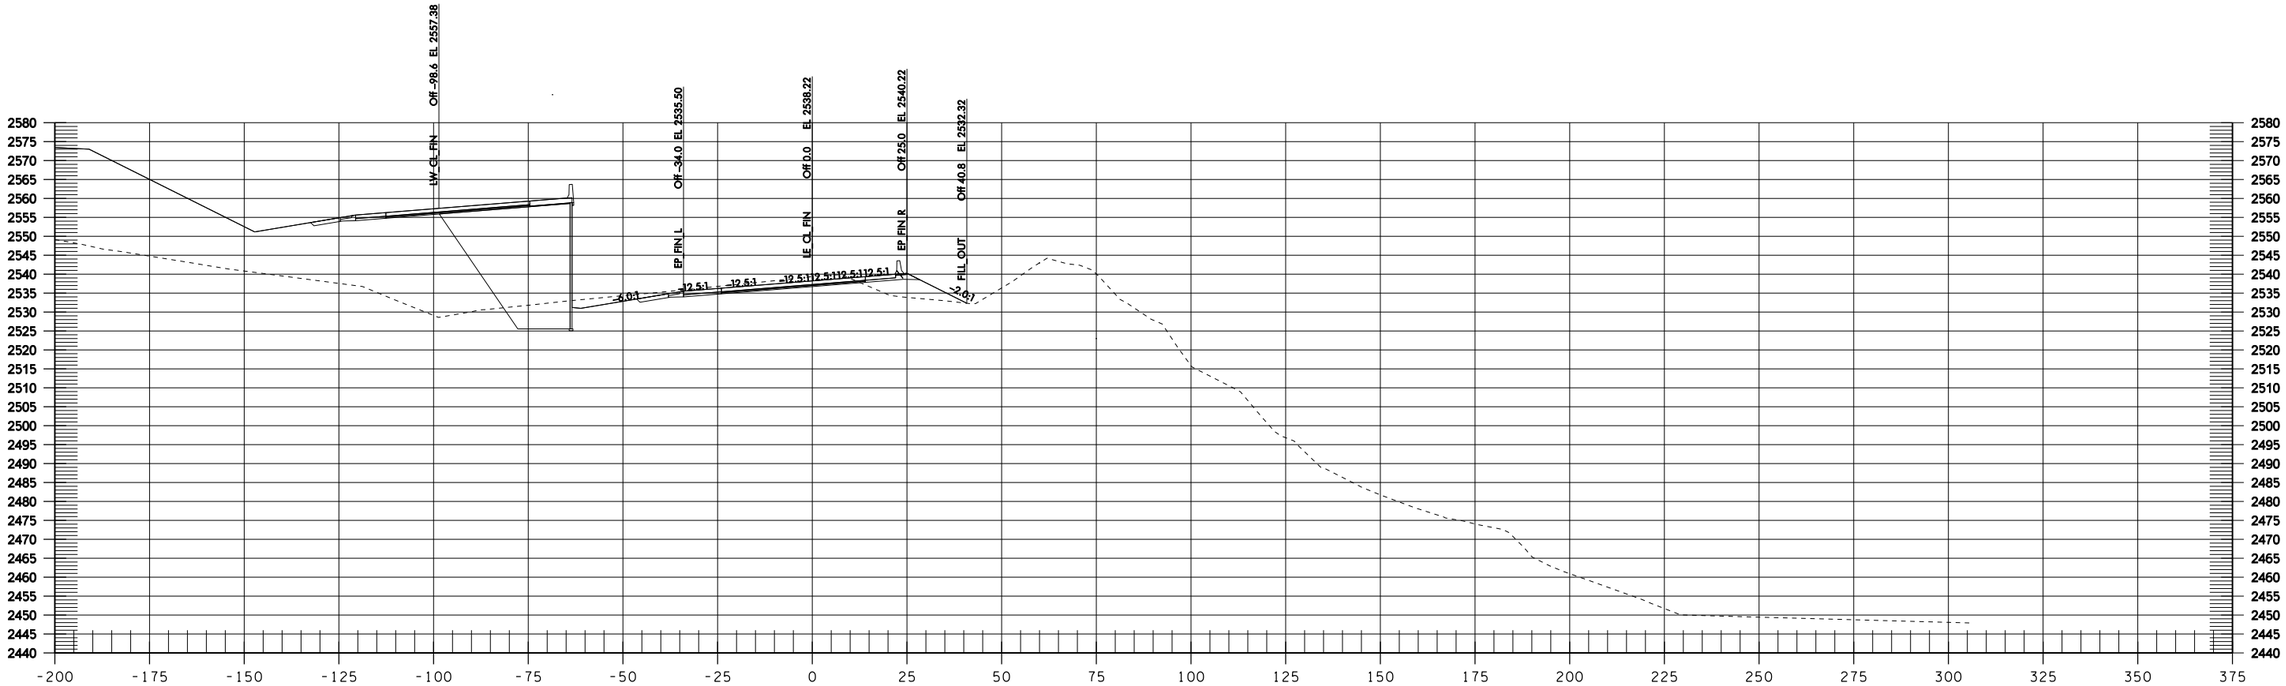

LE 1414+00

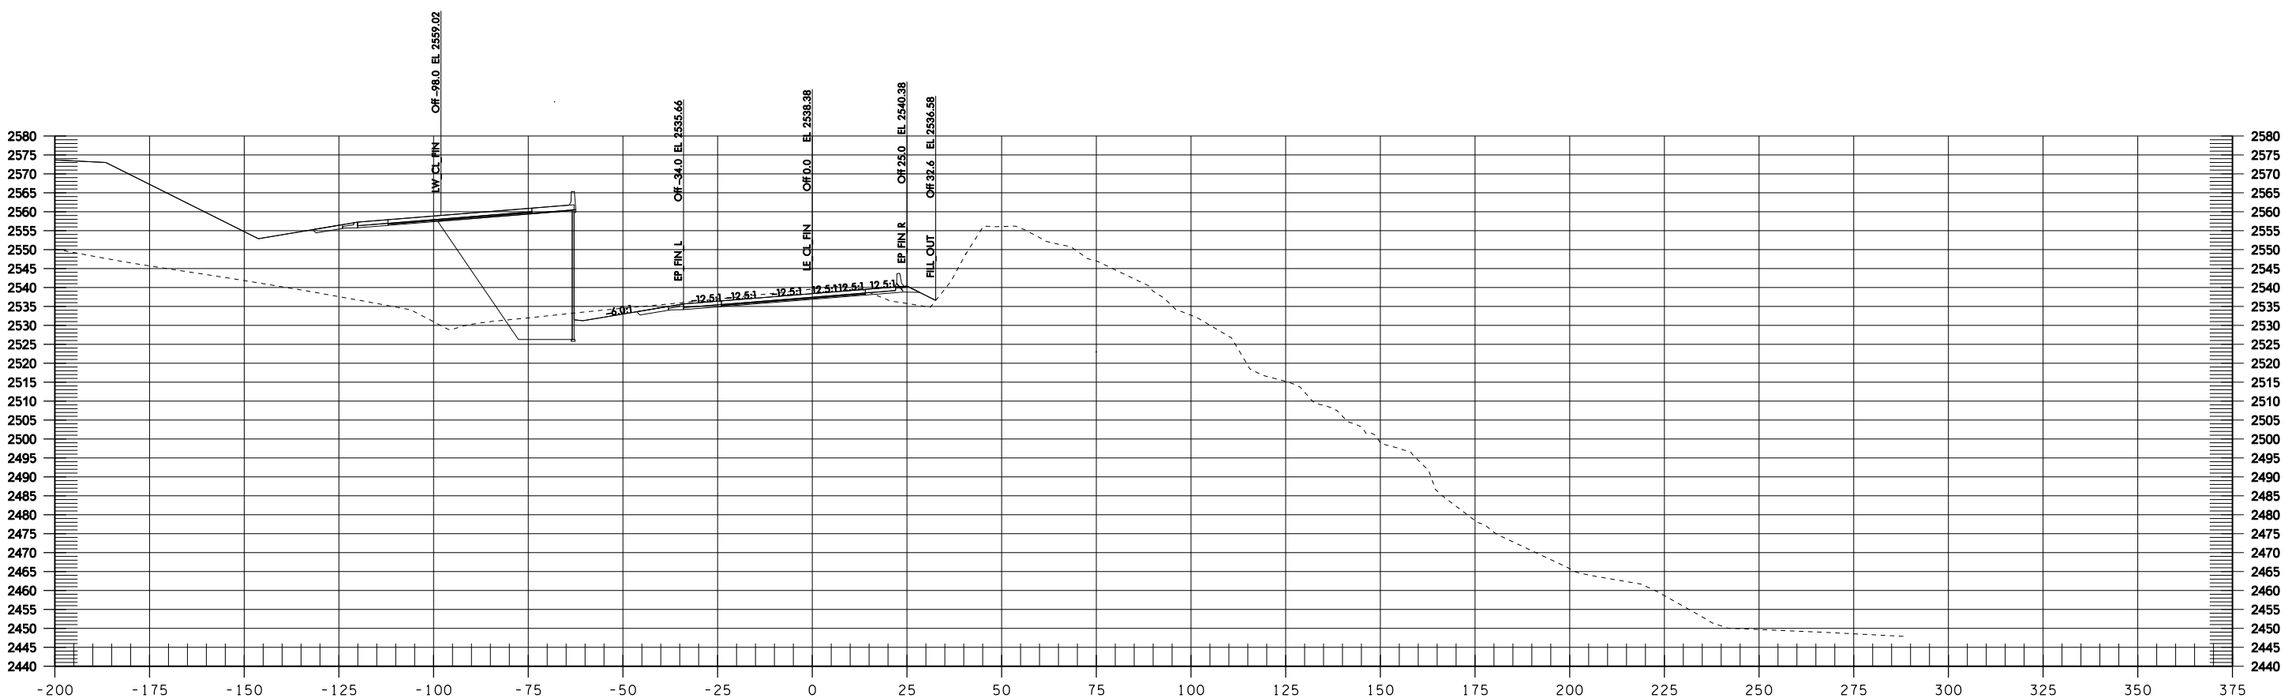

LE 1413+50

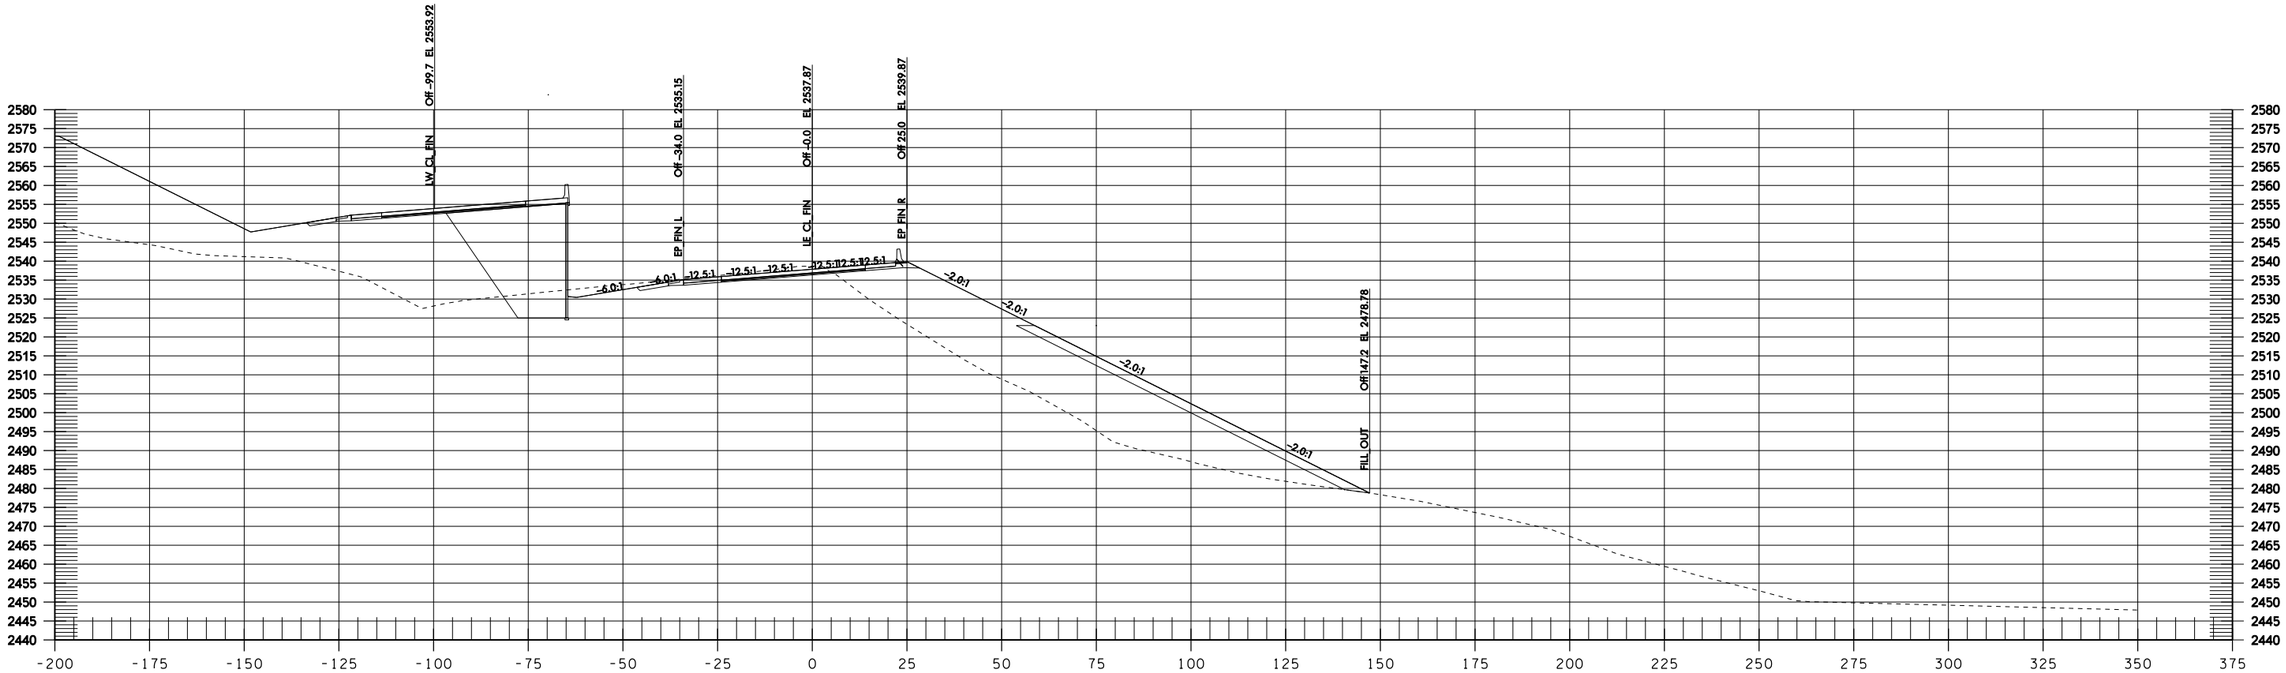

LE 1415+00

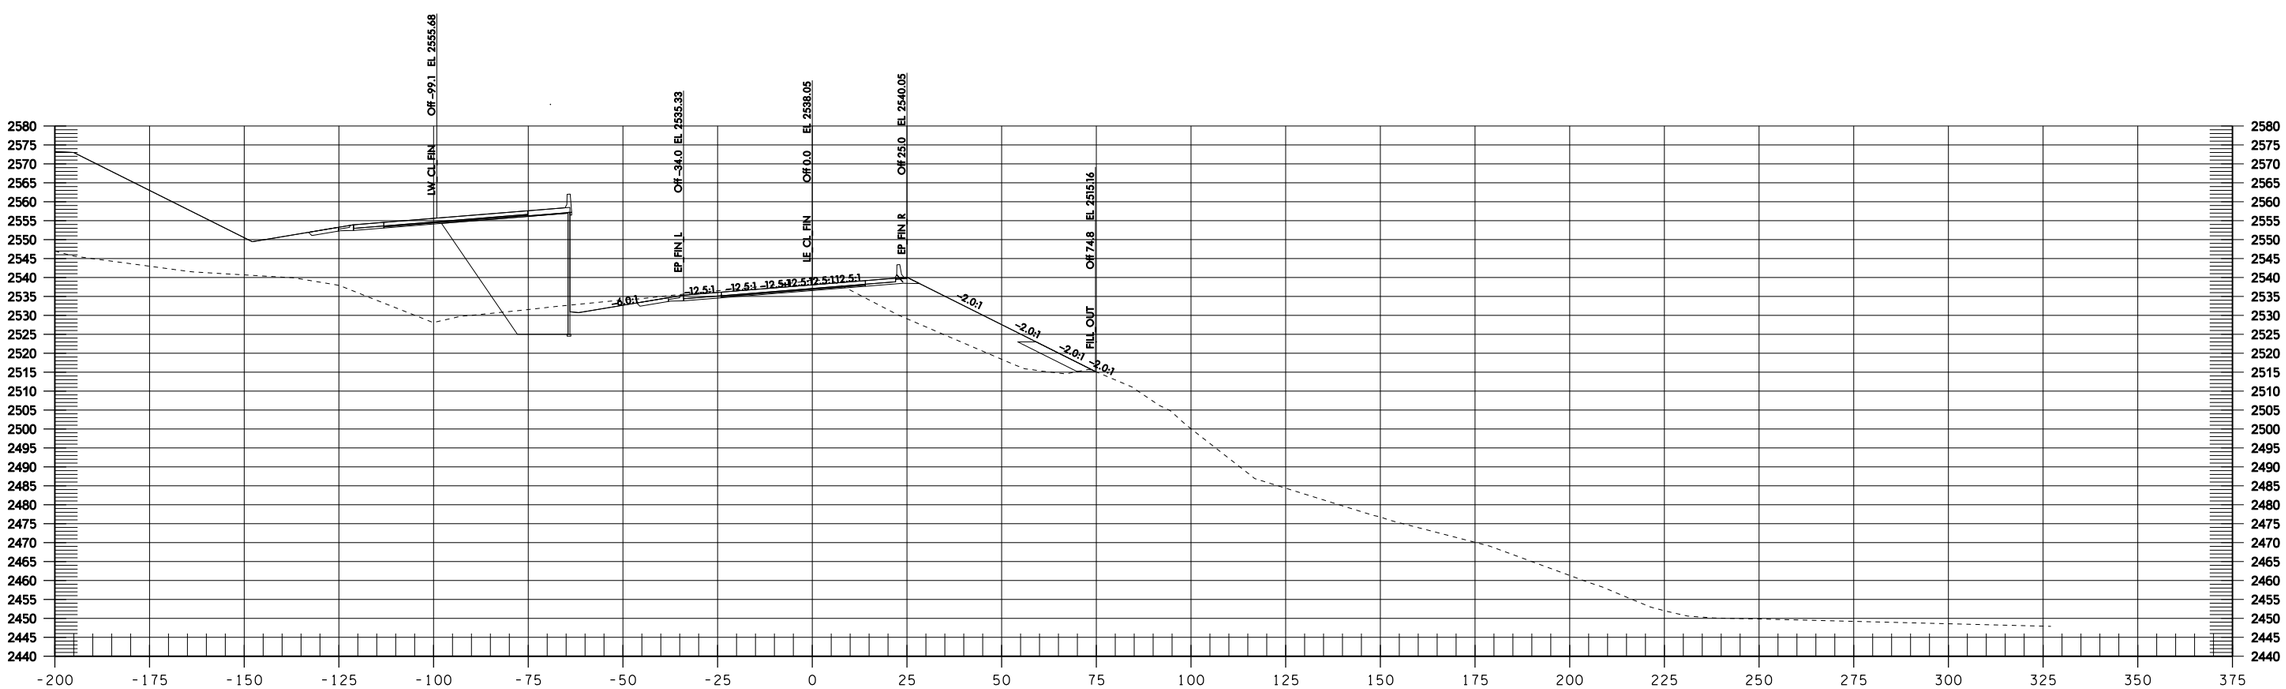

LE 1414+50

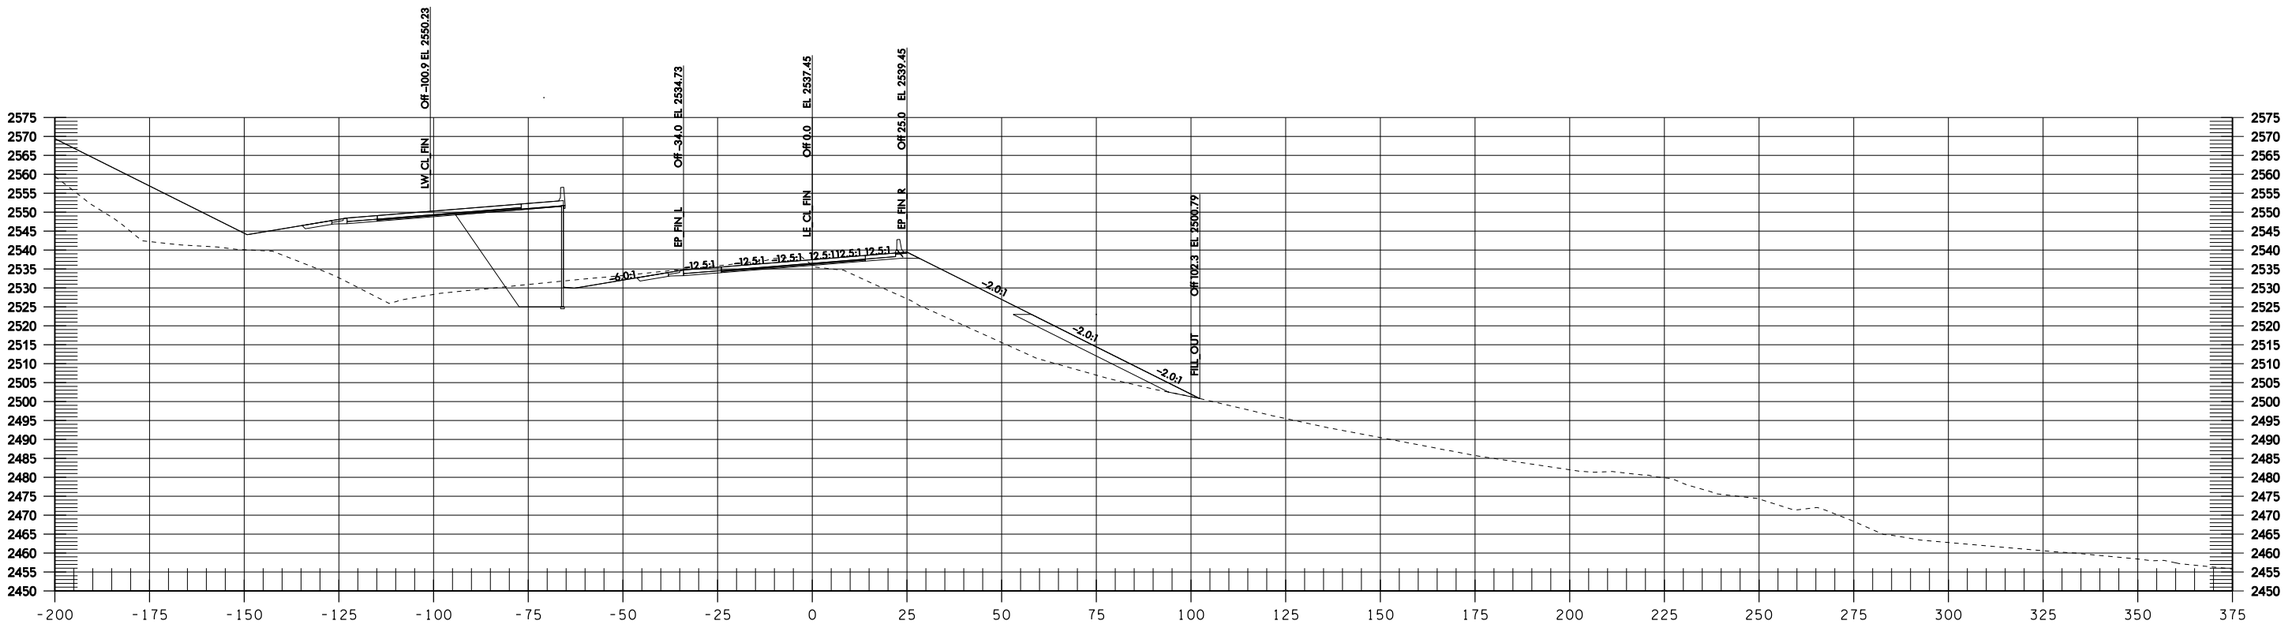

LE 1416+00

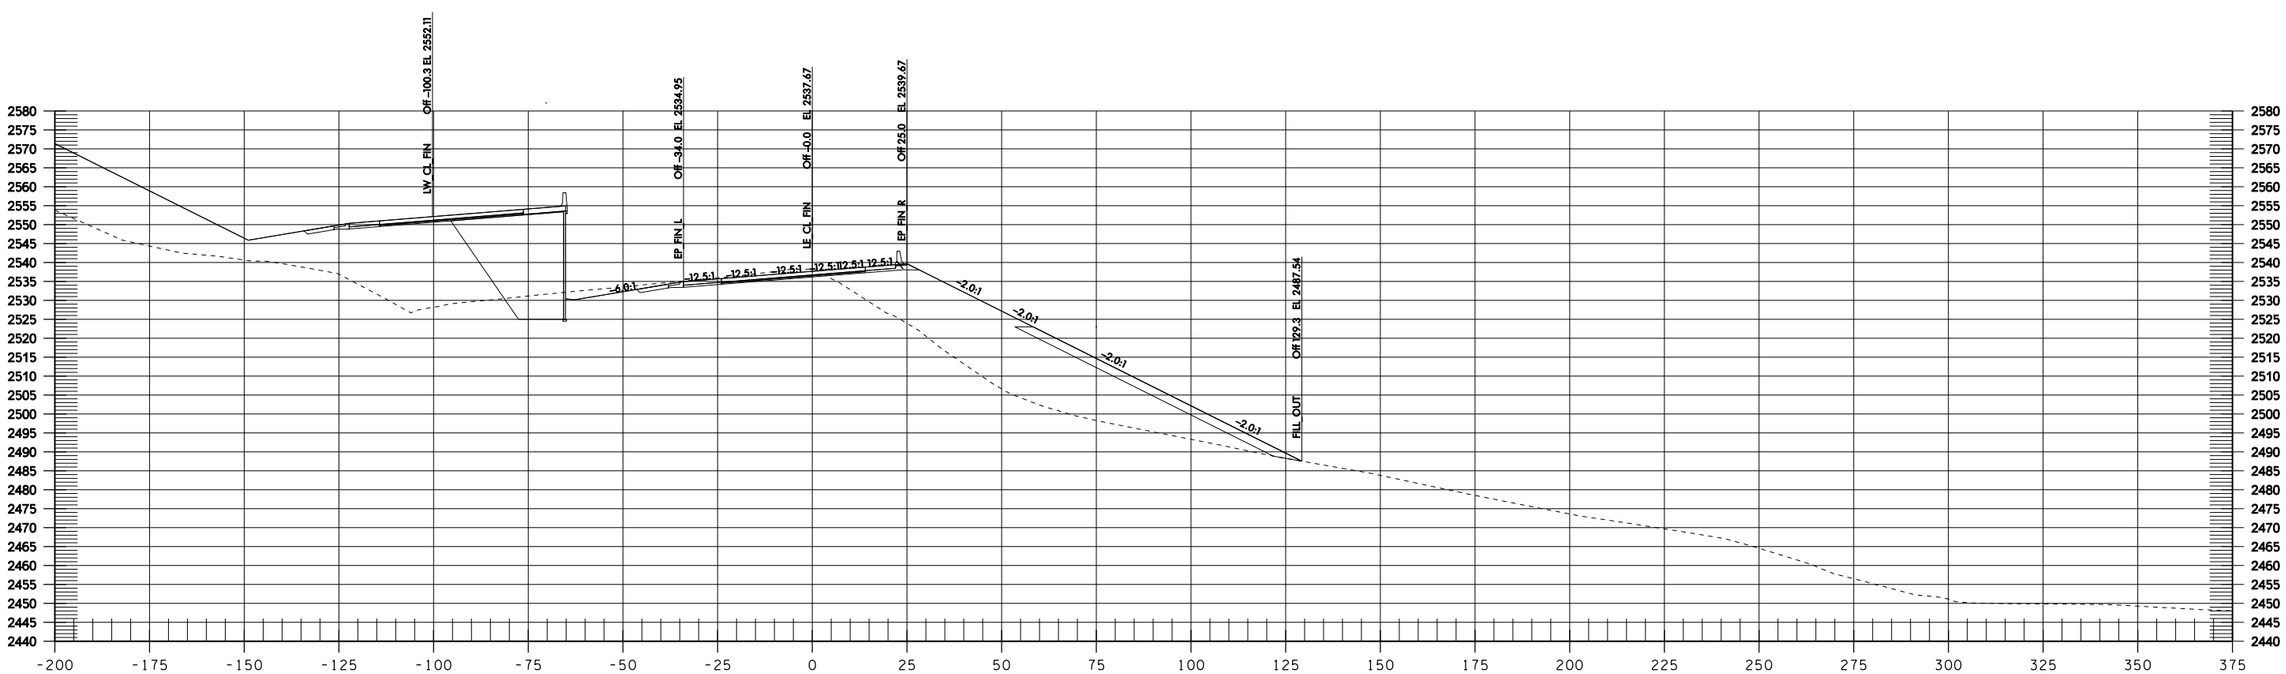

LE 1415+50

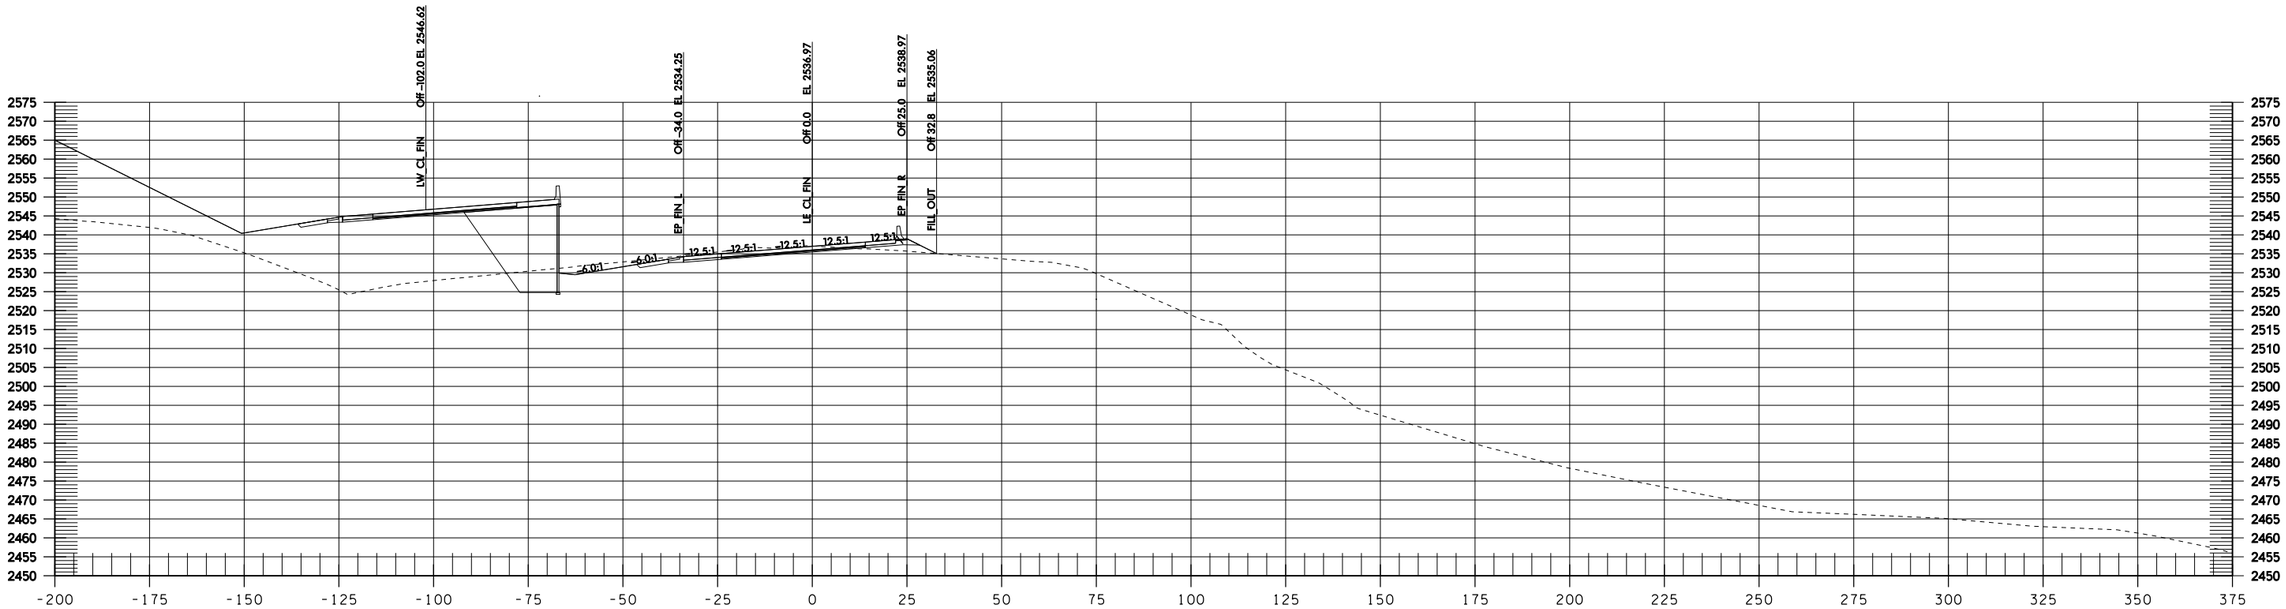

LE 1417+00

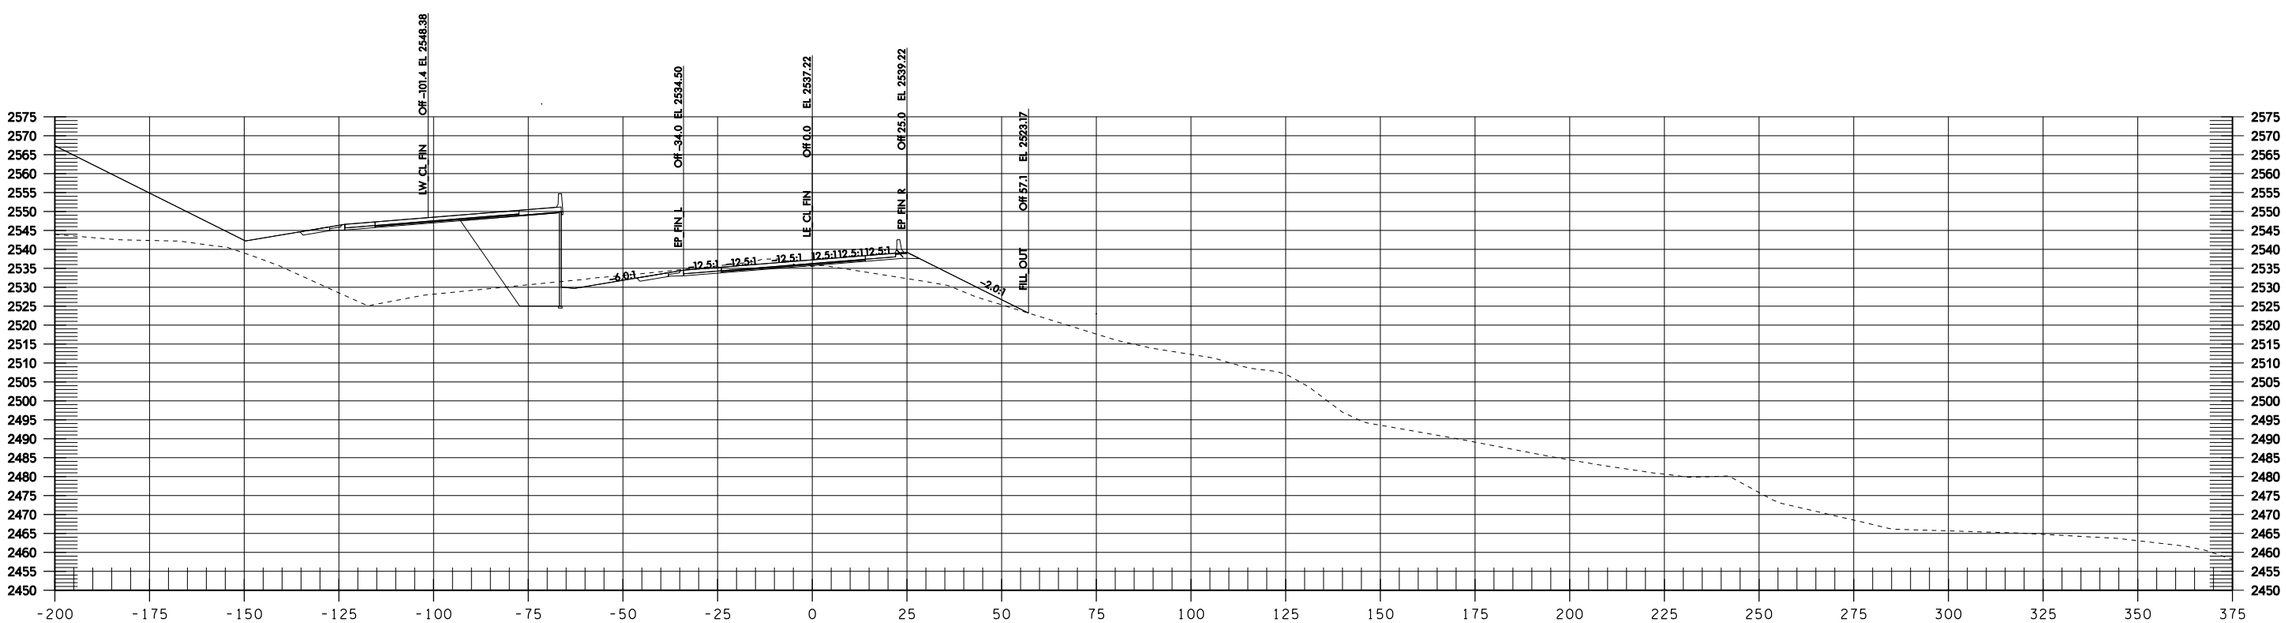

LE 1416+50

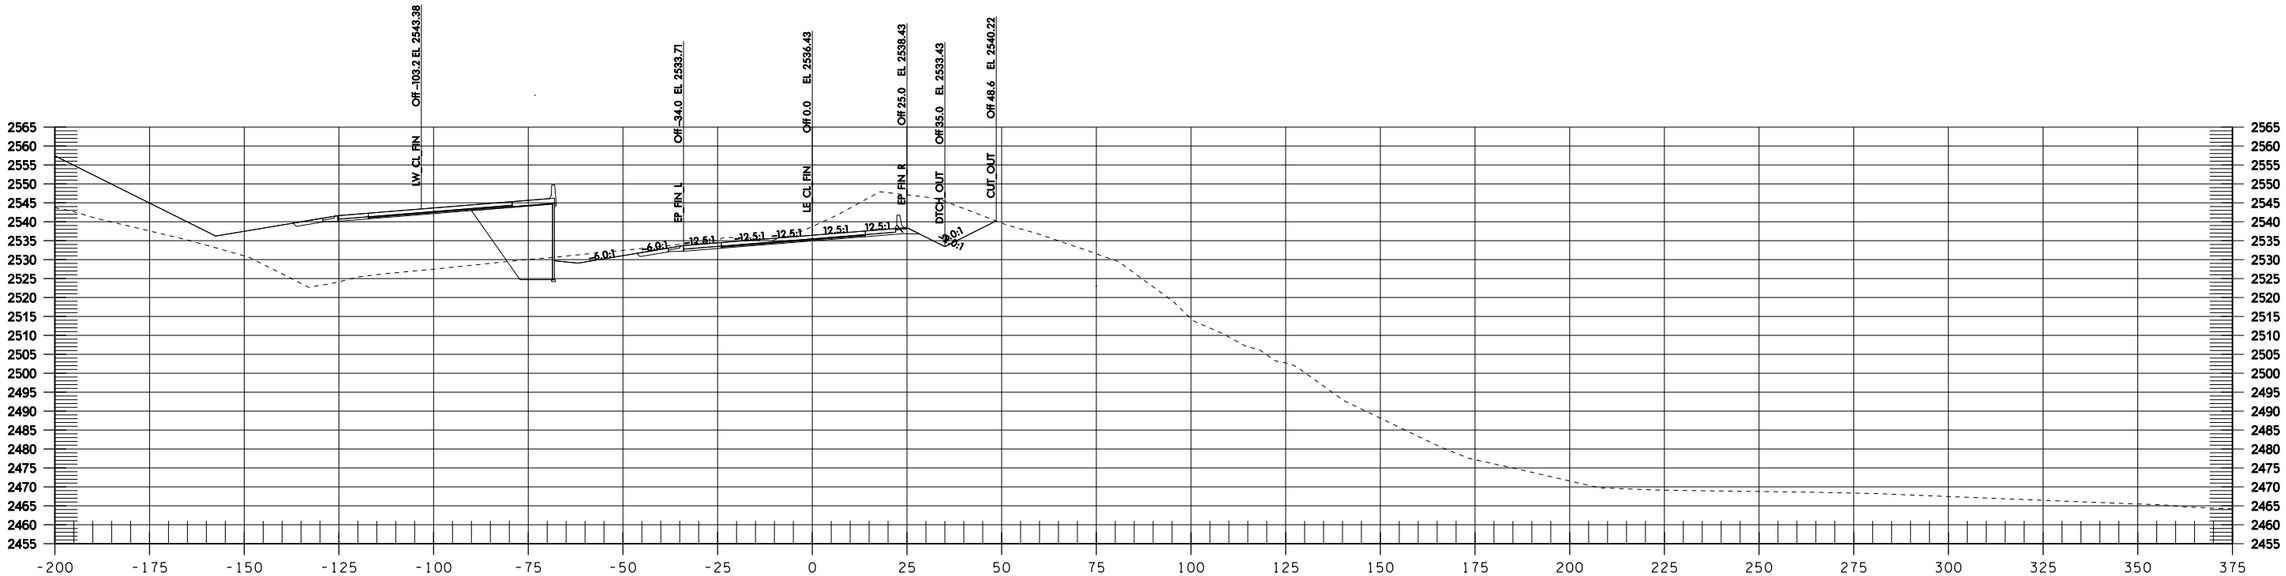

LE 1418+00

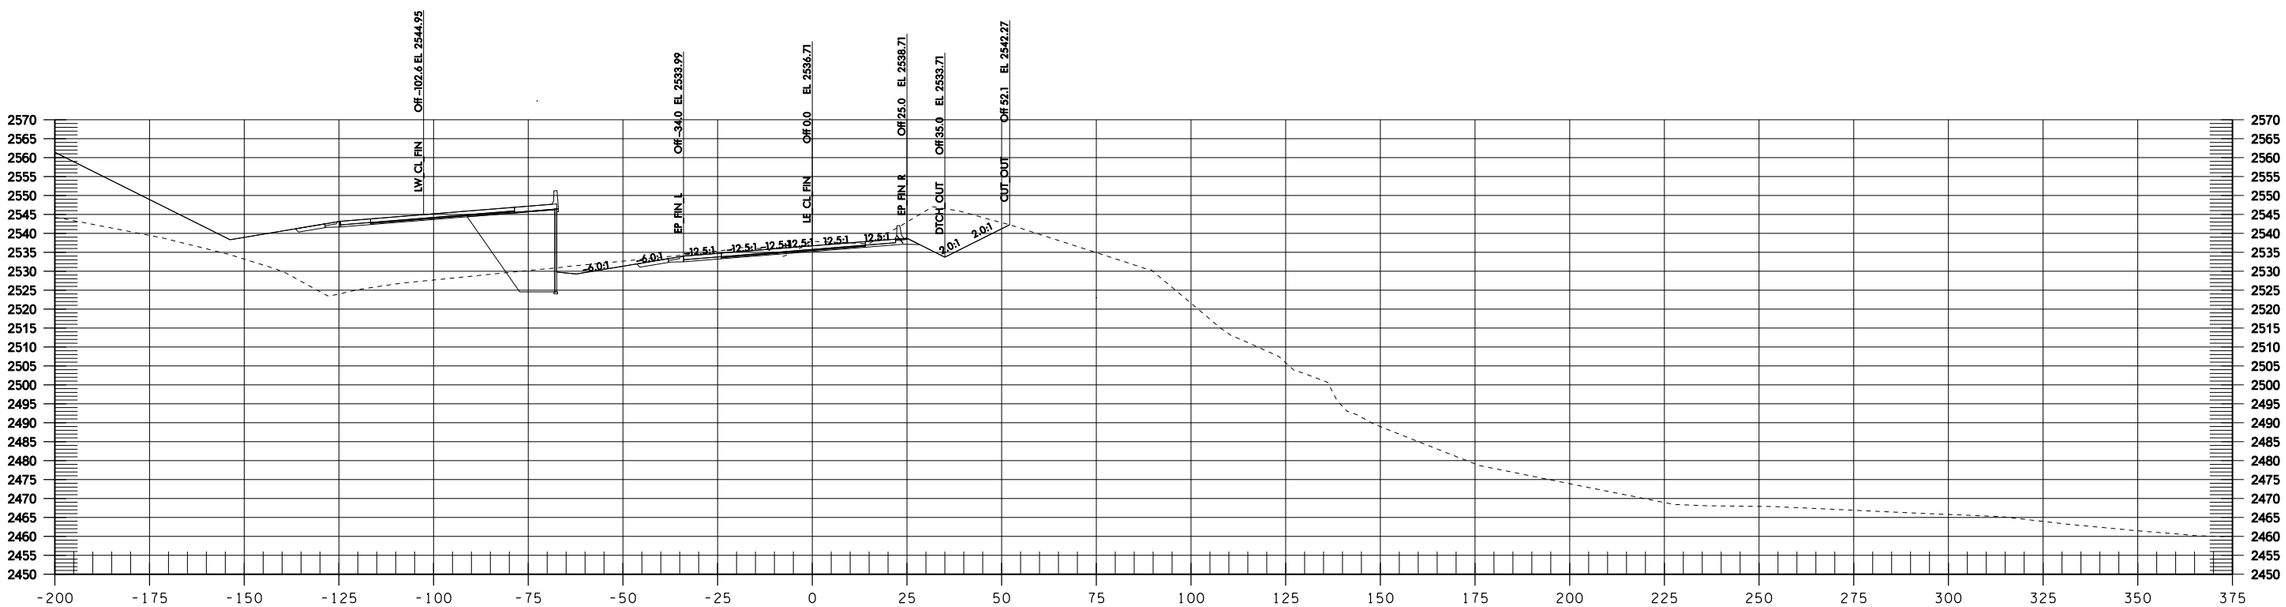

LE 1417+50

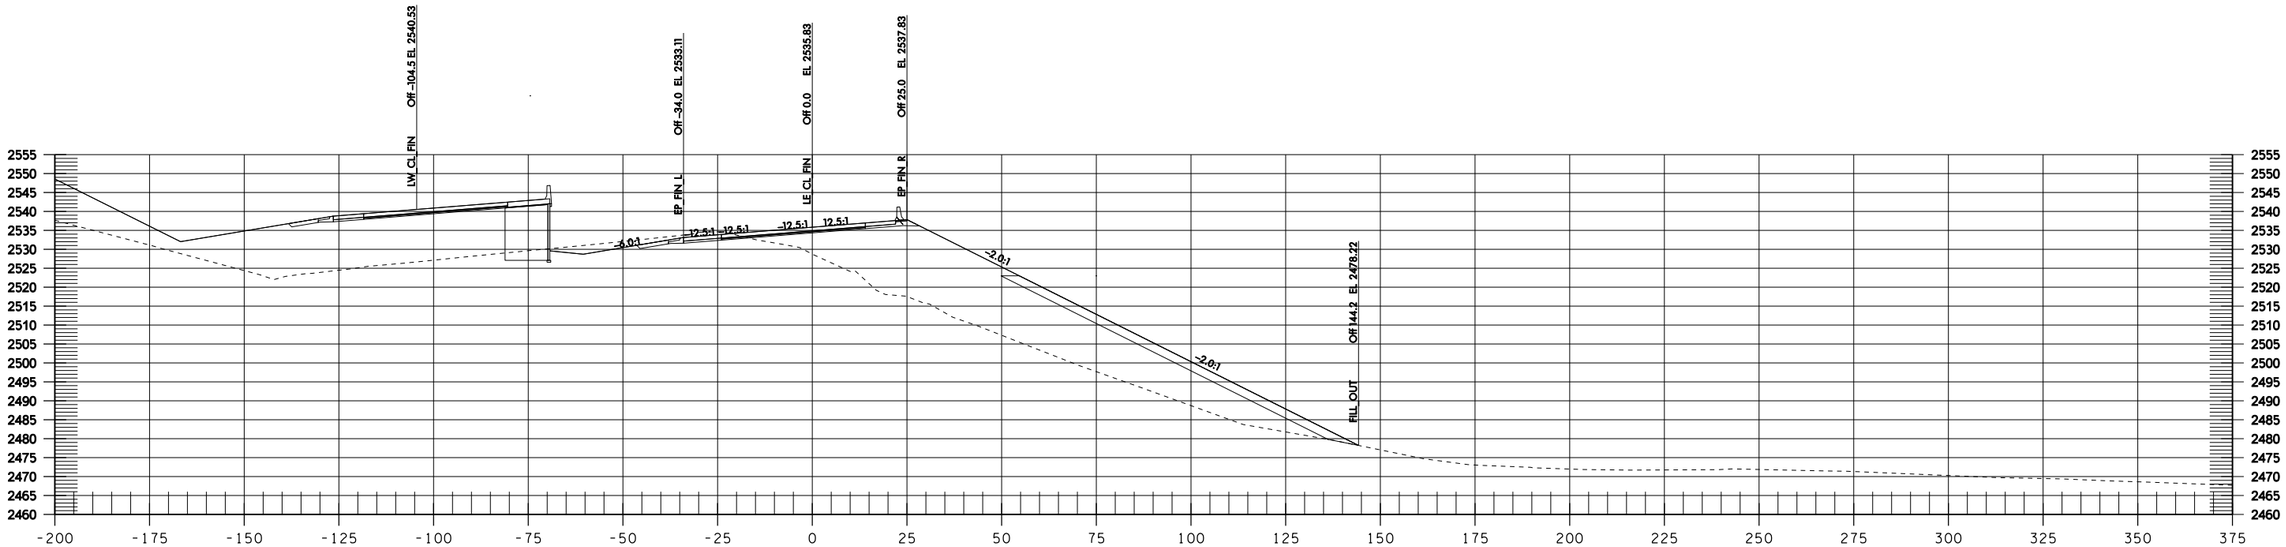

LE 1419+00

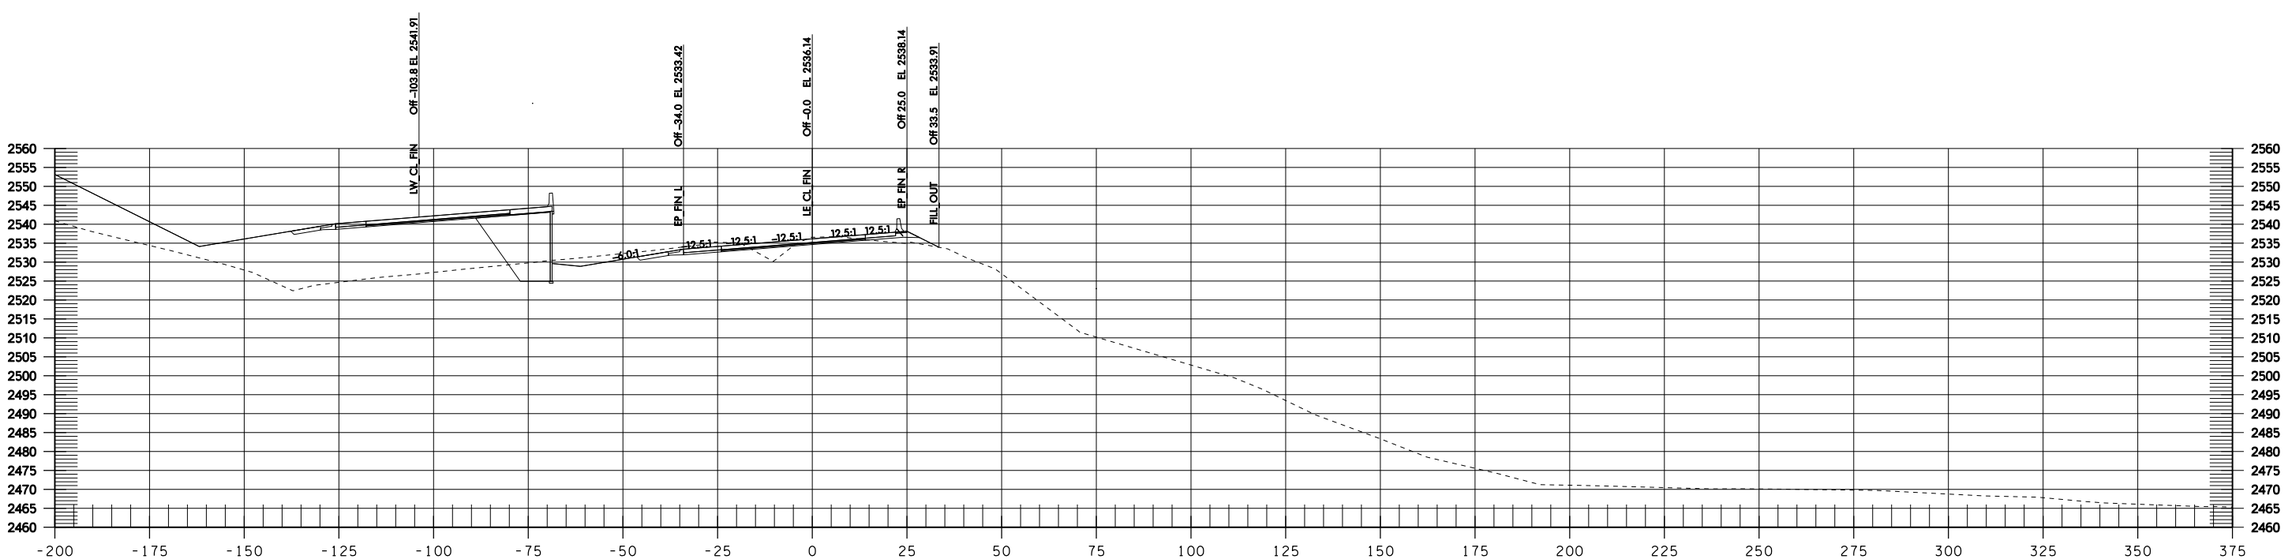

LE 1418+50

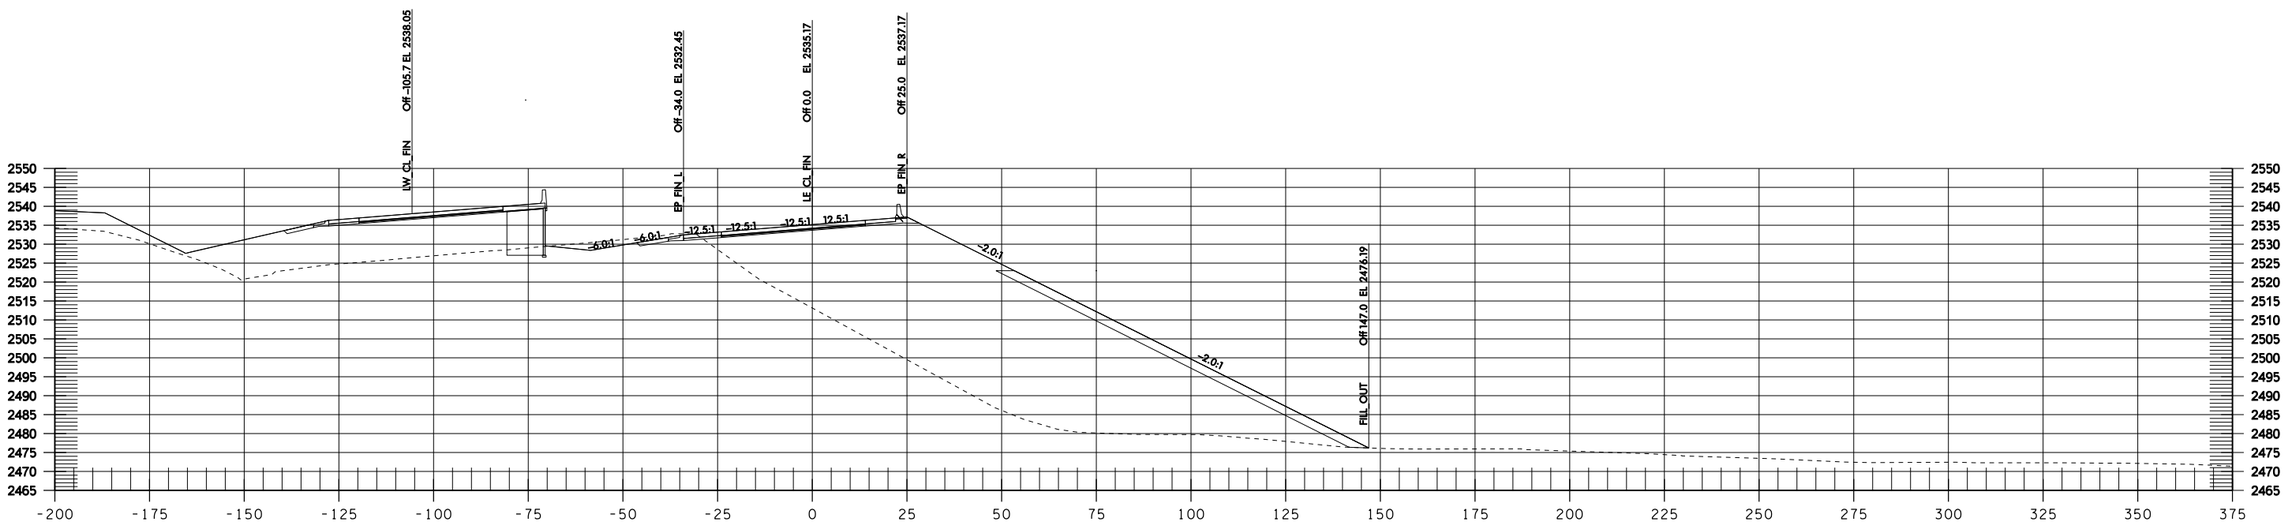

LE 1420+00

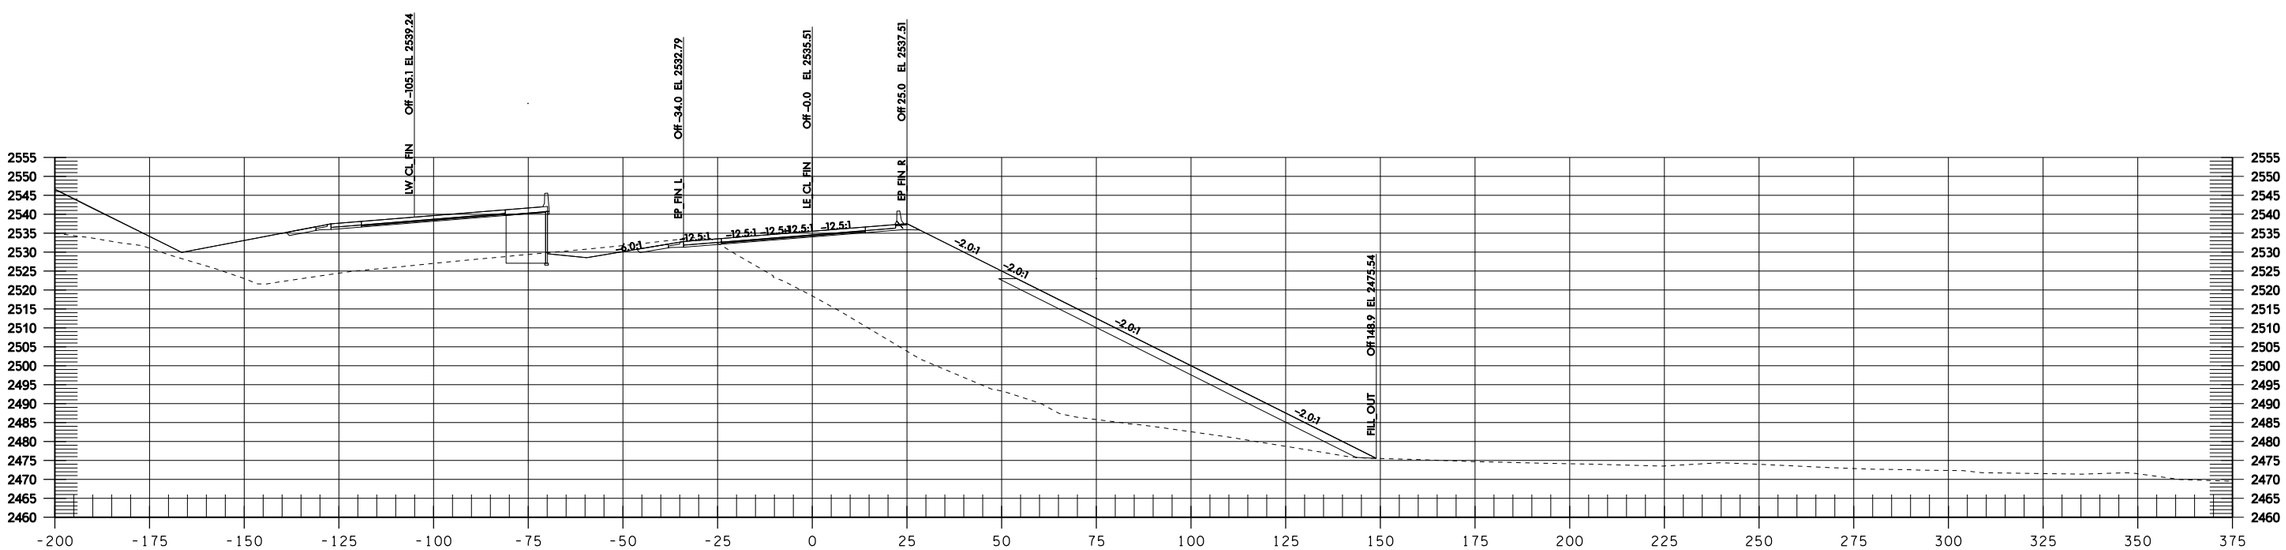

LE 1419+50

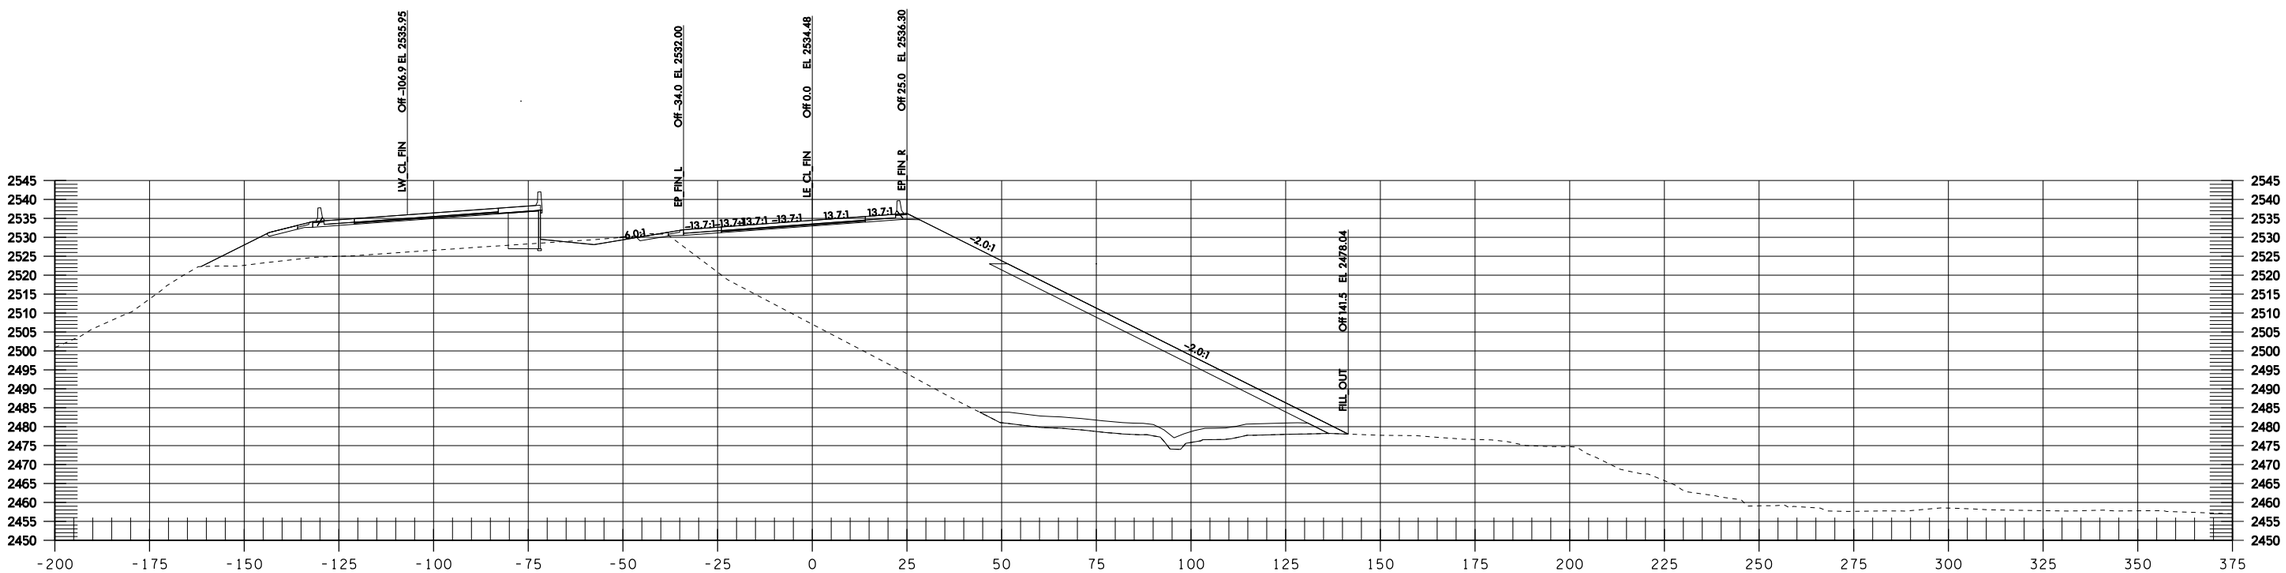

LE 1421+00

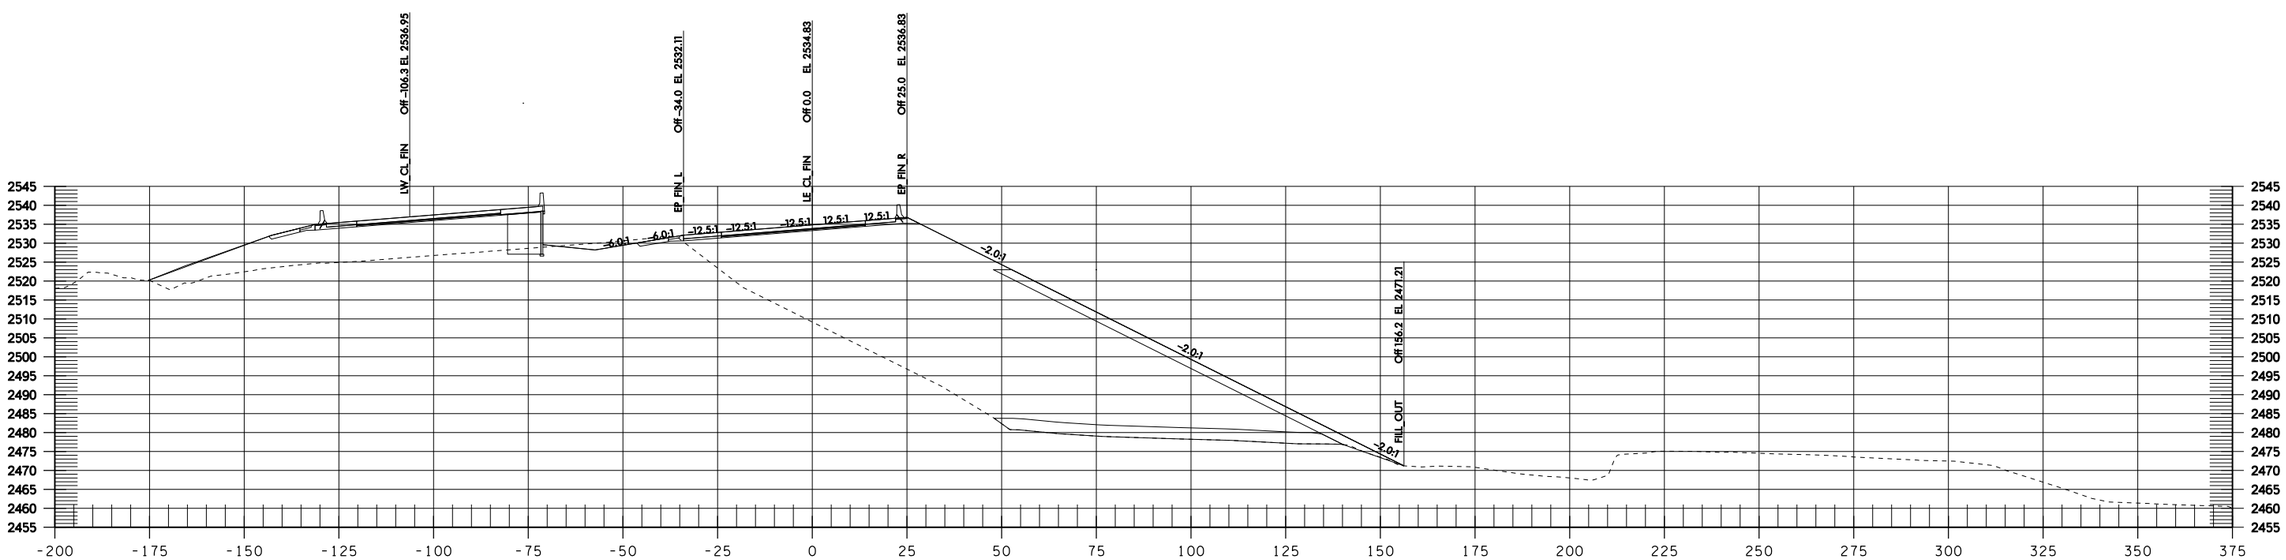

LE 1420+50

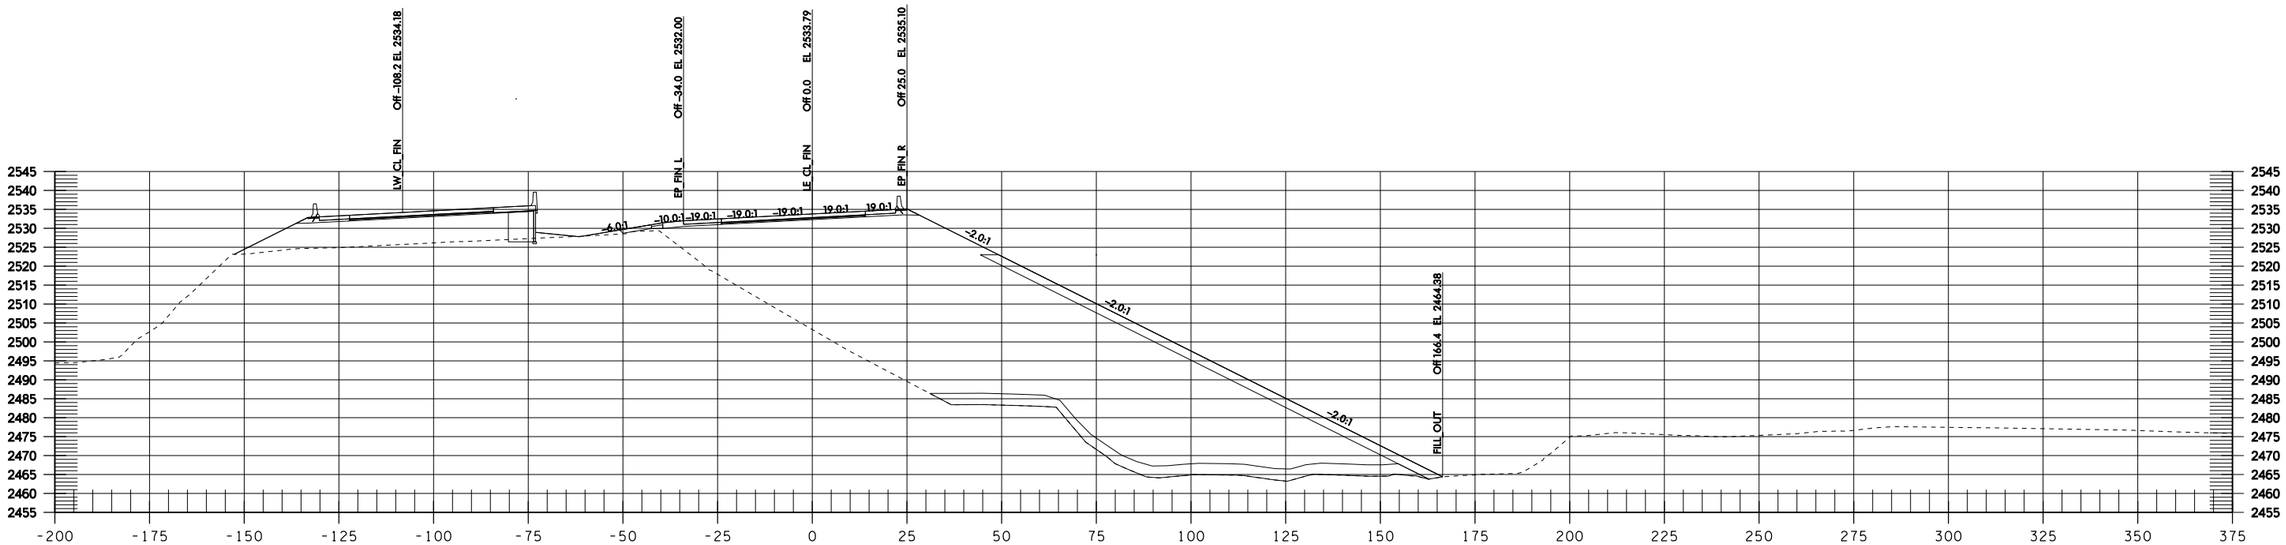

LE 1422+00

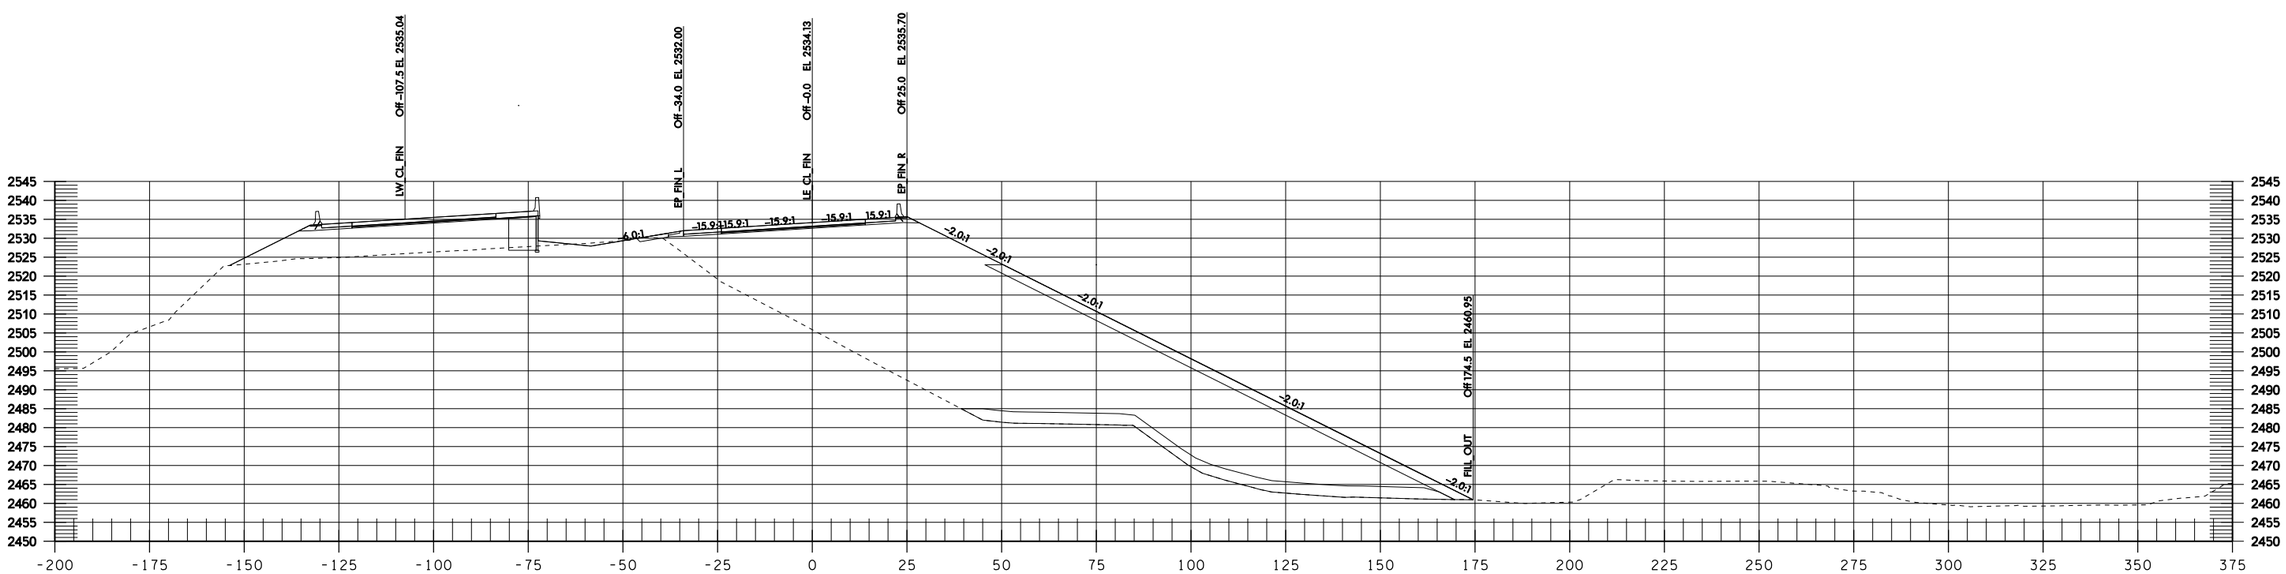

LE 1421+50

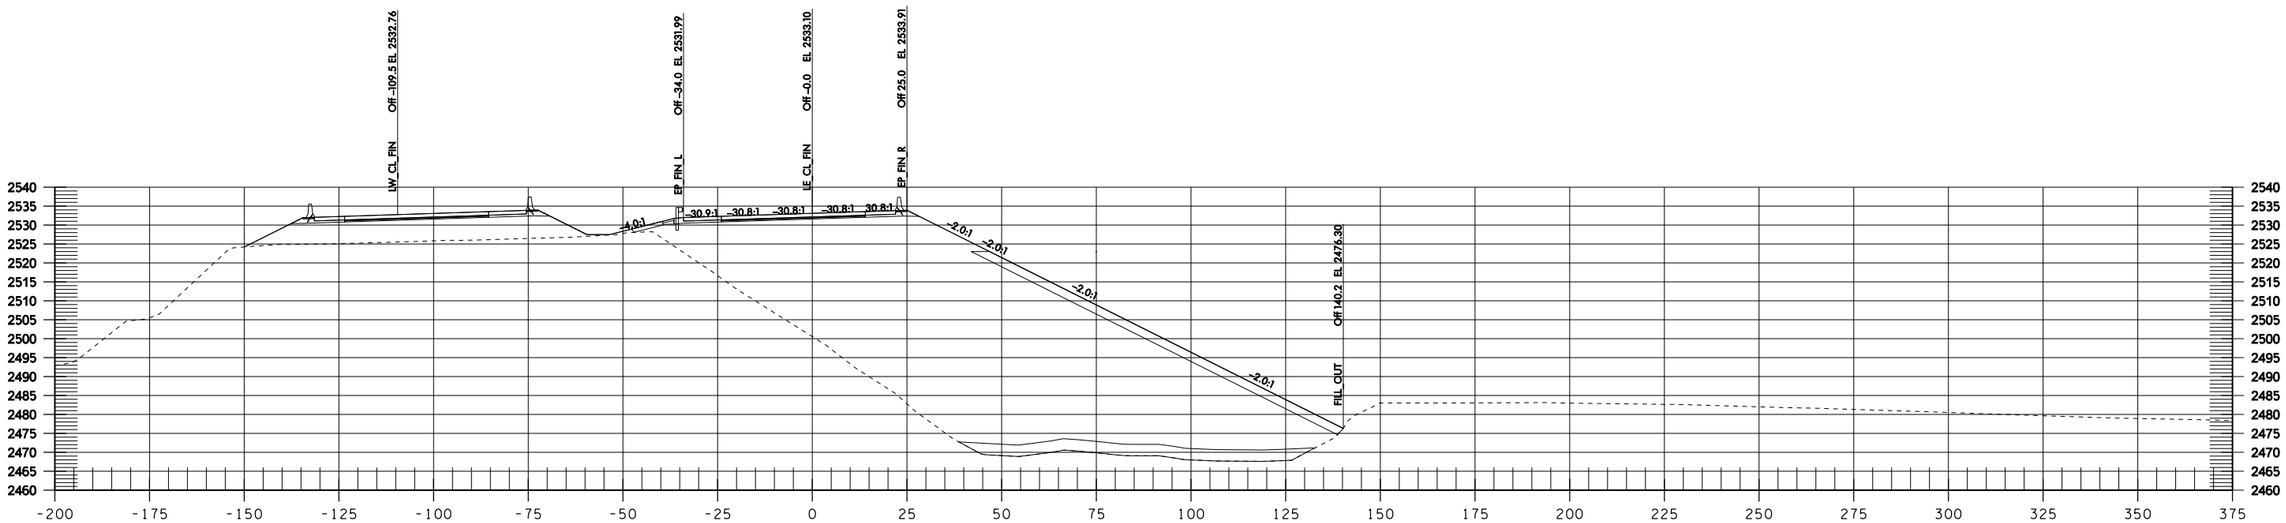

LE 1423+00

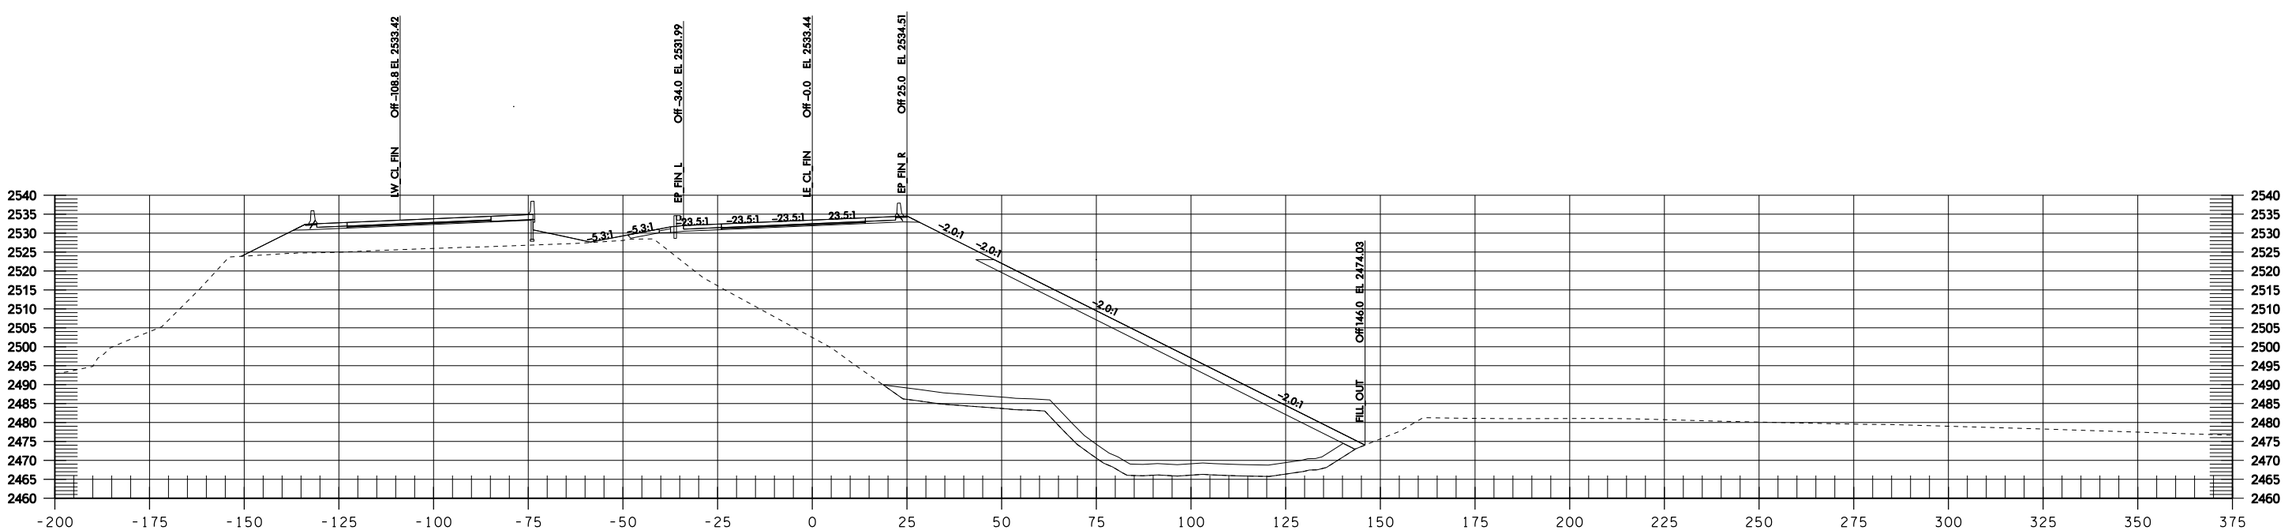

LE 1422+50

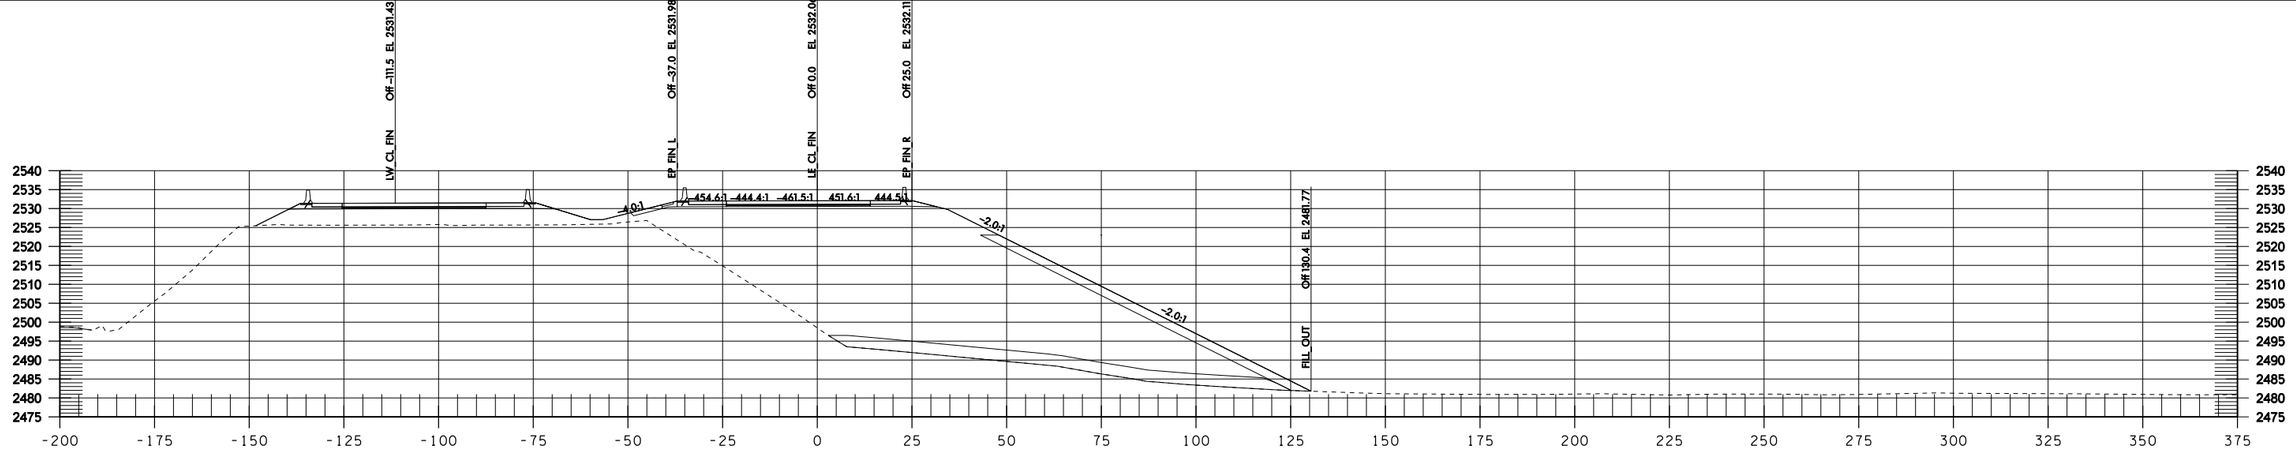

LE 1424+50

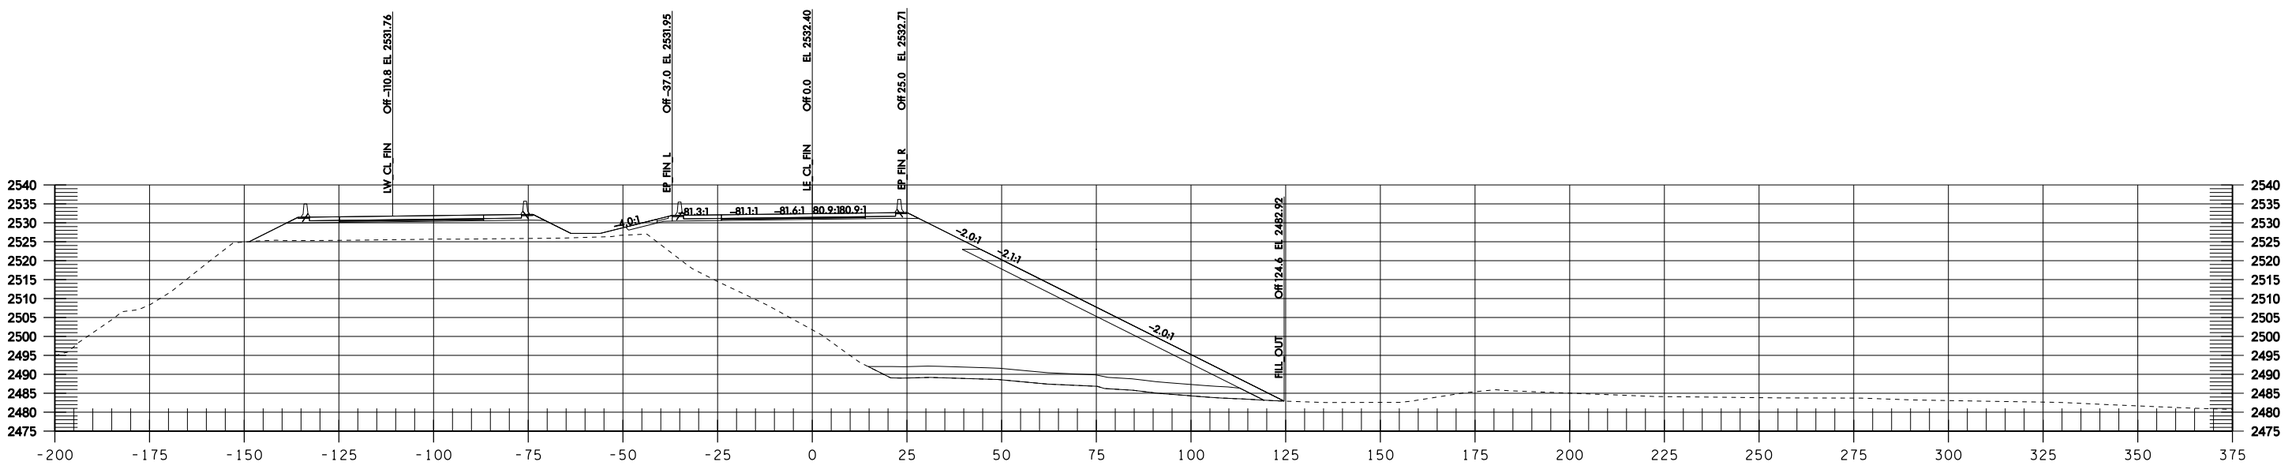

LE 1424+00

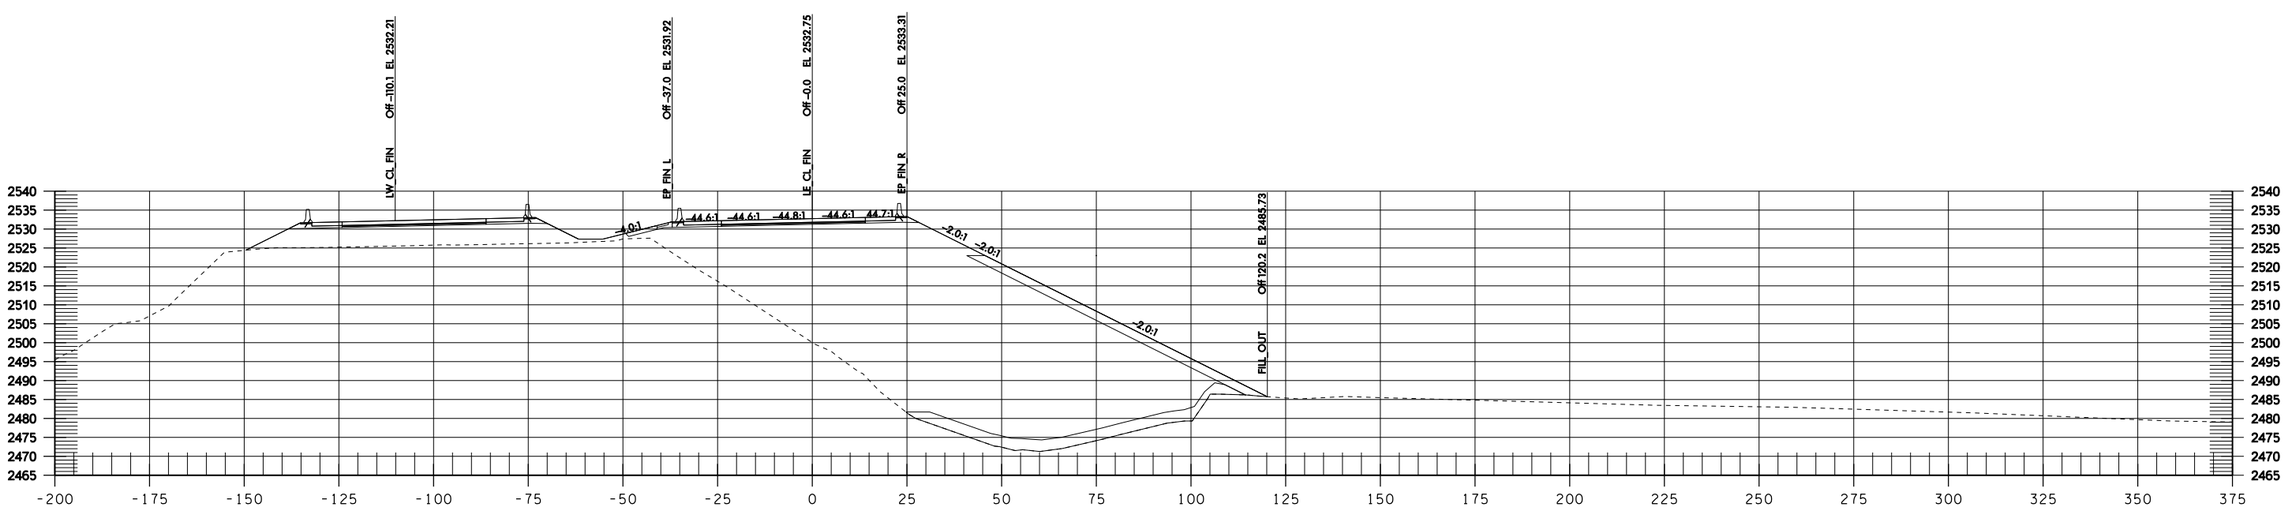

LE 1423+50

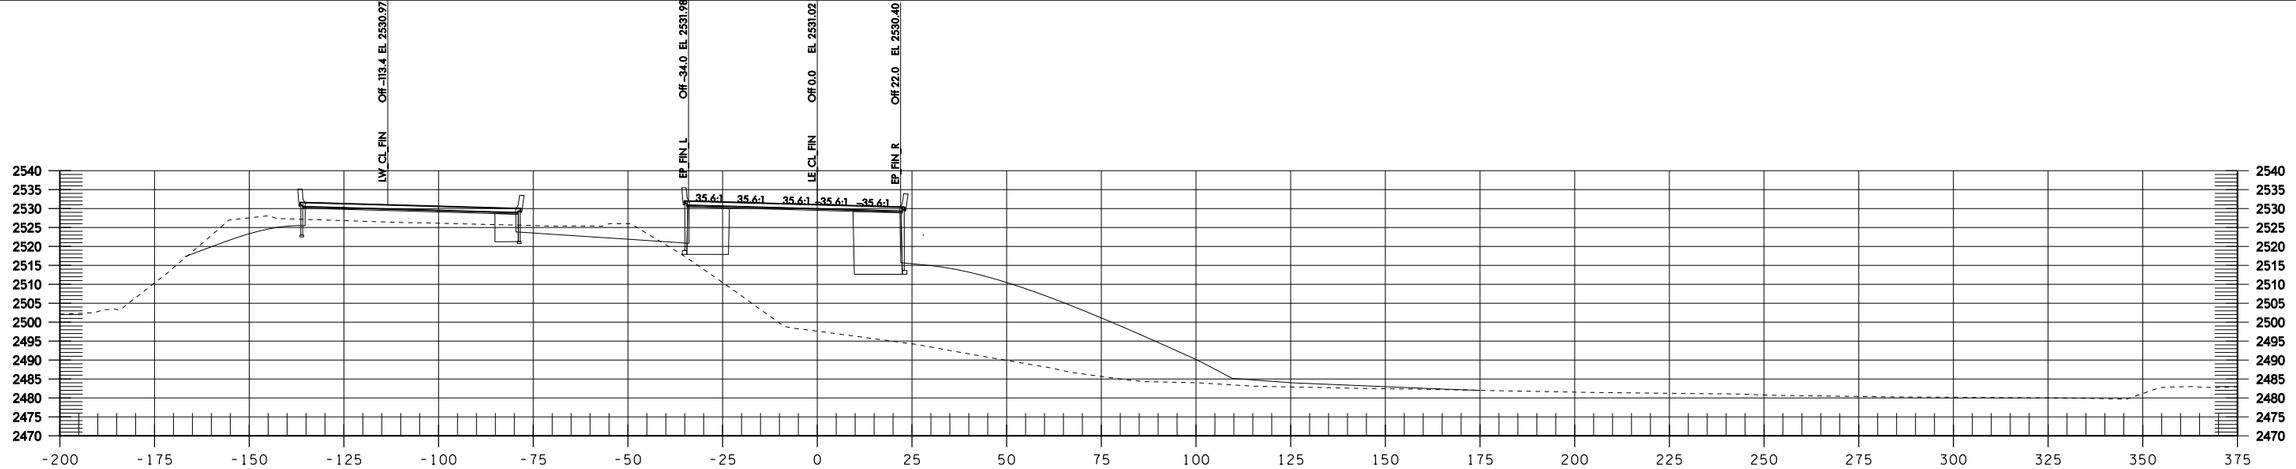

LE 1426+00

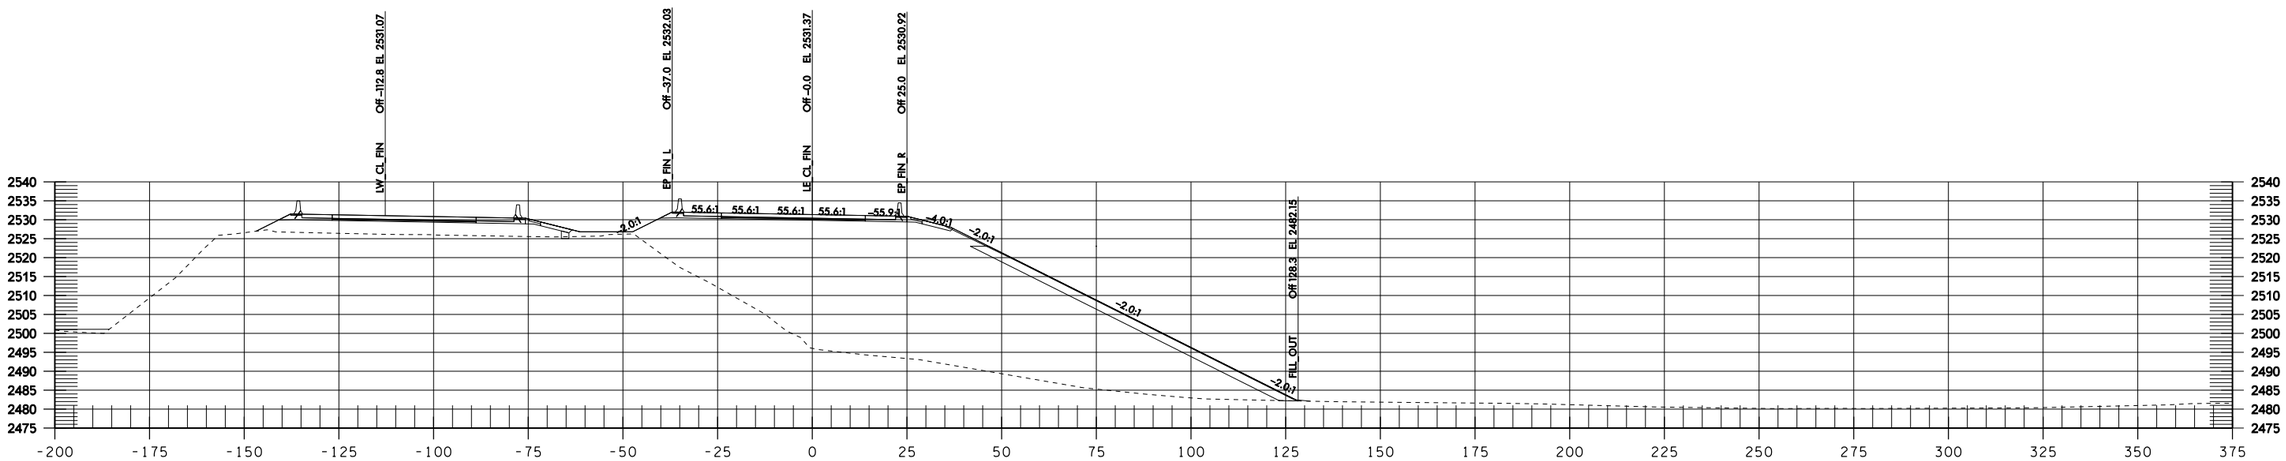

LE 1425+50

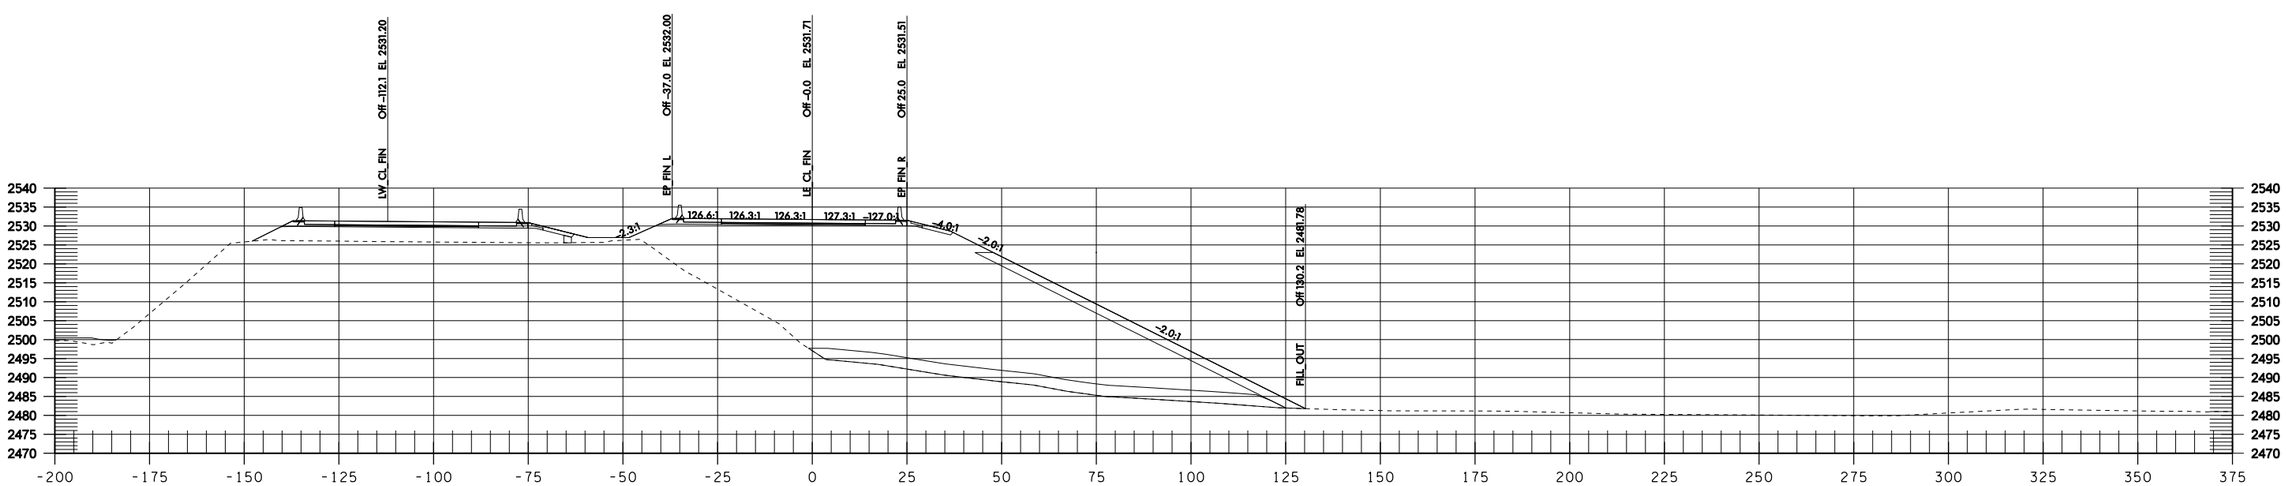

LE 1425+00

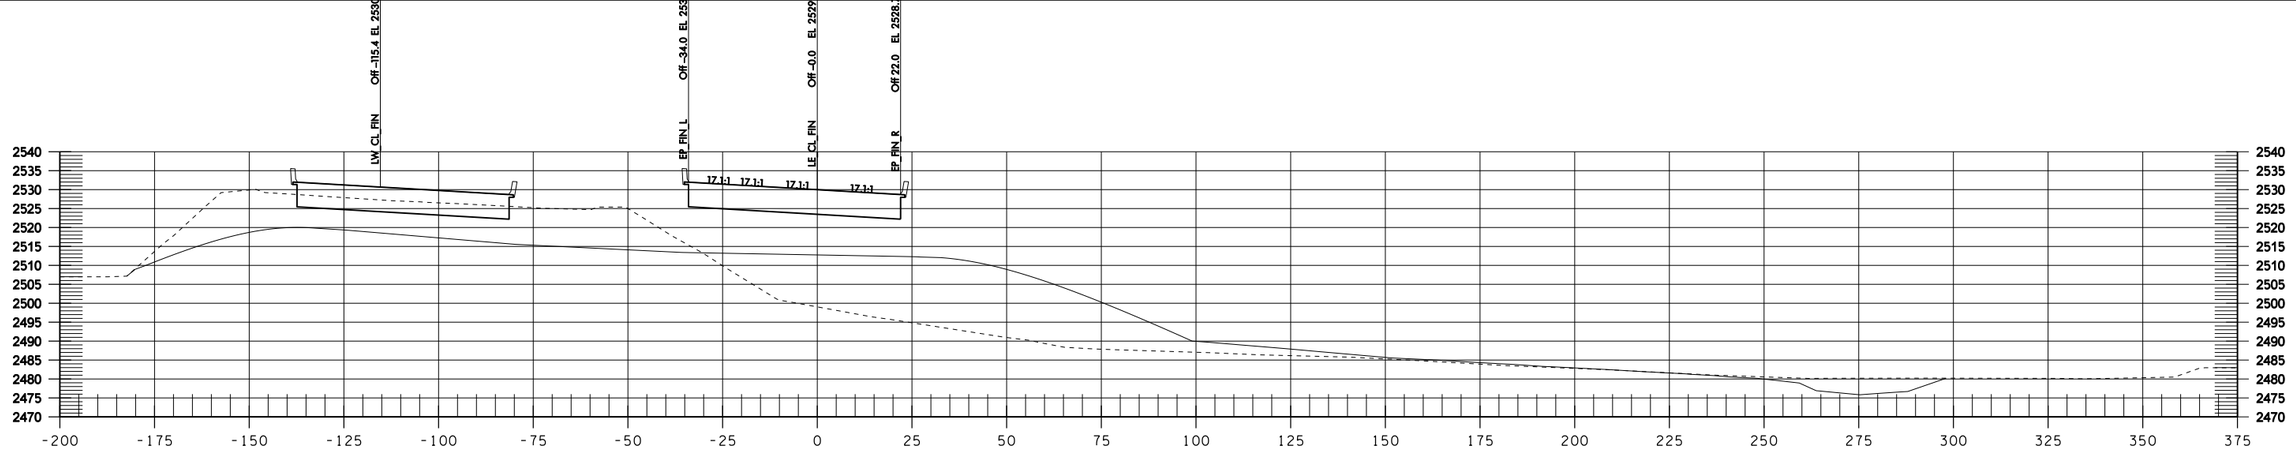

LE 1427+50

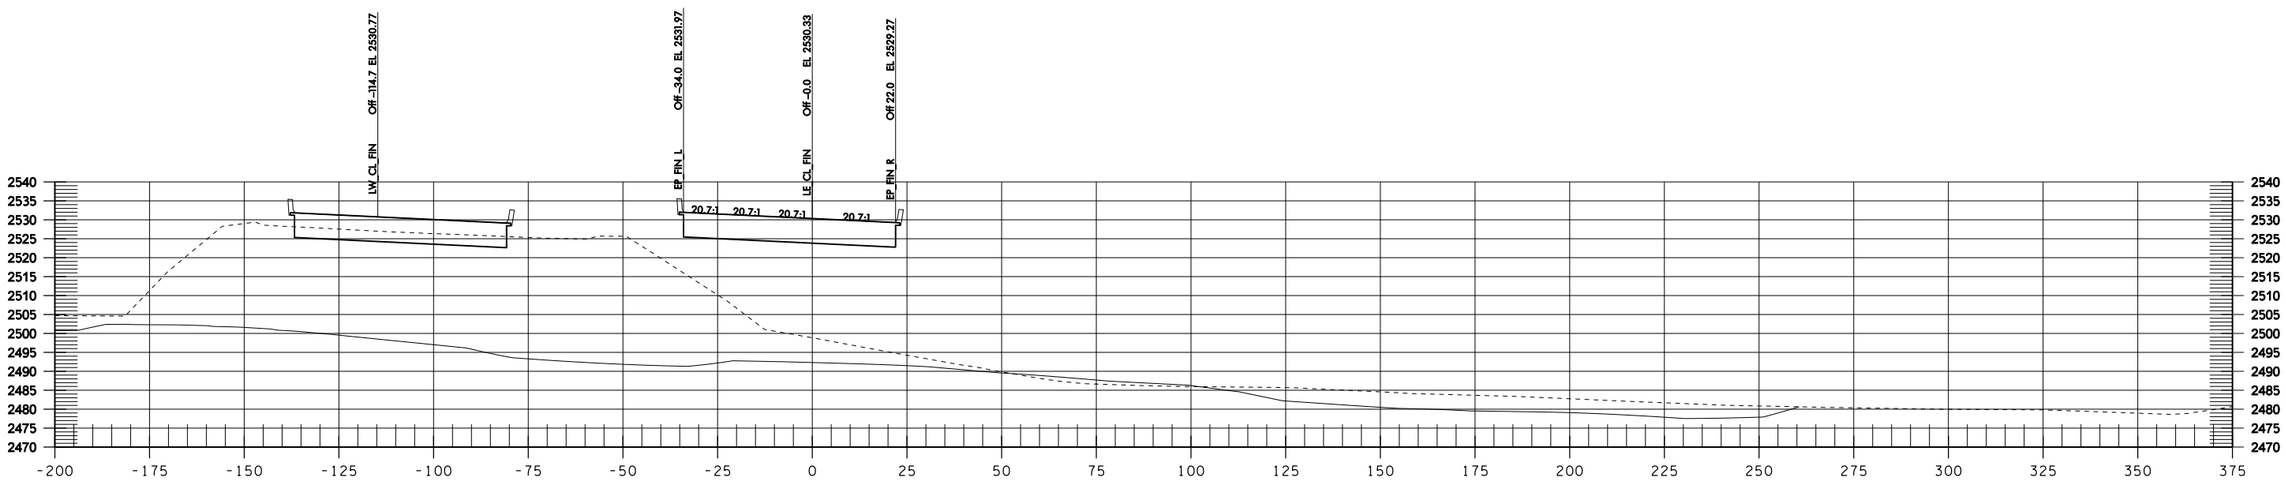

LE 1427+00

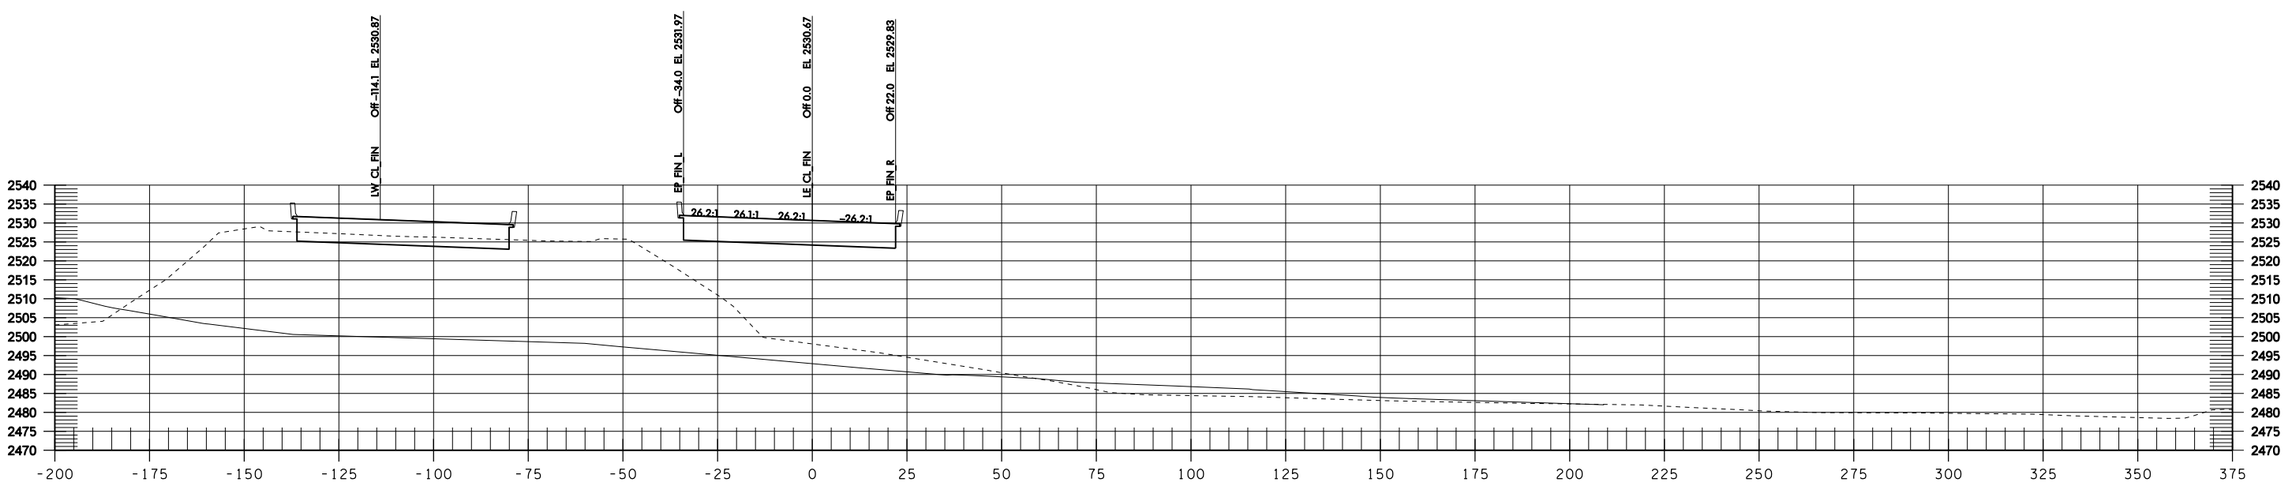

LE 1426+50

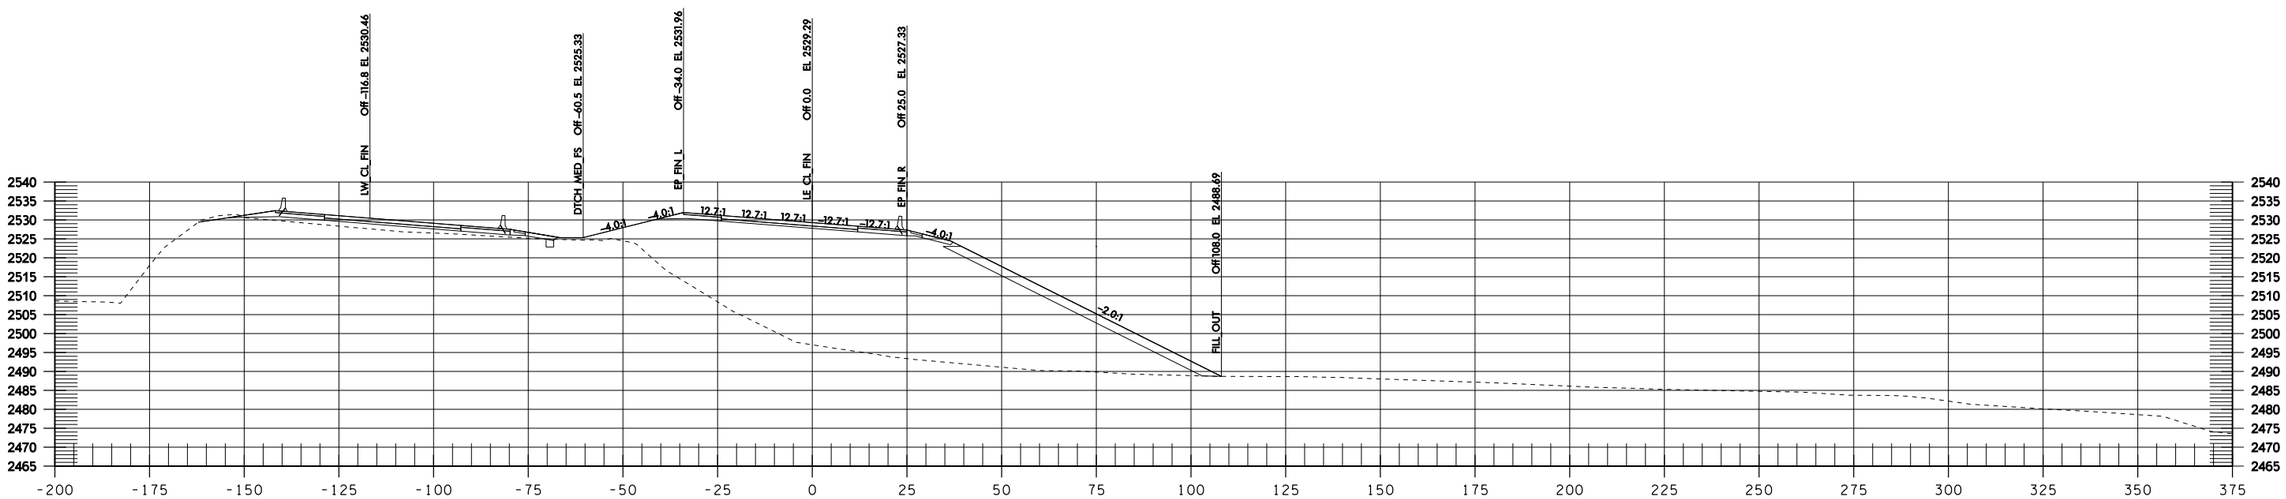

LE 1428+50

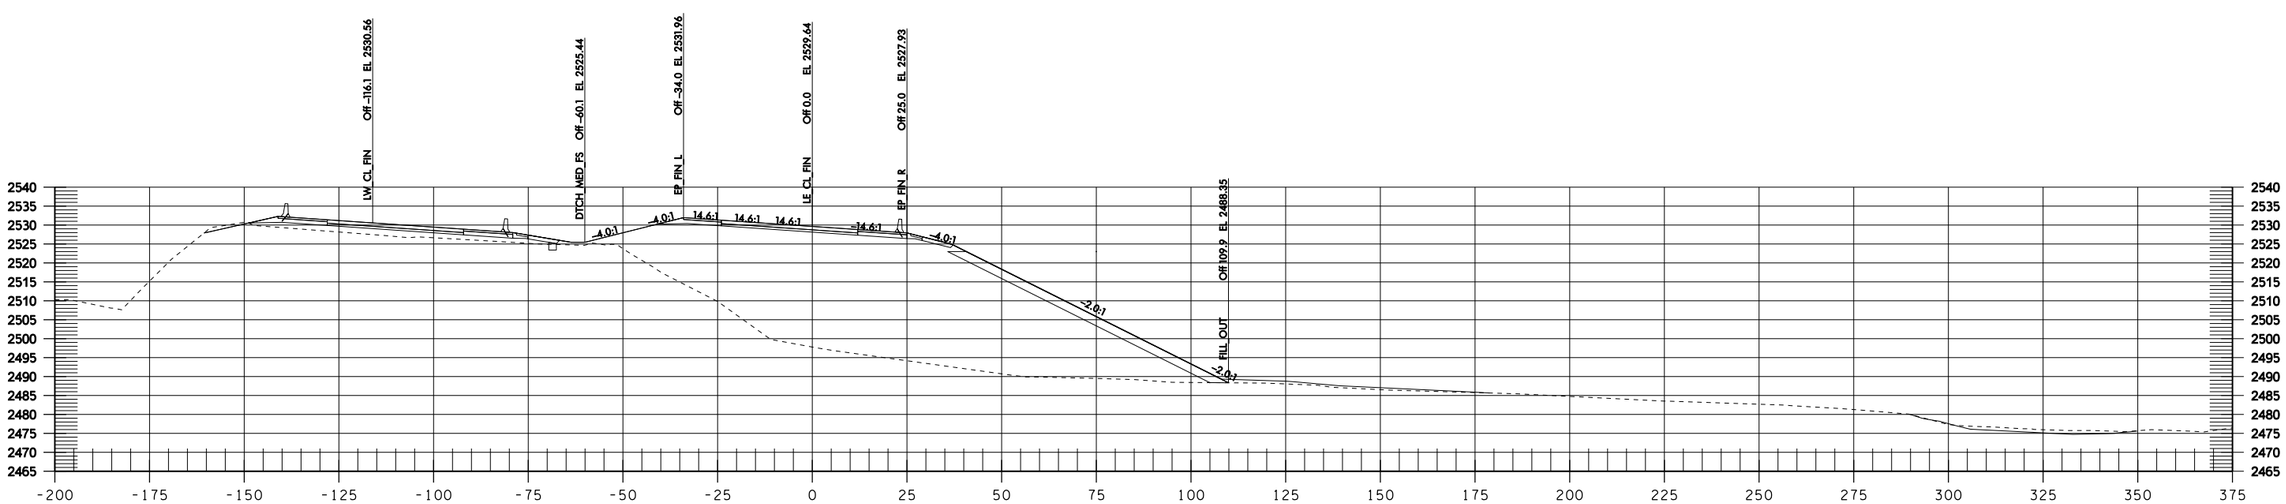

LE 1428+00

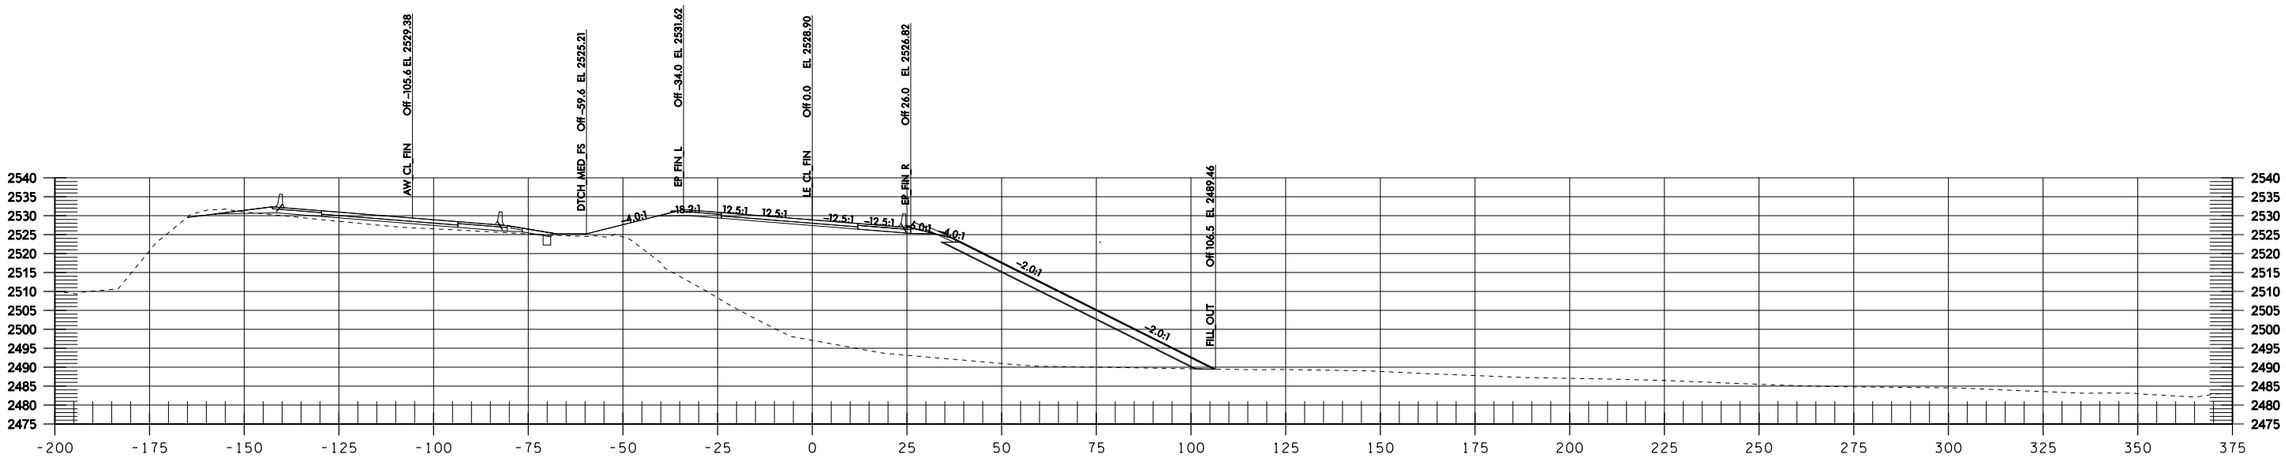

LE 1429+06

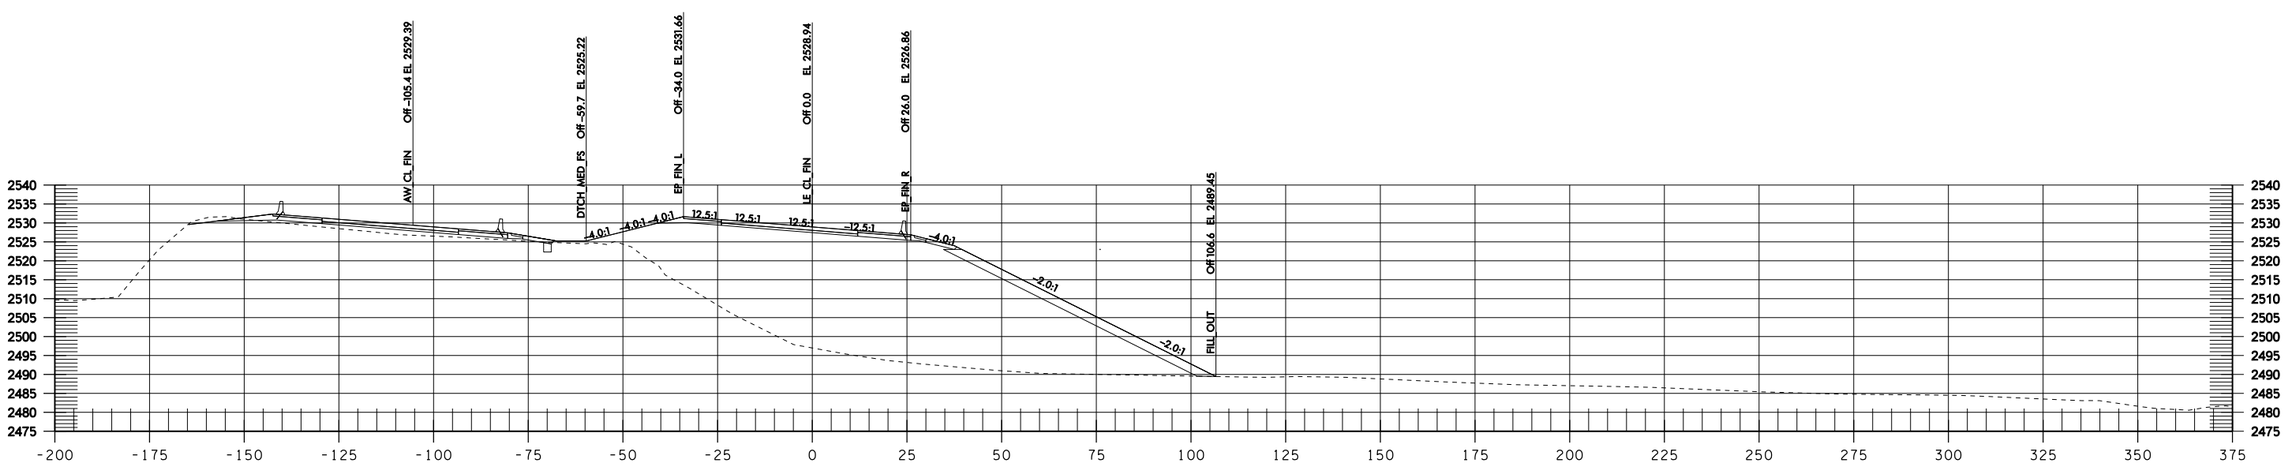

LE 1429+00