West Approach Bridge Area Existing Conditions

Foster Island boardwalk looking west

West approach bridge and SR 520 at Foster Island looking northwest

West approach bridge from Laurelhurst looking south

West approach bridge from North Madison Park looking northwest

Arboretum Vicinity

Marsh Island boardwalk looking east toward Foster Island

Madison Park/ Laurelhurst Vicinity

Madison Park at Lynn Street looking northeast

Husky Stadium looking southeast

Union Bay Shoreline Vicinity

SR 520 roadway at WSDOT Peninsula looking west

UW boathouse looking south

WSDOT Peninsula Vicinity

WSDOT Peninsula and Marsh Island looking north

WSDOT Peninsula looking northwest

SR 520 roadway at WSDOT Peninsula looking east

DRAFT

October 2011

CONCEPTUAL

DRAFT - THIS SKETCH ONLY DEPICTS THE IDEA. ENGINEERING, OPERATIONS AND ENVIRONMENTAL ANALYSIS REQUIRED.

Washington State Department of Transportation

State Route 520

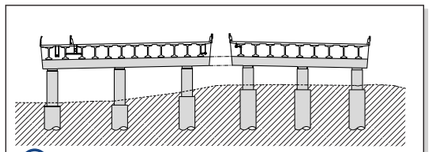

A **West Approach Bridge at Foster Island - Section** Scale: 1" = 50'-0"

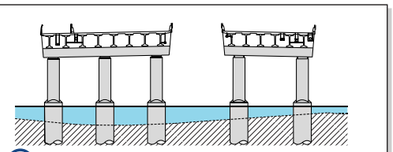

B **West Approach Bridge - Section** Scale: 1" = 50'-0"

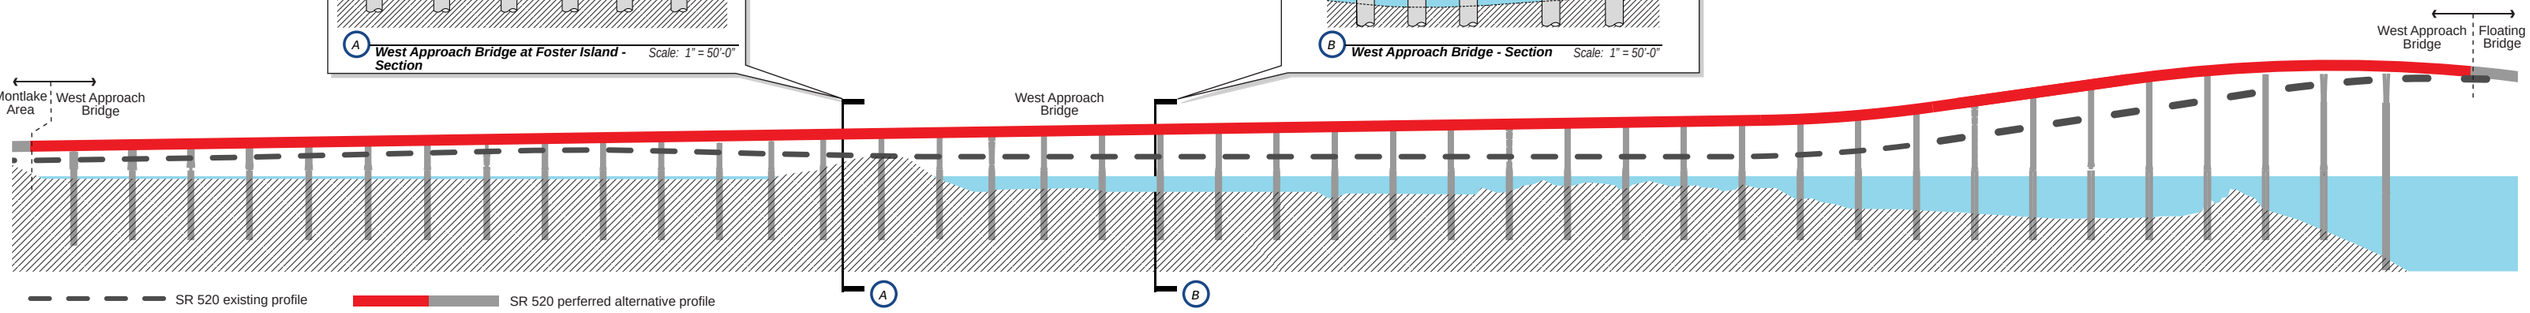

SR 520 existing profile

SR 520 perferred alternative profile

West Approach Bridge Profile

** Profile vertical scale is exaggerated 5 times the horizontal scale.*

Scale: 1" = 120'-0"

DRAFT

October 2011

CONCEPTUAL

DRAFT - THIS SKETCH ONLY DEPICTS THE IDEA. ENGINEERING, OPERATIONS AND ENVIRONMENTAL ANALYSIS REQUIRED.

Washington State Department of Transportation

SR 520

West Approach Bridge Area Basic Project Features

Foster Island boardwalk looking west

West approach bridge and SR 520 at Foster Island looking northwest

West approach bridge from Laurelhurst looking south

West approach bridge from North Madison Park looking northwest

Arboretum Vicinity

Marsh Island boardwalk looking east toward Foster Island

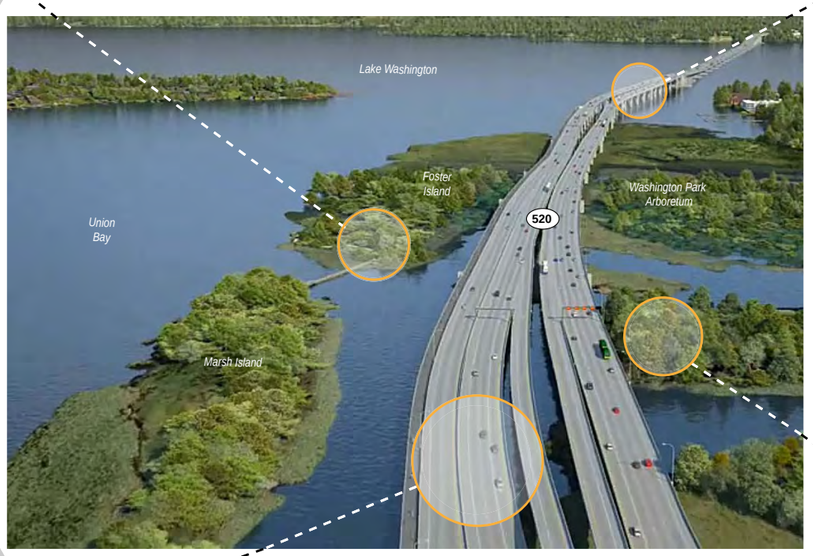

Madison Park/ Laurelhurst Vicinity

Madison Park at Lynn Street looking northeast

Husky Stadium looking southeast

Union Bay Shoreline Vicinity

SR 520 roadway at Montlake lid east portal looking west

UW boathouse looking south

WSDOT Peninsula Vicinity

WSDOT Peninsula looking northwest

WSDOT Peninsula and Marsh Island looking northeast

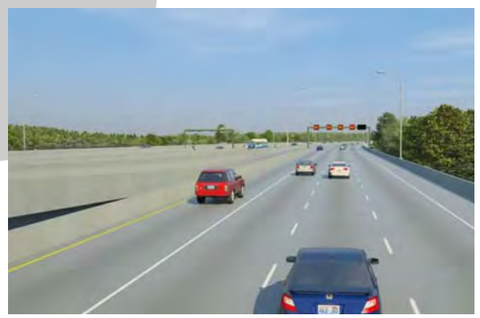

SR 520 roadway at WSDOT Peninsula looking east

DRAFT

October 2011

CONCEPTUAL

DRAFT - THIS SKETCH ONLY DEPICTS THE IDEA. ENGINEERING, OPERATIONS AND ENVIRONMENTAL ANALYSIS REQUIRED.

Washington State Department of Transportation

STATE ROUTE 520

DRAFT

October 2011

CONCEPTUAL

DRAFT - THIS SKETCH ONLY DEPICTS THE IDEA. ENGINEERING, OPERATIONS AND ENVIRONMENTAL ANALYSIS REQUIRED.

Washington State Department of Transportation | SR 520

1" = 120'

N
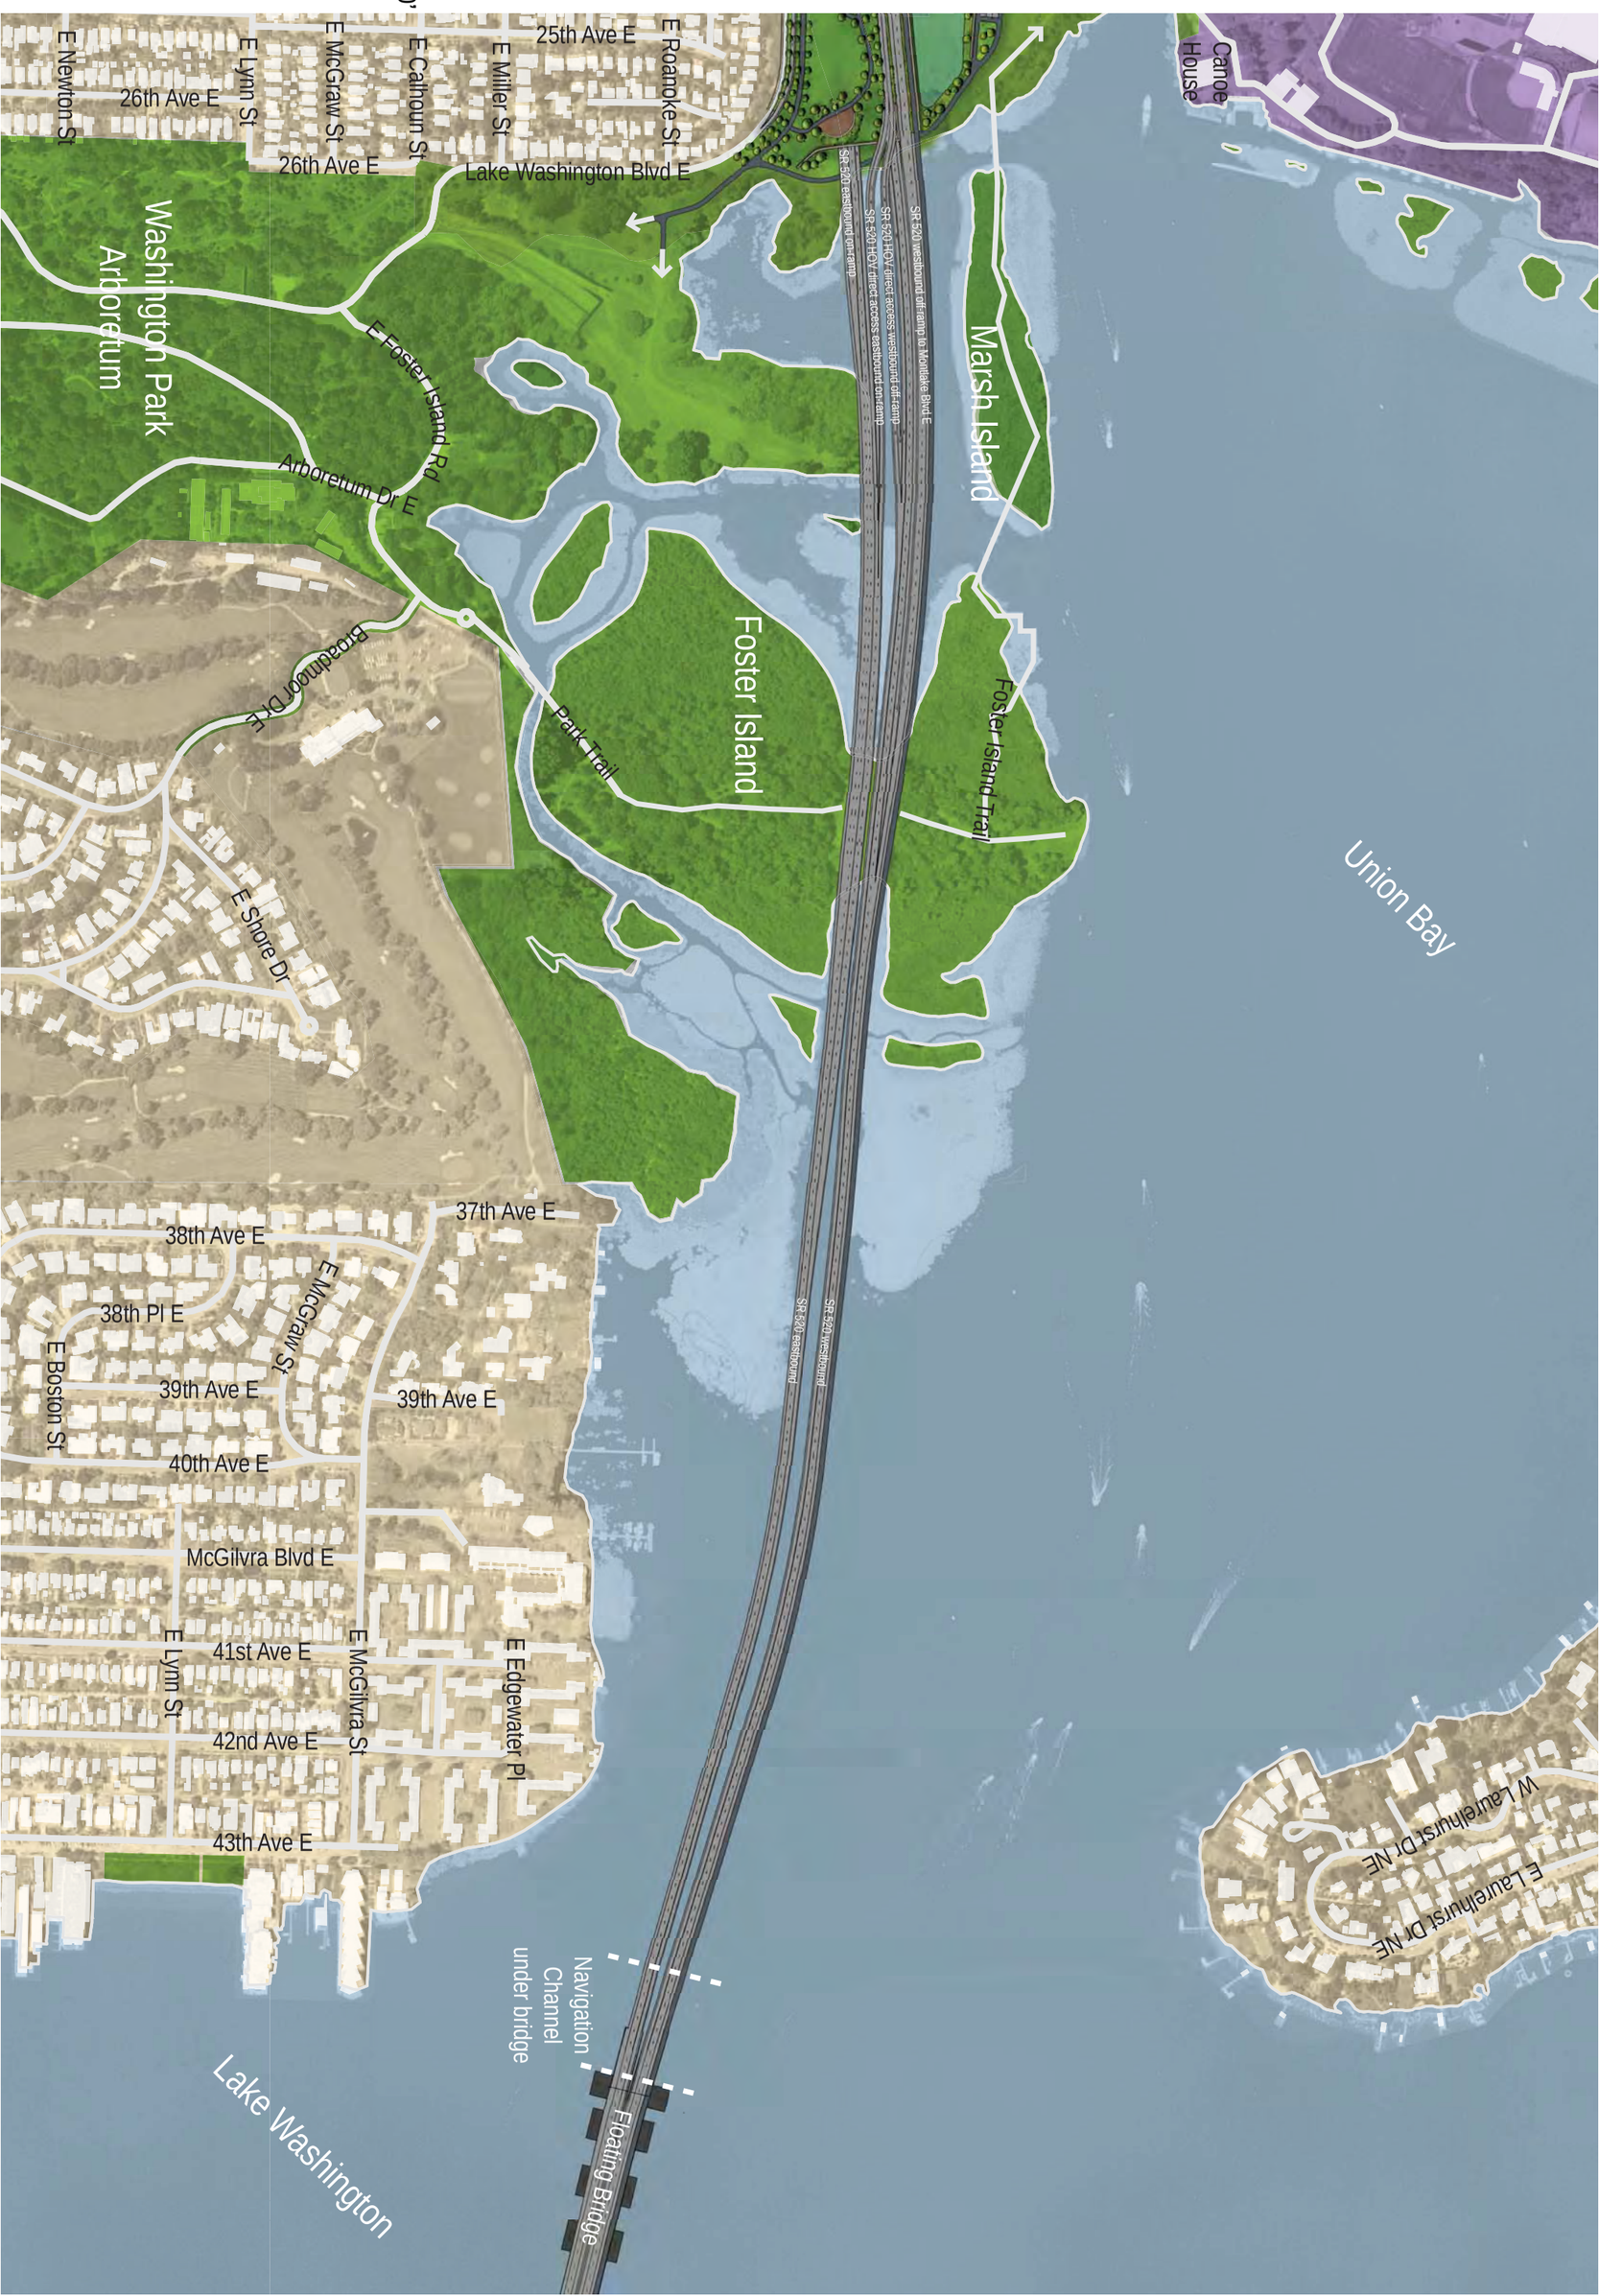
West Approach Bridge Area