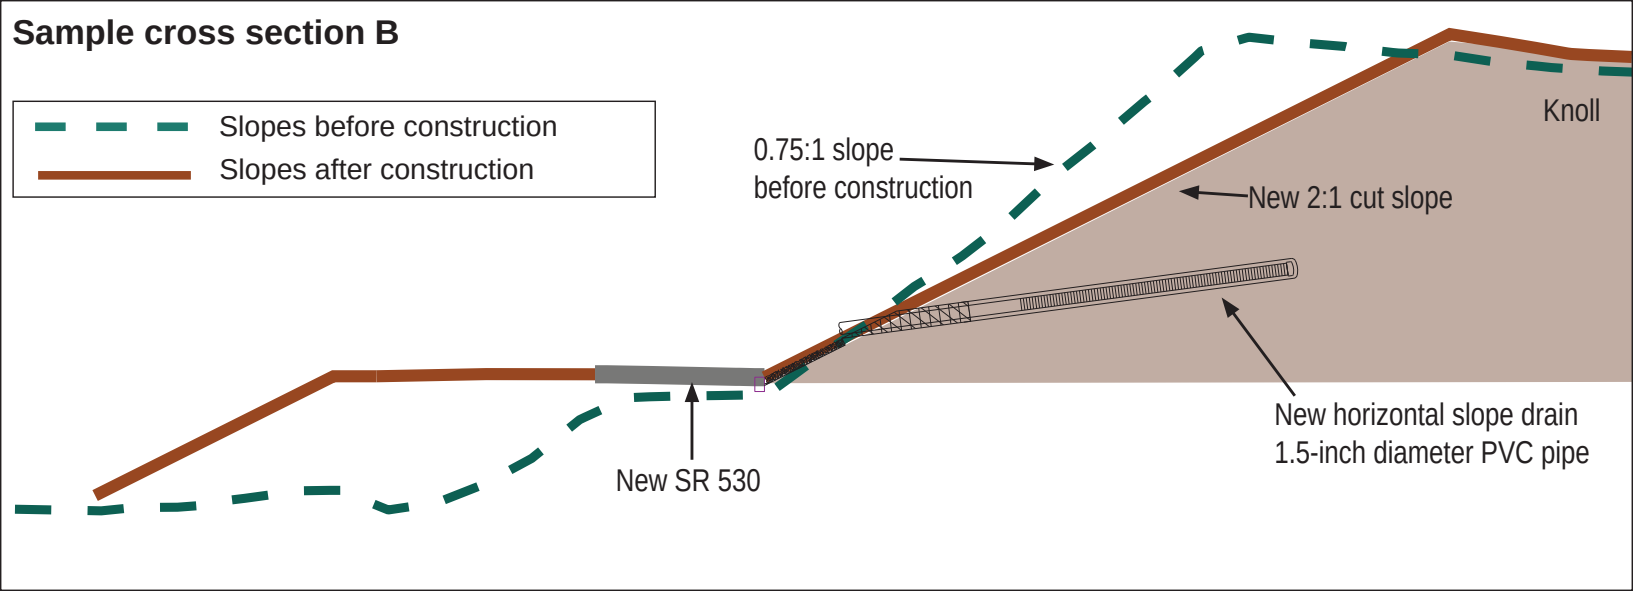
Sample cross section B
Slopes before construction
Slopes after construction
0.75:1 slope
before construction
New 2:1 cut slope
Knoll
New horizontal slope drain
1.5-inch diameter PVC pipe
New SR 530