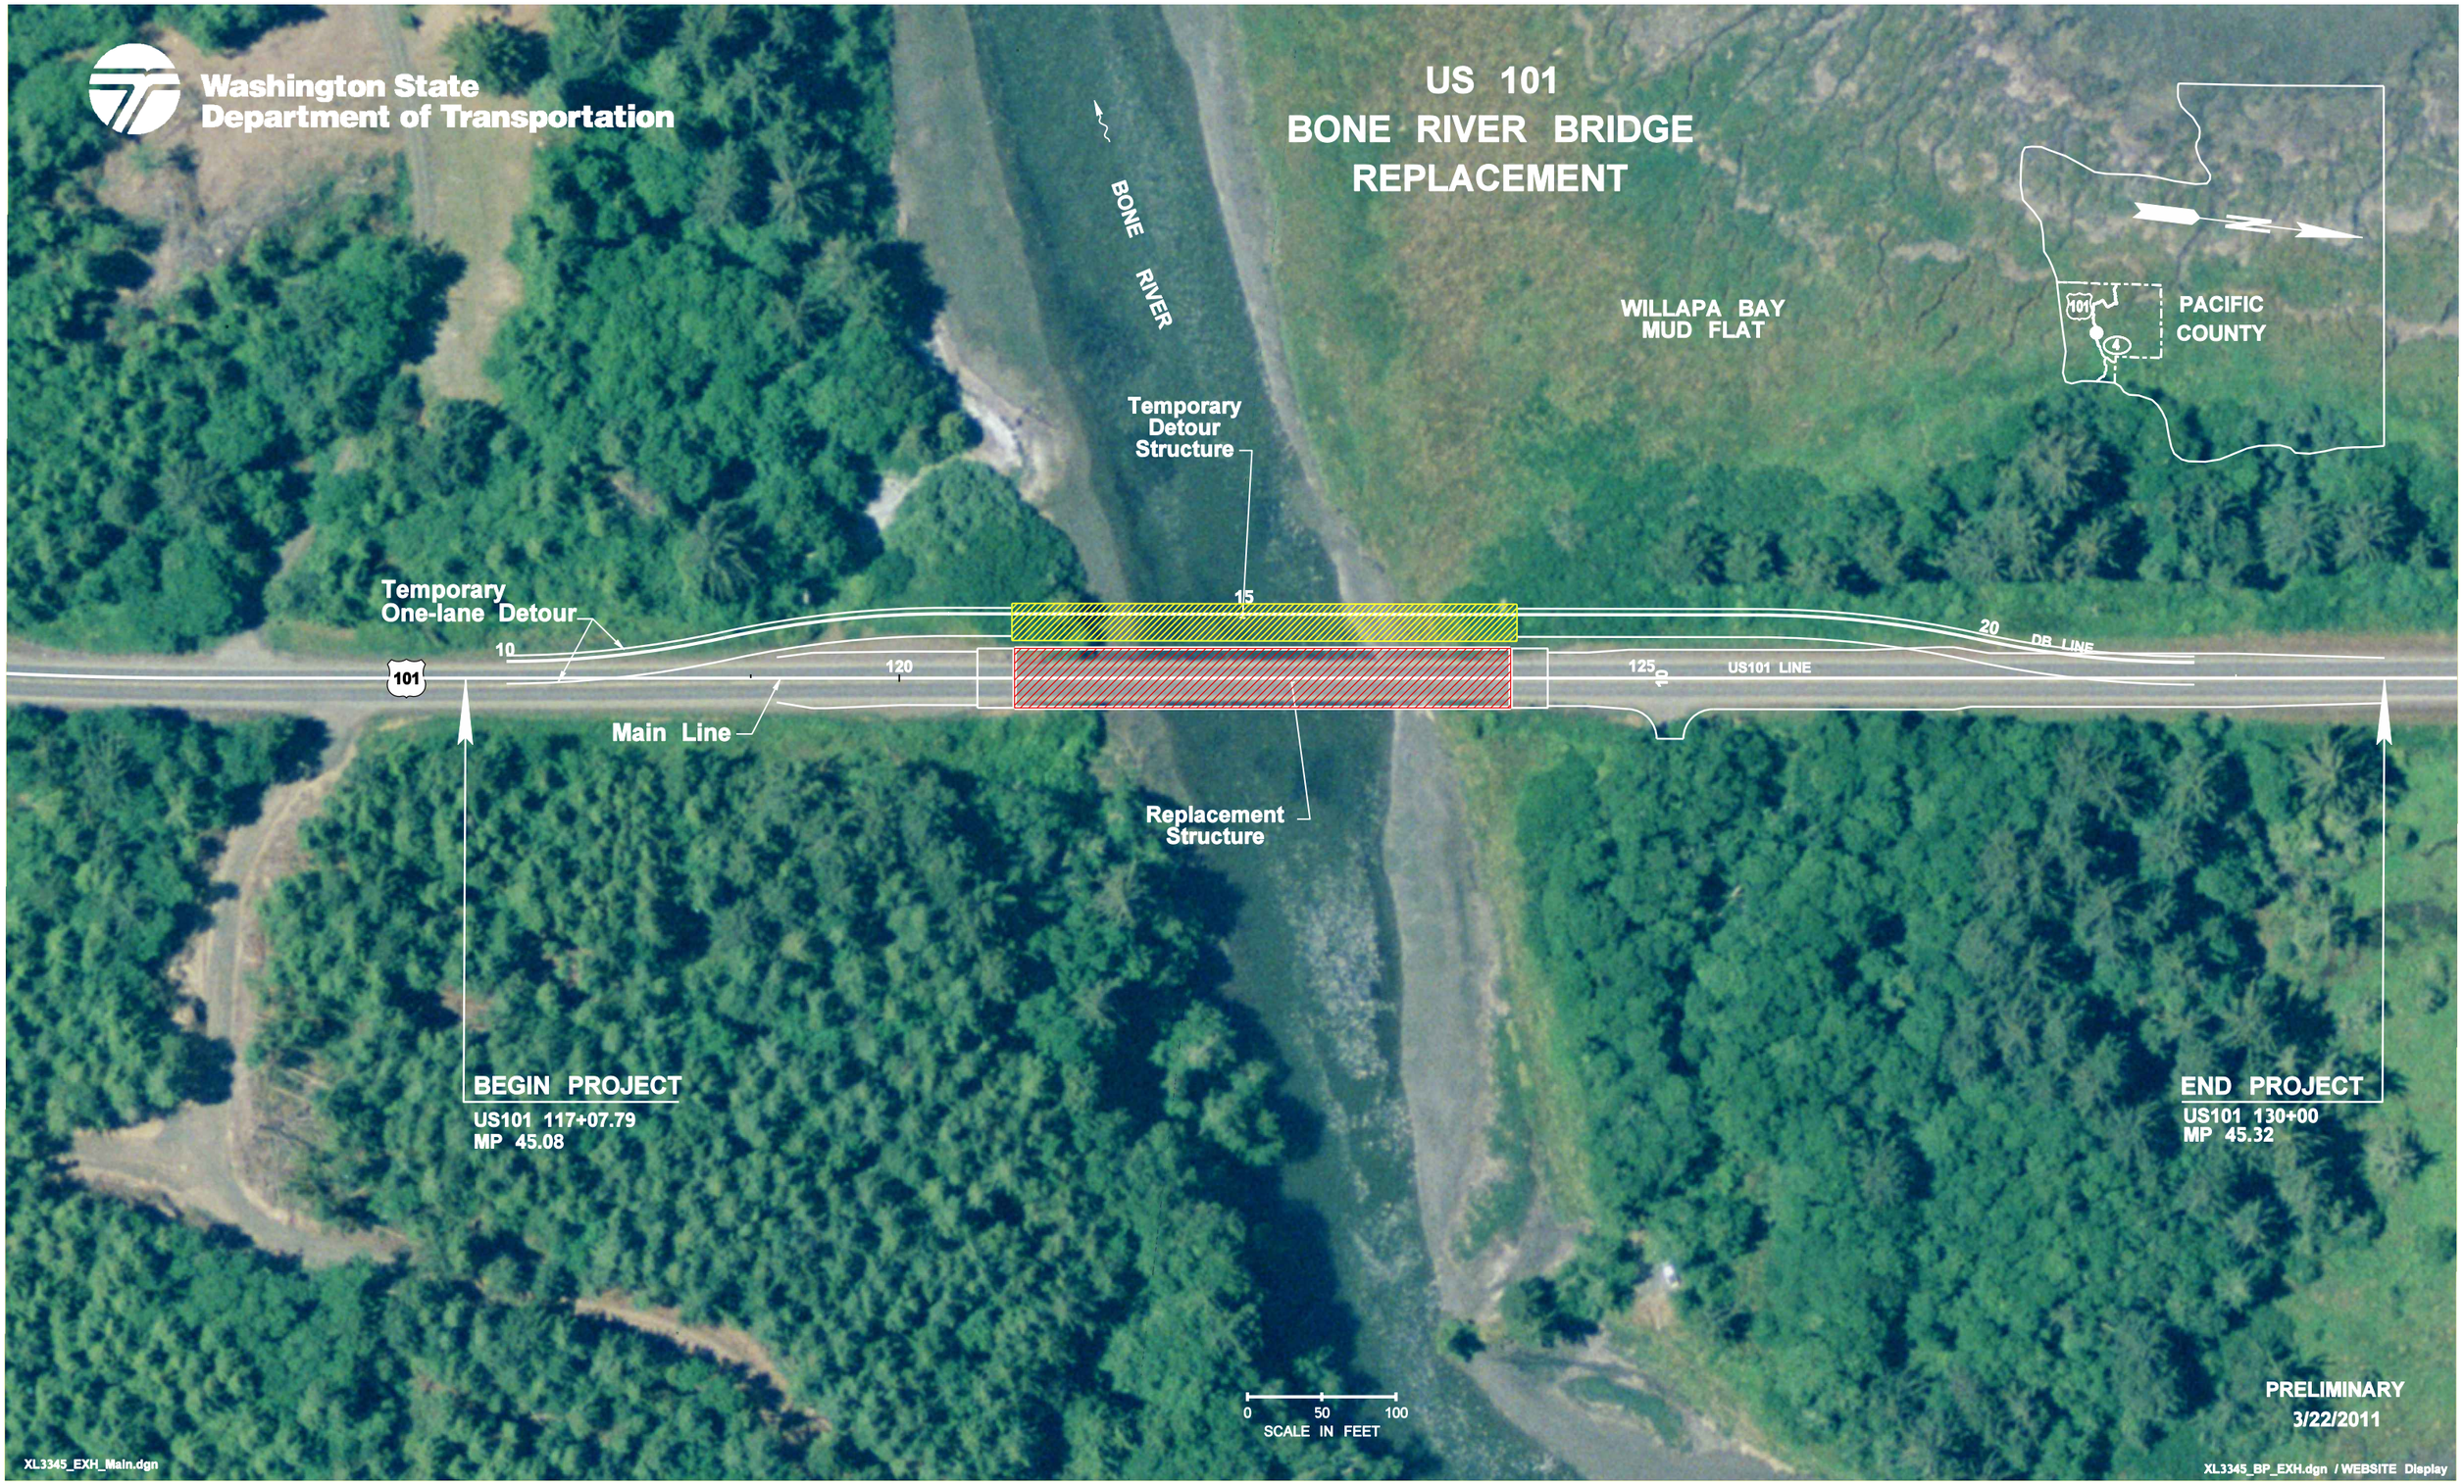
Washington State
Department of Transportation
US 101
BONE RIVER BRIDGE
REPLACEMENT
BONE RIVER
WILLAPA BAY
MUD FLAT
PACIFIC
COUNTY
Temporary
Detour
Structure
Temporary
One-lane Detour
15
10
120
125
20
DB LINE
US101 LINE
101
Main Line
Replacement
Structure
BEGIN PROJECT
US101 117+07.79
MP 45.08
END PROJECT
US101 130+00
MP 45.32
0 50 100
SCALE IN FEET
PRELIMINARY
3/22/2011
XL3345_EXH_Main.dgn
XL3345_BP_EXH.dgn / WEBSITE Display