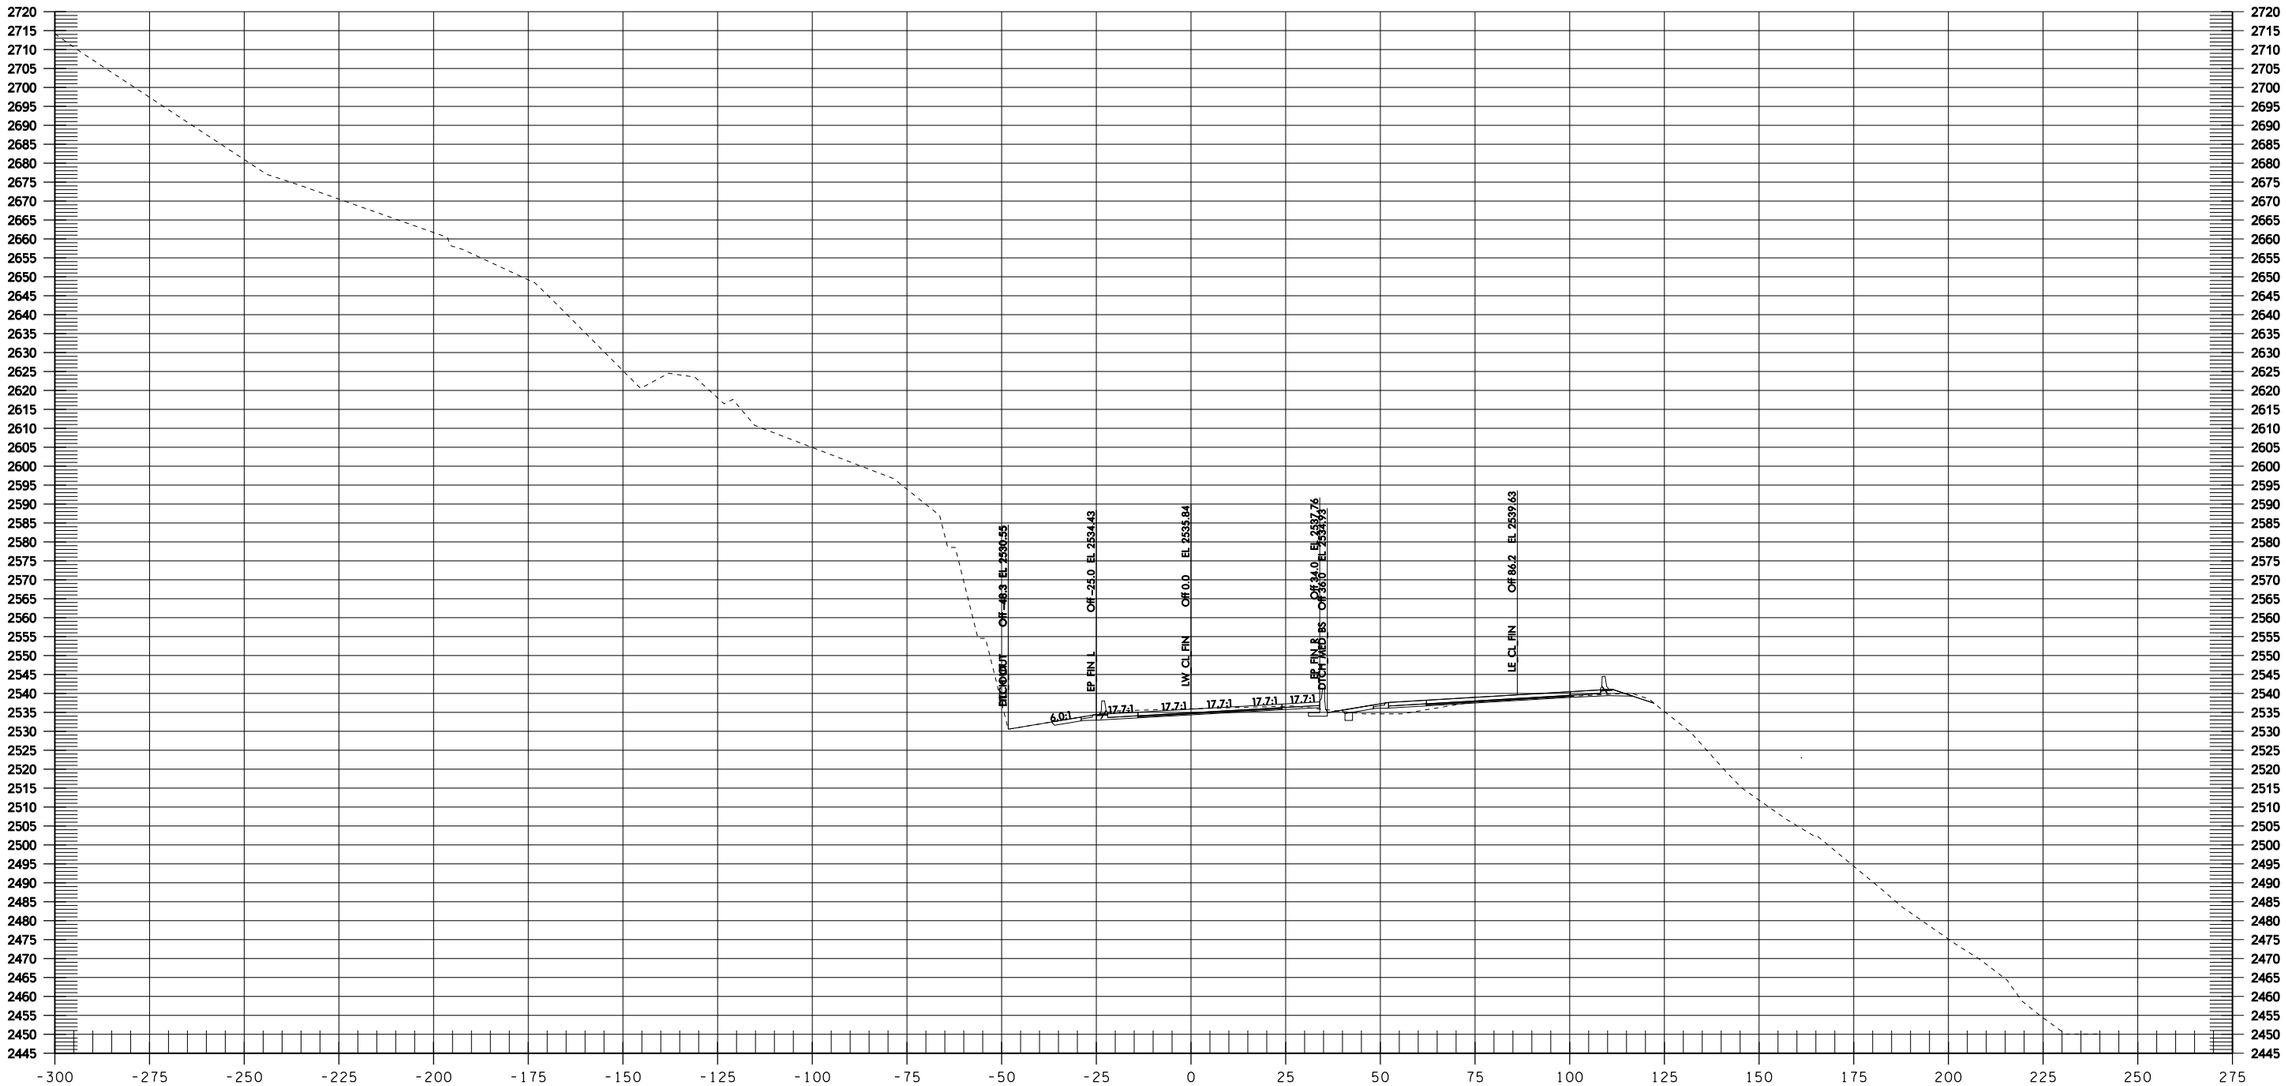

LW 1338+00

Informational Use Only Washington State Department of Transportation I-90 Snowshed to Keechelus Dam Phase 1C - Replace Snowshed and Add Lanes