Washington State Department of Transportation

SR 520 Bridge Replacement and HOV Program

Medina to SR 202: Eastside Transit and HOV Project

Planned noise wall location and heights

Wall 3-North and Wall 3-South

June 2010

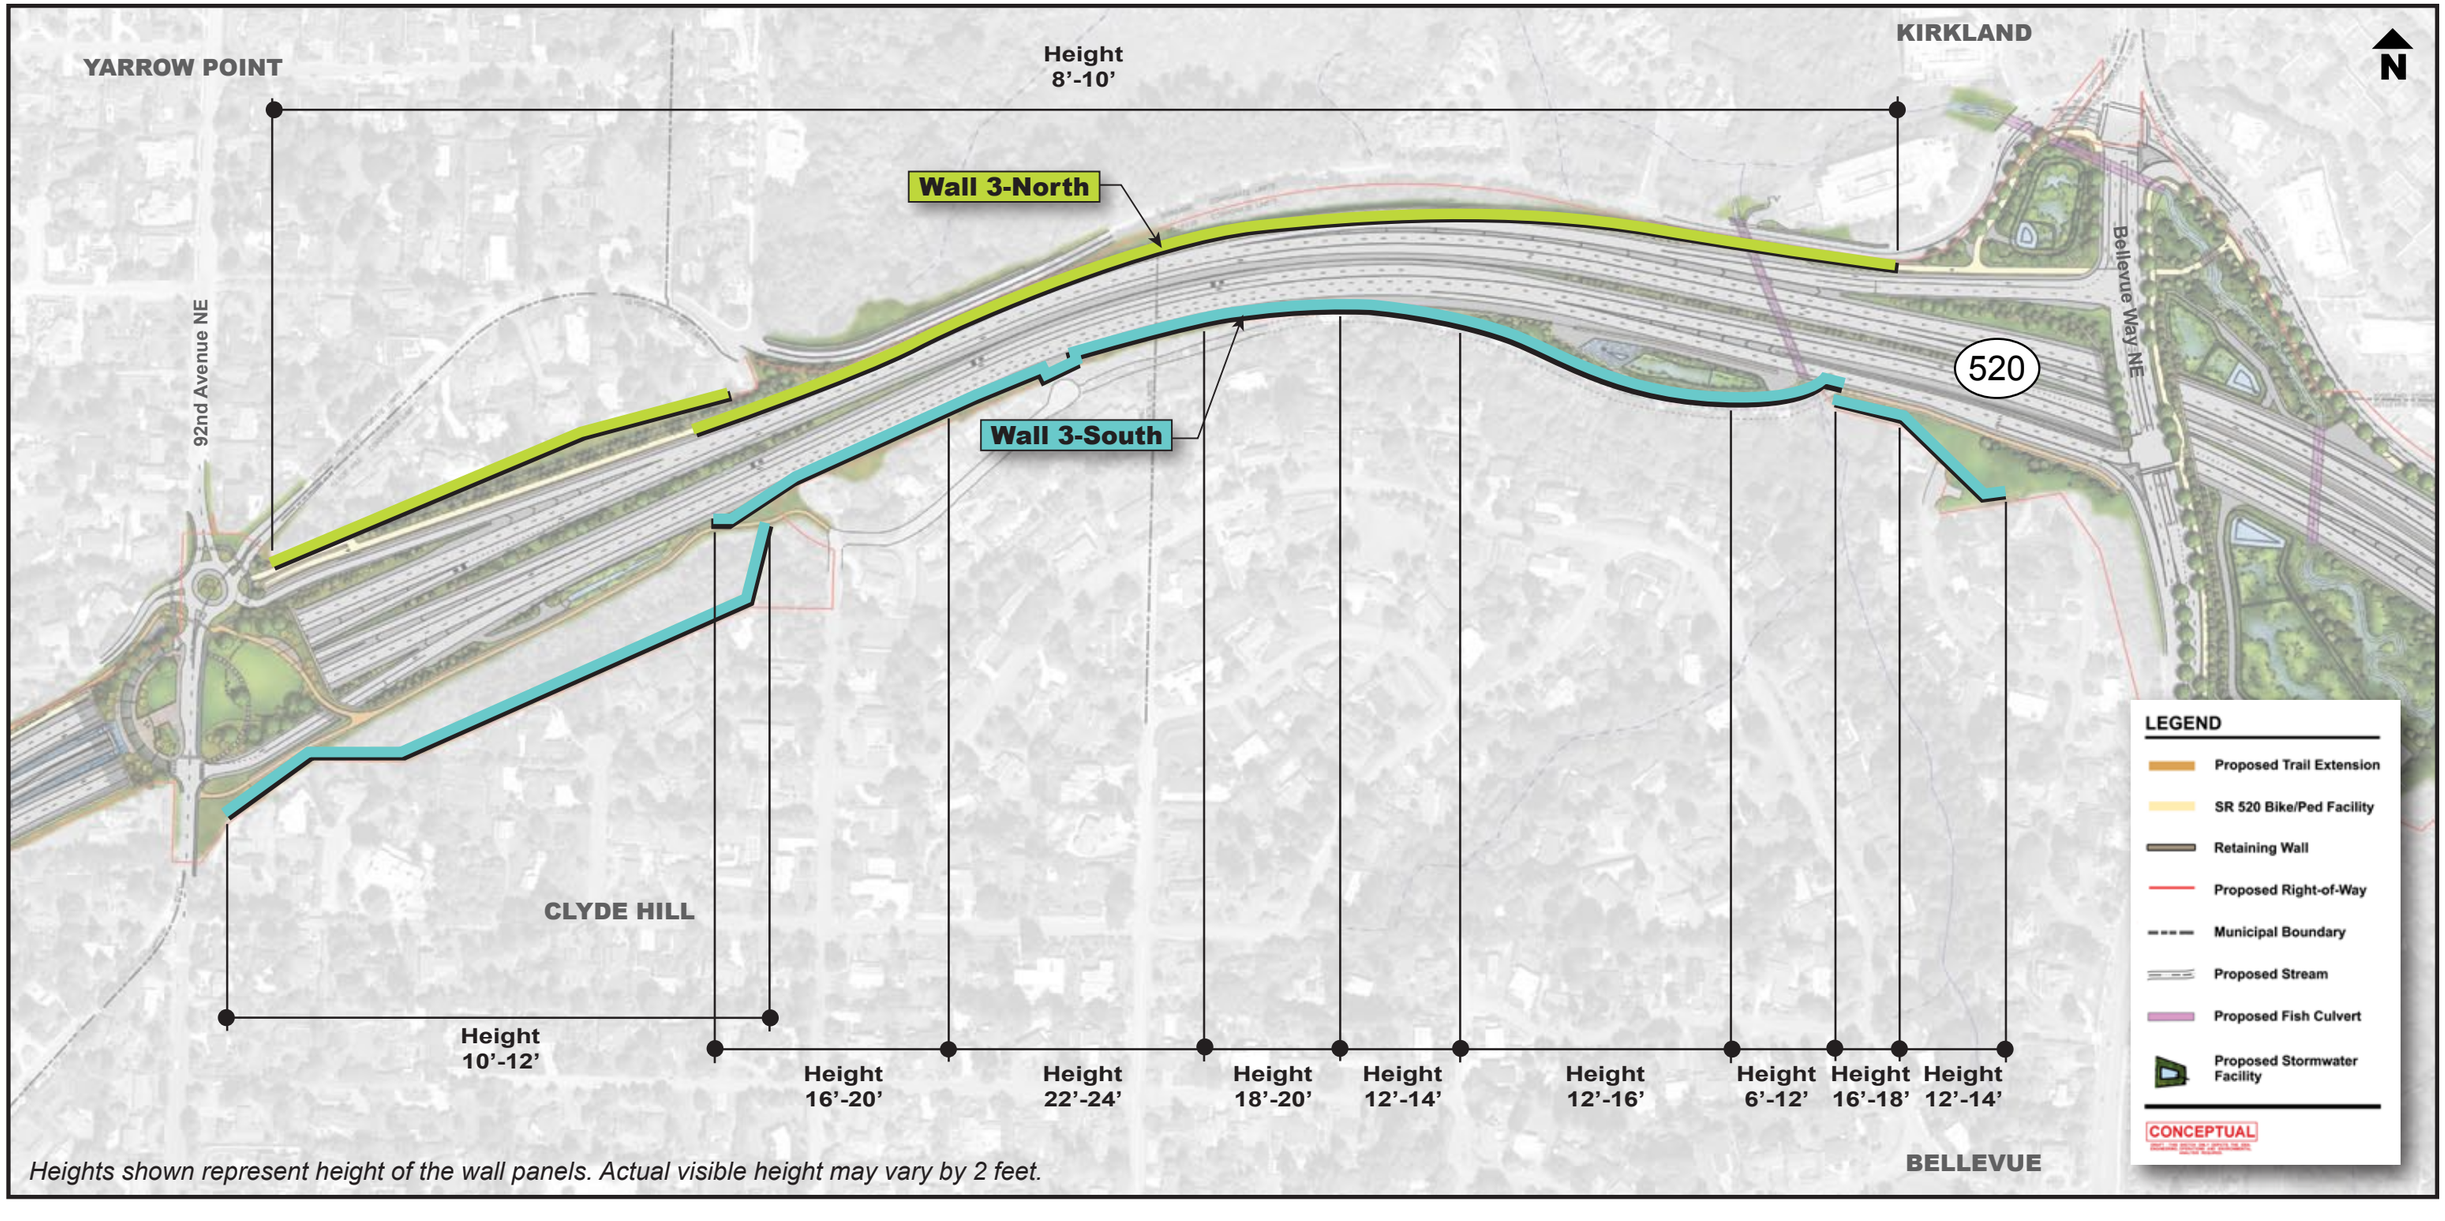

Heights shown represent height of the wall panels. Actual visible height may vary by 2 feet.