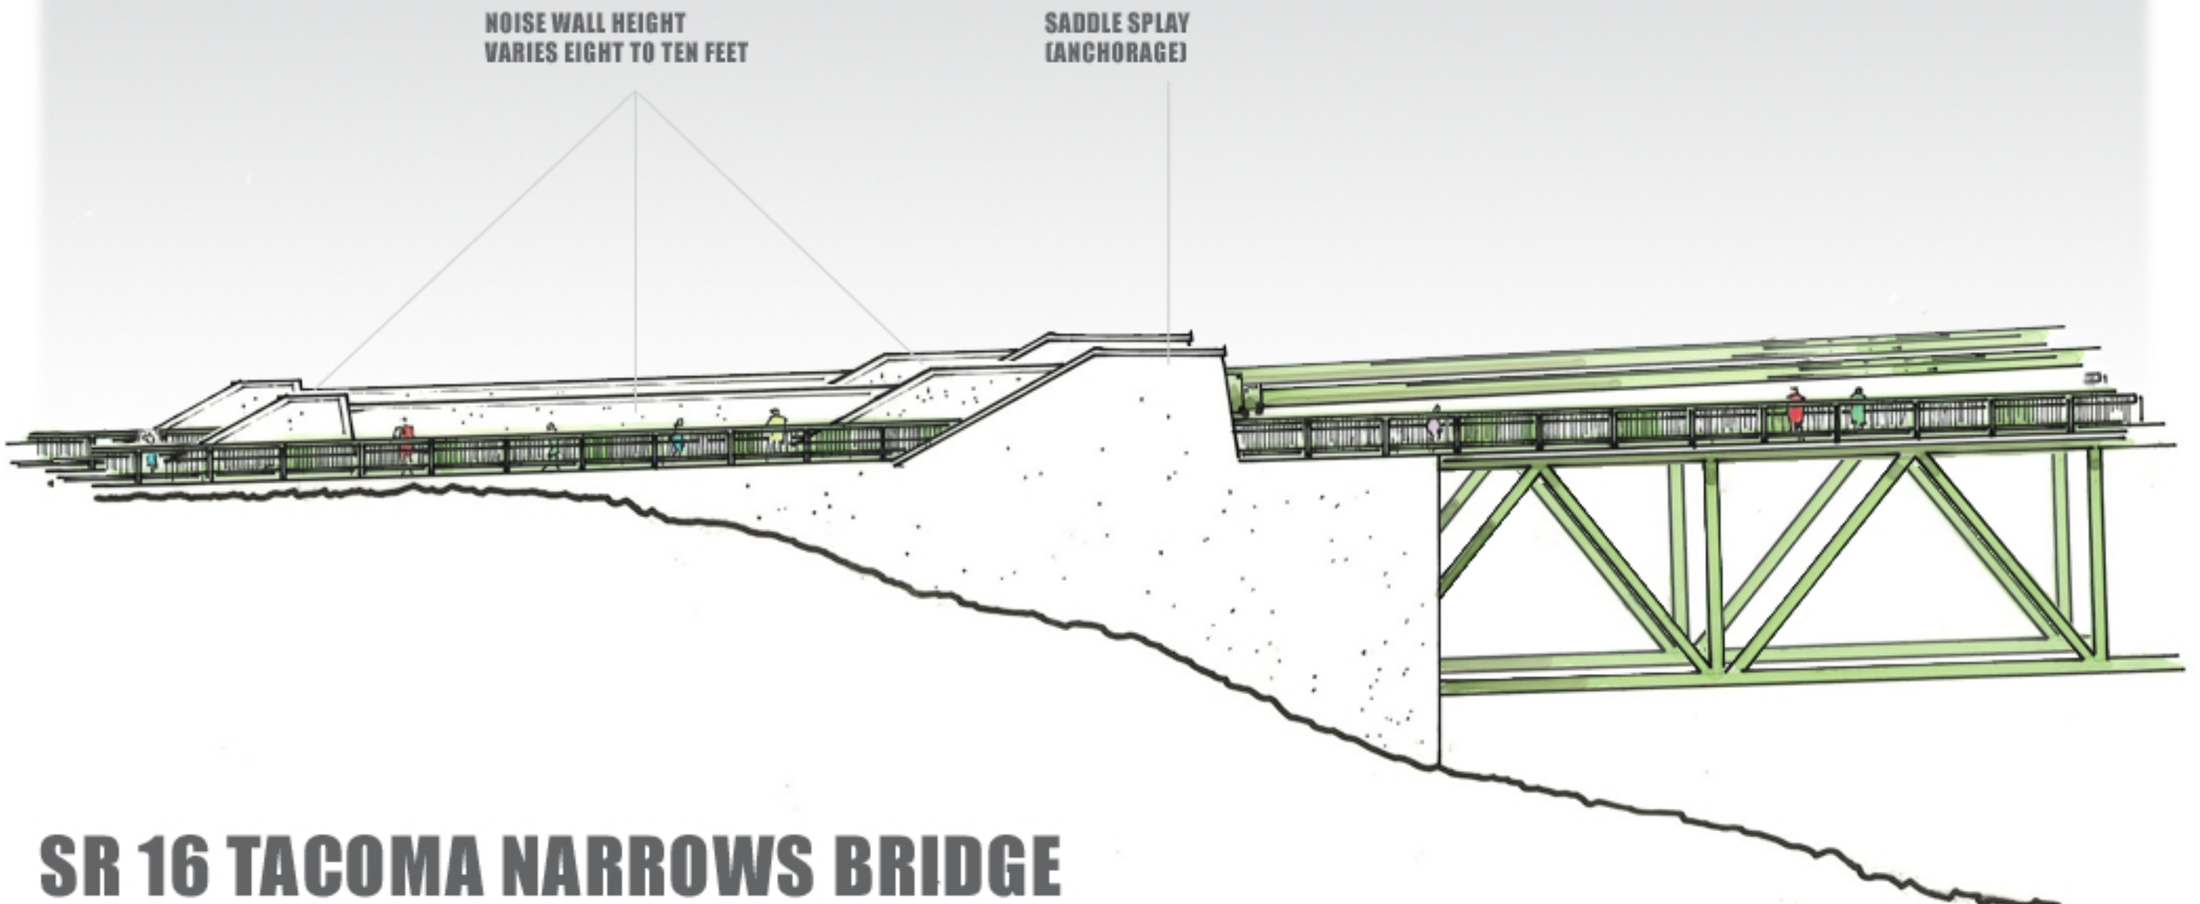

SR 16 TACOMA NARROWS BRIDGE

NOISE WALLS AT EXPANSION JOINTS

WASHINGTON STATE DEPARTMENT OF TRANSPORTATION

WEST ANCHORAGE ELEVATION

LOOKING NORTH

Washington State Department of Transportation