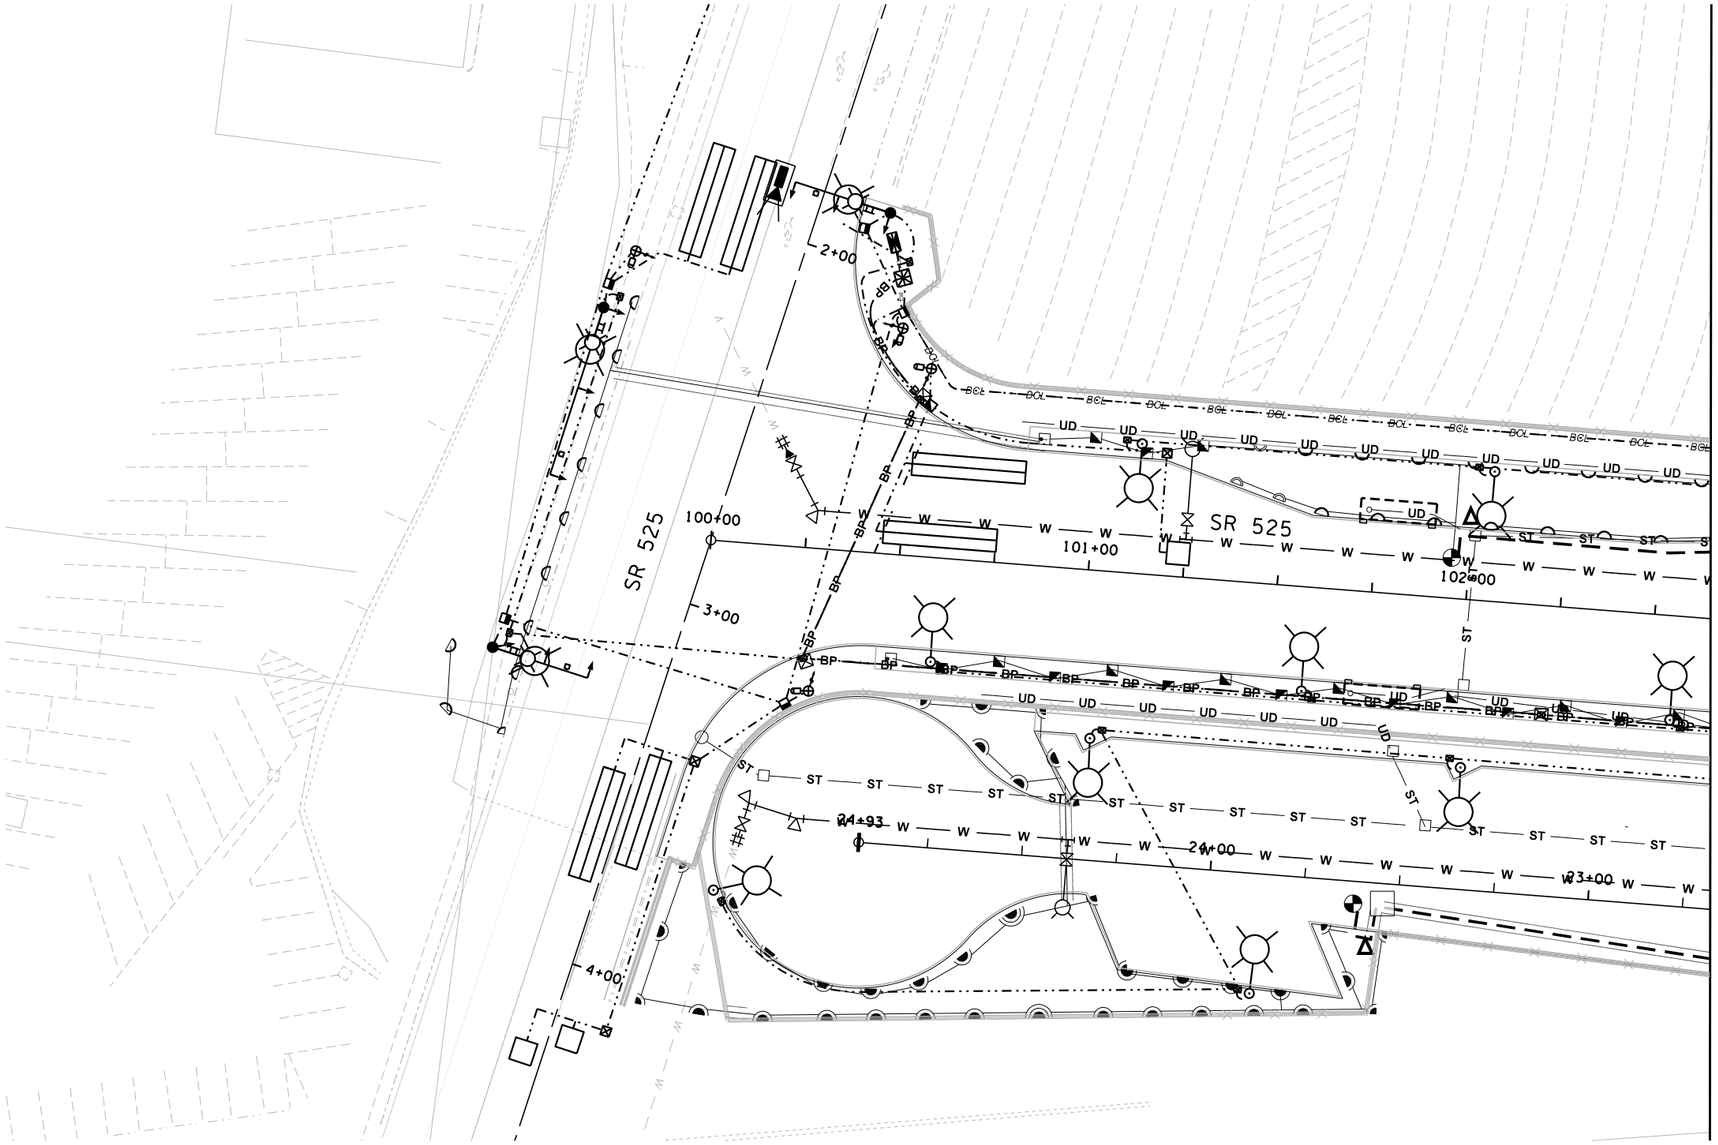

NOTES:

1. FOR DRAINAGE PLANS SEE C07.00 SERIES SHEETS.
2. FOR WATER AND SANITARY SEWER PLANS SEE C08.00 SERIES SHEETS.
3. FOR IRRIGATION PLANS SEE C09.40 SERIES SHEETS.
4. FOR ELECTRICAL PLANS SEE EA03.00 SERIES SHEETS.
5. FOR ILLUMINATION PLANS SEE EA16.00 SERIES SHEETS.
6. FOR SITE COMMUNICATION PLANS SEE EA43.00 SERIES SHEETS.

60% Submittal
NOT TO BE USED FOR CONSTRUCTION

JACOBS

KEY PLAN

0 20 40
SCALE 1" = 40'

FILE NAME: WSF\Mukilteo\CADD\WORKING\JACOBS\14w121c02_20.dlv						
PRINTED: 10:08:41 AM 2/19/2016	LAST PRINTED BY:				FED.AID PROJ.NO.	
SUBMITTAL DATE: 2/26/2016	perryda				*-WA-***	
DESIGNED BY: D. PERRY	2/26/2016				REGION NO. 10	STATE WASH
ENTERED BY: D. PERRY	2/26/2016				JOB NUMBER ******	
CHECKED BY: R. LUDWIG	2/26/2016				CONTRACT NO. QQ****	
MAR PROJ ENGR: M. ANDERSON						
DIR TERM ENGR: N. MCINTOSH						
ASST SECRETARY: L. GRIFFITH		REVISION	DATE	BY		

Washington State Department of Transportation
WASHINGTON STATE FERRIES

SR 525
MUKILTEO FERRY TERMINAL (PHASE 2)
FERRY TERMINAL CONSTRUCTION

COMPOSITE UTILITY PLAN

C02.20

SHEET OF SHEETS

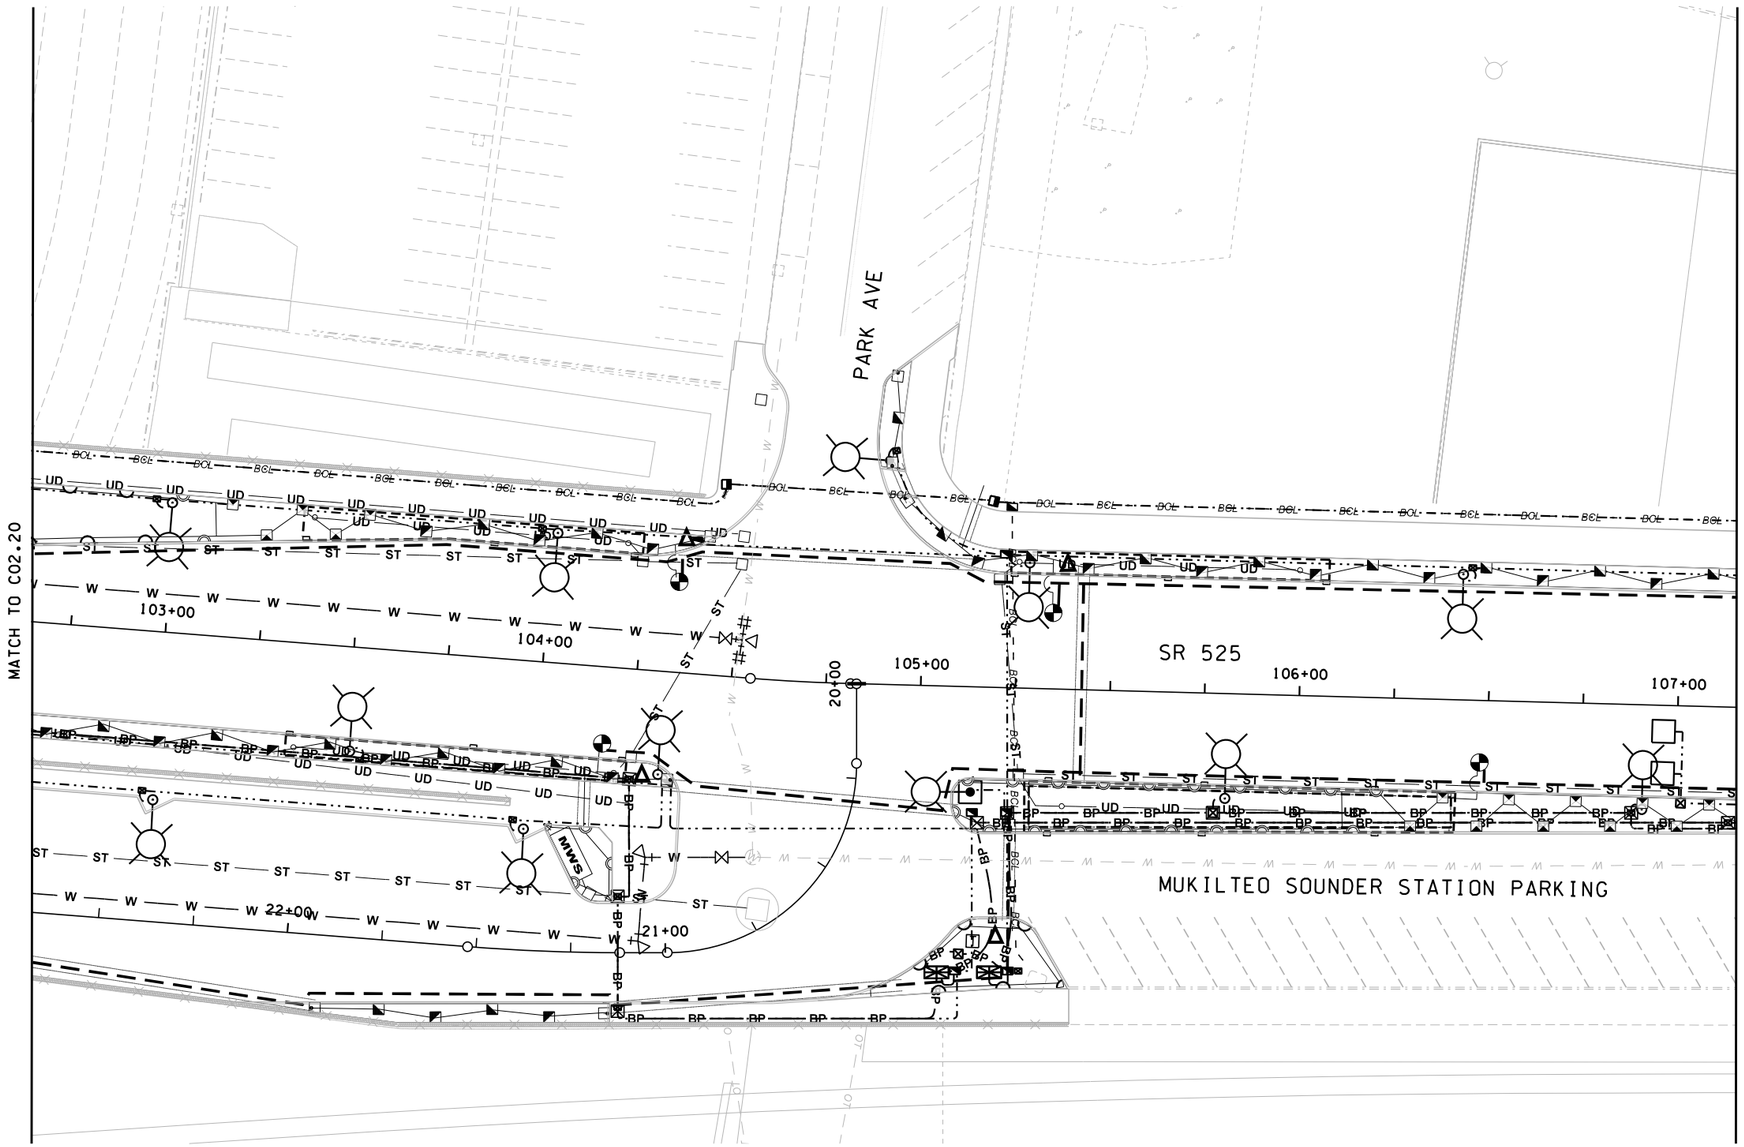

NOTES:

1. FOR DRAINAGE PLANS SEE C07.00 SERIES SHEETS.
2. FOR WATER AND SANITARY SEWER PLANS SEE C08.00 SERIES SHEETS.
3. FOR IRRIGATION PLANS SEE C09.40 SERIES SHEETS.
4. FOR ELECTRICAL PLANS SEE EA03.00 SERIES SHEETS.
5. FOR ILLUMINATION PLANS SEE EA16.00 SERIES SHEETS.
6. FOR SITE COMMUNICATION PLANS SEE EA43.00 SERIES SHEETS.

60% Submittal
NOT TO BE USED FOR CONSTRUCTION

JACOBS®

KEY PLAN

0 20 40
SCALE 1" = 40'

FILE NAME: WSF\Mukilteo\CADD\WORKING\JACOBS\14w121c02_21.dlv						
PRINTED: 10:08:49 AM 2/19/2016	LAST PRINTED BY:					FED.AID PROJ.NO.
SUBMITTAL DATE: 2/26/2016	perryda					
DESIGNED BY: D. PERRY	2/26/2016					*-WA-***
ENTERED BY: D. PERRY	2/26/2016					REGION NO. STATE
CHECKED BY: R. LUDWIG	2/26/2016					10 WASH
MAR PROJ ENGR: M. ANDERSON						JOB NUMBER ******
DIR TERM ENGR: N. MCINTOSH						
ASST SECRETARY: L. GRIFFITH		REVISION	DATE	BY		CONTRACT NO. 00****

Washington State Department of Transportation
WASHINGTON STATE FERRIES

SR 525
MUKILTEO FERRY TERMINAL (PHASE 2)
FERRY TERMINAL CONSTRUCTION

COMPOSITE UTILITY PLAN

C02.21
SHEET
OF
SHEETS

NOTES:

1. FOR DRAINAGE PLANS SEE C07.00 SERIES SHEETS.
2. FOR WATER AND SANITARY SEWER PLANS SEE C08.00 SERIES SHEETS.
3. FOR IRRIGATION PLANS SEE C09.40 SERIES SHEETS.
4. FOR ELECTRICAL PLANS SEE EA03.00 SERIES SHEETS.
5. FOR ILLUMINATION PLANS SEE EA16.00 SERIES SHEETS.
6. FOR SITE COMMUNICATION PLANS SEE EA43.00 SERIES SHEETS.

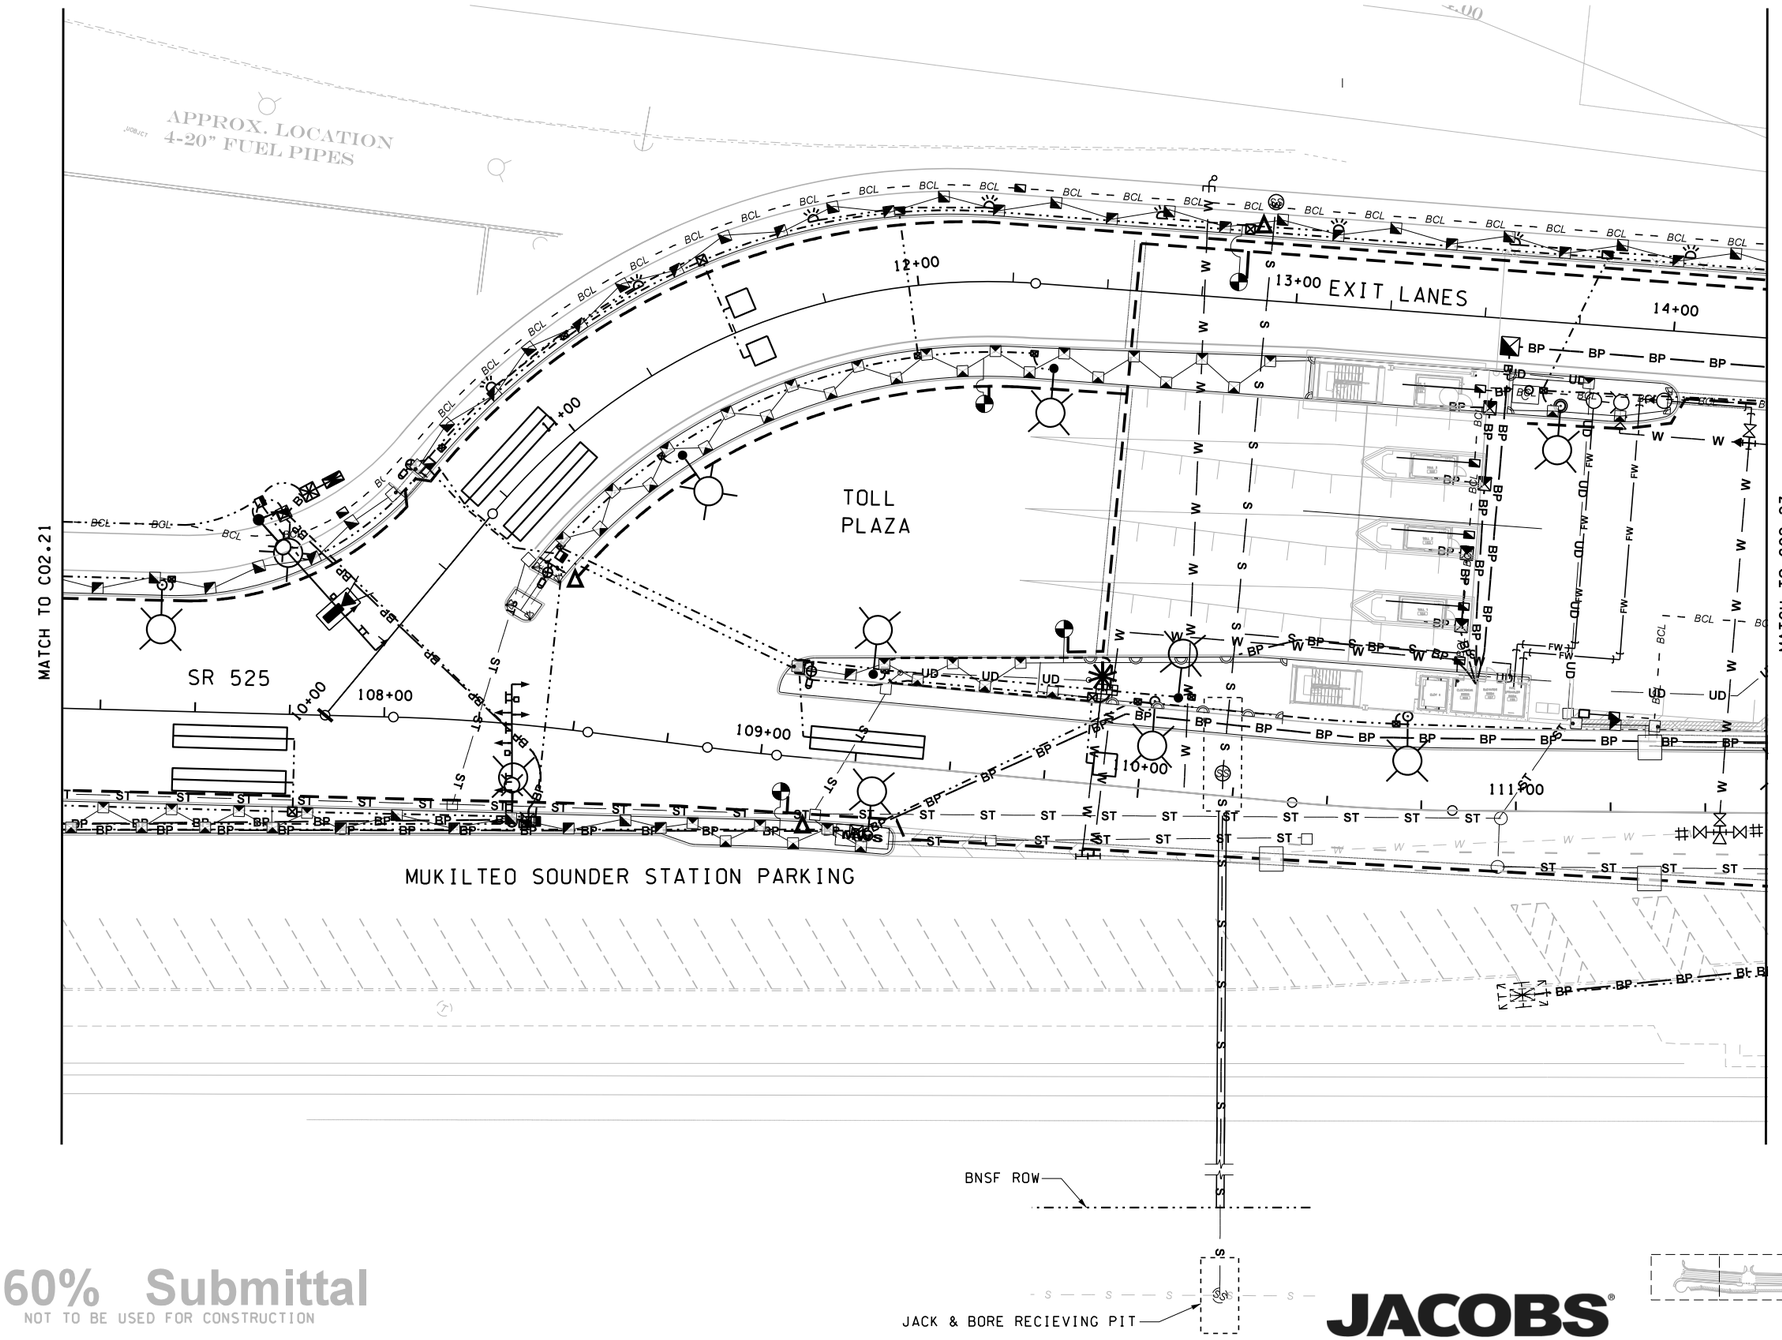

60% Submittal
NOT TO BE USED FOR CONSTRUCTION

JACOBS

KEY PLAN

0 20 40
SCALE 1" = 40'

FILE NAME: WSF\Mukilteo\CADD\WORKING\JACOBS\14w121c02_22.dlv						
PRINTED: 10:09:00 AM 2/19/2016	LAST PRINTED BY:					FED.AID PROJ.NO.
SUBMITTAL DATE: 2/26/2016	perrydo					*-WA-***
DESIGNED BY: D. PERRY	2/26/2016					REGION NO. 10 / STATE WASH
ENTERED BY: D. PERRY	2/26/2016					JOB NUMBER ******
CHECKED BY: R. LUDWIG	2/26/2016					CONTRACT NO. 00****
MAR PROJ ENGR: M. ANDERSON						
DIR TERM ENGR: N. MCINTOSH						
ASST SECRETARY: L. GRIFFITH		REVISION	DATE	BY		

Washington State Department of Transportation
WASHINGTON STATE FERRIES

SR 525
MUKILTEO FERRY TERMINAL (PHASE 2)
FERRY TERMINAL CONSTRUCTION

COMPOSITE UTILITY PLAN

C02.22
SHEET
OF
SHEETS

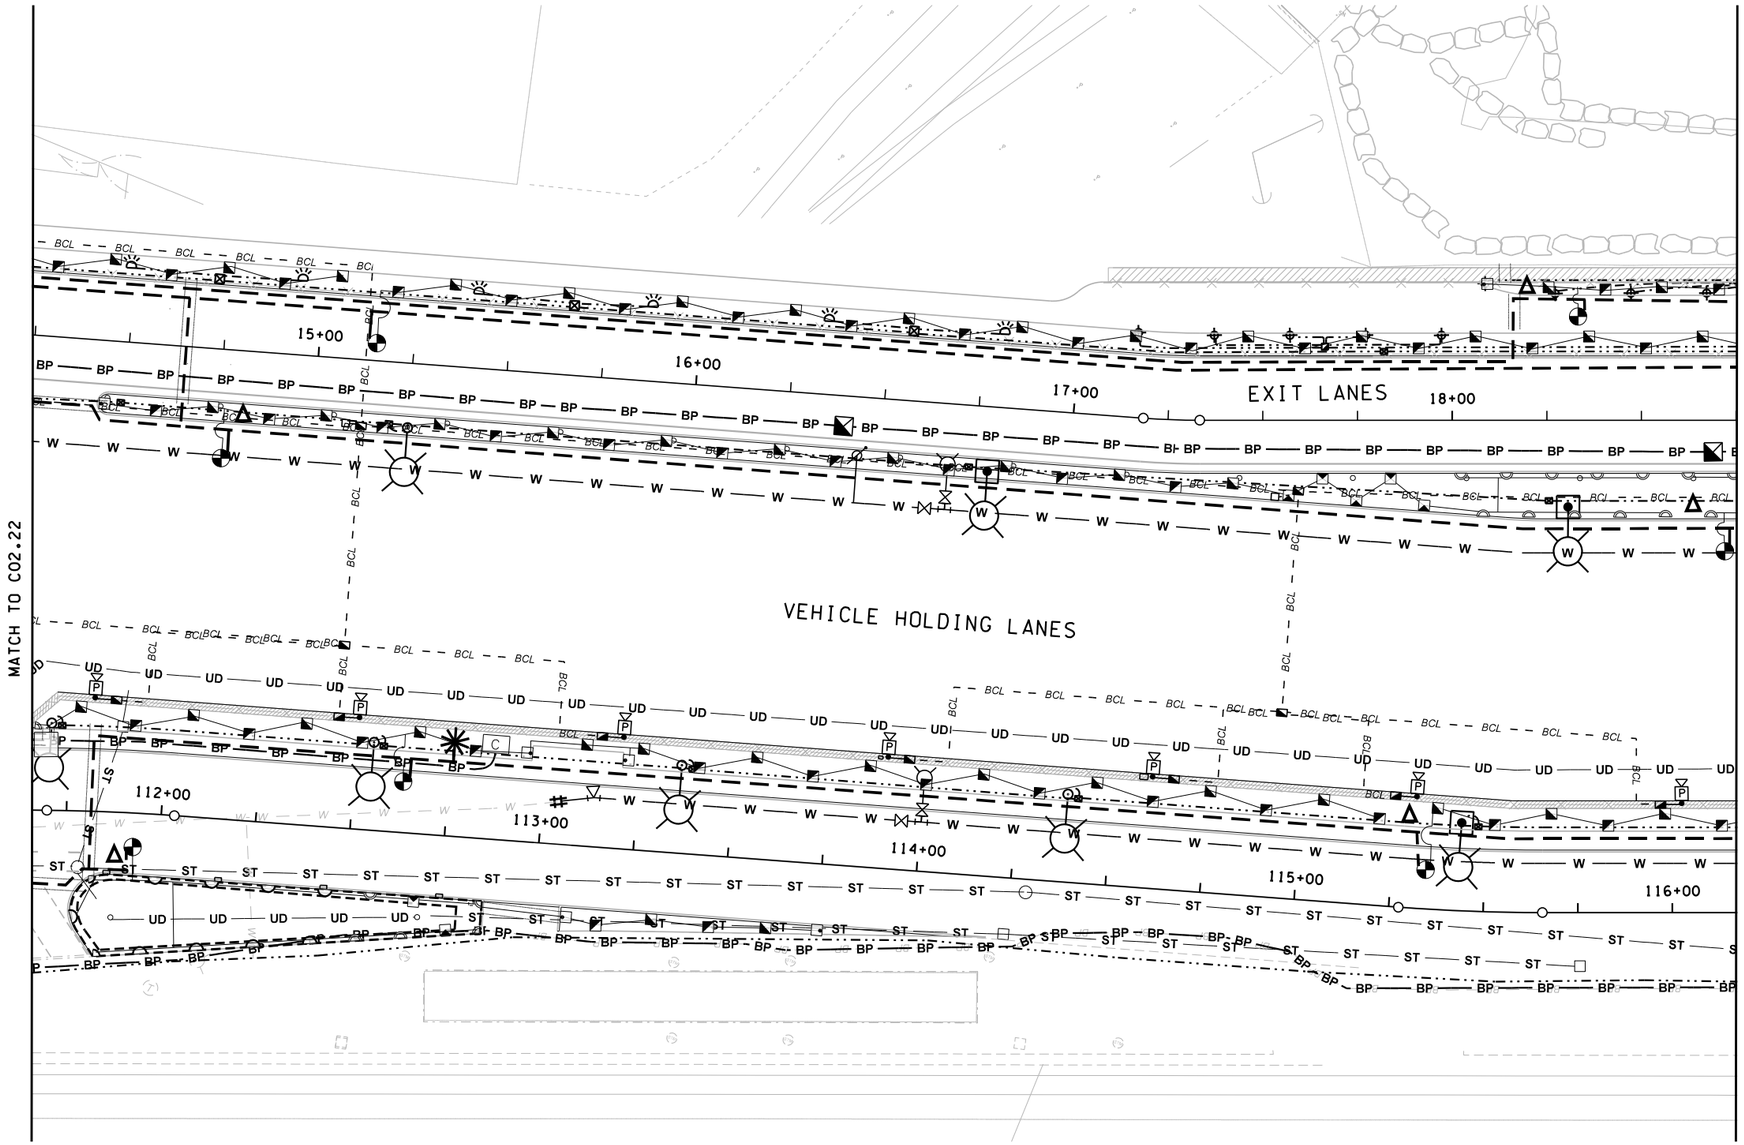

NOTES:

1. FOR DRAINAGE PLANS SEE C07.00 SERIES SHEETS.
2. FOR WATER AND SANITARY SEWER PLANS SEE C08.00 SERIES SHEETS.
3. FOR IRRIGATION PLANS SEE C09.40 SERIES SHEETS.
4. FOR ELECTRICAL PLANS SEE EA03.00 SERIES SHEETS.
5. FOR ILLUMINATION PLANS SEE EA16.00 SERIES SHEETS.
6. FOR SITE COMMUNICATION PLANS SEE EA43.00 SERIES SHEETS.

60% Submittal
NOT TO BE USED FOR CONSTRUCTION

JACOBS®

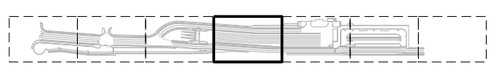

KEY PLAN

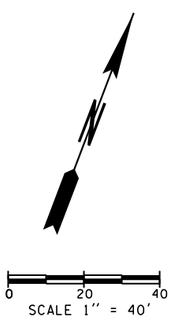

FILE NAME: WSF\Mukilteo\CADD\WORKING\JACOBS\14w121c02_23.dlv						
PRINTED: 10:09:07 AM 2/19/2016	LAST PRINTED BY:					FED.AID PROJ.NO.
SUBMITTAL DATE: 2/26/2016	perryda					*-WA-***
DESIGNED BY: D. PERRY	2/26/2016					REGION NO. STATE
ENTERED BY: D. PERRY	2/26/2016					10 WASH
CHECKED BY: R. LUDWIG	2/26/2016					JOB NUMBER ******
MAR PROJ ENGR: M. ANDERSON						
DIR TERM ENGR: N. MCINTOSH						CONTRACT NO. 00****
ASST SECRETARY: L. GRIFFITH		REVISION	DATE	BY		

Washington State Department of Transportation
WASHINGTON STATE FERRIES

SR 525
MUKILTEO FERRY TERMINAL (PHASE 2)
FERRY TERMINAL CONSTRUCTION

COMPOSITE UTILITY PLAN

C02.23
SHEET
OF
SHEETS

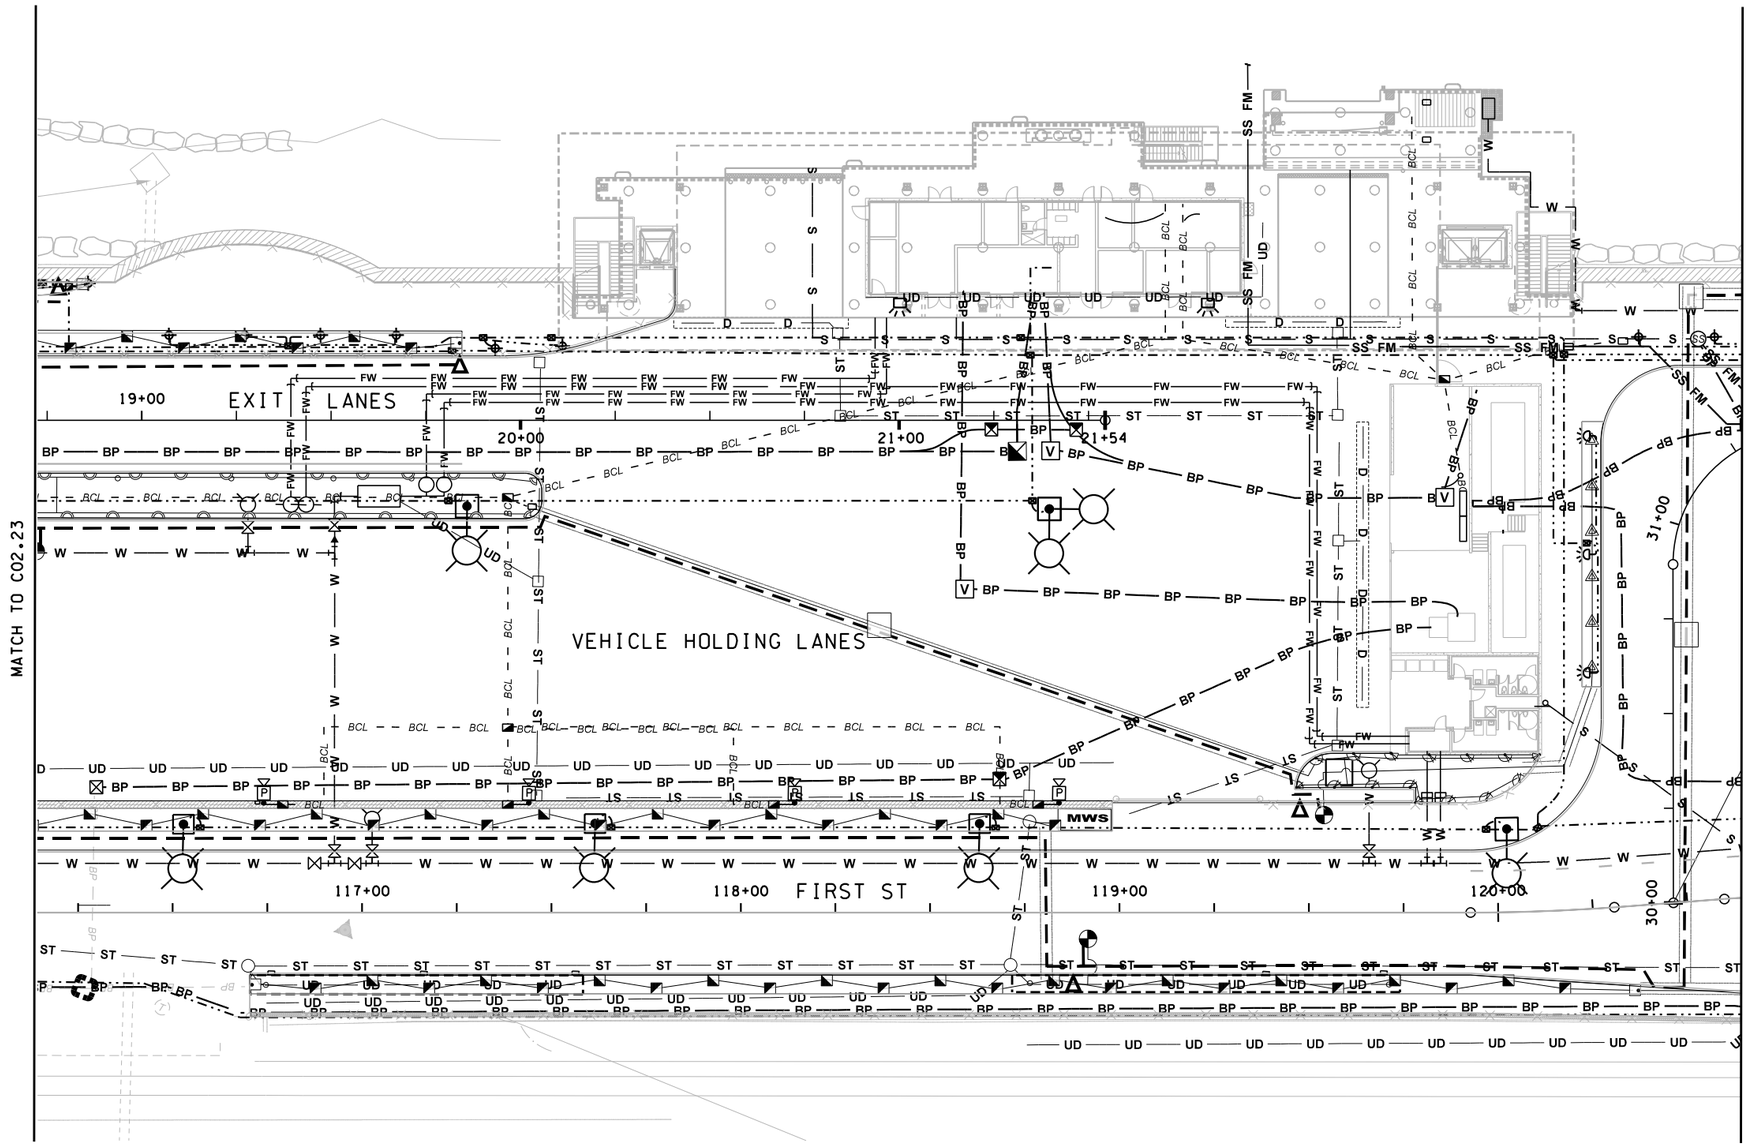

NOTES:

1. FOR DRAINAGE PLANS SEE C07.00 SERIES SHEETS.
2. FOR WATER AND SANITARY SEWER PLANS SEE C08.00 SERIES SHEETS.
3. FOR IRRIGATION PLANS SEE C09.40 SERIES SHEETS.
4. FOR ELECTRICAL PLANS SEE EA03.00 SERIES SHEETS.
5. FOR ILLUMINATION PLANS SEE EA16.00 SERIES SHEETS.
6. FOR SITE COMMUNICATION PLANS SEE EA43.00 SERIES SHEETS.

60% Submittal
NOT TO BE USED FOR CONSTRUCTION

JACOBS

KEY PLAN

0 20 40
SCALE 1" = 40'

FILE NAME: WSF\Mukilteo\CADD\WORKING\JACOBS\14w121c02_24.dlv						
PRINTED: 10:09:16 AM 2/19/2016	LAST PRINTED BY:					FED.AID PROJ.NO.
SUBMITTAL DATE: 2/26/2016	perryda					*-WA-***
DESIGNED BY: D. PERRY	2/26/2016					REGION NO. 10 / STATE WASH
ENTERED BY: D. PERRY	2/26/2016					JOB NUMBER ******
CHECKED BY: R. LUDWIG	2/26/2016					CONTRACT NO. 00****
MAR PROJ ENGR: M. ANDERSON						
DIR TERM ENGR: N. MCINTOSH						
ASST SECRETARY: L. GRIFFITH		REVISION	DATE	BY		

Washington State Department of Transportation
WASHINGTON STATE FERRIES

SR 525
MUKILTEO FERRY TERMINAL (PHASE 2)
FERRY TERMINAL CONSTRUCTION

COMPOSITE UTILITY PLAN

C02.24
SHEET
OF
SHEETS

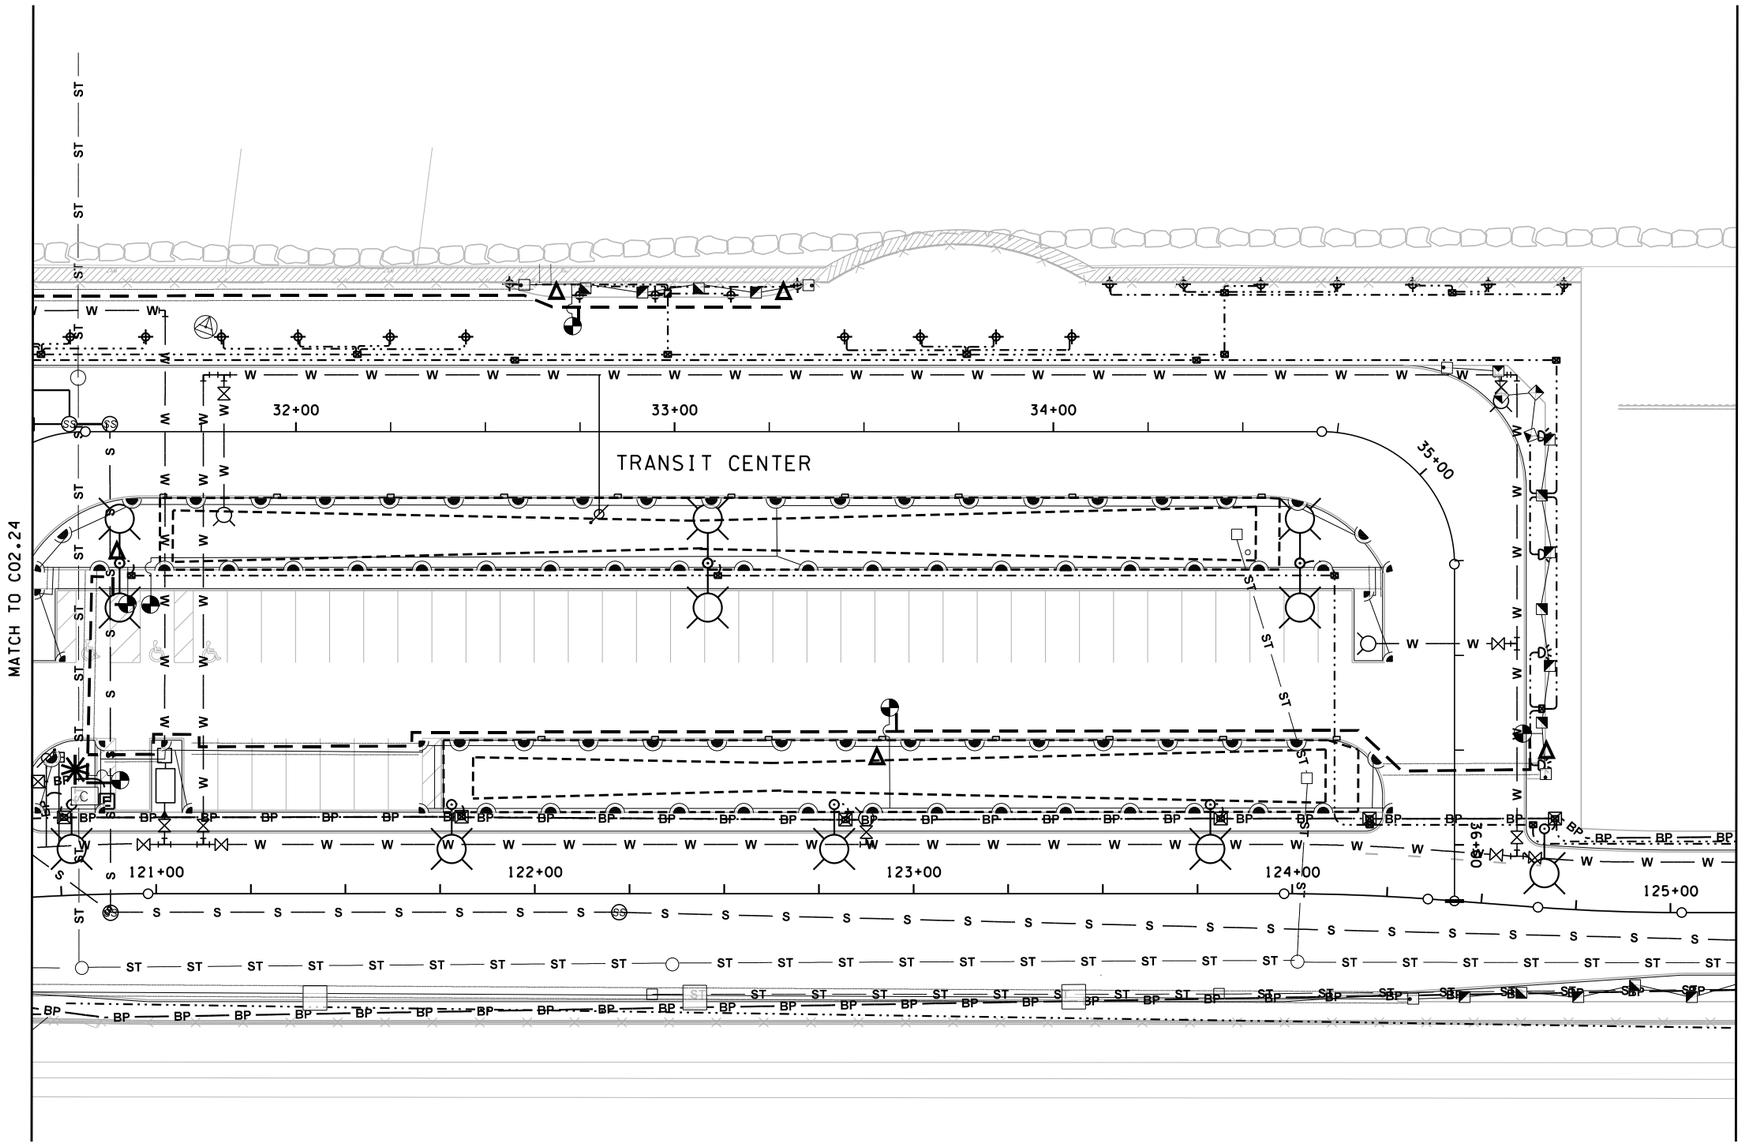

NOTES:

1. FOR DRAINAGE PLANS SEE C07.00 SERIES SHEETS.
2. FOR WATER AND SANITARY SEWER PLANS SEE C08.00 SERIES SHEETS.
3. FOR IRRIGATION PLANS SEE C09.40 SERIES SHEETS.
4. FOR ELECTRICAL PLANS SEE EA03.00 SERIES SHEETS.
5. FOR ILLUMINATION PLANS SEE EA16.00 SERIES SHEETS.
6. FOR SITE COMMUNICATION PLANS SEE EA43.00 SERIES SHEETS.

60% Submittal
NOT TO BE USED FOR CONSTRUCTION

JACOBS

KEY PLAN

0 20 40
SCALE 1'' = 40'

FILE NAME: WSF\Mukilteo\CADD\WORKING\JACOBS\14w121c02_25.dlv						
PRINTED: 10:09:25 AM 2/19/2016	LAST PRINTED BY:					FED.AID PROJ.NO.
SUBMITTAL DATE: 2/26/2016	perrydo					*-WA-***
DESIGNED BY: D. PERRY	2/26/2016					REGION NO. STATE
ENTERED BY: D. PERRY	2/26/2016					10 WASH
CHECKED BY: R. LUDWIG	2/26/2016					JOB NUMBER
MAR PROJ ENGR: M. ANDERSON						******
DIR TERM ENGR: N. MCINTOSH						CONTRACT NO.
ASST SECRETARY: L. GRIFFITH		REVISION	DATE	BY		00****

Washington State Department of Transportation
WASHINGTON STATE FERRIES

SR 525
MUKILTEO FERRY TERMINAL (PHASE 2)
FERRY TERMINAL CONSTRUCTION

COMPOSITE UTILITY PLAN

C02.25
SHEET
OF
SHEETS

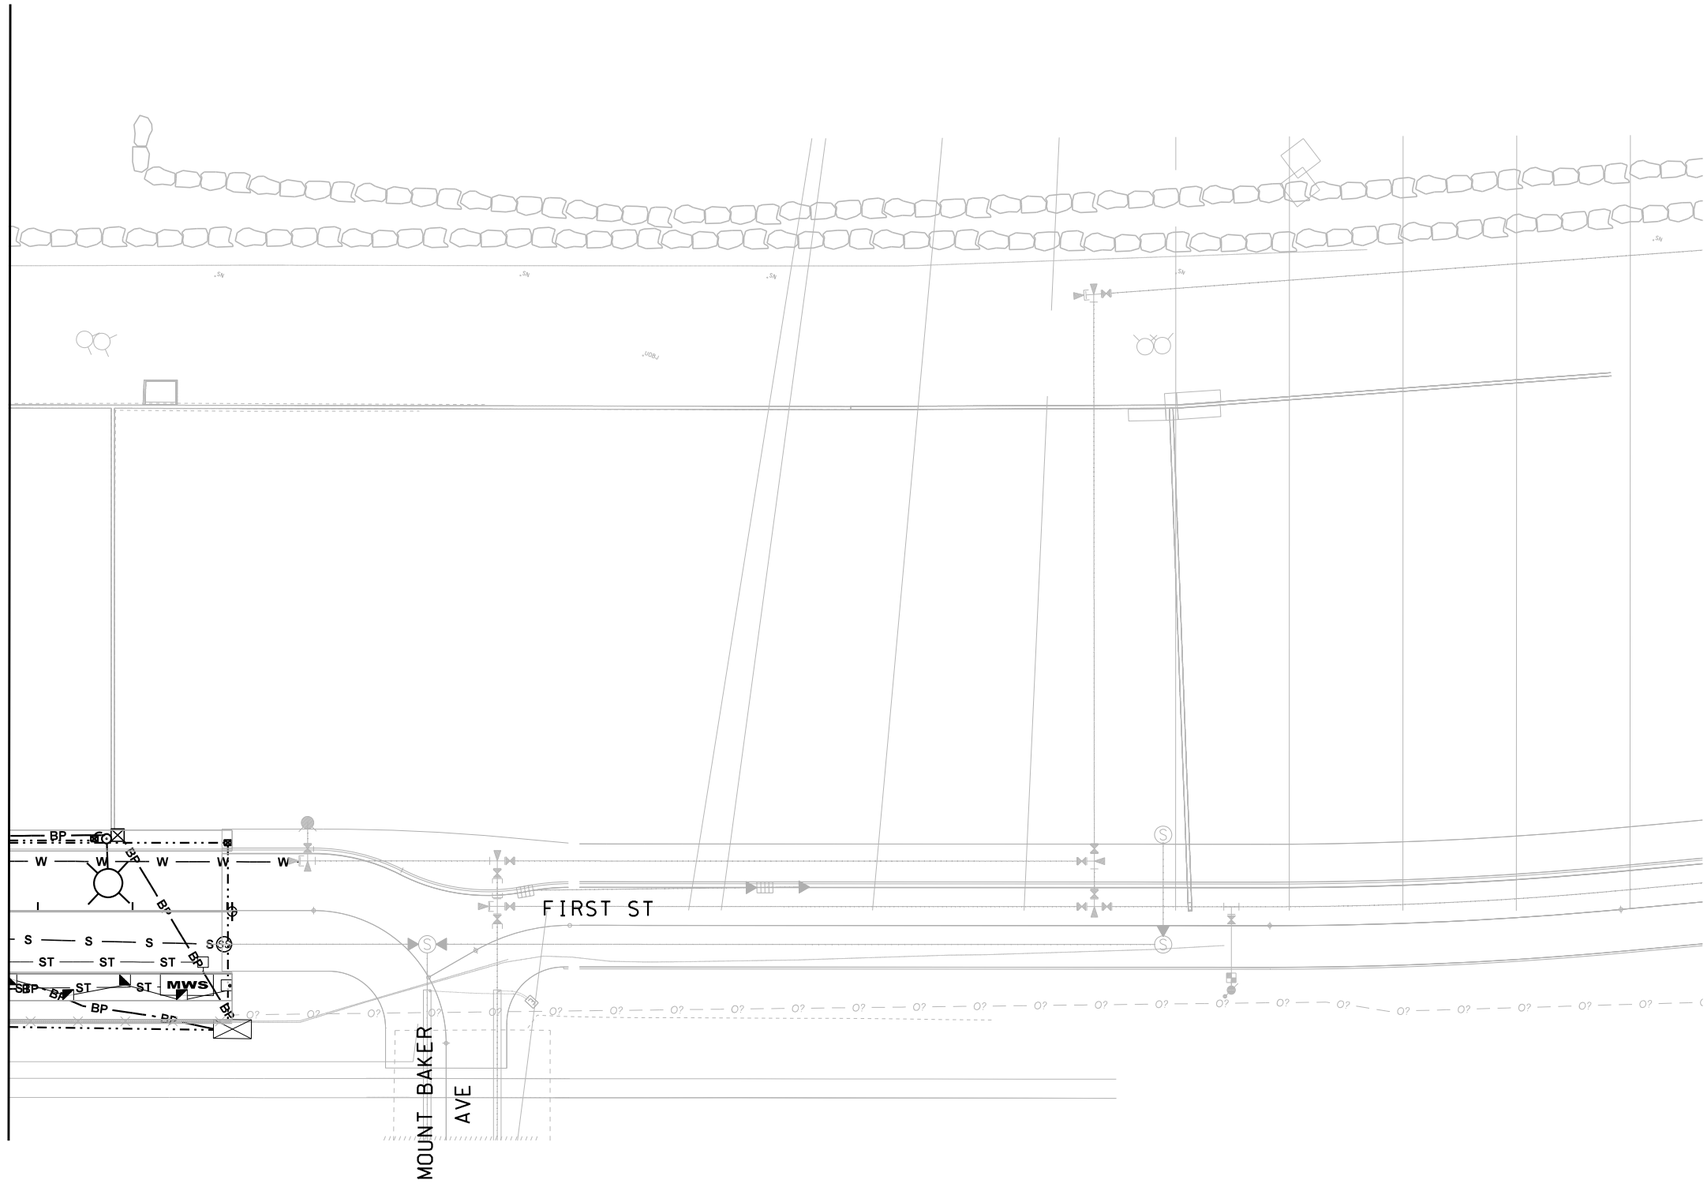

NOTES:

1. FOR DRAINAGE PLANS SEE C07.00 SERIES SHEETS.
2. FOR WATER AND SANITARY SEWER PLANS SEE C08.00 SERIES SHEETS.
3. FOR IRRIGATION PLANS SEE C09.40 SERIES SHEETS.
4. FOR ELECTRICAL PLANS SEE EA03.00 SERIES SHEETS.
5. FOR ILLUMINATION PLANS SEE EA16.00 SERIES SHEETS.
6. FOR SITE COMMUNICATION PLANS SEE EA43.00 SERIES SHEETS.

60% Submittal
NOT TO BE USED FOR CONSTRUCTION

KEY PLAN

0 20 40
SCALE 1'' = 40'

JACOBS

FILE NAME: WSF\Mukilteo\CADD\WORKING\JACOBS\14w121c02_26.dlv						
PRINTED: 10:09:39 AM 2/19/2016	LAST PRINTED BY:					FED.AID PROJ.NO.
SUBMITTAL DATE: 2/26/2016	perrydo					*-WA-***
DESIGNED BY: D. PERRY	2/26/2016					REGION NO. / STATE
ENTERED BY: D. PERRY	2/26/2016					10 / WASH
CHECKED BY: R. LUDWIG	2/26/2016					JOB NUMBER
MAR PROJ ENGR: M. ANDERSON						******
DIR TERM ENGR: N. MCINTOSH						CONTRACT NO.
ASST SECRETARY: L. GRIFFITH		REVISION	DATE	BY		00****

Washington State Department of Transportation
WASHINGTON STATE FERRIES

SR 525
MUKILTEO FERRY TERMINAL (PHASE 2)
FERRY TERMINAL CONSTRUCTION

COMPOSITE UTILITY PLAN

C02.26
SHEET
OF
SHEETS