Appendix B—Surveyed Wetland Boundaries

This Appendix includes figures depicting the surveyed wetland boundaries of wetlands occurring within the project limits.

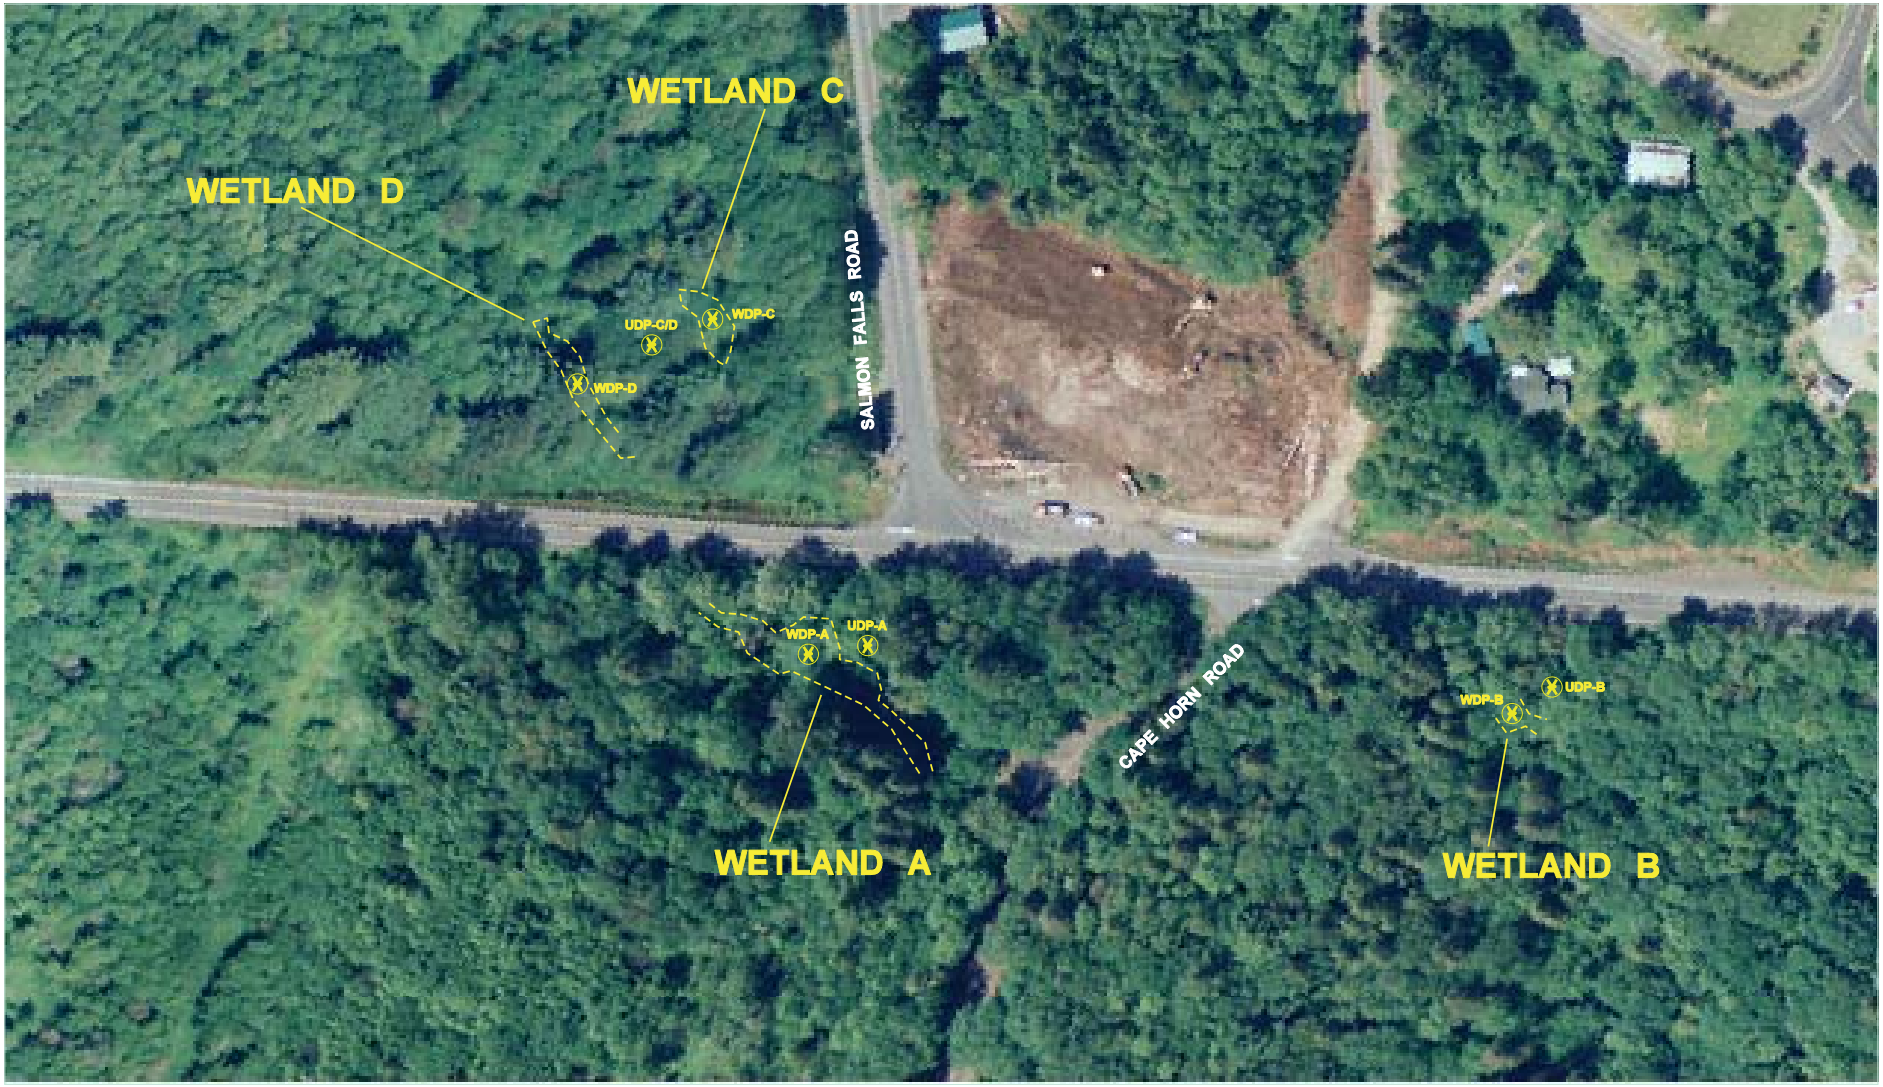

FILE NAME	G:\Roadside\01_ projects\014\11 Columbia R. Gorge Nat. Scenic Area\Marble Rd. to Salmon Falls Rd\CAD\wetland MarbleSF.dgn			
TIME	2:11:15 PM			
DATE	2/7/2008			
PLOTTED BY	kohlt			
DESIGNED BY	Thomas D Kohl			
ENTERED BY	Thomas D Kohl			
CHECKED BY				
PROJ. ENGR.	Justin King			
REGIONAL ADM.	Don Wagner	REVISION	DATE	BY

0 50 100
SCALE IN FEET

SR-14 MARBLE RD TO CAPE HORN RD
SAFETY PROJECT
WETLAND SURVEY

Washington State
Department of Transportation

Plot 1

FILE NAME	G:\Roadside\01_ projects\014\11 Columbia R. Gorge Nat. Scenic Area\Marble Rd. to Salmon Falls Rd\CAD\wetland MarbleSF.dgn			
TIME	2:41:26 PM			
DATE	2/6/2008			
PLOTTED BY	kohlt			
DESIGNED BY	Thomas D Kohl			
ENTERED BY	Thomas D Kohl			
CHECKED BY				
PROJ. ENGR.	Justin King			
REGIONAL ADM.	Don Wagner	REVISION	DATE	BY

0 50 100
SCALE IN FEET

SR-14 MARBLE RD TO CAPE HORN RD
SAFETY PROJECT
WETLAND SURVEY

Washington State
Department of Transportation

Plot 2

FILE NAME	G:\Roadside\01_ projects\014\11 Columbia R. Gorge Nat. Scenic Area\Marble Rd. to Salmon Falls Rd\CAD\wetland MarbleSF.dgn			
TIME	2:41:34 PM			
DATE	2/6/2008			
PLOTTED BY	kohlt			
DESIGNED BY	Thomas D Kohl			
ENTERED BY	Thomas D Kohl			
CHECKED BY				
PROJ. ENGR.	Justin King			
REGIONAL ADM.	Don Wagner	REVISION	DATE	BY

0 50 100
SCALE IN FEET

SR-14 MARBLE RD TO CAPE HORN RD
SAFETY PROJECT
WETLAND SURVEY

Washington State
Department of Transportation

Plot 3

FILE NAME	G:\Roadside\01_ projects\014\11 Columbia R. Gorge Nat. Scenic Area\Marble Rd. to Salmon Falls Rd\CAD\wetland MarbleSF.dgn			
TIME	2:41:37 PM			
DATE	2/6/2006			
PLOTTED BY	kohlt			
DESIGNED BY	Thomas D Kohl			
ENTERED BY	Thomas D Kohl			
CHECKED BY				
PROJ. ENGR.	Justin King			
REGIONAL ADM.	Don Wagner	REVISION	DATE	BY

0 50 100
SCALE IN FEET

SR-14 MARBLE RD TO CAPE HORN RD
SAFETY PROJECT
WETLAND SURVEY

Washington State
Department of Transportation

Plot 4