S:\414126\Electrical\MASTER_FILES\DETAILS Homepage\trenchacp_e.dgn trinhha
04/07/2005
PLOT1

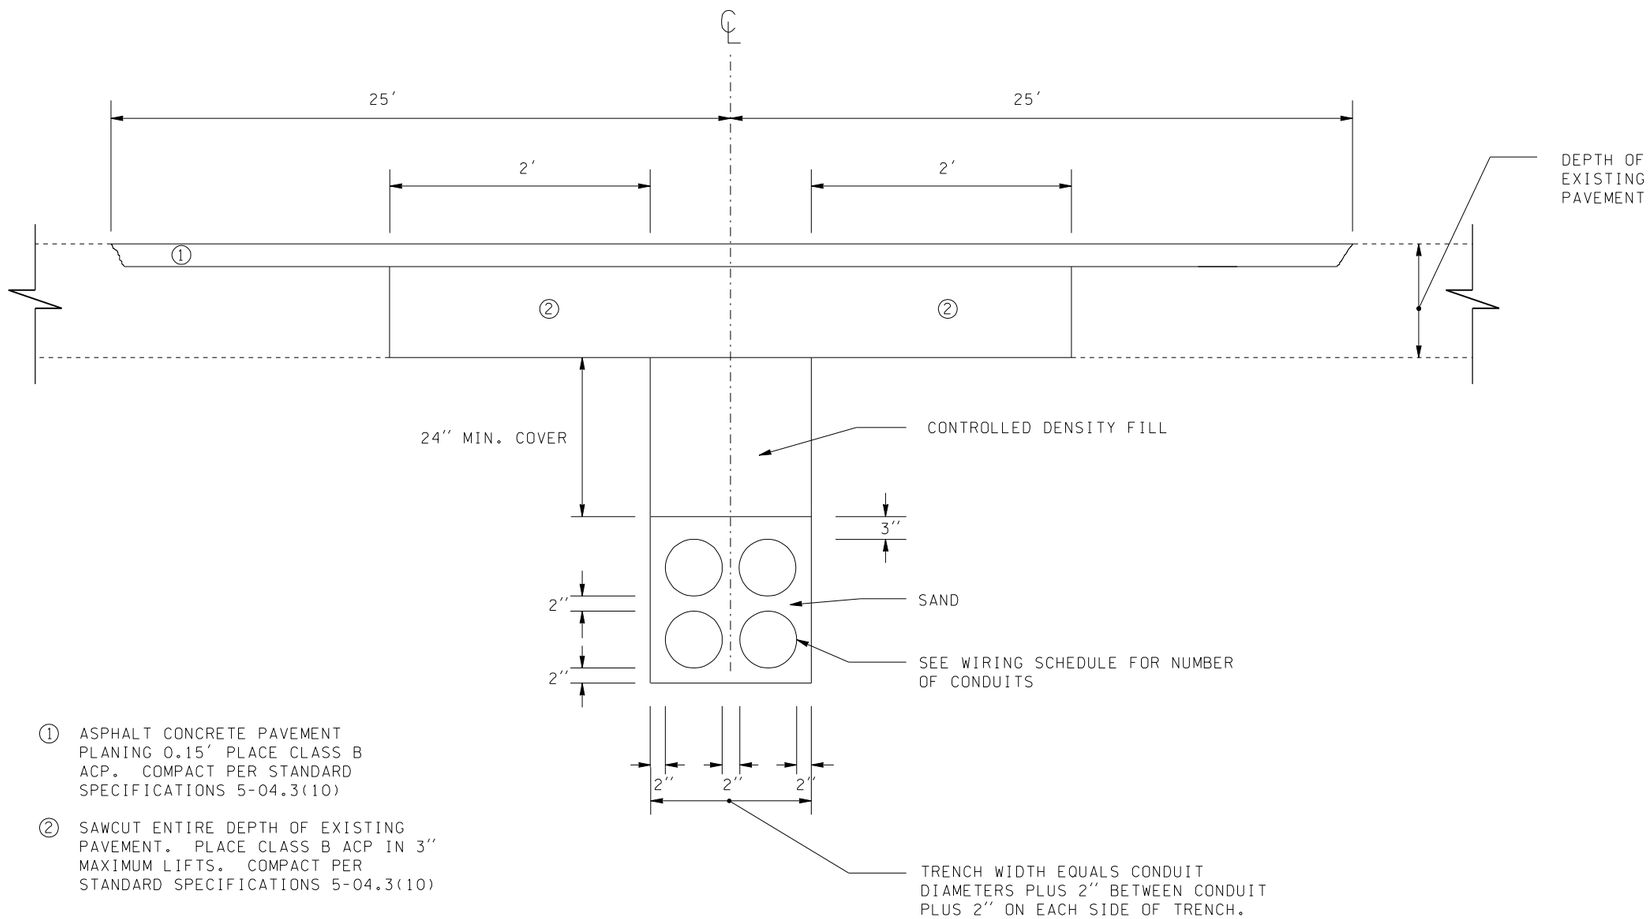

① ASPHALT CONCRETE PAVEMENT PLANING 0.15′ PLACE CLASS B ACP. COMPACT PER STANDARD SPECIFICATIONS 5-04.3(10)

② SAWCUT ENTIRE DEPTH OF EXISTING PAVEMENT. PLACE CLASS B ACP IN 3″ MAXIMUM LIFTS. COMPACT PER STANDARD SPECIFICATIONS 5-04.3(10)

TRENCHING DETAIL-ACP NO OVERLAY

(NOT TO SCALE)

					REGION NO.	STATE	FED.AID PROJ.NO.
DESIGNED BY WSDOT					10	WASH	
ENTERED BY WSDOT		2-1-99	CENTERLIN /TEXT	JH			
CHECKED BY WSDOT		6-23-98	TRENCH DETAIL- "OVERLAY"	JH	JOB NUMBER		
PROJ. ENGR.		5-19-98	TRENCH DETAIL- "ACP"	JH			
REGIONAL ADM.		4-25-97	"ASPHALT CONCRETE PAVEMENT"	BK	CONTRACT NO.		
	DATE	DATE	REVISION	BY			

ENVIRONMENTAL AND ENGINEERING SERVICE CENTER

Washington State Department of Transportation

ENGLISH

ROADWAY TRENCH DETAIL

9.01E

SHEET OF SHEETS