$$DATE$$ $$$$$$$$DESIGNFILENAME$$$$$$ $$USERNAME$$

PLOT

PRELIMINARY SUBJECT TO REVISION
8-18-99

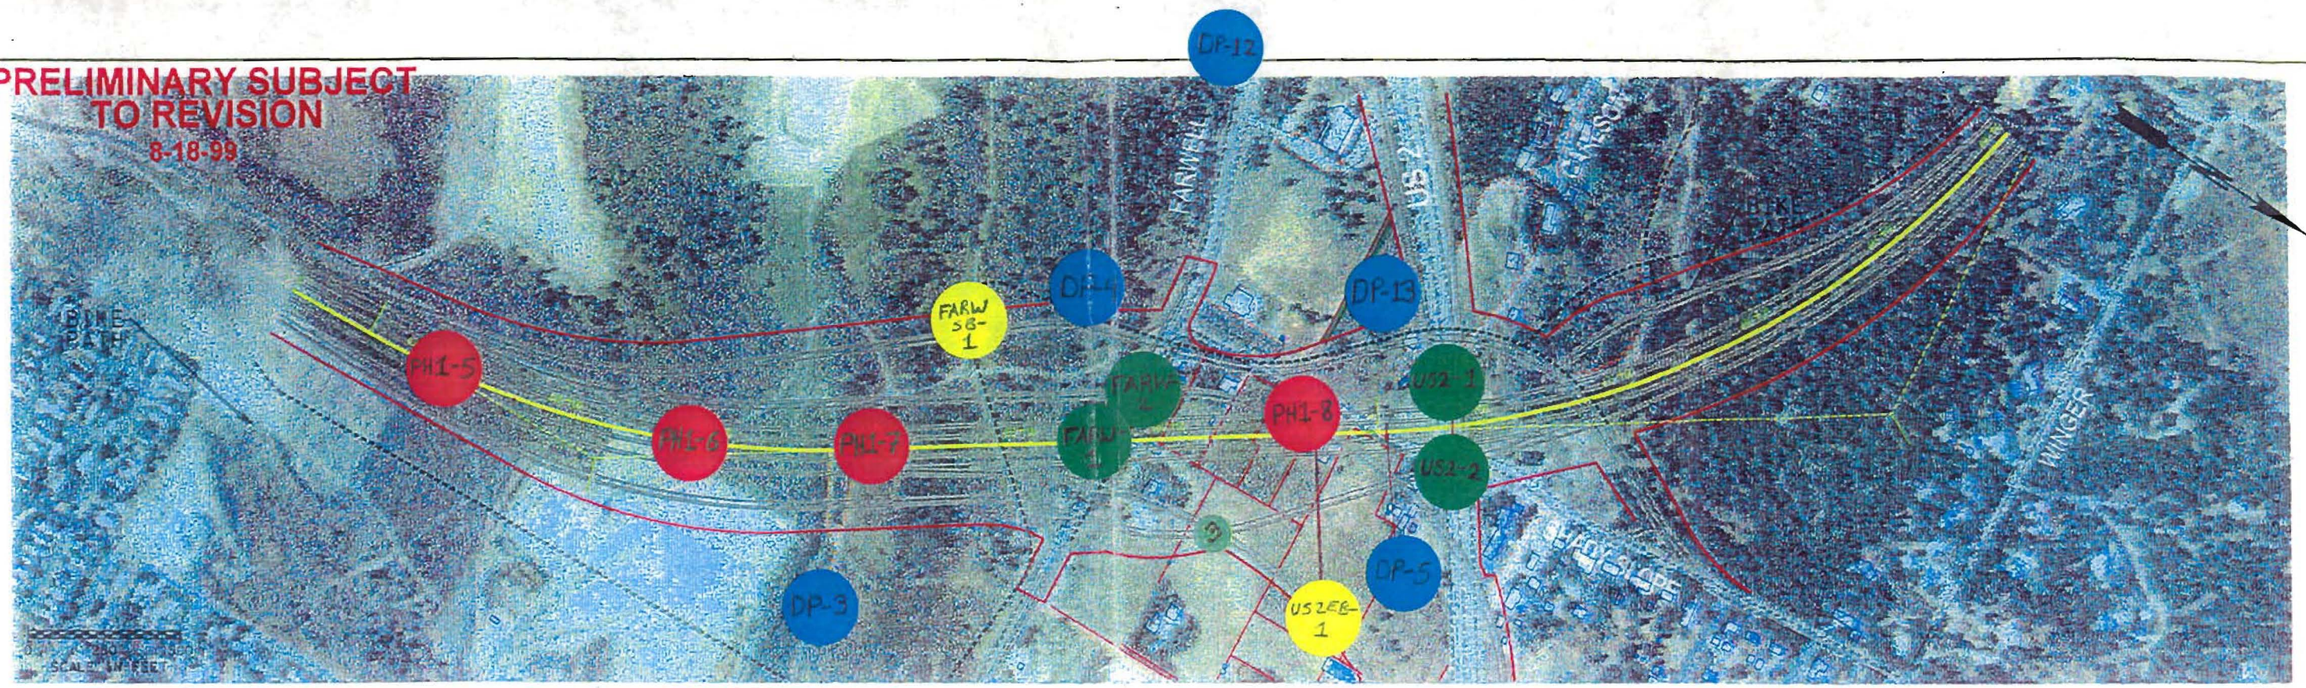

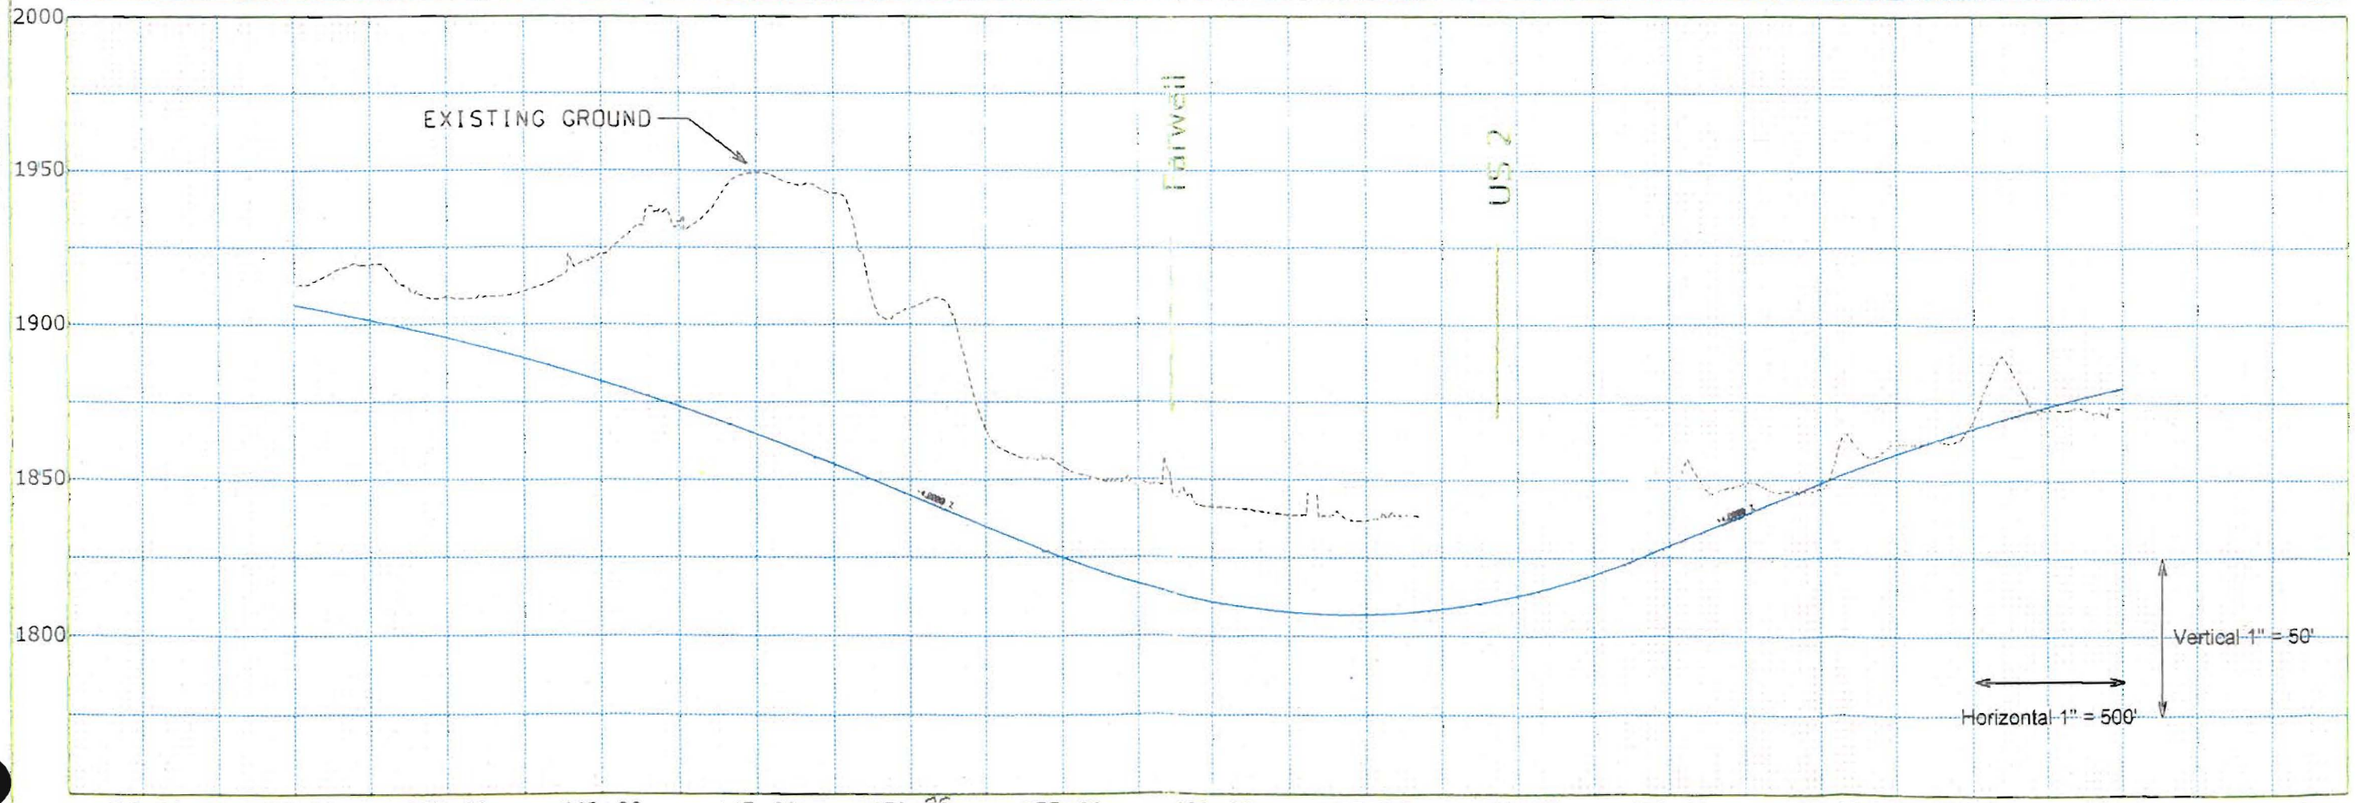

DESIGNED BY	REGION NO.	STATE	FED. AID PROJ. NO.
ENTERED BY	10	WASH	
CHECKED BY	JOB NUMBER		
PROJ. ENGR.			

ENVIRONMENTAL AND ENGINEERING SERVICE CENTER

Washington State Department of Transportation

NORTH SPOKANE CORRIDOR

PRELIMINARY SUBJECT TO REVISION

5-17-00

$$USERNAME$$

$$$$$$$$DESIGNFILENAME$$$$$$

$$$$DATE$$$$

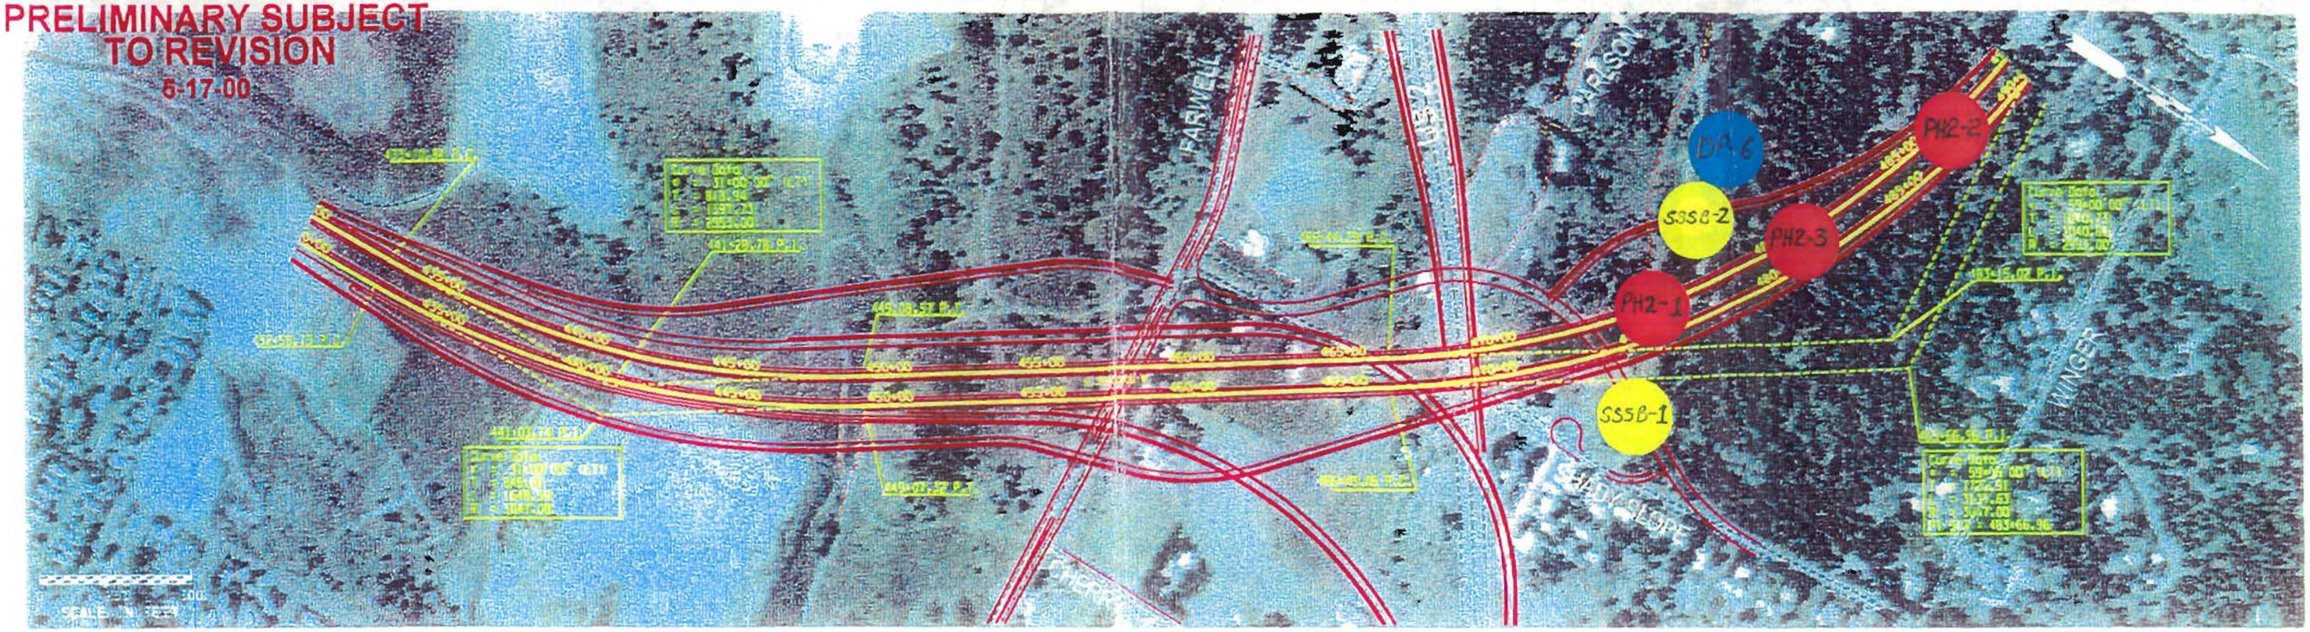

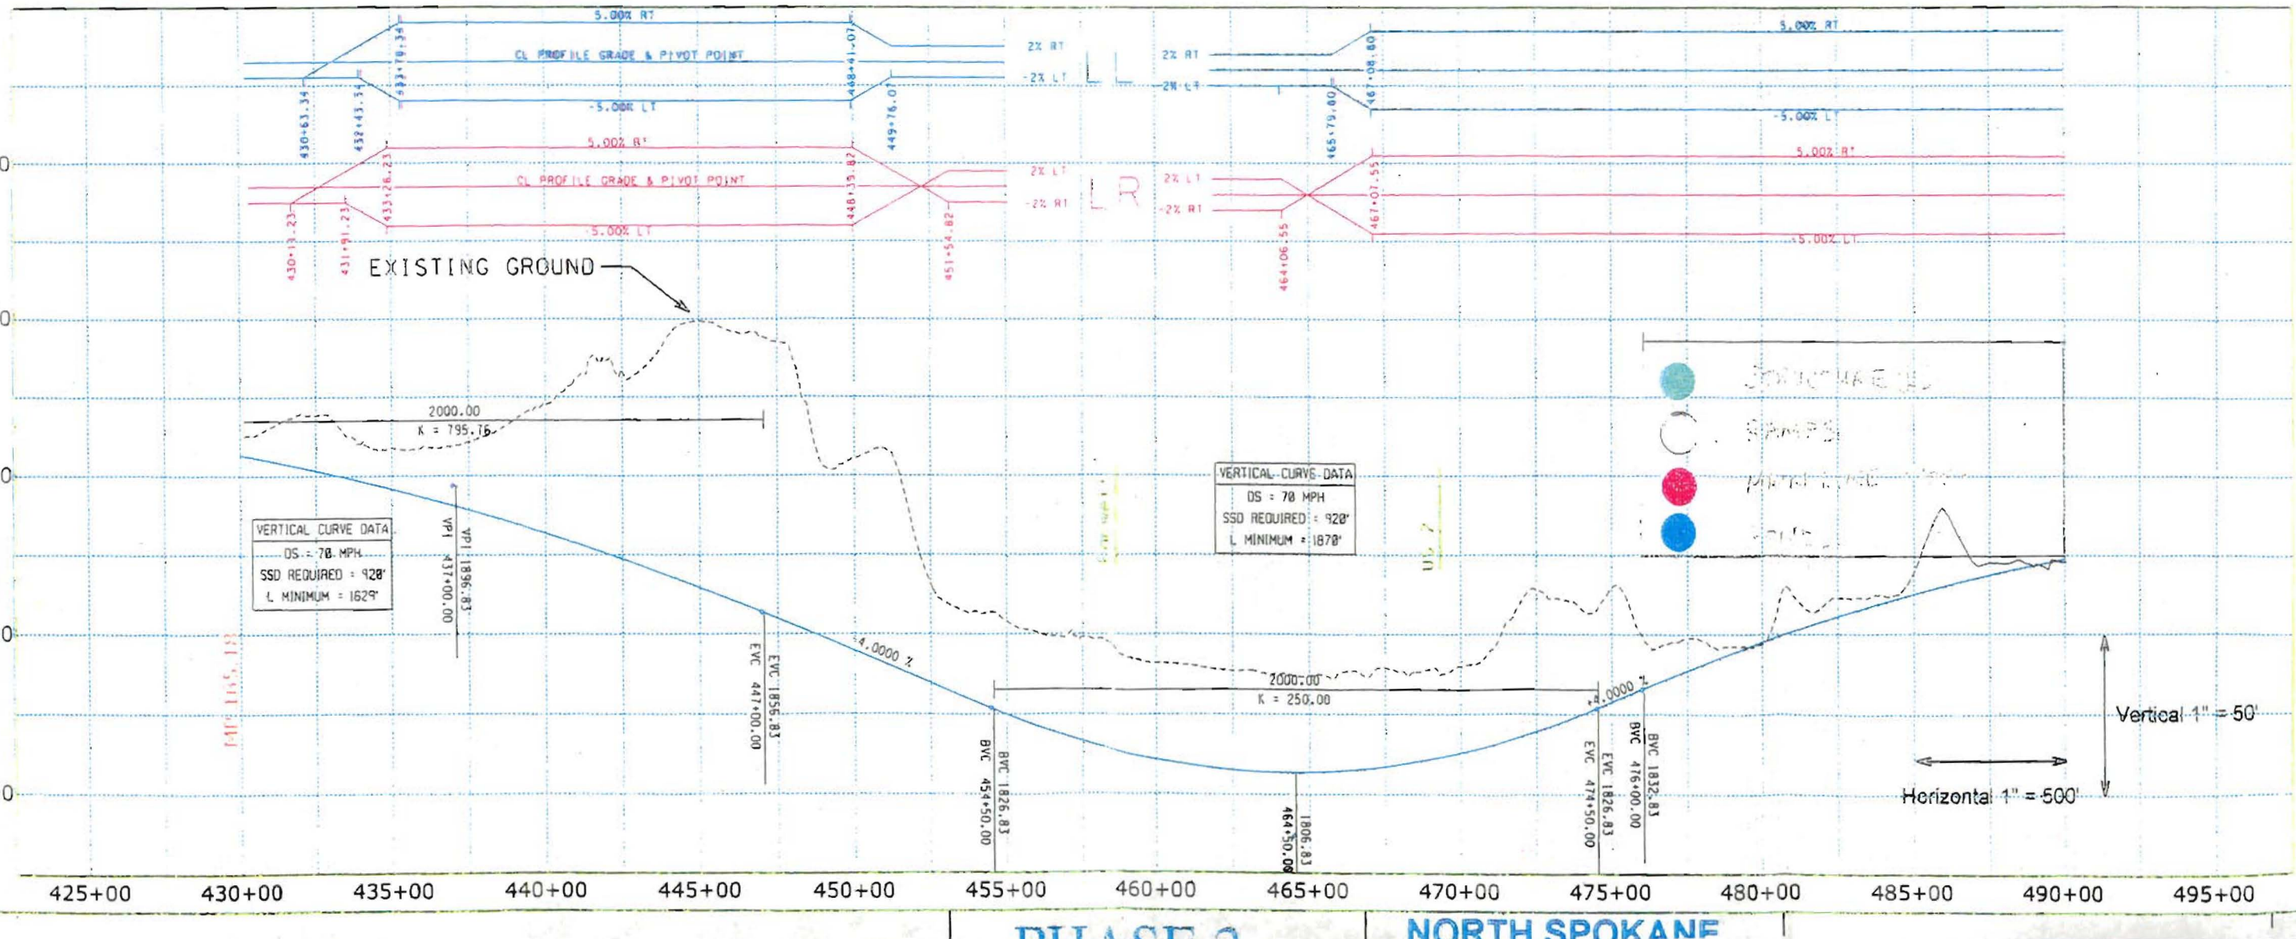

PHASE 2 NORTH SPOKANE

SHEET