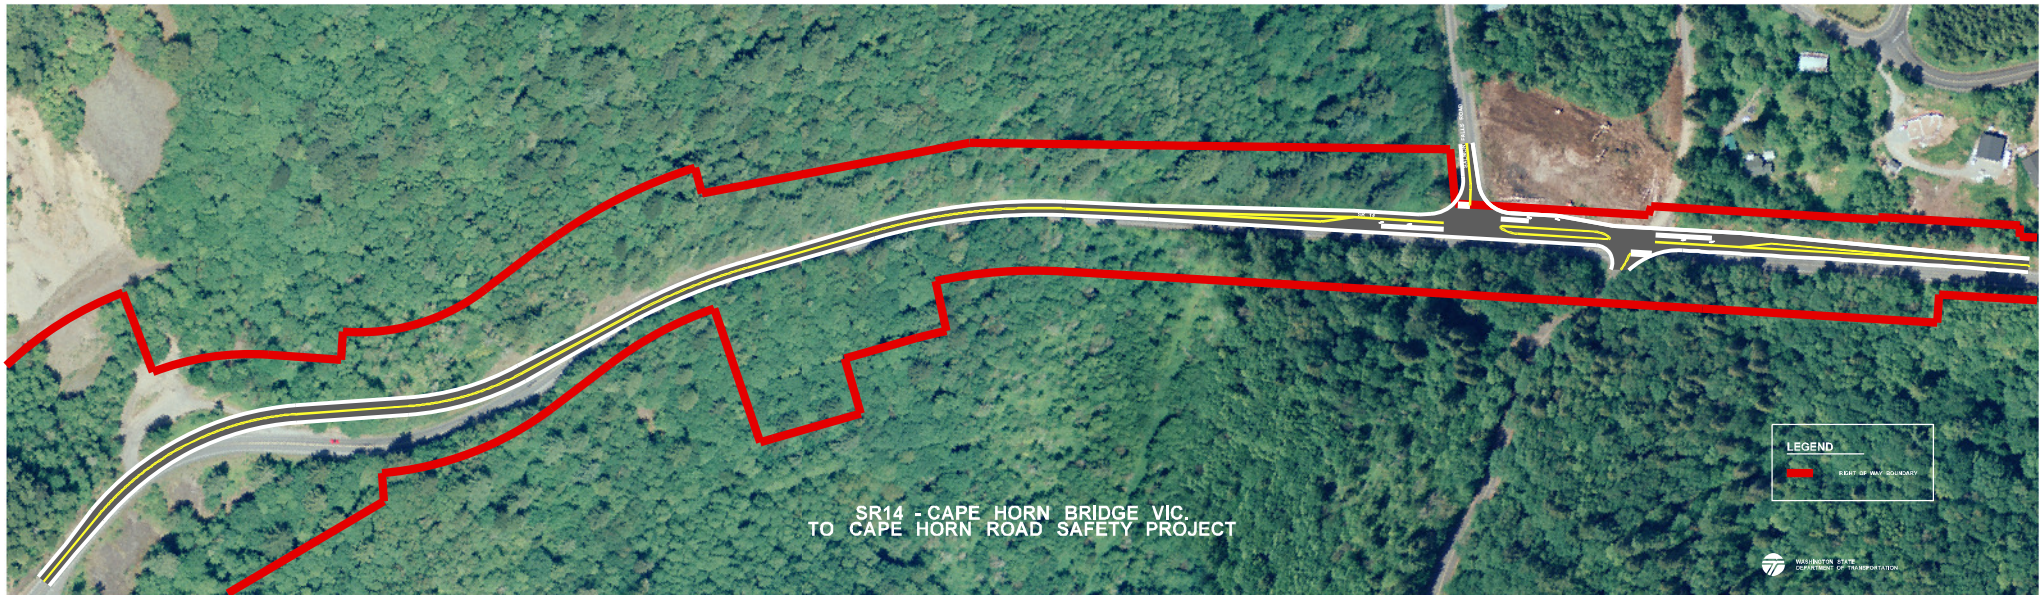
LEGEND
RIGHT OF WAY BOUNDARY
SR14 - CAPE HORN BRIDGE VIC.
TO CAPE HORN ROAD SAFETY PROJECT
WASHINGTON STATE
DEPARTMENT OF TRANSPORTATION