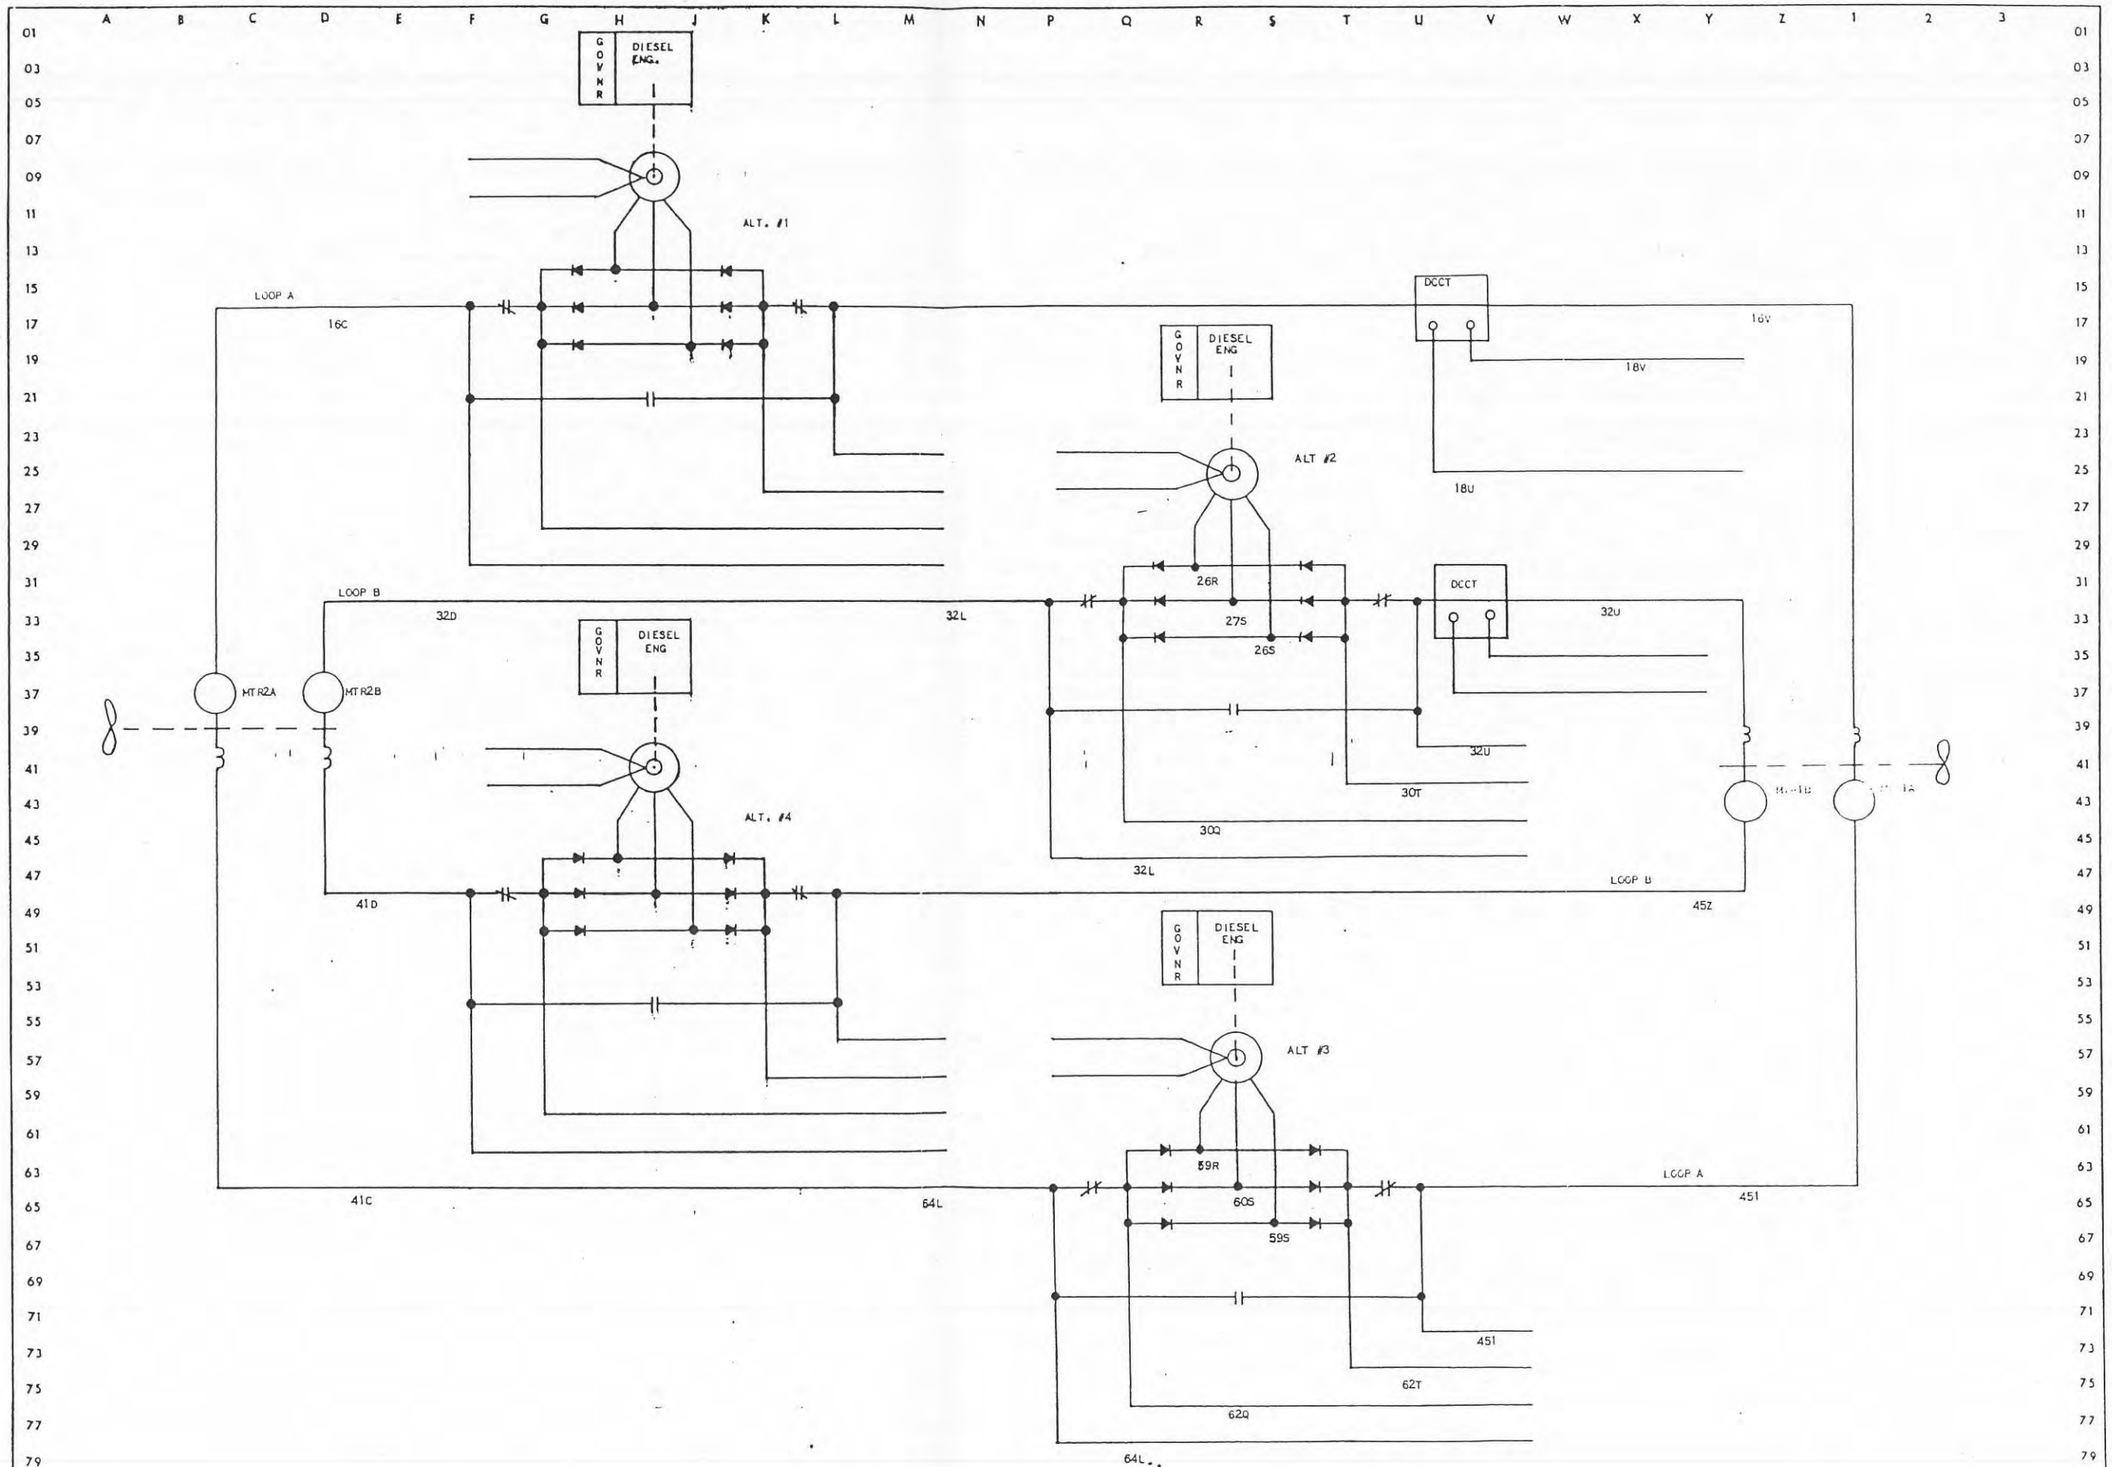

REV. 3 E. Allred 7-11-73	REV. 2 R. Moore 7-17-72	REV. 1 4-27-72	APPROVALS	GENERAL ELECTRIC DRIVE SYSTEMS DEPT. SALEM, VA. U.S.A.	ELEMENTARY DIAGRAM
REV. 4	ISSUED 1-13-72	PRINTS TO	FIRST MADE FOR EQ. 436-50250		130.1422
REV. 5	MADE BY Munsey Dec. 21, 71		I.C. NO.		SH. NO. 50A

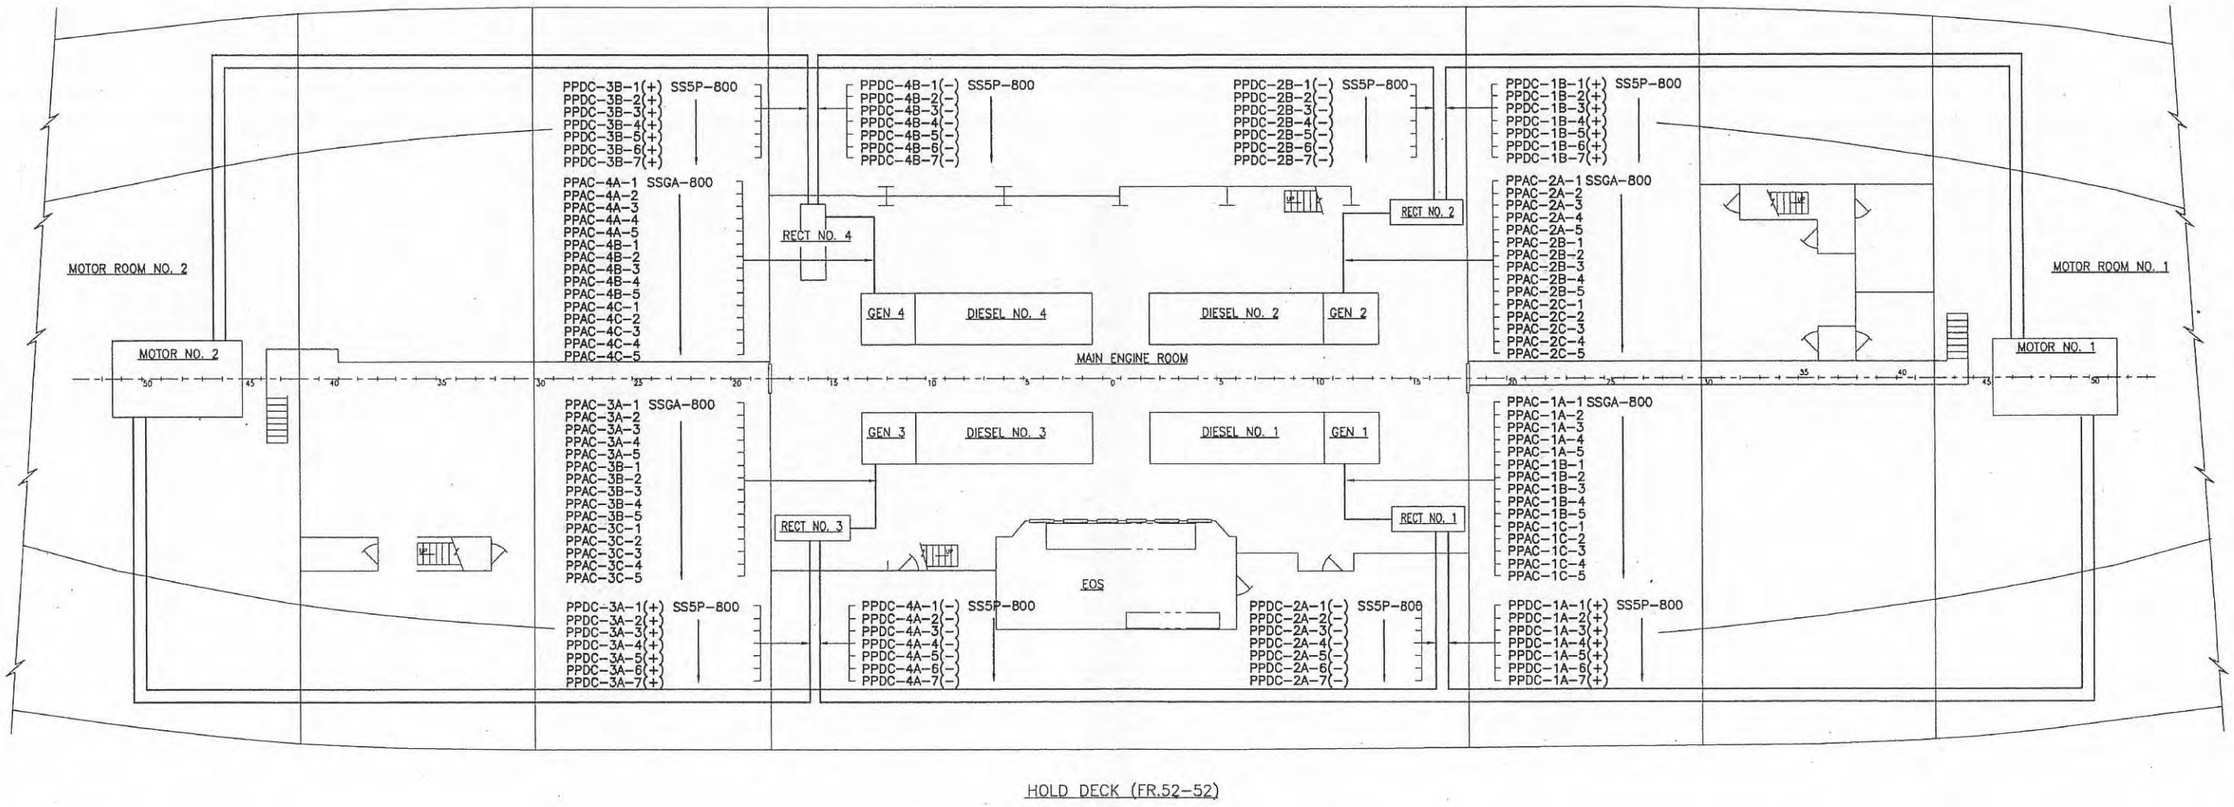

CABLING DECK PLAN – HOLD

APPROVED: EWF	DESIGN: WSF	CHECKED: KPK	DATE: 05/26/04
	DRAWN: N.P.	CHECKED: EWF	SCALE: NONE
DWG NO. 8102-528-099-04		SH 2 OF 5	REV –