Appendix A-
SR 276 Proposed
Arterial Crossing

Eastern Region

SR 276 Route Development Plan

Jct. US 195 To Jct. SR 270

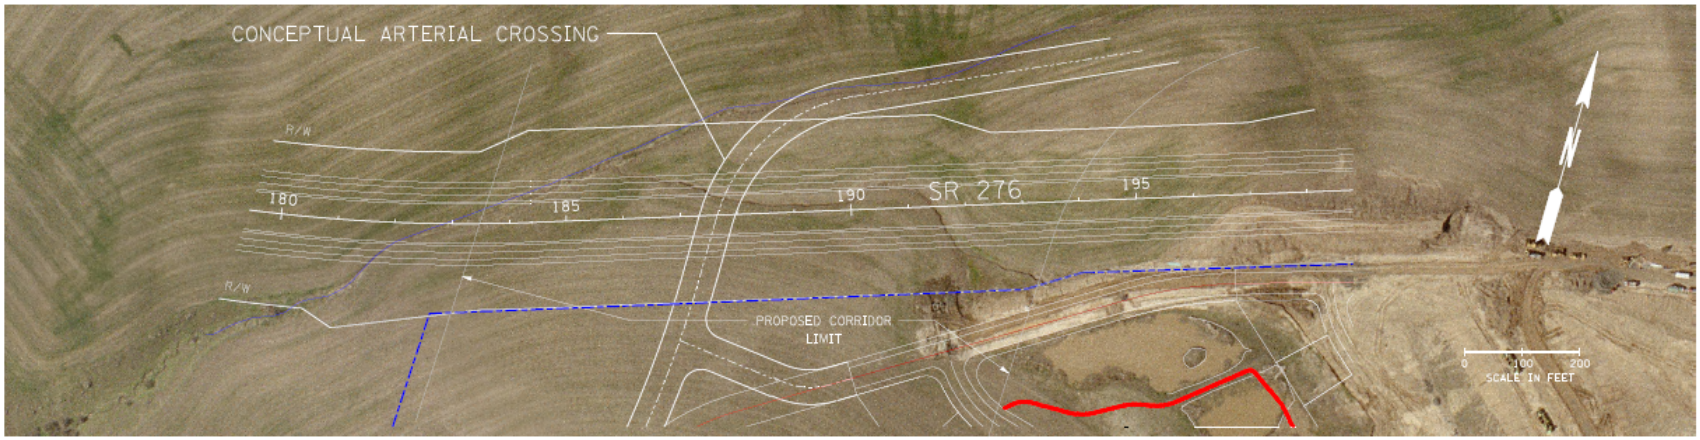

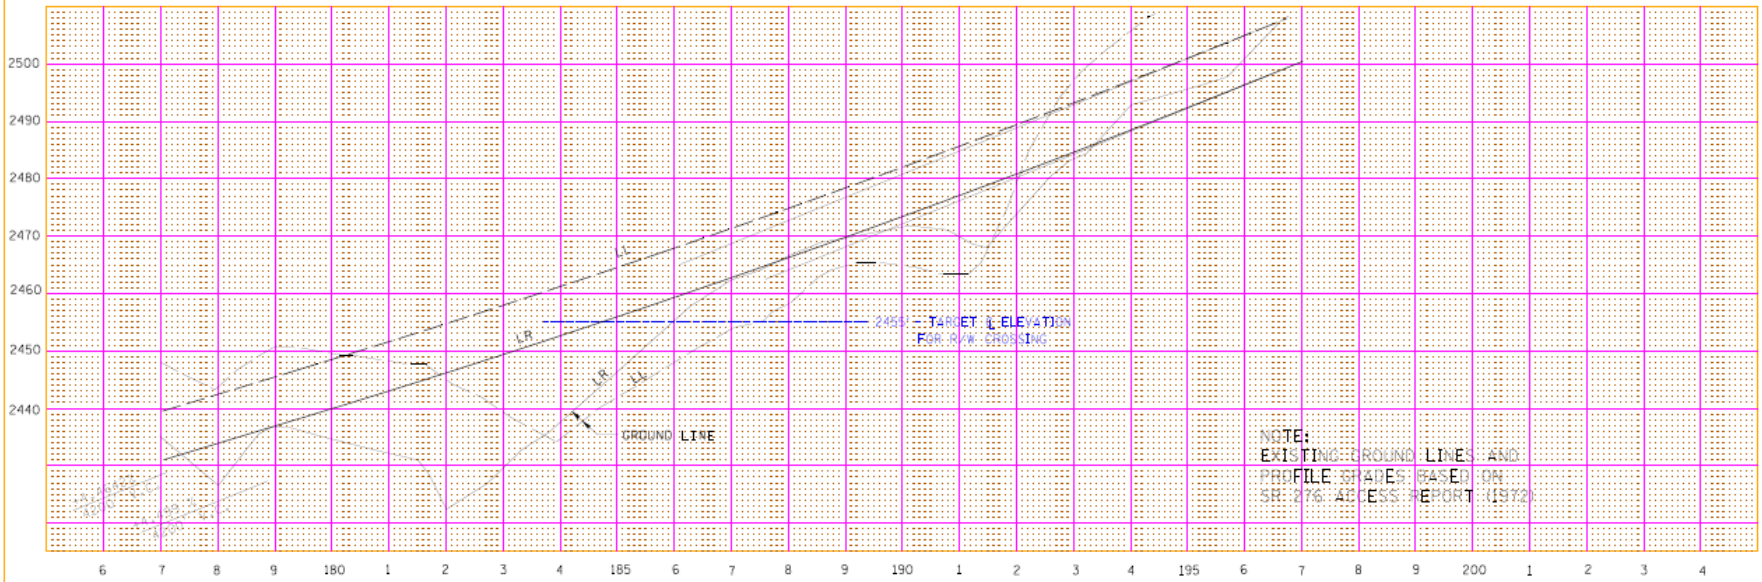

FILE NAME 276 ALIGNMENT MASTER				REGION NO.	STATE	FED.AID PROJ.NO.			PLOT1
DATE AUGUST 2006				10	WASH			Washington State Department of Transportation	
PLOTTED BY				JOB NUMBER					SHEET OF SHEETS
DESIGNED BY D.DEAN									
ENTERED BY									
CHECKED BY				CONTRACT NO.		LOCATION NO.			
PROJ. ENGR.									
REGIONAL ADM.	REVISION	DATE	BY				DATE	DATE	