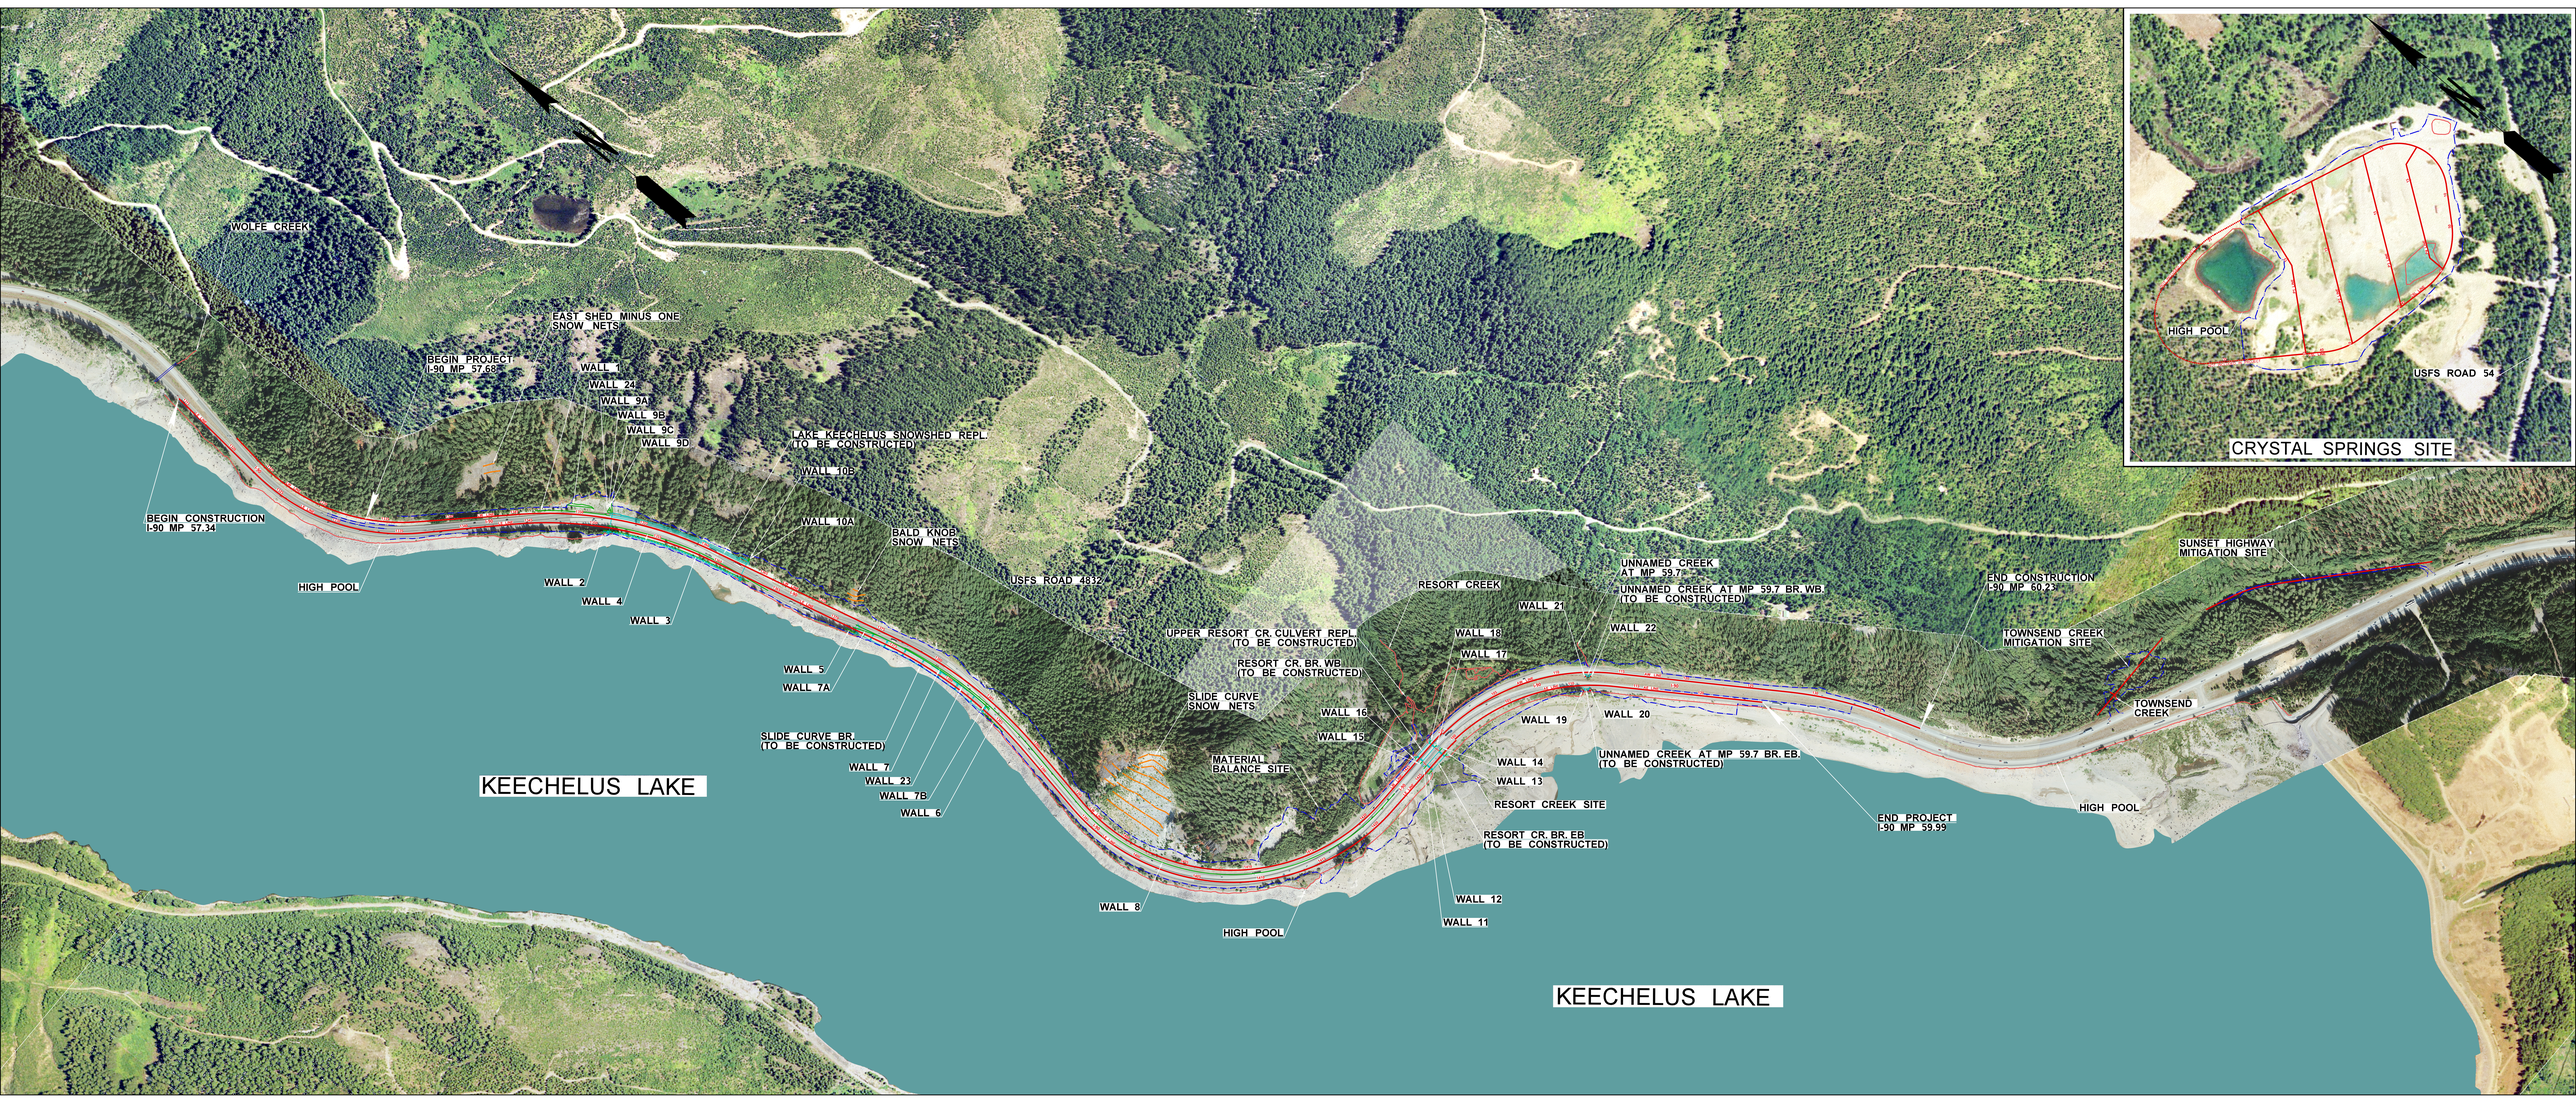
WOLFE CREEK
EAST SHED MINUS ONE SNOW NETS
BEGIN PROJECT I-90 MP 57.68
WALL 1
WALL 24
WALL 9A
WALL 9B
WALL 9C
WALL 9D
LAKE KEECHELUS SNOWSHED REPL. (TO BE CONSTRUCTED)
WALL 10B
WALL 10A
BALD KNOB SNOW NETS
BEGIN CONSTRUCTION I-90 MP 57.34
HIGH POOL
WALL 2
WALL 4
WALL 3
USFS ROAD 4832
UPPER RESORT CR. CULVERT REPL. (TO BE CONSTRUCTED)
RESORT CR. BR. WB (TO BE CONSTRUCTED)
WALL 5
WALL 7A
SLIDE CURVE SNOW NETS
SLIDE CURVE BR. (TO BE CONSTRUCTED)
WALL 7
WALL 23
WALL 7B
WALL 6
KEECHELUS LAKE
MATERIAL BALANCE SITE
WALL 8
HIGH POOL
RESORT CREEK
WALL 21
WALL 18
WALL 17
WALL 16
WALL 15
WALL 19
WALL 14
WALL 13
RESORT CREEK SITE
RESORT CR. BR. EB (TO BE CONSTRUCTED)
WALL 12
WALL 11
KEECHELUS LAKE
UNNAMED CREEK AT MP 59.7
UNNAMED CREEK AT MP 59.7 BR. WB (TO BE CONSTRUCTED)
WALL 22
WALL 20
UNNAMED CREEK AT MP 59.7 BR. EB (TO BE CONSTRUCTED)
END CONSTRUCTION I-90 MP 60.23
END PROJECT I-90 MP 59.99
SUNSET HIGHWAY MITIGATION SITE
TOWNSEND CREEK MITIGATION SITE
TOWNSEND CREEK
HIGH POOL
HIGH POOL
USFS ROAD 54
CRYSTAL SPRINGS SITE