A Preliminary Plan Sheets

This page intentionally left blank.

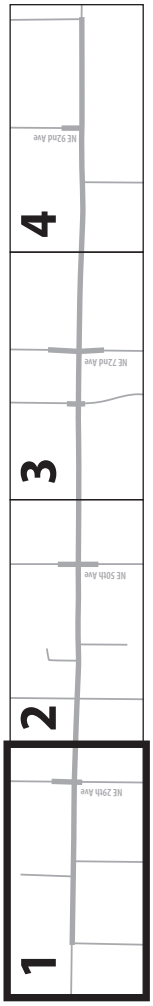
1
2
3
4
NE 29th Ave
NE 50th Ave
NE 72nd Ave
NE 92nd Ave

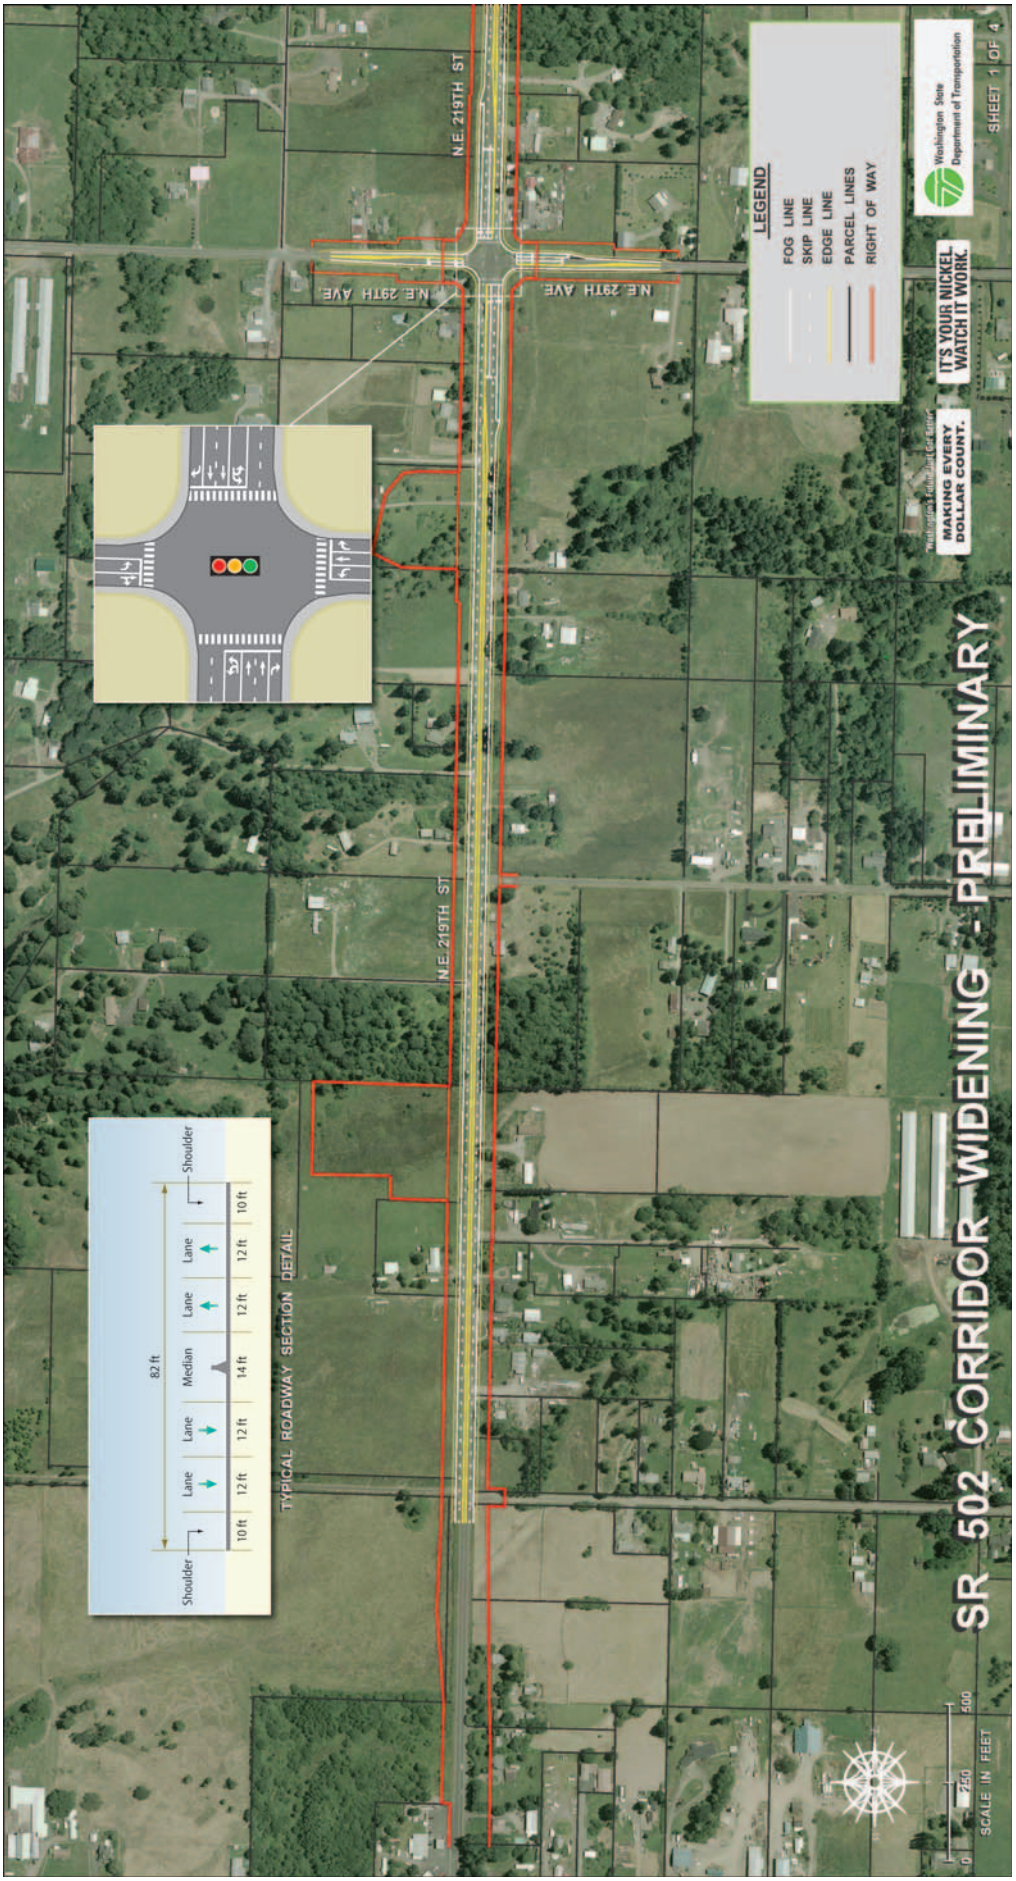
SR 502 CORRIDOR WIDENING - PRELIMINARY
N.E. 219TH ST
N.E. 29TH AVE
LEGEND
FOG LINE
SKIP LINE
EDGE LINE
PARCEL LINES
RIGHT OF WAY
Washington State Department of Transportation
SHEET 1 OF 4
IT'S YOUR NICKEL. WATCH IT WORK.
MAKING EVERY DOLLAR COUNT.
TYPICAL ROADWAY SECTION DETAIL
82 ft
Shoulder
Lane
Lane
Median
Lane
Lane
Shoulder
10 ft
12 ft
12 ft
14 ft
12 ft
12 ft
10 ft
SCALE IN FEET
0
250
500

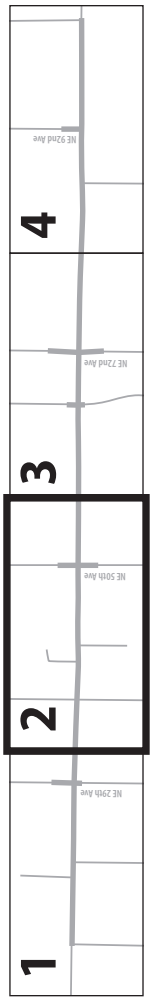
1
2
3
4
NE 29th Ave
NE 50th Ave
NE 72nd Ave
NE 92nd Ave

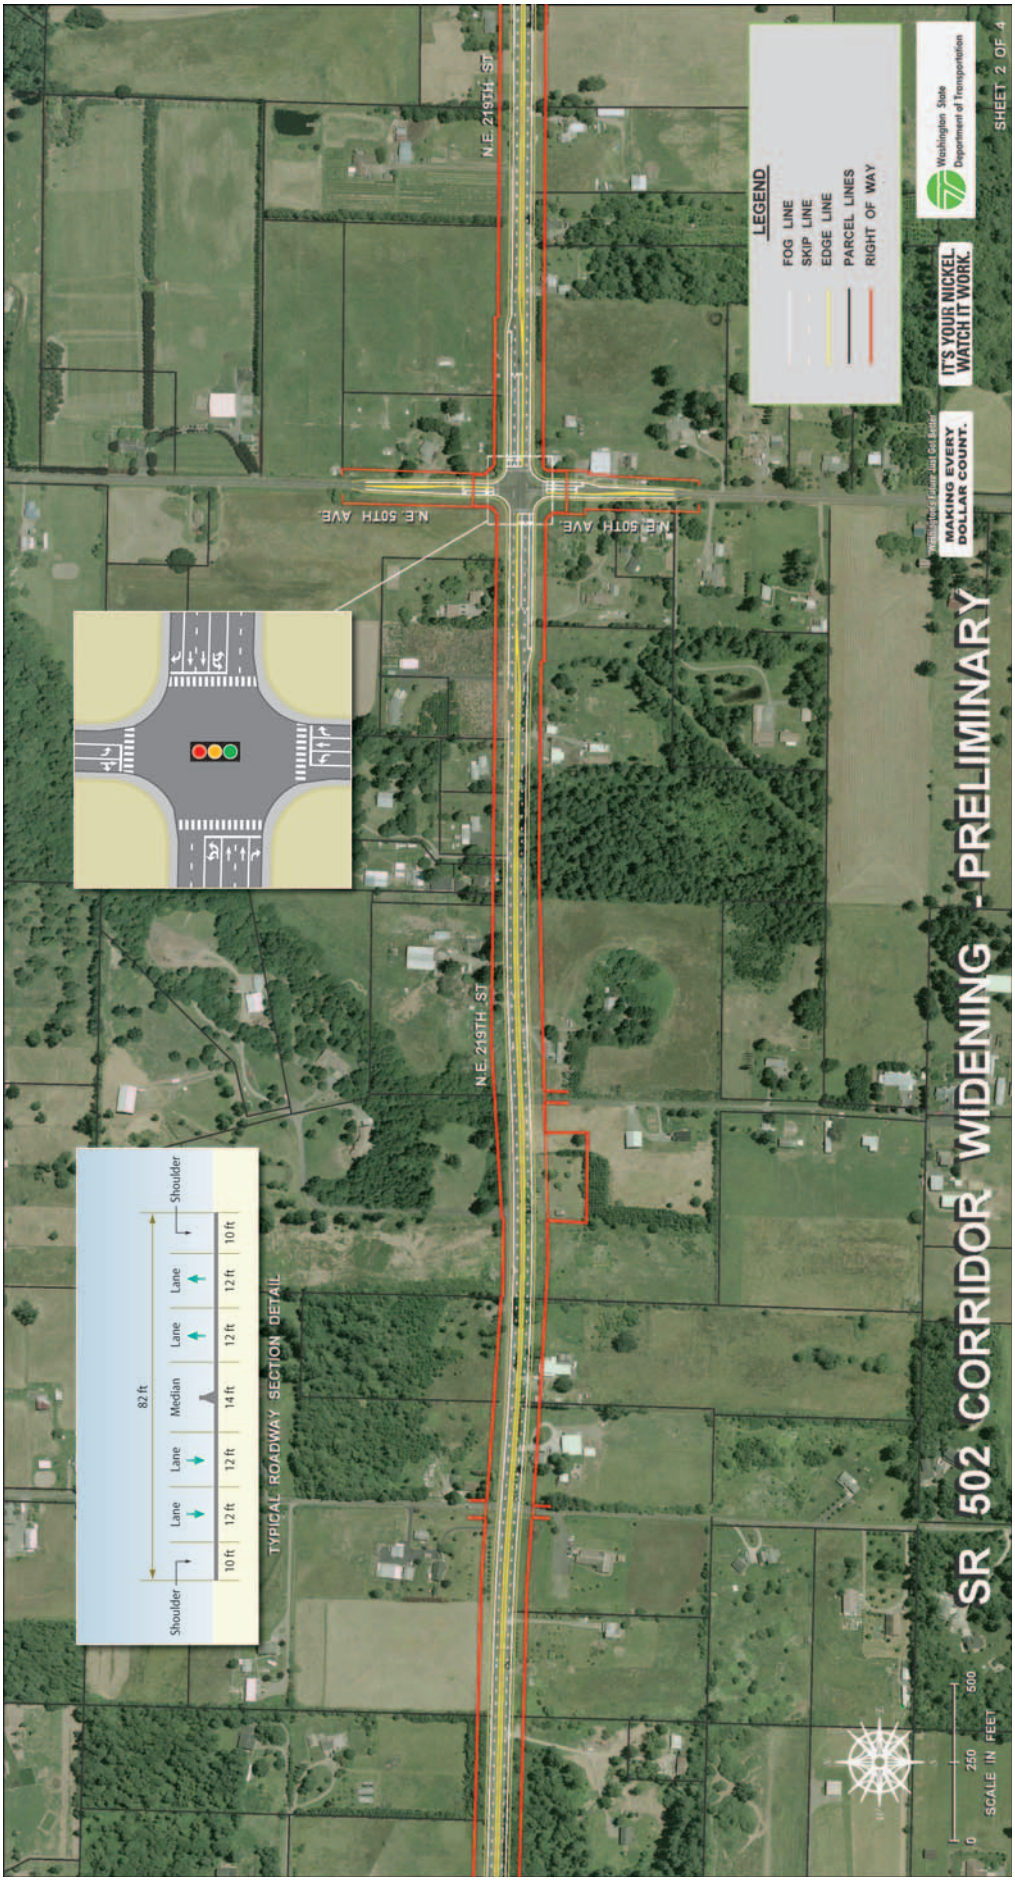
SR 502 CORRIDOR WIDENING - PRELIMINARY
N.E. 219TH ST
N.E. 50TH AVE
LEGEND
FOG LINE
SKIP LINE
EDGE LINE
PARCEL LINES
RIGHT OF WAY
Washington State Department of Transportation
IT'S YOUR NICKEL. WATCH IT WORK.
MAKING EVERY DOLLAR COUNT.
SHEET 2 OF 4
TYPICAL ROADWAY SECTION DETAIL
Shoulder
Lane
Lane
Median
Lane
Lane
Shoulder
10 ft
12 ft
12 ft
14 ft
12 ft
12 ft
10 ft
82 ft
SCALE IN FEET
0
250
500

1
2
3
4
NE 29th Ave
NE 50th Ave
NE 72nd Ave
NE 92nd Ave

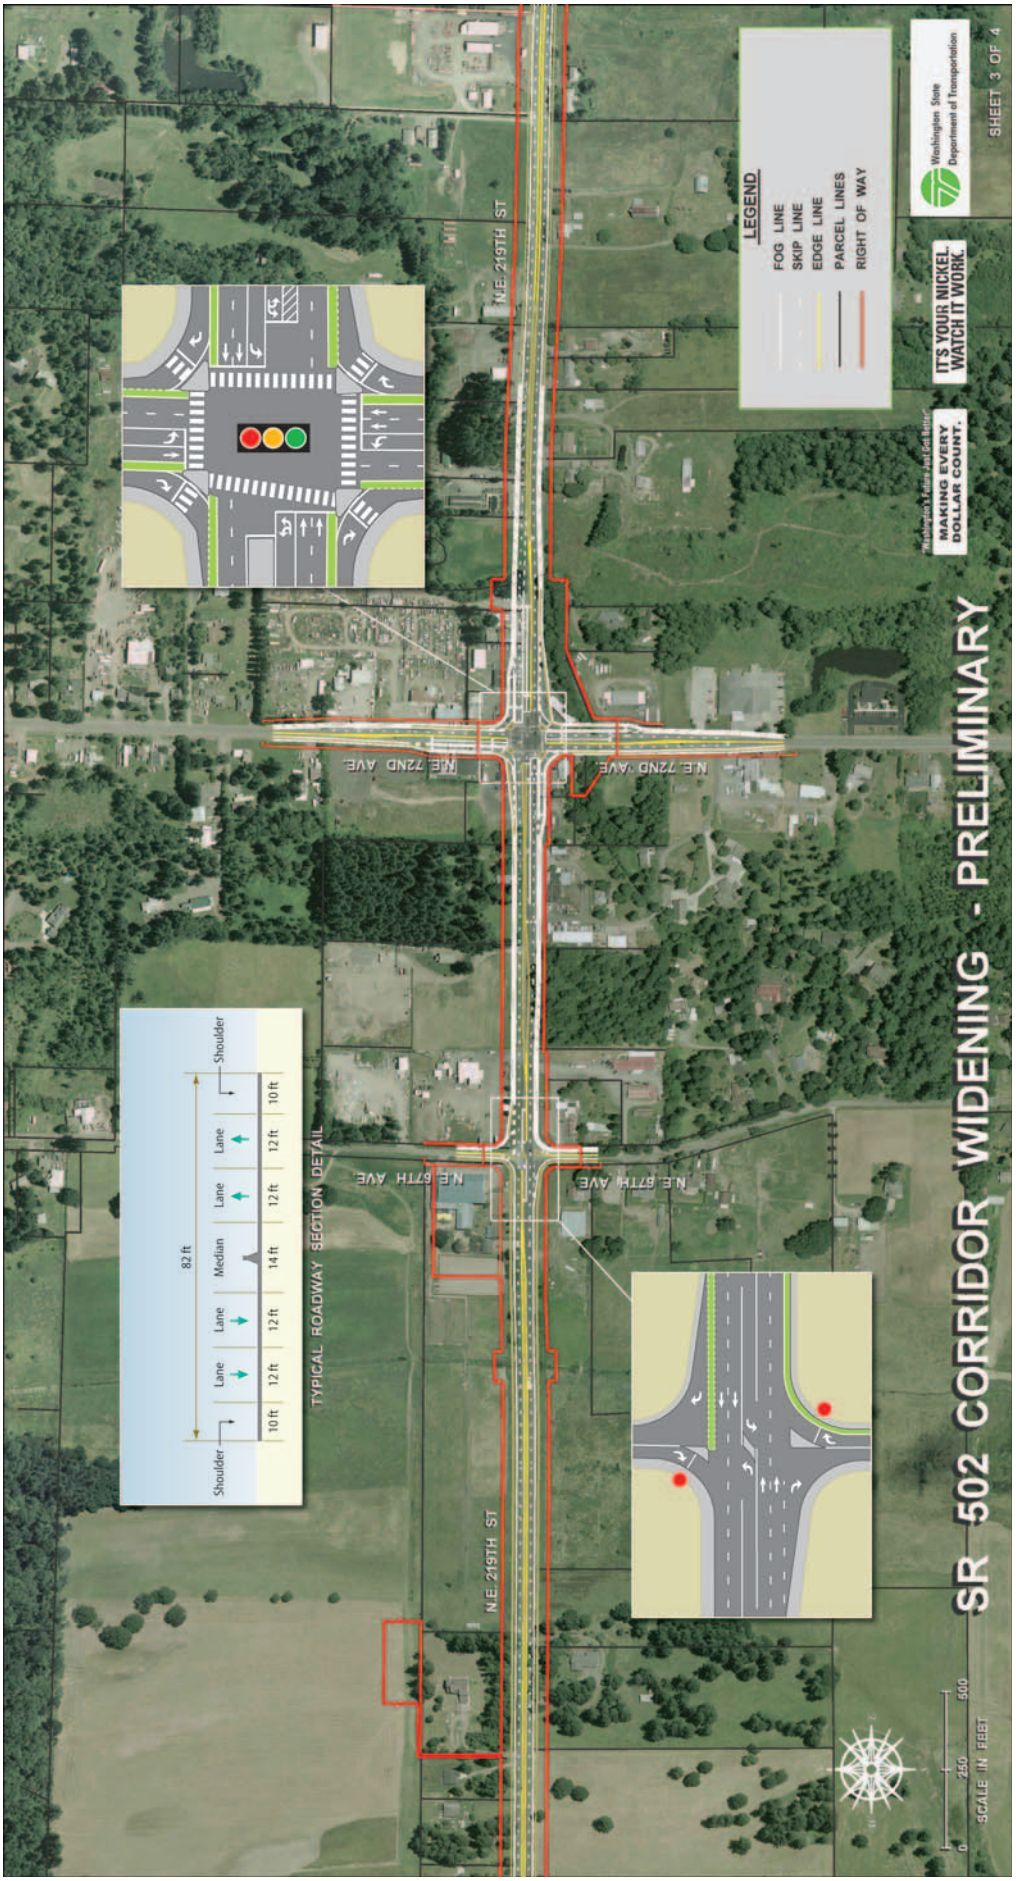
SR 502 CORRIDOR WIDENING - PRELIMINARY
SHEET 3 OF 4
Washington State Department of Transportation
IT'S YOUR NICKEL. WATCH IT WORK.
MAKING EVERY DOLLAR COUNT.
LEGEND
FOG LINE
SKIP LINE
EDGE LINE
PARCEL LINES
RIGHT OF WAY
N.E. 219TH ST
NE 72ND AVE
N.E. 72ND AVE
N.E. 67TH AVE
N.E. 67TH AVE
N.E. 219TH ST
TYPICAL ROADWAY SECTION DETAIL
Shoulder
Lane
Lane
Median
Lane
Lane
Shoulder
82 ft
10 ft
12 ft
12 ft
14 ft
12 ft
12 ft
10 ft
SCALE IN FEET
0
250
500

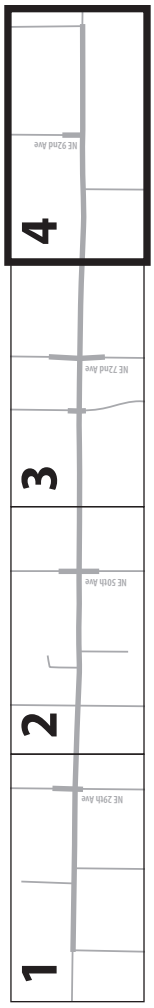
1
2
3
4
NE 29th Ave
NE 50th Ave
NE 72nd Ave
NE 92nd Ave

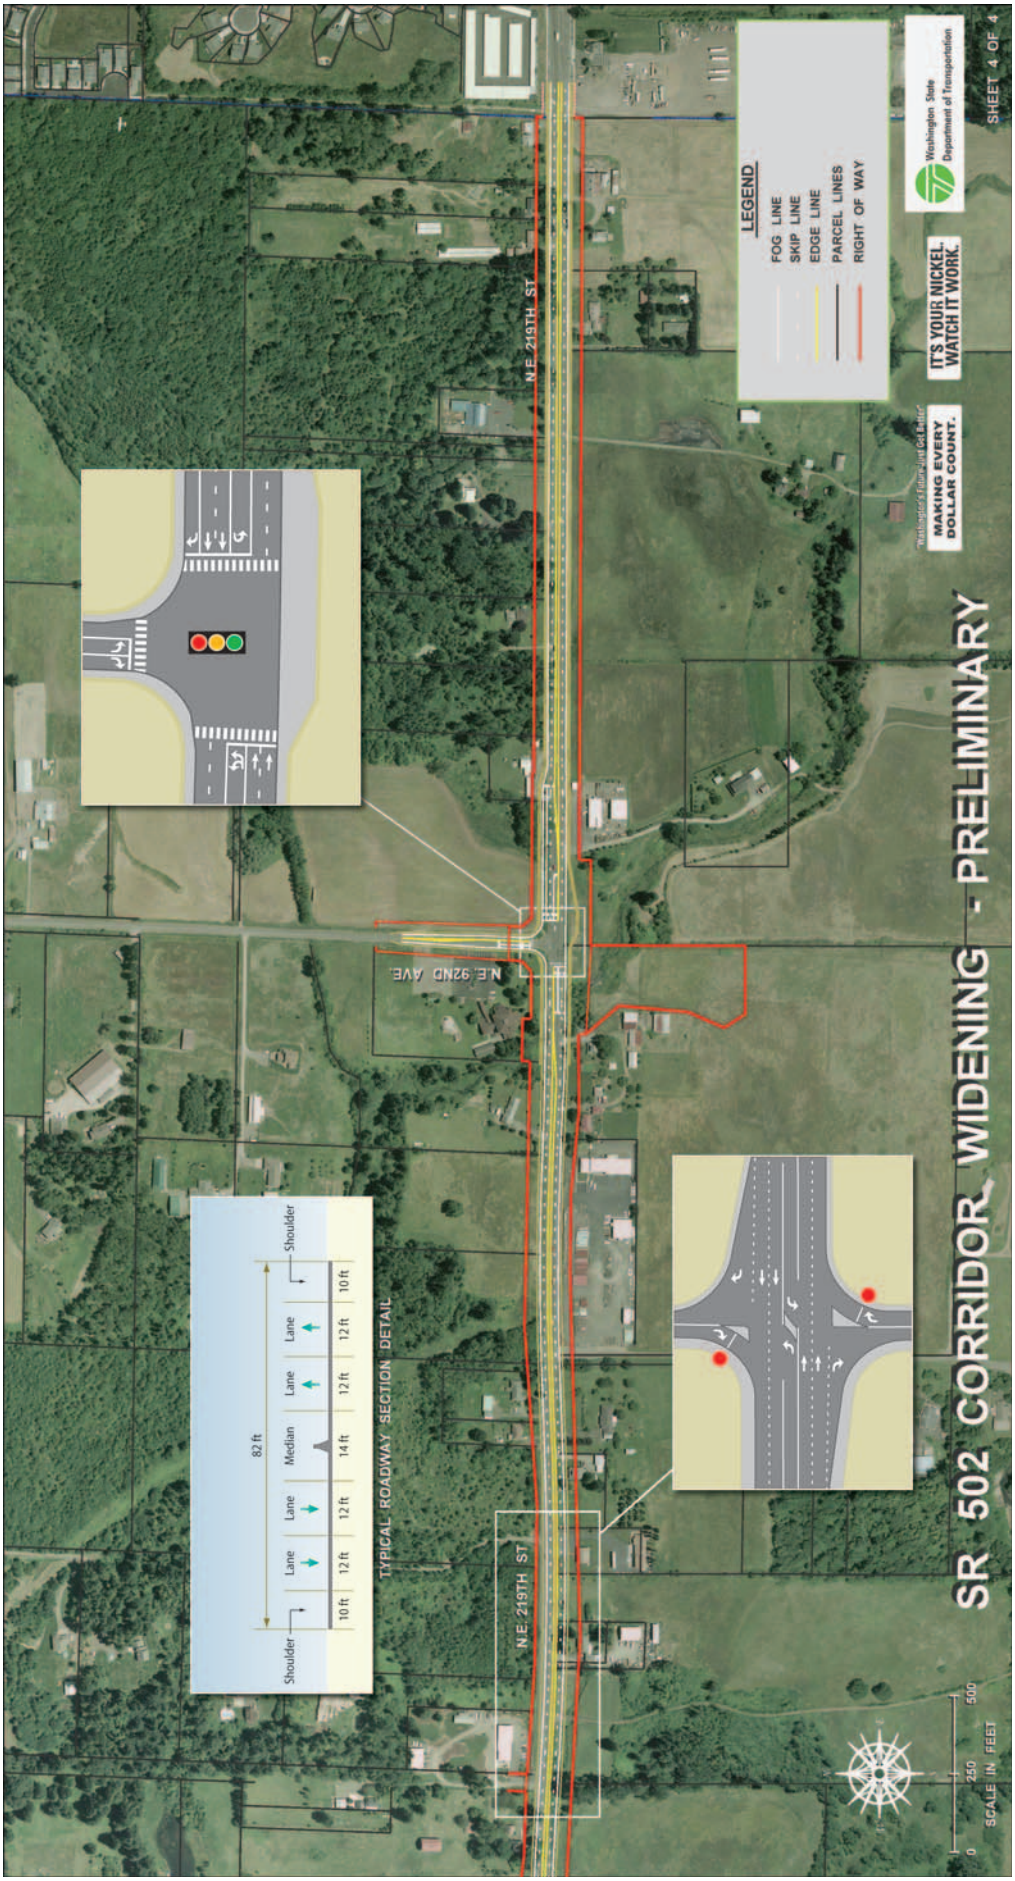
SR 502 CORRIDOR WIDENING - PRELIMINARY
SHEET 4 OF 4
Washington State Department of Transportation
IT'S YOUR NICKEL. WATCH IT WORK.
MAKING EVERY DOLLAR COUNT.
"Washington's Future Just Got Better."
LEGEND
FOG LINE
SKIP LINE
EDGE LINE
PARCEL LINES
RIGHT OF WAY
N.E. 219TH ST
N.E. 92ND AVE
TYPICAL ROADWAY SECTION DETAIL
Shoulder
Lane
Lane
Median
Lane
Lane
Shoulder
82 ft
10 ft
12 ft
12 ft
14 ft
12 ft
12 ft
10 ft
SCALE IN FEET
0
250
500