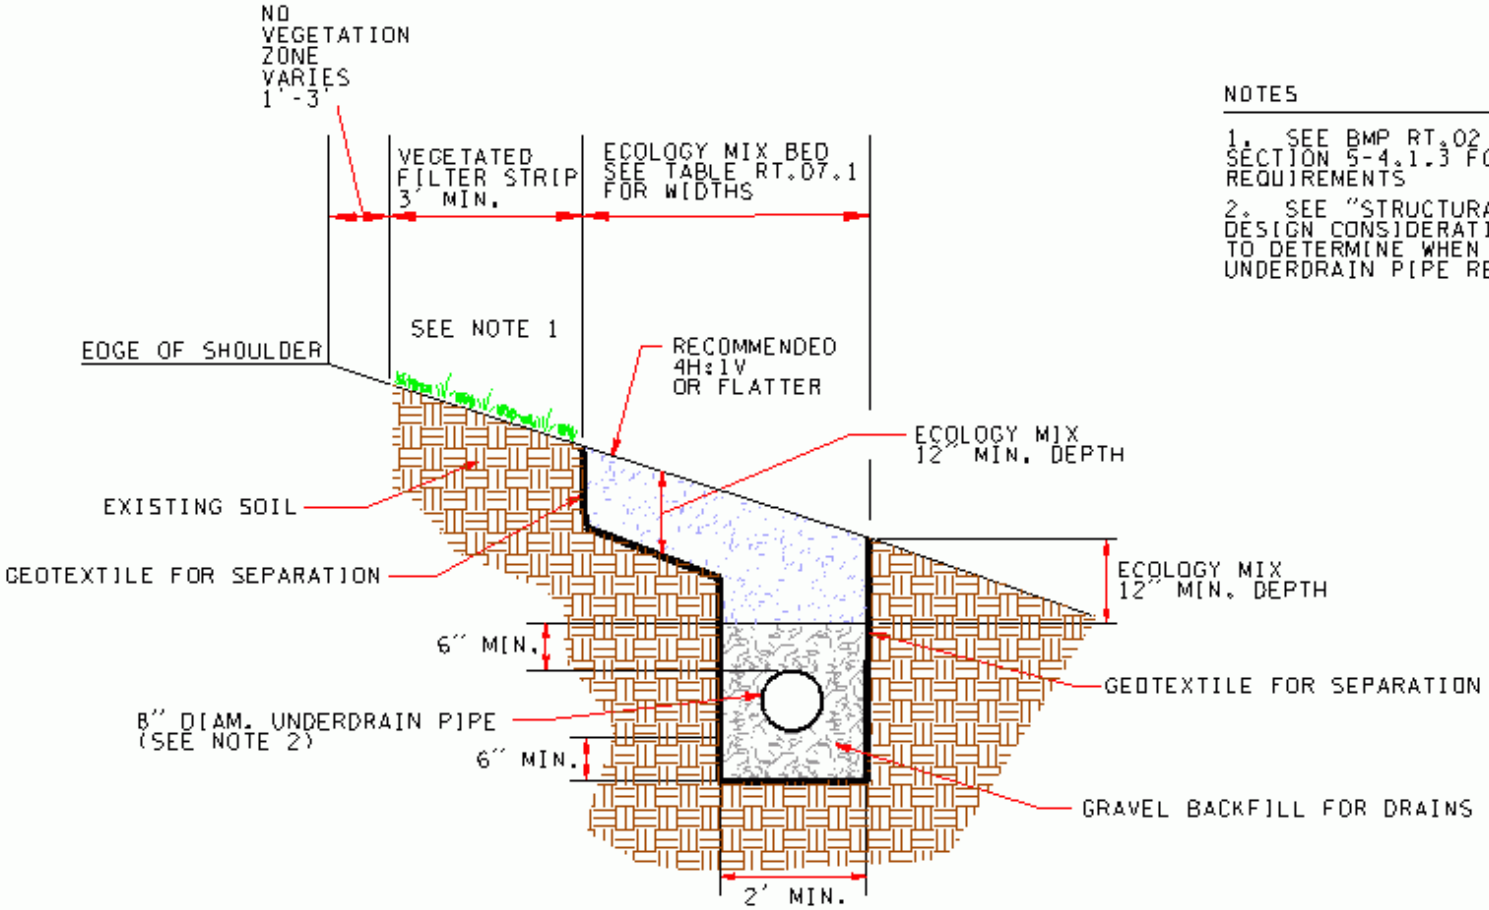

NOTES

1. SEE BMP RT.02 IN SECTION 5-4.1.3 FOR REQUIREMENTS
2. SEE "STRUCTURAL DESIGN CONSIDERATIONS" TO DETERMINE WHEN UNDERDRAIN PIPE REQUIRED

THIS DRAWING IS ONLY A TEMPLATE AND SHOULD BE MODIFIED TO FIT EACH PROJECT APPLICATION

ECOLOGY EMBANKMENT

SIDE SLOPE APPLICATION WITH UNDERDRAIN

NTS

FILE NAME	C:\AAWork\Design Review\Hydraulics\HRU Rewrite Committee\Gif Versions\Fig RT07.dgn			
TIME	8:36:40 AM			
DATE	10/27/2006			
PLOTTED BY	mielgtm			
DESIGNED BY				
ENTERED BY				
CHECKED BY				
PROJ. ENGR.				
REGIONAL ADM.		REVISION	DATE	BY

REGION NO.	STATE	FED.AID PROJ.NO.
10	WASH	

CONTRACT NO. | LOCATION NO.

P.L. STAMP DOC. DATE | P.L. STAMP DOC. DATE

Washington State Department of Transportation

PLOT3

SHEET OF SHEETS

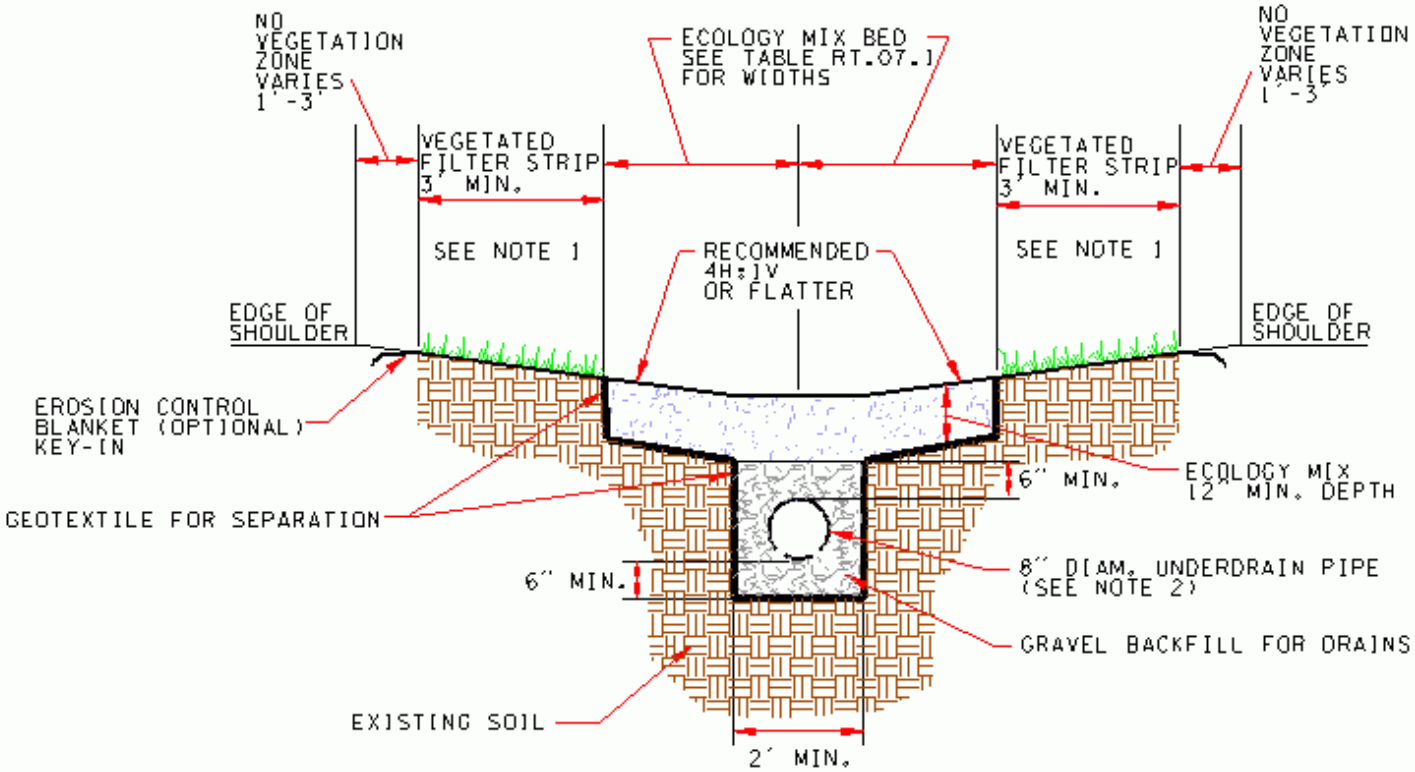

NOTES

1. SEE BMP RT.02 IN SECTION 5-4.1.3 FOR REQUIREMENTS

2. SEE "STRUCTURAL DESIGN CONSIDERATIONS" TO DETERMINE WHEN UNDERDRAIN PIPE REQUIRED

THIS DRAWING IS ONLY A TEMPLATE AND SHOULD BE MODIFIED TO FIT EACH PROJECT APPLICATION

DUAL ECOLOGY EMBANKMENT

NTS

FILE NAME	$$$$$$$$DESIGNFILENAME$$$$$$									PLOT2
TIME	$TIME$									
DATE	$$$$DATE$$$									
PLOTTED BY	$$USERNAME$$									
DESIGNED BY										
ENTERED BY										
CHECKED BY										
PROJ. ENGR.										
REGIONAL ADM.		REVISION	DATE	BY						

DESIGN NO.	STATE	FED.AID PROJ.NO.
10	WASH	
CONTRACT NO.		LOCATION NO.

Washington State Department of Transportation