LEGEND

- RAMP WALL
- STRUCTURE/BRIDGE
- EXISTING RIGHT OF WAY
- PROPOSED RIGHT OF WAY
- CONCRETE BARRIER
- CENTER OF LEFT EDGE LINE
- LANE EDGE LINE
- LANE LINE
- EDGE OF PAVED SHOULDER
- TRAFFIC ISLAND/MEDIAN

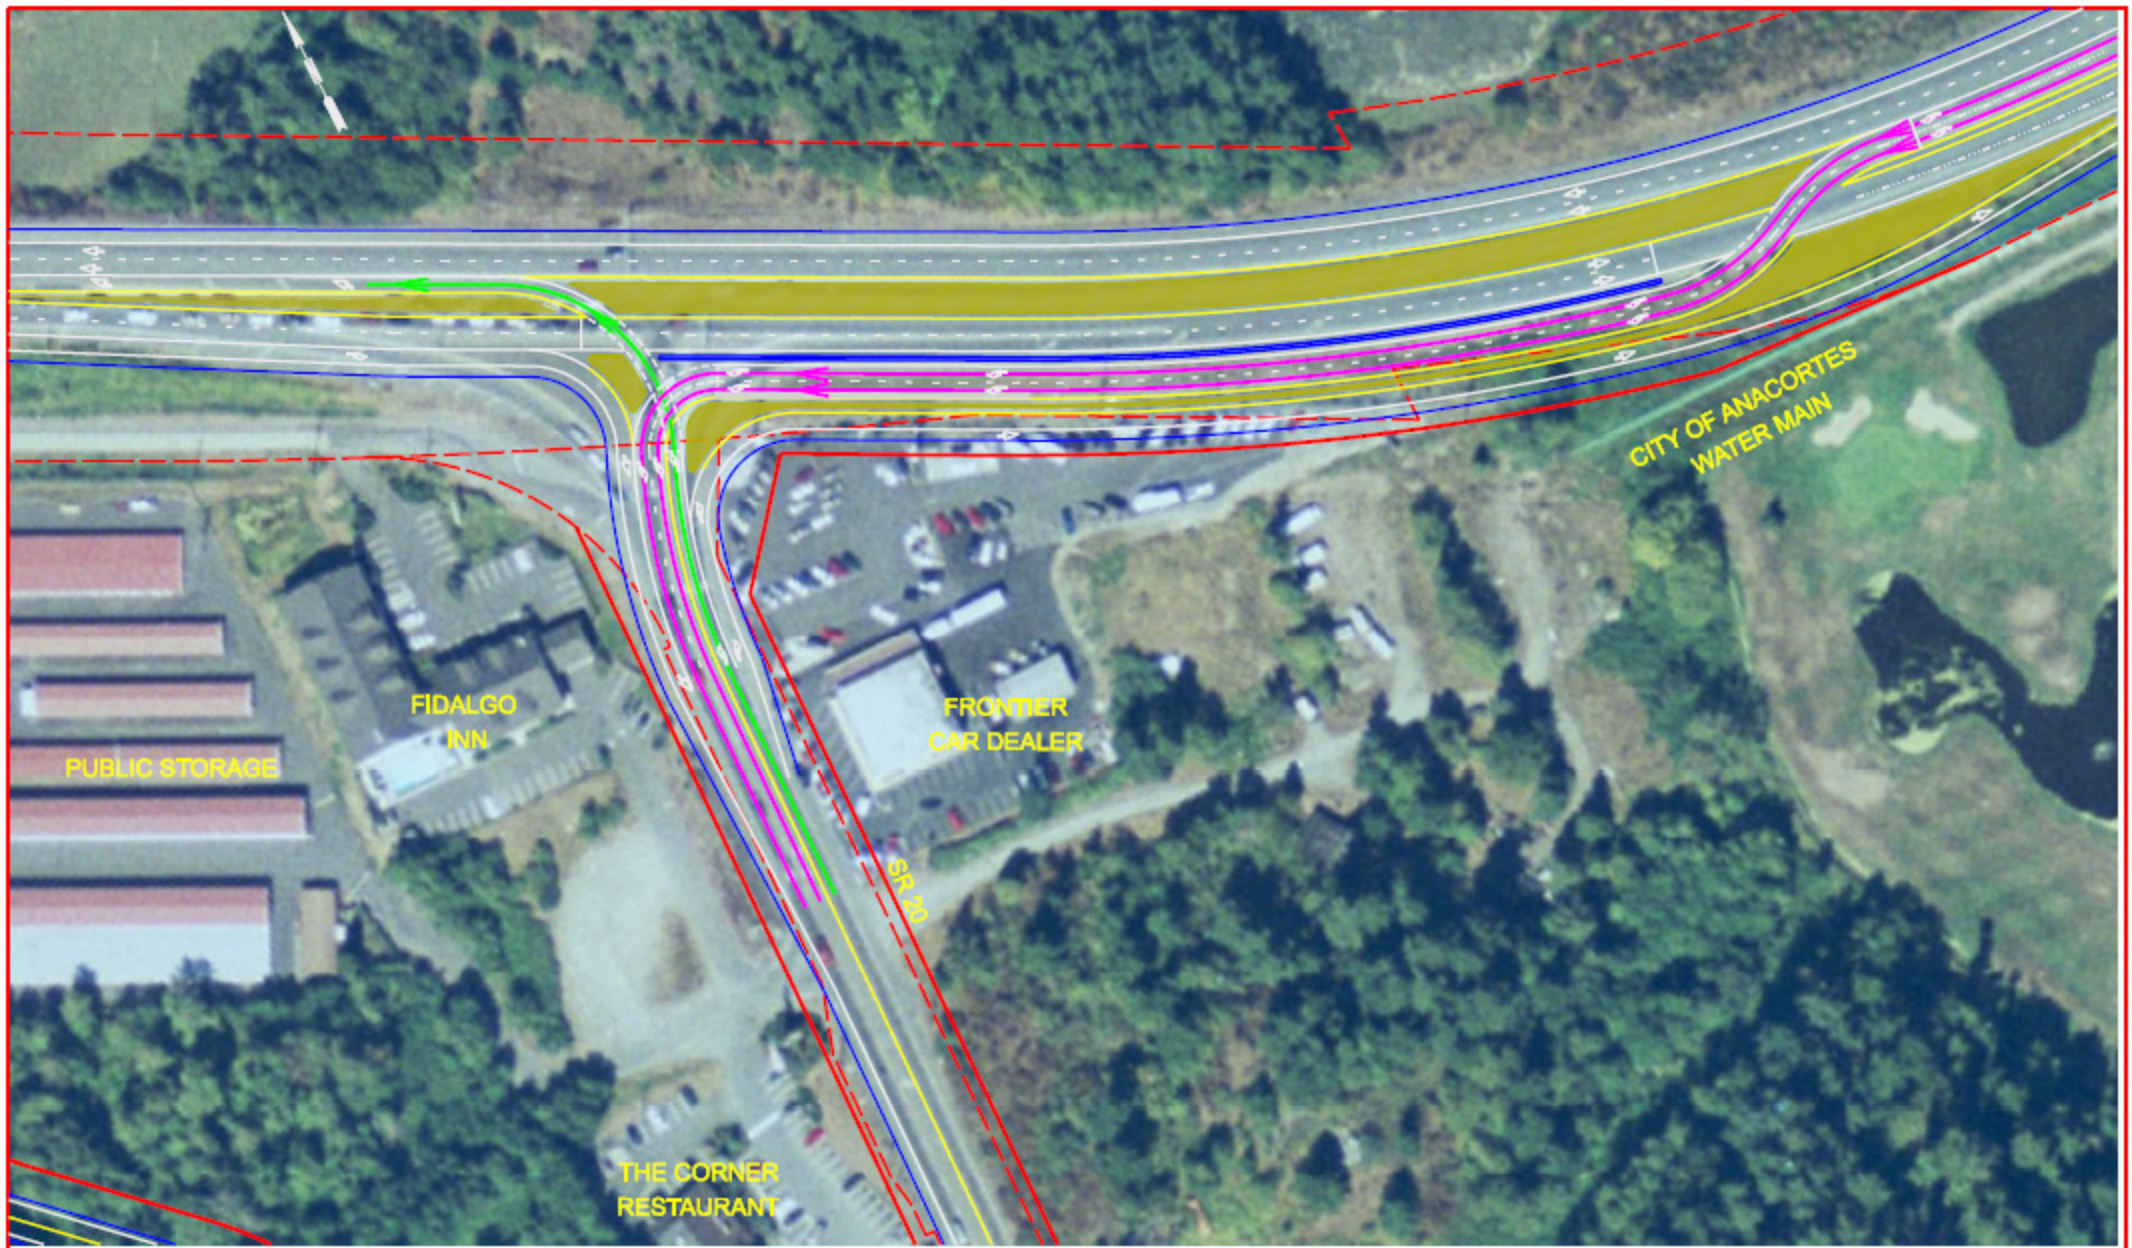

ALTERNATIVE 6 – CONTINUOUS FLOW INTERSECTION (CFI)

0 50 100 150 200
SCALE IN FEET