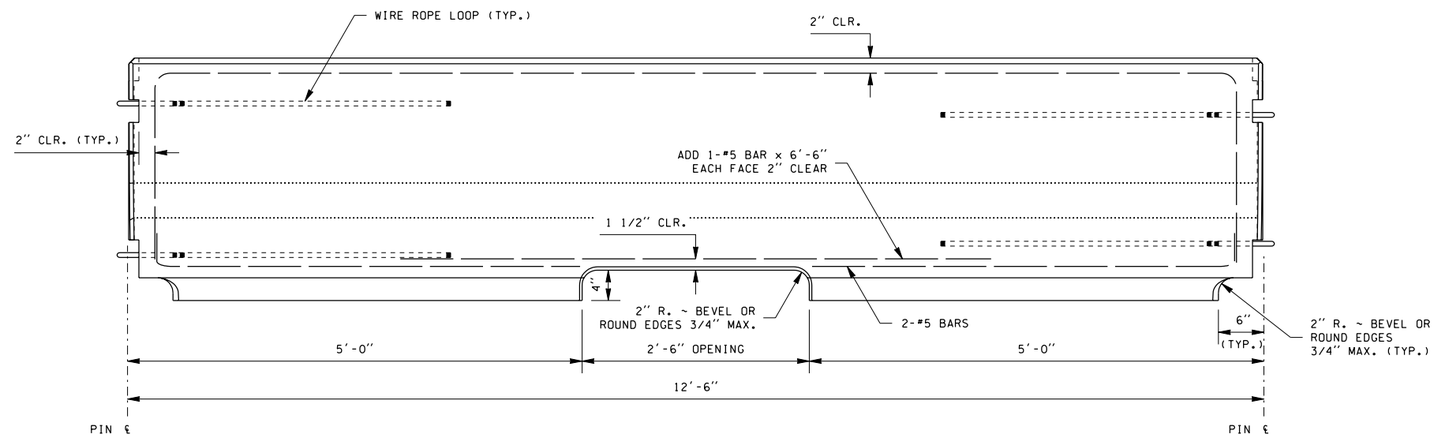

NOTE: SEE STANDARD PLAN C-8 FOR BARRIER DETAILS NOT SHOWN

PRECAST CONCRETE BARRIER TYPE 2 WITH SCUPPER

FILE NAME	SCUPPER.DGN								PLOT1
TIME	07:23:12 AM				REGION NO.	STATE	FED.AID PROJ.NO.	Washington State Department of Transportation	TB–1
DATE	05/04/2005				10	WASH			SHEET
PLOTTED BY	berensb				JOB NUMBER				OF
DESIGNED BY									SHEETS
ENTERED BY	**A. COCHRAN**								
CHECKED BY					CONTRACT NO.		LOCATION NO.		
PROJ. ENGR.									
REGIONAL ADM.		REVISION	DATE	BY					

P.E. STAMP BOX DATE

P.E. STAMP BOX DATE