100-2

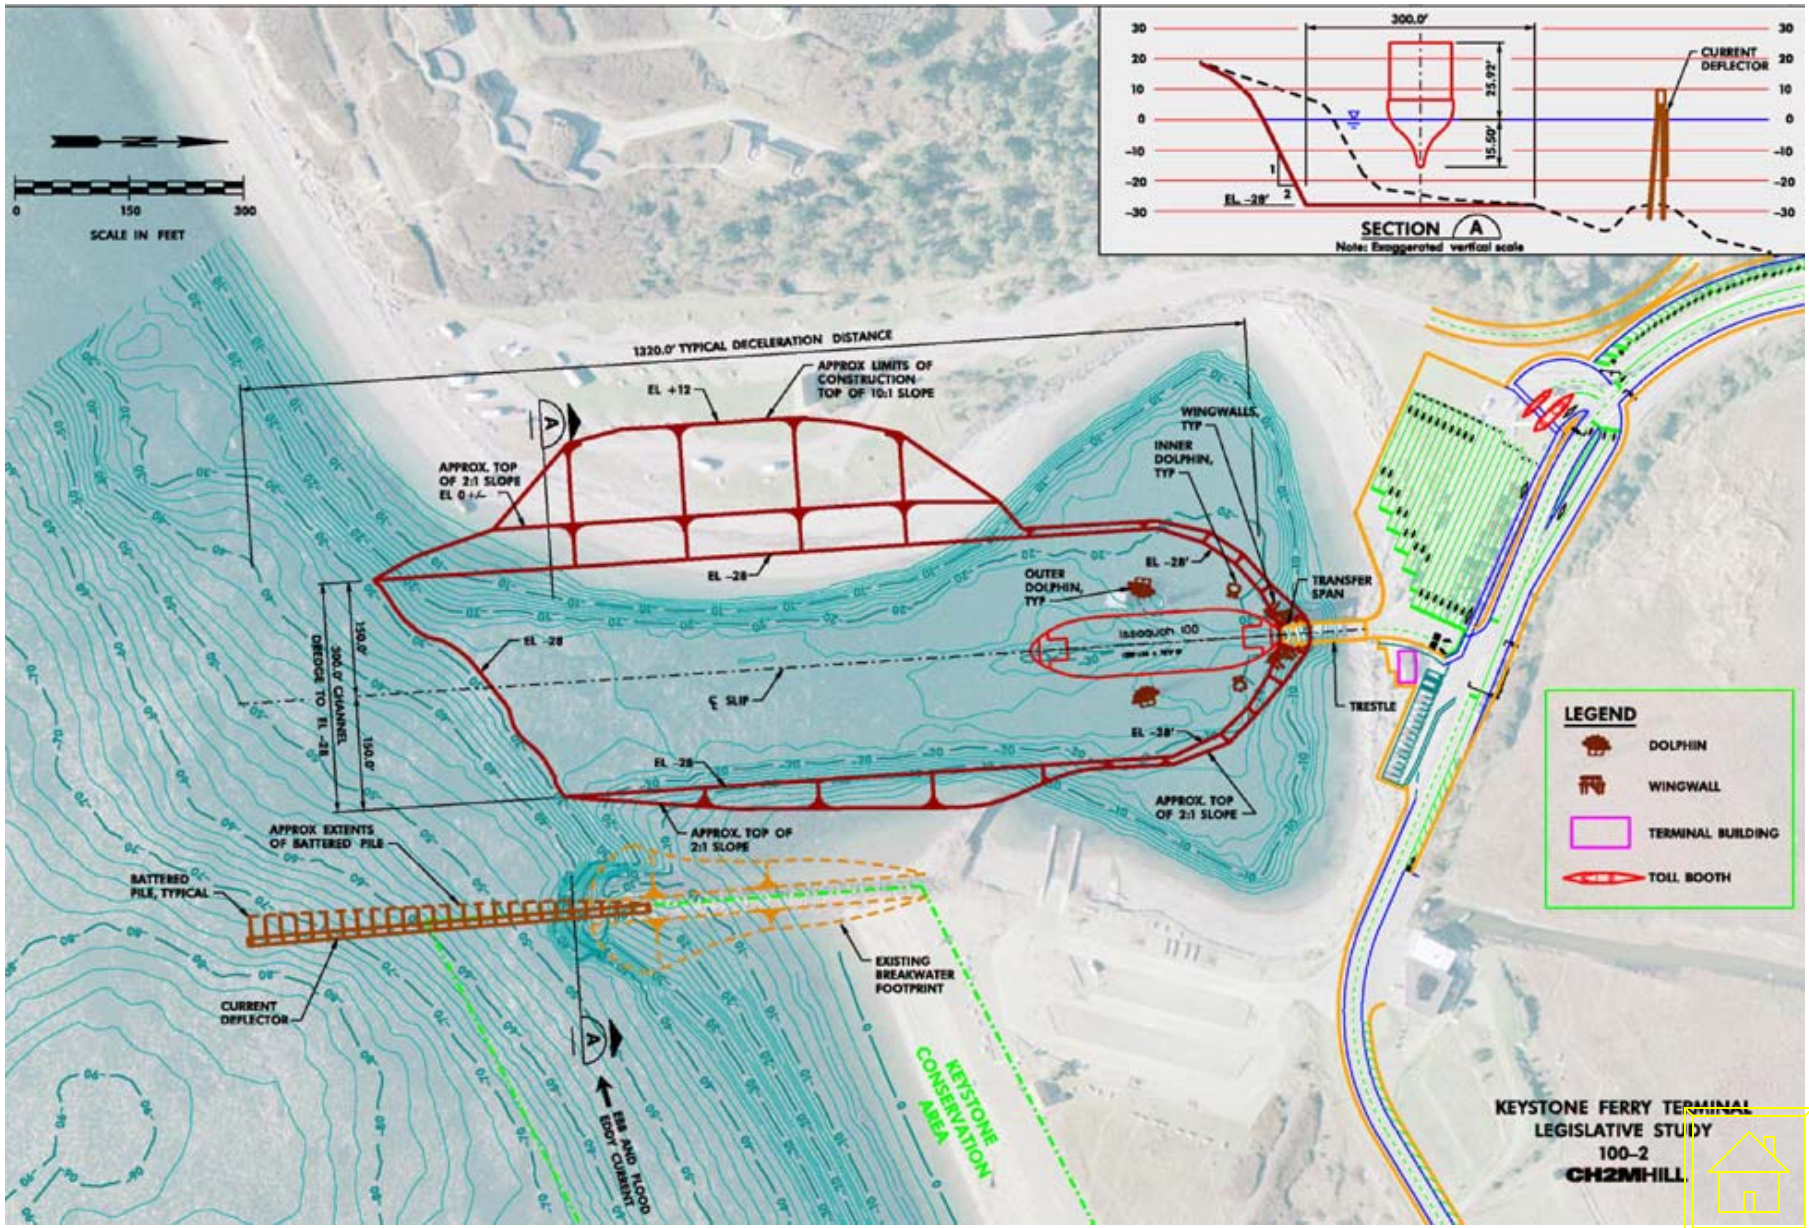
SCALE IN FEET
0
150
300
SECTION A
Note: Exaggerated vertical scale
300.0'
25.92'
15.50'
CURRENT DEFLECTOR
EL. -28'
1320.0' TYPICAL DECELERATION DISTANCE
APPROX LIMITS OF CONSTRUCTION TOP OF 10:1 SLOPE
EL +12
APPROX. TOP OF 2:1 SLOPE EL 0+/-
EL -28
WINGWALLS, TYP
INNER DOLPHIN, TYP
OUTER DOLPHIN, TYP
TRANSFER SPAN
TRESTLE
℄ SLIP
DREDGE TO EL -28
350.0' CHANNEL
150.0'
APPROX EXTENTS OF BATTERED PILE
BATTERED PILE, TYPICAL
CURRENT DEFLECTOR
APPROX. TOP OF 2:1 SLOPE
EXISTING BREAKWATER FOOTPRINT
KEYSTONE CONSERVATION AREA
EBB AND FLOOD EDDY CURRENT
LEGEND
DOLPHIN
WINGWALL
TERMINAL BUILDING
TOLL BOOTH
KEYSTONE FERRY TERMINAL
LEGISLATIVE STUDY
100-2
CH2MHILL