100-5

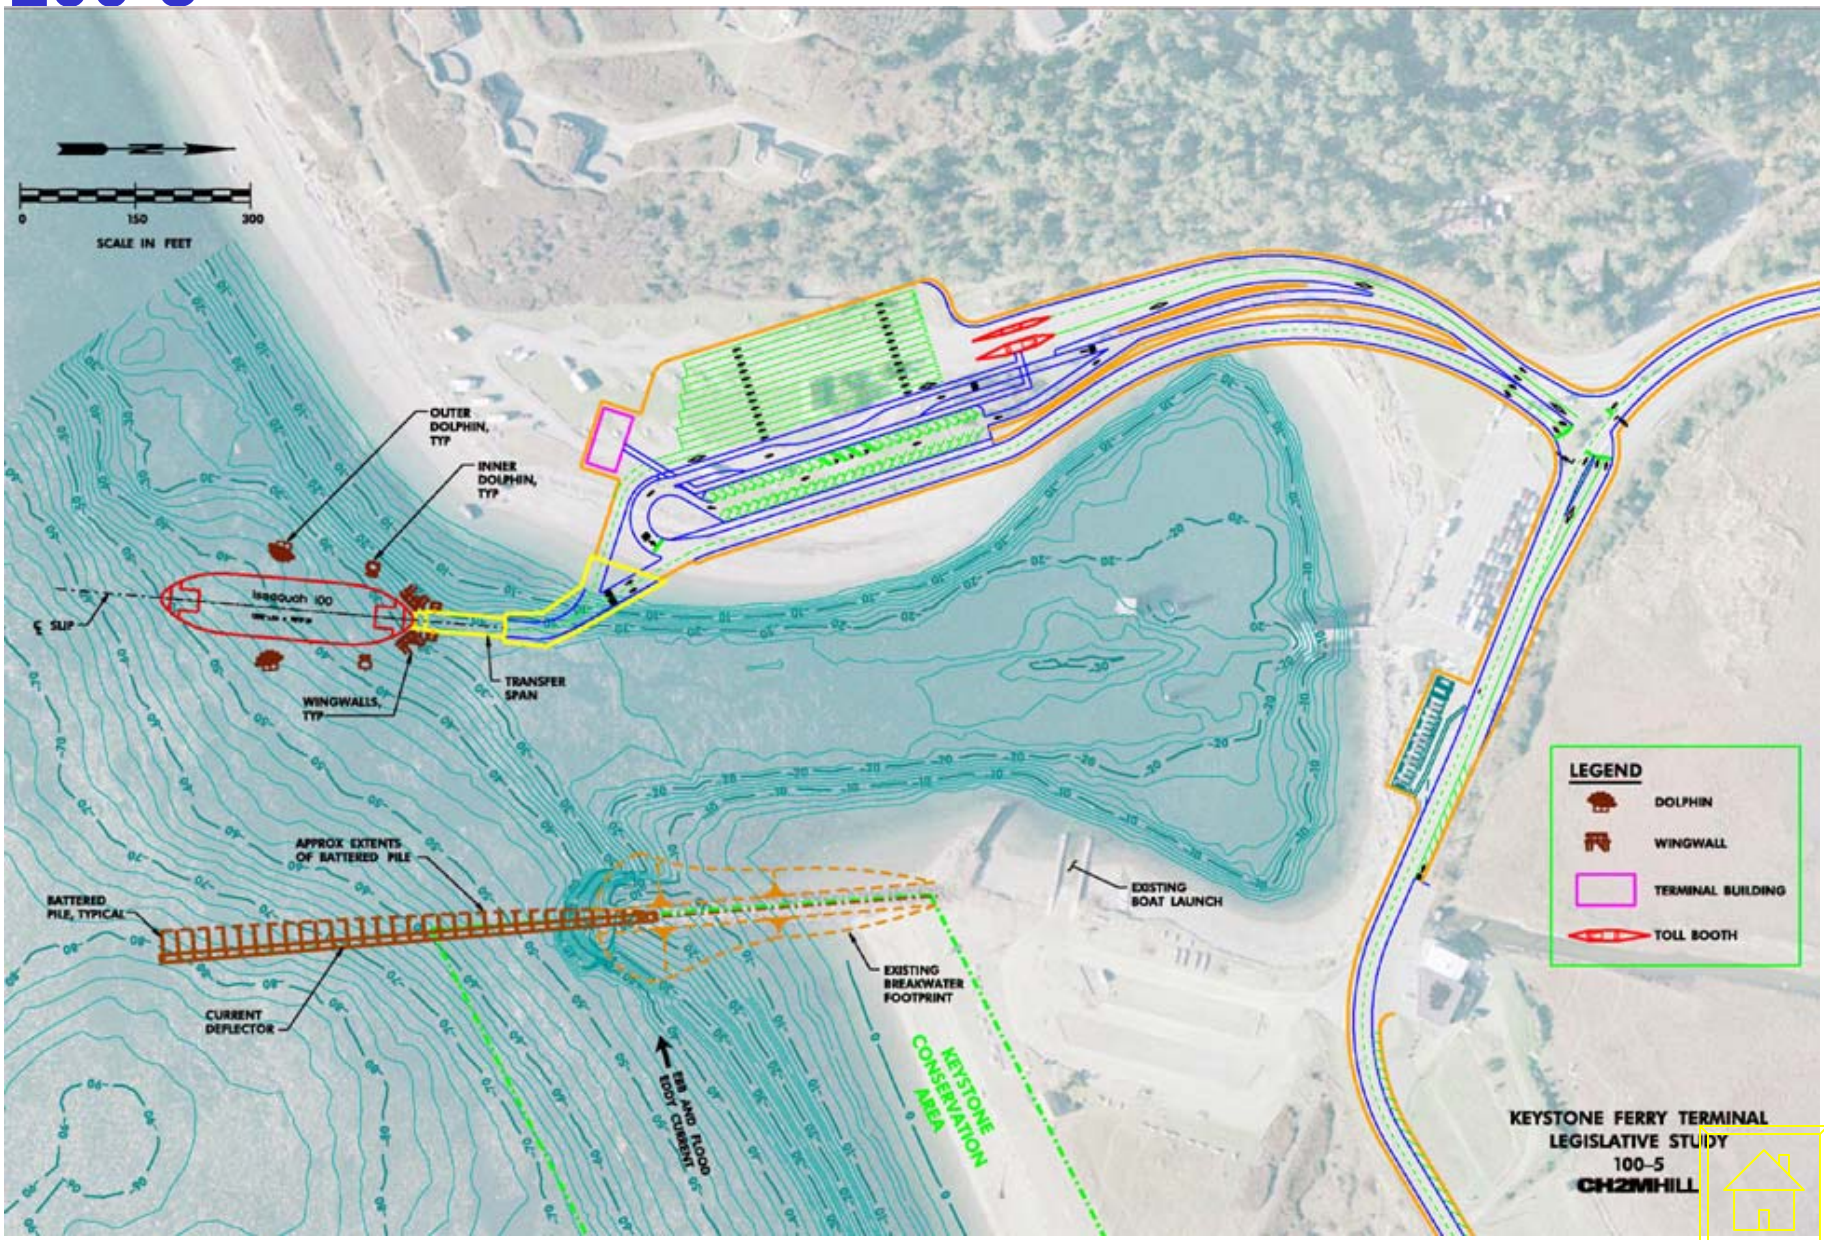
0
150
300
SCALE IN FEET
OUTER DOLPHIN, TYP
INNER DOLPHIN, TYP
Issaquah 100
℄ SLIP
TRANSFER SPAN
WINGWALLS, TYP
APPROX EXTENTS OF BATTERED PILE
BATTERED PILE, TYPICAL
CURRENT DEFLECTOR
EBB AND FLOOD EDDY CURRENT
EXISTING BREAKWATER FOOTPRINT
KEYSTONE CONSERVATION AREA
EXISTING BOAT LAUNCH
LEGEND
DOLPHIN
WINGWALL
TERMINAL BUILDING
TOLL BOOTH
KEYSTONE FERRY TERMINAL
LEGISLATIVE STUDY
100-5
CH2MHILL