100-6

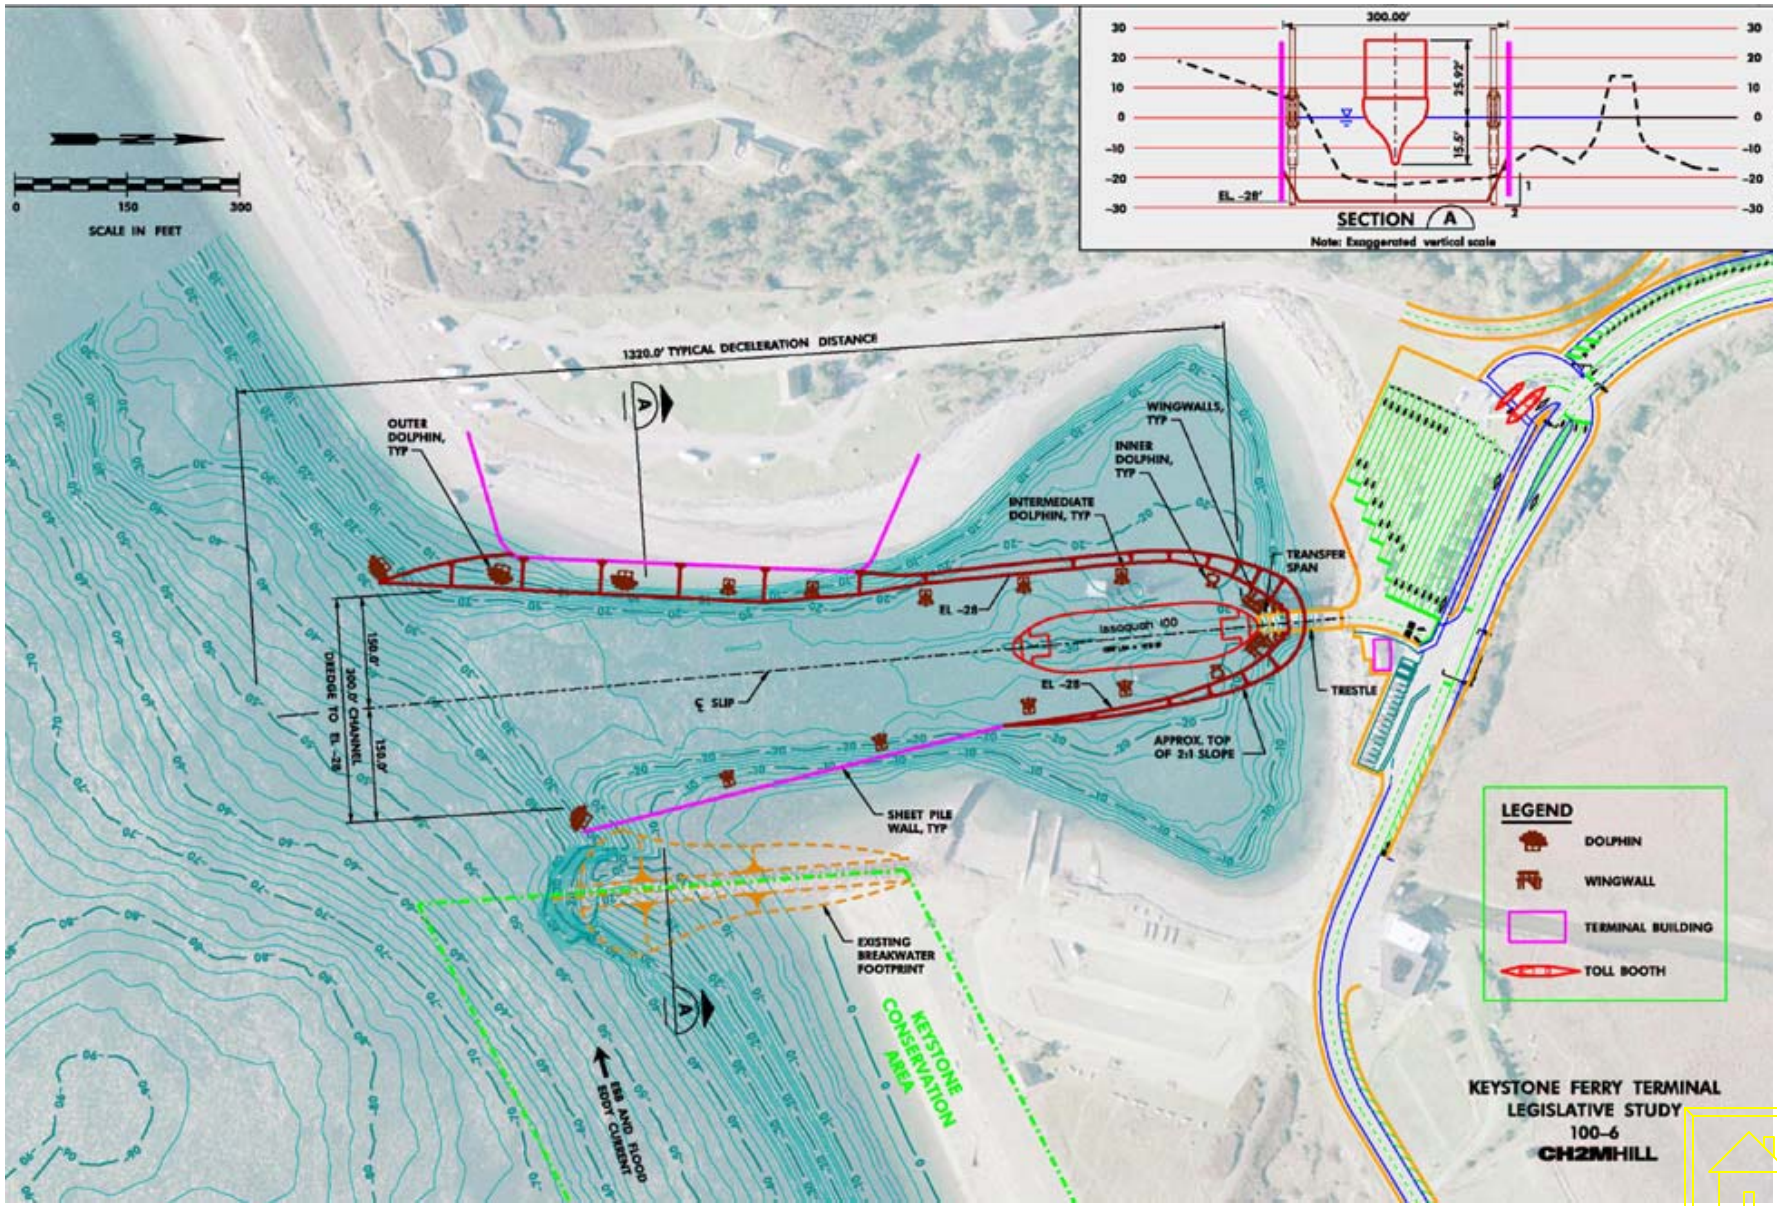
SCALE IN FEET
0
150
300
SECTION A
Note: Exaggerated vertical scale
300.00'
25.92'
15.5'
EL. -28'
1320.0' TYPICAL DECELERATION DISTANCE
OUTER DOLPHIN, TYP
WINGWALLS, TYP
INNER DOLPHIN, TYP
INTERMEDIATE DOLPHIN, TYP
TRANSFER SPAN
EL -28
Issaquah 100
TRESTLE
℄ SLIP
DREDGE TO EL -28
300.0' CHANNEL
150.0'
APPROX. TOP OF 2:1 SLOPE
SHEET PILE WALL, TYP
EXISTING BREAKWATER FOOTPRINT
KEYSTONE CONSERVATION AREA
EBB AND FLOOD EDDY CURRENT
LEGEND
DOLPHIN
WINGWALL
TERMINAL BUILDING
TOLL BOOTH
KEYSTONE FERRY TERMINAL
LEGISLATIVE STUDY
100-6
CH2MHILL