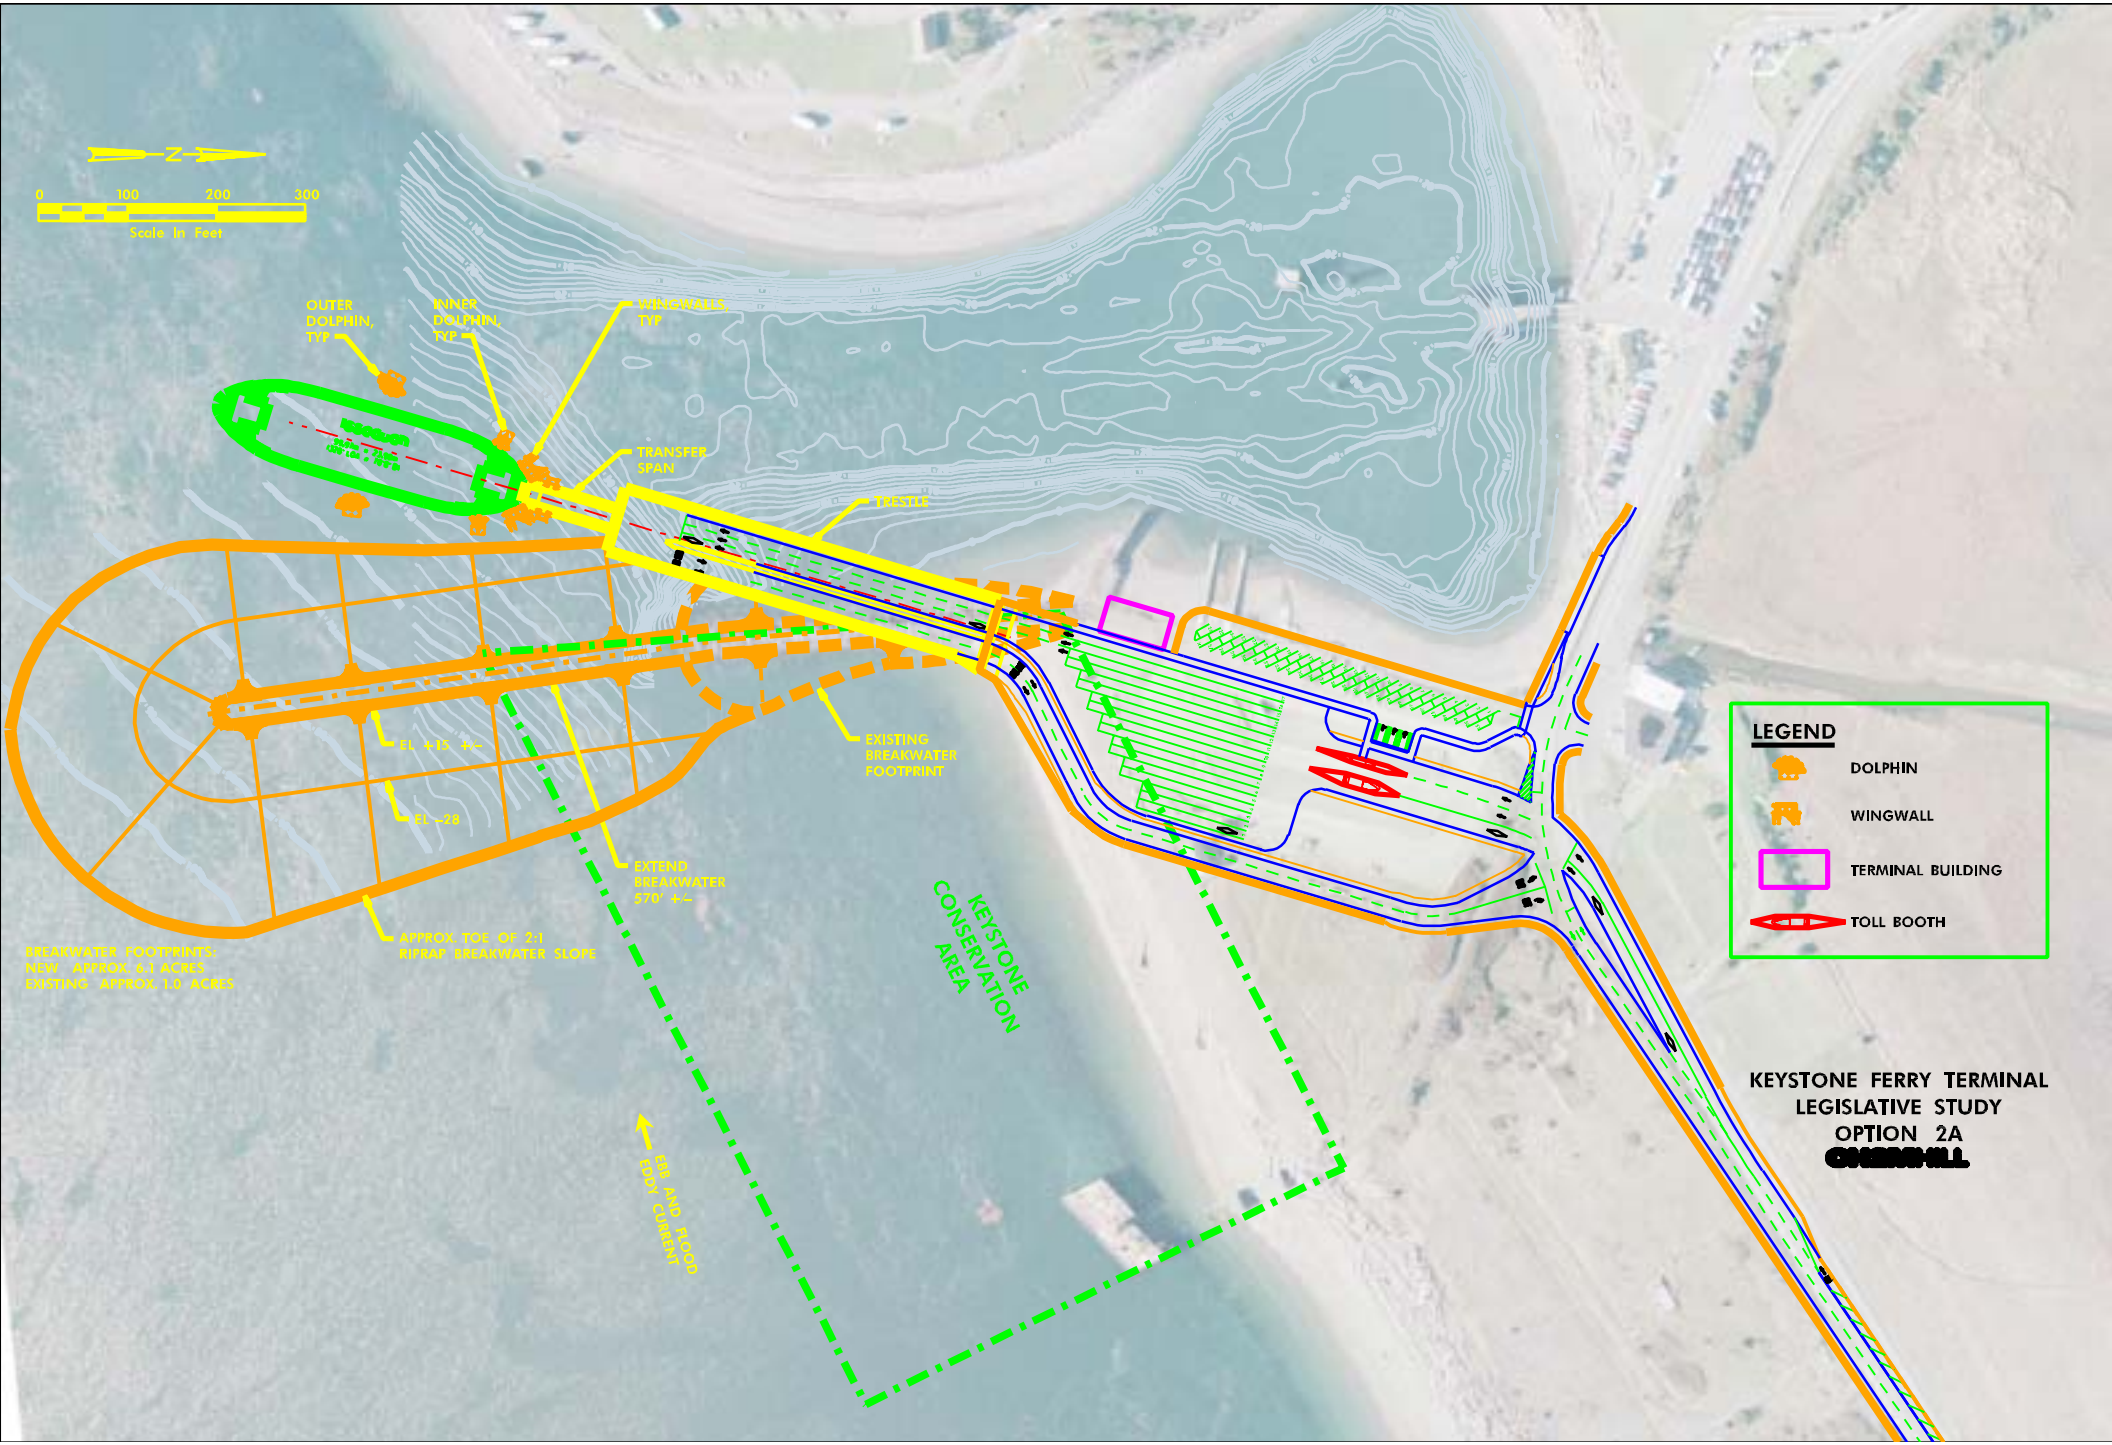
N
0 100 200 300
Scale In Feet
OUTER DOLPHIN, TYP
INNER DOLPHIN, TYP
WINGWALLS TYP
TRANSFER SPAN
TRESTLE
EXISTING BREAKWATER FOOTPRINT
EL +15 +/-
EL -28
EXTEND BREAKWATER 570' +/-
APPROX TOE OF 2:1 RIPRAP BREAKWATER SLOPE
BREAKWATER FOOTPRINTS:
NEW APPROX 6.1 ACRES
EXISTING APPROX 1.0 ACRES
KEYSTONE CONSERVATION AREA
EBB AND FLOOD EDDY CURRENT
LEGEND
DOLPHIN
WINGWALL
TERMINAL BUILDING
TOLL BOOTH
KEYSTONE FERRY TERMINAL
LEGISLATIVE STUDY
OPTION 2A
OVERALL

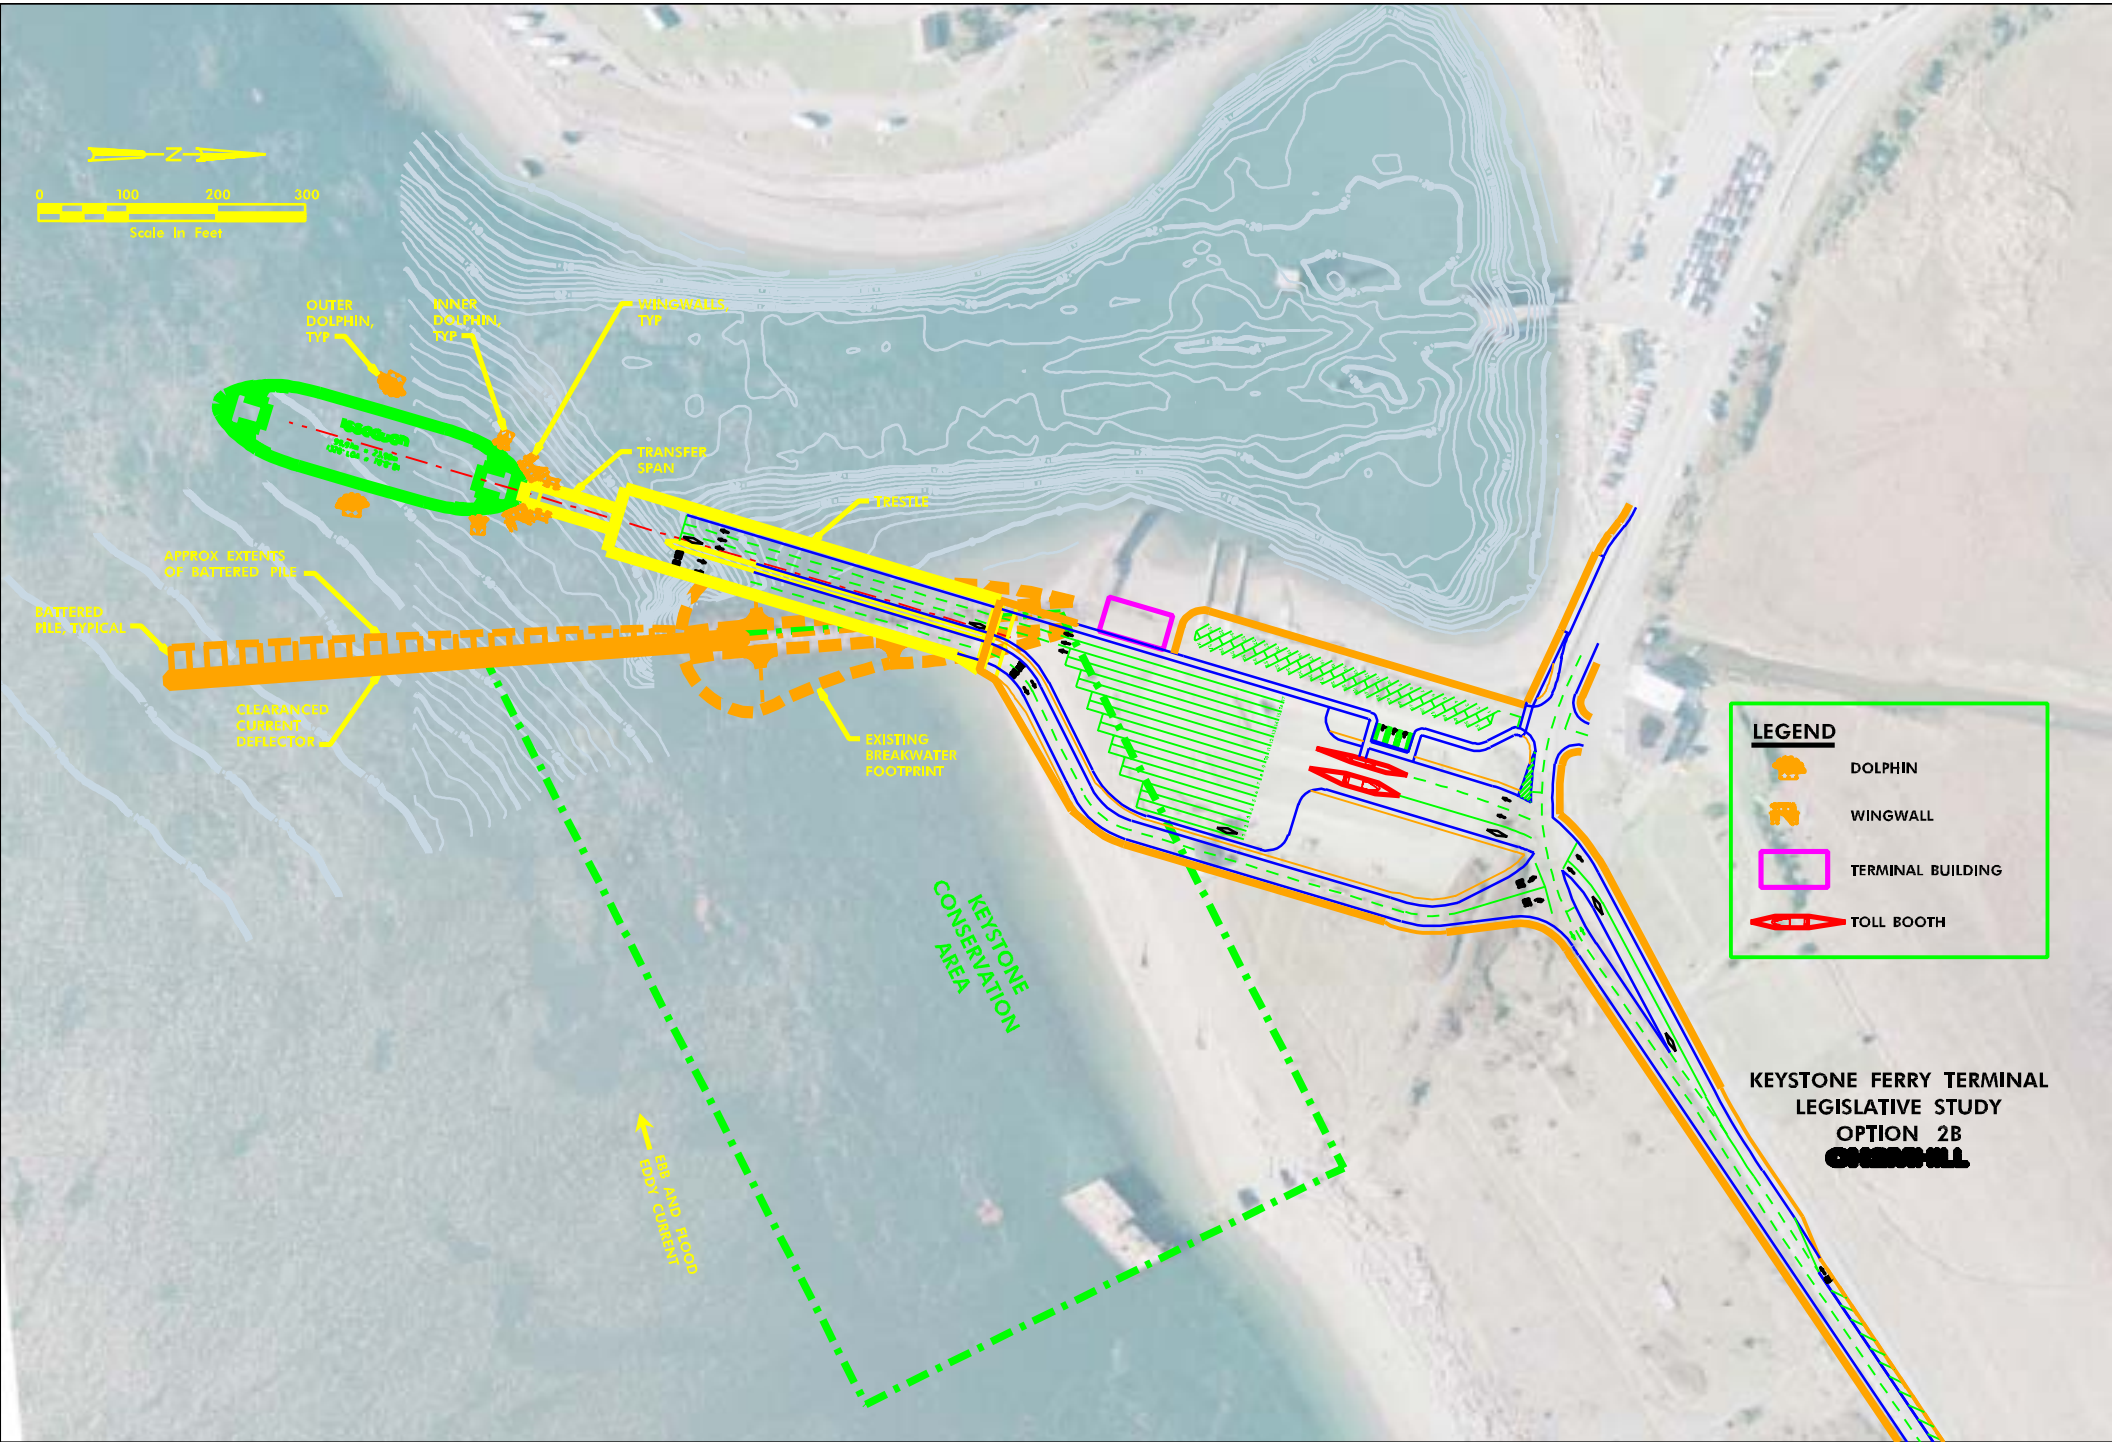
N
0
100
200
300
Scale In Feet
OUTER DOLPHIN, TYP
INNER DOLPHIN, TYP
WINGWALLS TYP
TRANSFER SPAN
TRESTLE
APPROX EXTENTS OF BATTERED PILE
BATTERED PILE TYPICAL
CLEARANCED CURRENT DEFLECTOR
EXISTING BREAKWATER FOOTPRINT
KEYSTONE CONSERVATION AREA
EBB AND FLOOD EDDY CURRENT
LEGEND
DOLPHIN
WINGWALL
TERMINAL BUILDING
TOLL BOOTH
KEYSTONE FERRY TERMINAL
LEGISLATIVE STUDY
OPTION 2B
OVERALL