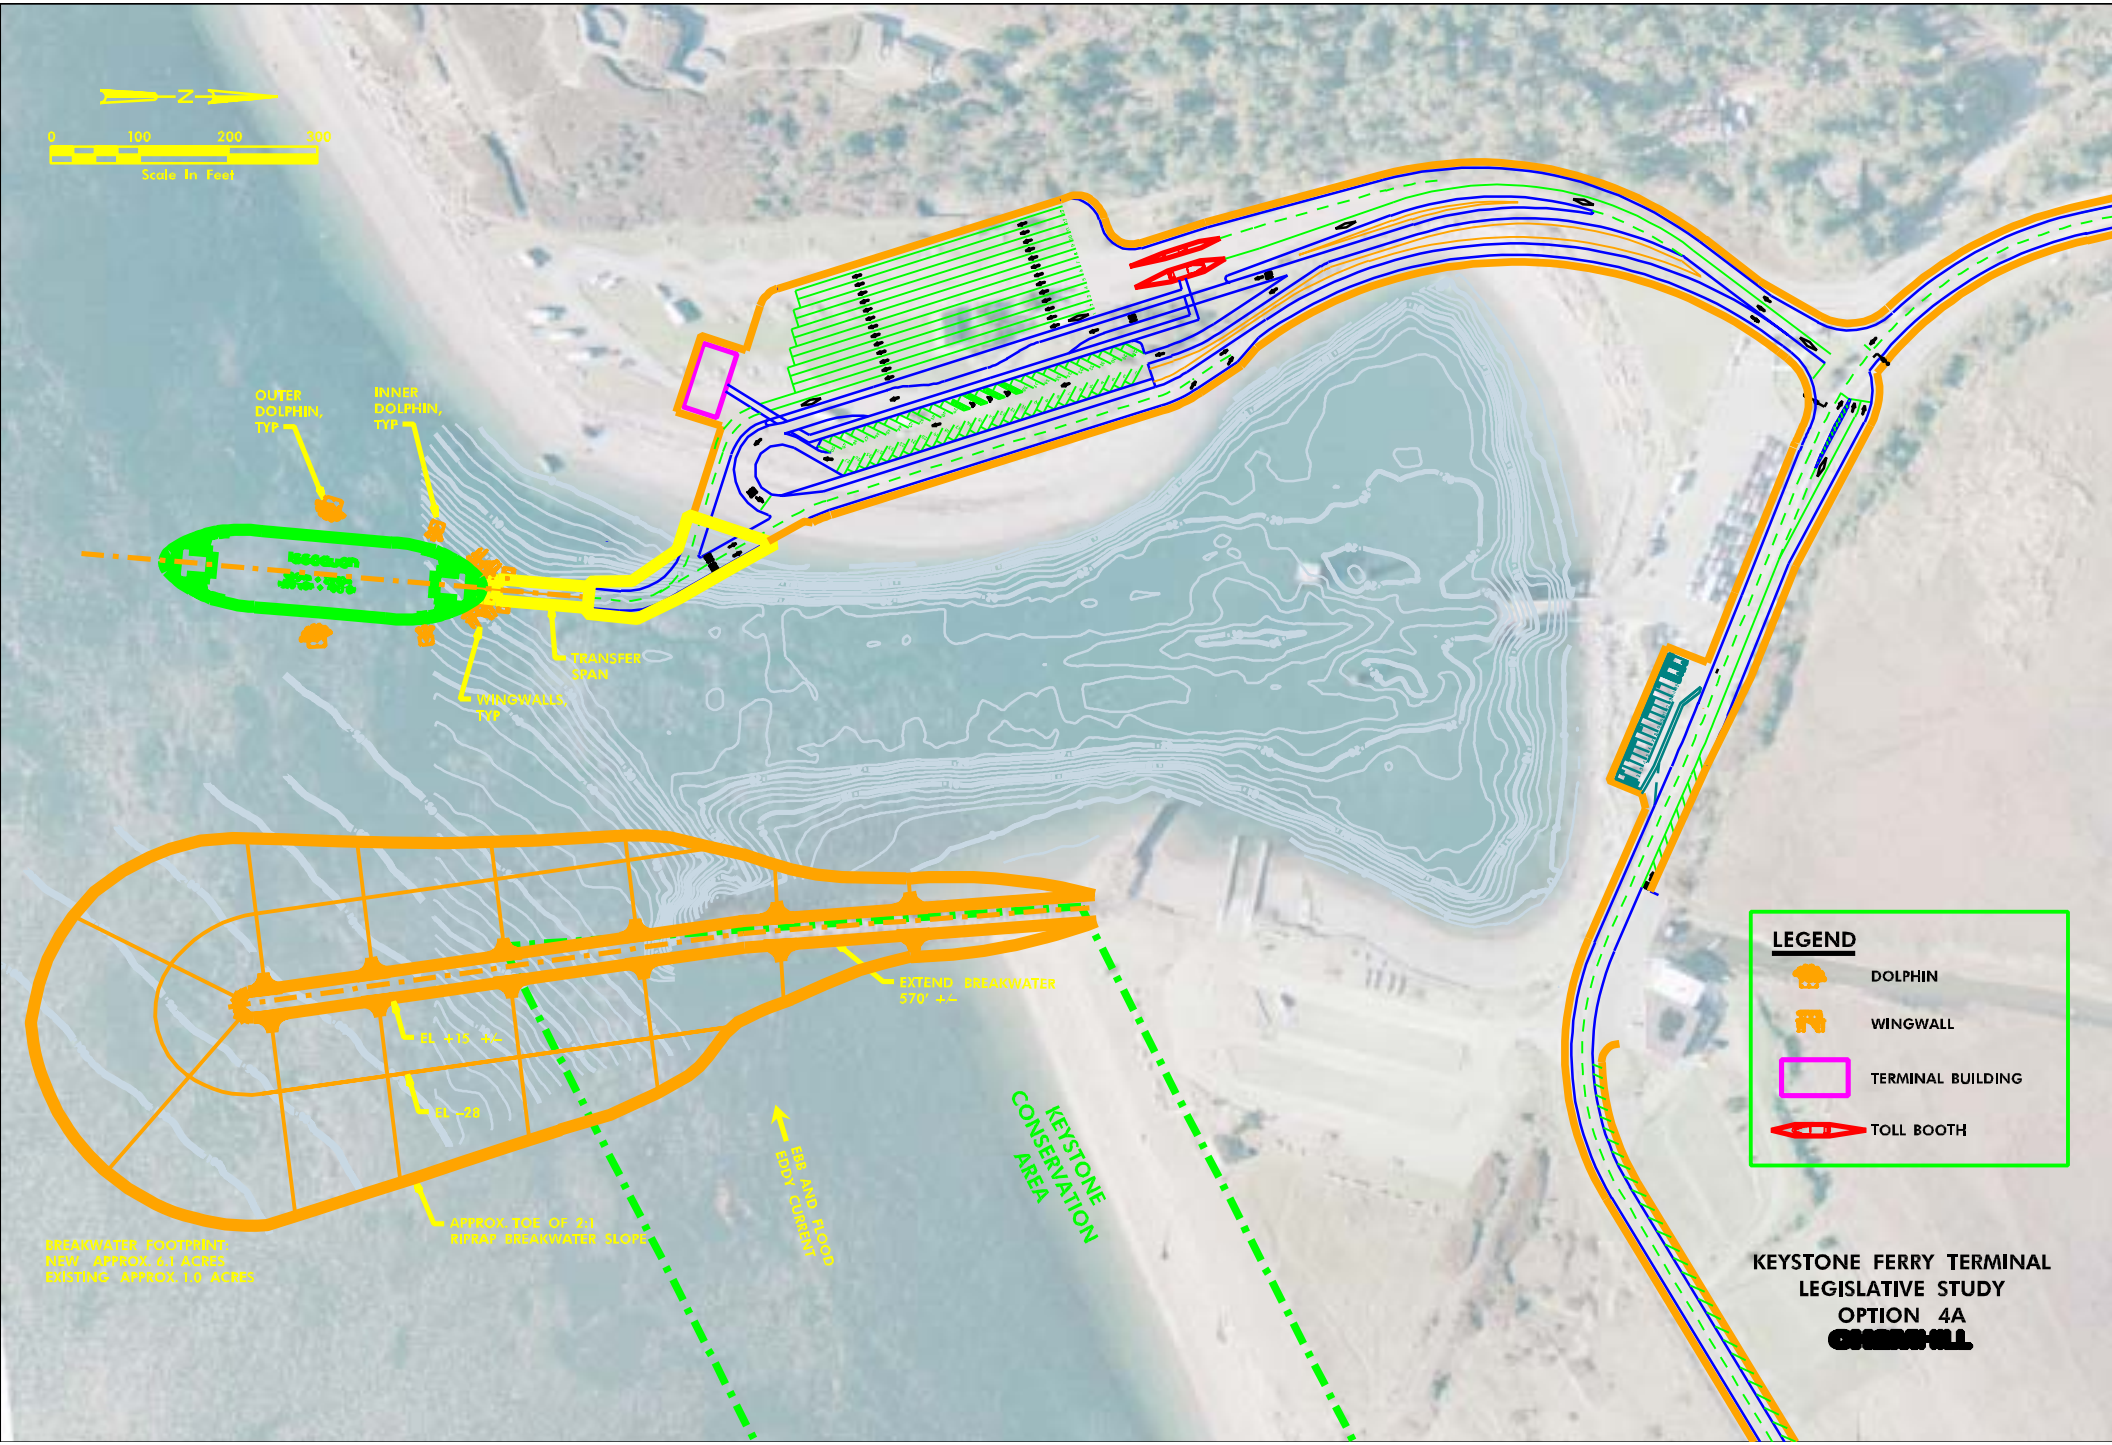
N
0 100 200 300
Scale In Feet
OUTER DOLPHIN, TYP
INNER DOLPHIN, TYP
TRANSFER SPAN
WINGWALLS, TYP
EXTEND BREAKWATER 570' ±
EL +15' ±
EL -28
APPROX. TOE OF 2:1 RIPRAP BREAKWATER SLOPE
BREAKWATER FOOTPRINT:
NEW: APPROX. 6.1 ACRES
EXISTING: APPROX. 1.0 ACRES
EBB AND FLOOD EDDY CURRENT
KEYSTONE CONSERVATION AREA
LEGEND
DOLPHIN
WINGWALL
TERMINAL BUILDING
TOLL BOOTH
KEYSTONE FERRY TERMINAL
LEGISLATIVE STUDY
OPTION 4A

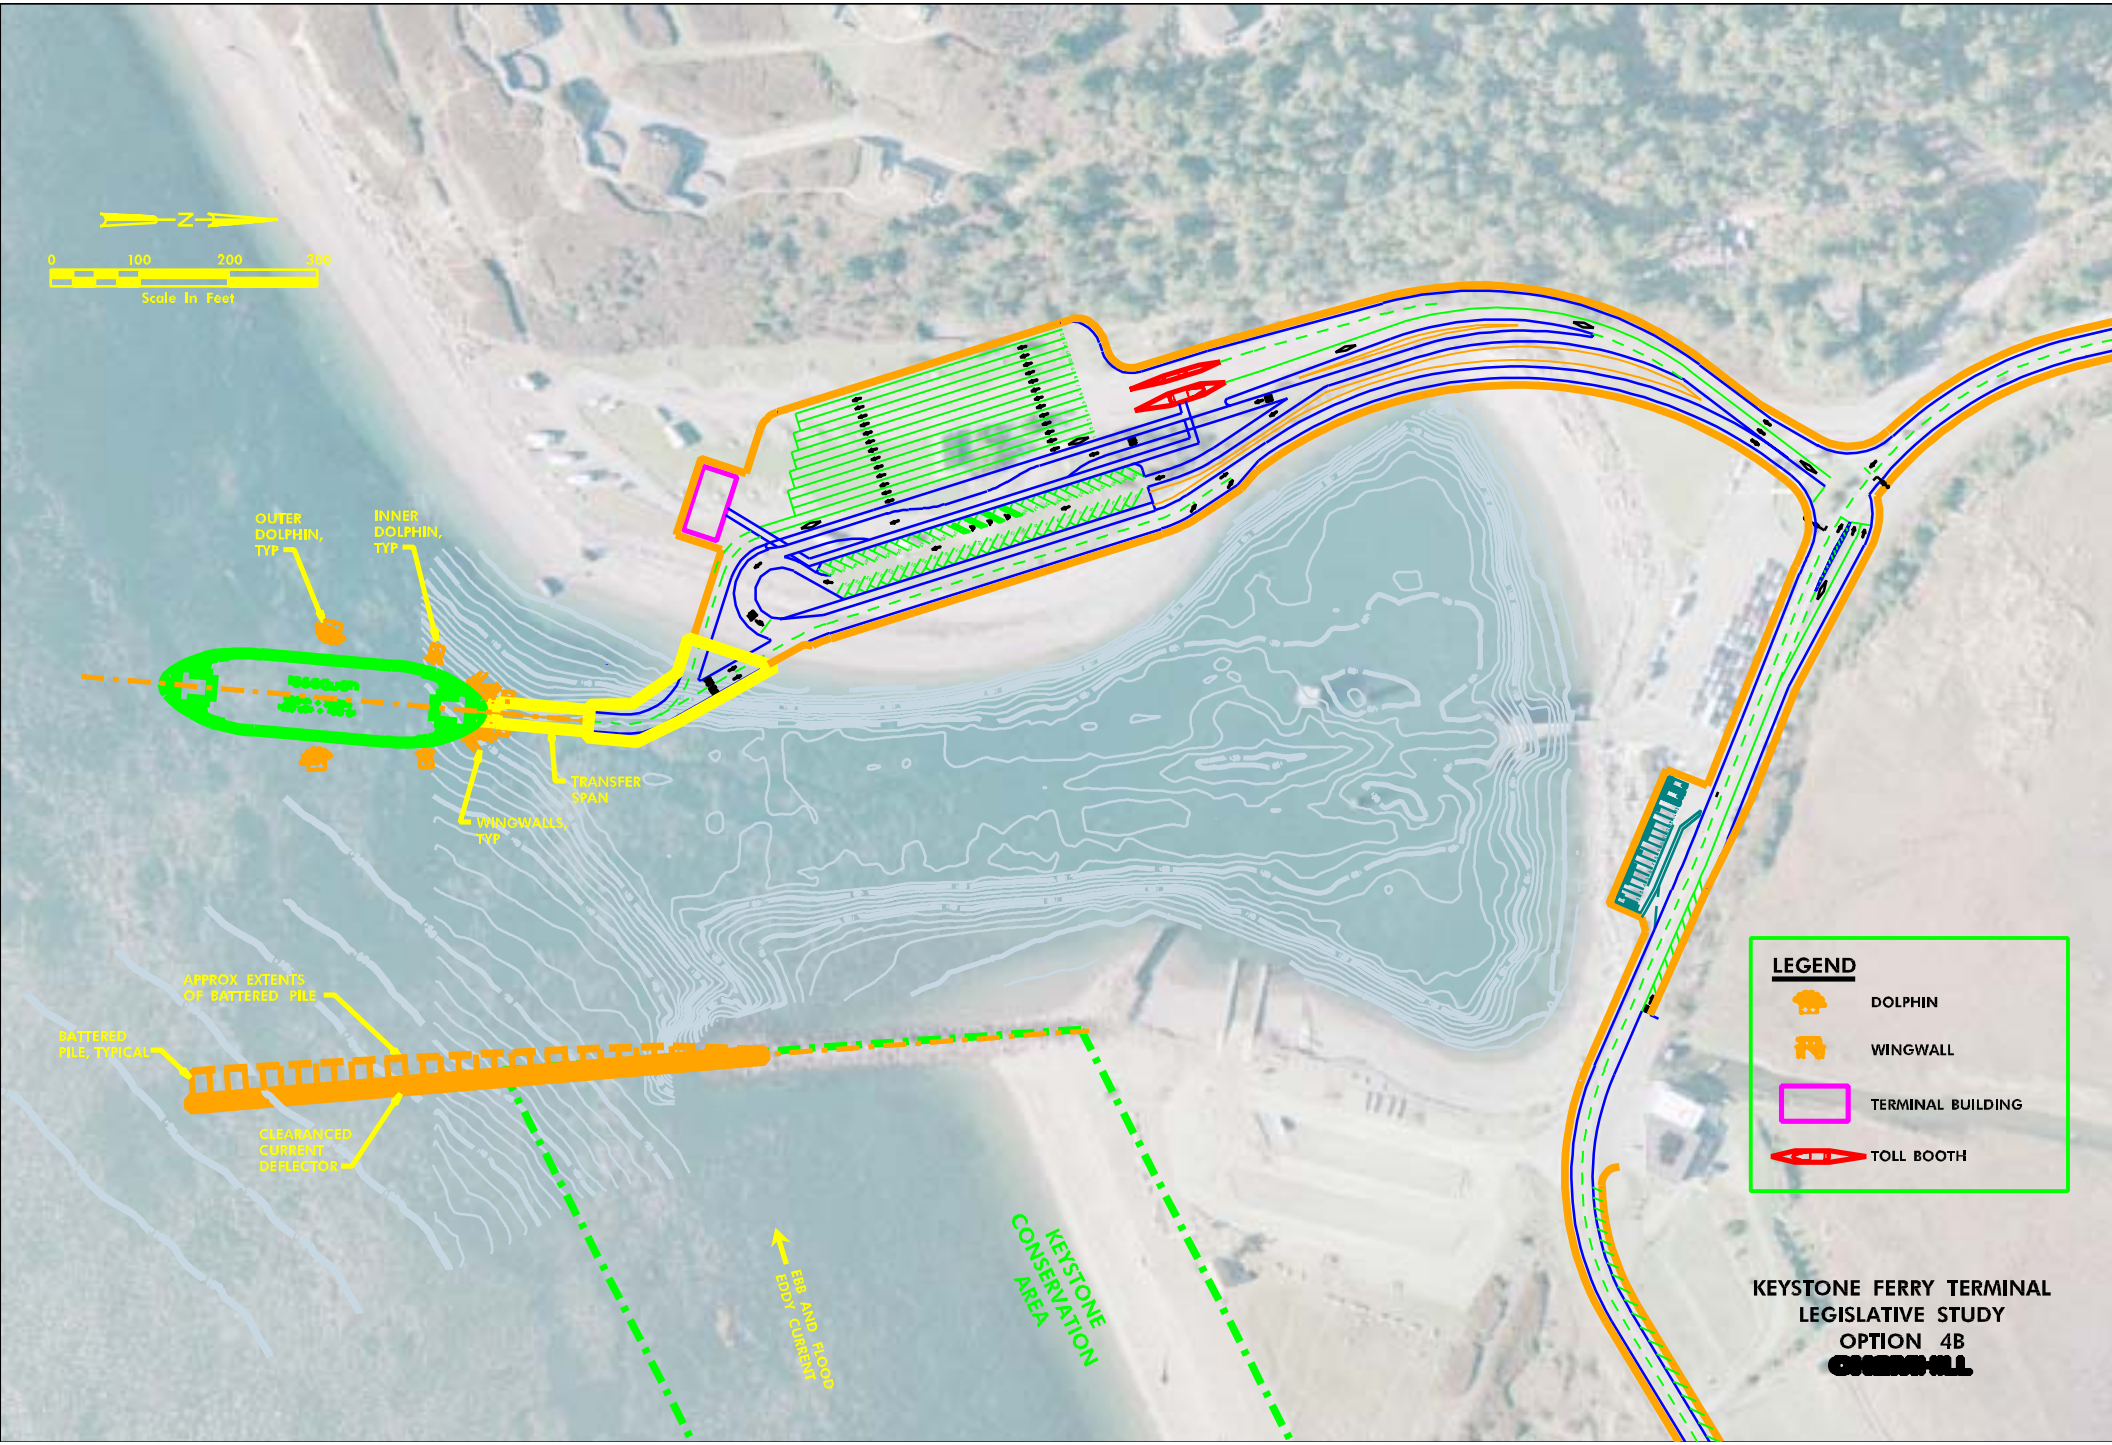
N
0
100
200
300
Scale In Feet
OUTER DOLPHIN, TYP
INNER DOLPHIN, TYP
TRANSFER SPAN
WINGWALLS, TYP
APPROX EXTENTS OF BATTERED PILE
BATTERED PILE, TYPICAL
CLEARANCED CURRENT DEFLECTOR
EBB AND FLOOD EDDY CURRENT
KEYSTONE CONSERVATION AREA
LEGEND
DOLPHIN
WINGWALL
TERMINAL BUILDING
TOLL BOOTH
KEYSTONE FERRY TERMINAL
LEGISLATIVE STUDY
OPTION 4B