KS-2

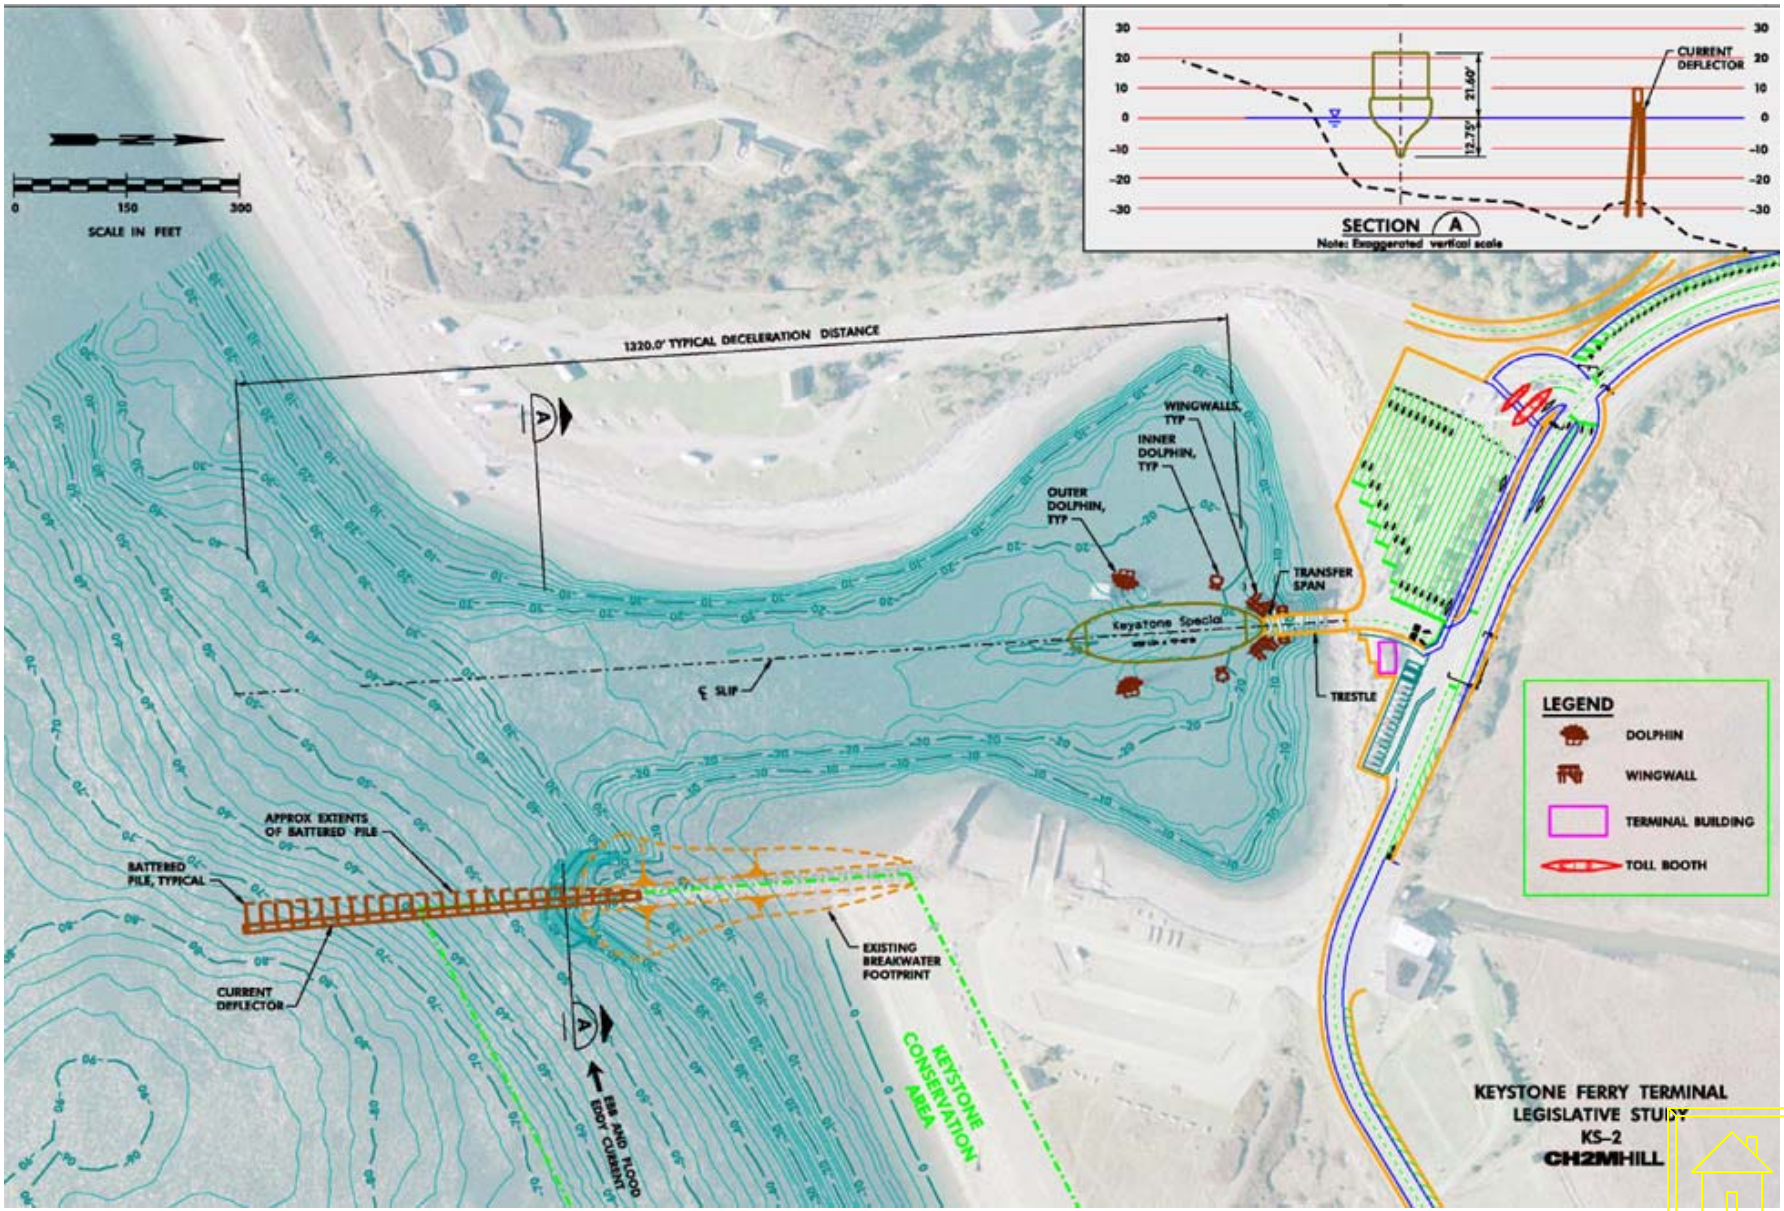
SCALE IN FEET
0
150
300
SECTION A
Note: Exaggerated vertical scale
CURRENT DEFLECTOR
21.60'
12.75'
1320.0' TYPICAL DECELERATION DISTANCE
WINGWALLS, TYP
INNER DOLPHIN, TYP
OUTER DOLPHIN, TYP
TRANSFER SPAN
Keystone Special
TRESTLE
℄ SLIP
APPROX EXTENTS OF BATTERED PILE
BATTERED PILE, TYPICAL
CURRENT DEFLECTOR
EXISTING BREAKWATER FOOTPRINT
KEYSTONE CONSERVATION AREA
EBB AND FLOOD EDDY CURRENT
LEGEND
DOLPHIN
WINGWALL
TERMINAL BUILDING
TOLL BOOTH
KEYSTONE FERRY TERMINAL
LEGISLATIVE STUDY
KS-2
CH2MHILL