# KS-4

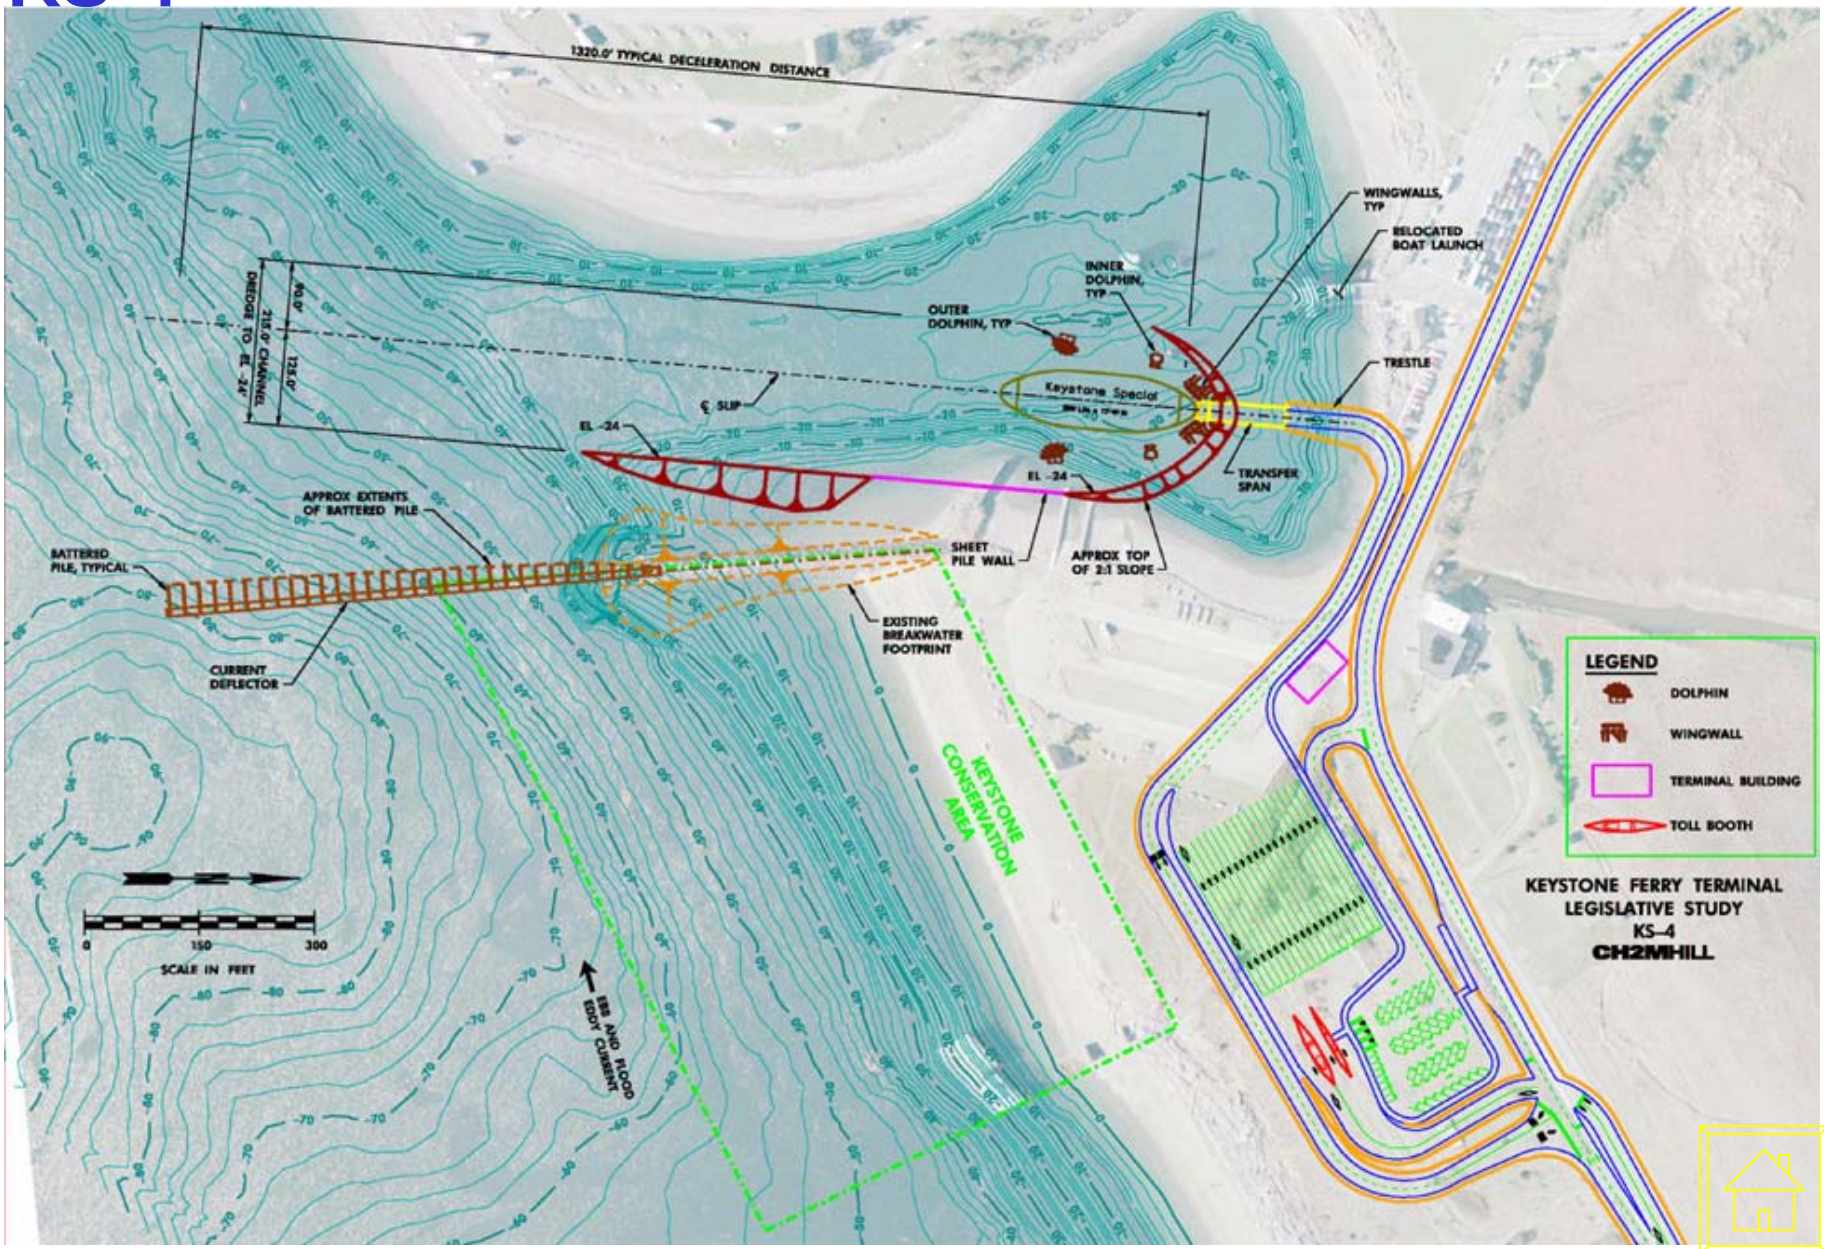
1320.0' TYPICAL DECELERATION DISTANCE
DREDGE TO EL -24'
215.0' CHANNEL
90.0'
125.0'
WINGWALLS, TYP
RELOCATED BOAT LAUNCH
INNER DOLPHIN, TYP
OUTER DOLPHIN, TYP
TRESTLE
Keystone Special
℄ SLIP
EL -24
EL -24
TRANSFER SPAN
APPROX EXTENTS OF BATTERED PILE
BATTERED PILE, TYPICAL
SHEET PILE WALL
APPROX TOP OF 2:1 SLOPE
EXISTING BREAKWATER FOOTPRINT
CURRENT DEFLECTOR
KEYSTONE CONSERVATION AREA
EBB AND FLOOD EDDY CURRENT
0
150
300
SCALE IN FEET
LEGEND
DOLPHIN
WINGWALL
TERMINAL BUILDING
TOLL BOOTH
KEYSTONE FERRY TERMINAL
LEGISLATIVE STUDY
KS-4
CH2MHILL