SE-4

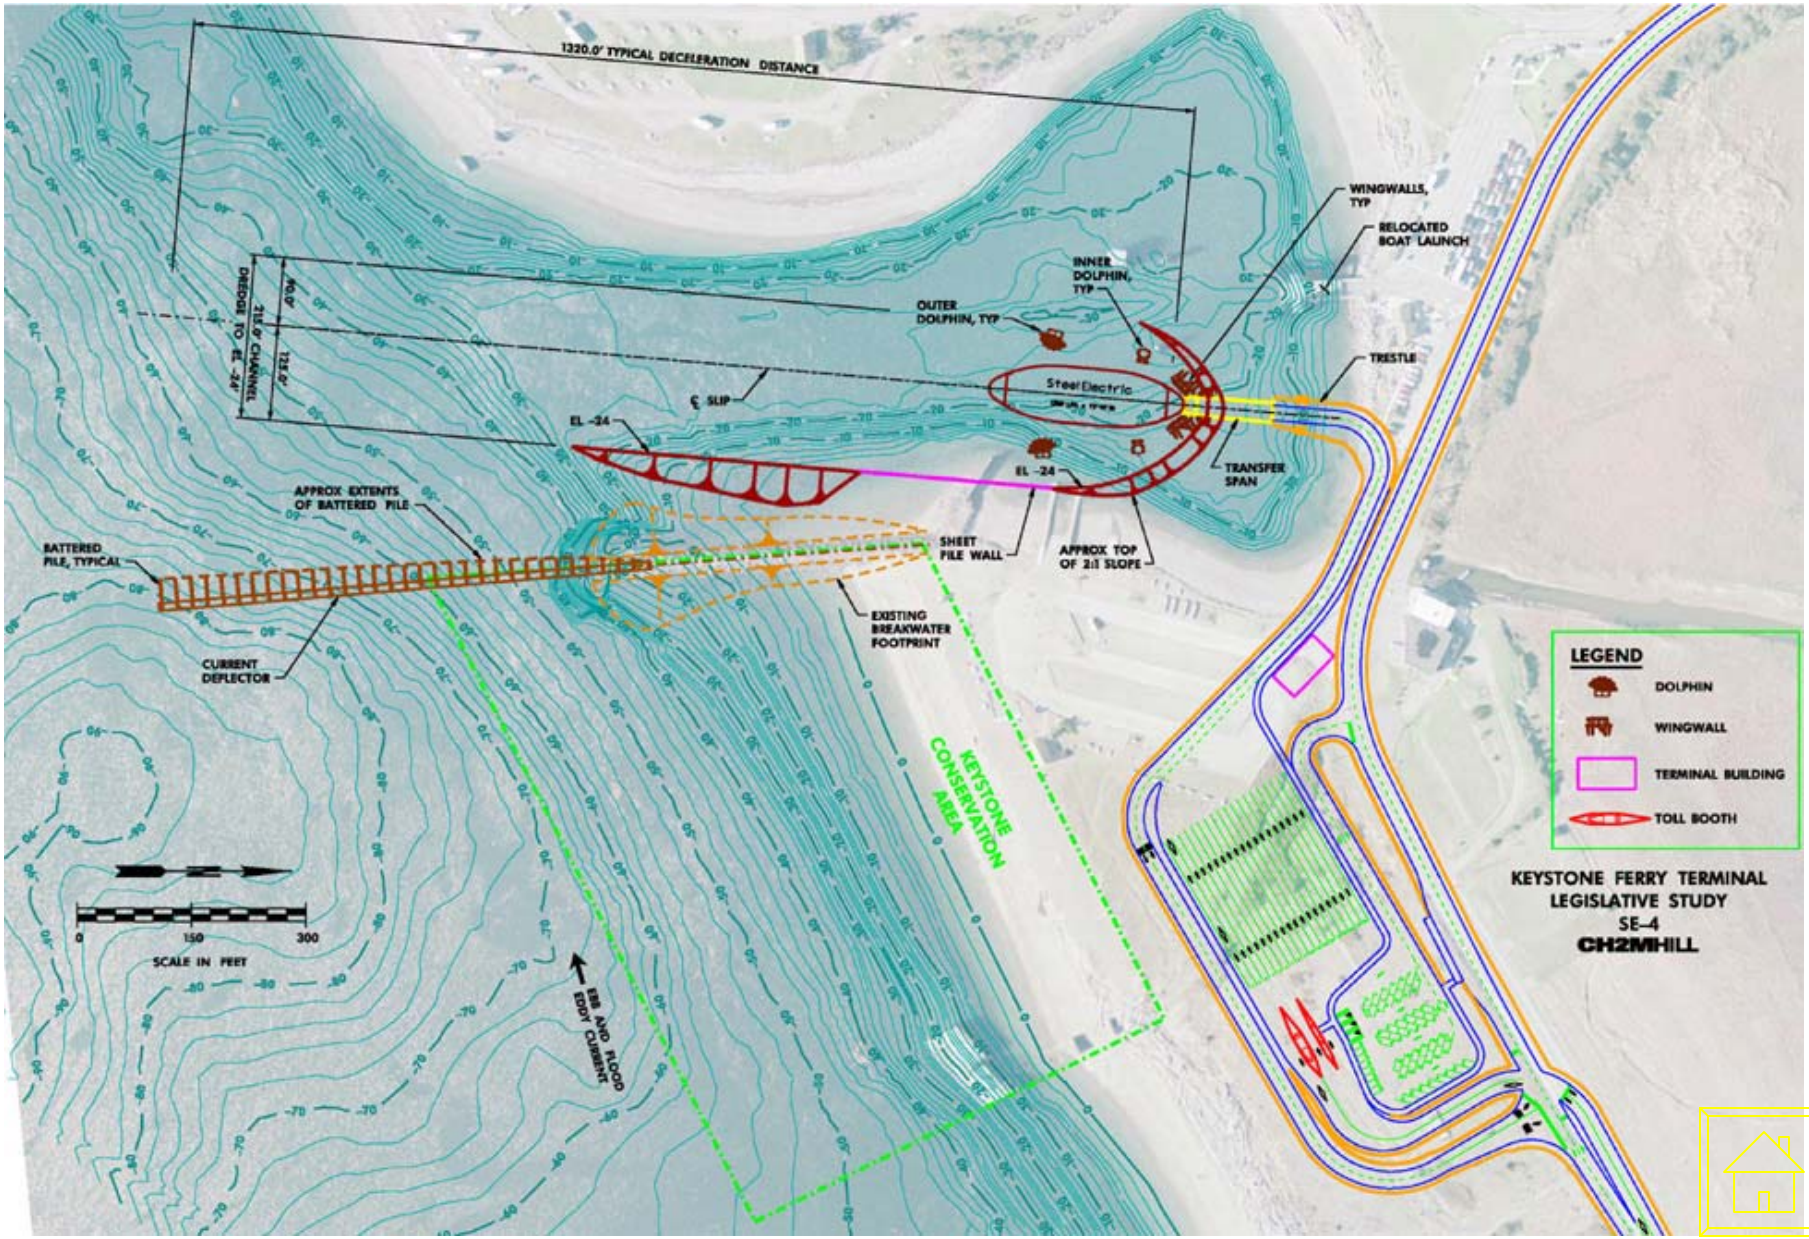
1320.0' TYPICAL DECELERATION DISTANCE
DREDGE TO EL -24'
215.0' CHANNEL
90.0'
125.0'
℄ SLIP
EL -24
EL -24
OUTER DOLPHIN, TYP
INNER DOLPHIN, TYP
WINGWALLS, TYP
RELOCATED BOAT LAUNCH
TRESTLE
TRANSFER SPAN
Steel Electric
APPROX EXTENTS OF BATTERED PILE
BATTERED PILE, TYPICAL
CURRENT DEFLECTOR
SHEET PILE WALL
APPROX TOP OF 2:1 SLOPE
EXISTING BREAKWATER FOOTPRINT
KEYSTONE CONSERVATION AREA
EBB AND FLOOD EDDY CURRENT
0
150
300
SCALE IN FEET
LEGEND
DOLPHIN
WINGWALL
TERMINAL BUILDING
TOLL BOOTH
KEYSTONE FERRY TERMINAL
LEGISLATIVE STUDY
SE-4
CH2MHILL