SE-6

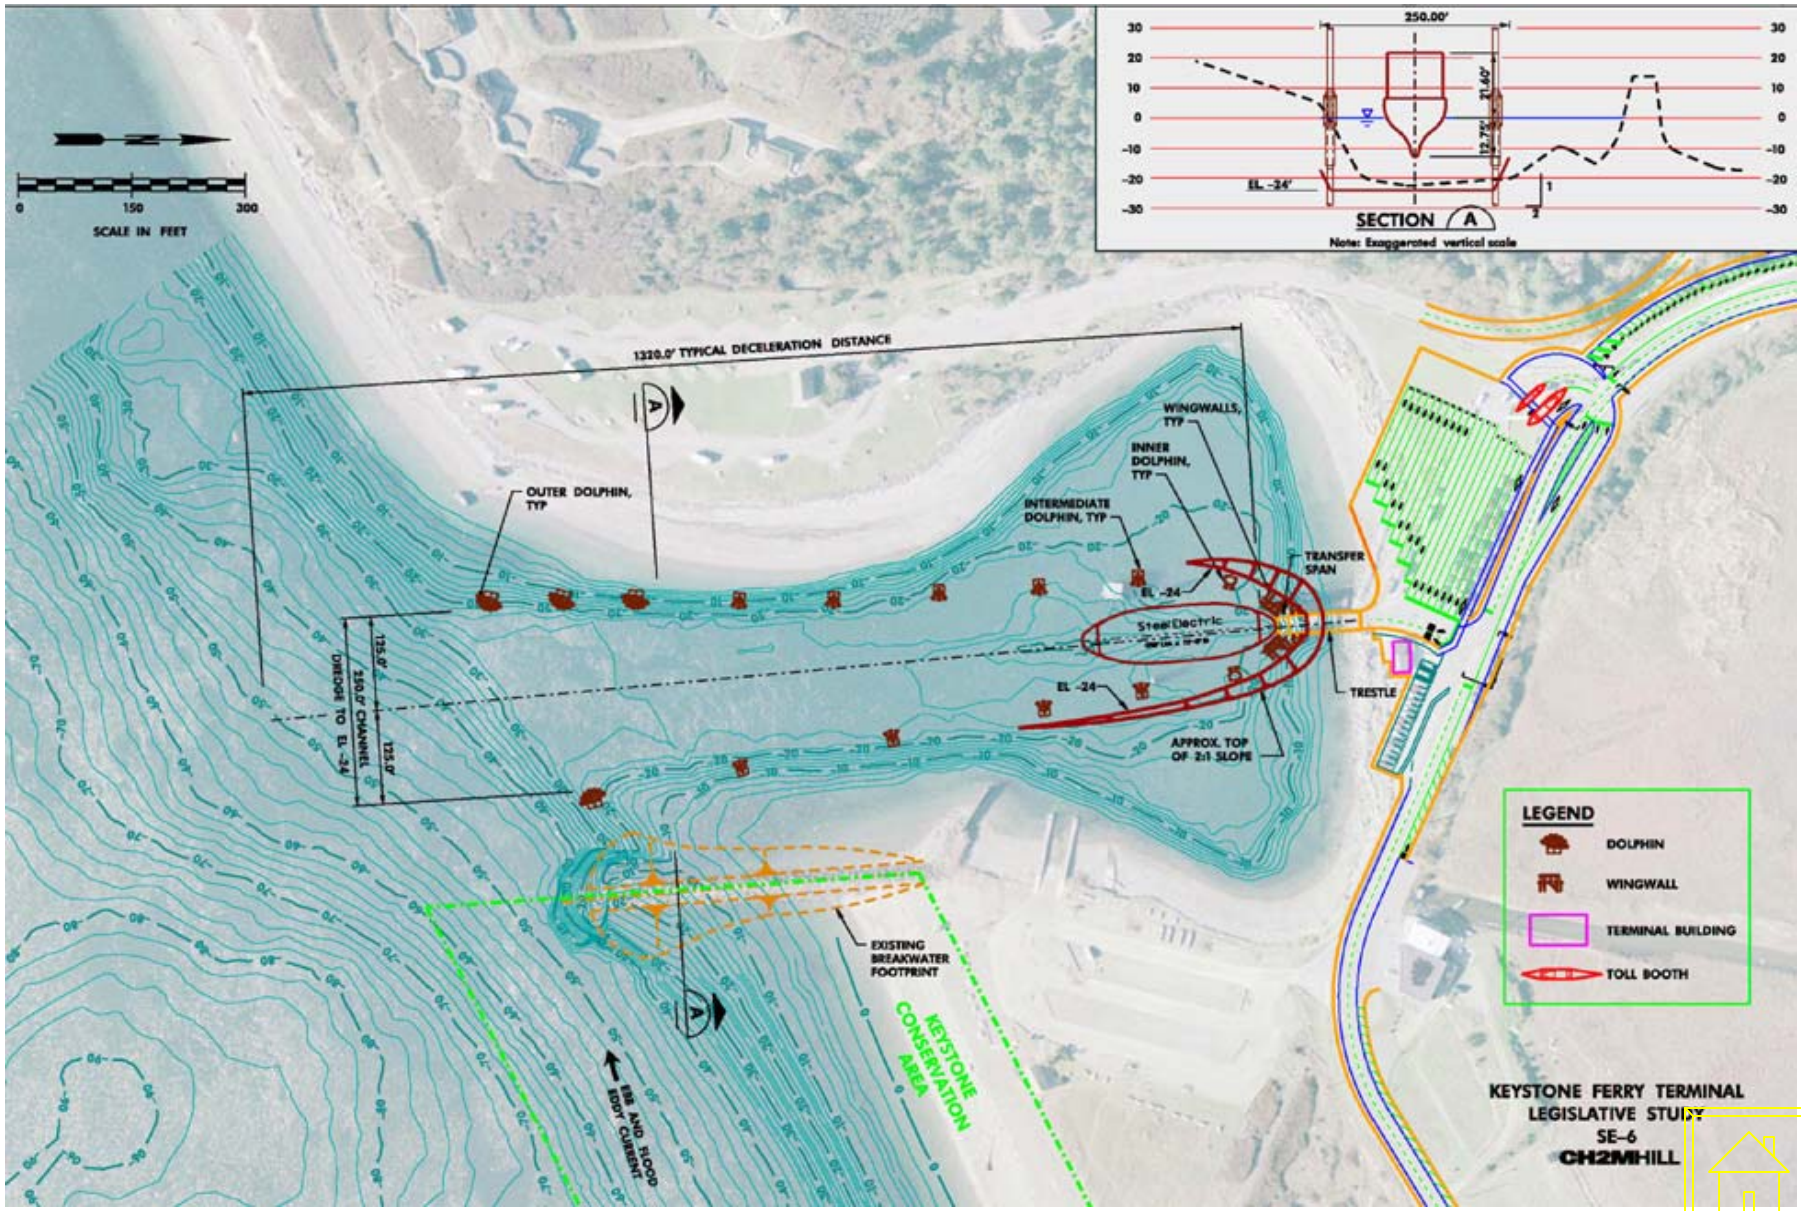
SCALE IN FEET
0
150
300
250.00'
SECTION A
Note: Exaggerated vertical scale
EL -24'
1320.0' TYPICAL DECELERATION DISTANCE
OUTER DOLPHIN, TYP
WINGWALLS, TYP
INNER DOLPHIN, TYP
INTERMEDIATE DOLPHIN, TYP
TRANSFER SPAN
EL -24
TRESTLE
APPROX. TOP OF 2:1 SLOPE
DREDGE TO EL -24'
250.0' CHANNEL
135.0'
125.0'
EXISTING BREAKWATER FOOTPRINT
KEYSTONE CONSERVATION AREA
EBB AND FLOOD EDDY CURRENT
LEGEND
DOLPHIN
WINGWALL
TERMINAL BUILDING
TOLL BOOTH
KEYSTONE FERRY TERMINAL
LEGISLATIVE STUDY
SE-6
CH2MHILL