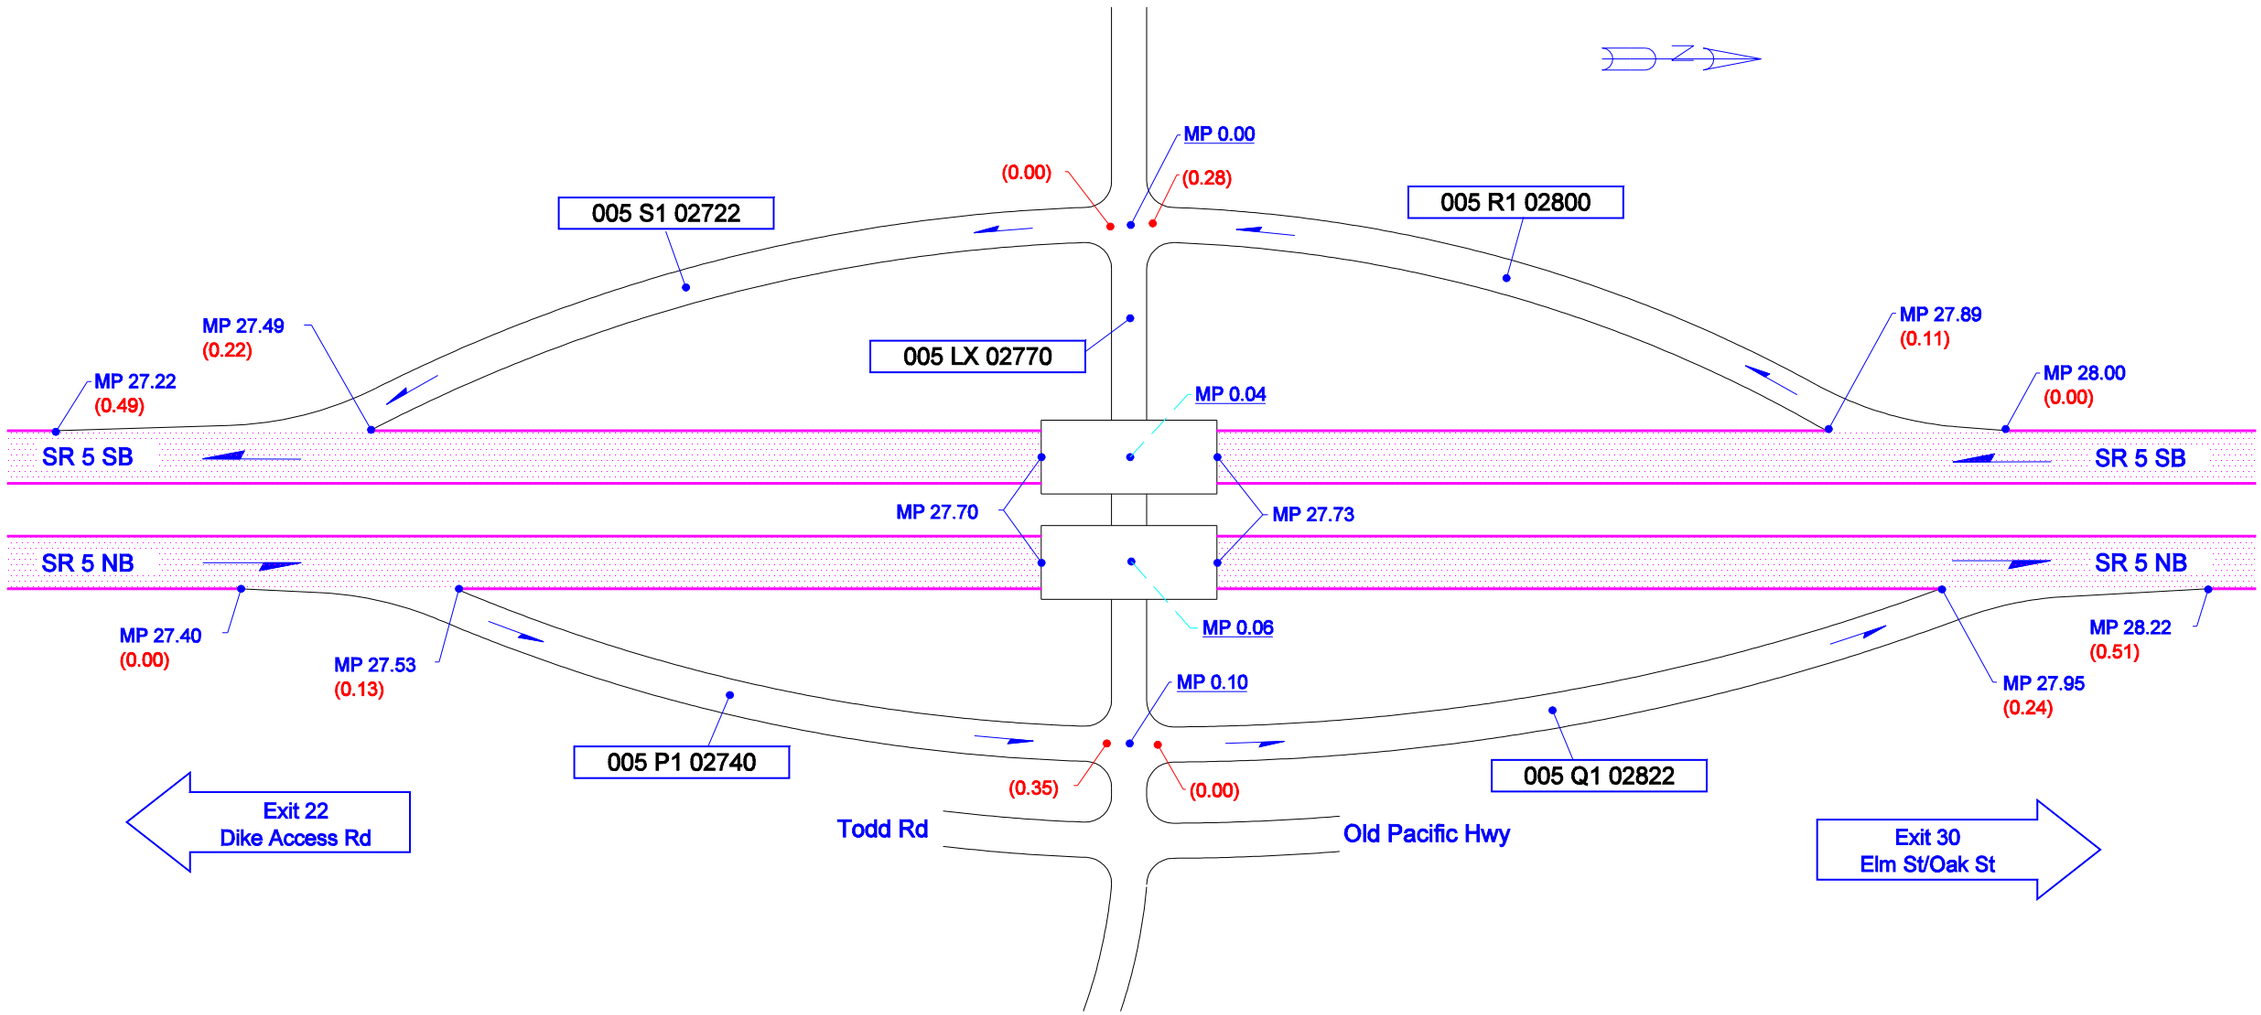

Not To Scale

11/3/1998	KLK	WSDOT SOUTHWEST REGION	COWLITZ COUNTY	JUNCTION TODD RD/PORT OF KALAMA	SR 5 - EXIT 27