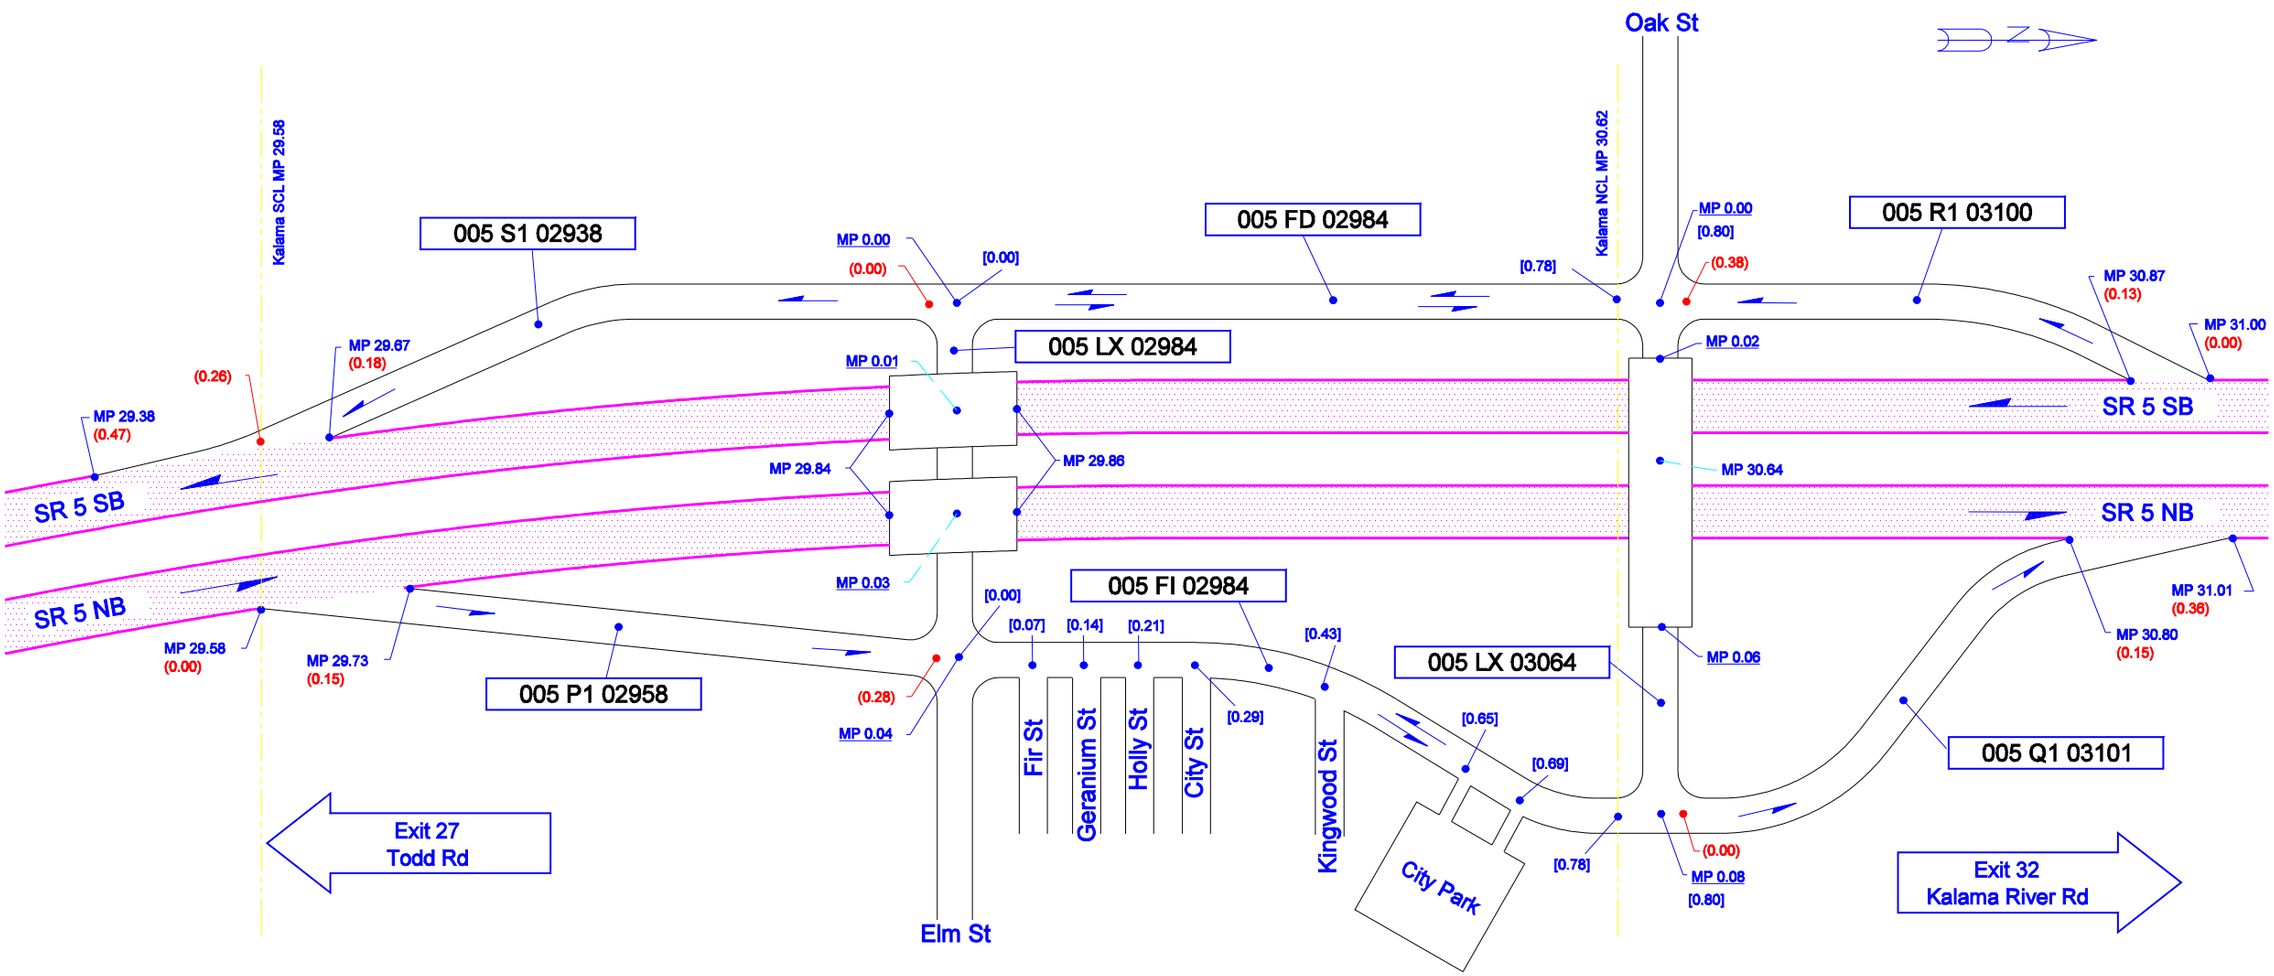


Not To Scale

| 2/28/1997 | KLK | WSDOT SOUTHWEST REGION | KALAMA, COWLITZ COUNTY | JUNCTION ELM ST/OAK ST | SR 5 - EXIT 30 |
|---|---|---|---|---|---|