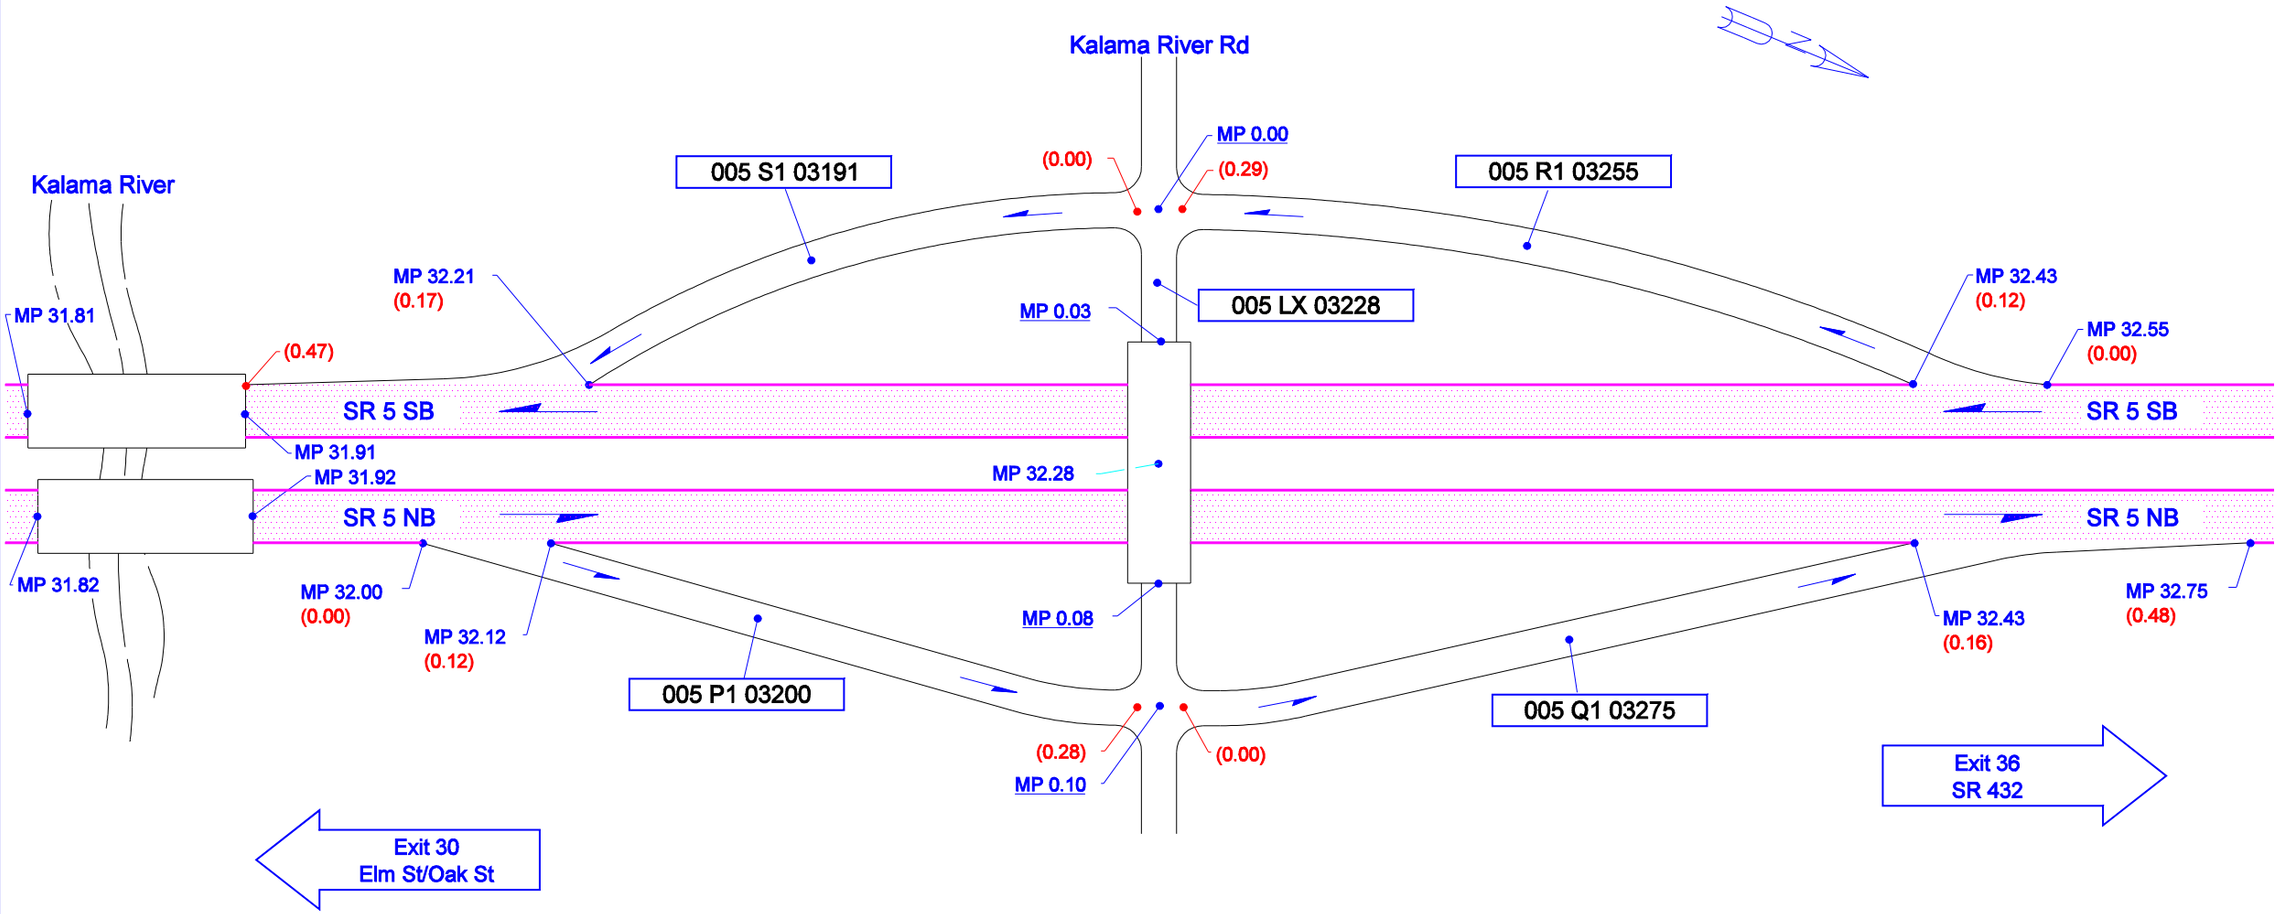

Not To Scale

9/28/2001	KLK	WSDOT SOUTHWEST REGION	COWLITZ COUNTY	JUNCTION KALAMA RIVER RD	SR 5 - EXIT 32