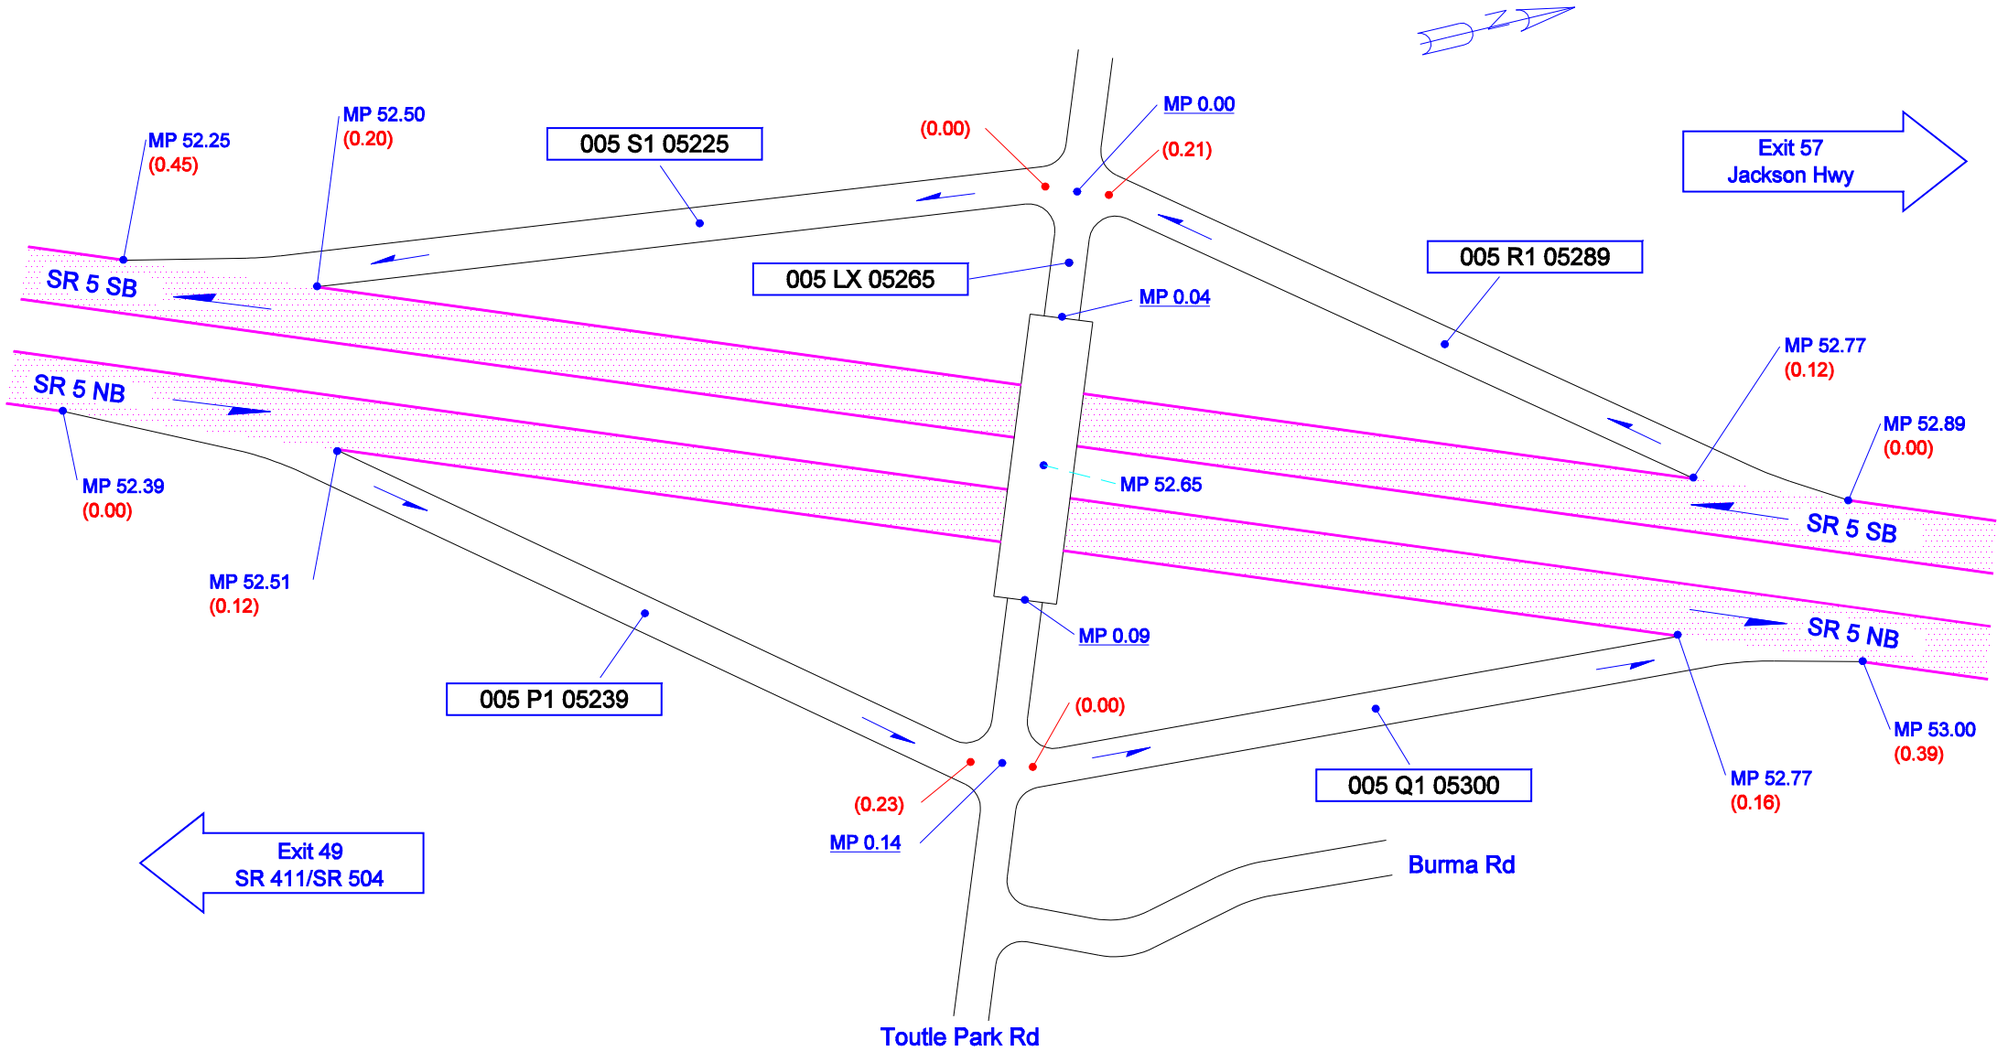

Not To Scale

11/4/1998	KLK	WSDOT SOUTHWEST REGION	COWLITZ COUNTY	JUNCTION BARNES DR/TOUTLE PARK RD	SR 5 - EXIT 52