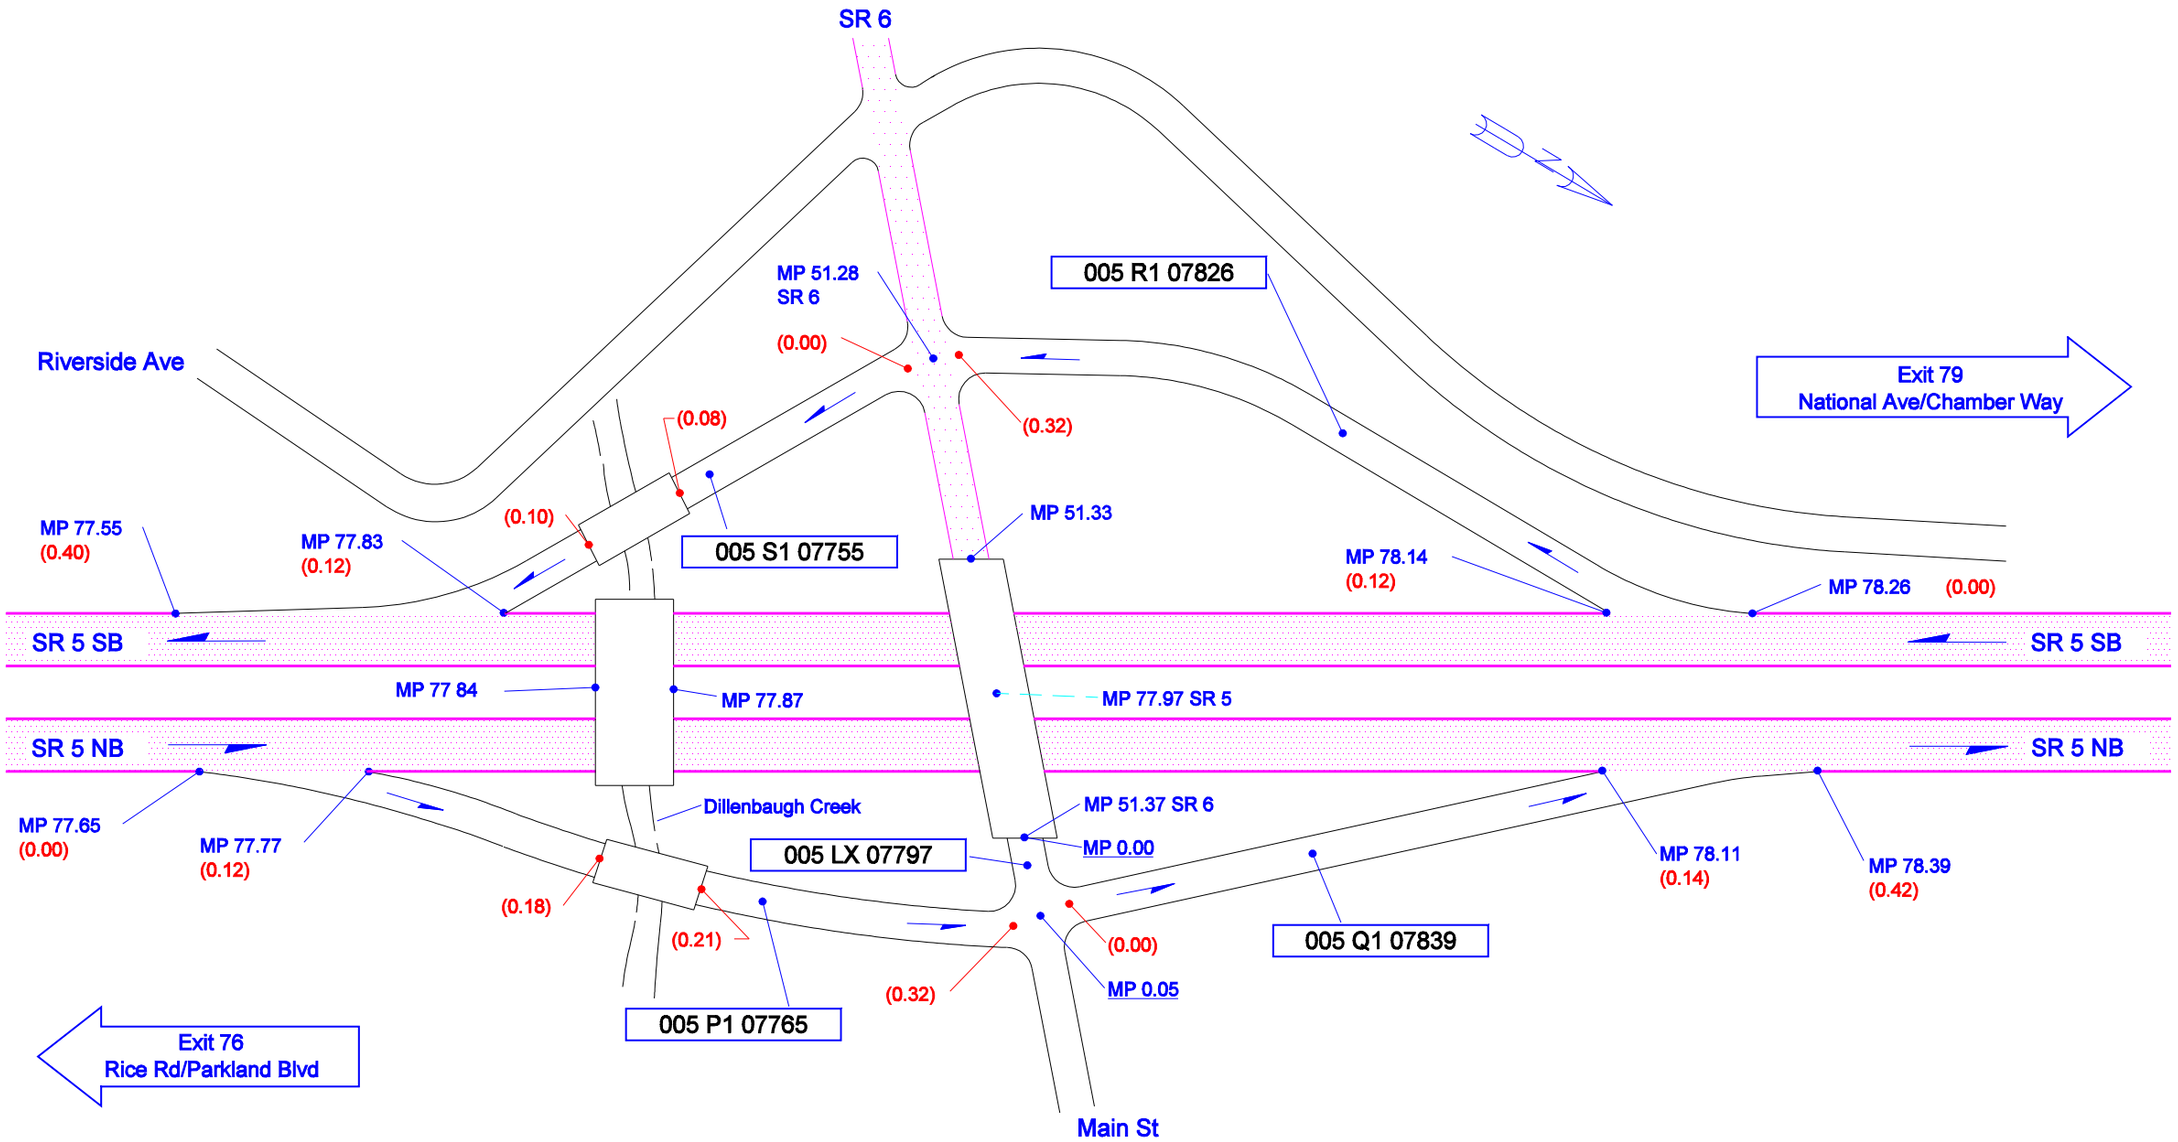

Not To Scale

8/3/1992	KLK	WSDOT SOUTHWEST REGION	CHEHALIS, LEWIS COUNTY	JUNCTION SR 6/MAIN ST	SR 5 - EXIT 77