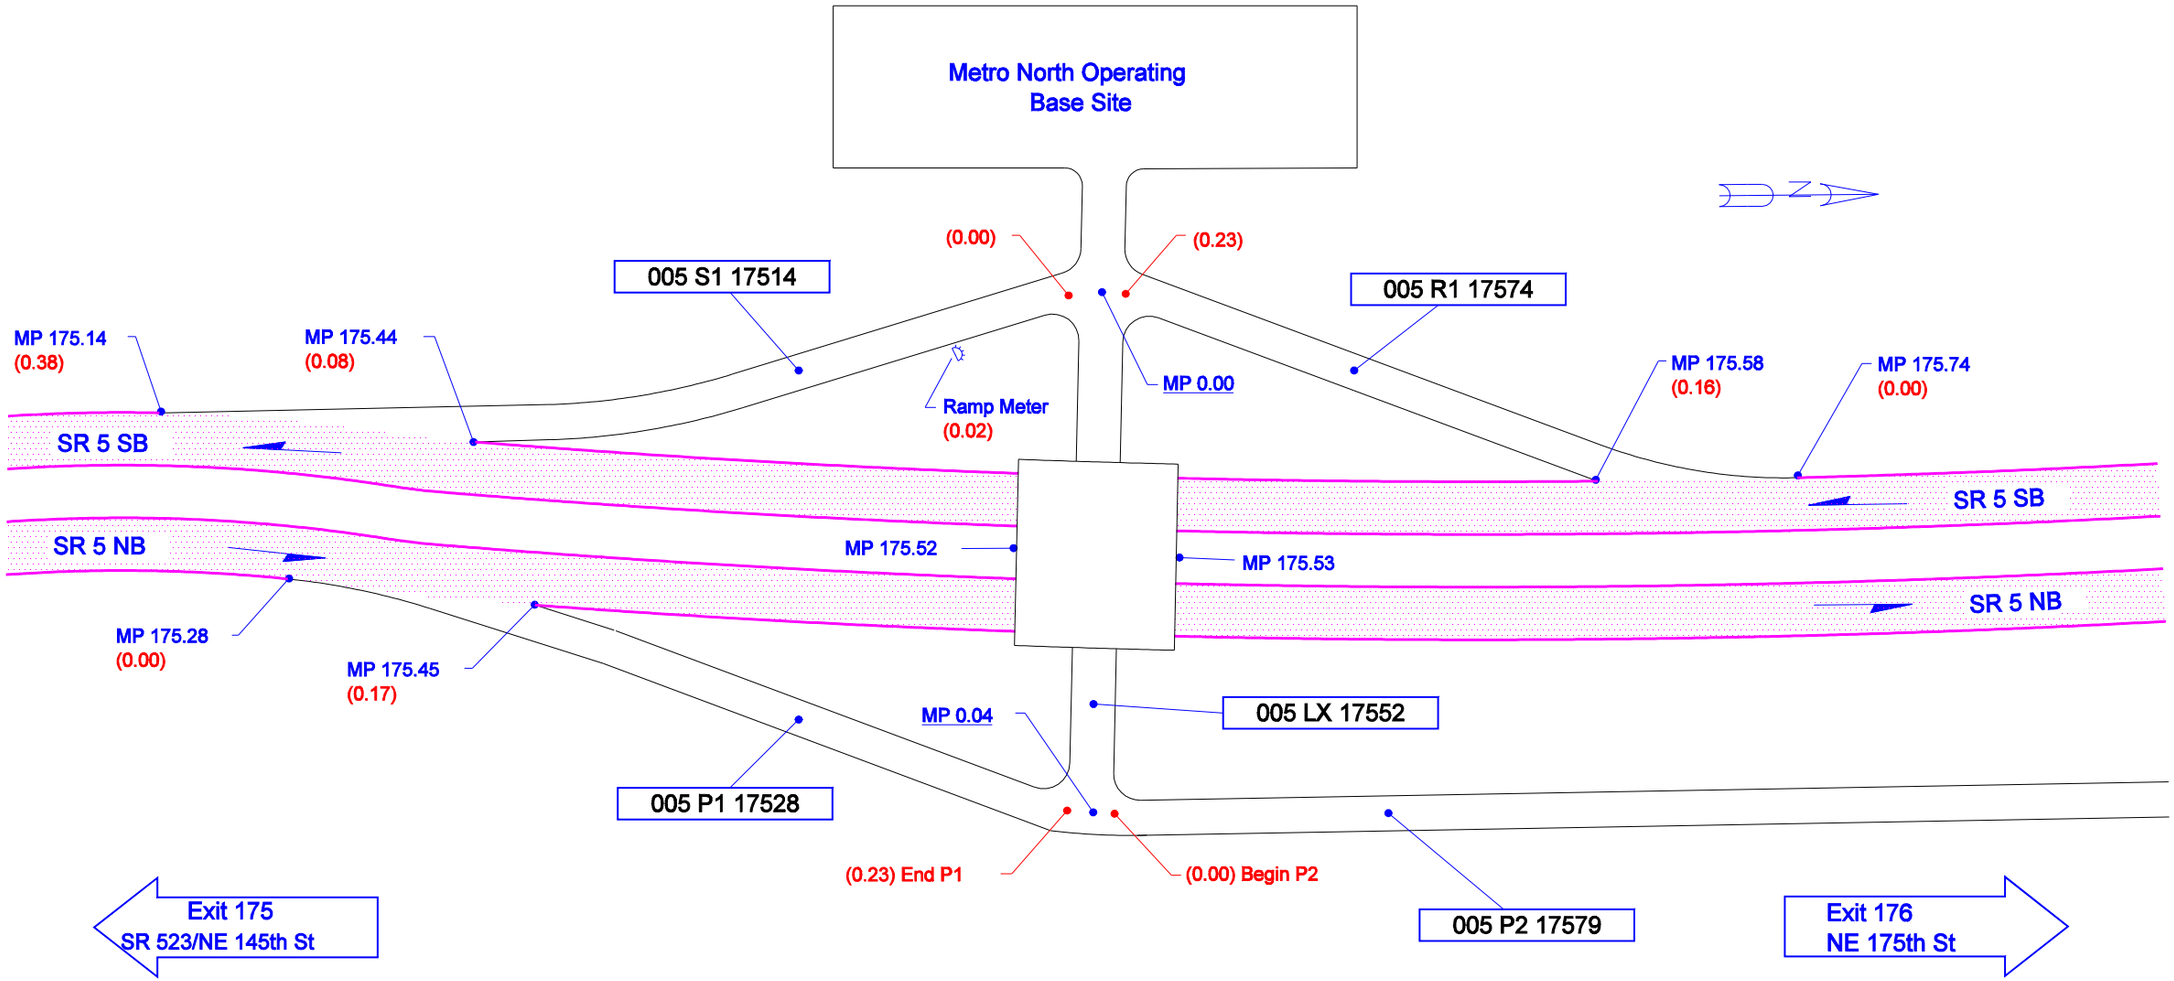

Not To Scale

9/17/2004	DMD	WSDOT NORTHWEST REGION	SHORELINE, KING COUNTY	JUNCTION METRO TRANSIT SITE	SR 5 - EXIT 175B