Please Note:

To ensure both current and historical interchange system information is available to all who utilize the Interchange Drawing Viewer, some of the Interchange Drawing PDF files will display with hand-sketched updates. New hand-sketched files will be added when updated information is received through construction and maintenance channels. New CAD drawings will be added as they are completed. There is currently a five-year backlog on updating the CAD drawings.

If you have questions about updates to the Interchange Drawing, the hand-sketched versions of the drawings, or the Interchange Viewer Web App please email TransportationGISDataSteward@WSDOT.WA.GOV with Interchange Drawing Feedback or Inquiry in the subject line.

Continue to the following pages to see the current and historical interchange configurations.

Did you know…?

- You can download the PDF file to your computer.
- Once downloaded, you can access the layers that compose each drawing through Adobe Acrobat Reader or Pro. NOTE: Layers are not available on hand-sketches.
- How to download and view Interchange Drawing layers in Adobe Acrobat (PDF 115KB)

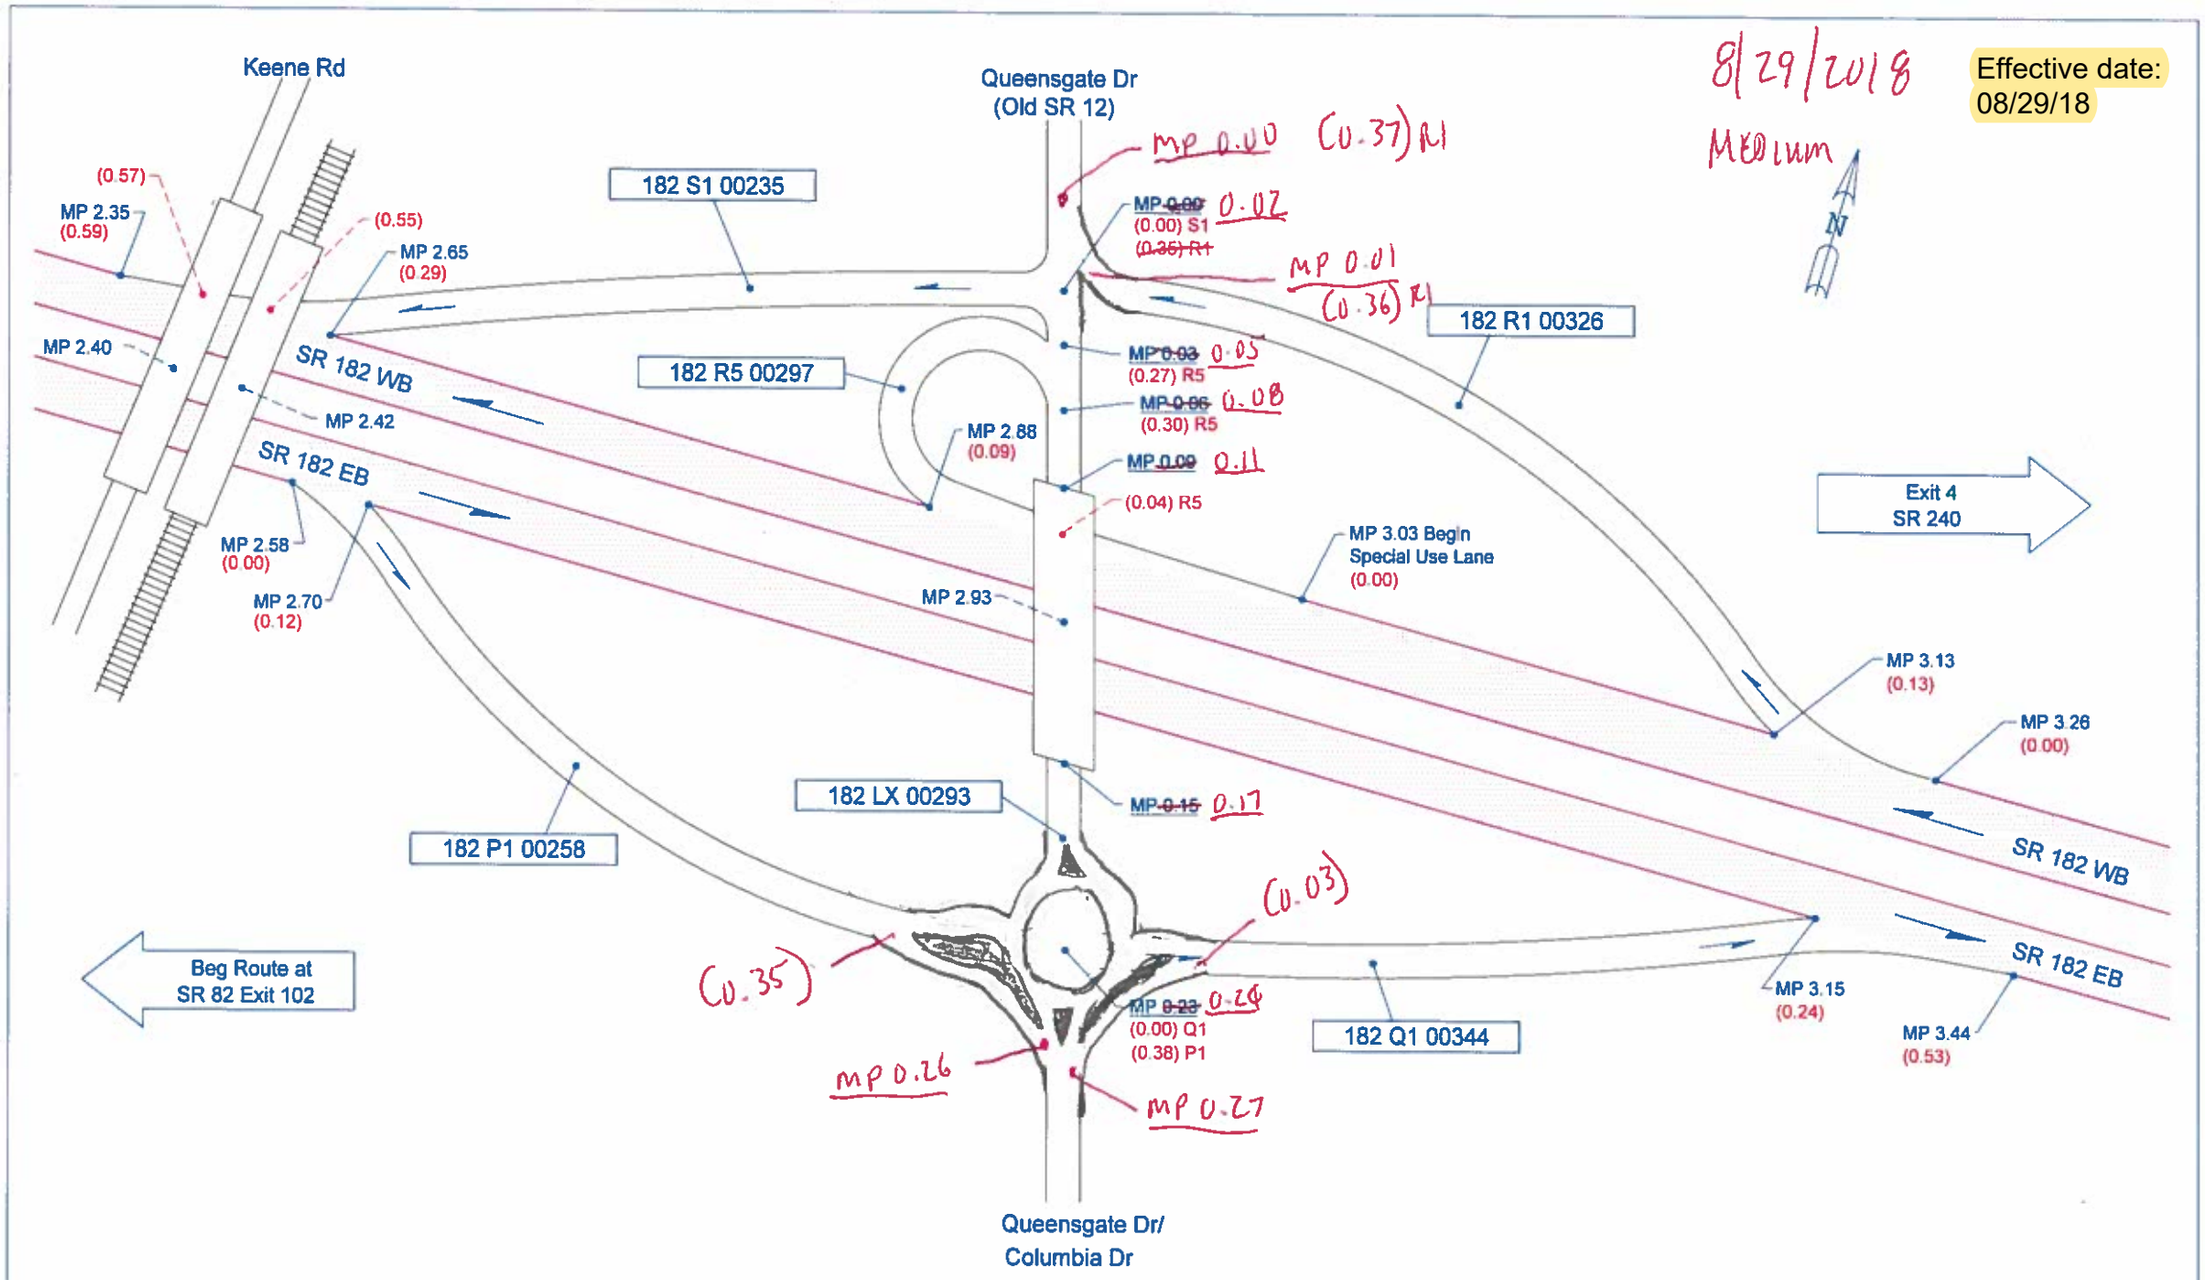

Not To Scale

01/12/2007	KLK	WSDOT SOUTH CENTRAL REGION	RICHLAND, BENTON COUNTY	JUNCTION QUEENSGATE DR	SR 182 - EXIT 3

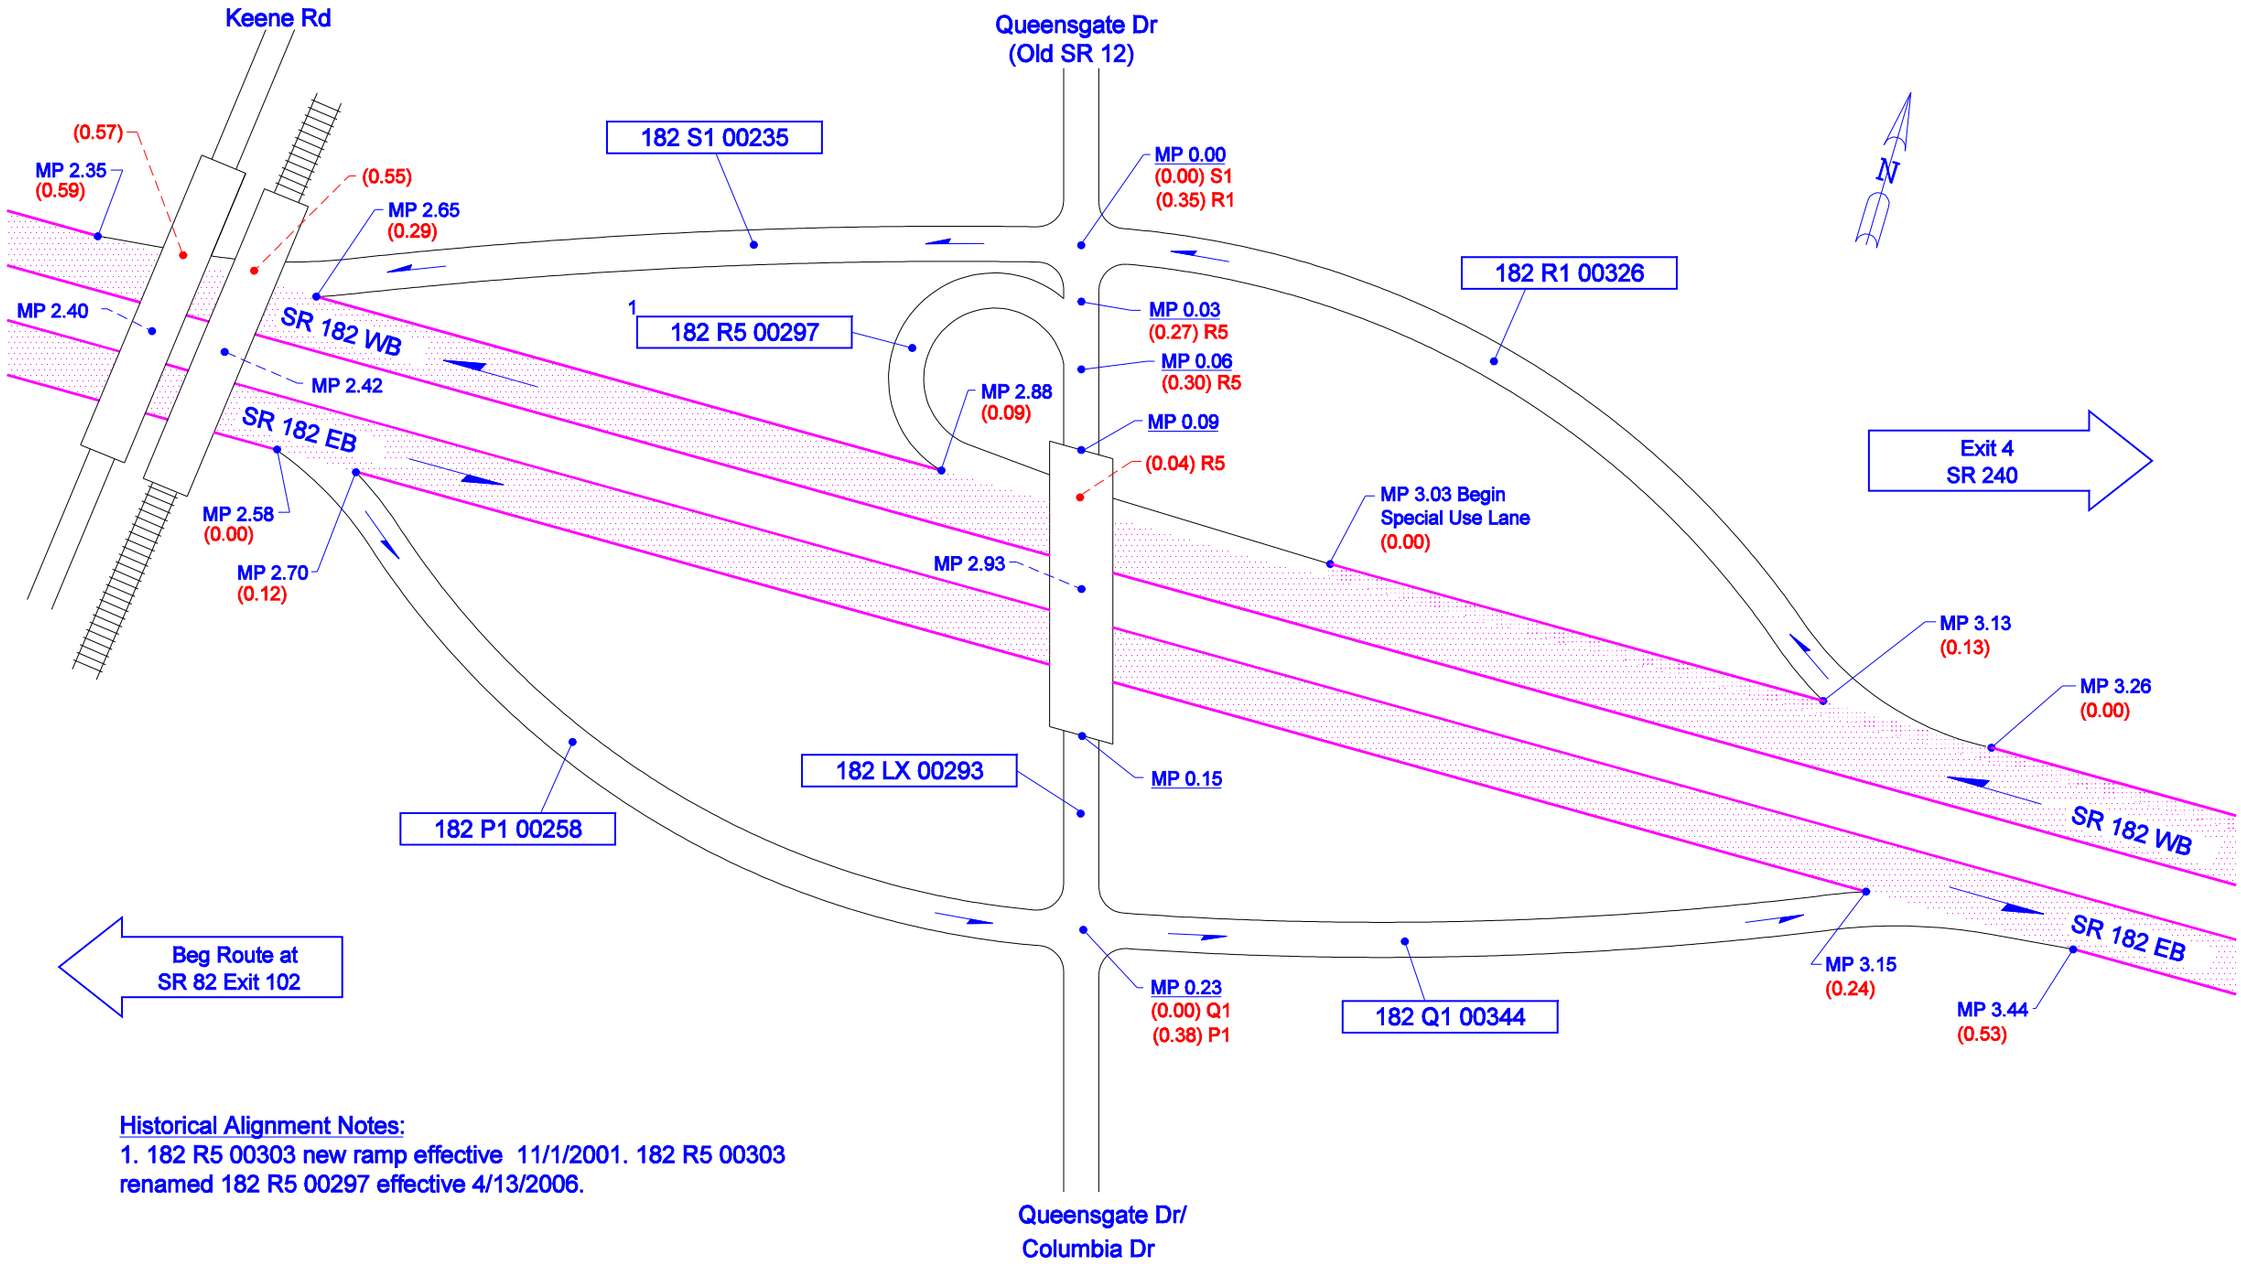

Historical Alignment Notes:

1. 182 R5 00303 new ramp effective 11/1/2001. 182 R5 00303 renamed 182 R5 00297 effective 4/13/2006.

Not To Scale

01/12/2007	KLK	WSDOT SOUTH CENTRAL REGION	RICHLAND, BENTON COUNTY	JUNCTION QUEENSGATE DR	SR 182 - EXIT 3