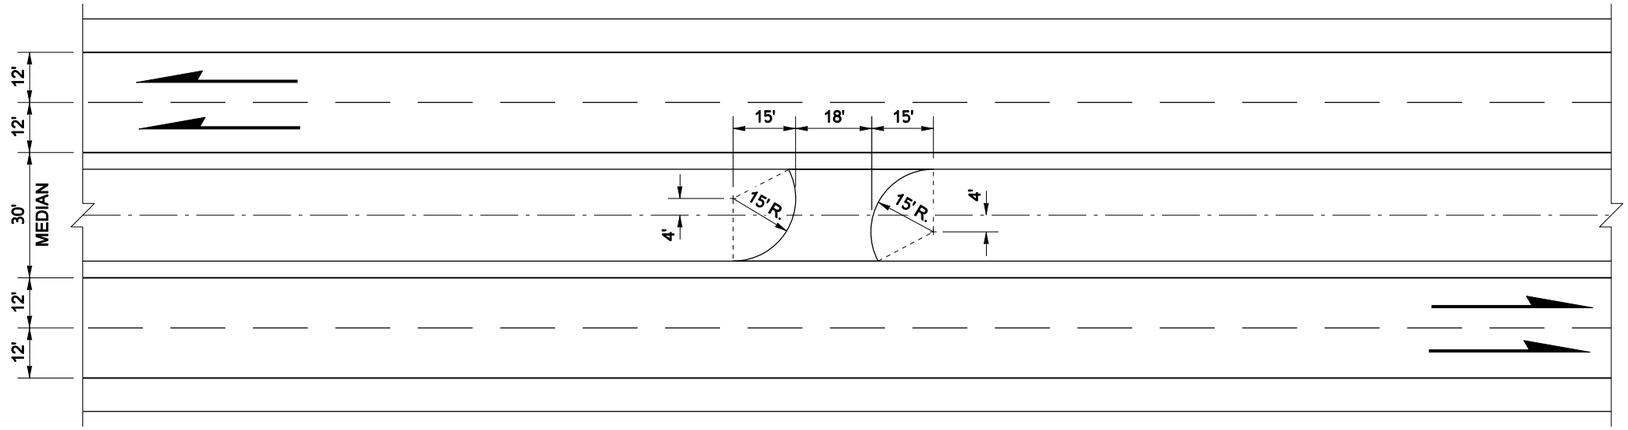

THIRTY-FOOT MEDIAN CROSSOVER LAYOUT

NOTES

1. Extend Barrier to meet the required length of need distance to shield Type 4 anchor.
2. Extend Cable Barrier to meet length of need requirements for opposite roadway side of traffic barrier.
3. See Contract Plans for additional median barrier requirements/applications.

LEGEND

DIRECTION OF TRAVEL

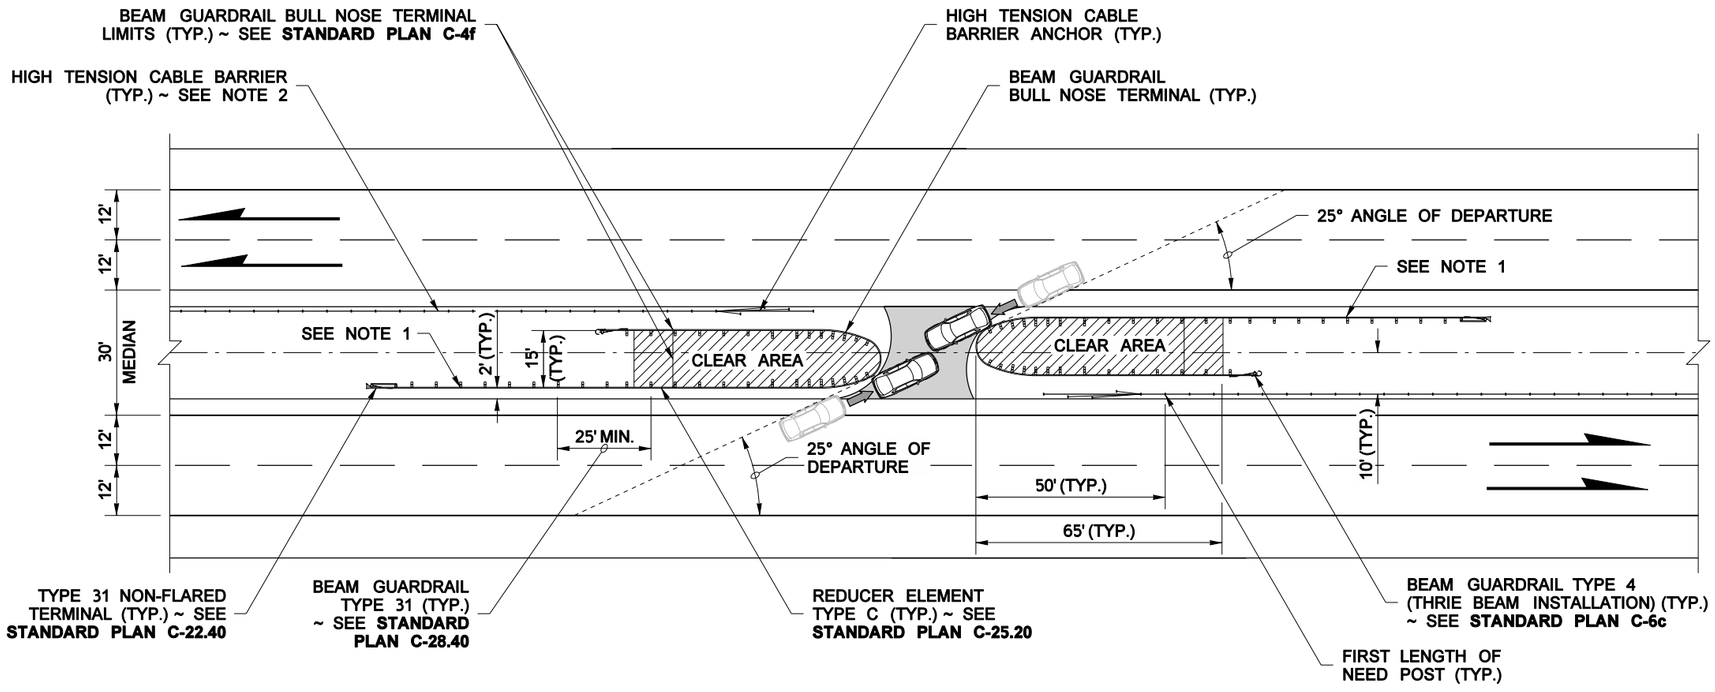

THIRTY-FOOT WIDE MEDIAN CROSSOVER

FILE NAME	S:\Design R P& S\4-Standards\2-Plan Sheet Library\02-Traffic Barrier (TB)\(TB-15) Barrier Placement at Median Crossovers\TB-15 (30' Crossover).dgn								PLOT1
TIME	9:53:40 AM				REGION NO.	STATE	FED.AID PROJ.NO.		TB-15
DATE	5/31/2011				10	WASH			
PLOTTED BY	cyfordl				JOB NUMBER				SHEET
DESIGNED BY									OF
ENTERED BY					CONTRACT NO.	LOCATION NO.			SHEETS
CHECKED BY									
PROJ. ENGR.									
REGIONAL ADM.		REVISION	DATE	BY			P.E. STAMP BOX DATE	P.E. STAMP BOX DATE	

Washington State Department of Transportation

BARRIER PLACEMENT AT MEDIAN CROSSOVERS