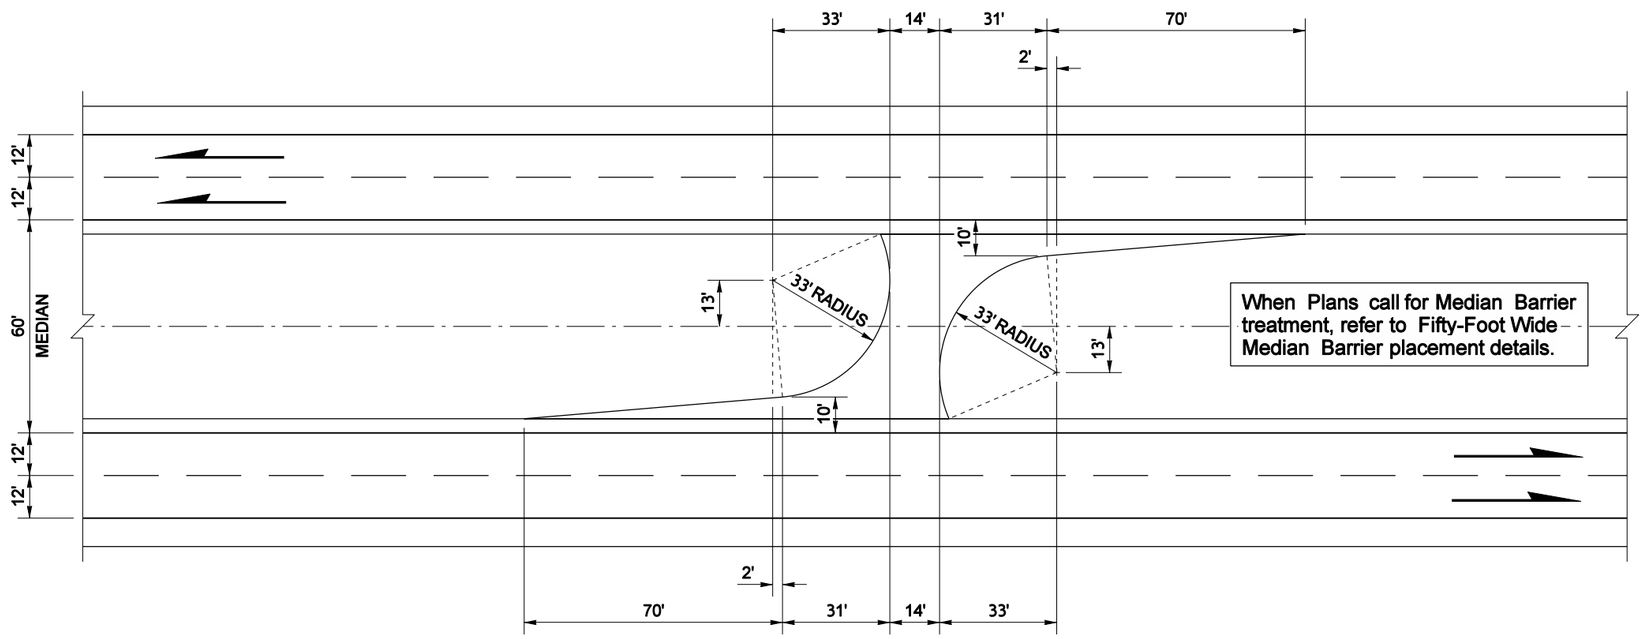

LEGEND

DIRECTION OF TRAVEL

SIXTY-FOOT WIDE MEDIAN CROSSOVER

FILE NAME	S:\Design R P& S\4-Standards\2-Plan Sheet Library\02-Traffic Barrier (TB)\(TB-15) Barrier Placement at Median Crossovers\TB-15_e.dgn								PLOT4
TIME	10:05:09 AM				REGION NO. 10	STATE WASH	FED.AID PROJ.NO.	Washington State Department of Transportation	TB-15
DATE	5/26/2011								
PLOTTED BY	cyfordl				JOB NUMBER				SHEET
DESIGNED BY									OF
ENTERED BY									
CHECKED BY					CONTRACT NO.		LOCATION NO.		SHEETS
PROJ. ENGR.									
REGIONAL ADM.		REVISION	DATE	BY					

P.E. STAMP BOX DATE

P.E. STAMP BOX DATE

BARRIER PLACEMENT AT MEDIAN CROSSOVERS