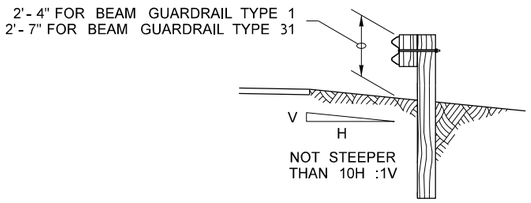

SECTION A

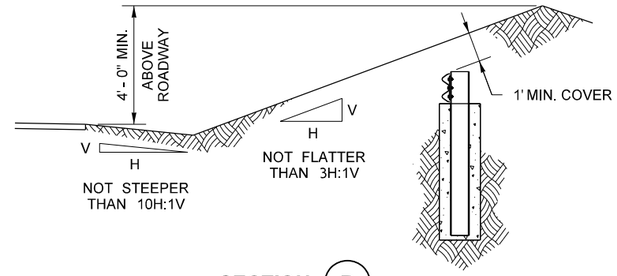

SECTION B

PERSPECTIVE

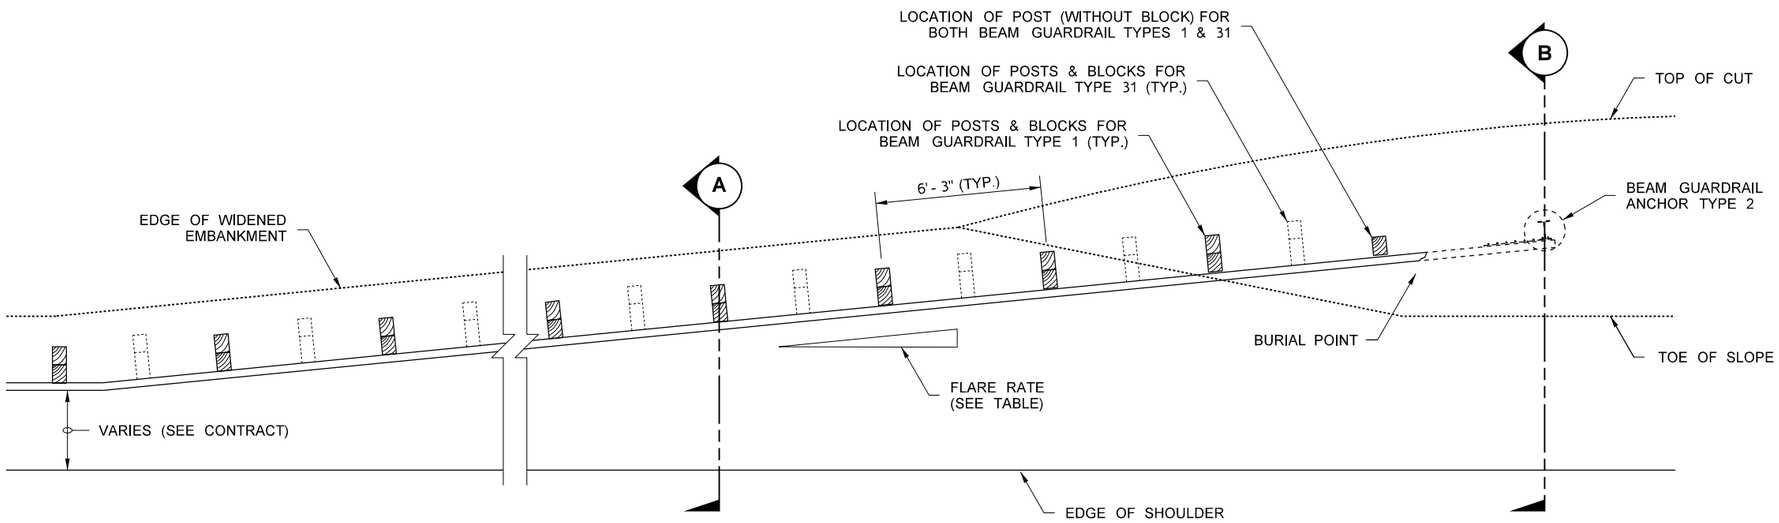

PLAN

FLARE RATE TABLE	
RATE	POSTED SPEED (mph)
15H : 1V	70
14H : 1V	60
12H : 1V	55
11H : 1V	50
10H : 1V	45
9H : 1V	40 OR LESS

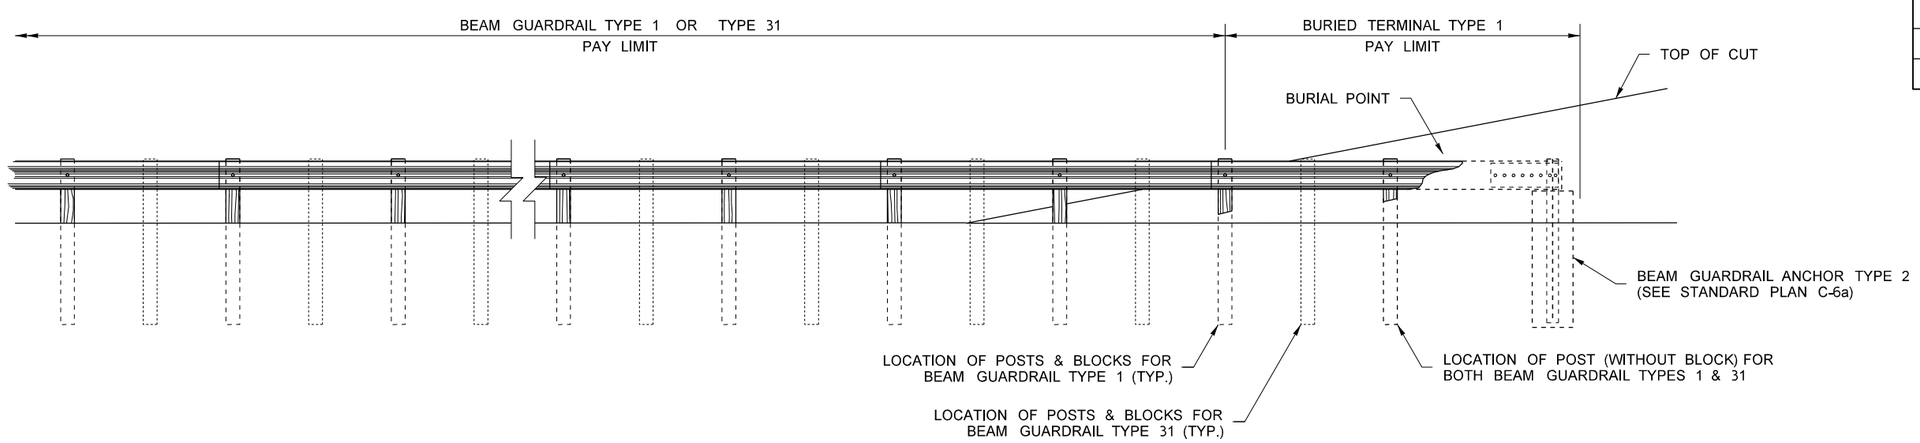

ELEVATION

FILE NAME	S:\Design R P& S\4-Standards\2-Plan Sheet Library\01-Published PSL\(TB) Traffic Barrier\(TB-10)\PS_TB-10_e.dgn				
TIME	12:57:35 PM				
DATE	7/5/2016				
PLOTTED BY	lldelf				
DESIGNED BY					
ENTERED BY					
CHECKED BY					
PROJ. ENGR.					
REGIONAL ADM.		REVISION	DATE	BY	

REGION NO. | STATE: WASH | FED.AID PROJ.NO.
JOB NUMBER
CONTRACT NO. | LOCATION NO.

P.E. STAMP BOX — DATE
P.E. STAMP BOX — DATE

Washington State
Department of Transportation

BURIED TERMINAL TYPE 1

Plot 1
PLAN REF NO
TB-10
SHEET
OF
SHEETS