1988 TRAFFIC VOLUMES

RAMP & ROADWAY

Interstate 5

State Route 18

Interstate 90

State Route 167

Interstate 405

State Route 509

State Route 518

State Route 520

State Route 525

Washington State Department of Transportation

S.R. 18
EXIT 142A,B

S. 320th ST.
EXIT 143

S. 272nd ST.
EXIT 147

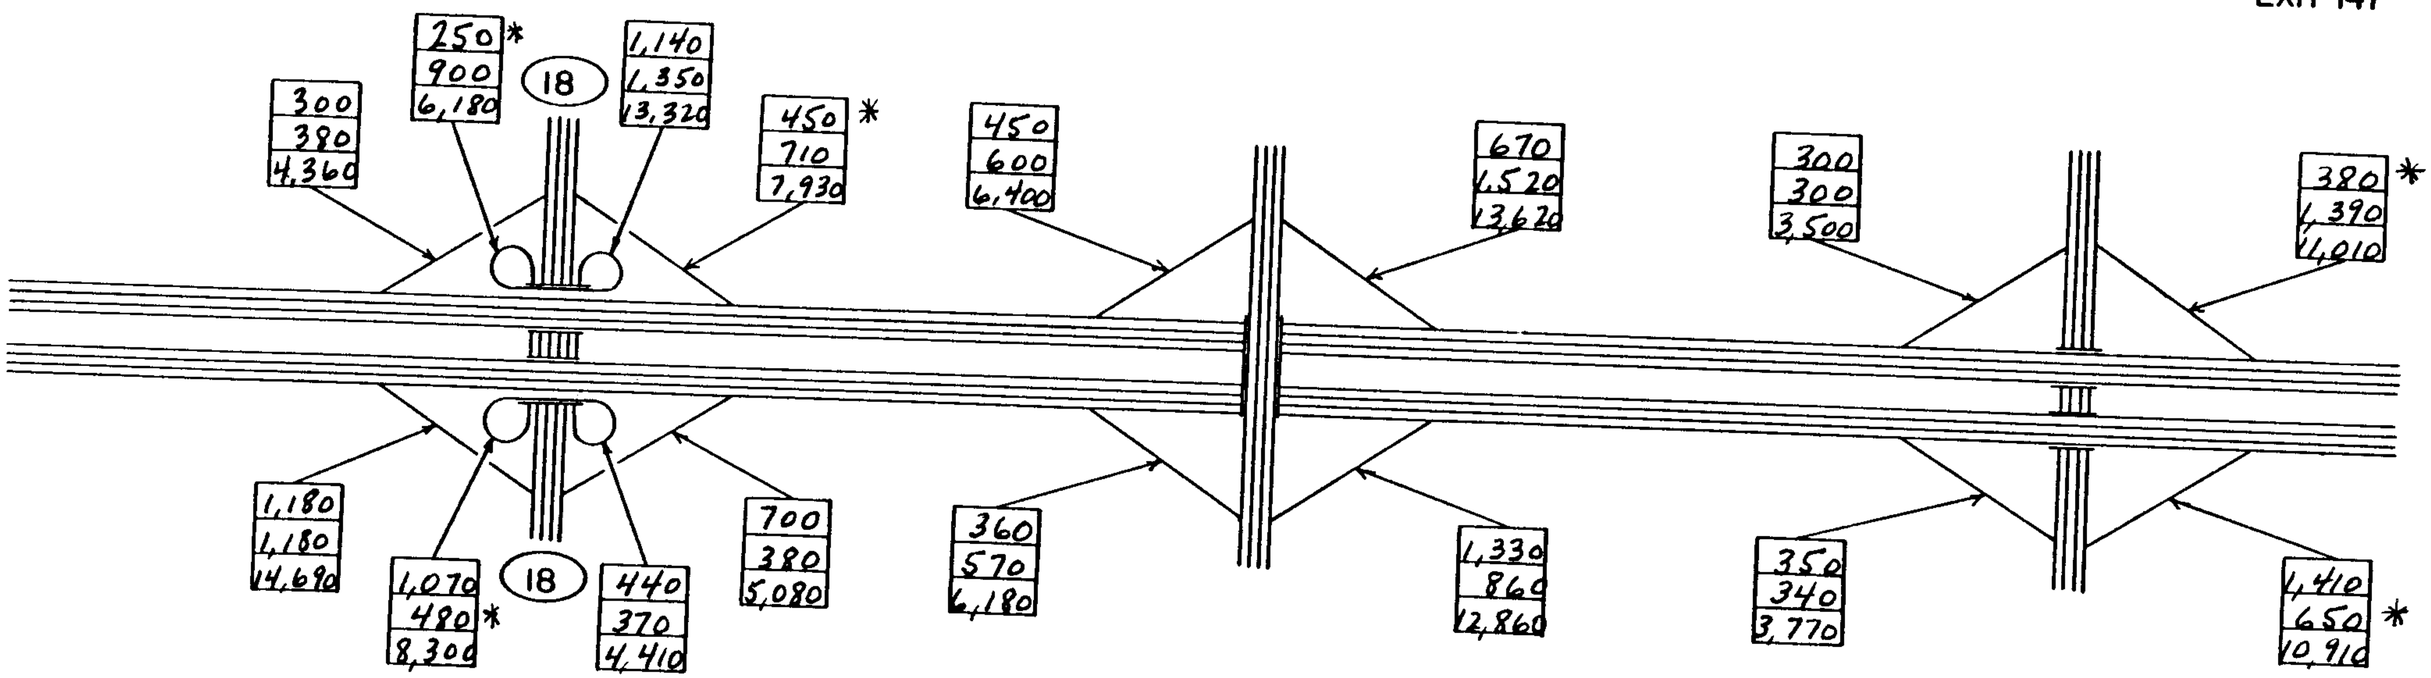

I-5
FLOW DIAGRAM
1 OF 17

A.M.
P.M.
A.W.D.

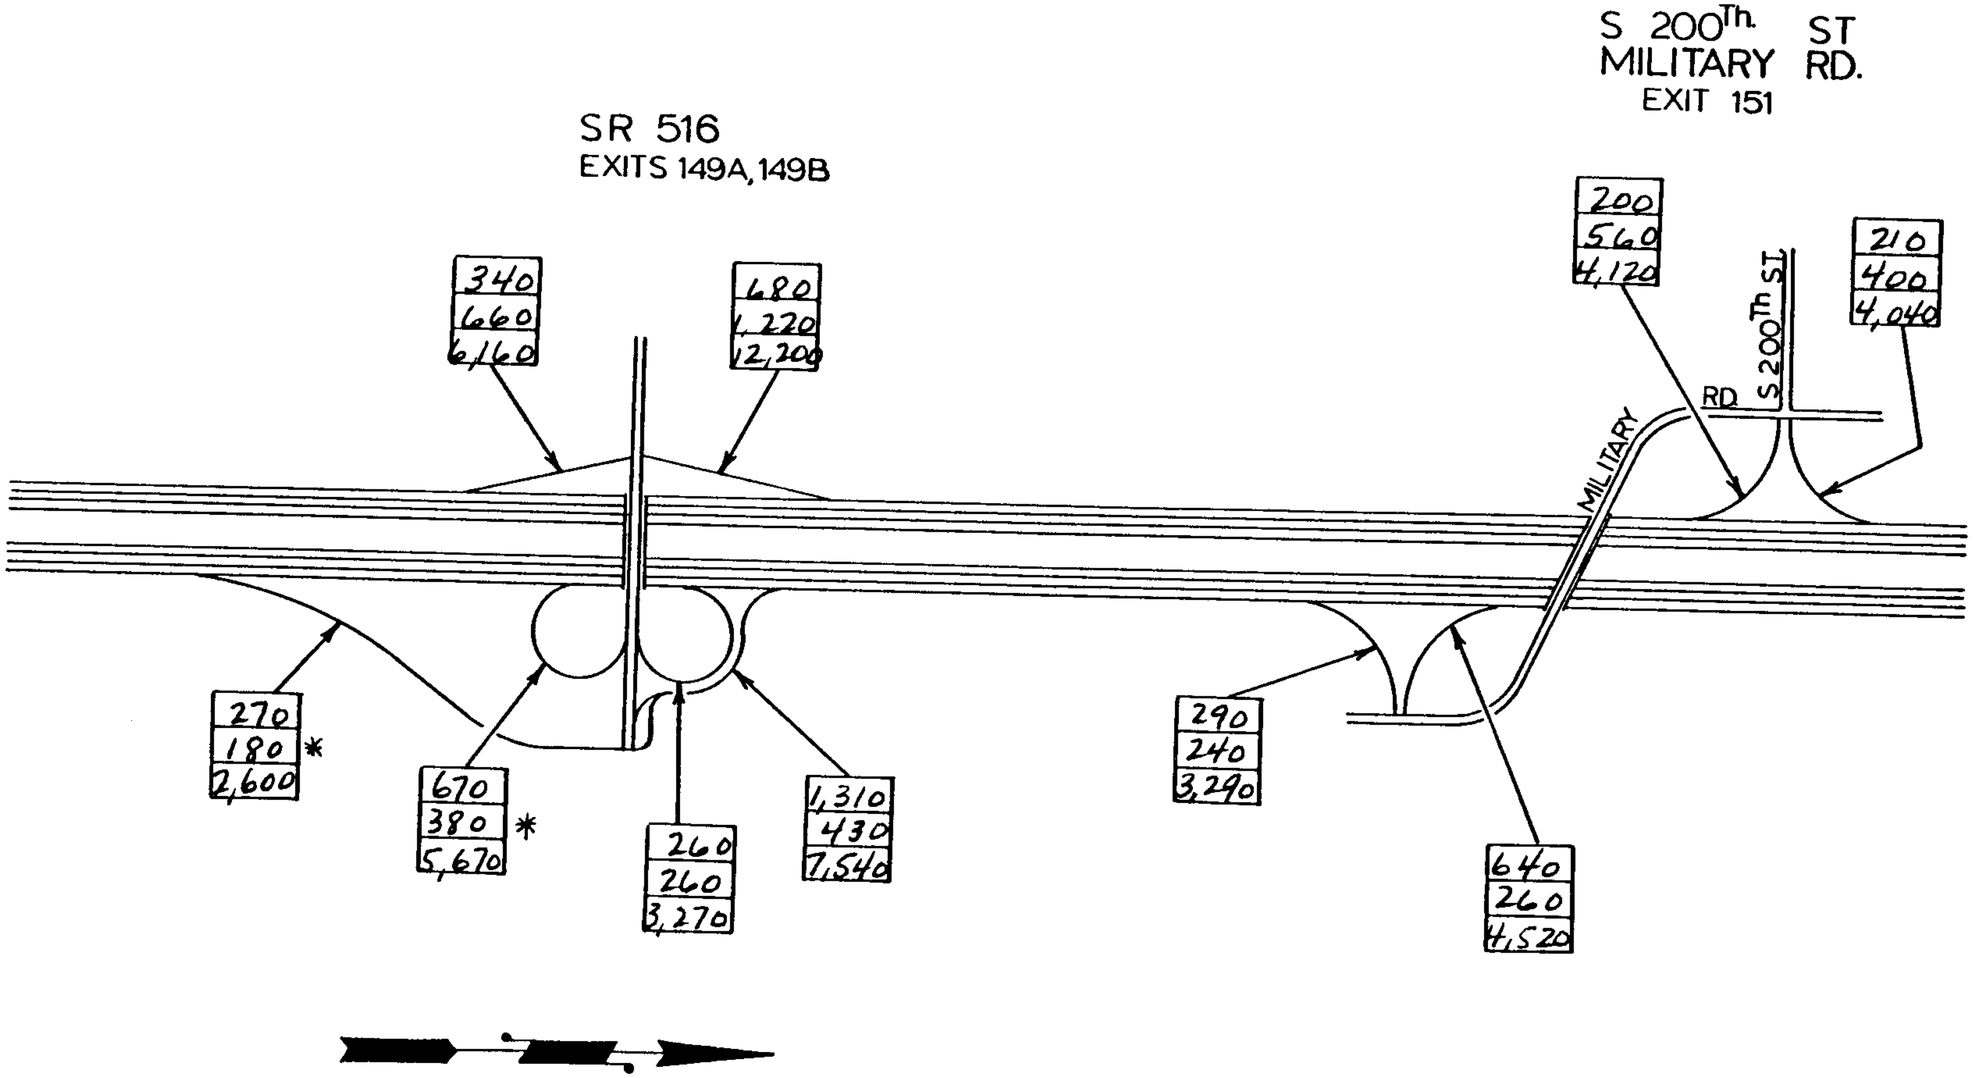

I-5
FLOW DIAGRAM
2 OF 17

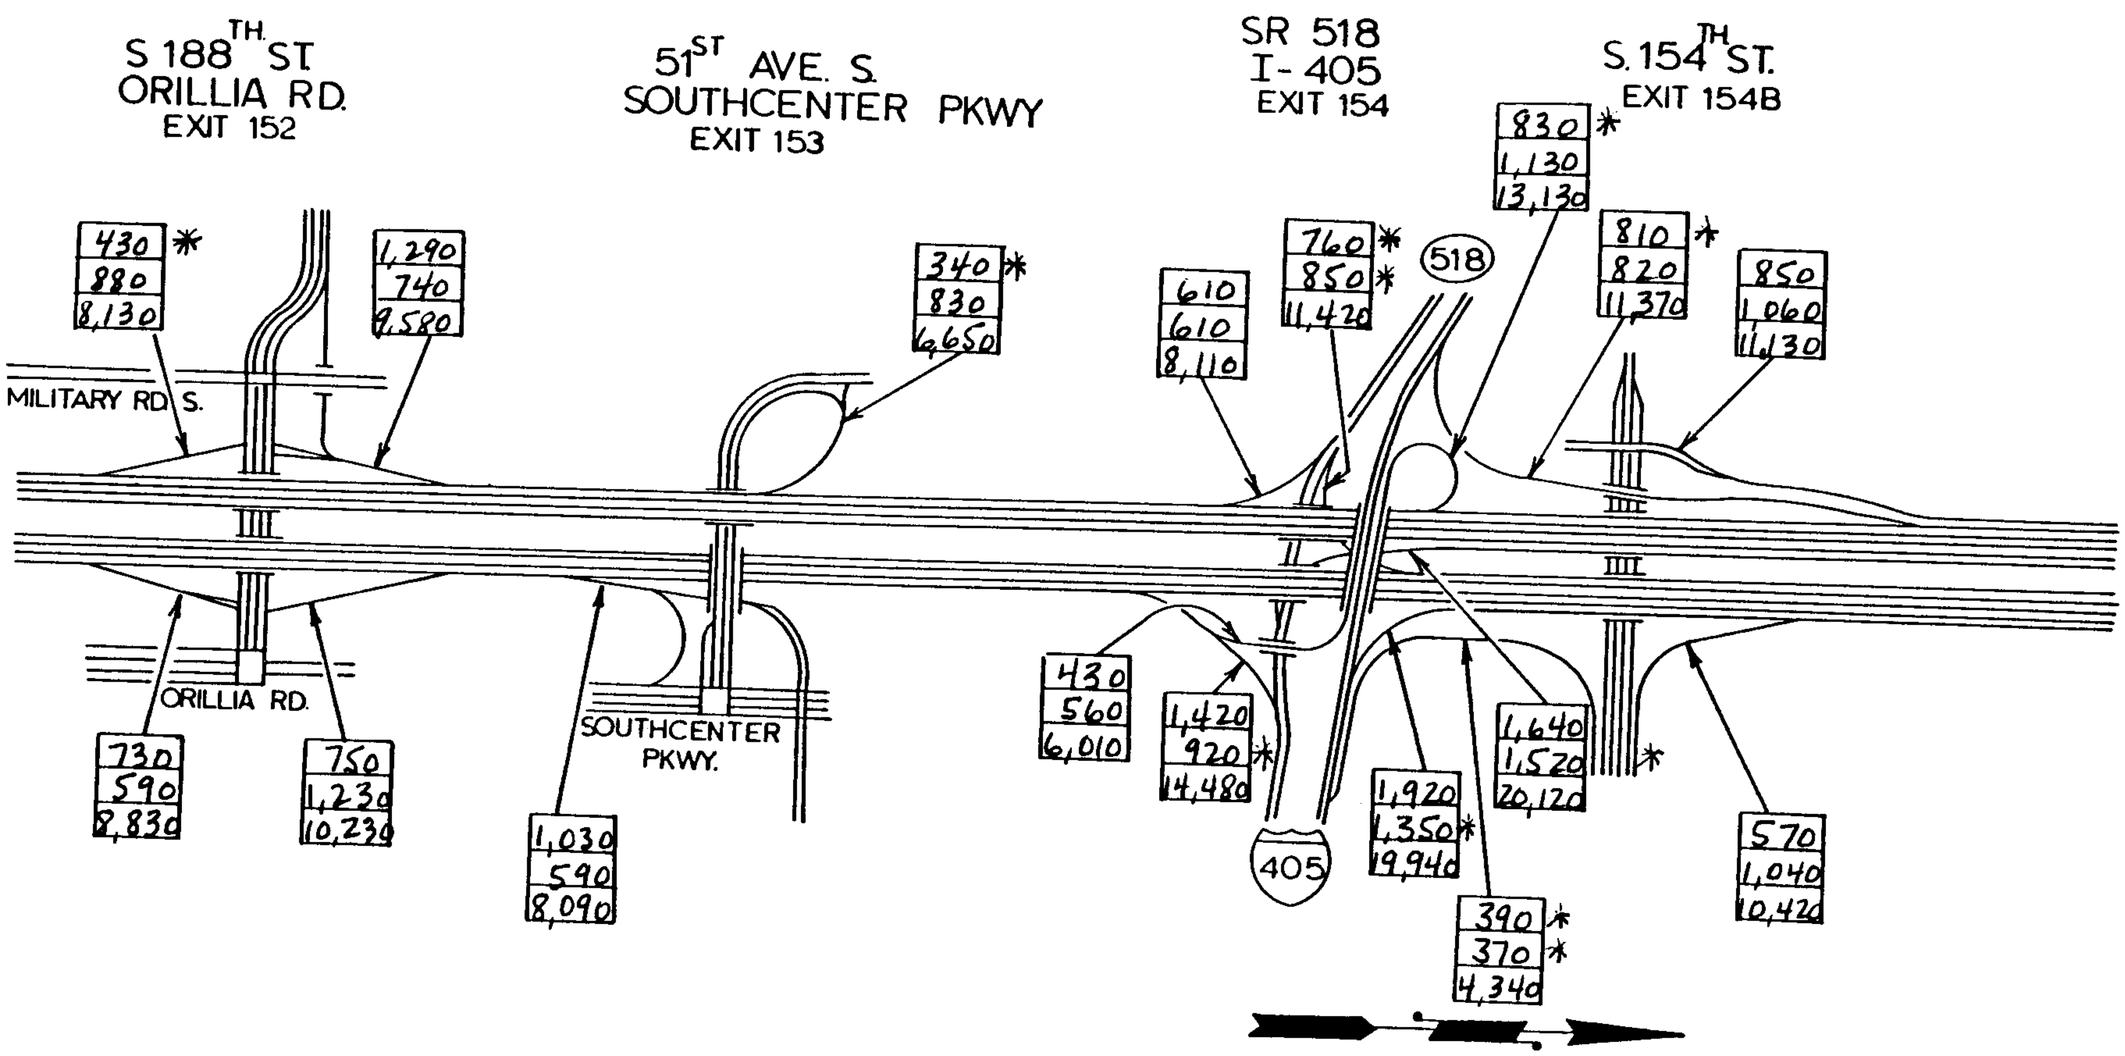

I-5

FLOW DIAGRAM

3 OF 17

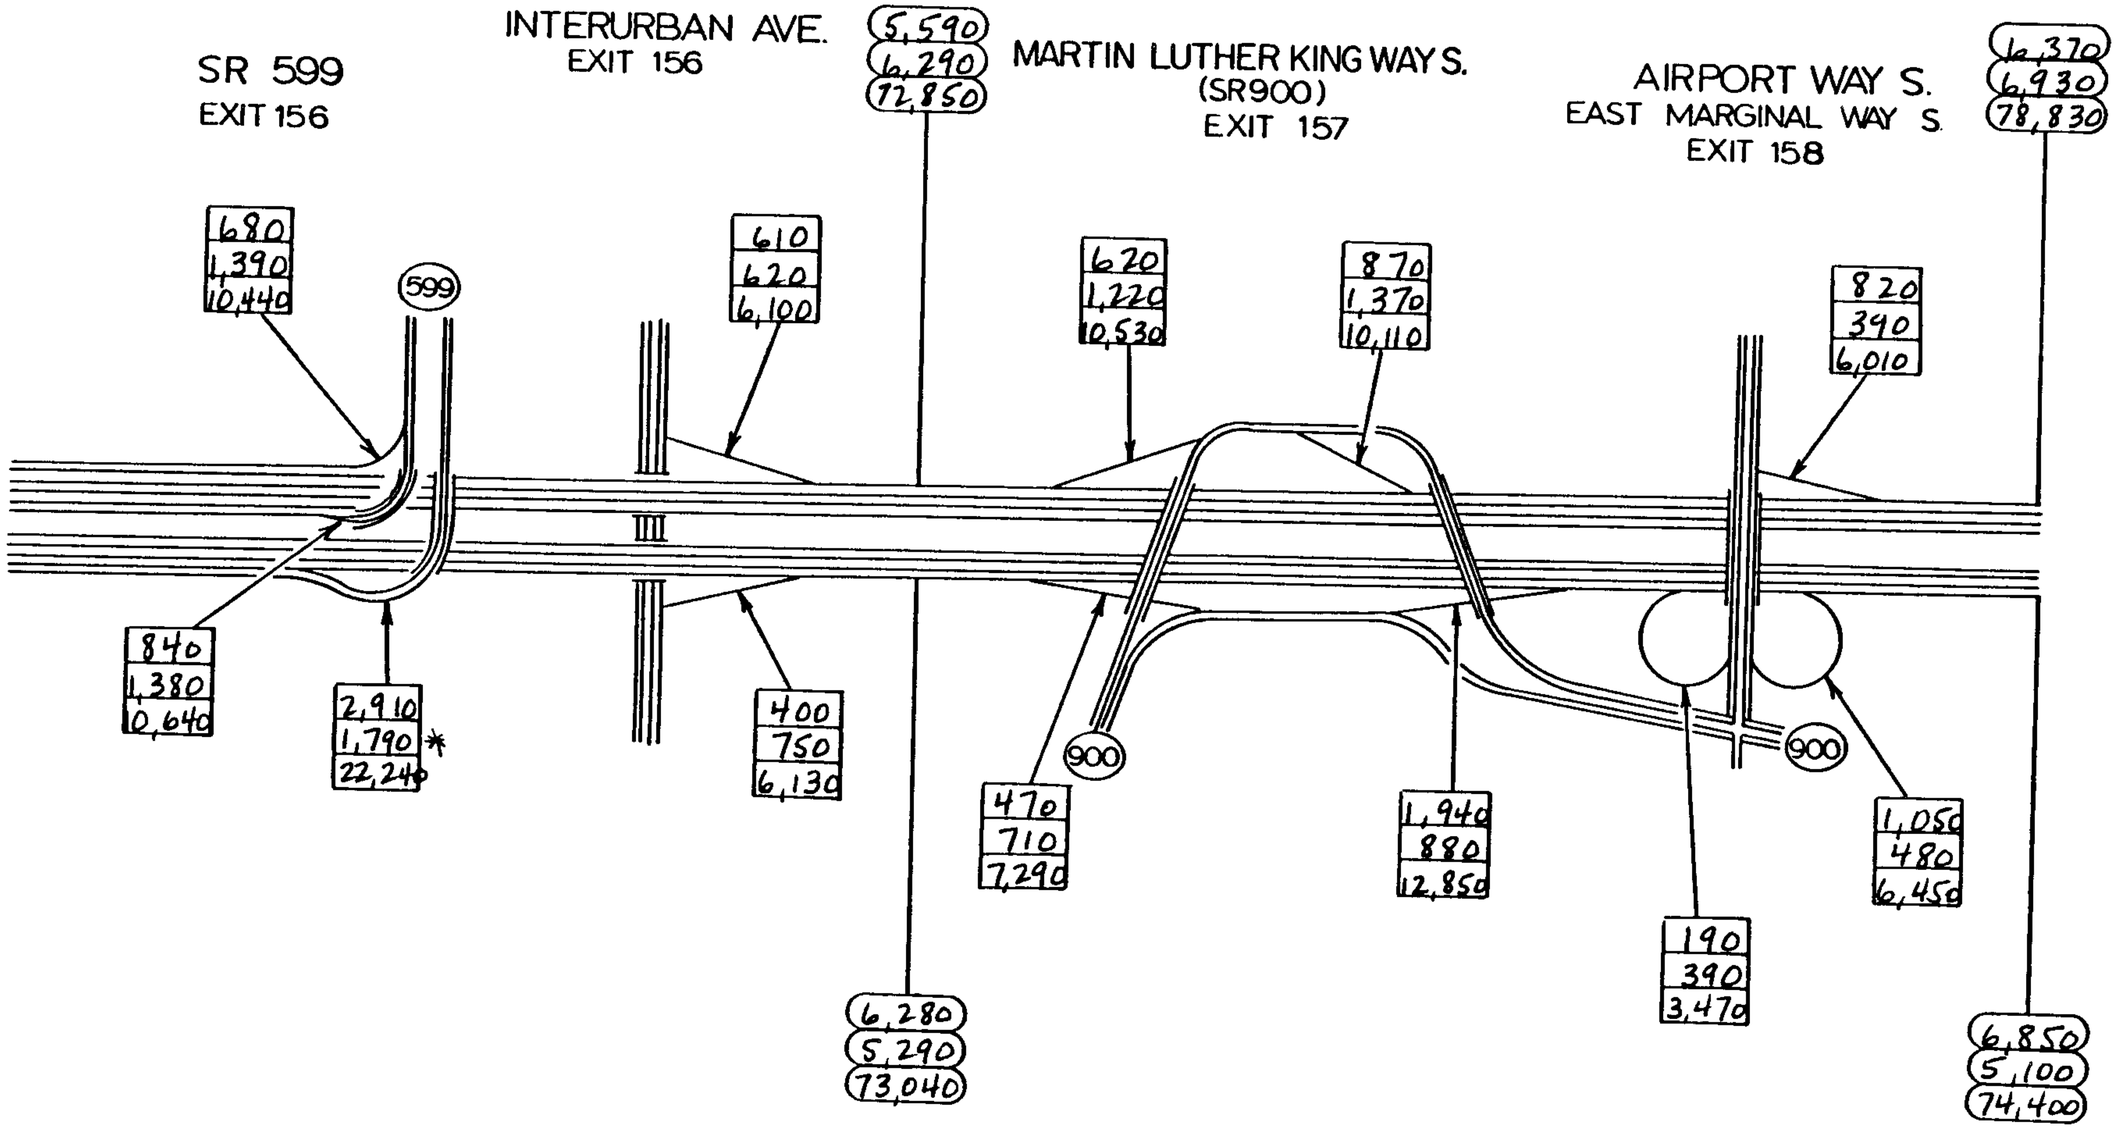

I-5
FLOW DIAGRAM
4 OF 17

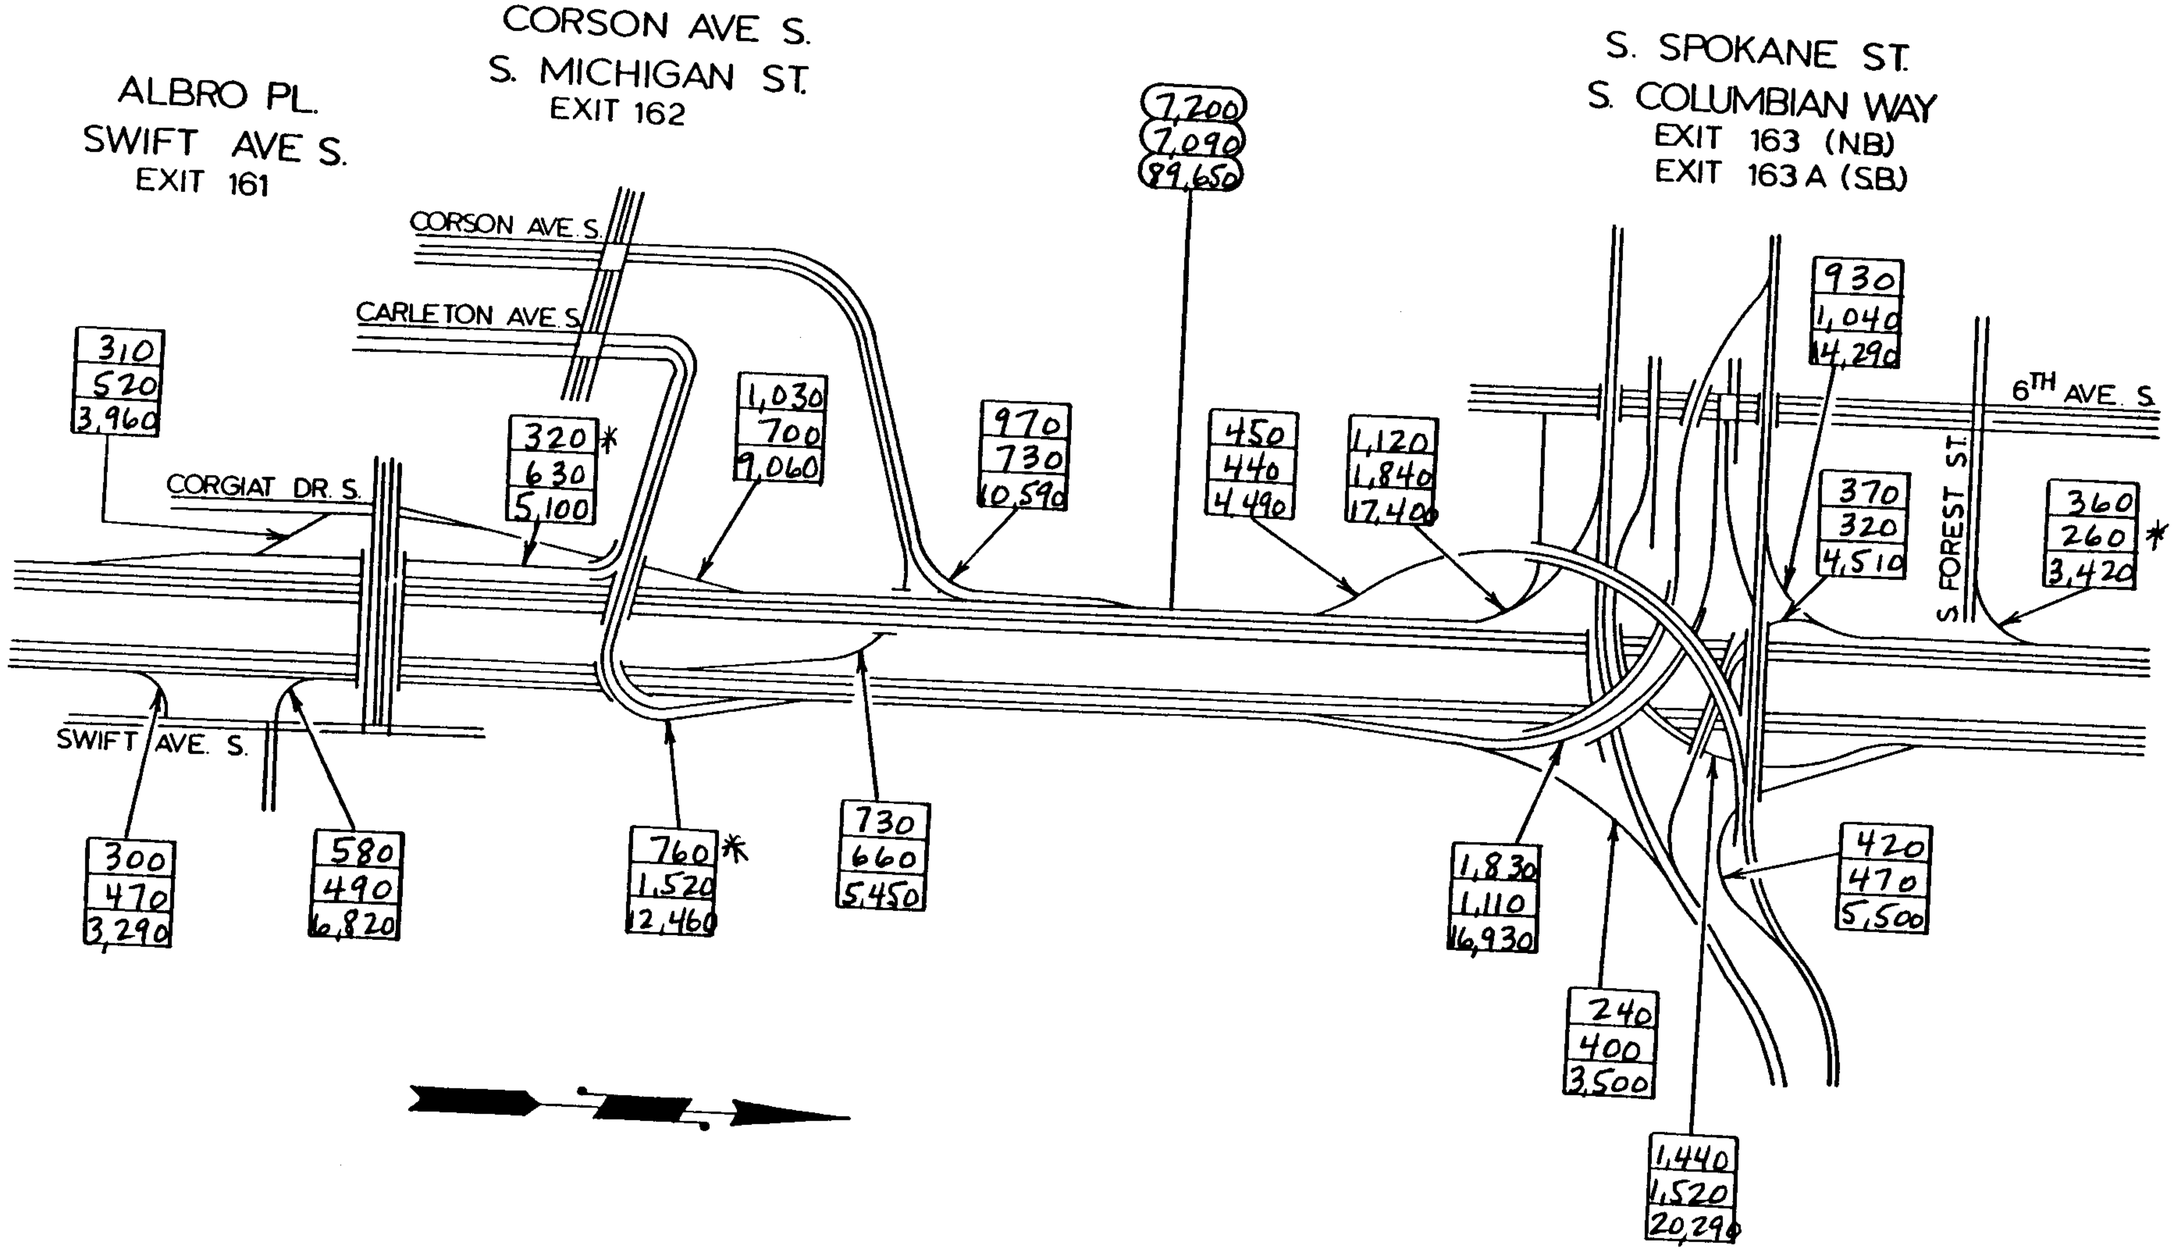

I-5

FLOW DIAGRAM

5 OF 17

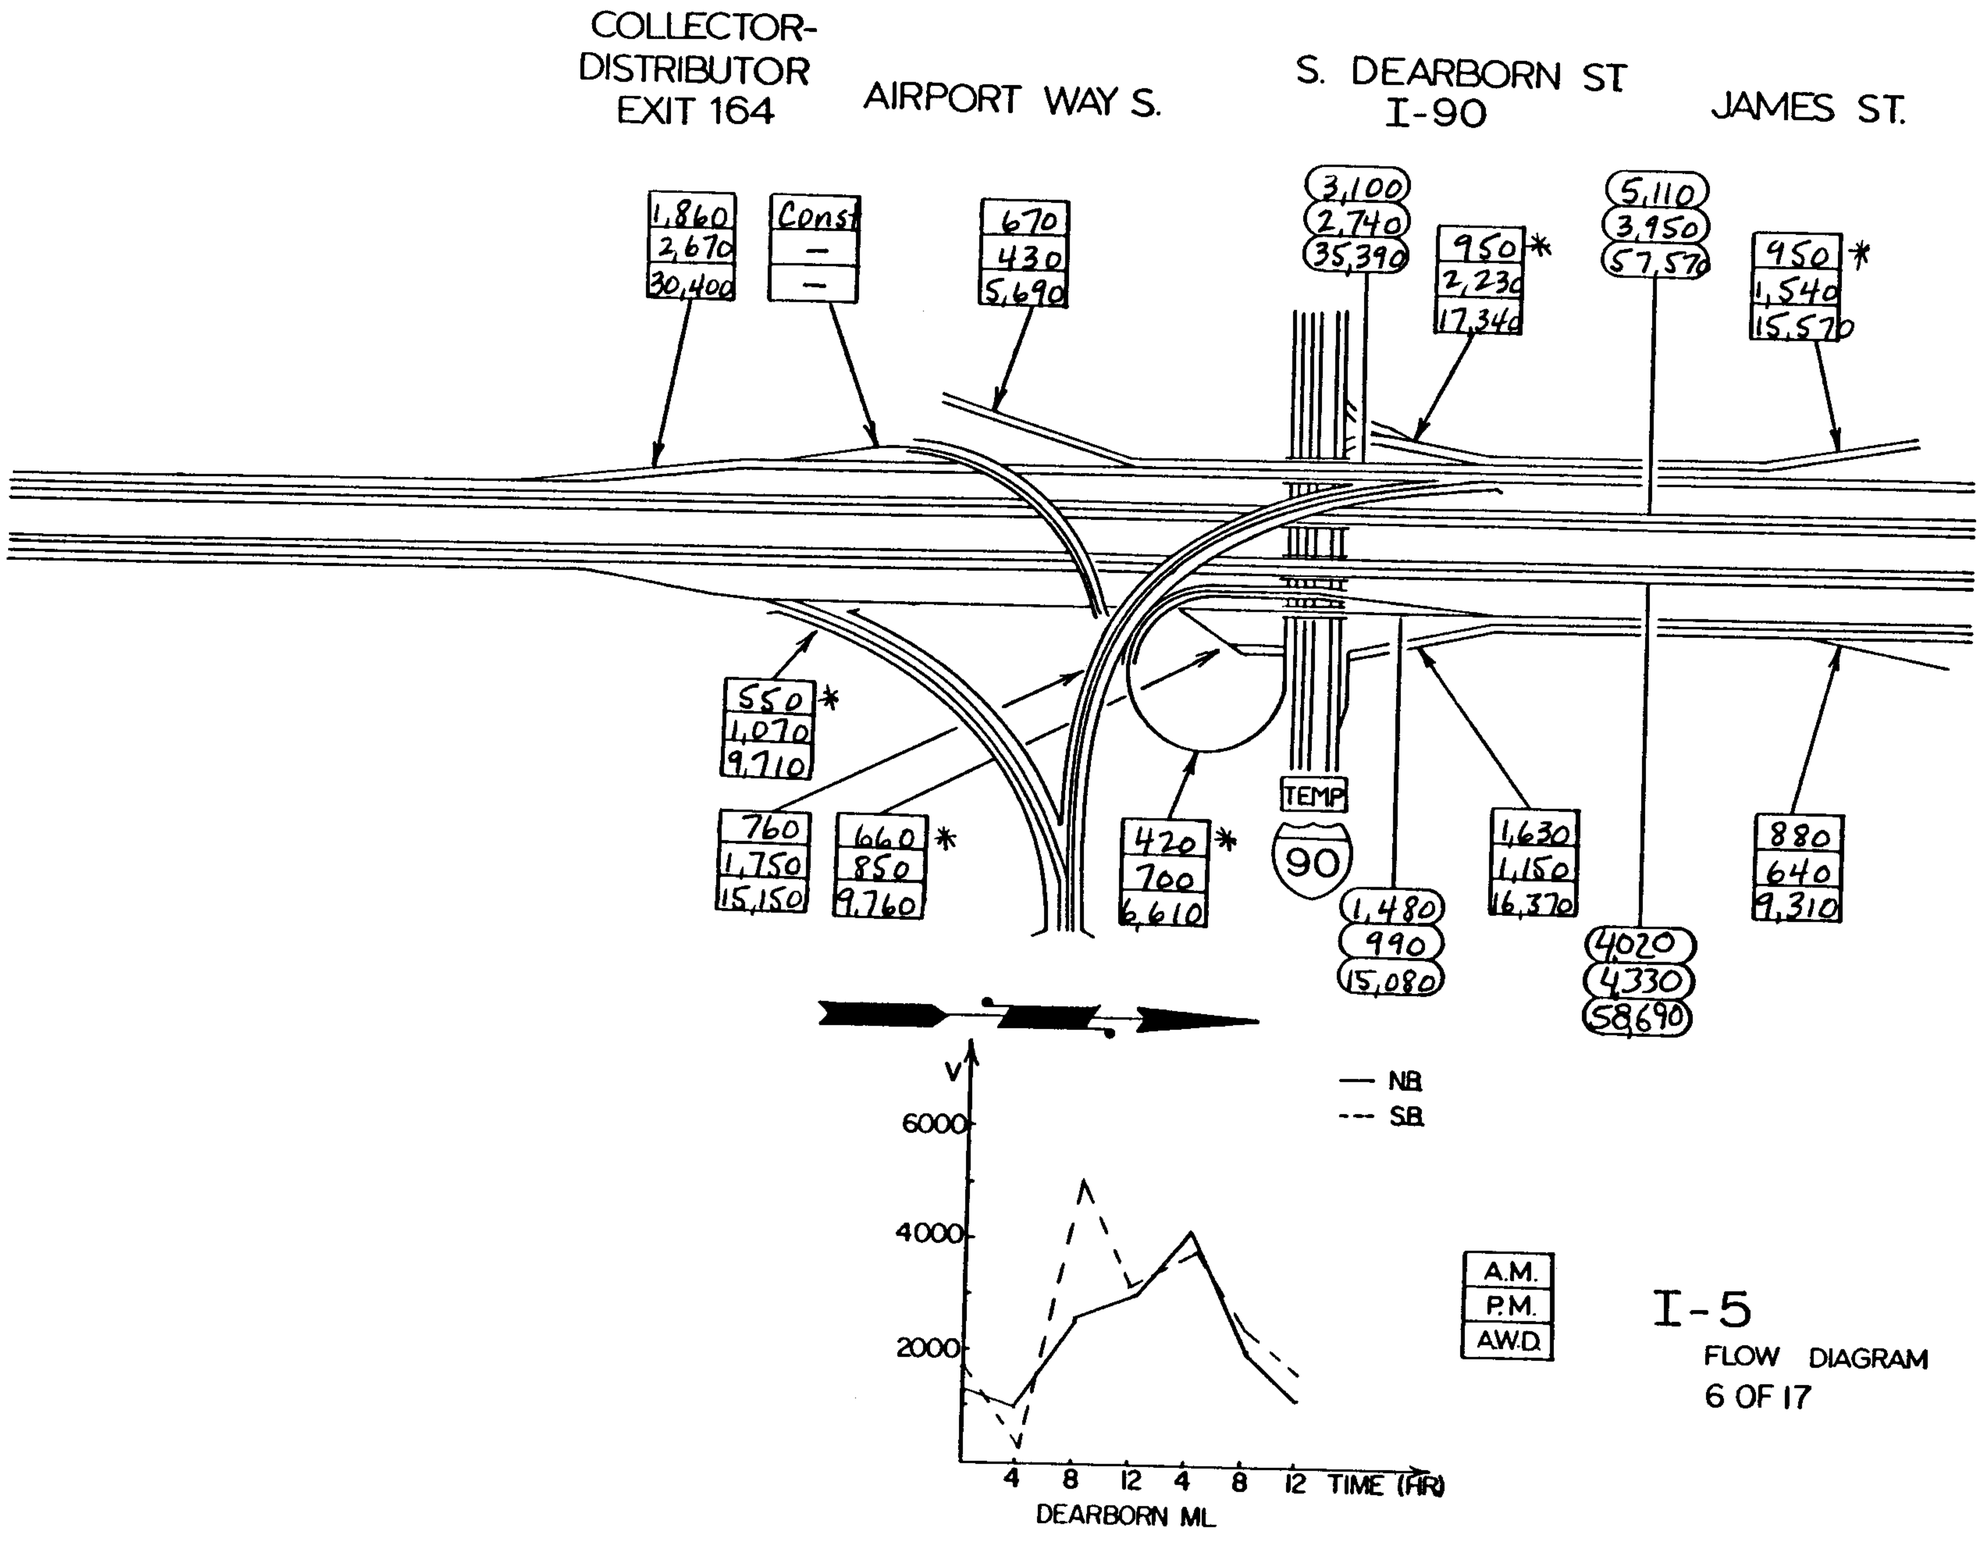

I-5

FLOW DIAGRAM

6 OF 17

COLLECTOR-DISTRIBUTOR
EXIT 164

CHERRY ST. & COLUMBIA ST.
EXIT 165A & EXPRESS

MADISON ST.

SENECA ST.
EXIT 165

UNION ST.
EXIT 165B

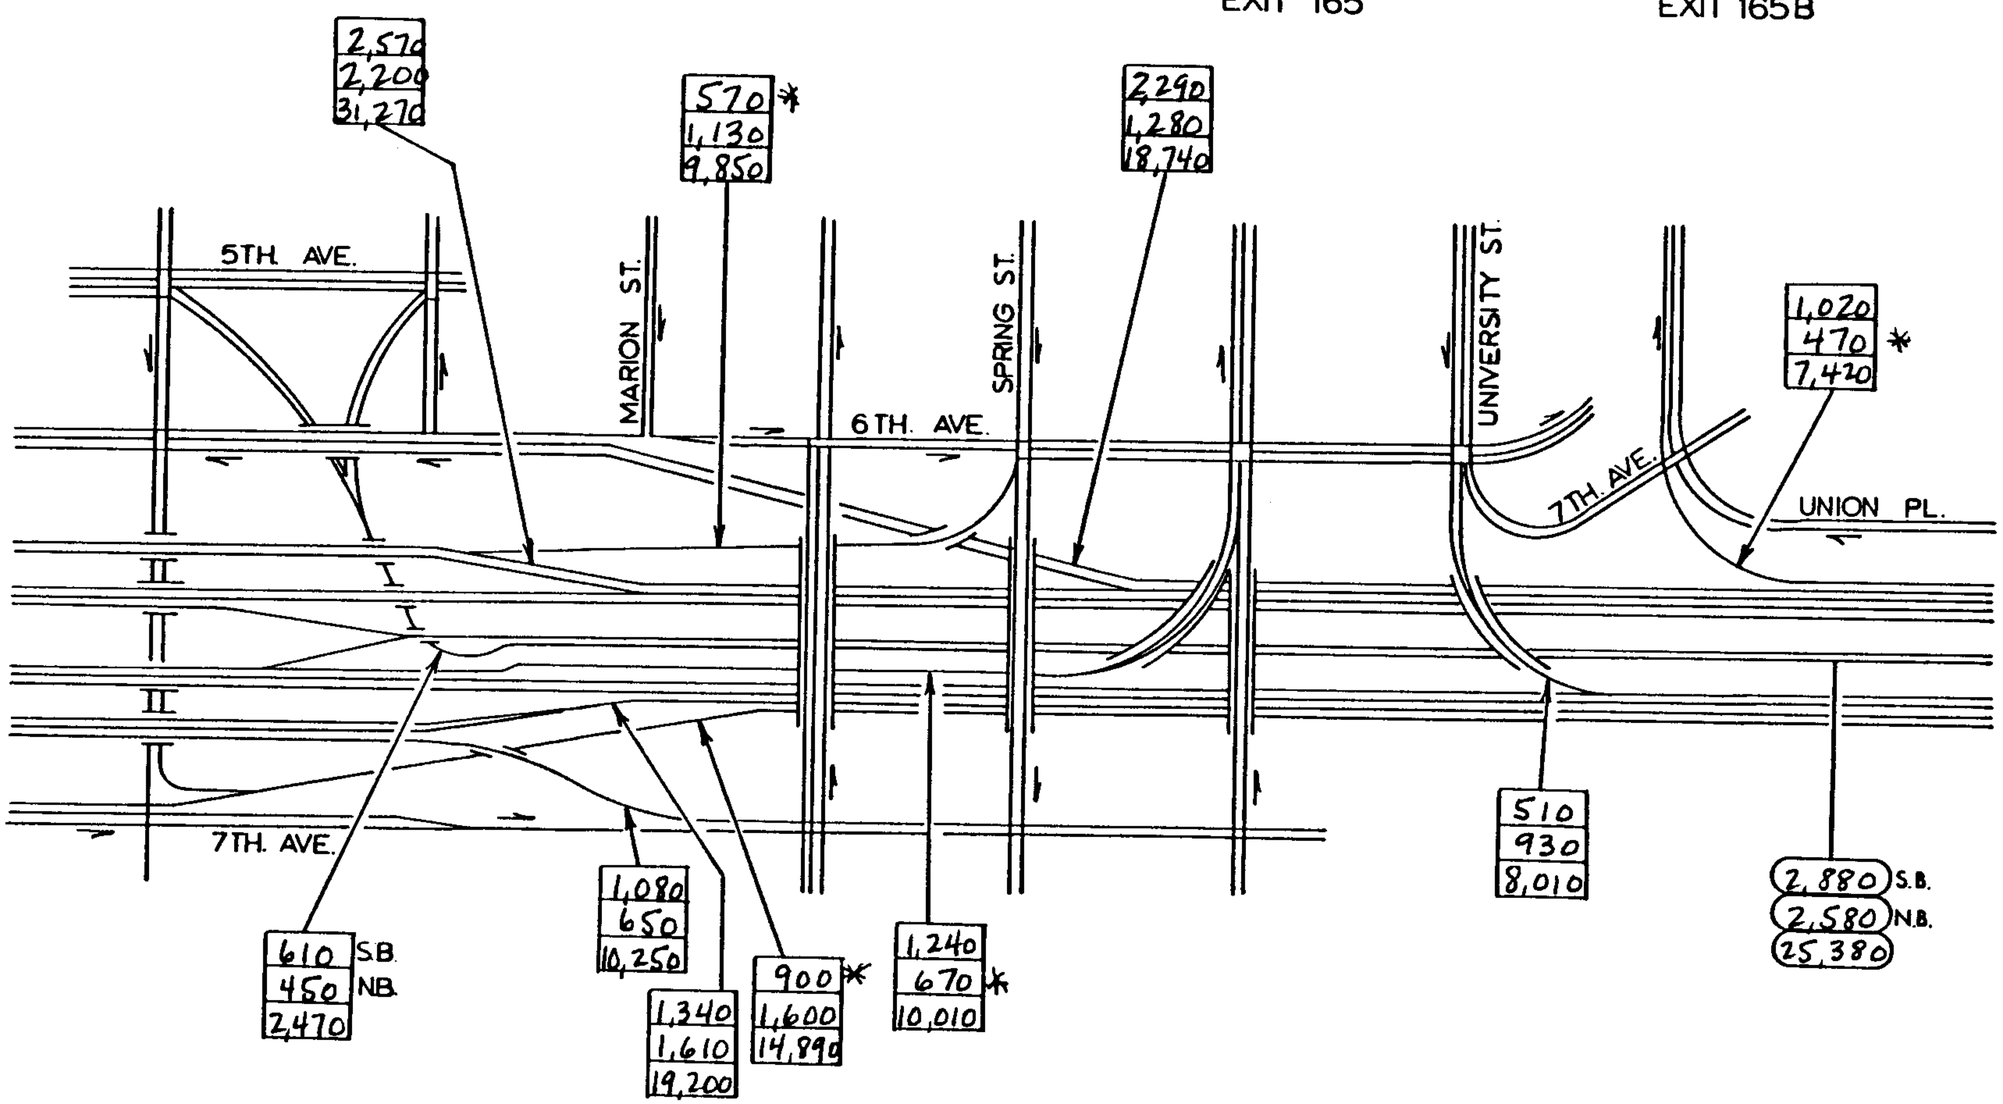

A.M.
P.M.
A.W.D.

I-5

FLOW DIAGRAM
7 OF 17

PIKE ST. & PINE ST.
EXPRESS

OLIVE WAY
EXIT 166

STEWART ST. & DENNY WAY
EXIT 166

MERCER ST.
EXIT 167
EXPRESS

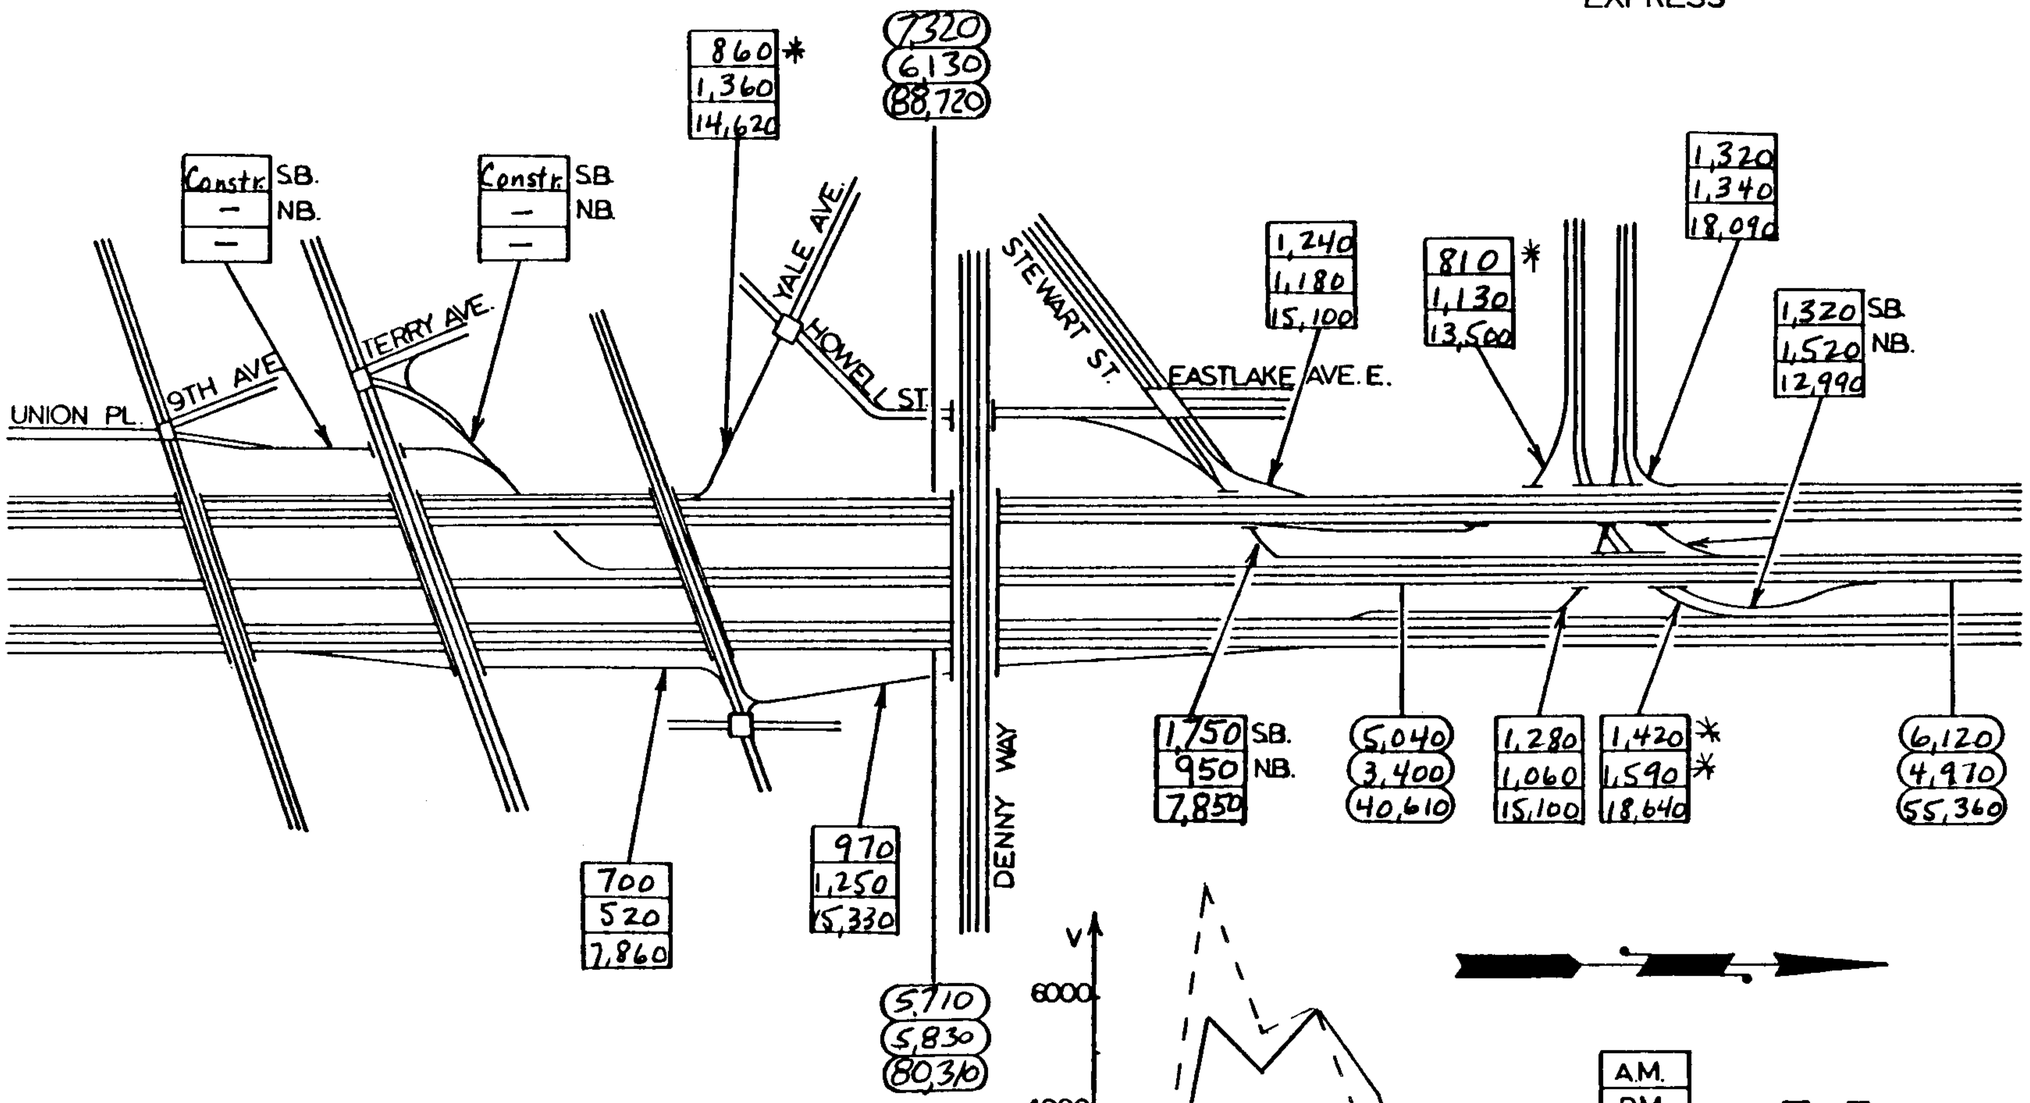

I-5
FLOW DIAGRAM
8 OF 17

BOYLSTON AVE. E.
LAKEVIEW BLVD E.
EXIT 168A

SR 520
EXIT 168B

HARVARD AVE.E.
E. ROANOKE ST.
EXIT 168A

NE. 45TH ST. & NE 50TH ST.
EXIT 169

NE. 42ND ST.
EXPRESS

NE. RAVENNA BLVD.
EXIT 170

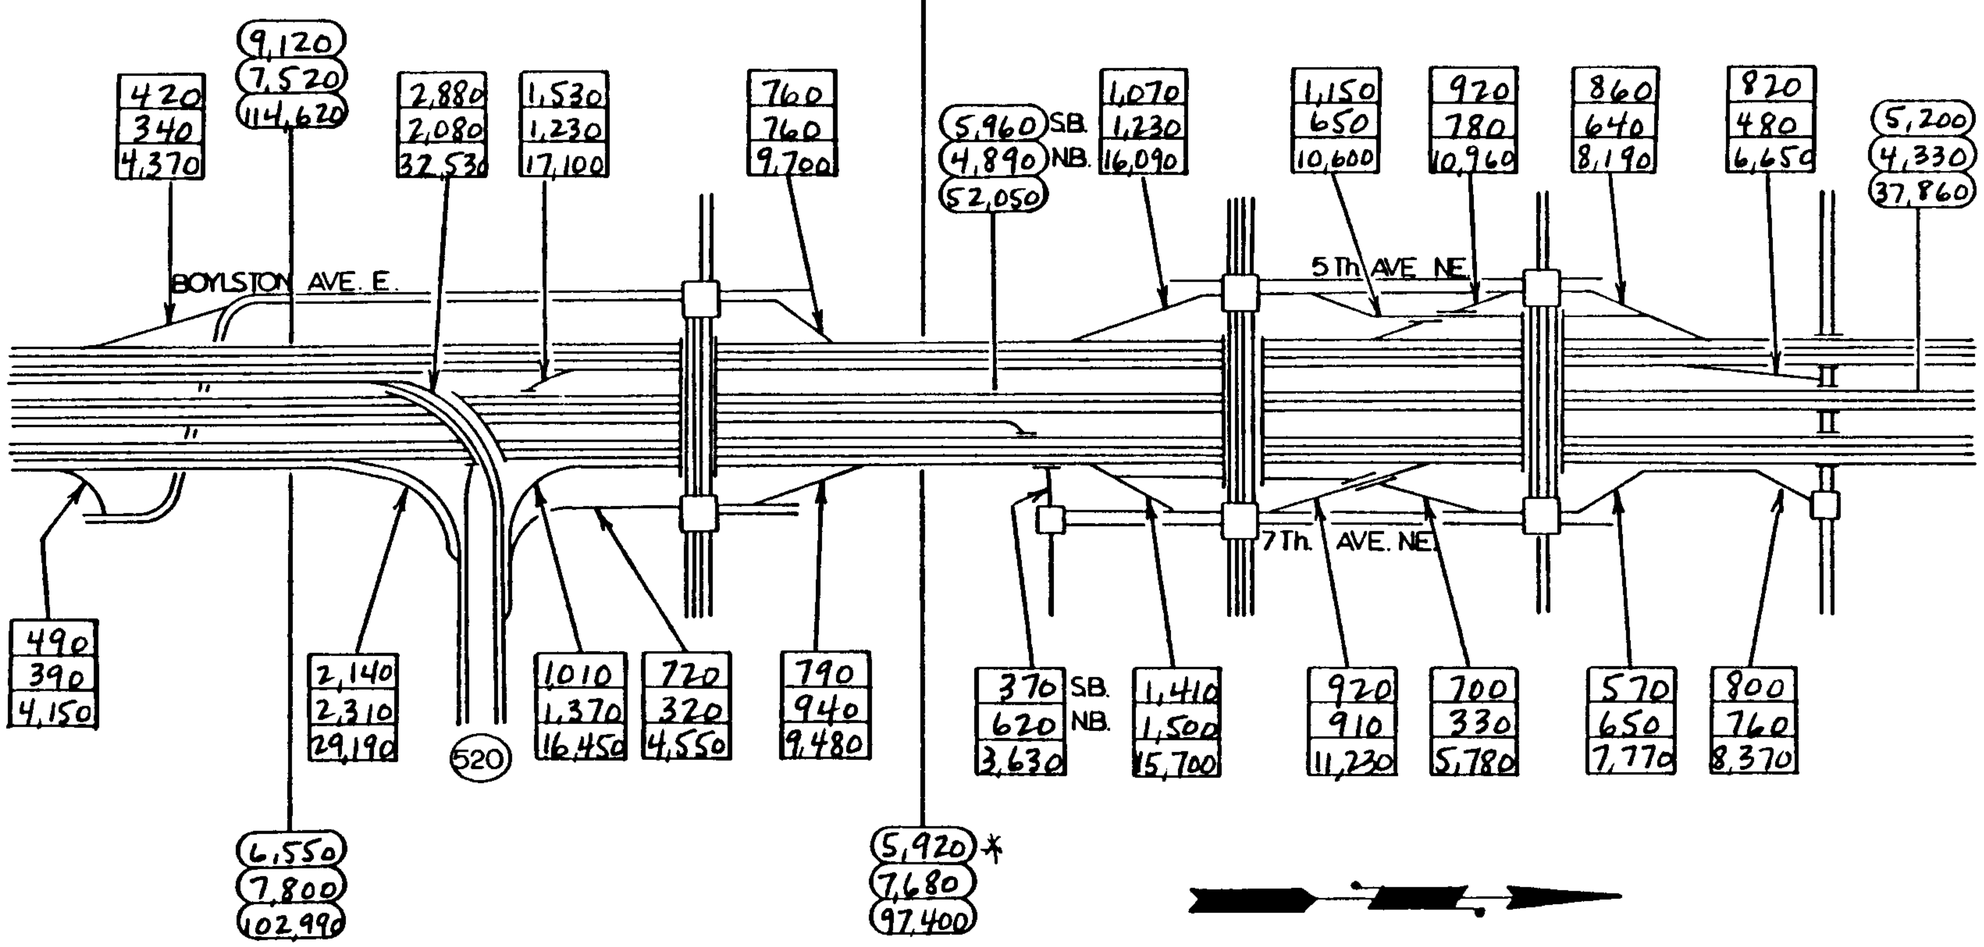

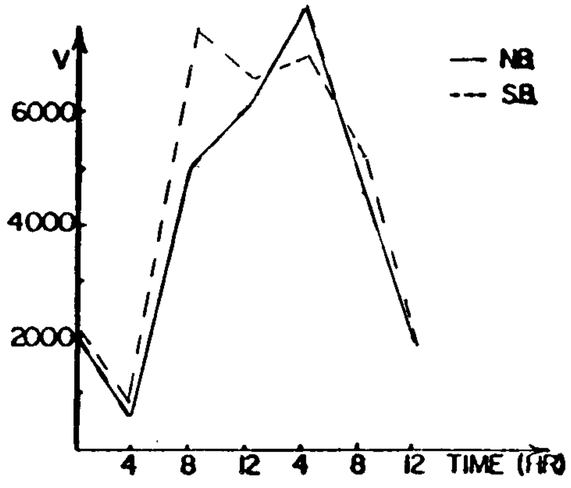

AM
PM
A.W.D.

I-5
FLOW DIAGRAM
9 OF 17

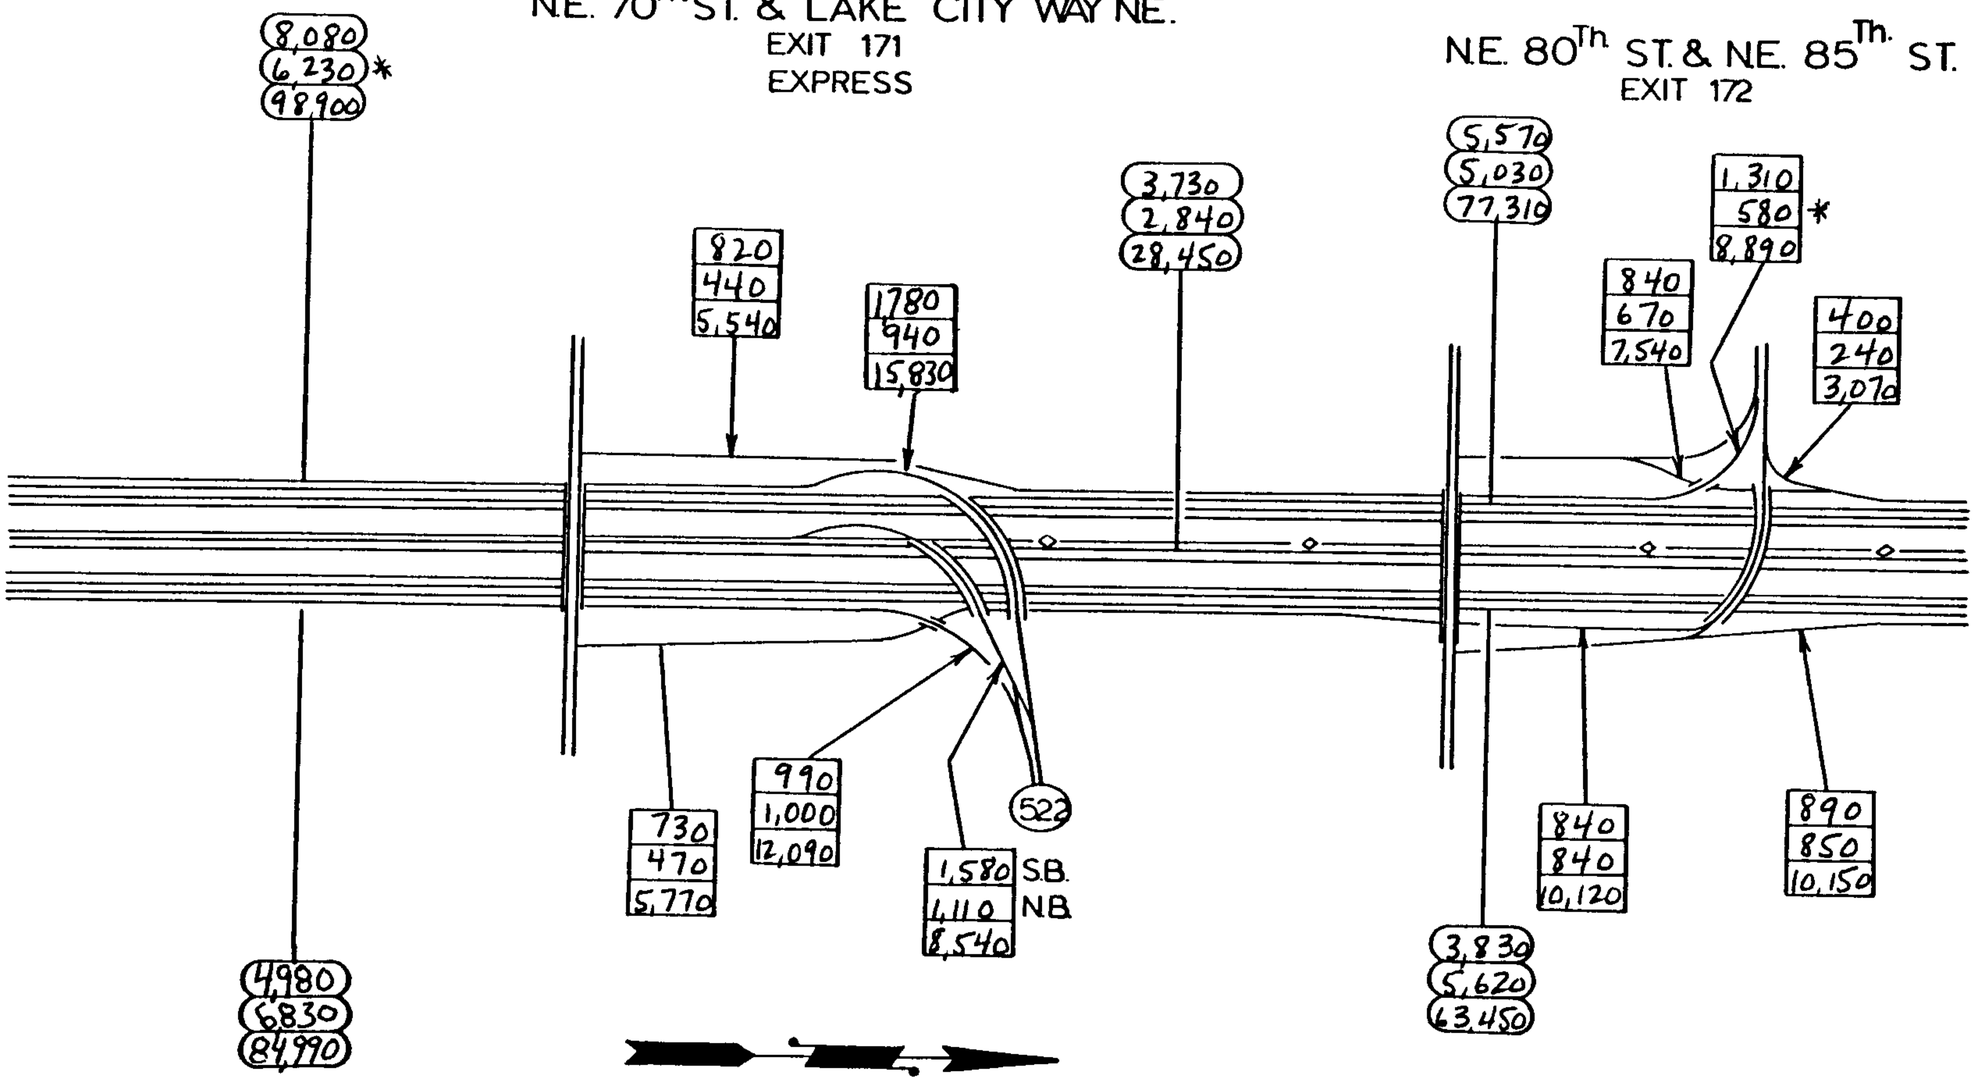

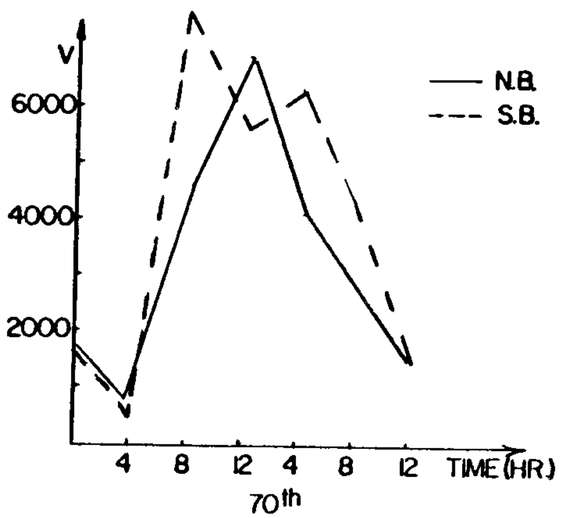

A.M.
P.M.
A.W.D.

I-5

FLOW DIAGRAM
10 OF 17

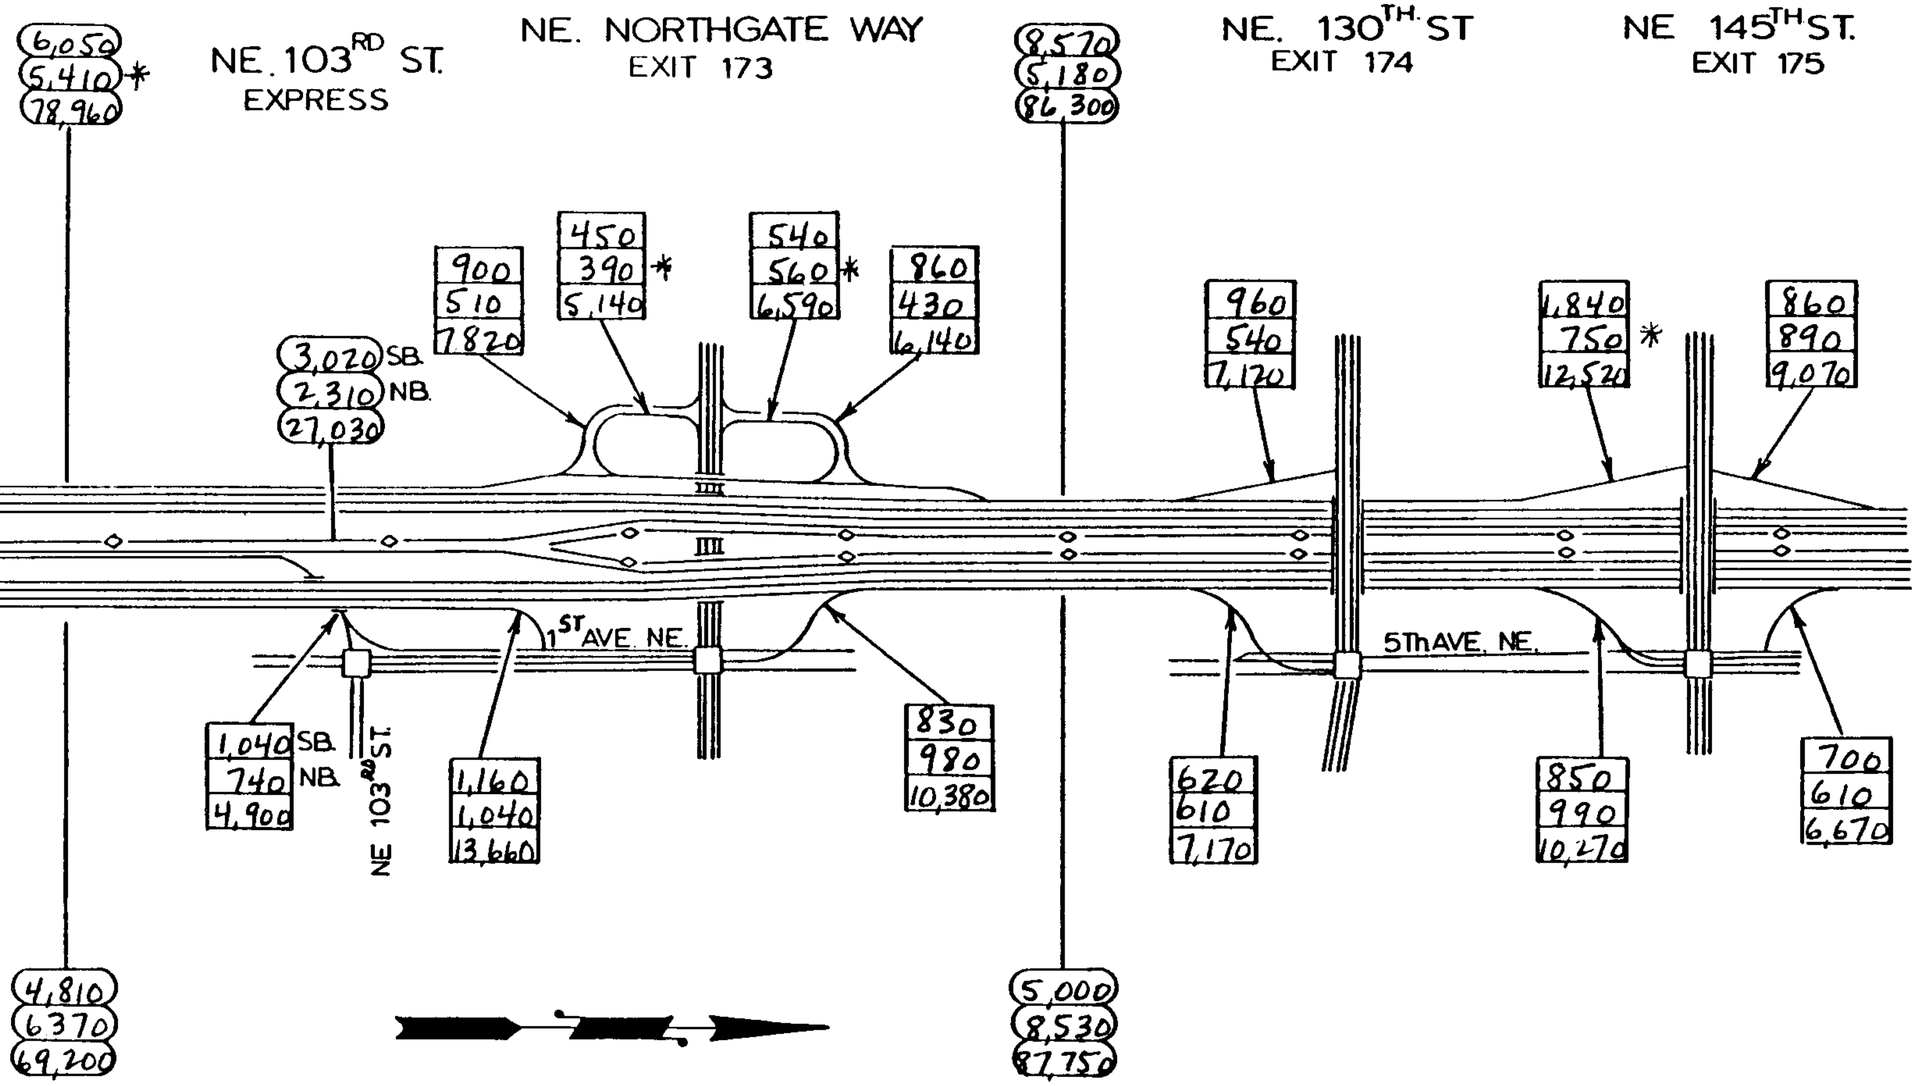

I-5

FLOW DIAGRAM

11 OF 17

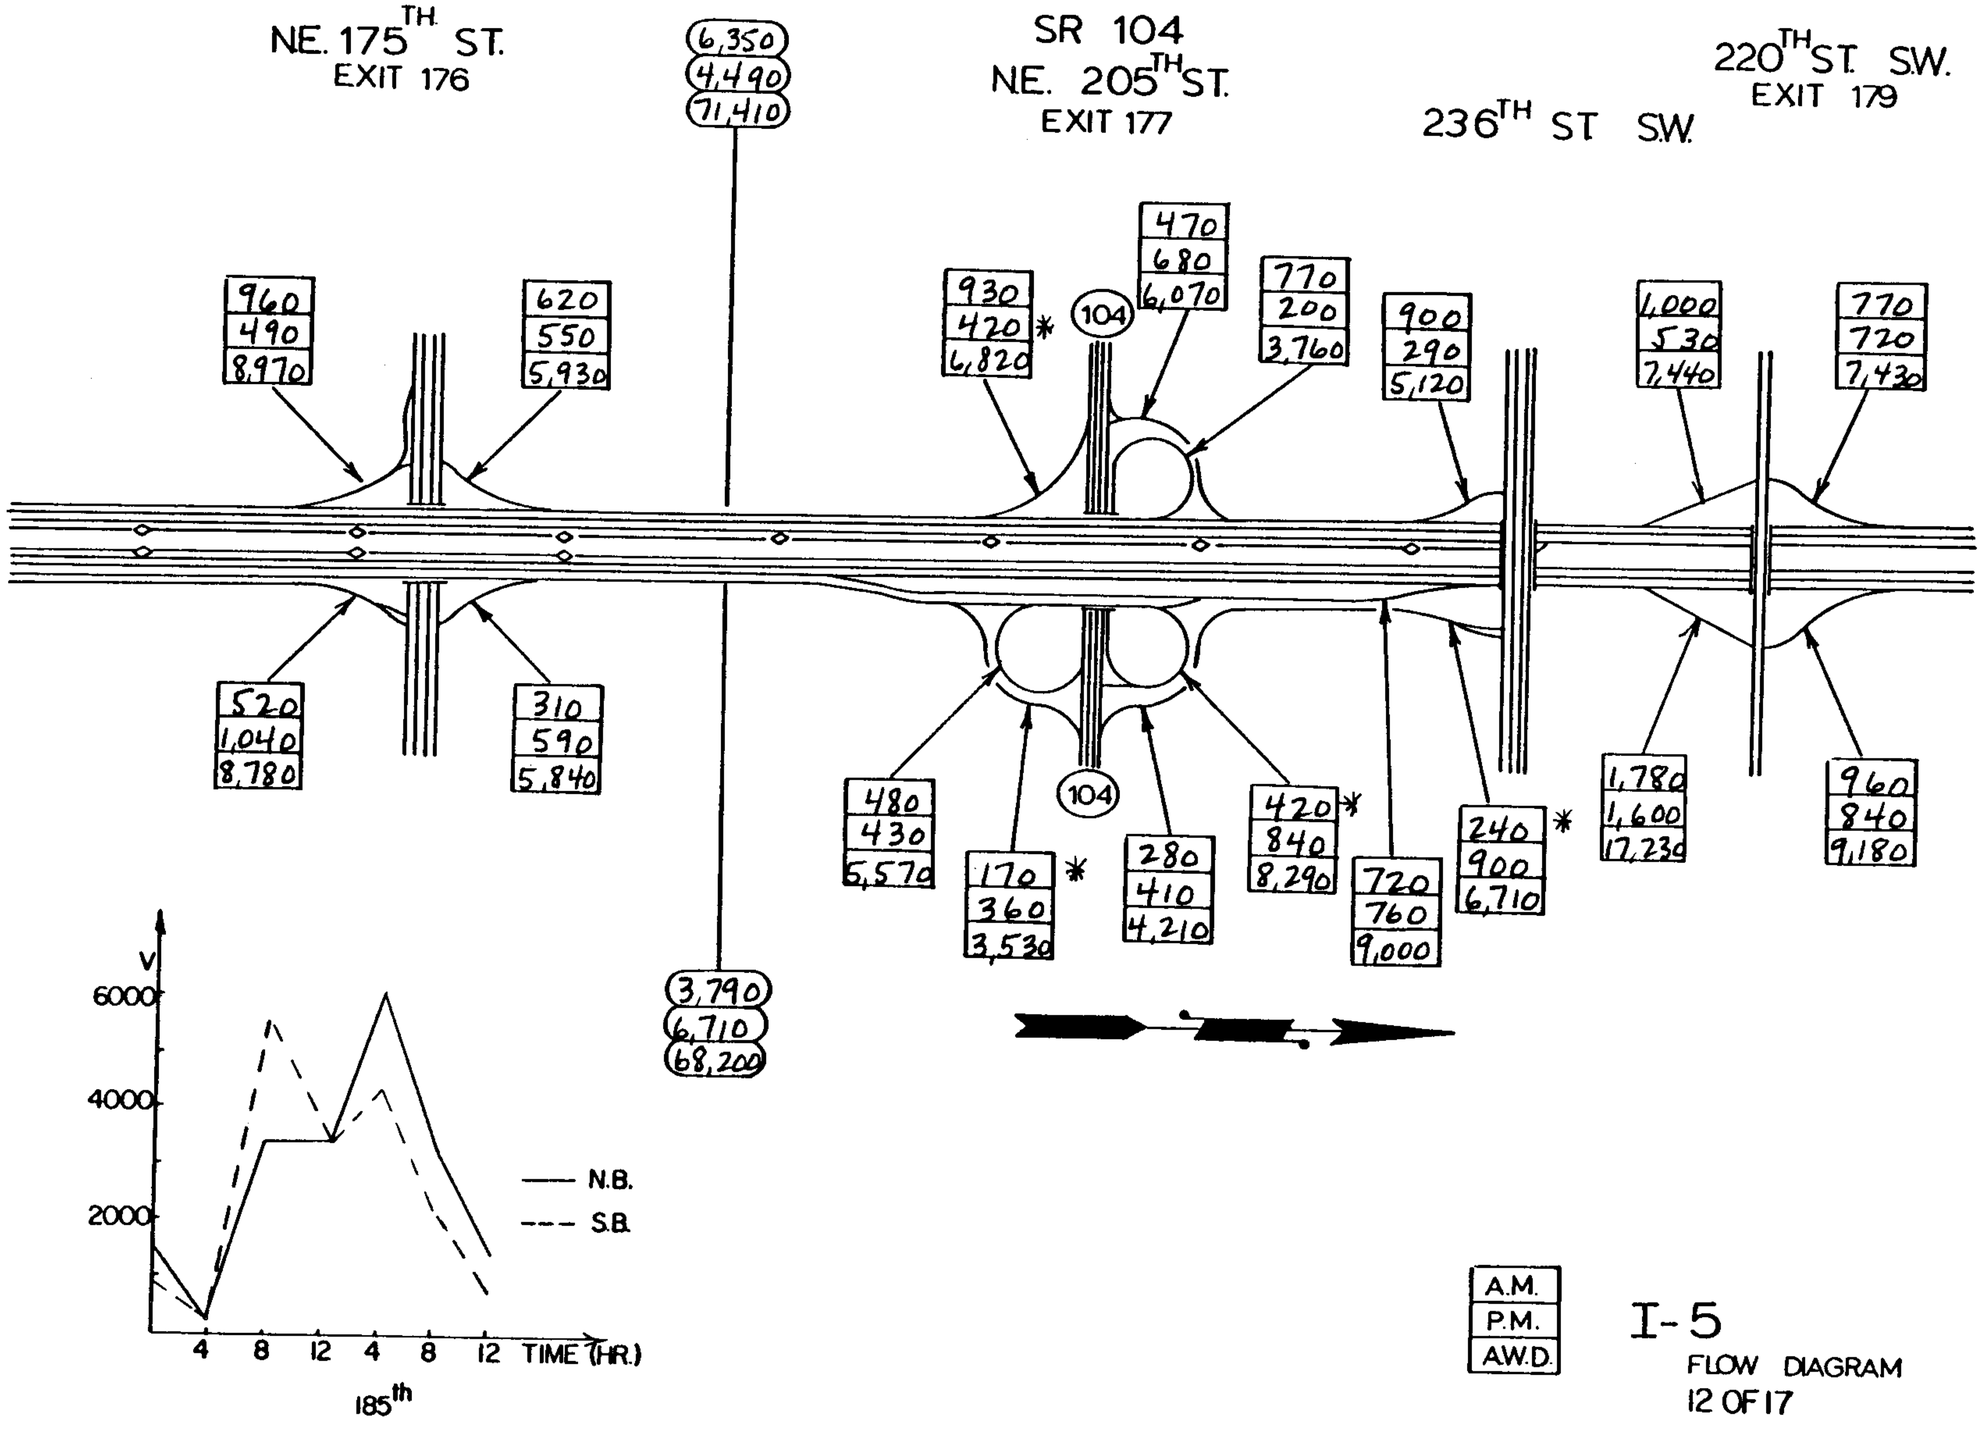

I-5
FLOW DIAGRAM
12 OF 17

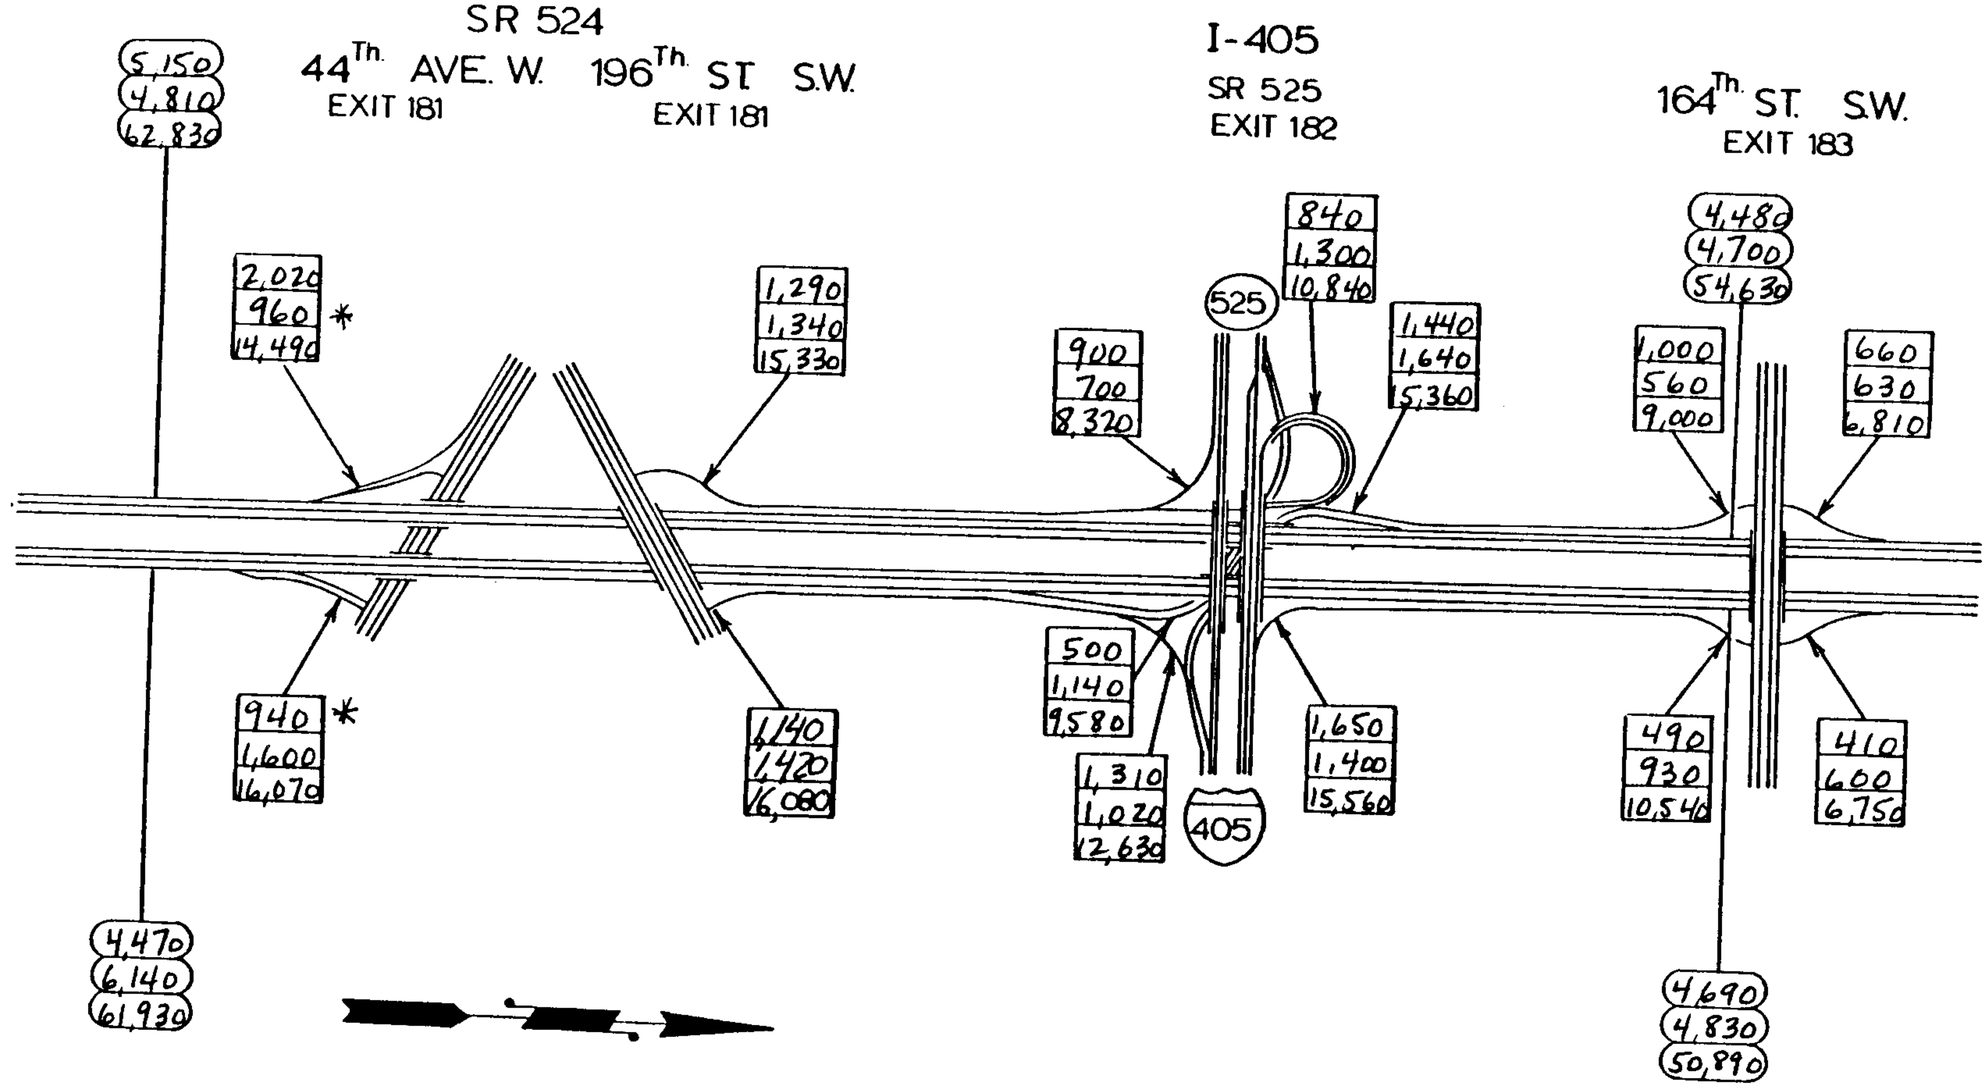

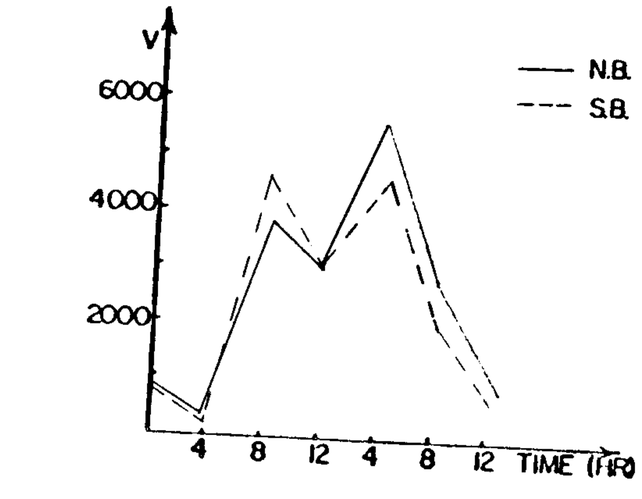

AM
P.M
AWD

I-5
FLOW DIAGRAM
13 OF 17

S. BROADWAY INTERCHANGE

128th ST. S.W.
EXIT 186

EXIT 189

41st AVE. S.E.
EXIT 192

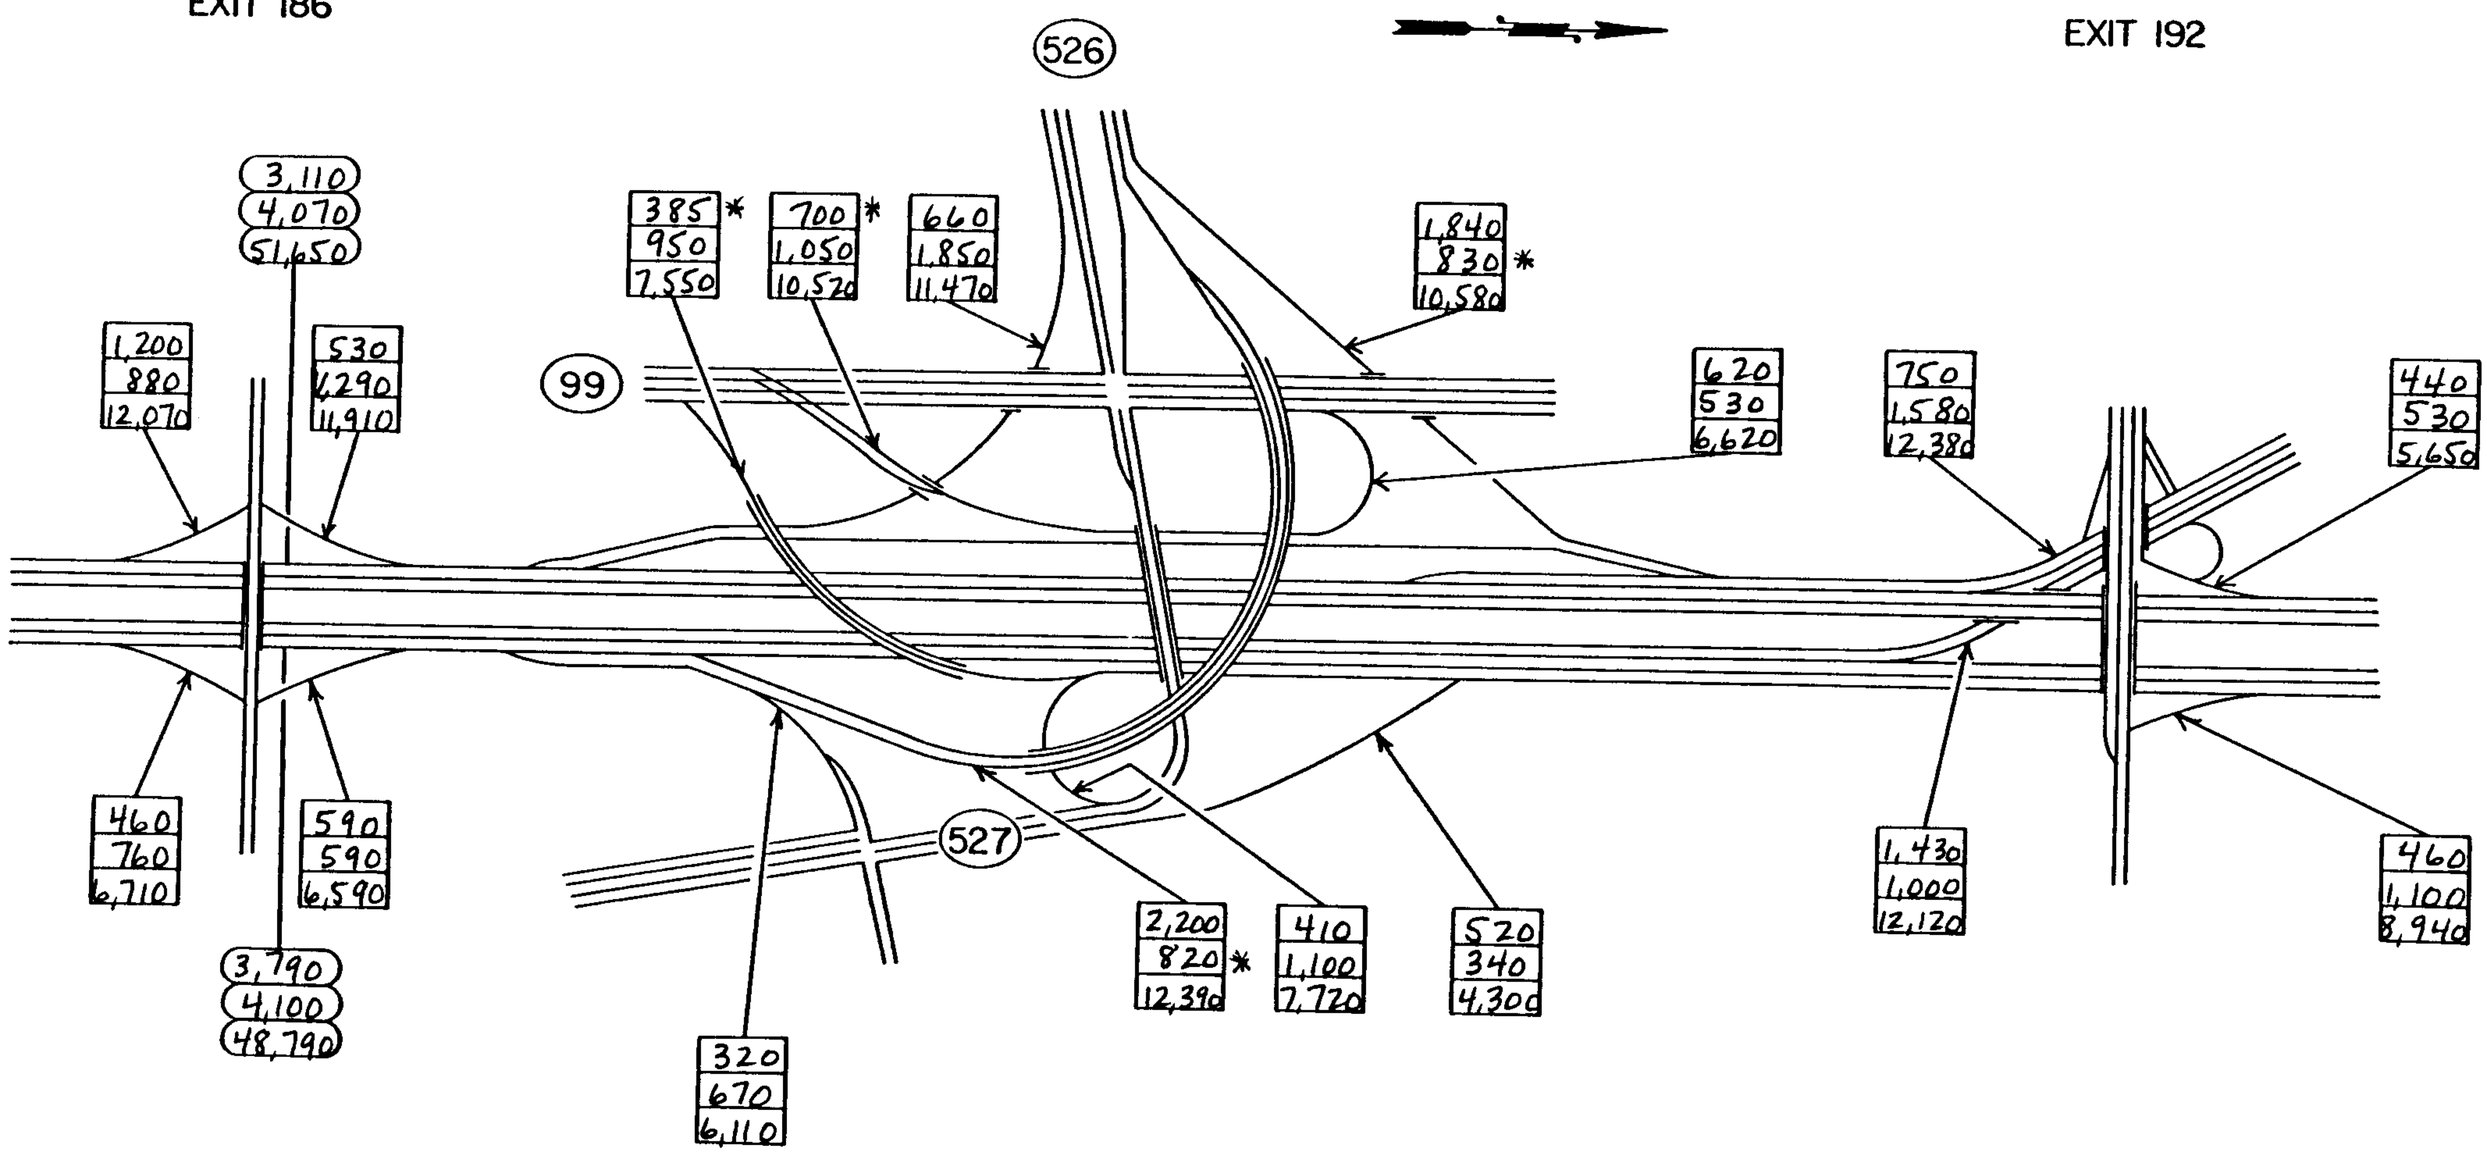

A.M.
P.M.
A.W.D.

I-5
FLOW DIAGRAM
14 OF 17

PACIFIC AVE.
EXIT 193

EVERETT AVE.
EXIT 194
(S.R. 2)

GRAND AVE.
EXIT 195

S.R. 529
EXIT 198

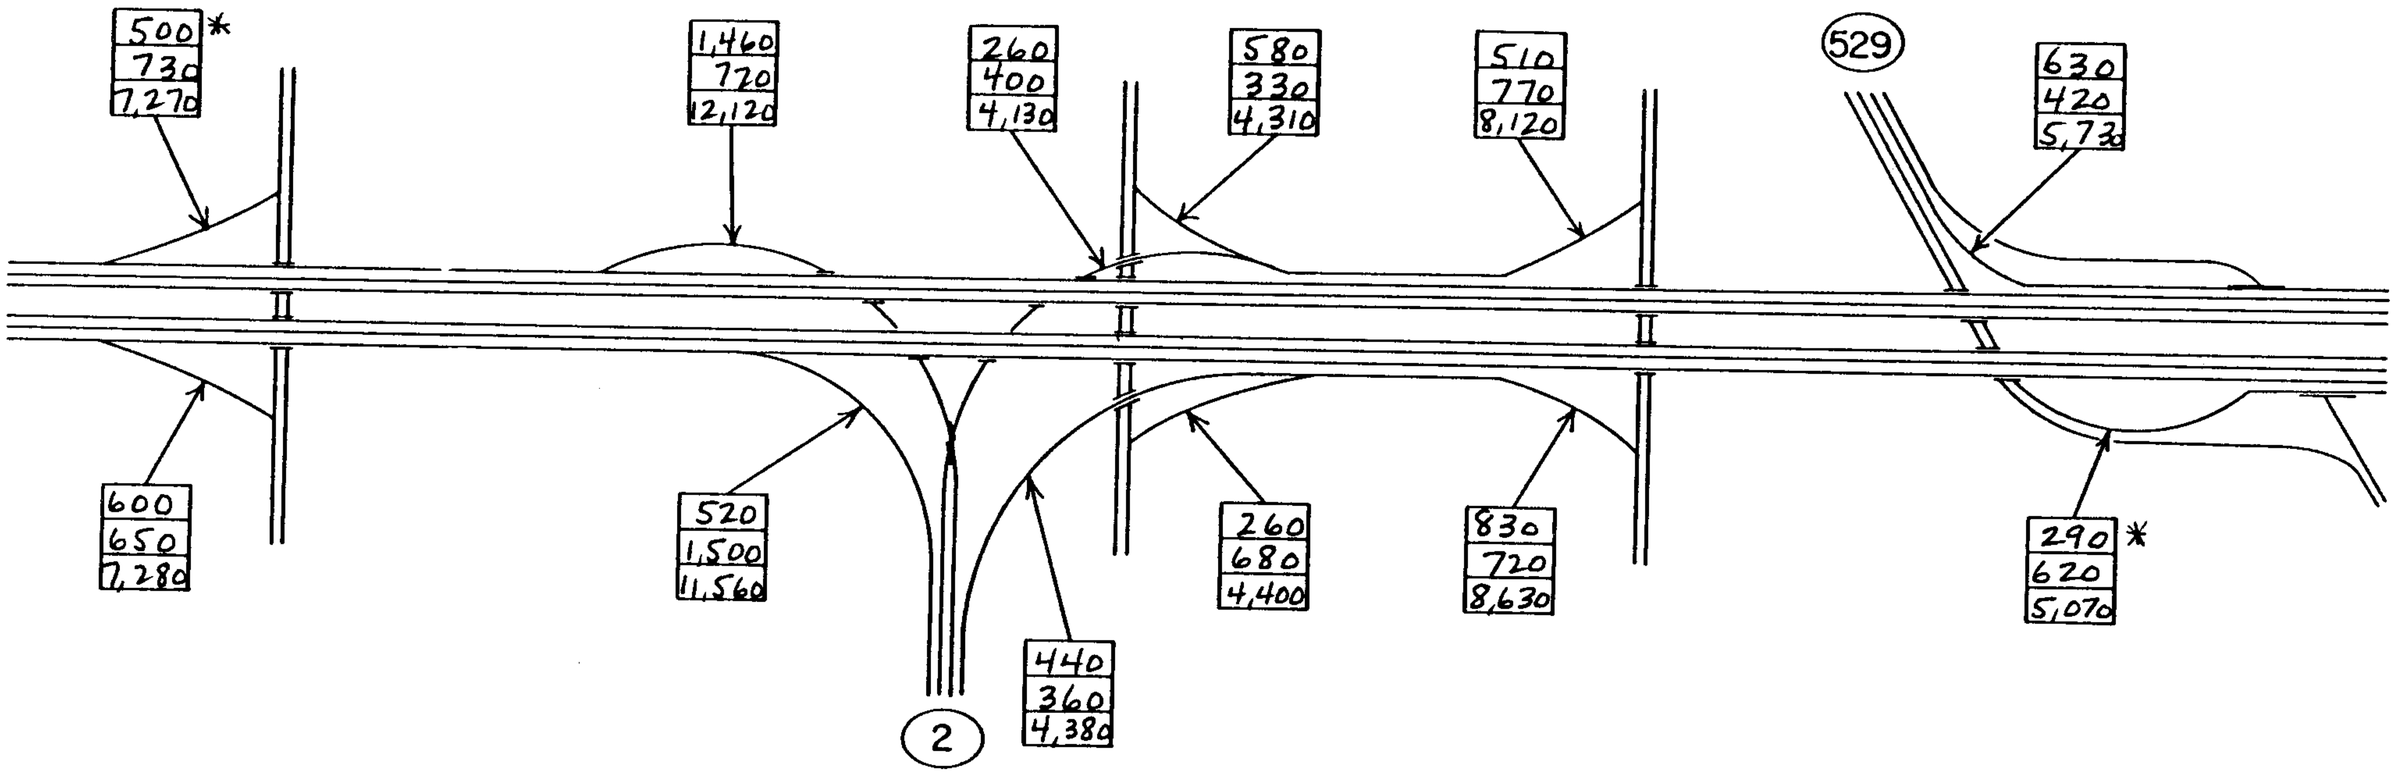

A.M.
P.M.
A.W.D.

I-5
FLOW DIAGRAM
15 OF 17

SR 528
EXIT 199
MARYSVILLE

116th ST. S.E.
EXIT 202

SMOKEY POINT
EXIT 206

SR 530
EXIT 208
NORTH CASCADES HIWAY

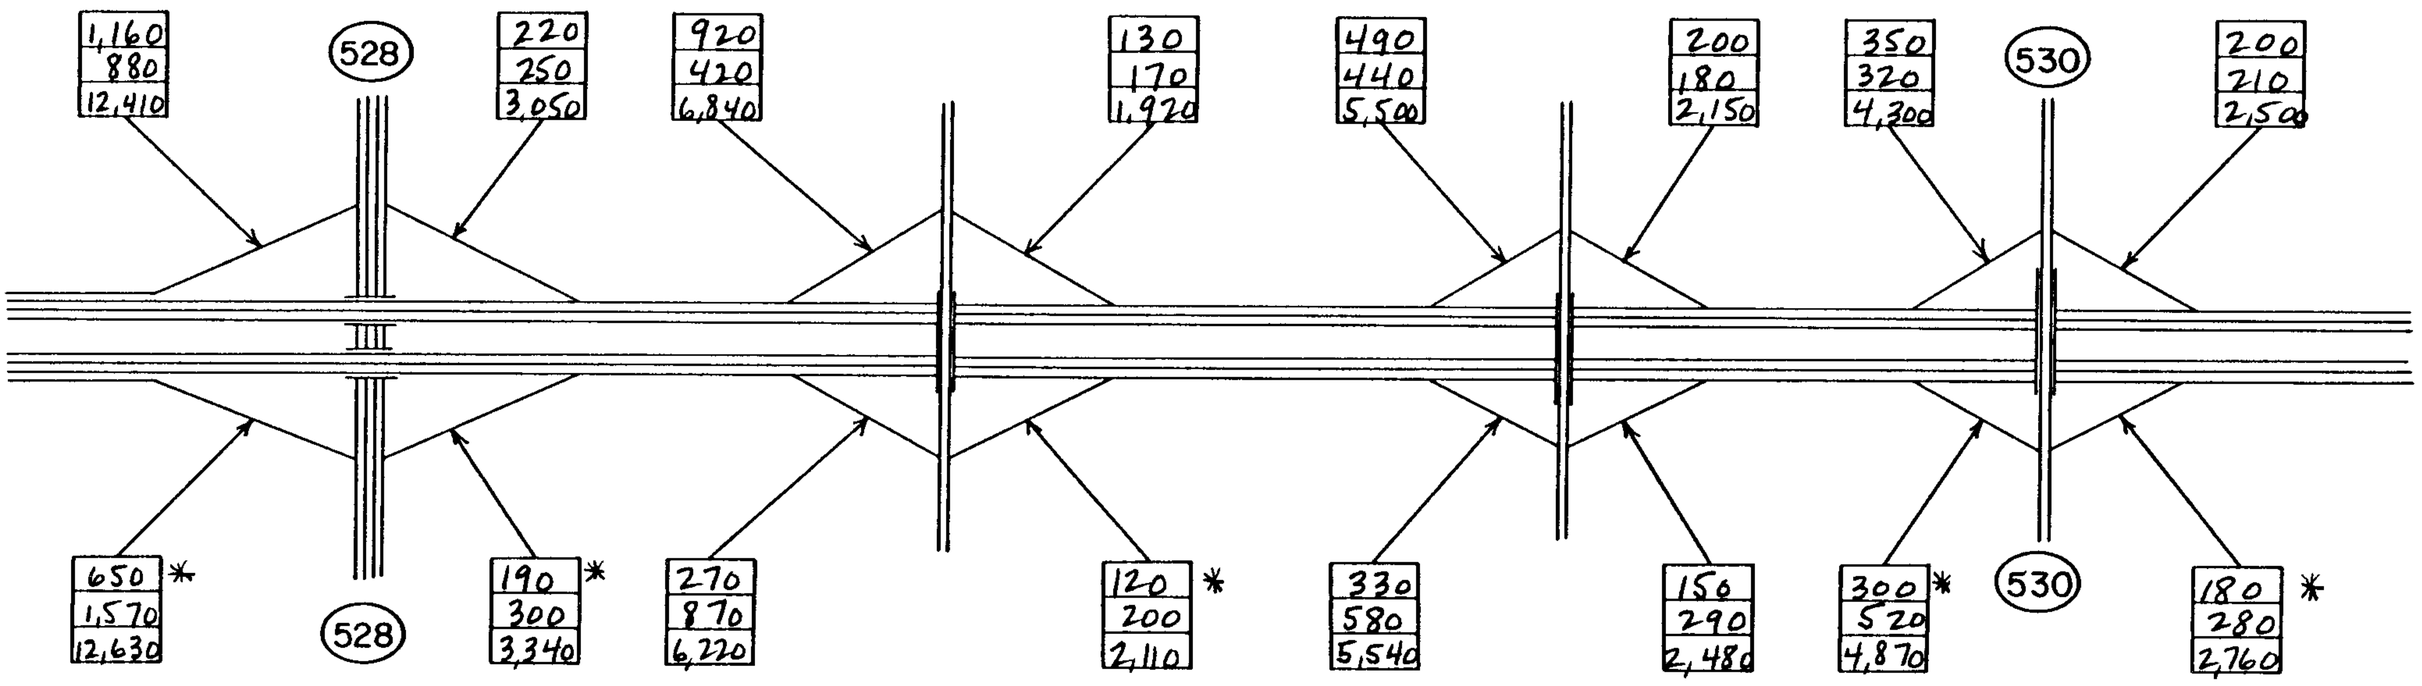

I-5
FLOW DIAGRAM
16 OF 17

A.M.
P.M.
A.W.D.

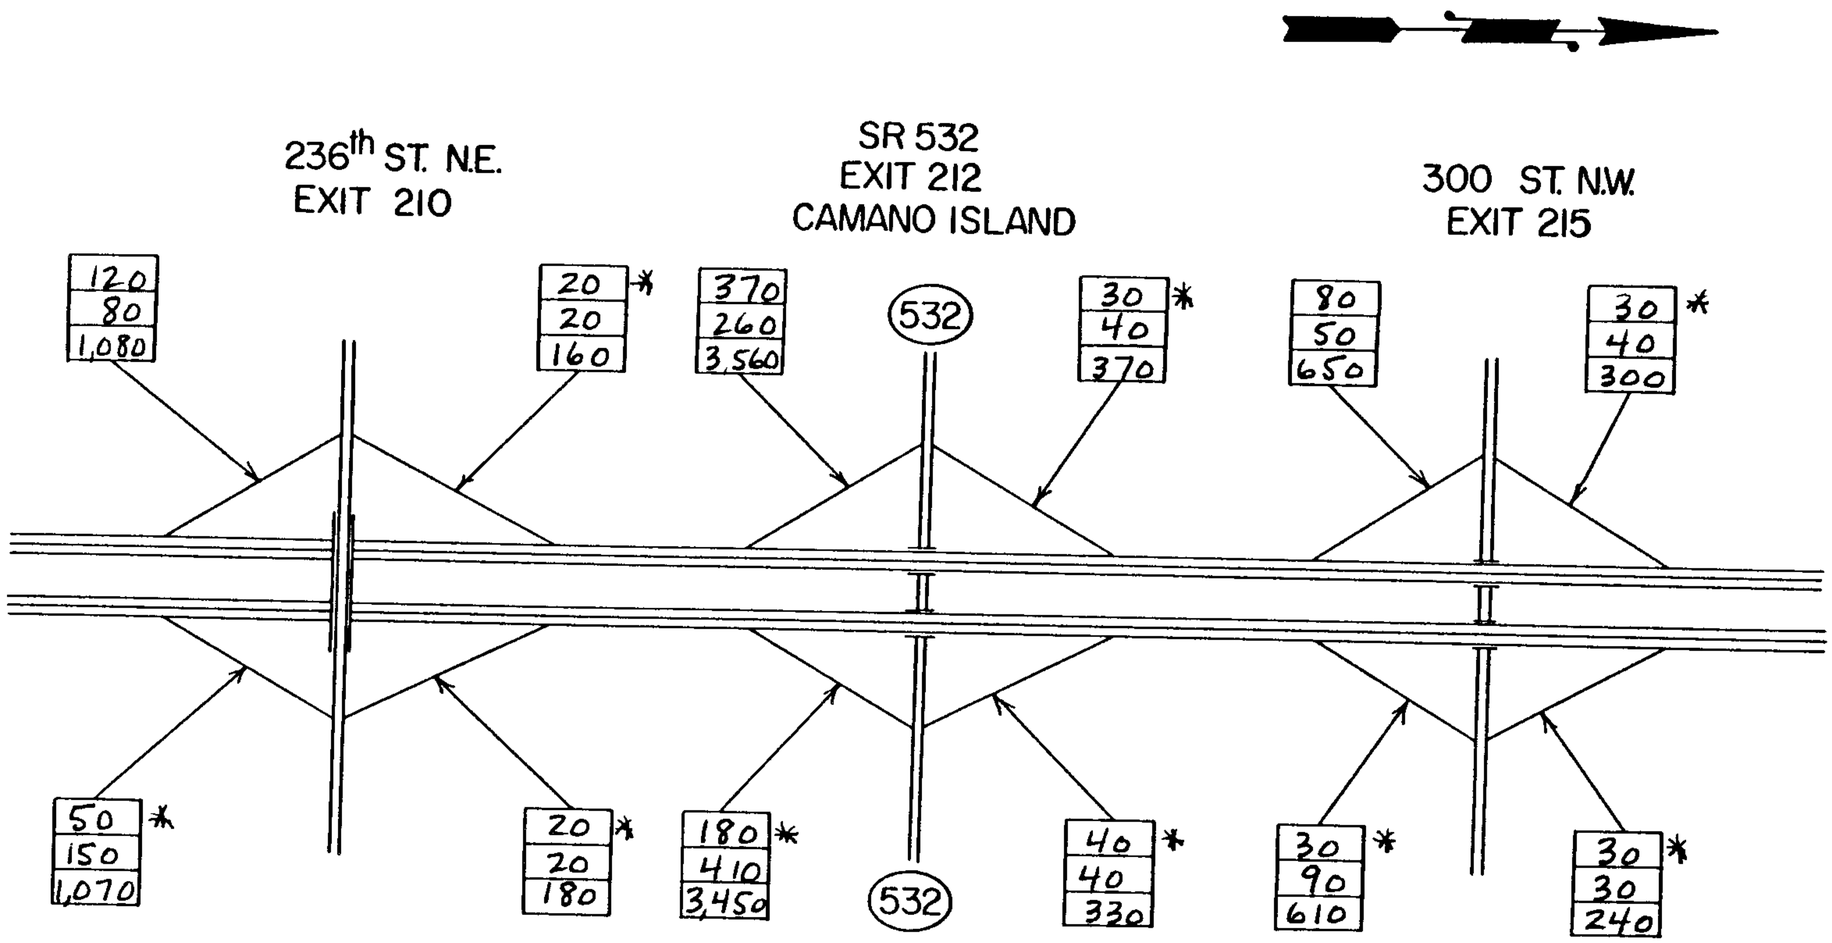

I-5
FLOW DIAGRAM
17 OF 17

A.M.
P.M.
A.W.D.

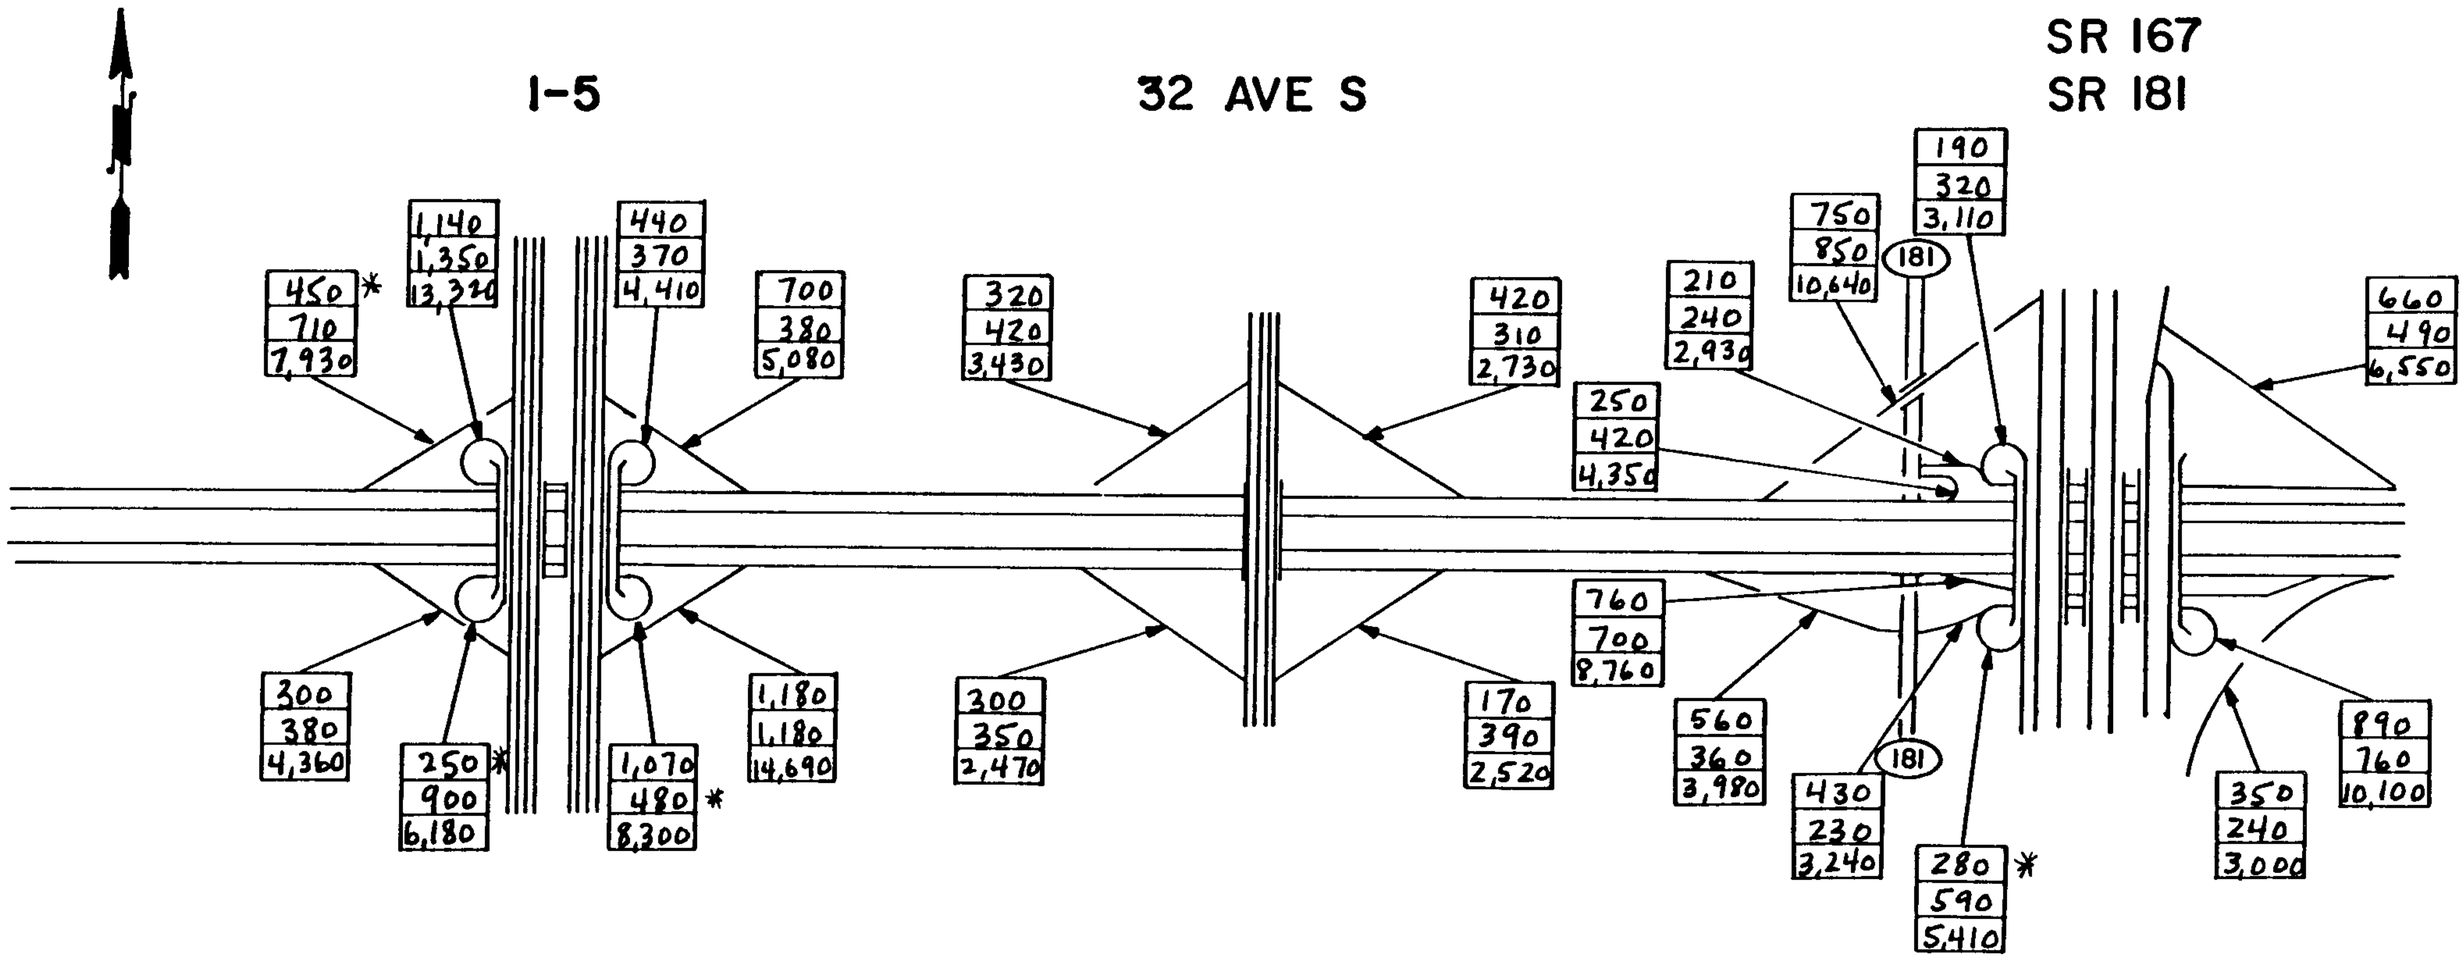

SR 18
FLOW DIAGRAM
1 OF 2

A. M.
P. M.
A. W. D.

C ST.

AUBURN WAY

AUBURN BLACK DIAMOND ROAD

460
600
5,370

290
90
900 *

1,110
850
12,720

180
190
2,260

50
60
620

350
180
2,640

440
460 *
4,860

140
390
1,230

140
260
2,390

620
1,280
11,840

140
340
2,790

60
60
510

SR 18

FLOW DIAGRAM
2 OF 2

A.M.
P. M.
A.W.D.

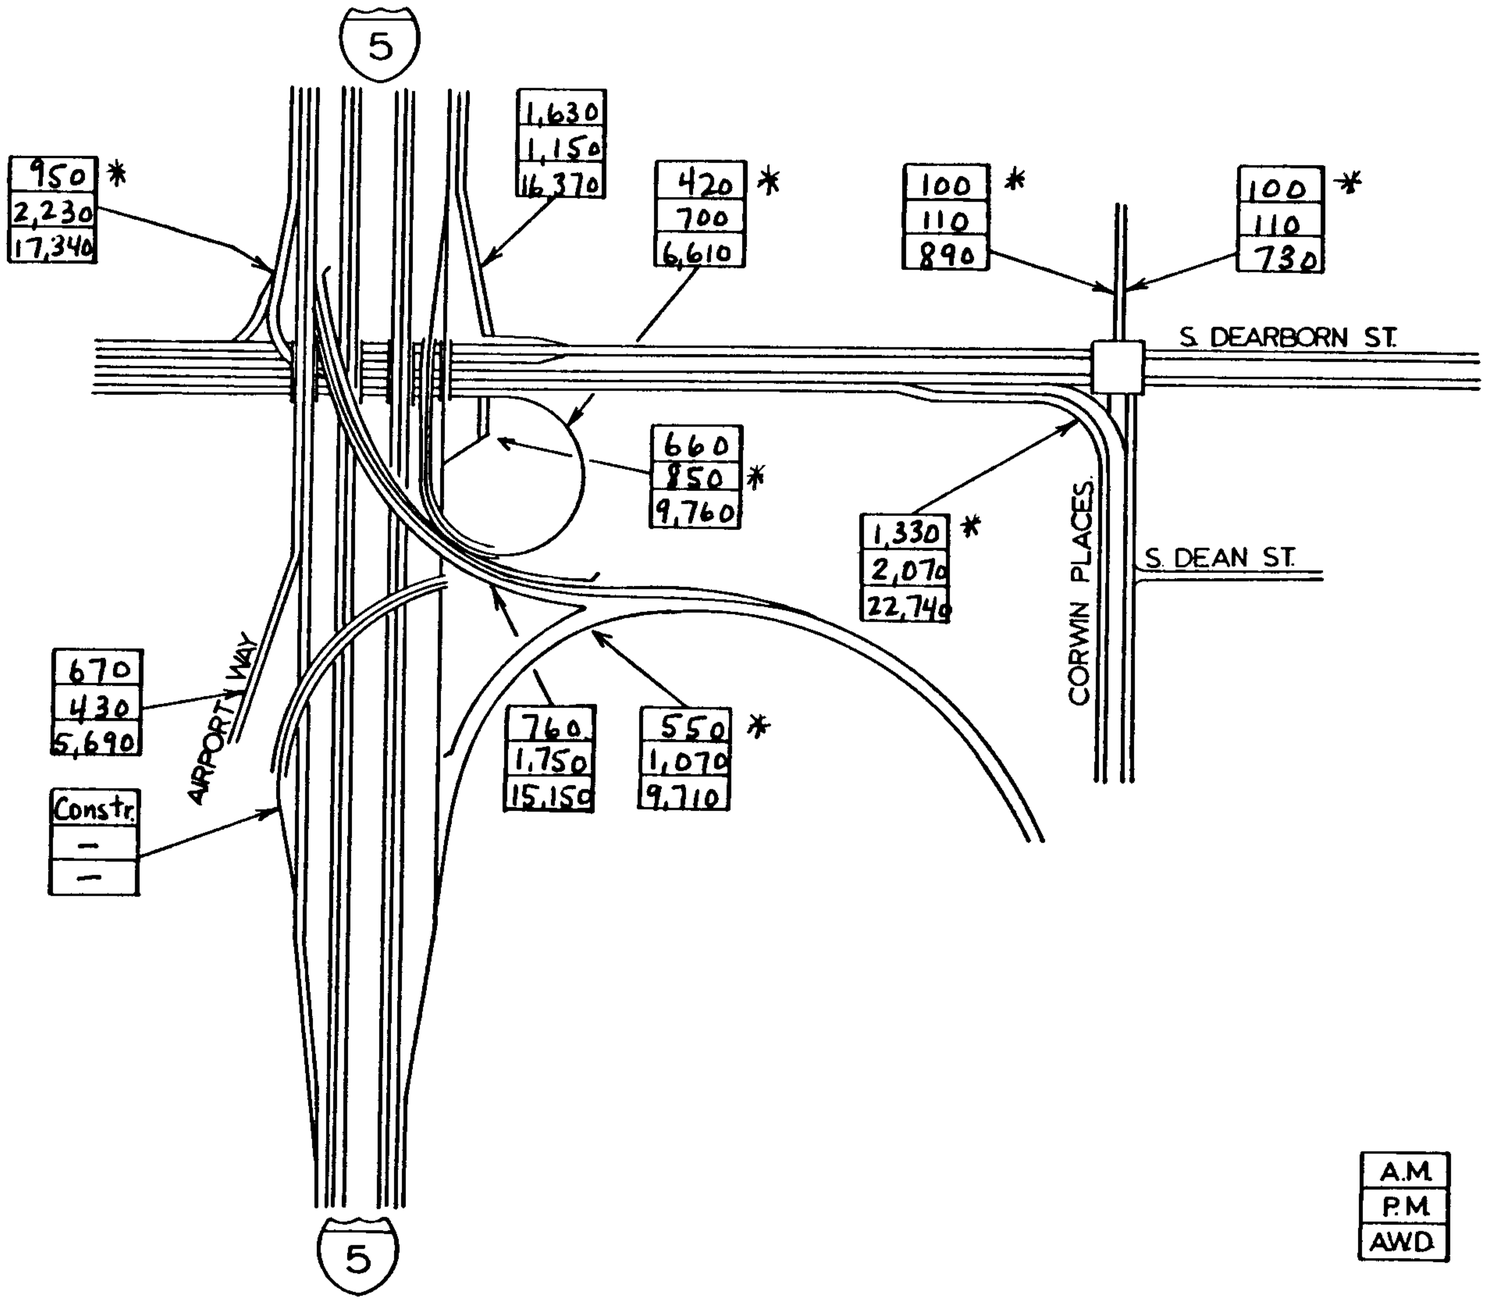

A.M.
P.M.
A.W.D.

I-90 (TEMP.)
FLOW DIAGRAM
1 OF 7

17TH AVE. S.

RAINIER AVE. S.

MLK WAY S.

35TH AVE. S.

LACEY V. MURROW FLOATING BRIDGE

110	1,040	1,490
100	500	480 *
1,020	1,170	8,410

900

140	290	630	80	60	70	4,360	1,640
720	840	1,510	140	110 *	110	1,490	4,830
3,380	5,700	10,050	1,120	960	800 *	33,320	31,460

900

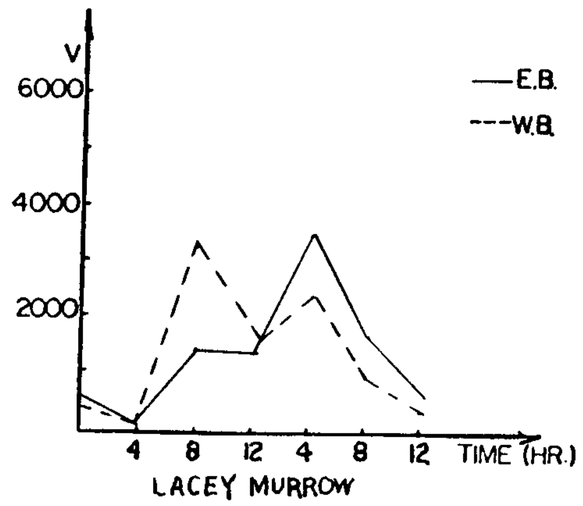

A.M.
P.M.
AW.D

I-90

FLOW DIAGRAM

2 OF 7

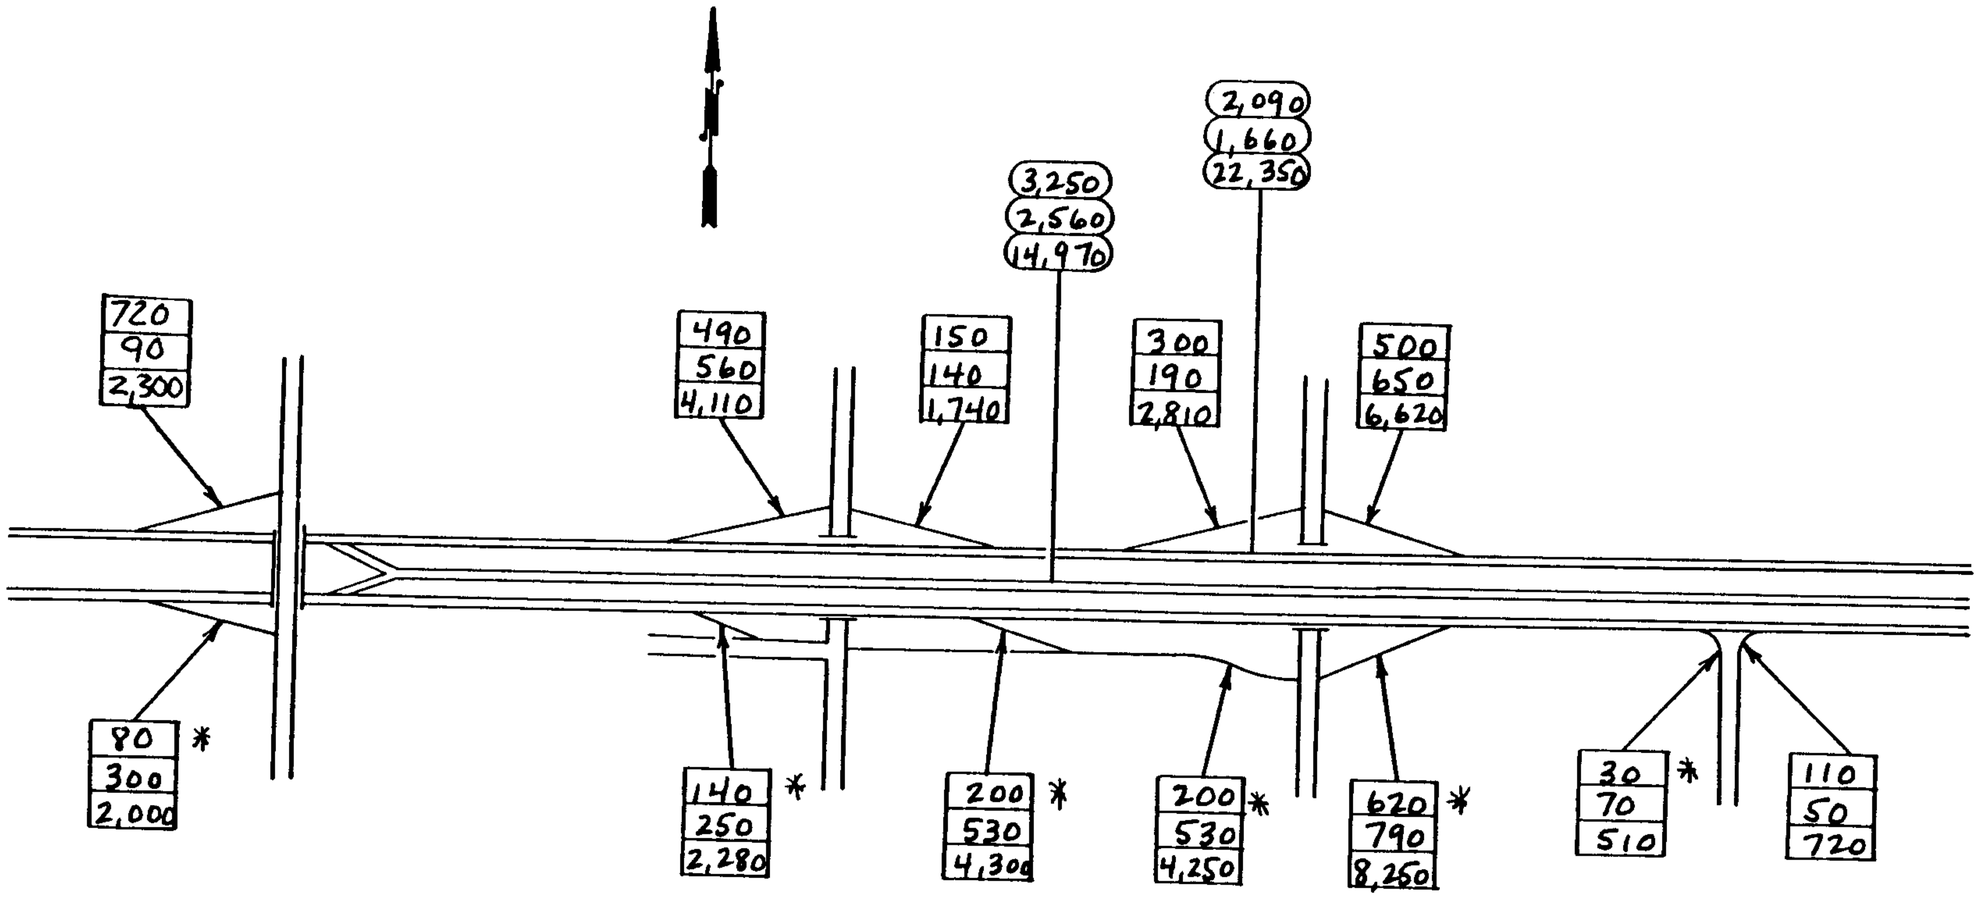

W. MERCER WAY

76TH AVE S.E.

ISLAND CREST WAY

SHORE WOOD DR.

A.M.
P.M.
A.W.D.

I-90

FLOW DIAGRAM

3 OF 7

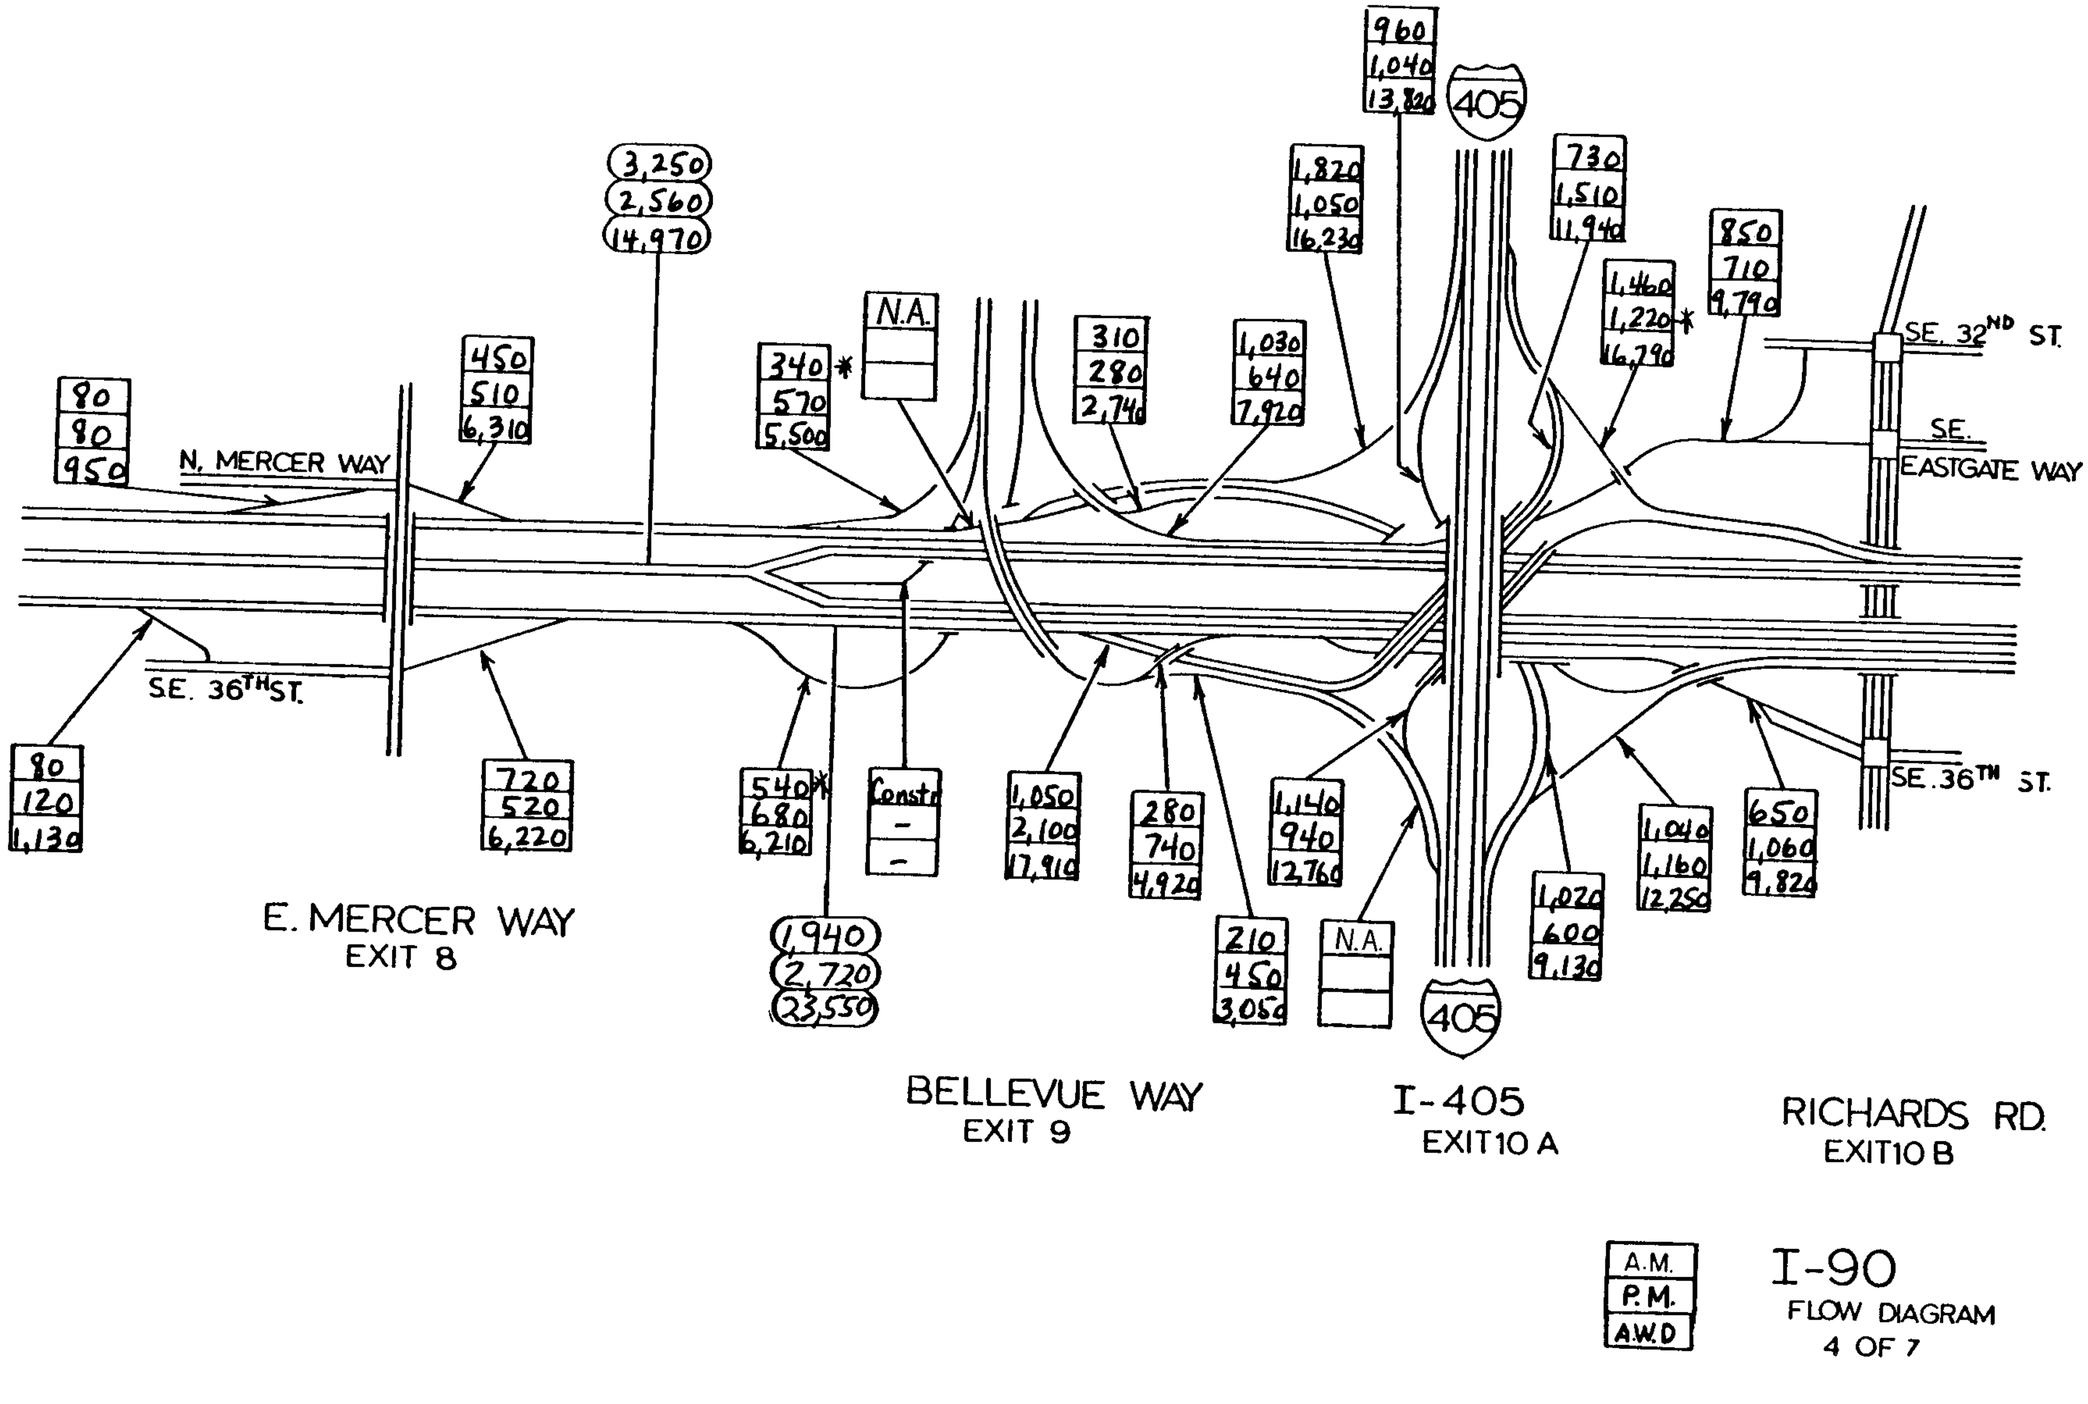

I-90

FLOW DIAGRAM

4 OF 7

148th AVE. S.E.
EASTGATE WAY
EXIT 11

161st AVE. S.E.

NEWPORT WAY
SAMMAMISH PARKWAY
EXIT 13
(SR 901)

RENTON ROAD
(SR 900)
EXIT 15

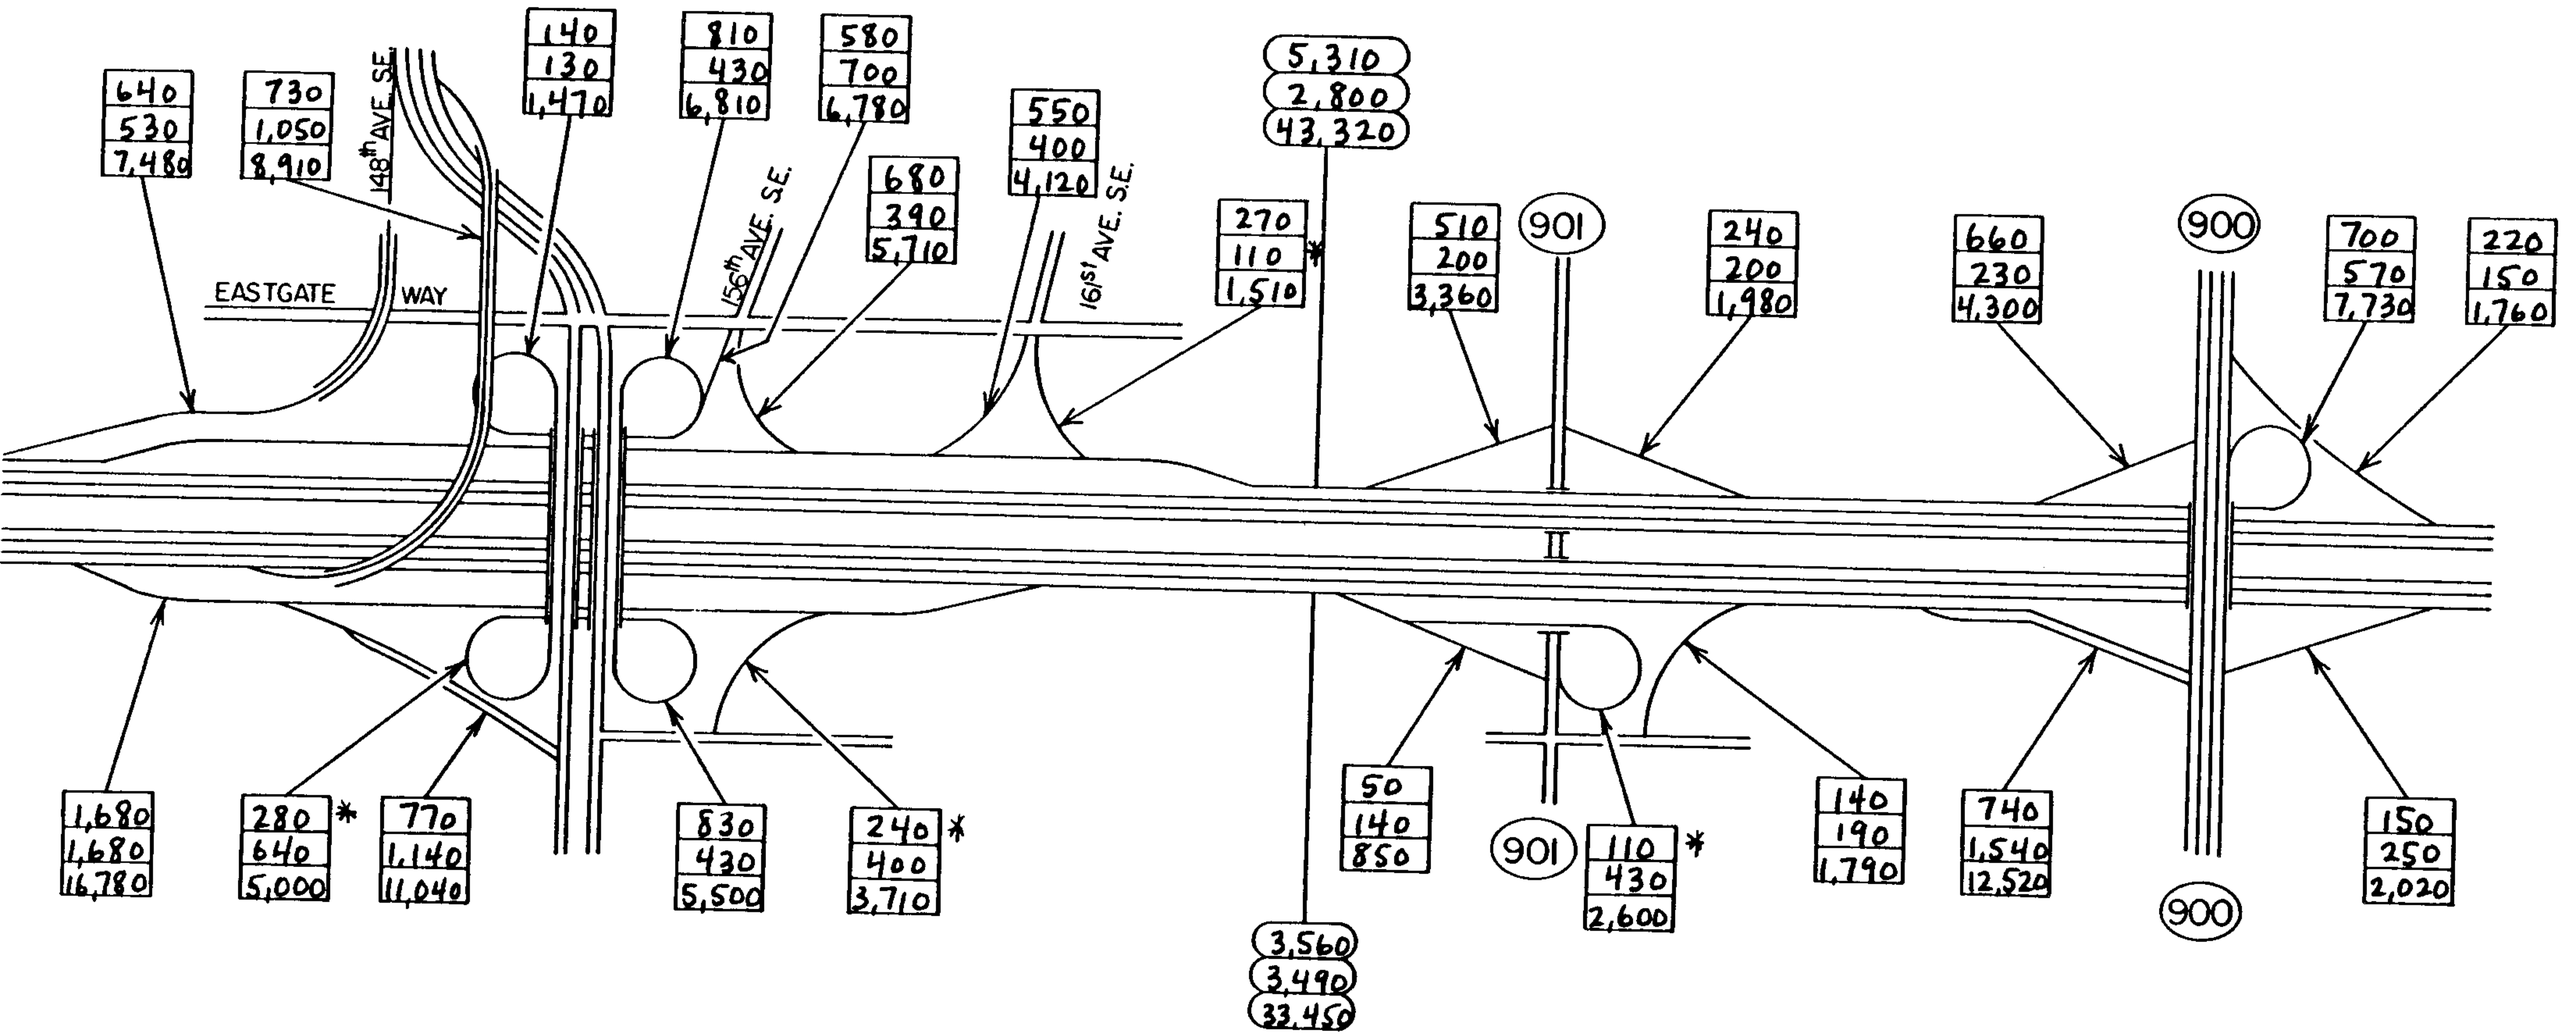

A.M.
P.M.
A.W.D.

I-90
FLOW DIAGRAM
5 OF 7

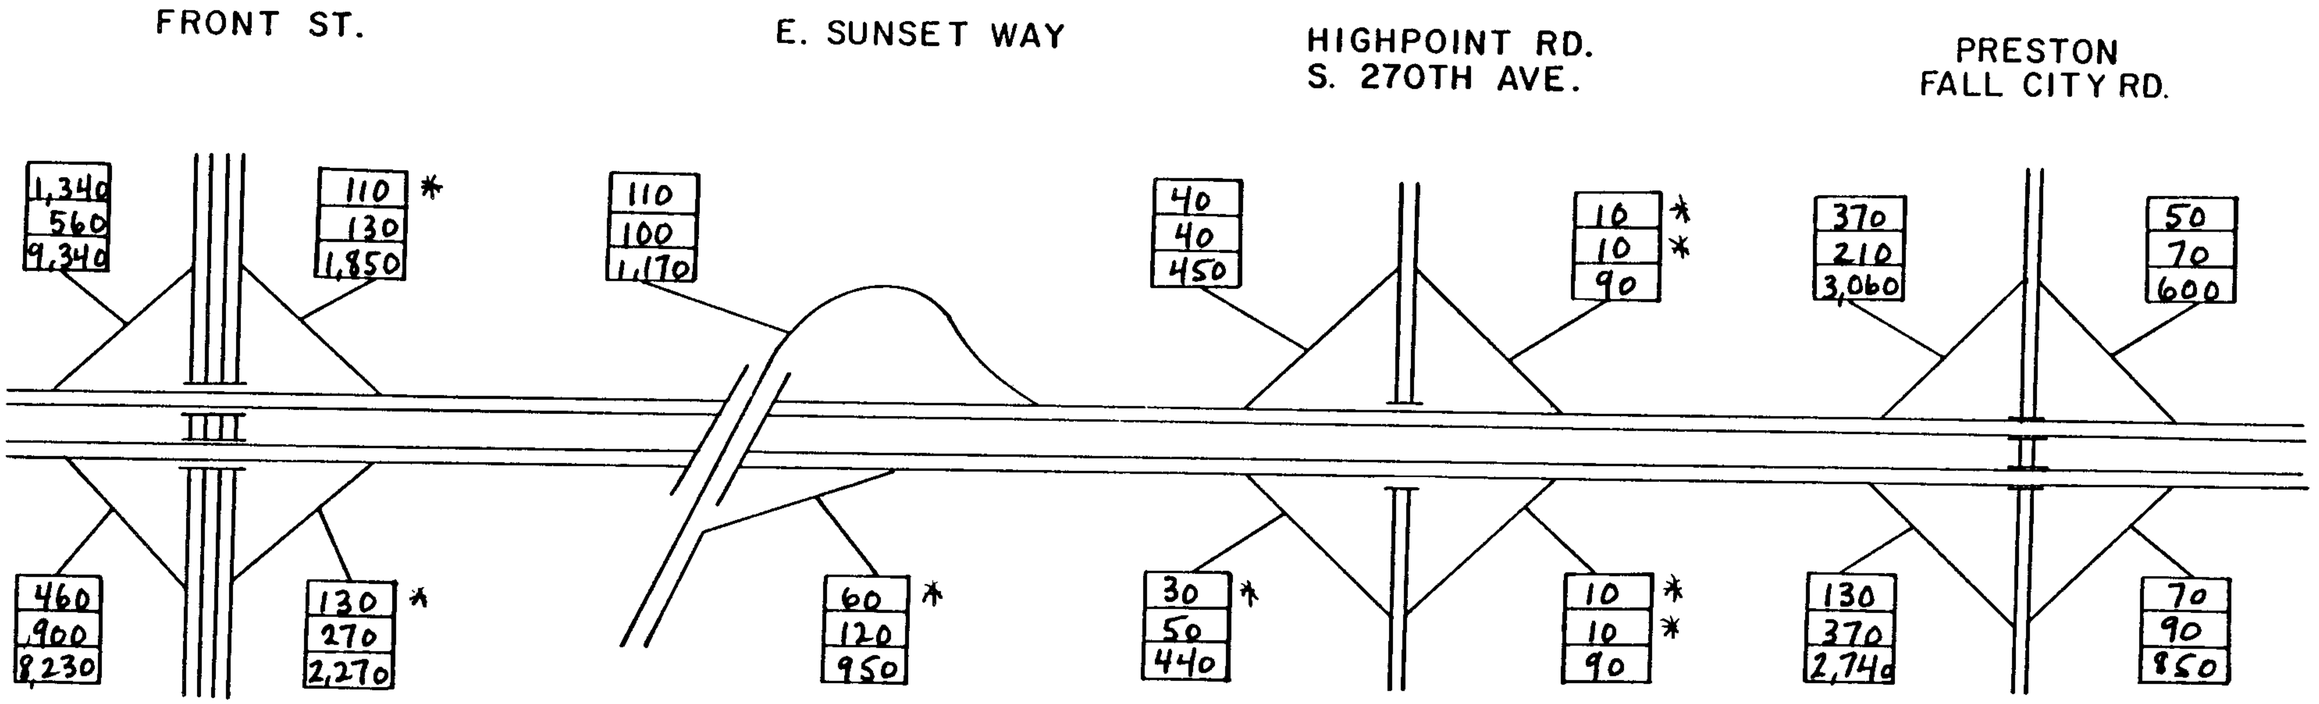

A.M.
P.M.
A.W.D.

I - 90

FLOW DIAGRAM
6 OF 7

SR 18

PRESTON–NORTH BEND RD.

SR 202

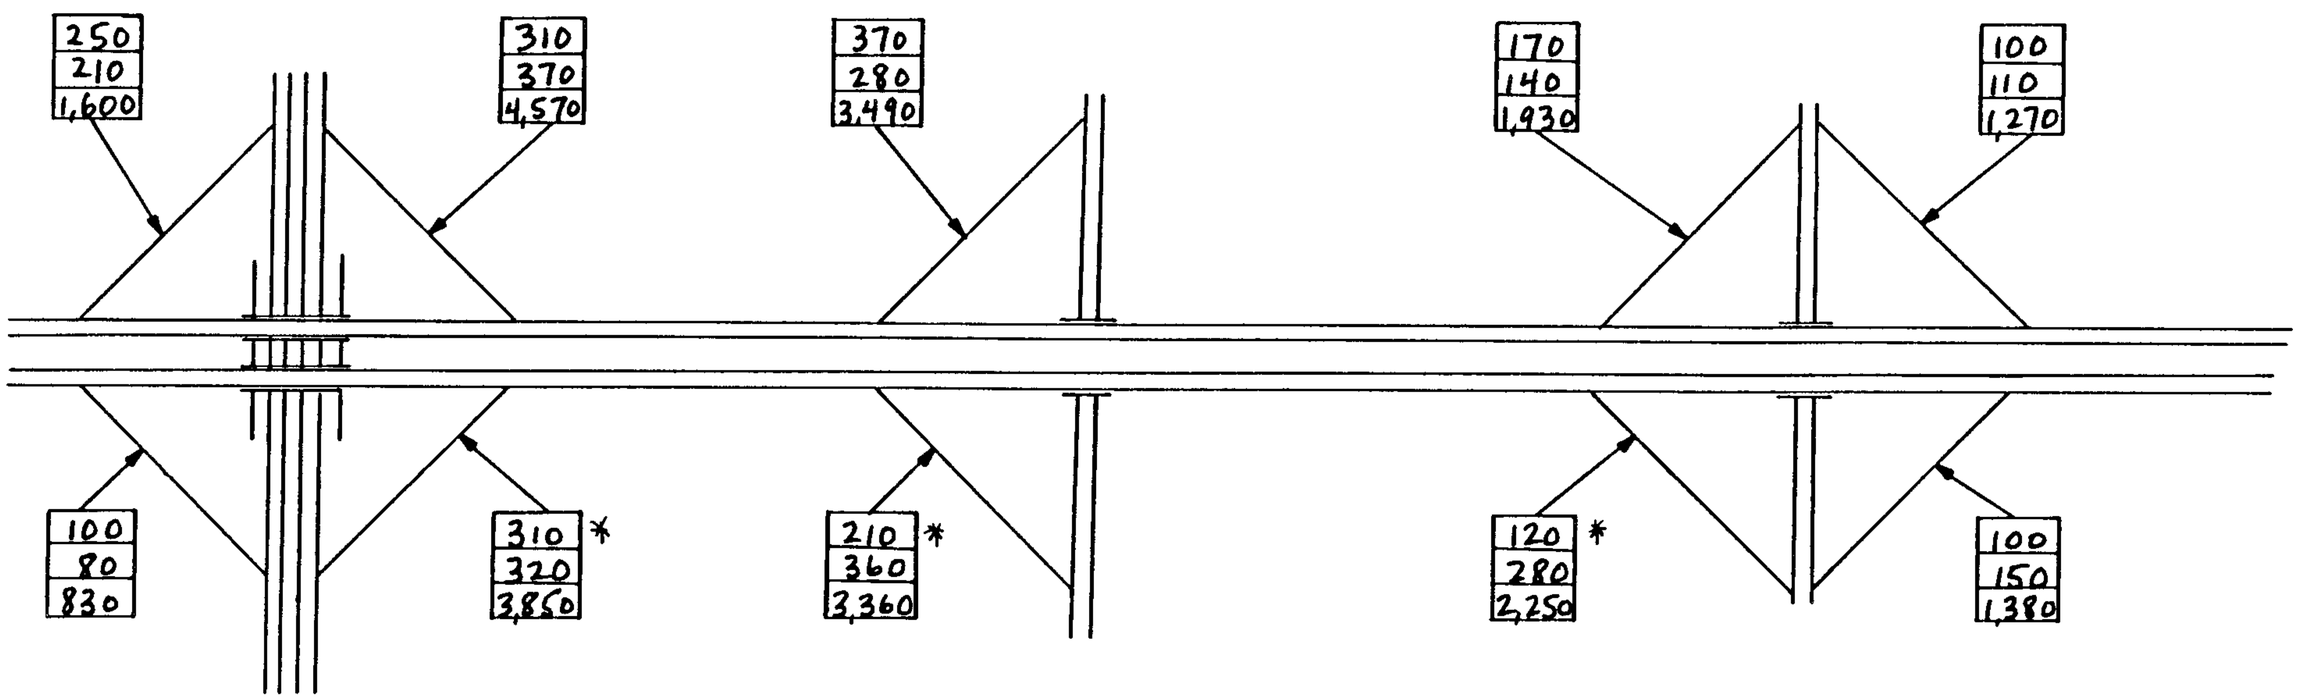

A.M.
P. M.
A.W.D.

I–90

FLOW DIAGRAM
7 OF 7

S.R. 18

15th ST. S.W.

15th ST. N.W.

18

900	130	50	740	280 *	430	760	560	250	750	220	190	300 *	480
2,740	470	90	430 *	590	230	700	360	420	850	240	320	600	760
20,810	2,970	450	3,260	5,410	3,240	8,760	3,980	2,350	10,640	2,930	3,110	5,020	7,770
3,060	460	180	20 *	350	890	660	450	440 *
1,430 *	260 *	700	30 *	240	760	490	370	520
23,110	3,220	2,540	210	3,000	10,100	6,550	5,010	6,620

SR 167

FLOW DIAGRAM

1 OF 3

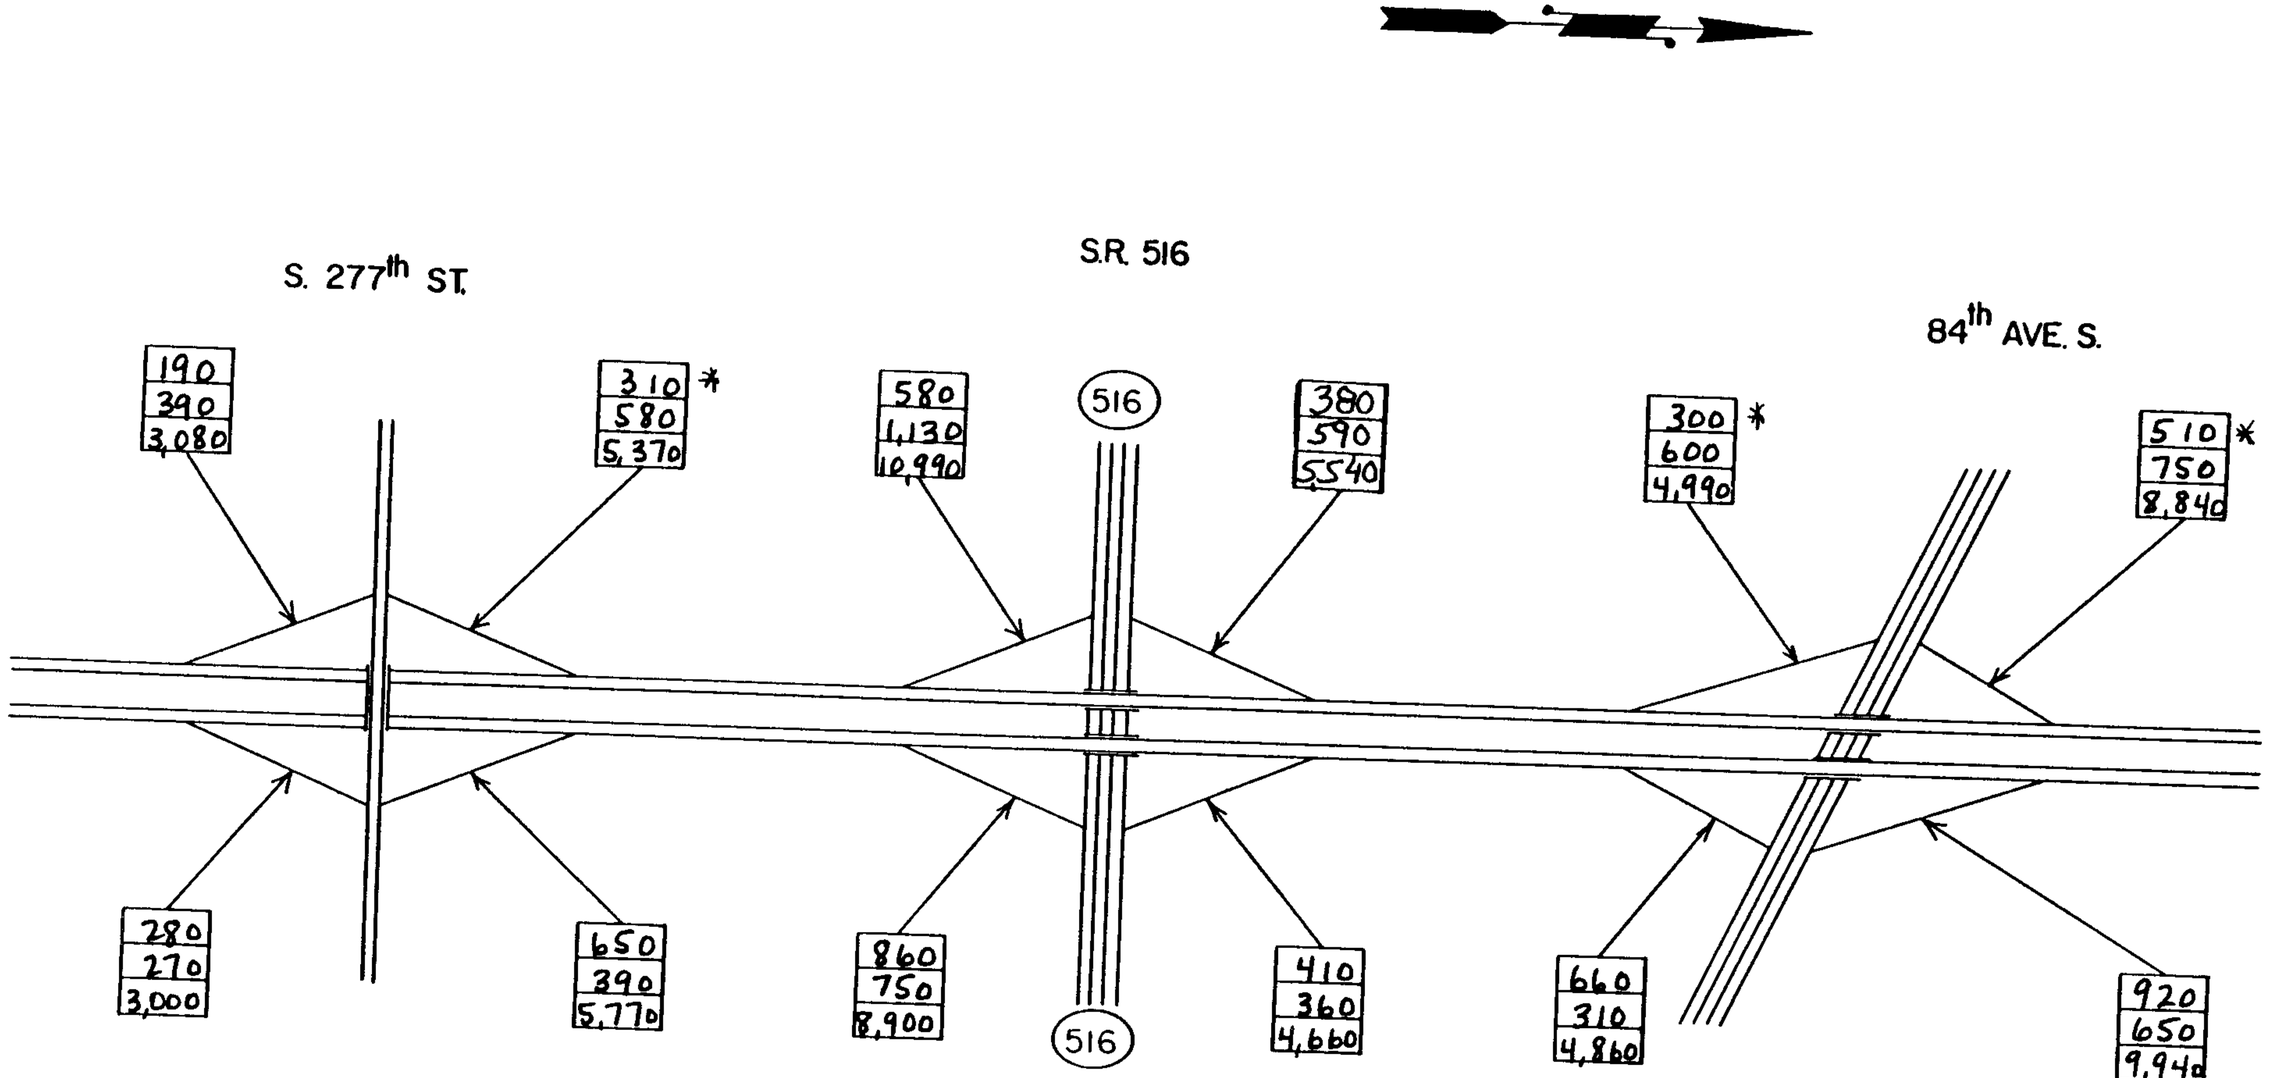

SR 167

FLOW DIAGRAM

2 OF 3

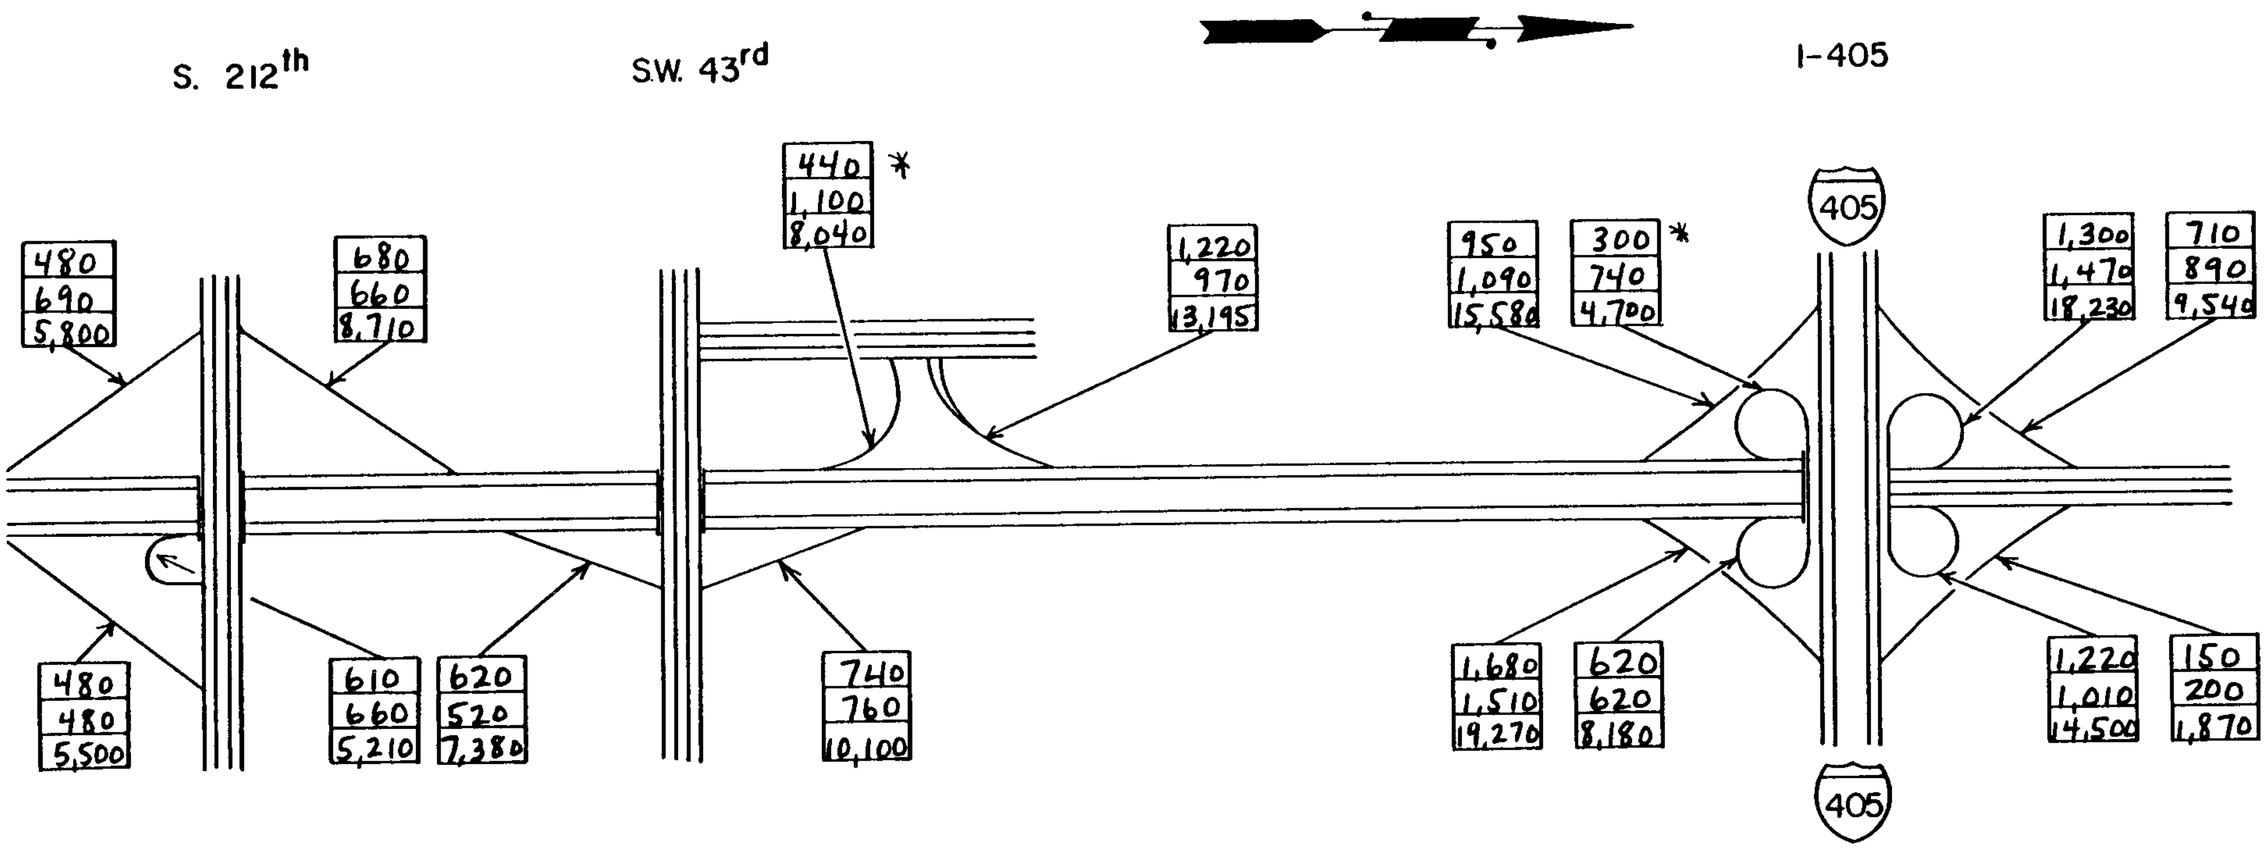

SR 167

FLOW DIAGRAM

3 OF 3

I-5
(M.P. 0)

WEST VALLEY HWY. S.
(S.R. 181)
EXIT 1

RAINIER AVE. S.
(S.R. 167)
EXIT 2

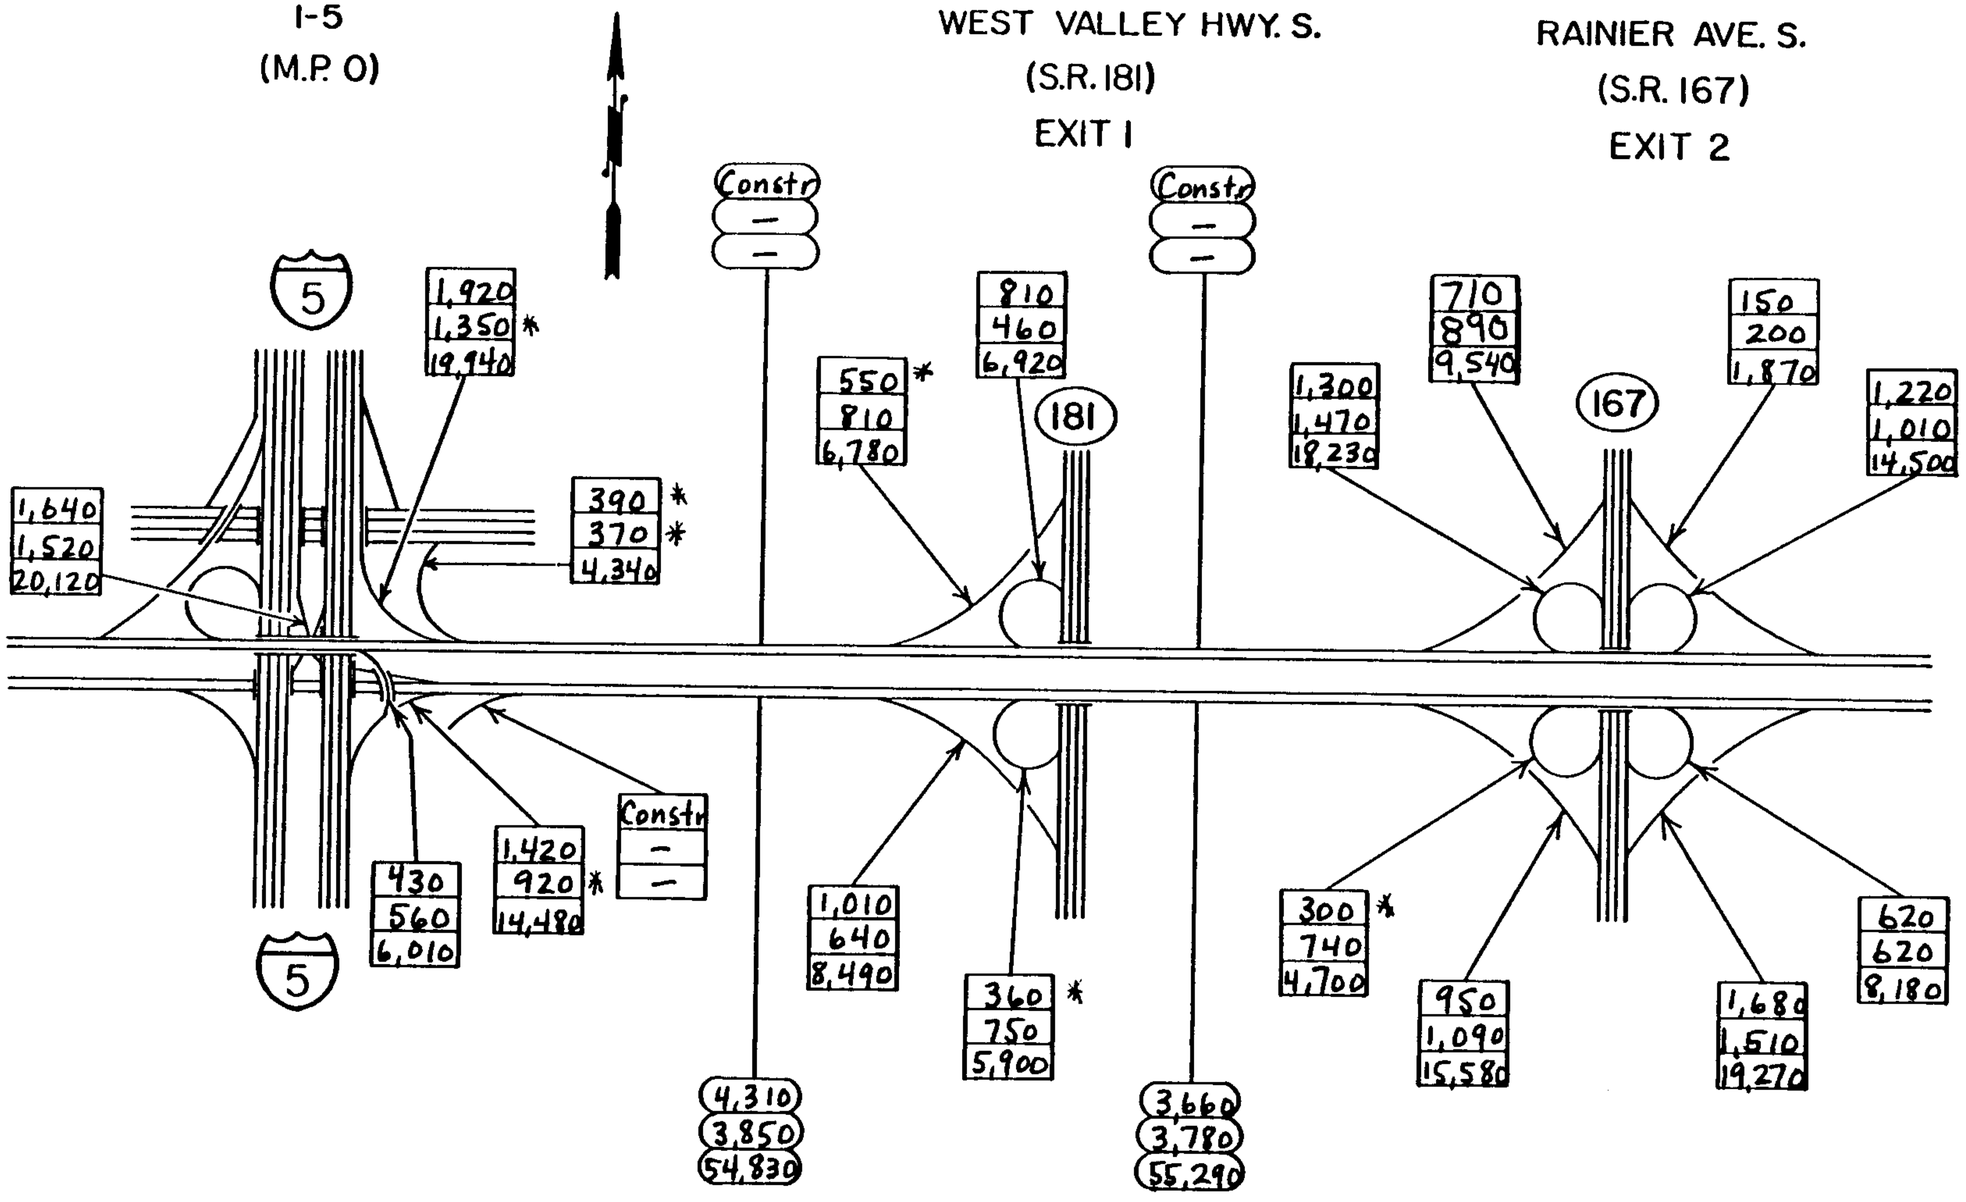

A.M.
P.M.
A.W.D.

I-405

FLOW DIAGRAM
1 OF 8

MAPLE VALLEY ROAD
(S.R. 169)
EXIT 4A

SUNSET BLVD.
EXIT 4B

N. RENTON
(S.R. 900)
EXIT 5

N.E. 30th ST.
EXIT 6

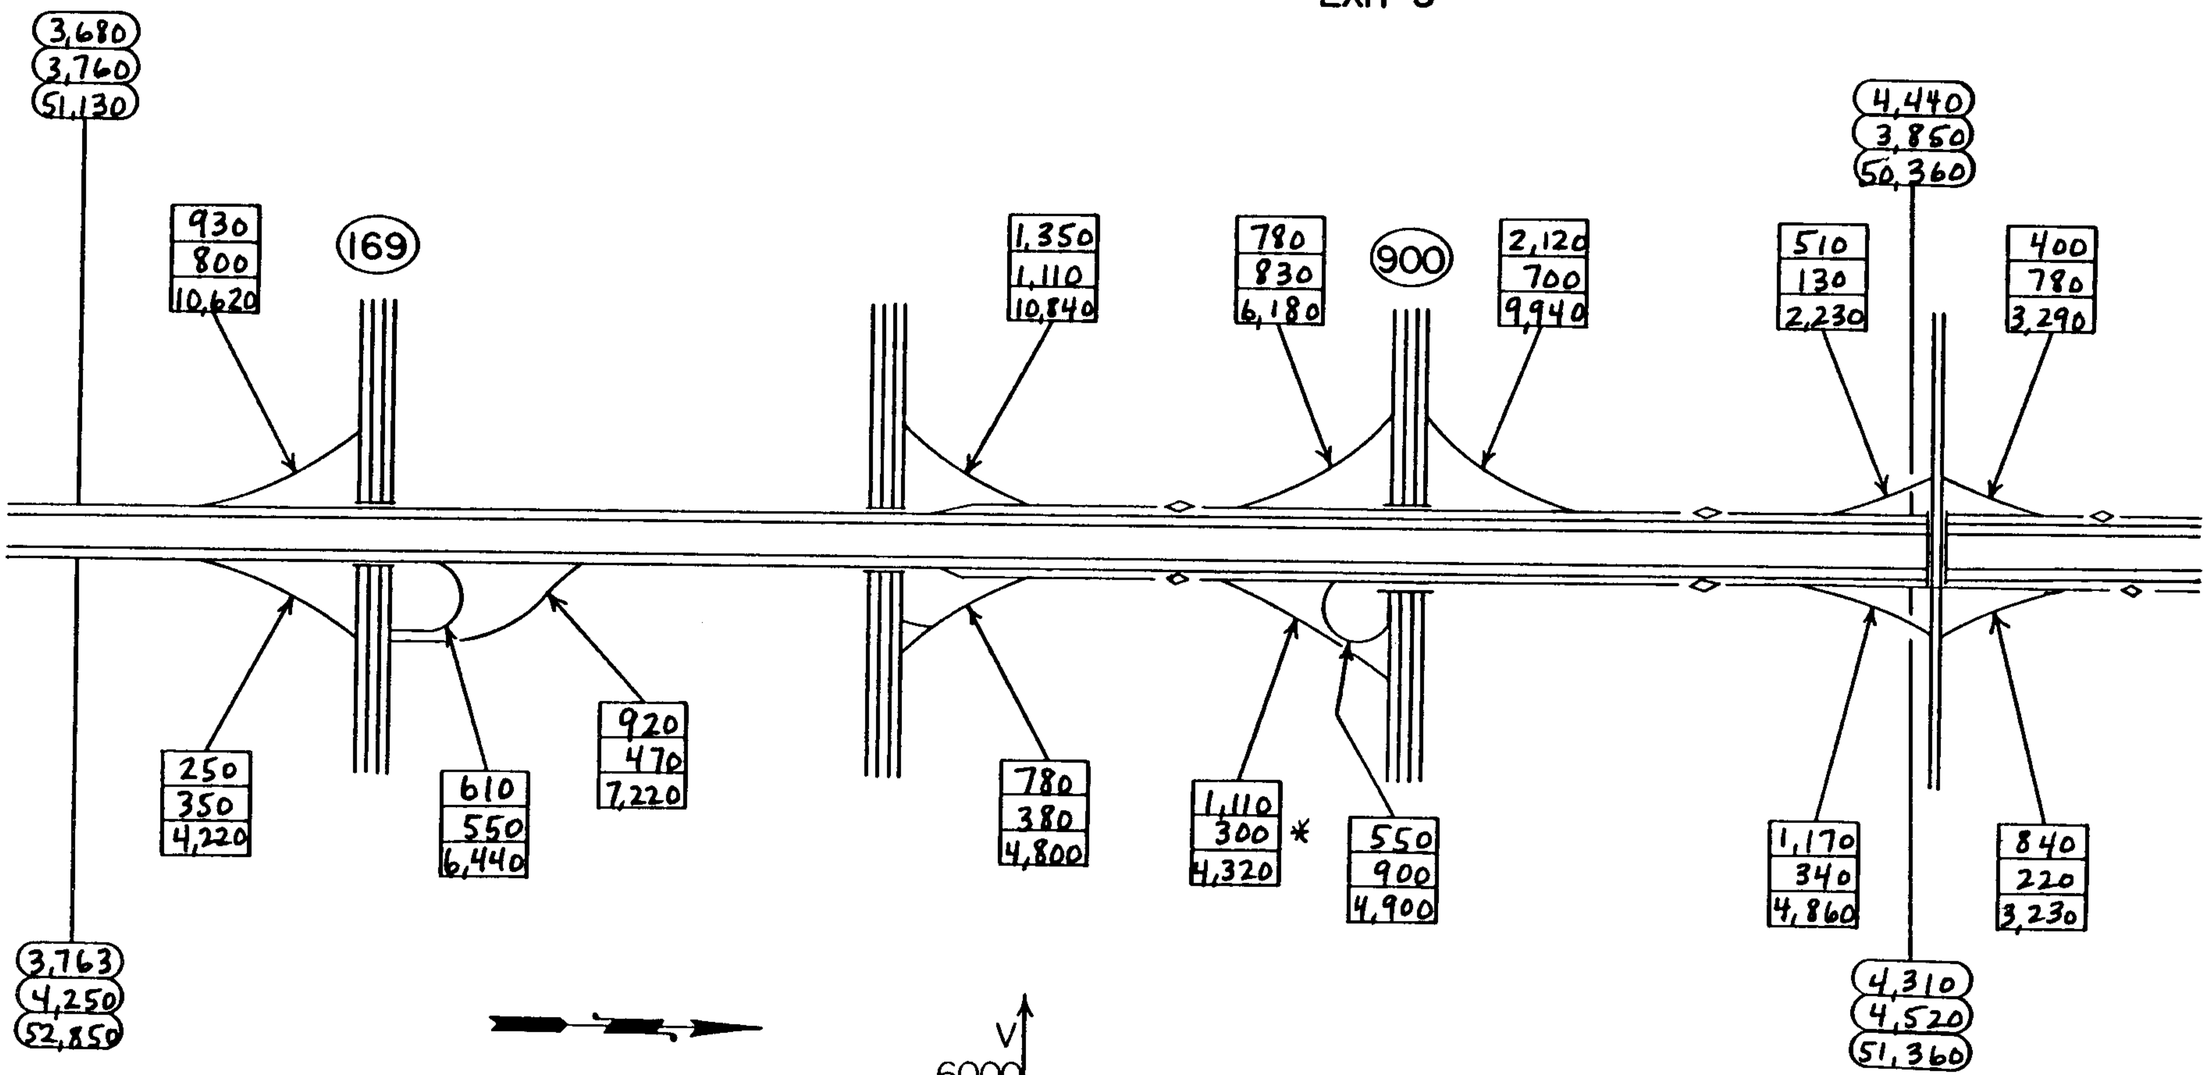

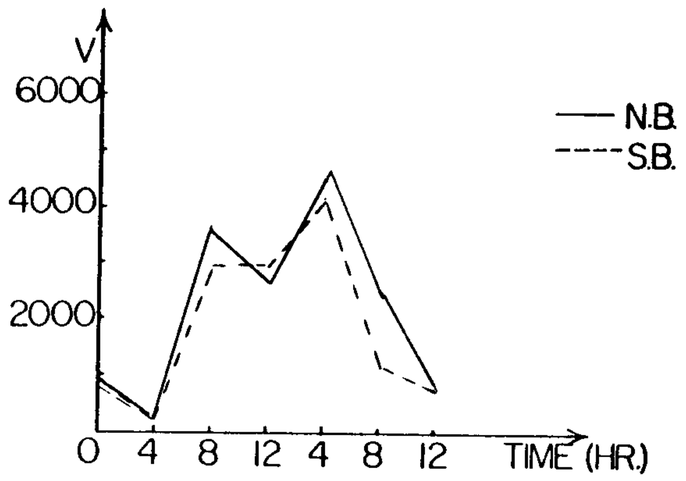

A.M.
P.M.
A.W.D.

I-405

FLOW DIAGRAM
2 OF 8

N.E. 44th ST.
EXIT 7

112th AVE. S.E.
EXIT 9

COAL CREEK PARKWAY
EXIT 10

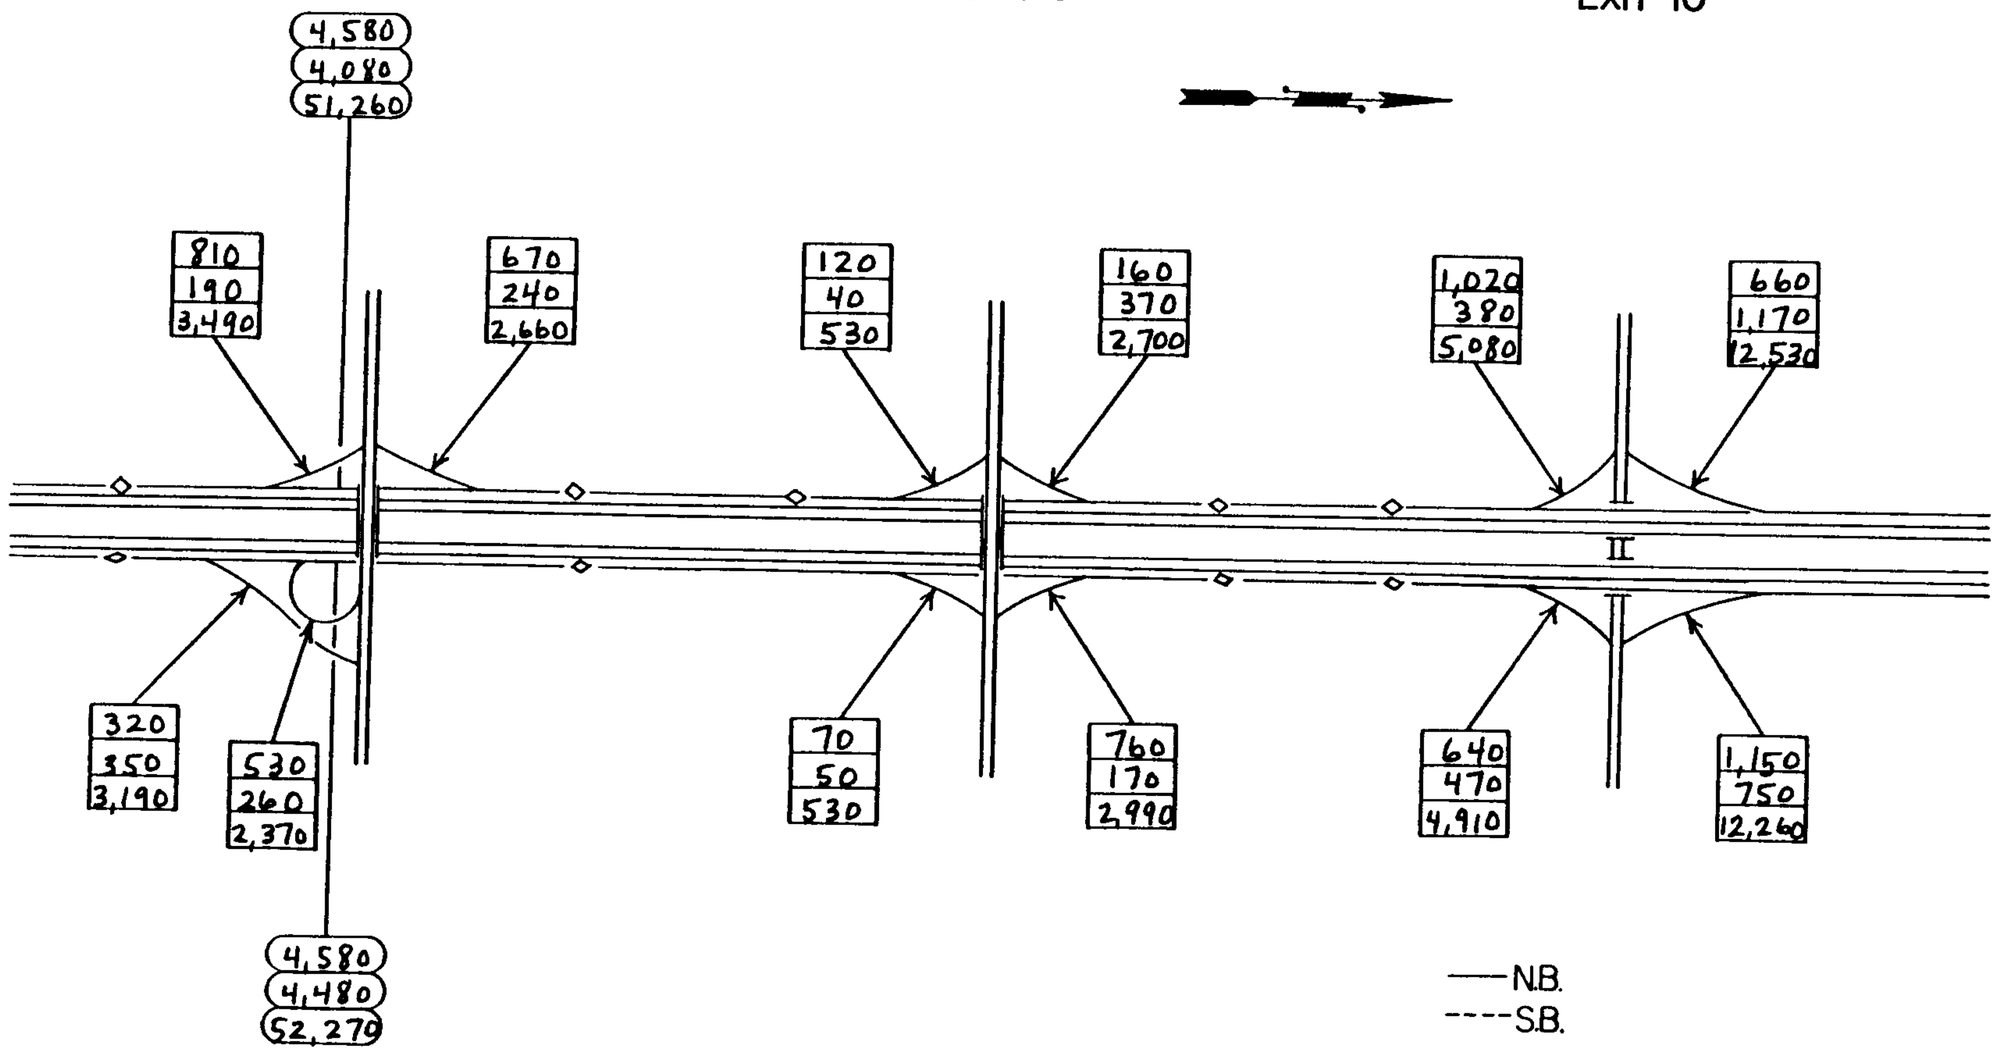

——N.B.
----S.B.

A.M.
P.M.
A.W.D.

I-405

FLOW DIAGRAM
3 OF 8

I 90
(FACTORIA)
EXIT 11

S.E. 8 th ST.
(WILBURTON)
EXIT 12

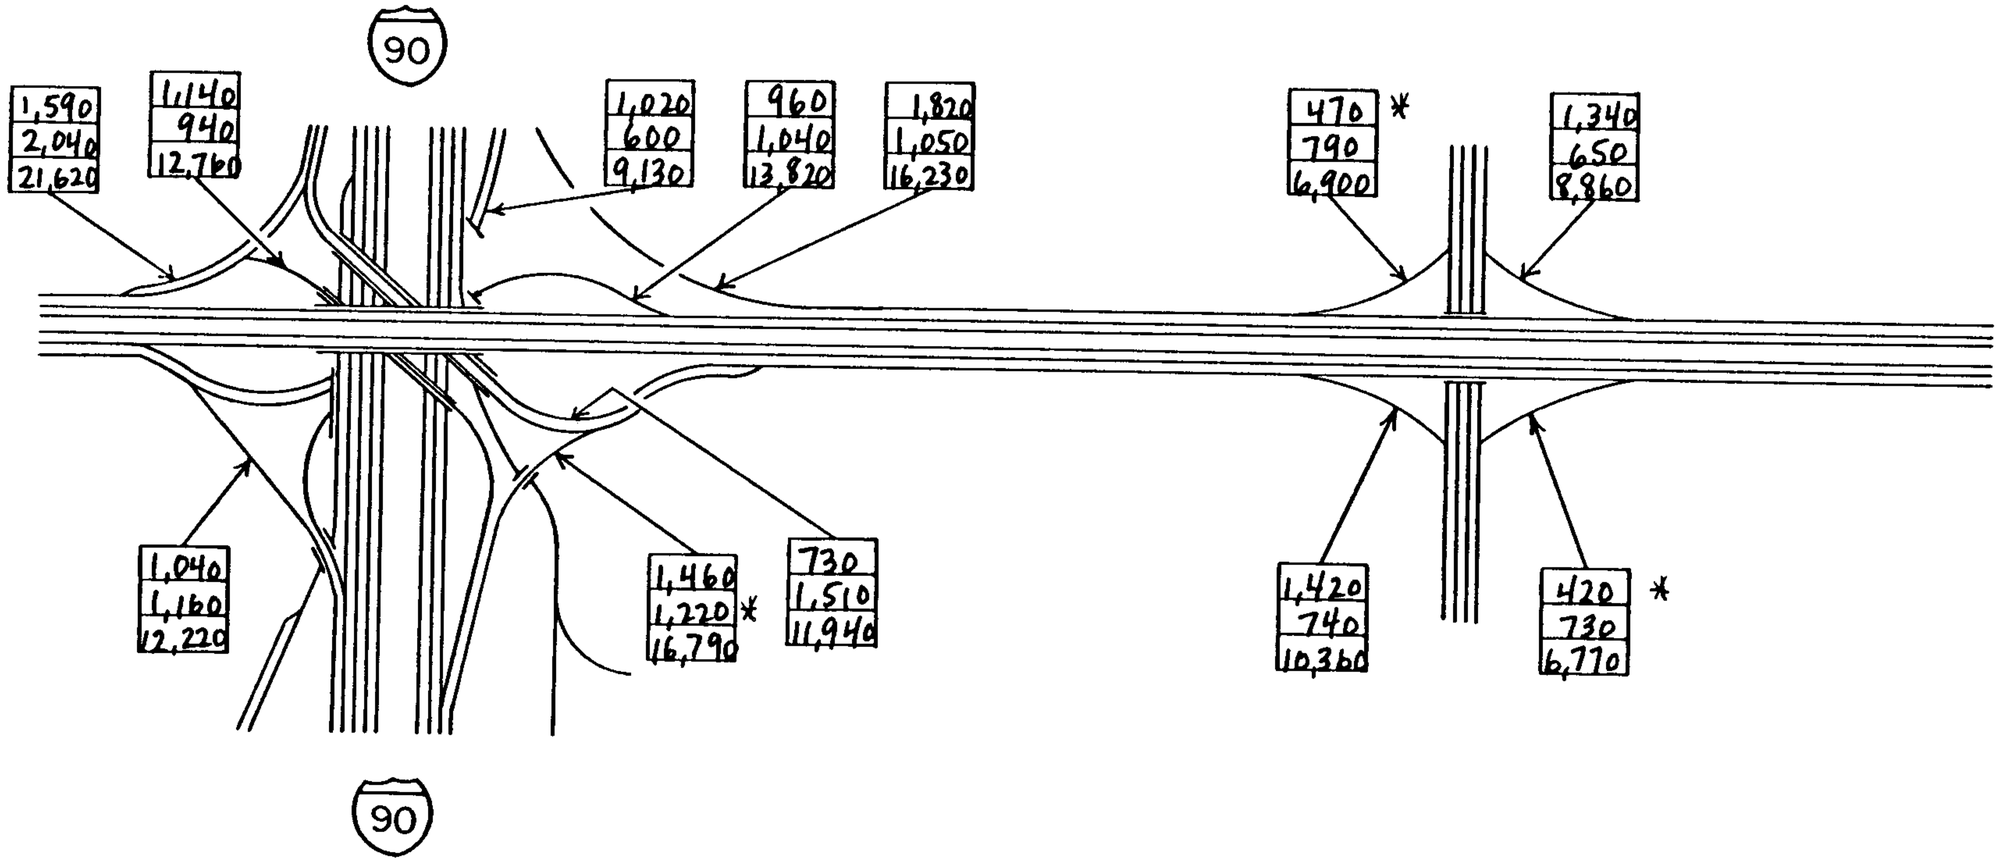

A.M.
P.M.
A.W.D.

I-405
FLOW DIAGRAM
4 OF 8

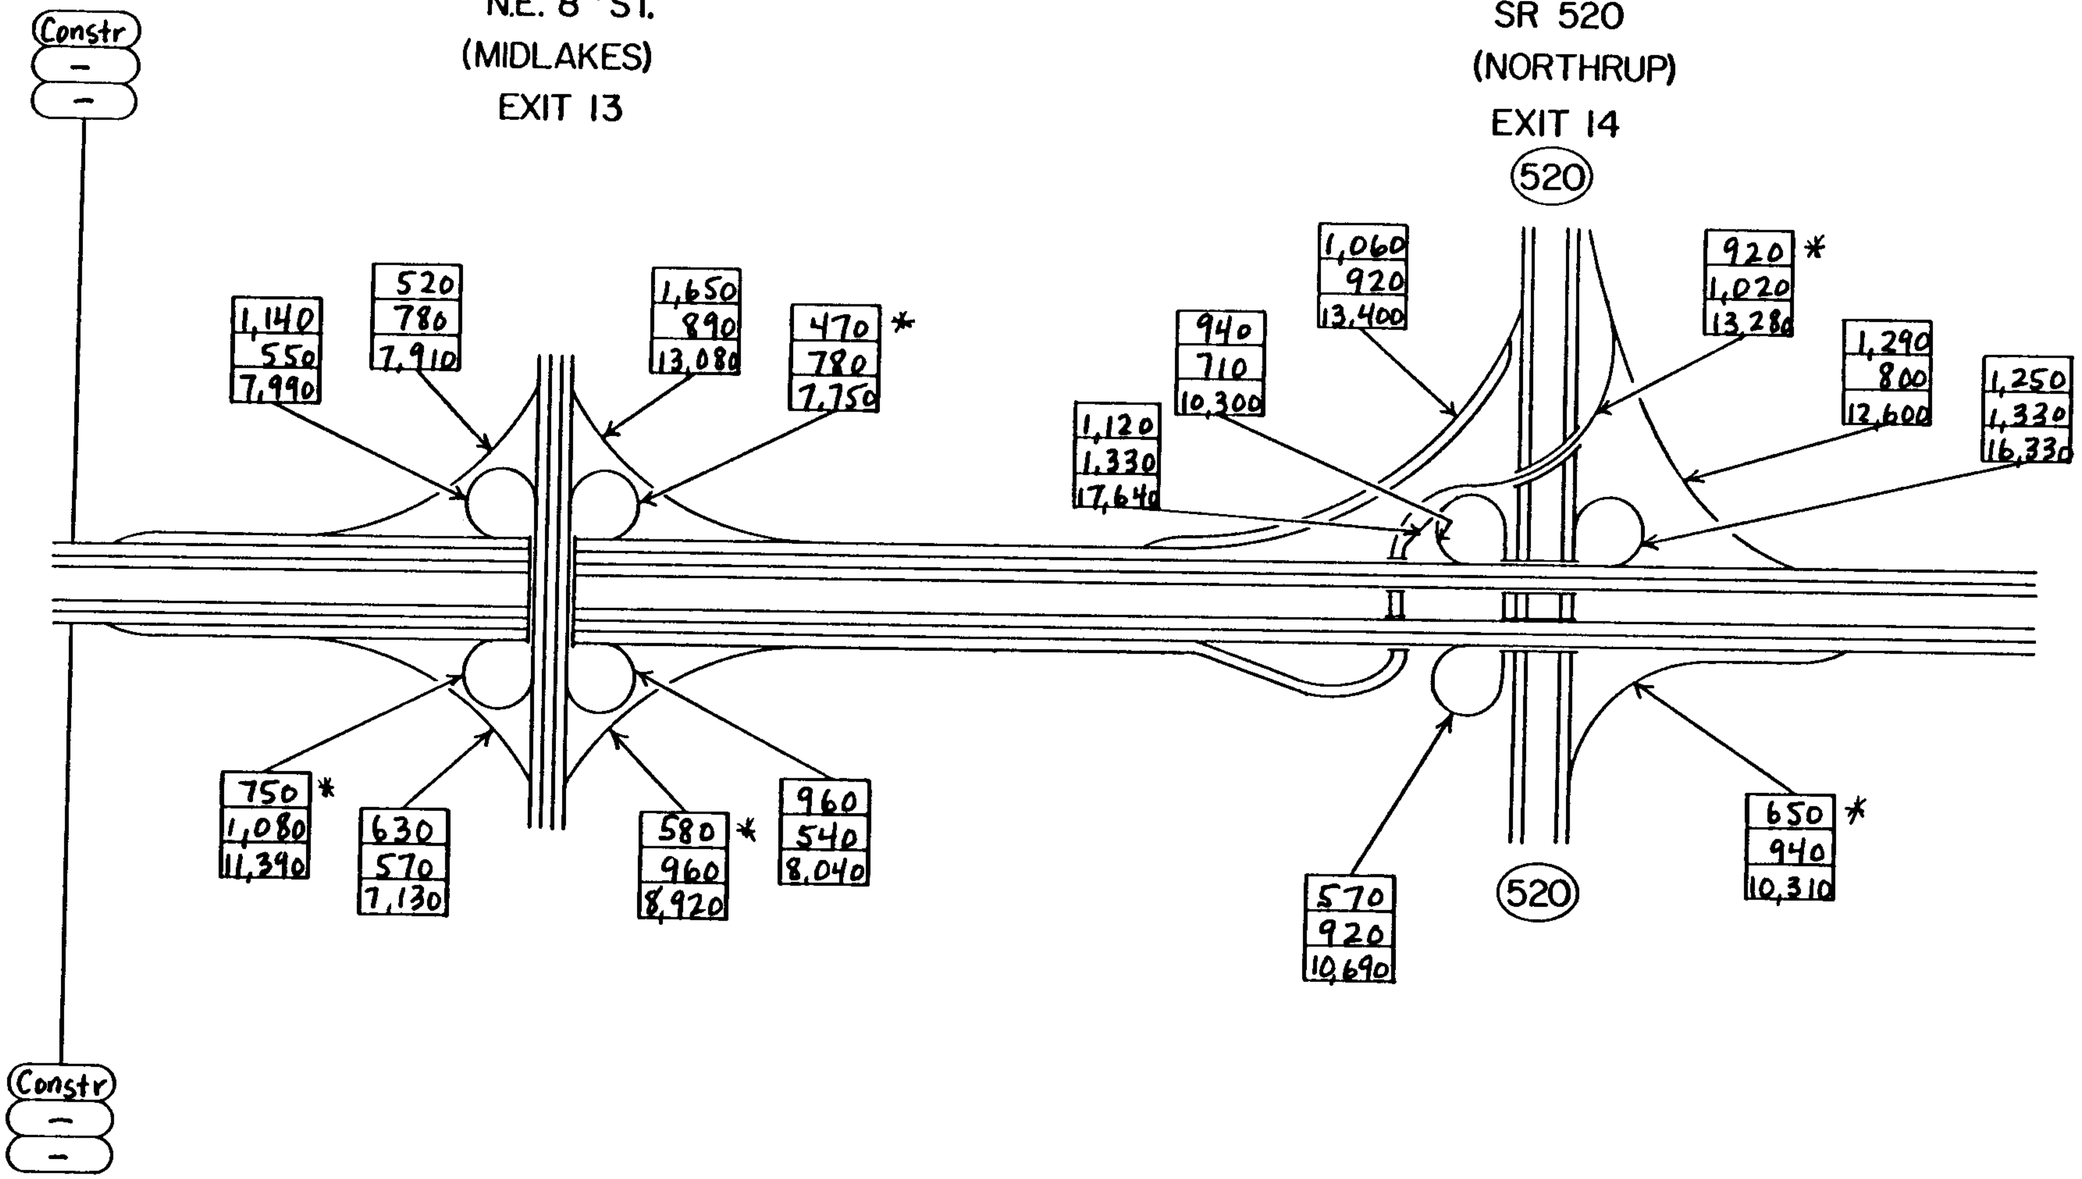

A.M.
P.M.
A.W.D.

I-405

FLOW DIAGRAM
5 OF 8

N.E. 70th ST.
EXIT 17

N.E. 85th ST.
(SR 908)
EXIT 18

N.E. 116th ST.
EXIT 20A

N.E. 124th ST.
EXIT 20B
TOTEM LAKE

6,100 4,140 63,390	530 330 5,240	740 400 5,610	600 550 6,660	480 360 5,080	908	270 420 5,330	390 420 5,280	1,120 910 12,680	1,110 910 * 14,200	1,020 730 9,880	290 * 500 5,300	350 880 5,650	280 * 430 4,470	320 * 490 6,130	908	510 680 7,090	290 * 440 4,660	820 1,160 12,970	790 * 1,320 14,450	560 * 1,090 950	4,040 6,110 62,350		

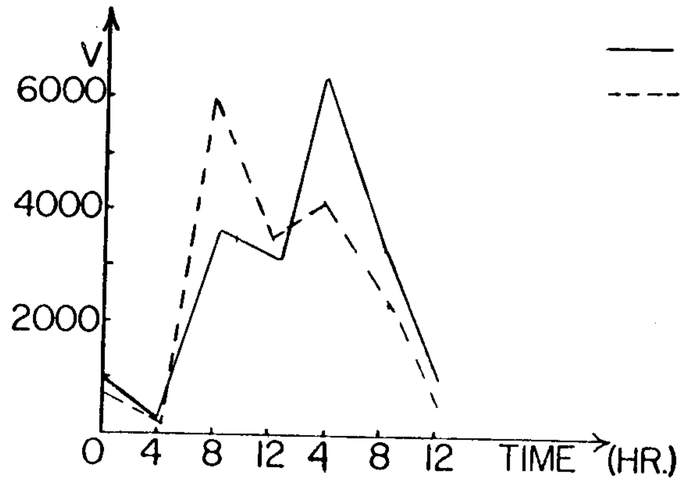

A.M.
P.M.
A.W.D.

I-405

FLOW DIAGRAM

6 OF 8

SR 522
(WOODINVILLE)
EXIT 23

N.E. 160th ST.
JUANITA-WOODINVILLE WAY N.E.
EXIT 22

BEARDSLEE BLVD.
N.E. 195th ST.
EXIT 24

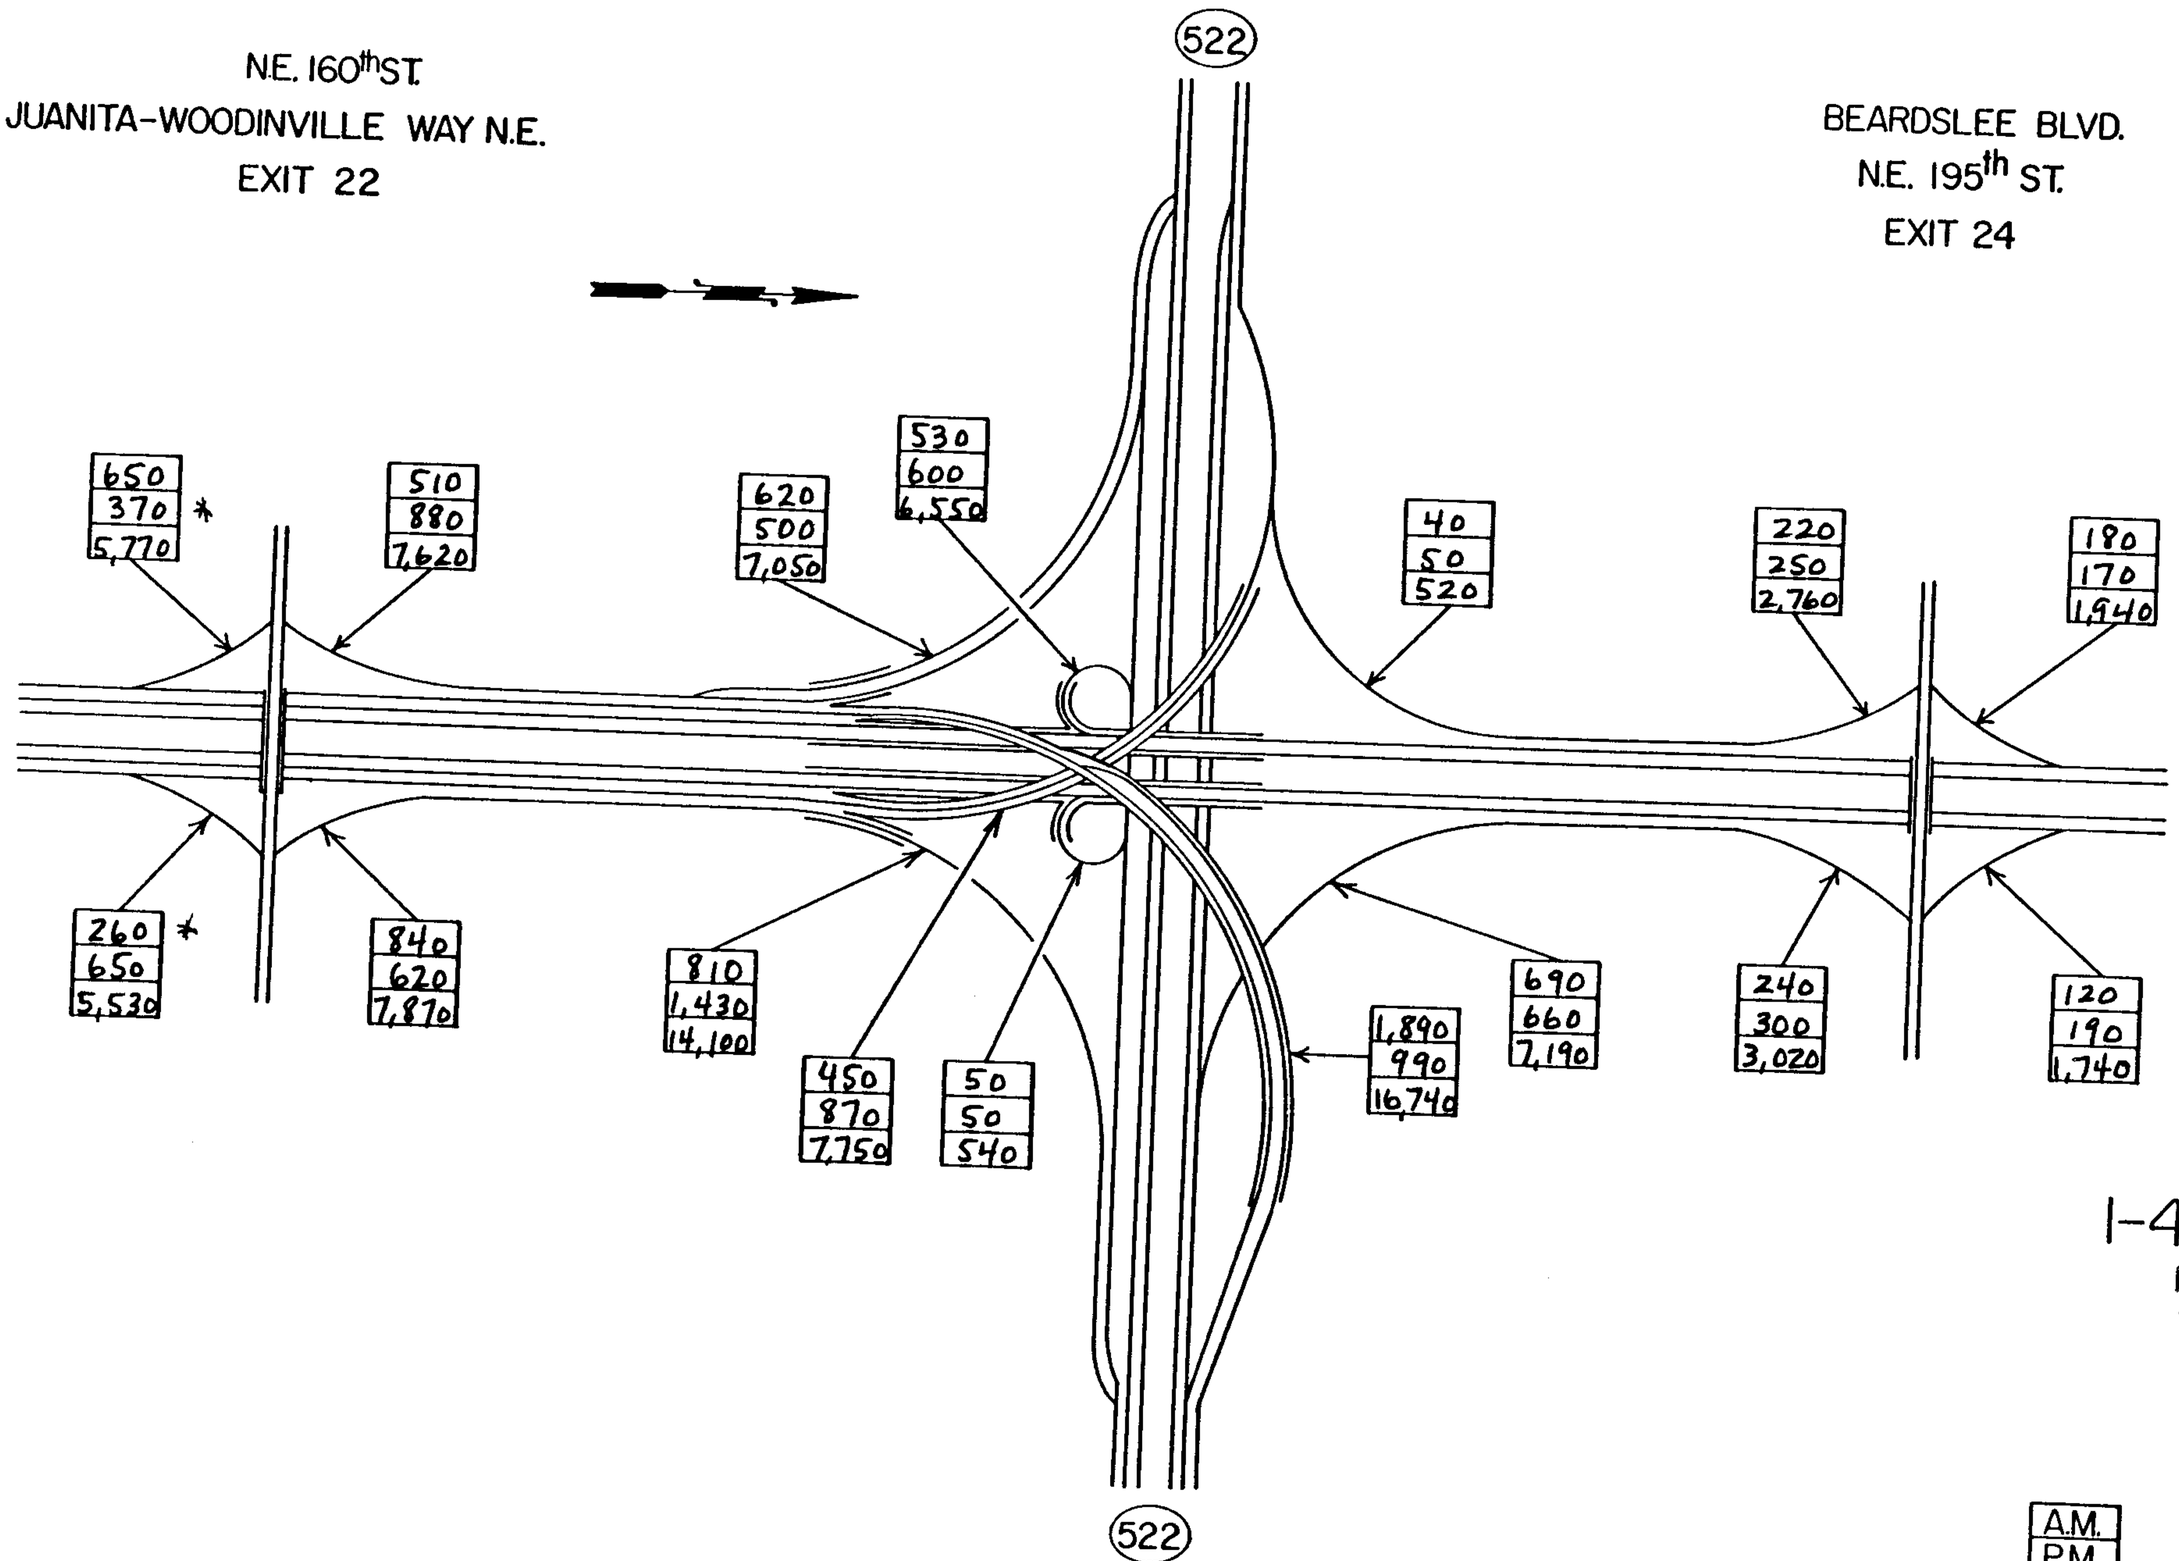

I-405
FLOW DIAGRAM
7 OF 8

A.M.
P.M.
A.W.D.

19th AVE.
SR 527
EXIT 26

I-5

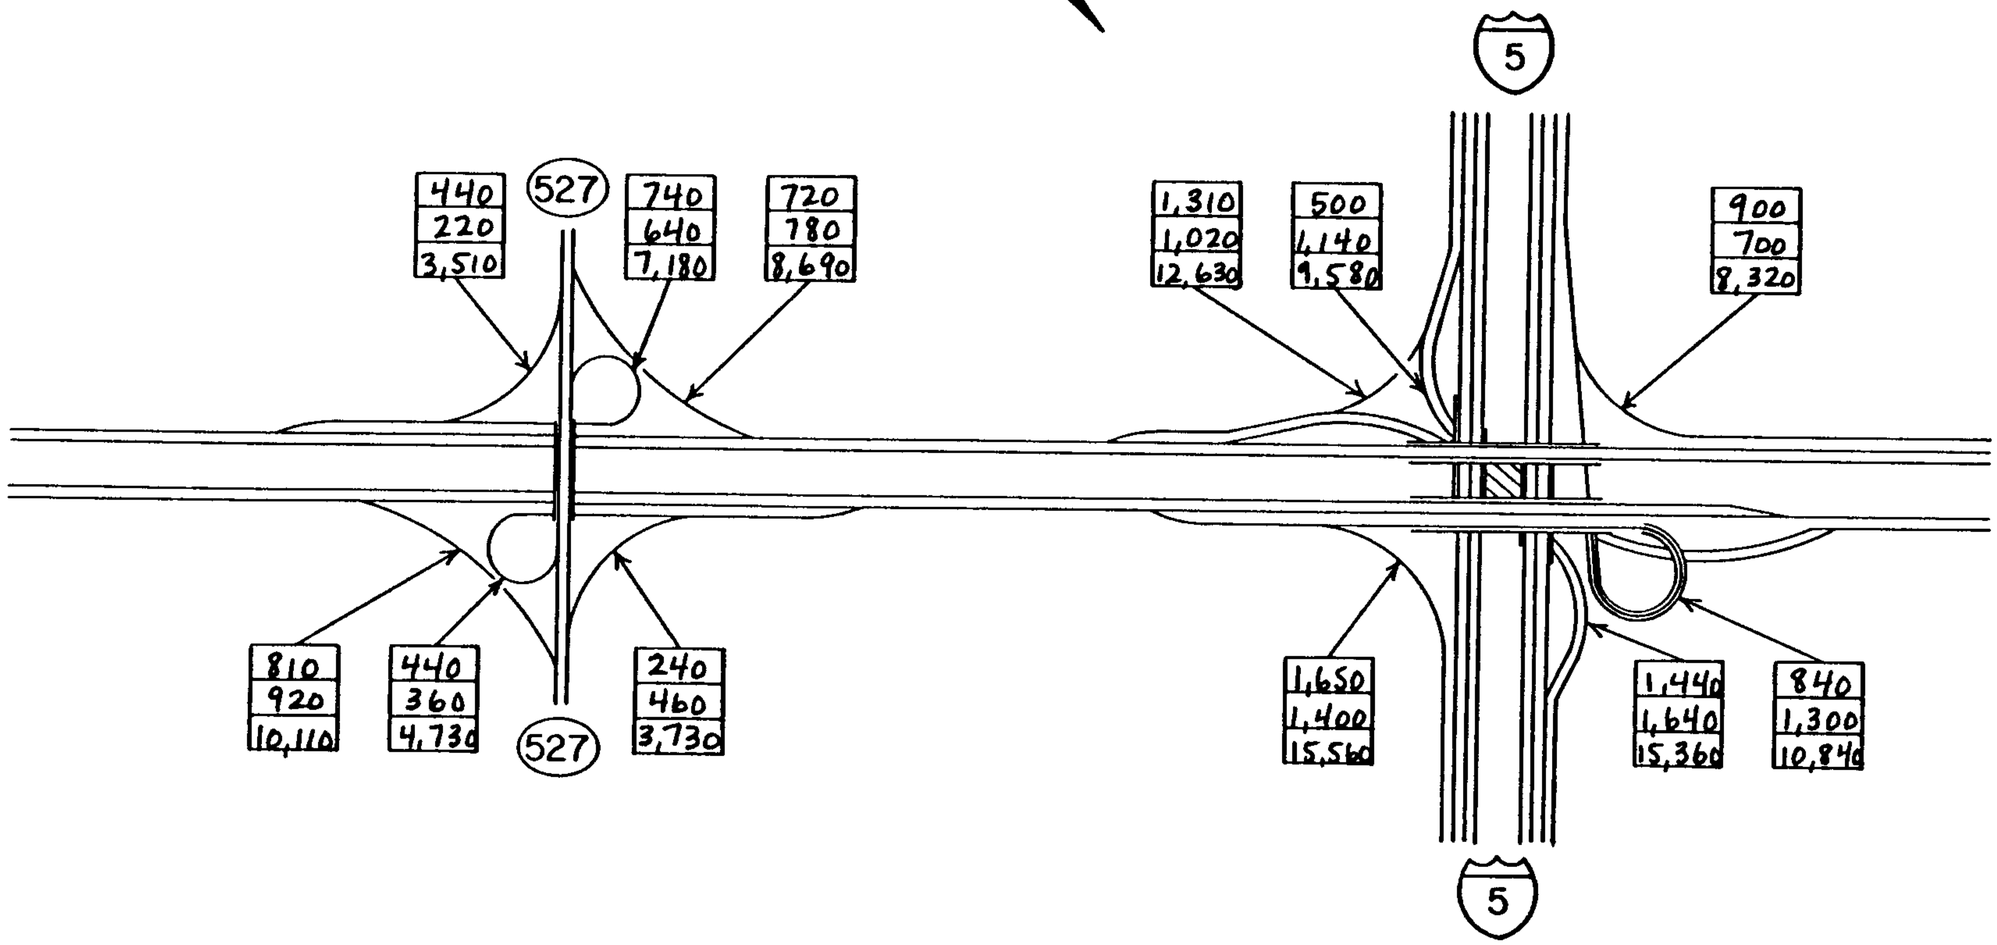

A.M.
P.M.
A.W.D.

I-405

FLOW DIAGRAM
8 OF 8

SO. 188th ST.

SO. 160th ST.

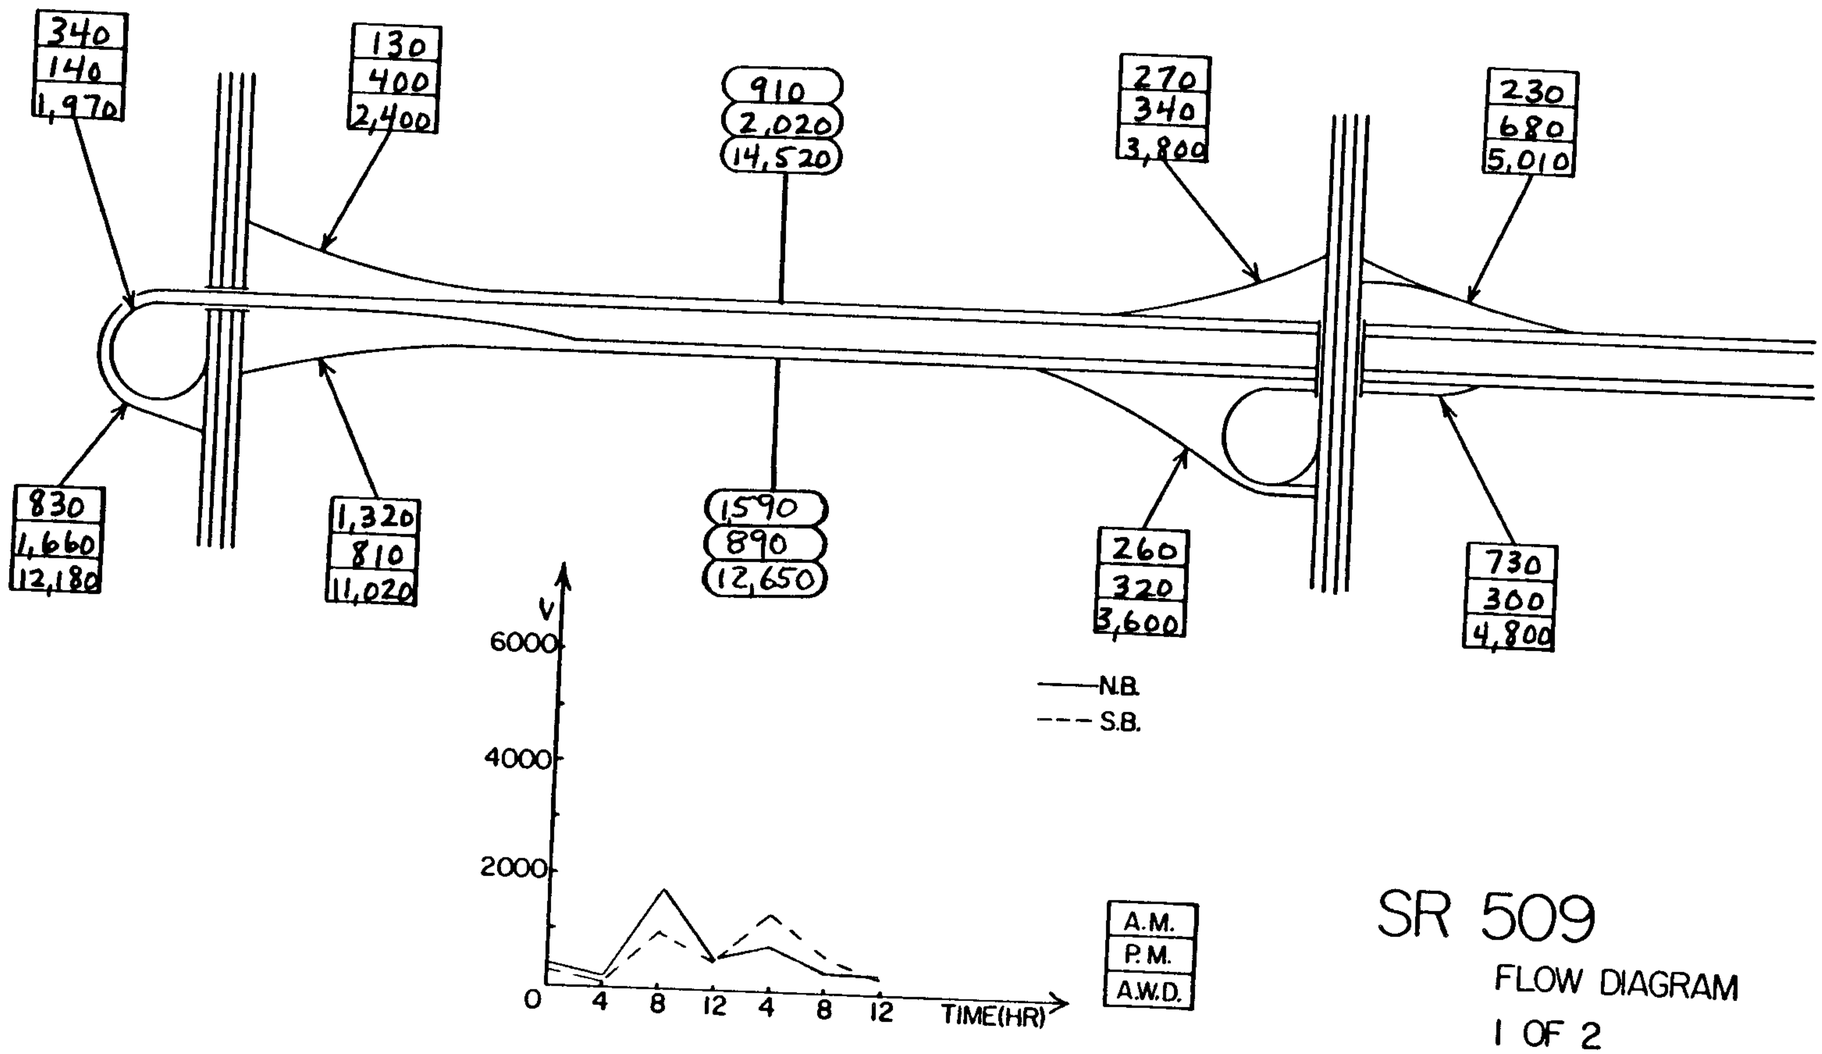

SR 509

FLOW DIAGRAM

1 OF 2

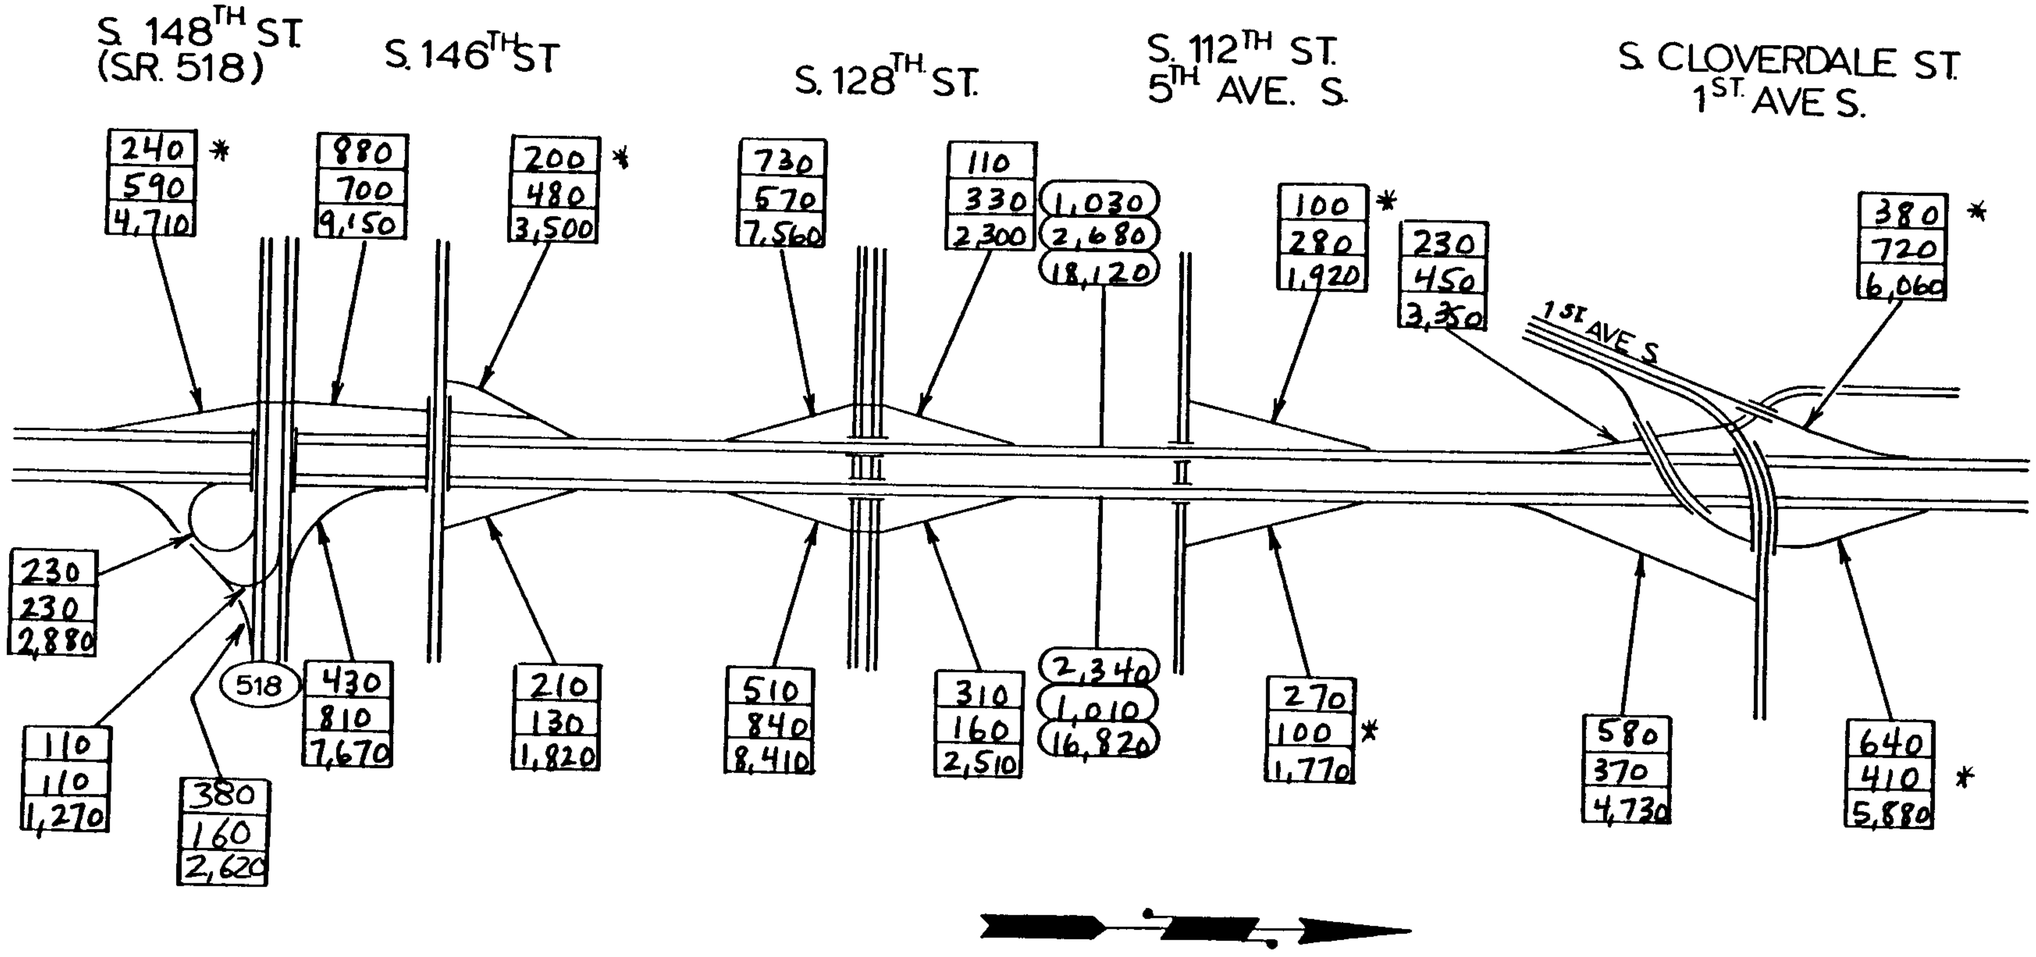

SR 509

FLOW DIAGRAM

2 OF 2

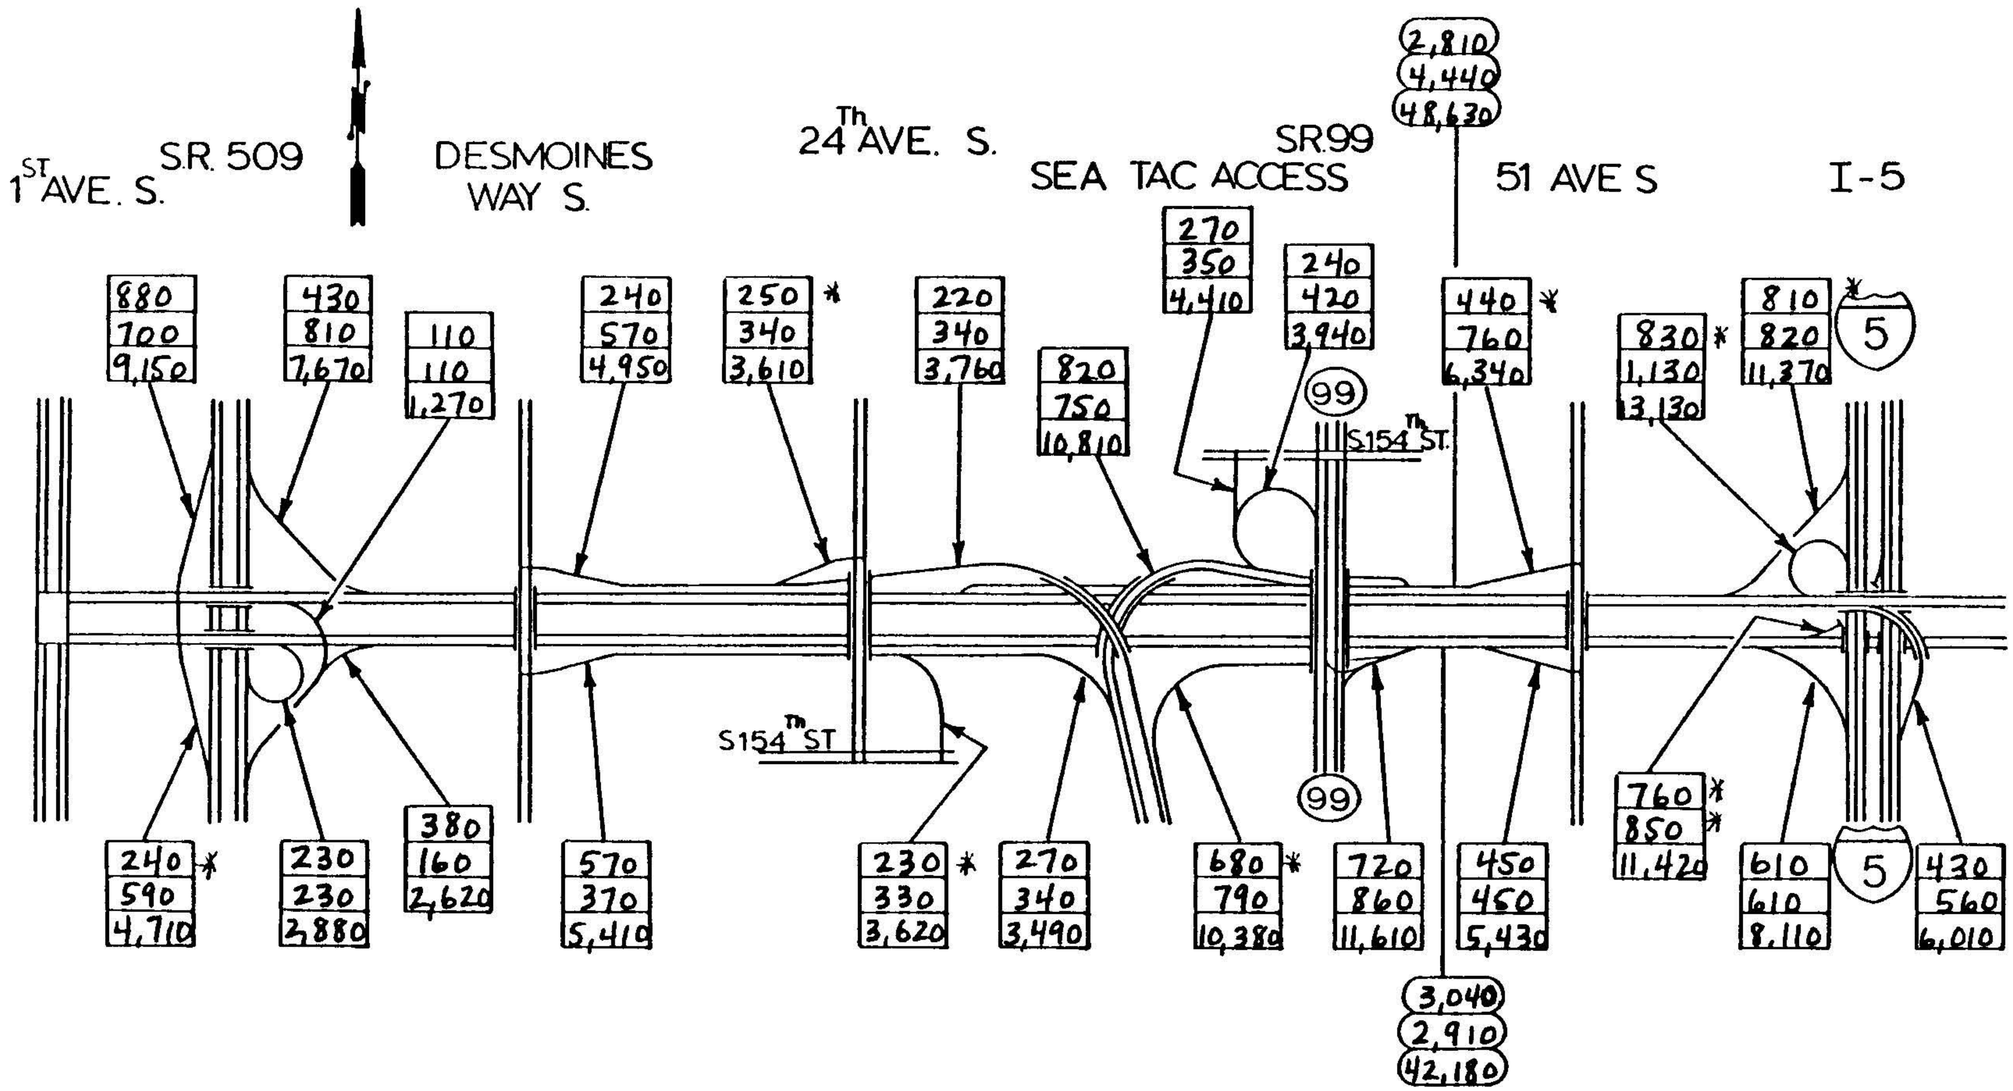

AM.
P.M.
A.W.D.

SR 518

FLOW DIAGRAM

1 OF 1

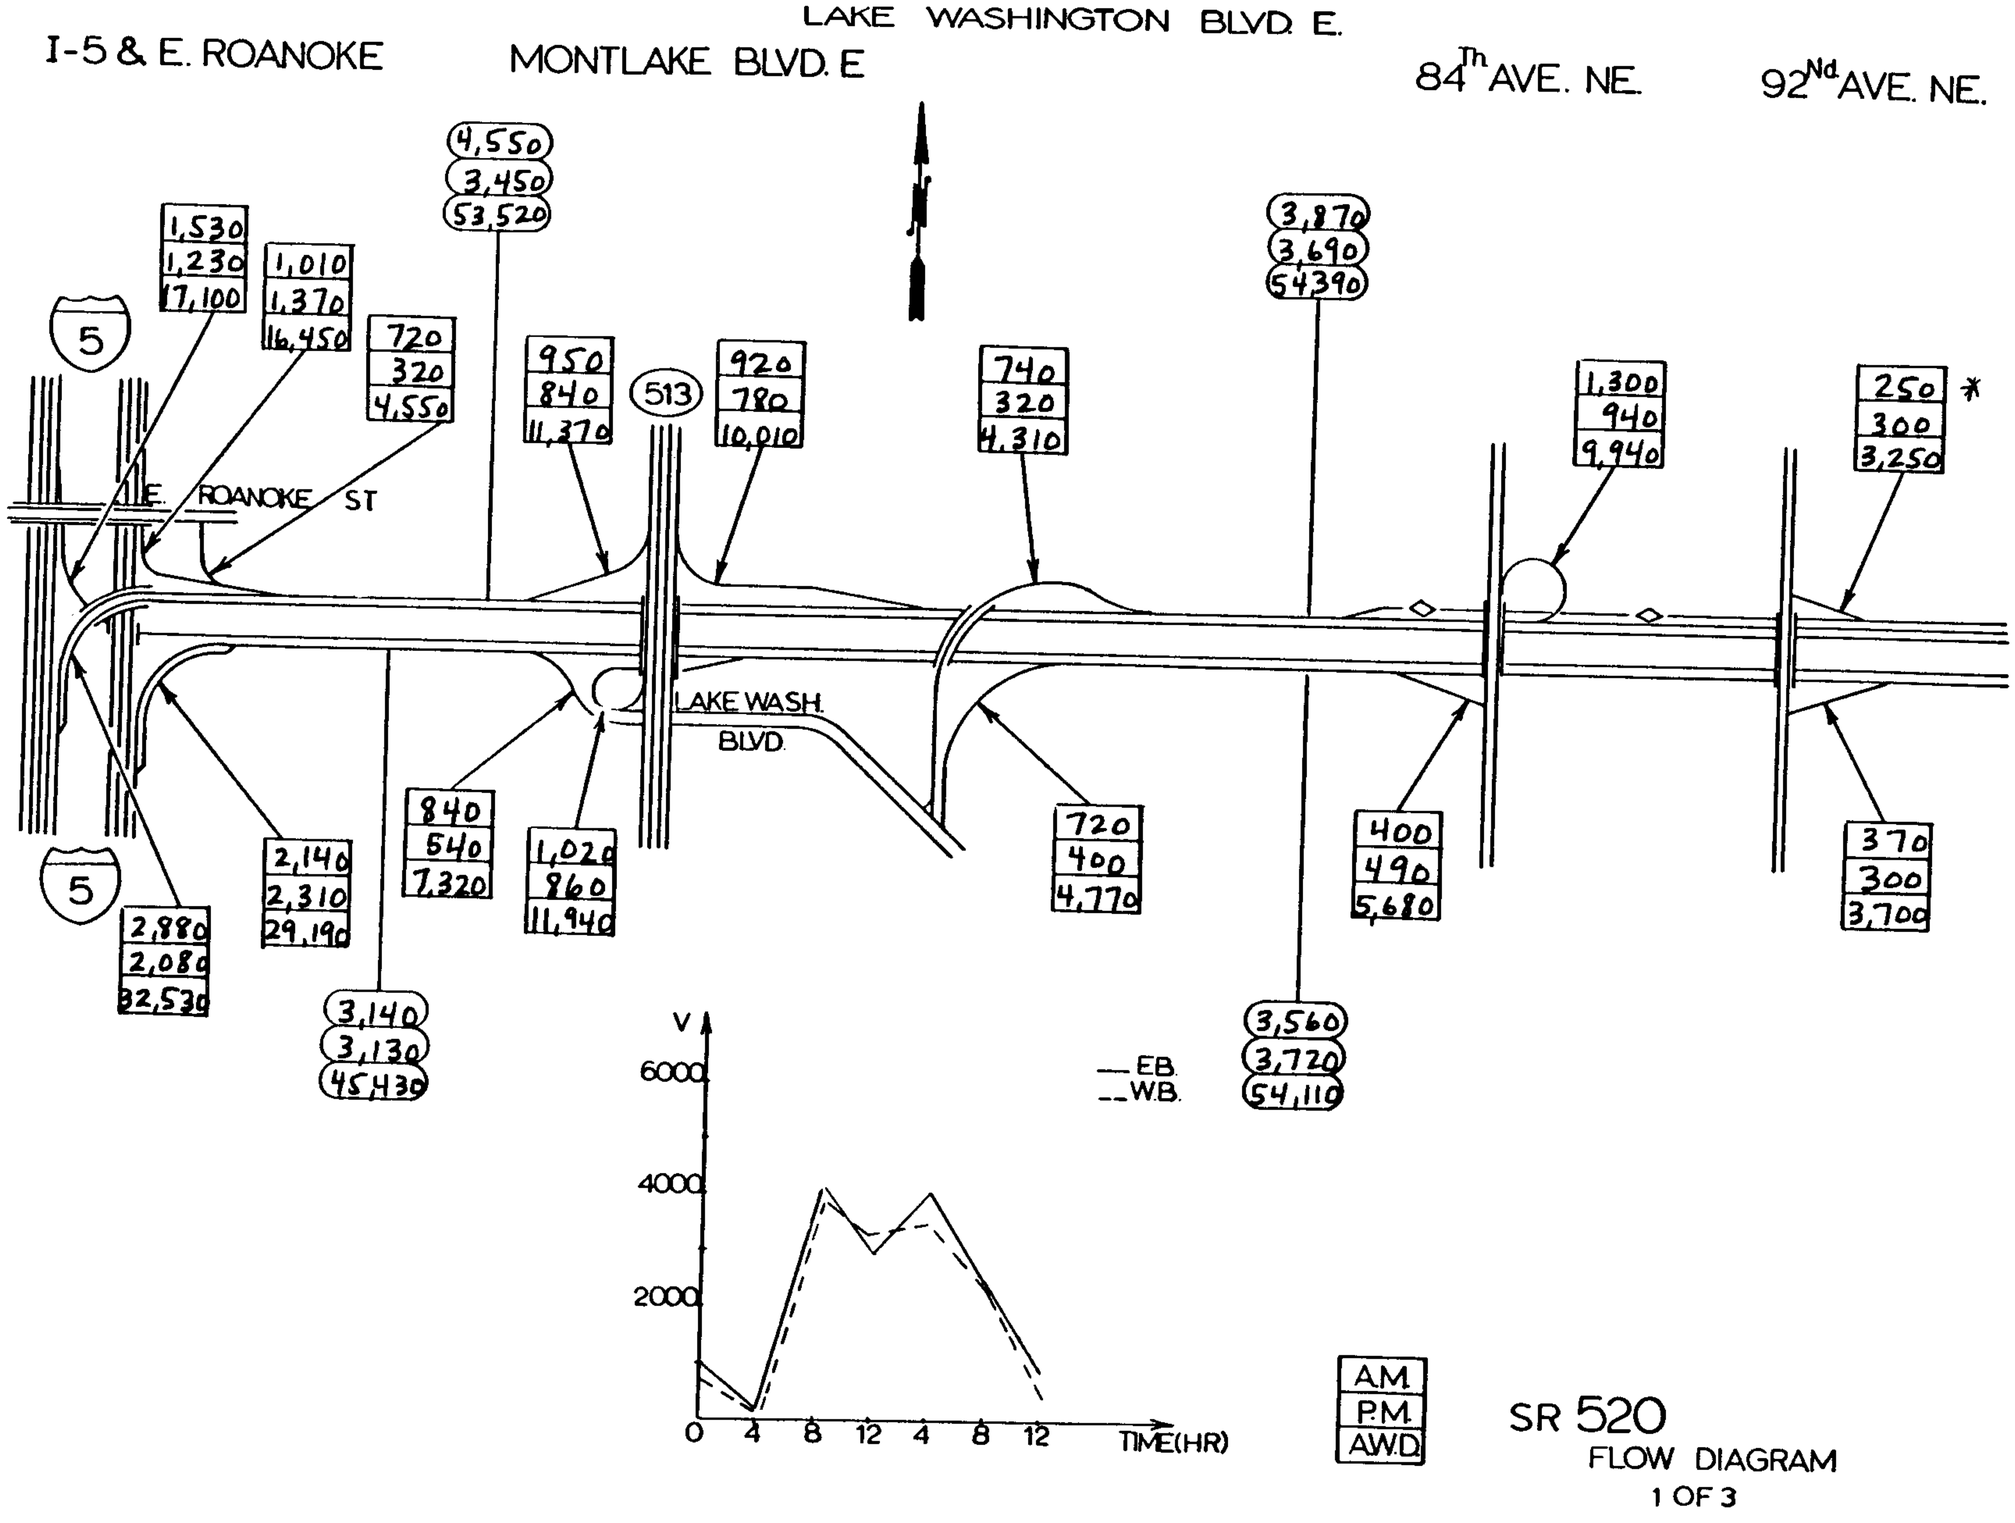

SR 520
FLOW DIAGRAM
1 OF 3

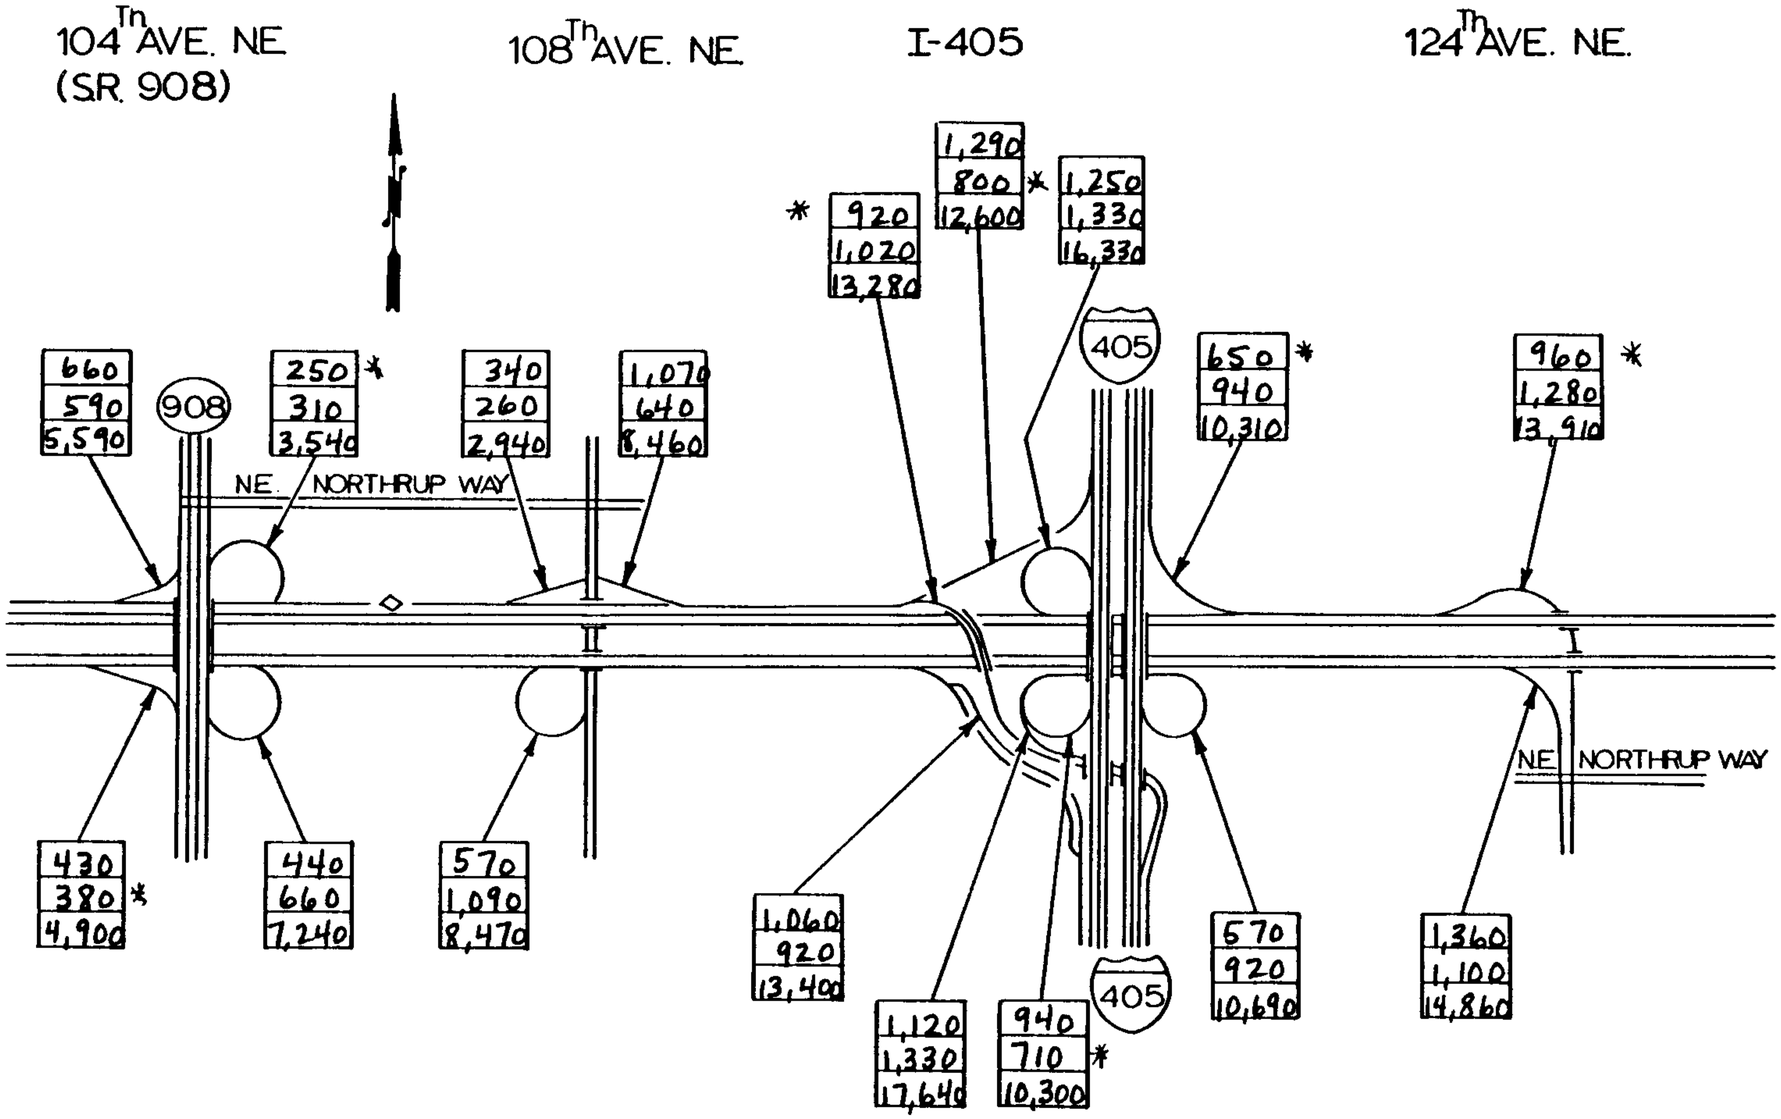

A.M.
P.M.
A.W.D.

SR 520

FLOW DIAGRAM

2 OF 3

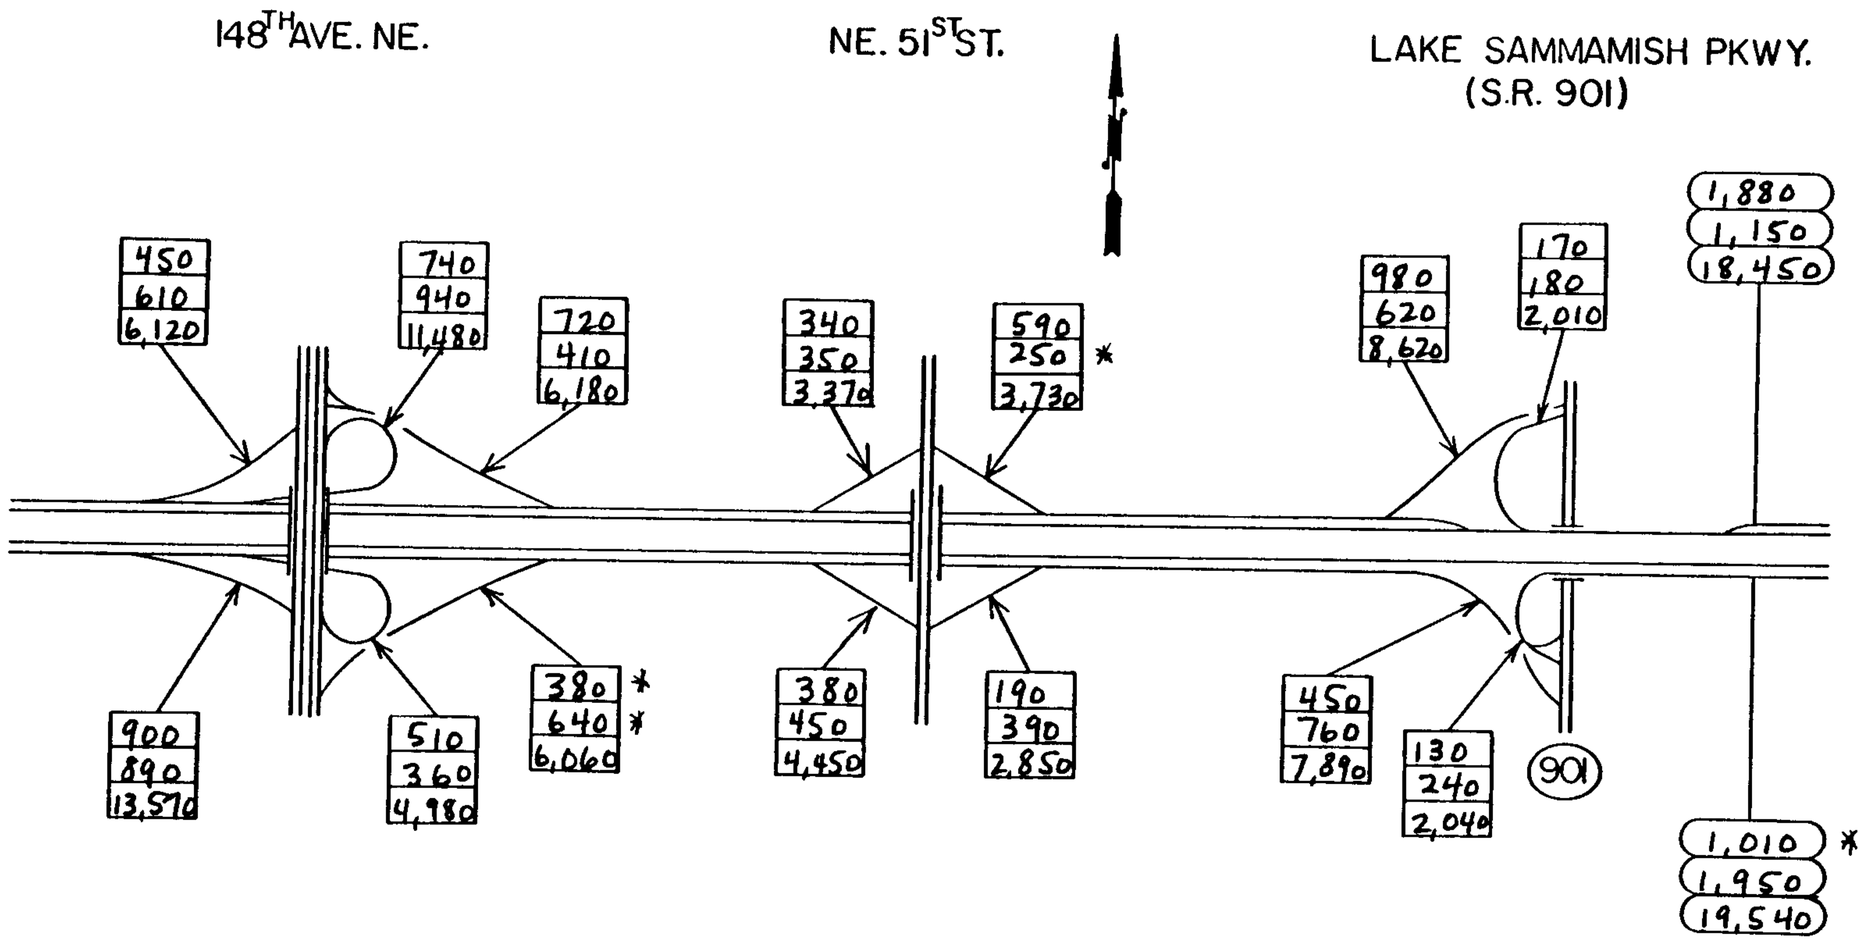

A.M.
P.M.
A.W.D.

SR 520

FLOW DIAGRAM

3 OF 3

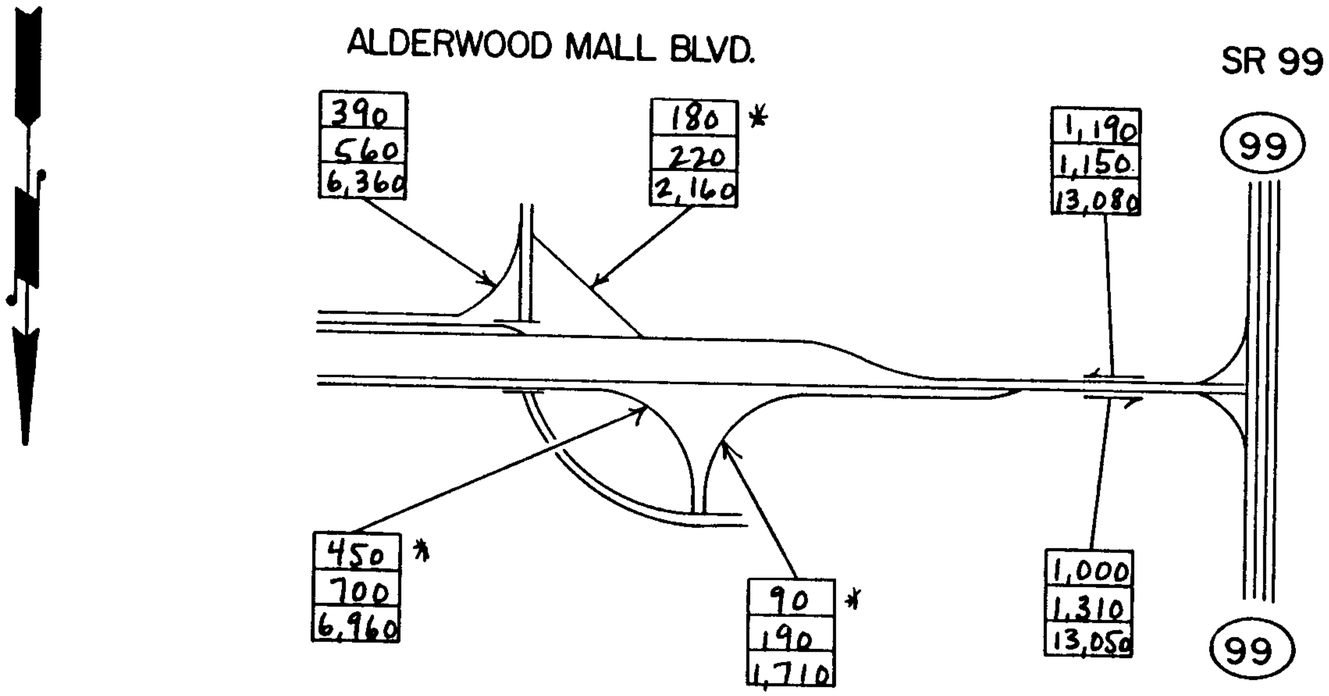

SR 525

FLOW DIAGRAM

1 OF 1

A.M.
P.M.
A.W.D.