Appendix T Terminal Signage Plan

The draft *Southworth Ferry Terminal Sign Program Implementation* plans contained in this appendix were developed in February 1998.

SOUTHWORTH FERRY TERMINAL
SIGN PROGRAM IMPLEMENTATION

DEPARTMENT OF TRANSPORTATION

To be used in conjunction with
Washington State Ferries
Systemwide Signage
Volume 2
Terminal Signage Standards Manual

February 6, 1998

K'A'D'G

Kent Allan Design Group
Suite 208, 5800 2nd Street SW
Calgary AB T2H 0H2
Tel 403 640 4100

DRAFT

Sign#	Sign Type	Message	Layout	Specs	Notes
1	MUTCD	(MUTCD ferry symbol) → Park & Ride Drop Off Pick Up	SW-5	SW-6	MUTCD sign to be ordered by WSF directly, center on existing post
2	MUTCD	(MUTCD ferry symbol) ← Park & Ride Drop Off Pick Up	SW-5	SW-6	MUTCD sign to be ordered by WSF directly, center on existing post
3	MUTCD	(MUTCD ferry symbol) → Park & Ride Drop Off Pick Up	SW-5	SW-6	MUTCD sign to be ordered by WSF directly, center on existing post
4	MUTCD	(RideShare logo) ← Park & Ride	SW-5	SW-6	MUTCD sign to be ordered by WSF directly Mount side-by-side with Sign 5, on left side
5	MUTCD	Southworth Drive S.E. →	SW-5	SW-6	MUTCD sign to be ordered by WSF directly Mount side-by-side with Sign 4, on right side
6	MUTCD	Southworth Ferry Terminal →	SW-5	SW-6	MUTCD sign to be ordered by WSF directly Center on existing pole, above Highway 160 East sign
7	MUTCD	No Drop Off or Pick Up ahead	SW-5	SW-6	MUTCD sign to be ordered by WSF directly
8	MUTCD	(no parking symbol) ← →	SW-5	SW-6	Remove all other No Parking signs, center on existing post. Option: use one of existing signs, reposition in middle of No Parking area
9	ST 7	(ticket purchase symbol) Vashon passengers must pay fare at booth	SW-8	SW-8-1	Mount details see SW-7-1
10	ST 7	(bicycle symbol) Bicycle parking ↙	SW-8	SW-8-1	Double flag mount to left of Sign 11, see SW-7-6
11	ST 7	(motorcycle symbol) Motorcycle parking ↘	SW-7	SW-8-1	Double flag mount to right of Sign 10, see SW-7-6
12	ST 1	(Washington State Ferries logo) Southworth Ferry Terminal To Vashon, Fauntleroy (parking symbol) Park & Ride	SW-4	SW-4-2	
13	ST 7	(Do not enter symbol) Authorized personnel only	SW-8	SW-8-1	Mount on chain link fence at left entrance to employee parking
14	ST 16 customized	Fares — Fauntleroy / Vashon Vehicle and driver — $5.90 / $7.95 Vehicle and reduced fare driver senior(65), disabled — $5.05 / $6.85 Overheight surcharge (over 7'-6"-under 20'-0") — $5.90 / $7.95 Passenger — n/c / $2.30 Reduced fare passengers senior(65), disabled, children 5 thru 11 — n/c / $1.15 Children under 5 — free / free Vashon passengers — must pay fare	SW-9	SW-9-2	Changeable fare panel must be sized to fit 2 destinations Custom reverse text at bottom of panel to emphasize Vashon passengers must pay fare Confirm fares at time of manufacture Position see SW-10
15	ST 16 customized	Fares — Fauntleroy / Vashon Vehicle and driver — $5.90 / $7.95 Vehicle and reduced fare driver senior(65), disabled — $5.05 / $6.85 Overheight surcharge (over 7'-6"-under 20'-0") — $5.90 / $7.95 Passenger — n/c / $2.30 Reduced fare passengers senior(65), disabled, children 5 thru 11 — n/c / $1.15 Children under 5 — free / free Vashon passengers — must pay fare	SW-9	SW-9-1	Changeable fare panel must be sized to fit 2 destinations Custom reverse text at bottom of panel to emphasize Vashon passengers must pay fare Confirm fares at time of manufacture Position see SW-11, this sign mounted with Sign 23 above
16	ST 14	(departure time symbol) Vashon cut-off Loading of vehicles for Vashon ends 2 minutes before departure time on multi-destination sailings	SW-12	SW-12-4	
17	ST 14	(departure time symbol) Vashon cut-off Loading of vehicles for Vashon ends 2 minutes before departure time on multi-destination sailings	SW-12	SW-12-4	
18	ST 13	(ticket purchase symbol) Please wait here to pay fare	SW-13	SW-13-3	Material to be determined, mount with suction cup in window Symbol size and layout have been revised to accommodate 3 lines of text Position see SW-10
18a	ST 13	(ticket purchase symbol) Please wait here to pay fare	SW-13	SW-13-3	Material to be determined, mount with suction cup in window Symbol size and layout have been revised to accommodate 3 lines of text Position see SW-10
19	ST 13	(ticket purchase symbol) Please wait here to pay fare	SW-13	SW-13-3	Material to be determined, mount with suction cup in window Symbol size and layout have been revised to accommodate 3 lines of text Position see SW-11
20	ST 8	(ticket purchase symbol) Vashon passengers All Vashon bound passengers must pay fare at booth	SW-14	SW-14-1	One of a variety of changeable message panels mounted on a portable sandwich board or similar mount, to be determined Other message panels to be added to inventory as required
21	ST 8	(ticket purchase symbol) Vashon passengers All Vashon bound passengers must pay fare at booth	SW-14	SW-14-1	One of a variety of changeable message panels mounted on a portable sandwich board or similar mount, to be determined Other message panels to be added to inventory as required
22	ST 7	(ticket purchase symbol) Vashon passengers must pay fare at booth	SW-8	SW-8-1	Check with WSF for final positioning and angle of sign face for maximum readability Mount details see SW-7
23	custom	(RideShare logo) ↙ Registered RideShare	SW-9	SW-9-1	Position above Sign 15 on Toll Booth 2
24	ST 6	Vashon ↙ Lanes 1-2 Fauntleroy ↓ Lanes 3-6	SW-17	SW-17	Layout has been customized to accommodate lane identification
25	ST 7	(ticket purchase symbol) Vashon passengers must pay fare at booth	SW-8	SW-8-1	Double flag mount to left of Sign 25a, see SW-7-6
25a	ST 7	(walk symbol) Did you remember to pay for your parking?	SW-8	SW-8-1	Double flag mount to right of Sign 25, see SW-7-6

		FEB 6.98	REVISION 1
ENTERED BY:	RHONDA GANZ	DEC 6.97	
CHECKED BY:			

REGION NO. 10 | STATE WASH | FED. AID PROJ. NO. | JOB NO. | CONTRACT NO. | BY

WASHINGTON STATE FERRIES

WASHINGTON STATE DEPARTMENT OF TRANSPORTATION

K'A'D'G West Allan Design Group
Suite 208, 5800 2nd Street SW
Calgary AB T2H 0H2 Tel 403 640 4100

SOUTHWORTH FERRY TERMINAL
SIGN PROGRAM IMPLEMENTATION

SIGN SCHEDULE

SW-I

SHEET 1 OF 25 SHEETS

Sign#	Sign Type	Message	Layout	Specs	Notes
26	ST 8	(Washington State Ferries symbol) Expect schedule delays	SW-14	SW-14-2	One of a variety of changeable message panels mounted on a portable sandwich board or similar mount, to be determined Other message panels to be added to inventory as required
27	ST 7	(no fishing symbol) No fishing from bridge and dock	SW-8	SW-8-1	Mount on existing pole
28	ST 9	(restrooms and accessibility symbols) Passenger Terminal	SW-18	SW-18-1	
29	ST 14	(accessibility symbol) Need Assistance? Call 1-800-84-FERRY in advance if you require assistance	SW-12	SW-12-1	Check phone number with WSF, mount below Sign 30
30	ST 14	(ticket purchase symbol) Transferring at Vashon? For assured boarding on the Vashon to Seattle passenger ferry, you must get a transfer from the toll booth. Failure to present a transfer may result in a refusal of service.	SW-12	SW-12-2	Mount above Sign 29
31	ST 13	(Do not enter symbol) AUTHORIZED PERSONNEL	SW-13	SW-13-4	Repaint door same colour as restroom doors
32	ST 11	(women's restroom, baby change, accessibility symbols) WOMEN, braille	SW-19	SW-19-3	Repaint doors to eliminate large word "WOMEN"
33	ST 11	(men's restroom, baby change, accessibility symbols) MEN, braille	SW-19	SW-19-2	Repaint doors to eliminate large word "MEN"
34	ST 13	(no smoking symbol) NO SMOKING	SW-13	SW-13-2	Position above Sign 35
35	ST 13	(no smoking symbol) NO SMOKING	SW-13	SW-13-2	
36	ST 15	(Information Display and Display Case)	SW-20	SW-20	Information display is on one wall of terminal, display case is on the other
37	ST 14	No smoking (no smoking symbol) No fishing (no fishing symbol) No skating (no skating symbol)	SW-12	SW-12-3	
38	ST 13	(flammable symbol) FLAMMABLE MATERIALS	SW-13	SW-13-4	Mount on door of yellow shed where gas cans are stored
39	ST 13	(gas can symbol) DISCARDED AFTER 24 HOURS	SW-13	SW-13-1	Mount beside Sign 38
40	ST 8 large WITH LED	Faardleroy proceed on green (rule) (ticket purchase symbol) Vashon passengers must pay fare at booth (No gas cans symbol) No gas cans aboard ferry	SW-15	SW-15-1	Final layout and mount with/without traffic light to be selected from SW-16
41	ST 7	(walk symbol) Wait for all traffic to clear before walking on bridge	SW-8	SW-8-1	To be determined if mounted on existing post or on new one
42	ST 13	(life buoy ring with rope symbol) LIFE BUOY RING	SW-13	SW-13-7	
43	ST 13	(life buoy ring with rope symbol) LIFE BUOY RING	SW-13	SW-13-7	
44	ST 13	(life buoy ring with rope symbol) LIFE BUOY RING	SW-13	SW-13-7	
45	ST 13	(life buoy ring with rope symbol) LIFE BUOY RING	SW-13	SW-13-7	
46	ST 7	(bus symbol) Kitsap transit	SW-8	SW-8-1	This sign is double-faced, mount details see SW-7-1 Apply vinyl graphics to both sides of sign
47	ST 9	(restrooms and accessibility symbols) Passenger Terminal	SW-18	SW-18-1	
48	ST 7	(clean up after your dog symbol) wording to come from Illum/WSF	SW-8	SW-8-1	Locate in appropriate grassy area at border of holding area Mount details see SW-7-1
49	ST 7	(clean up after your dog symbol) wording to come from Illum/WSF	SW-8	SW-8-1	Locate in appropriate grassy area at border of holding area Mount details see SW-7-1
50	ST7	(Washington State Ferries logo) Passenger drop off and pick up area	SW-8	SW-8-1	This sign is double-faced Apply vinyl graphics to both sides of sign Mount details see SW-7-1

NOTICES

Each toll booth requires two plexi-holders on each side of the booth, to display 11 x 17 notices. Total of eight plexi-holders on this site.
See SW-10 and SW-11 for positioning guidelines.

		FEB 6.99	REVISION 1
ENTERED BY:	RHONDA GANZ	DEC 5.97	
CHECKED BY:			

REGION NO.	STATE	FED. AID PROJ. NO.
10	WASH	
JOB NO.		
CONTRACT NO.		
BY		

WASHINGTON STATE FERRIES

WASHINGTON STATE DEPARTMENT OF TRANSPORTATION

K'A'D'G Kent Allan Design Group
Suite 208, 5800 2nd Street SW
Calgary AB T2H 0H2 Tel 403 640 4100

SOUTHWORTH FERRY TERMINAL
SIGN PROGRAM IMPLEMENTATION

SIGN SCHEDULE

SW-II

SHEET 2 OF 22 SHEETS

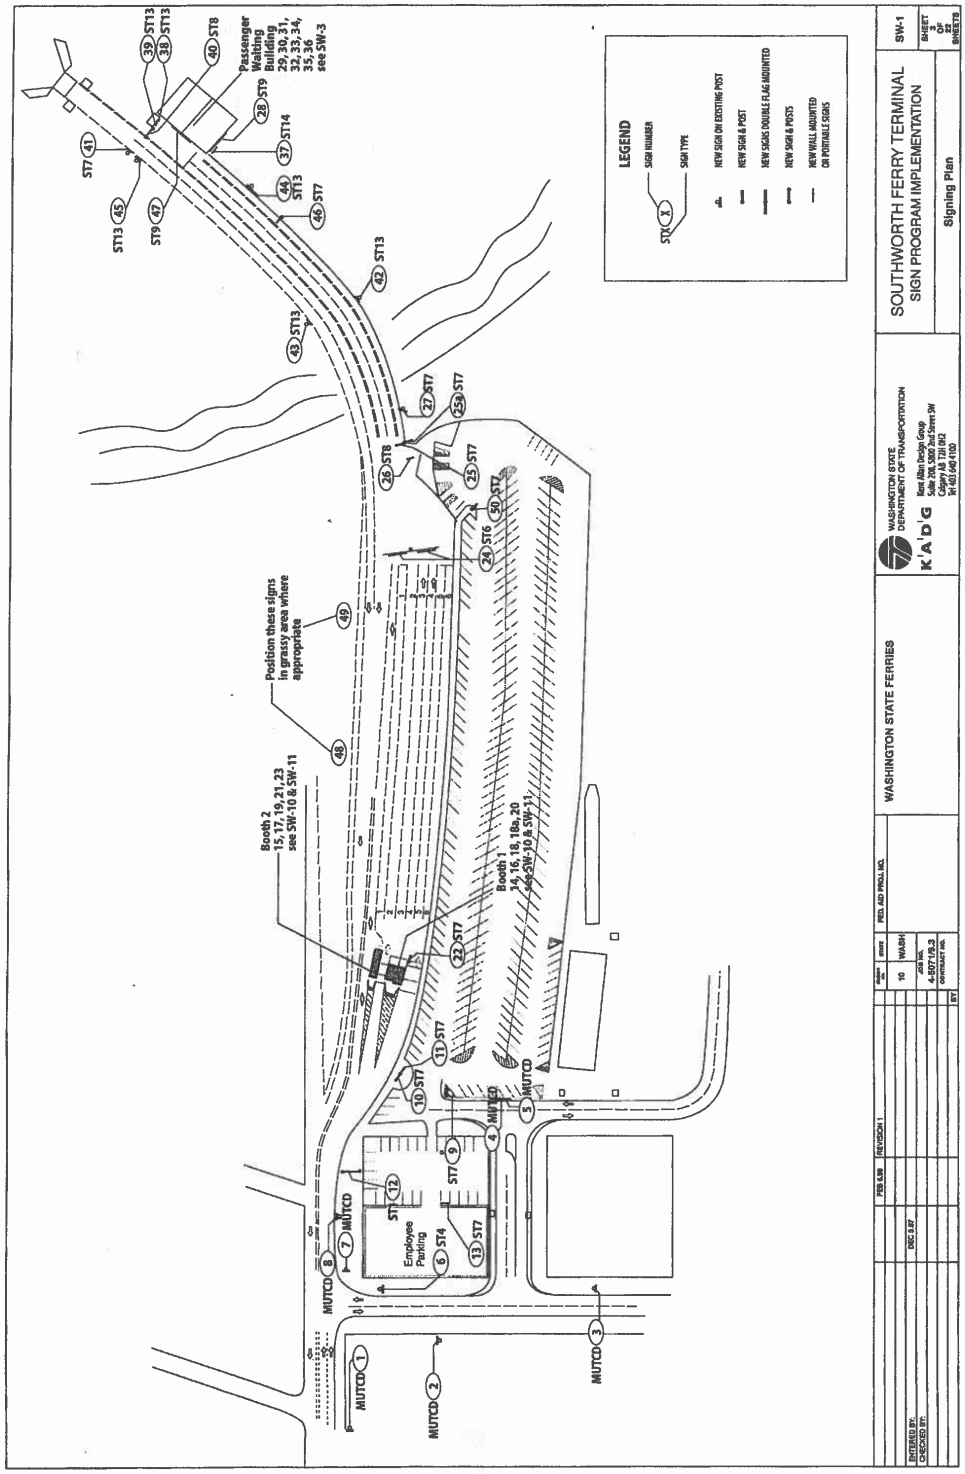
LEGEND
SIGN NUMBER
SIGN TYPE
NEW SIGN ON EXISTING POST
NEW SIGN & POST
NEW SIGNS DOUBLE FLAG MOUNTED
NEW SIGNS & POSTS
NEW WALL MOUNTED OR PORTABLE SIGNS
Passenger Waiting Building 29, 30, 31, 32, 33, 34, 35, 36 see SW-3
Position these signs in grassy area where appropriate
Booth 2 15, 17, 19, 21, 23 see SW-10 & SW-11
Booth 1 14, 16, 18, 18a, 20 see SW-10 & SW-11
Employee Parking
MUTCD
SOUTHWORTH FERRY TERMINAL
SIGN PROGRAM IMPLEMENTATION
Signing Plan
WASHINGTON STATE FERRIES
WASHINGTON STATE DEPARTMENT OF TRANSPORTATION
K'A'D'G
SW-1

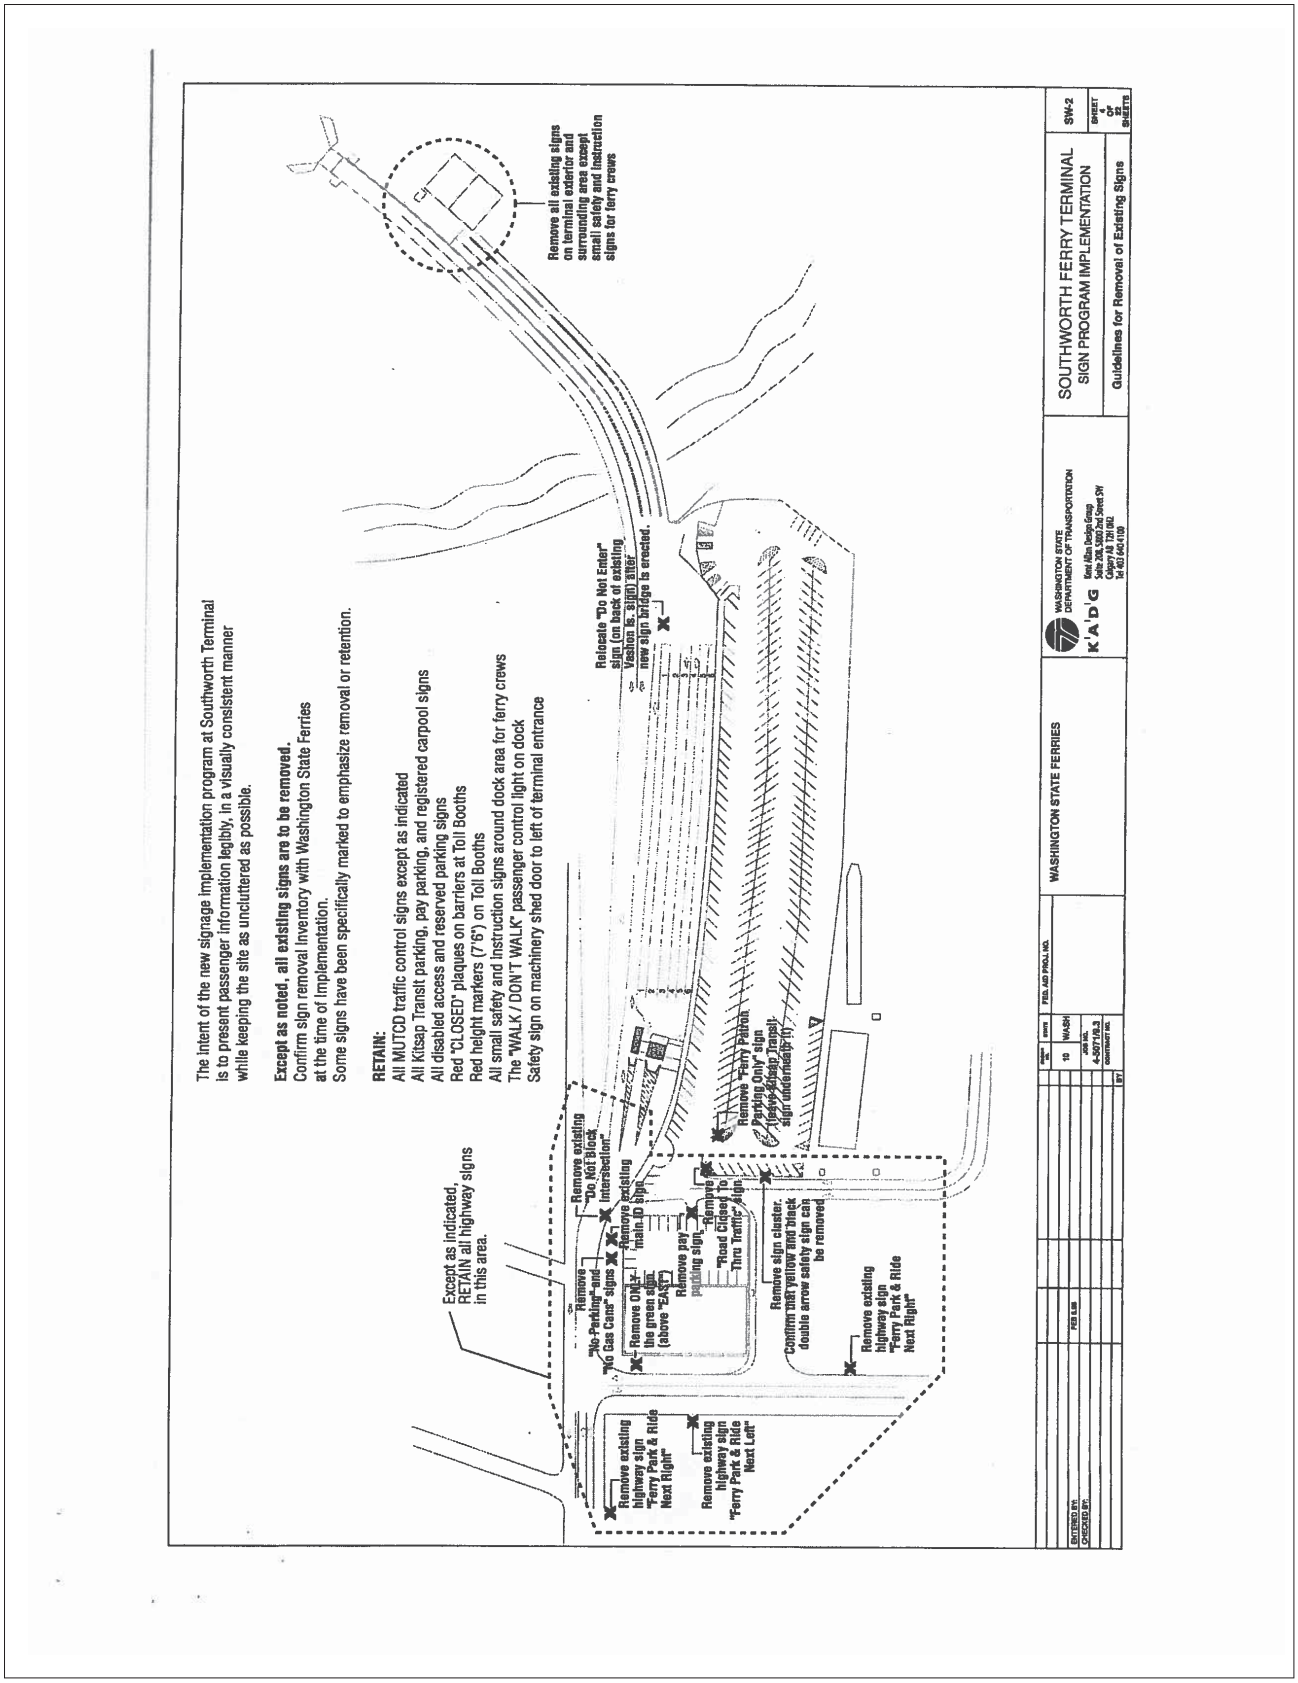
The intent of the new signage implementation program at Southworth Terminal is to present passenger information legibly, in a visually consistent manner while keeping the site as uncluttered as possible.
Except as noted, all existing signs are to be removed.
Confirm sign removal inventory with Washington State Ferries at the time of Implementation.
Some signs have been specifically marked to emphasize removal or retention.
RETAIN:
All MUTCD traffic control signs except as indicated
All Kitsap Transit parking, pay parking, and registered carpool signs
All disabled access and reserved parking signs
Red "CLOSED" plaques on barriers at Toll Booths
Red height markers (7'6") on Toll Booths
All small safety and instruction signs around dock area for ferry crews
The "WALK / DON'T WALK" passenger control light on dock
Safety sign on machinery shed door to left of terminal entrance
Remove all existing signs on terminal exterior and surrounding area except small safety and instruction signs for ferry crews
Relocate "Do Not Enter" sign (on back of existing Vashon Is. sign) after new sign bridge is erected.
Except as indicated, RETAIN all highway signs in this area.
Remove existing "Do Not Block Intersection"
Remove "No Parking" and "No Gas Cans" signs
Remove existing main ID sign
Remove ONLY the green sign (above "EAST")
Remove pay parking sign
Remove "Road Closed To Thru Traffic" sign
Remove "Ferry Patron Parking Only" sign (leave Kitsap Transit sign underneath it)
Remove sign cluster. Confirm that yellow and black double arrow safety sign can be removed
Remove existing highway sign "Ferry Park & Ride Next Right"
Remove existing highway sign "Ferry Park & Ride Next Left"
Remove existing highway sign "Ferry Park & Ride Next Right"
WASHINGTON STATE FERRIES
WASHINGTON STATE DEPARTMENT OF TRANSPORTATION
KADG
SOUTHWORTH FERRY TERMINAL SIGN PROGRAM IMPLEMENTATION
Guidelines for Removal of Existing Signs
SW-2
SHEET OF SHEETS
FIELD AND PROJ. NO.
10
WASH
4-507/19.3
FEB 5.98
ENTERED BY:
CHECKED BY:

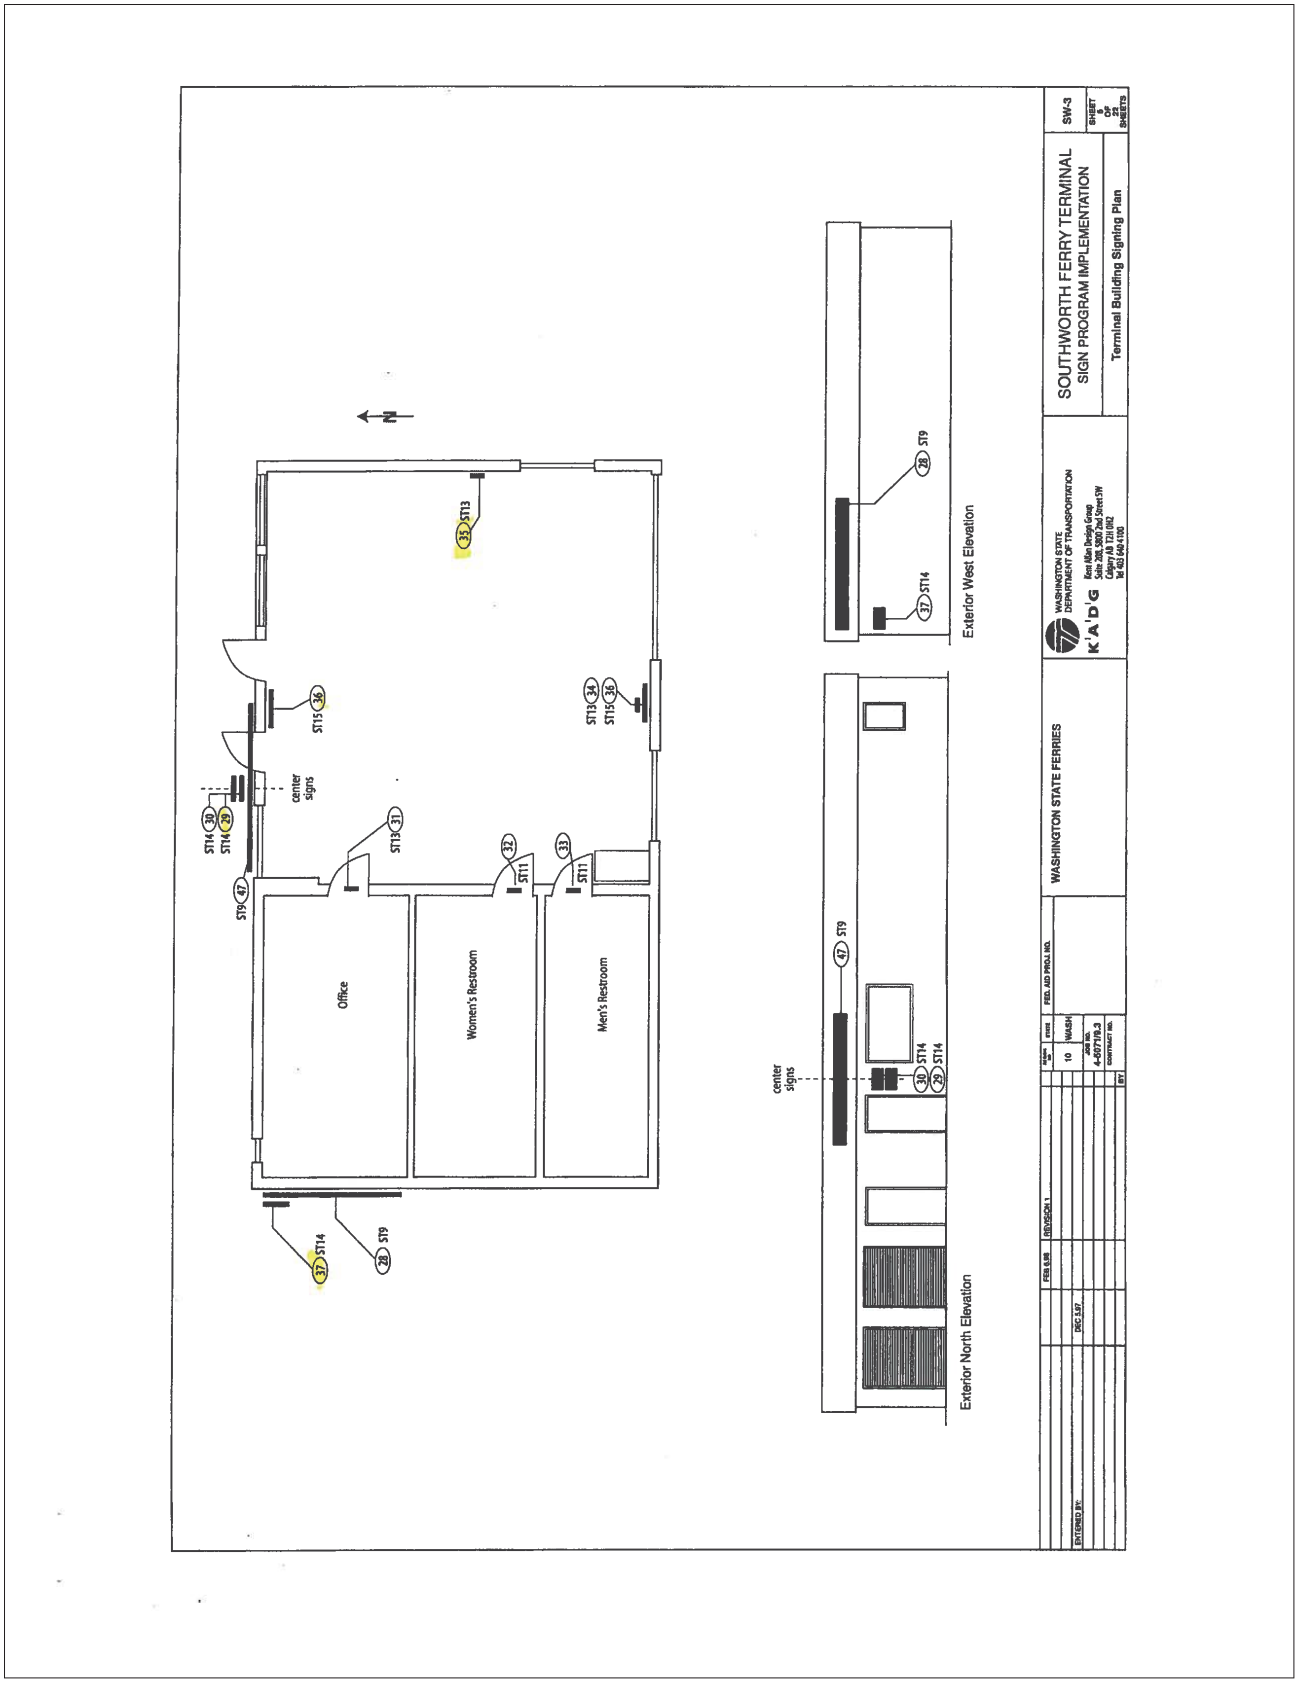
SOUTHWORTH FERRY TERMINAL
SIGN PROGRAM IMPLEMENTATION
Terminal Building Signing Plan
SW-3
WASHINGTON STATE FERRIES
WASHINGTON STATE DEPARTMENT OF TRANSPORTATION
Office
Women's Restroom
Men's Restroom
center signs
Exterior West Elevation
Exterior North Elevation
ST9
ST14
ST13
ST11
ST15
N

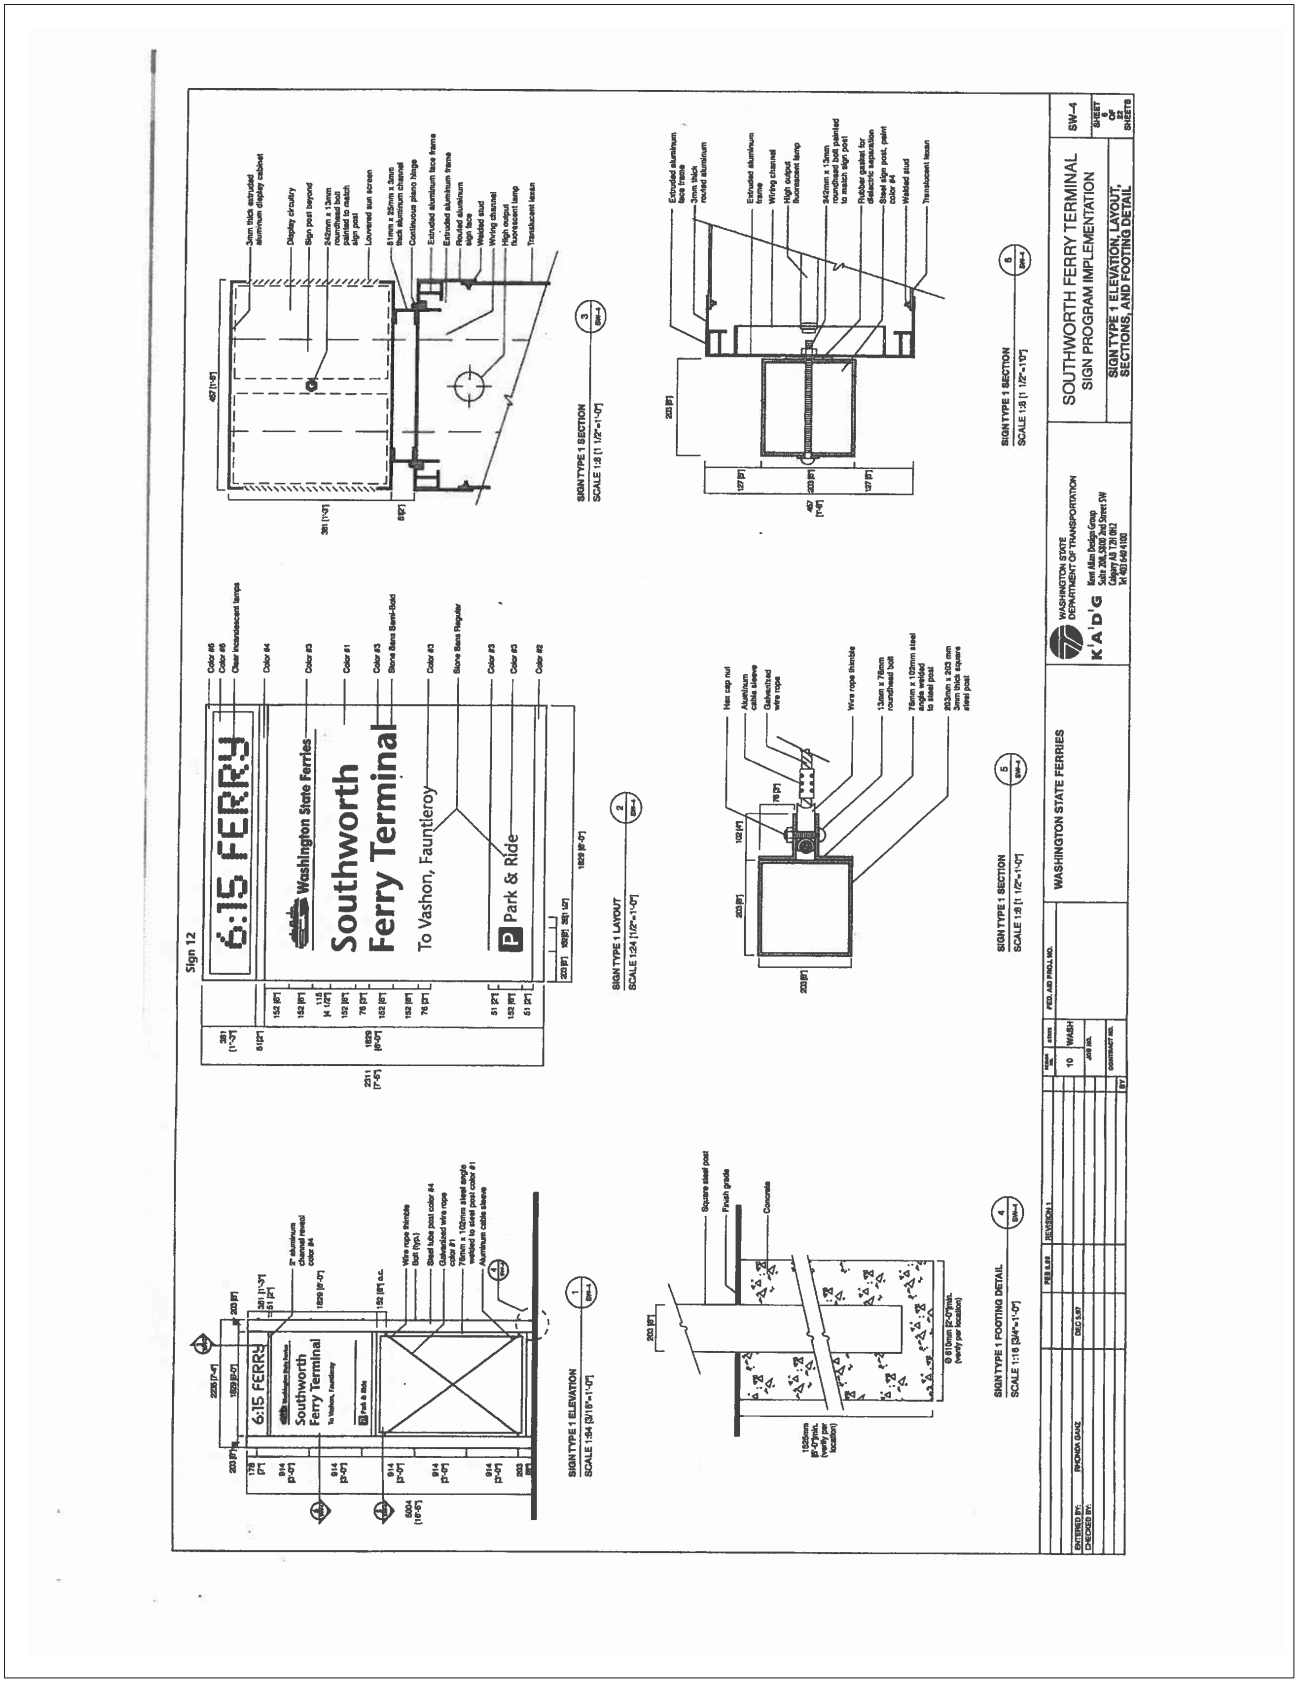
Sign 12
6:15 FERRY
Washington State Ferries
Southworth
Ferry Terminal
To Vashon, Fauntleroy
Park & Ride
SIGN TYPE 1 ELEVATION
SCALE 1:54 [3/16"=1'-0"]
SIGN TYPE 1 LAYOUT
SCALE 1:24 [1/2"=1'-0"]
SIGN TYPE 1 SECTION
SCALE 1:8 [1 1/2"=1'-0"]
SIGN TYPE 1 FOOTING DETAIL
SCALE 1:16 [3/4"=1'-0"]
WASHINGTON STATE FERRIES
WASHINGTON STATE DEPARTMENT OF TRANSPORTATION
K'A'D'G
SOUTHWORTH FERRY TERMINAL
SIGN PROGRAM IMPLEMENTATION
SIGN TYPE 1 ELEVATION, LAYOUT, SECTIONS, AND FOOTING DETAIL
SW-4

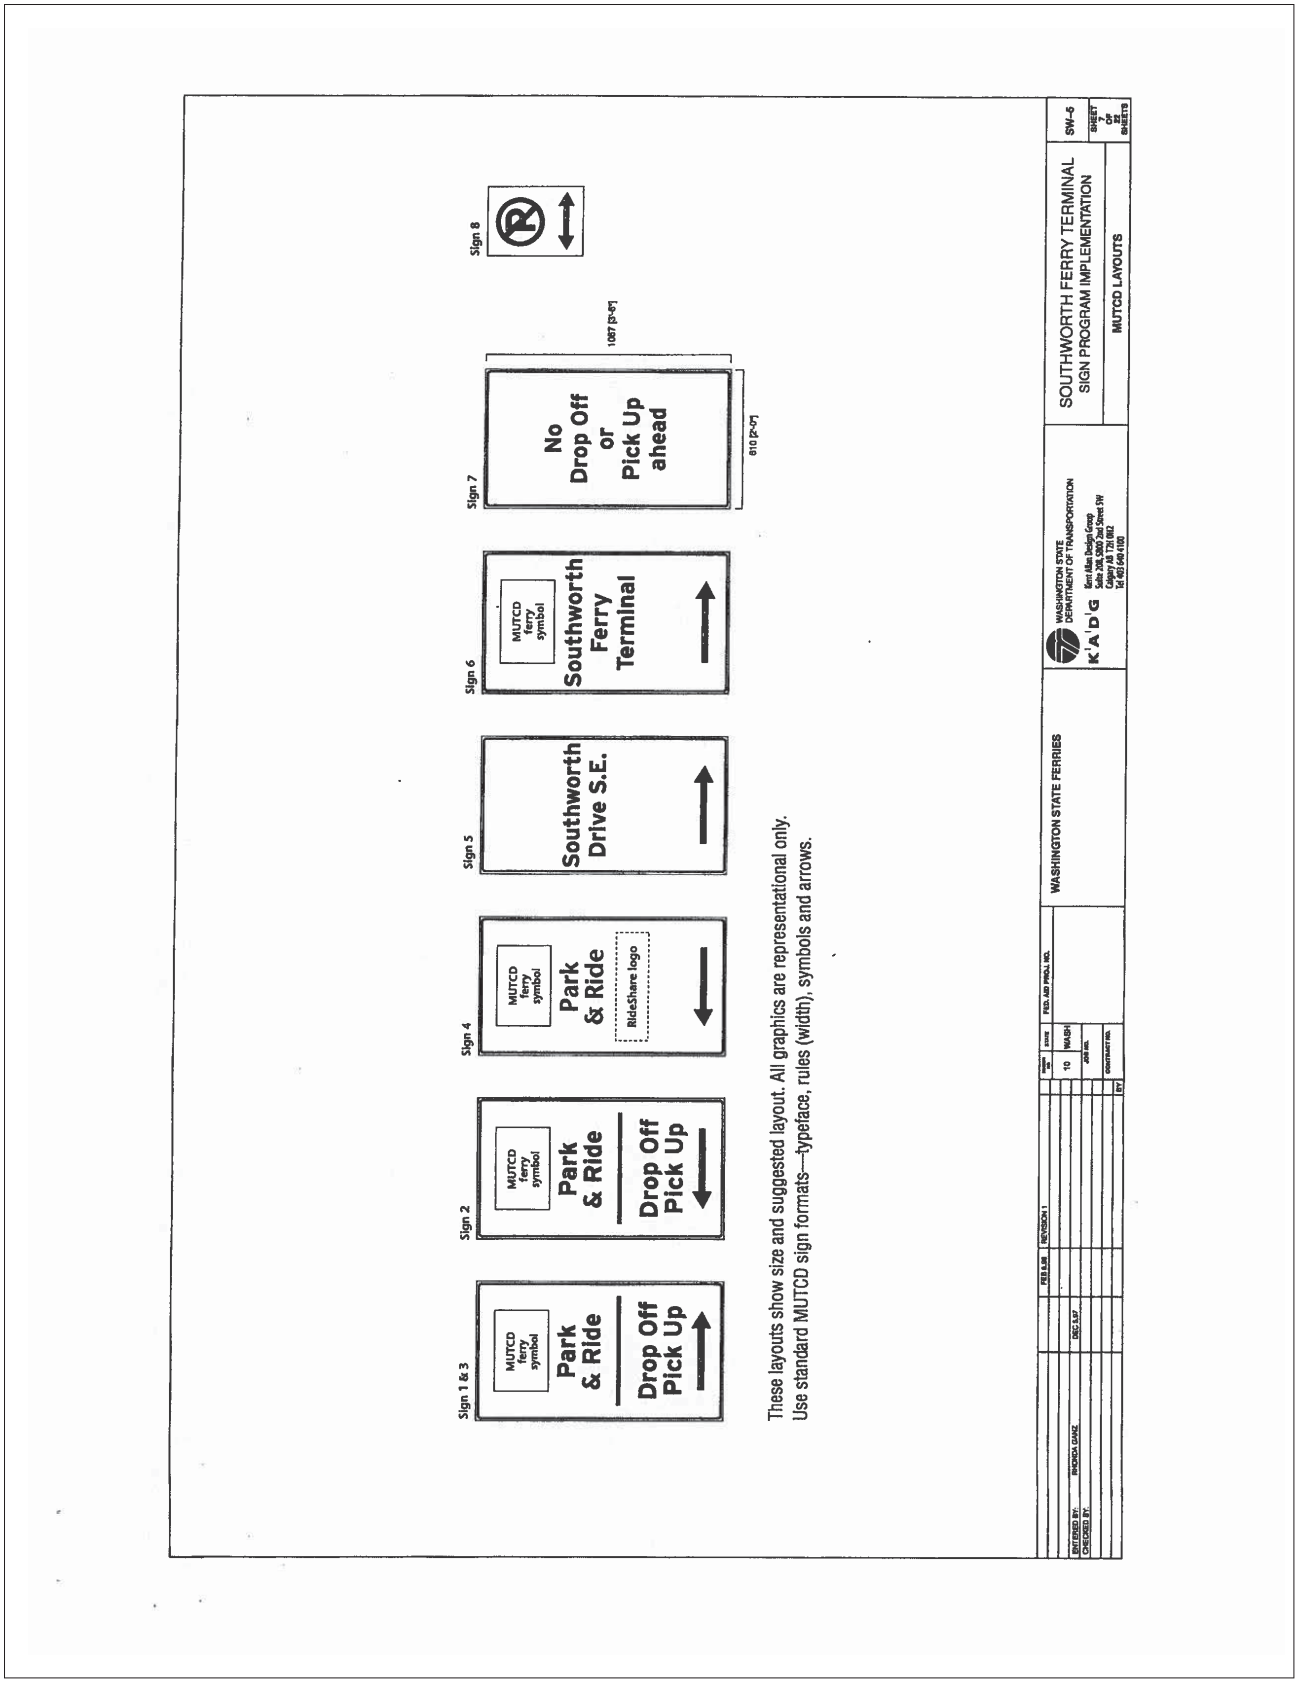
Sign 1 & 3
MUTCD ferry symbol
Park & Ride
Drop Off Pick Up
Sign 2
MUTCD ferry symbol
Park & Ride
Drop Off Pick Up
Sign 4
MUTCD ferry symbol
Park & Ride
RideShare logo
Sign 5
Southworth Drive S.E.
Sign 6
MUTCD ferry symbol
Southworth Ferry Terminal
Sign 7
No Drop Off or Pick Up ahead
Sign 8
These layouts show size and suggested layout. All graphics are representational only.
Use standard MUTCD sign formats—typeface, rules (width), symbols and arrows.
WASHINGTON STATE FERRIES
WASHINGTON STATE DEPARTMENT OF TRANSPORTATION
SOUTHWORTH FERRY TERMINAL
SIGN PROGRAM IMPLEMENTATION
MUTCD LAYOUTS
SW-5

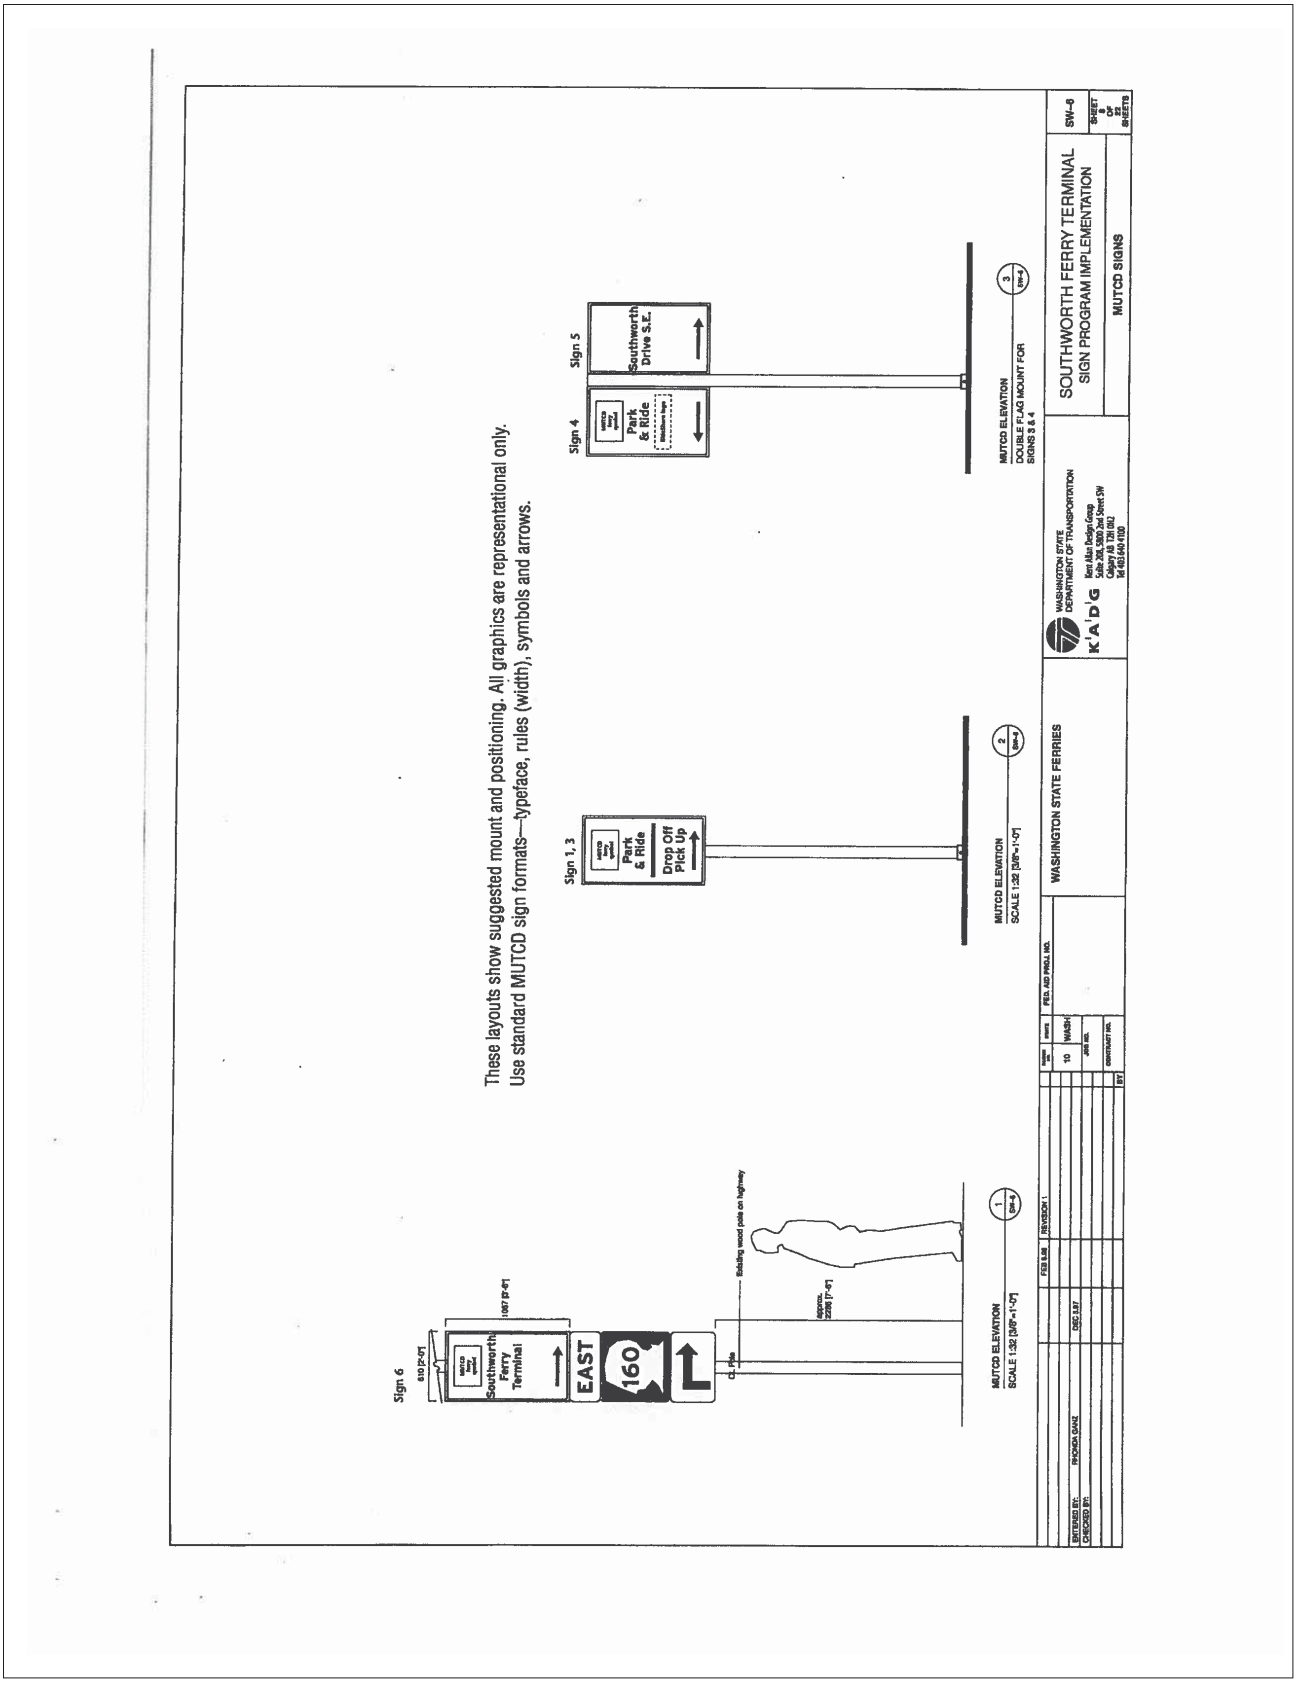
These layouts show suggested mount and positioning. All graphics are representational only.
Use standard MUTCD sign formats—typeface, rules (width), symbols and arrows.
Sign 6
Southworth Ferry Terminal
EAST
160
Sign 1, 3
Park & Ride
Drop Off Pick Up
Sign 4
Park & Ride
Sign 5
Southworth Drive S.E.
MUTCD ELEVATION
SCALE 1:32 [3/8"=1'-0"]
MUTCD ELEVATION
SCALE 1:32 [3/8"=1'-0"]
MUTCD ELEVATION
DOUBLE FLAG MOUNT FOR SIGNS 3 & 4
WASHINGTON STATE FERRIES
WASHINGTON STATE DEPARTMENT OF TRANSPORTATION
SOUTHWORTH FERRY TERMINAL
SIGN PROGRAM IMPLEMENTATION
MUTCD SIGNS
SW-6

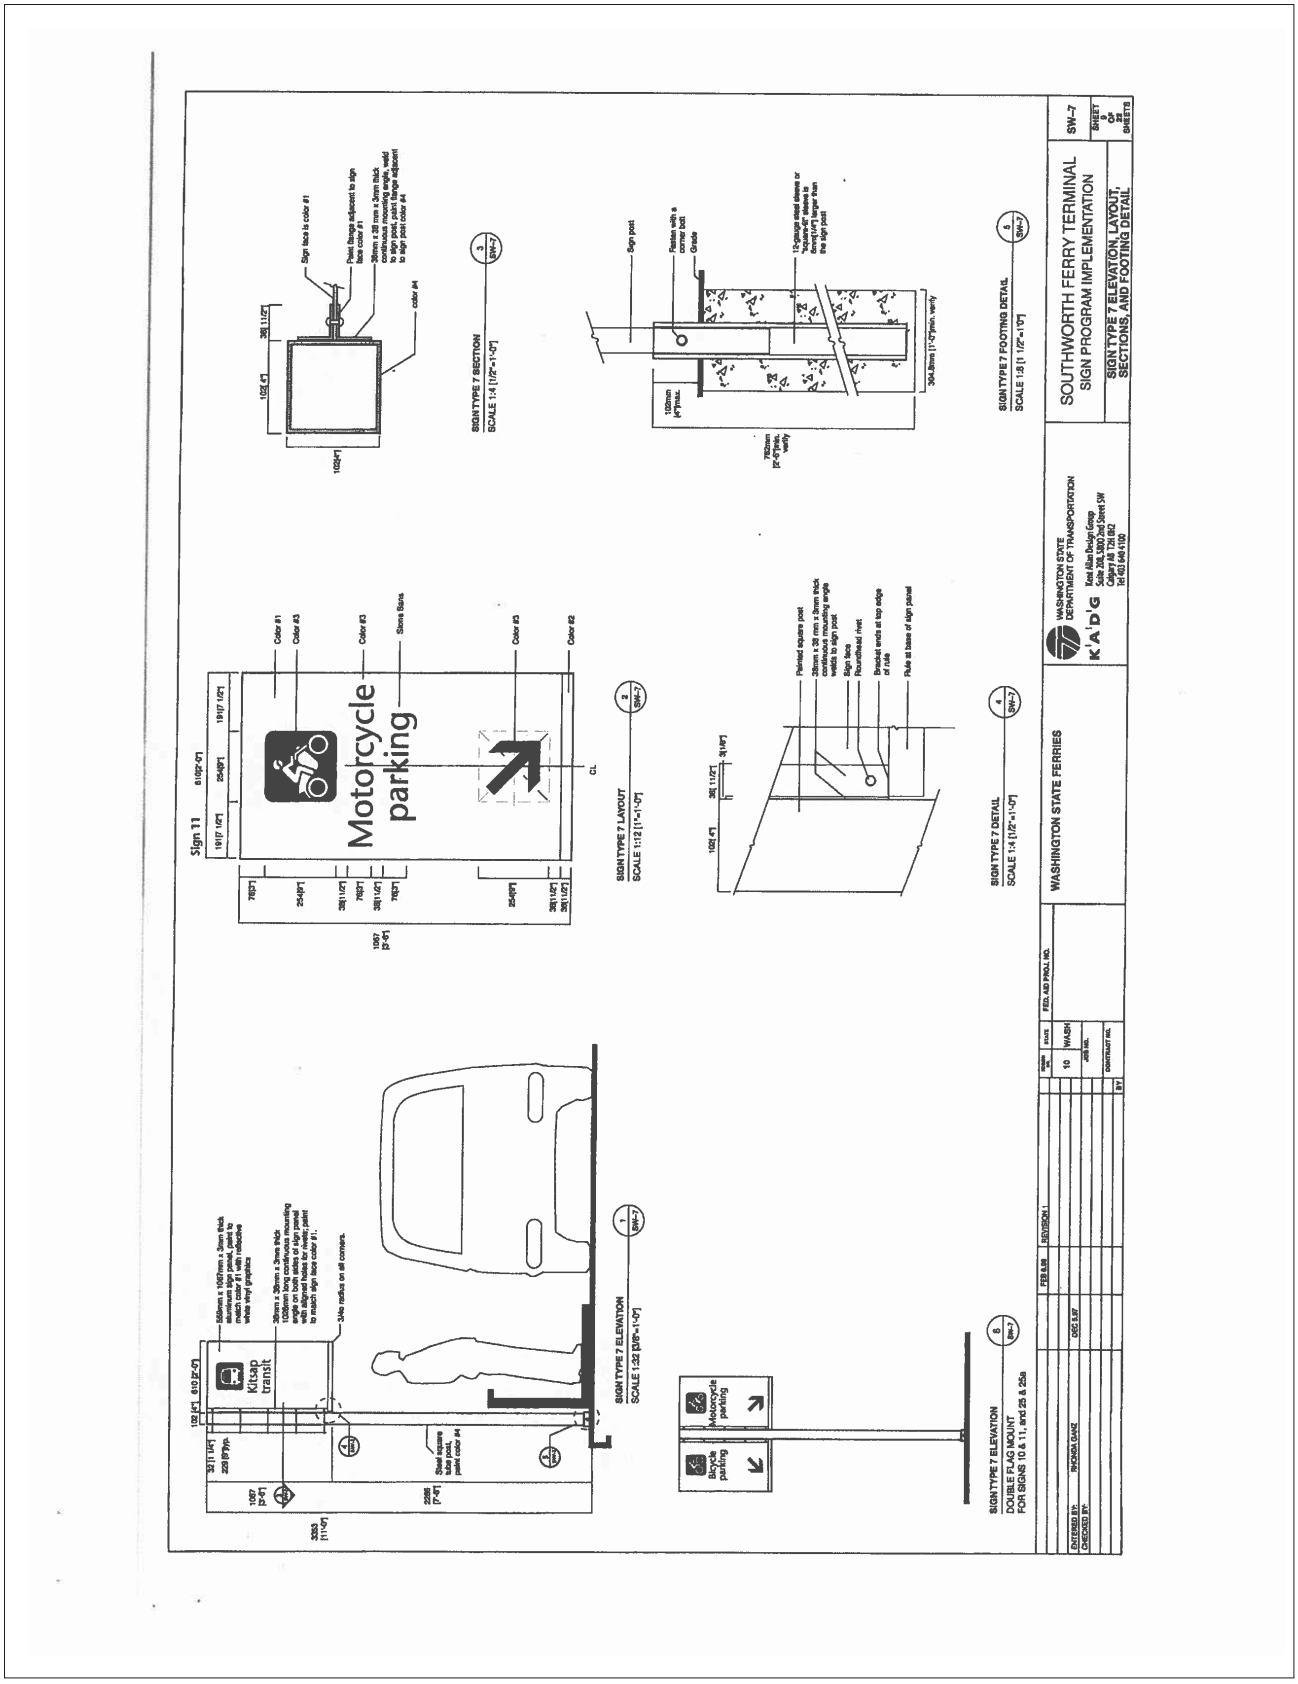
SOUTHWORTH FERRY TERMINAL
SIGN PROGRAM IMPLEMENTATION
SIGN TYPE 7 ELEVATION, LAYOUT, SECTIONS, AND FOOTING DETAIL
SW-7
WASHINGTON STATE FERRIES
WASHINGTON STATE DEPARTMENT OF TRANSPORTATION
Motorcycle parking
Kitsap transit
SIGN TYPE 7 ELEVATION
SCALE 1:32 [3/8"=1'-0"]
SIGN TYPE 7 LAYOUT
SCALE 1:12 [1"=1'-0"]
SIGN TYPE 7 SECTION
SCALE 1:4 [1/2"=1'-0"]
SIGN TYPE 7 DETAIL
SCALE 1:4 [1/2"=1'-0"]
SIGN TYPE 7 FOOTING DETAIL
SCALE 1:8 [1 1/2"=1'0"]
SIGN TYPE 7 ELEVATION
DOUBLE FLAG MOUNT
FOR SIGNS 10 & 11, and 25 & 25a
Sign 11
Bicycle parking
Motorcycle parking

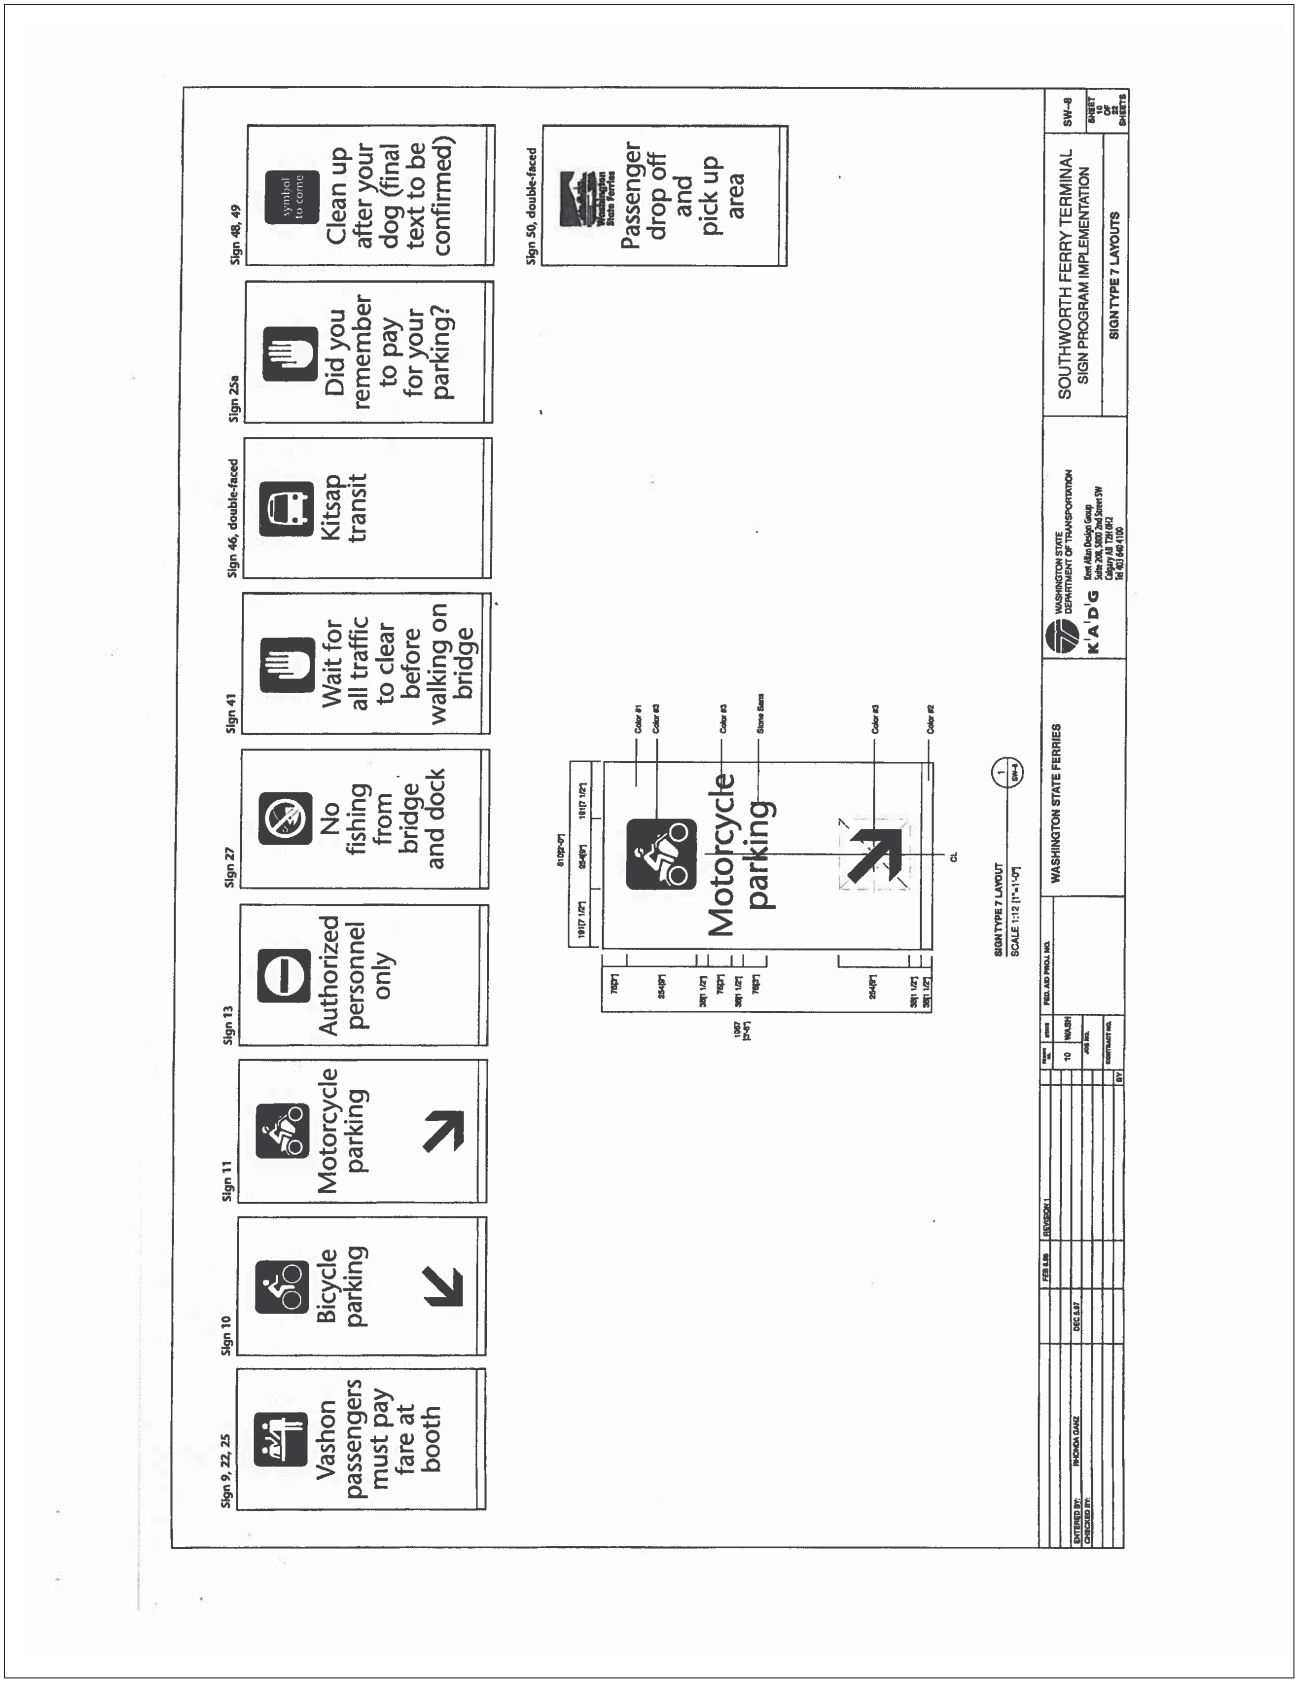
Sign 9, 22, 25
Vashon passengers must pay fare at booth
Sign 10
Bicycle parking
Sign 11
Motorcycle parking
Sign 13
Authorized personnel only
Sign 27
No fishing from bridge and dock
Sign 41
Wait for all traffic to clear before walking on bridge
Sign 46, double-faced
Kitsap transit
Sign 25a
Did you remember to pay for your parking?
Sign 48, 49
symbol to come
Clean up after your dog (final text to be confirmed)
Sign 50, double-faced
Passenger drop off and pick up area
Motorcycle parking
SIGN TYPE 7 LAYOUT
SCALE 1:12 [1"=1'-0"]
WASHINGTON STATE FERRIES
WASHINGTON STATE DEPARTMENT OF TRANSPORTATION
SOUTHWORTH FERRY TERMINAL
SIGN PROGRAM IMPLEMENTATION
SIGN TYPE 7 LAYOUTS
SW-8

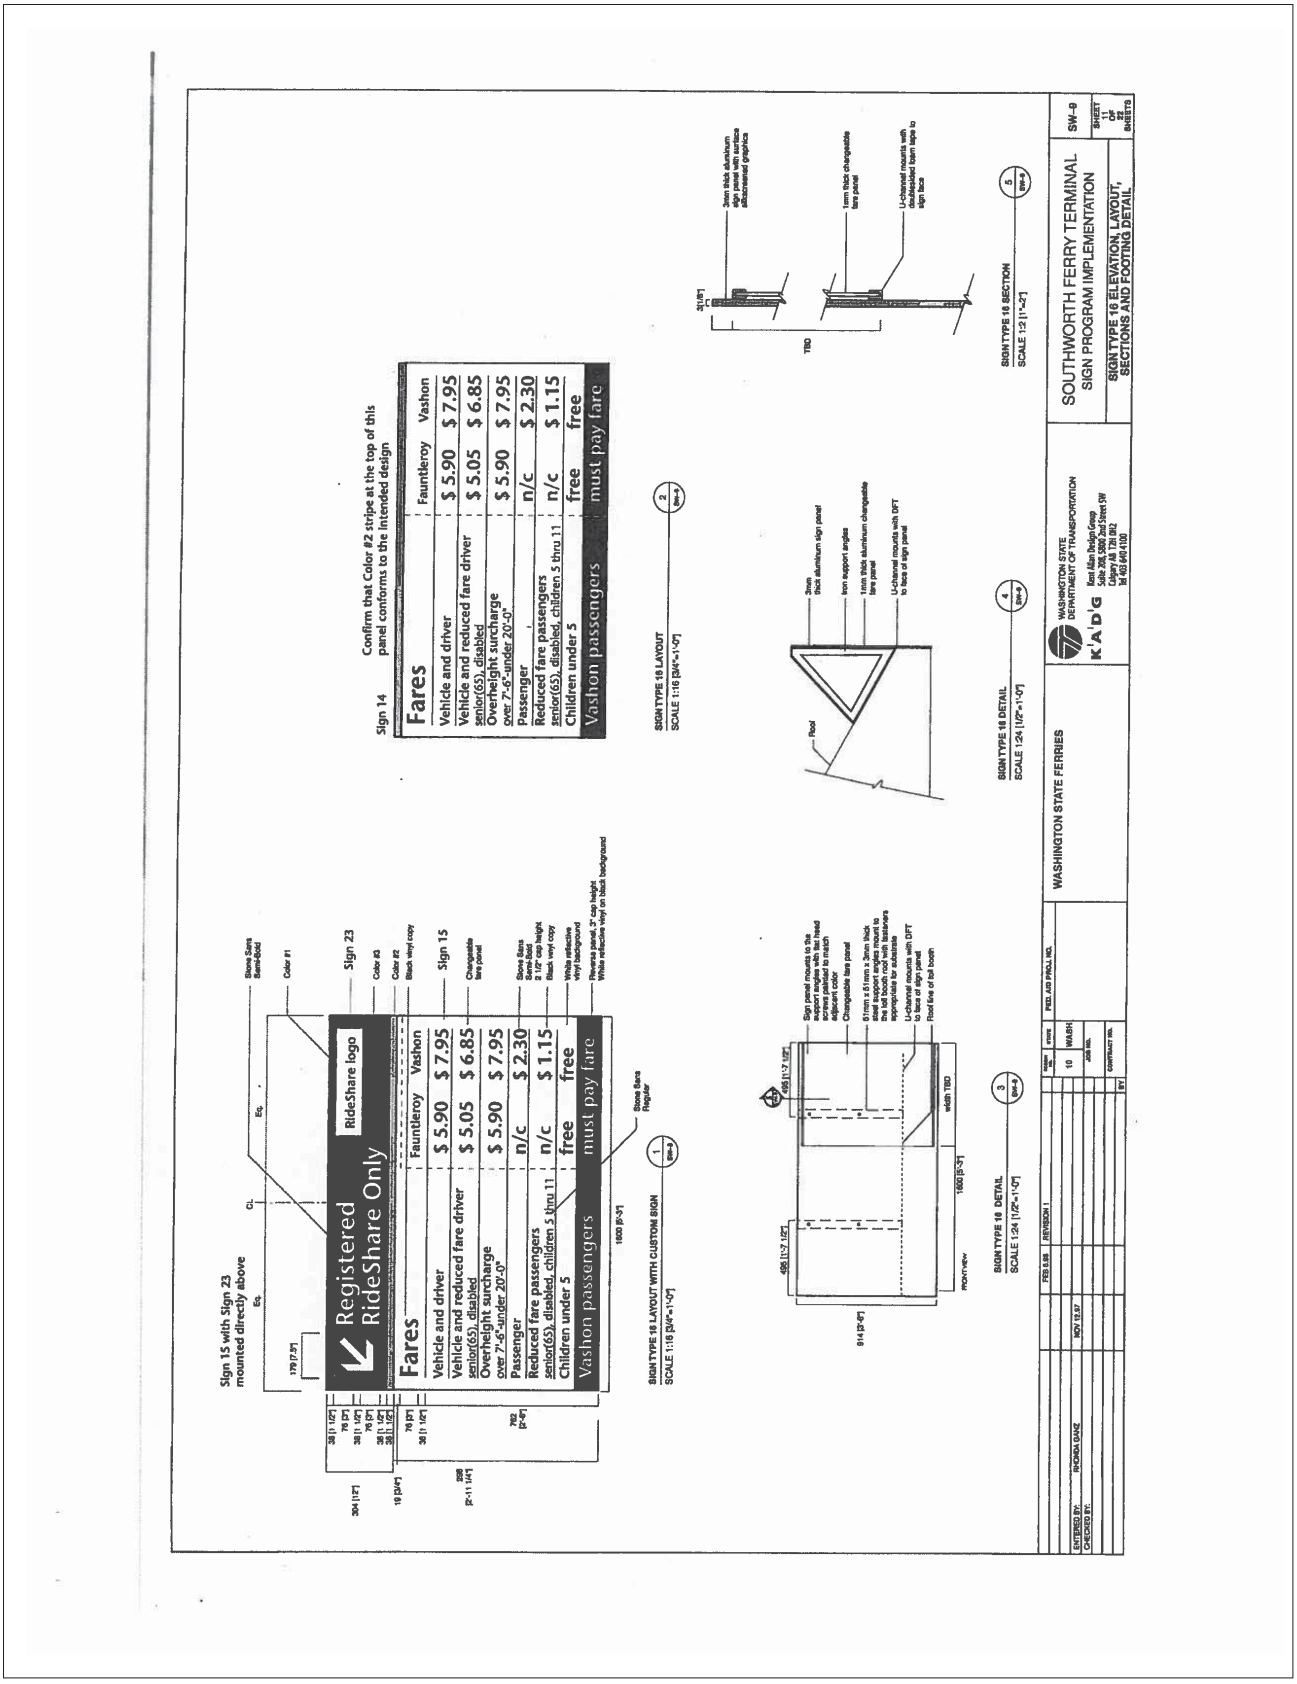
Registered RideShare Only
RideShare logo
Fares
Fauntleroy Vashon
Vehicle and driver $ 5.90 $ 7.95
Vehicle and reduced fare driver $ 5.05 $ 6.85
Overheight surcharge over 7'-6"-under 20'-0" $ 5.90 $ 7.95
Passenger n/c $ 2.30
Reduced fare passengers senior(65), disabled, children 5 thru 11 n/c $ 1.15
Children under 5 free free
Vashon passengers must pay fare
Sign 15 with Sign 23 mounted directly above
Sign 23
Sign 15
Sign 14
Confirm that Color #2 stripes at the top of this panel conforms to the intended design
SIGN TYPE 16 LAYOUT WITH CUSTOM SIGN
SIGN TYPE 16 LAYOUT
SIGN TYPE 16 DETAIL
SIGN TYPE 16 SECTION
WASHINGTON STATE FERRIES
SOUTHWORTH FERRY TERMINAL
SIGN PROGRAM IMPLEMENTATION
SIGN TYPE 16 ELEVATION, LAYOUT, SECTIONS AND FOOTING DETAIL
SW-9

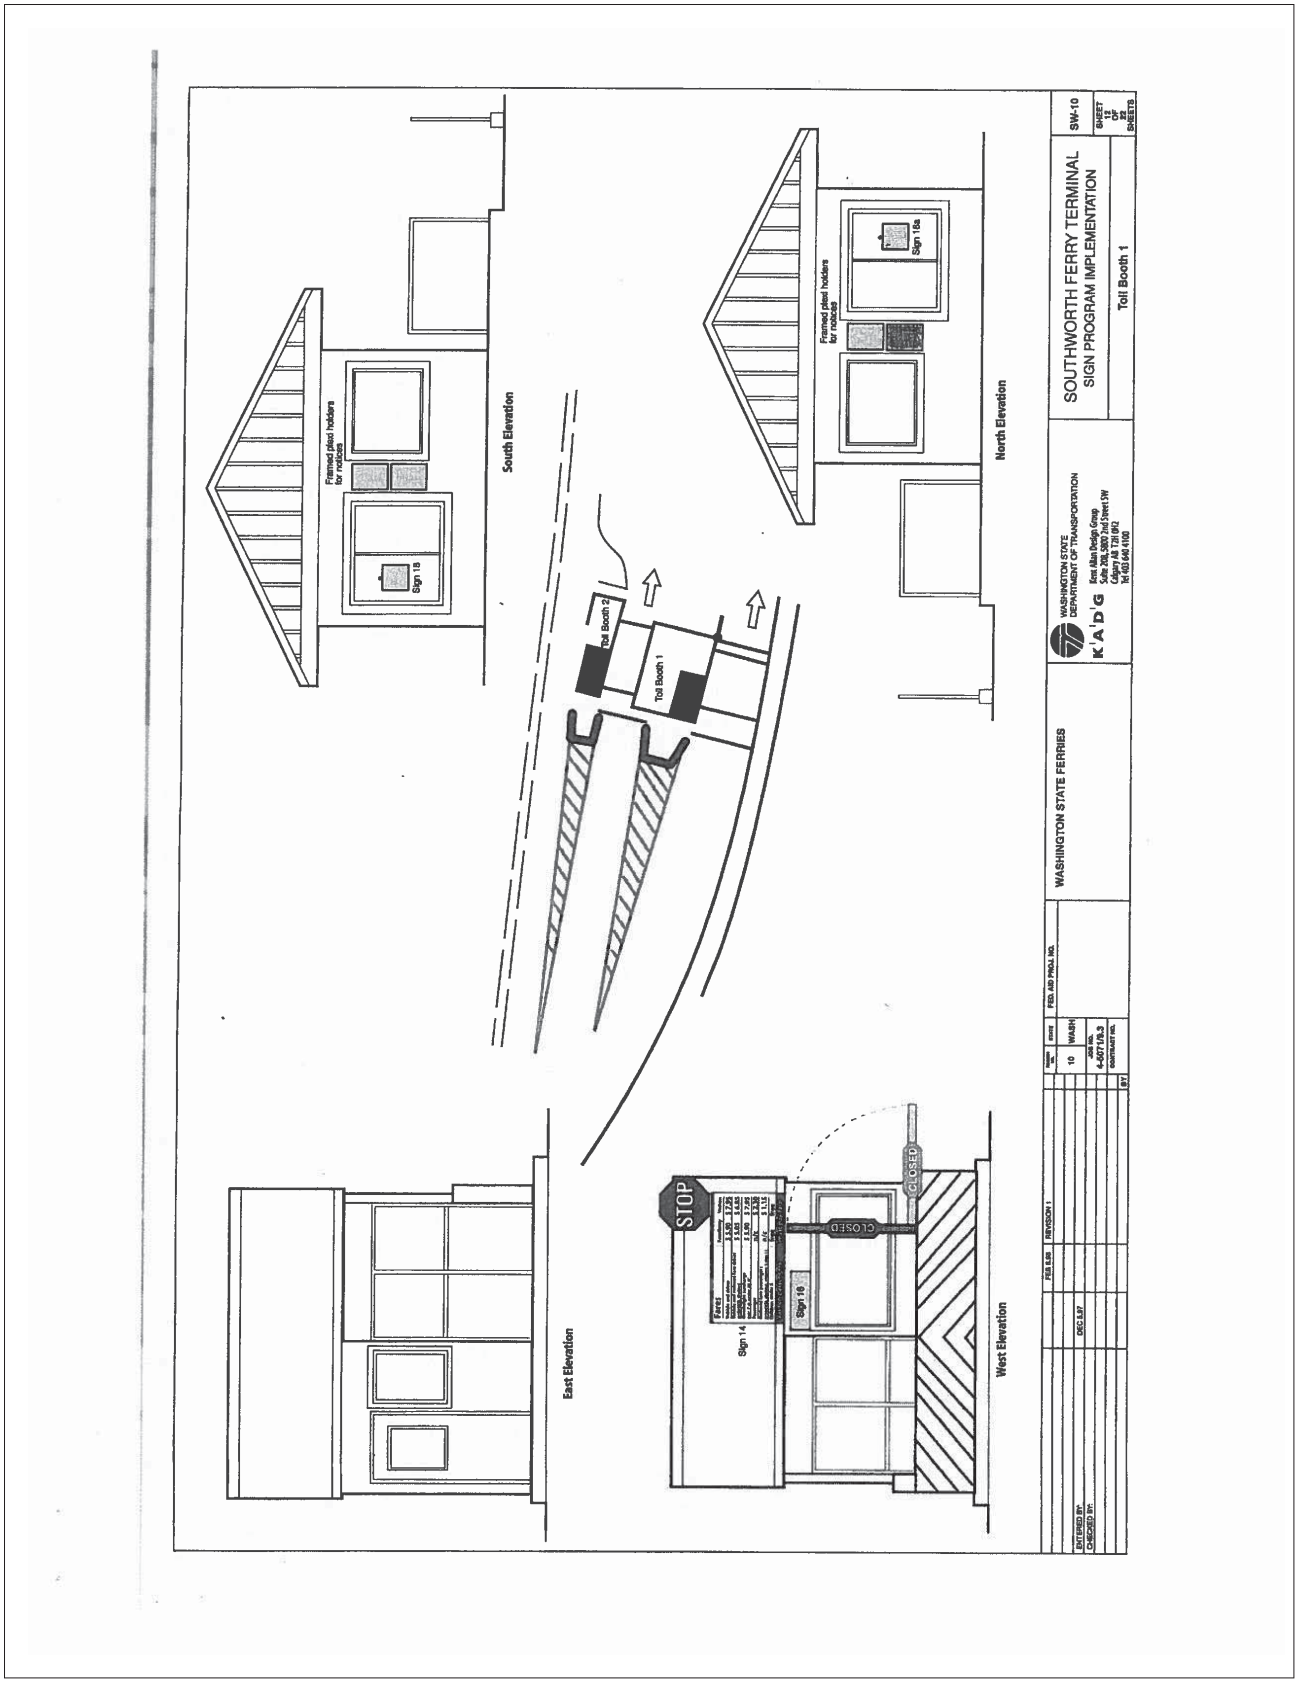
South Elevation
North Elevation
East Elevation
West Elevation
Framed plexi holders for notices
Sign 18
Sign 18a
Toll Booth 1
Toll Booth 2
STOP
CLOSED
Sign 14
Sign 16
SOUTHWORTH FERRY TERMINAL
SIGN PROGRAM IMPLEMENTATION
Toll Booth 1
SW-10
WASHINGTON STATE FERRIES
WASHINGTON STATE DEPARTMENT OF TRANSPORTATION
K'A'D'G
Kent Allan Design Group
Suite 208, 9800 2nd Street SW
Calgary AB T2H 0H2
Tel 403 640 4100
FED. AID PROJ. NO.
WASH
4-5071/8.3
REVISION 1
DEC 5,97
ENTERED BY:
CHECKED BY:

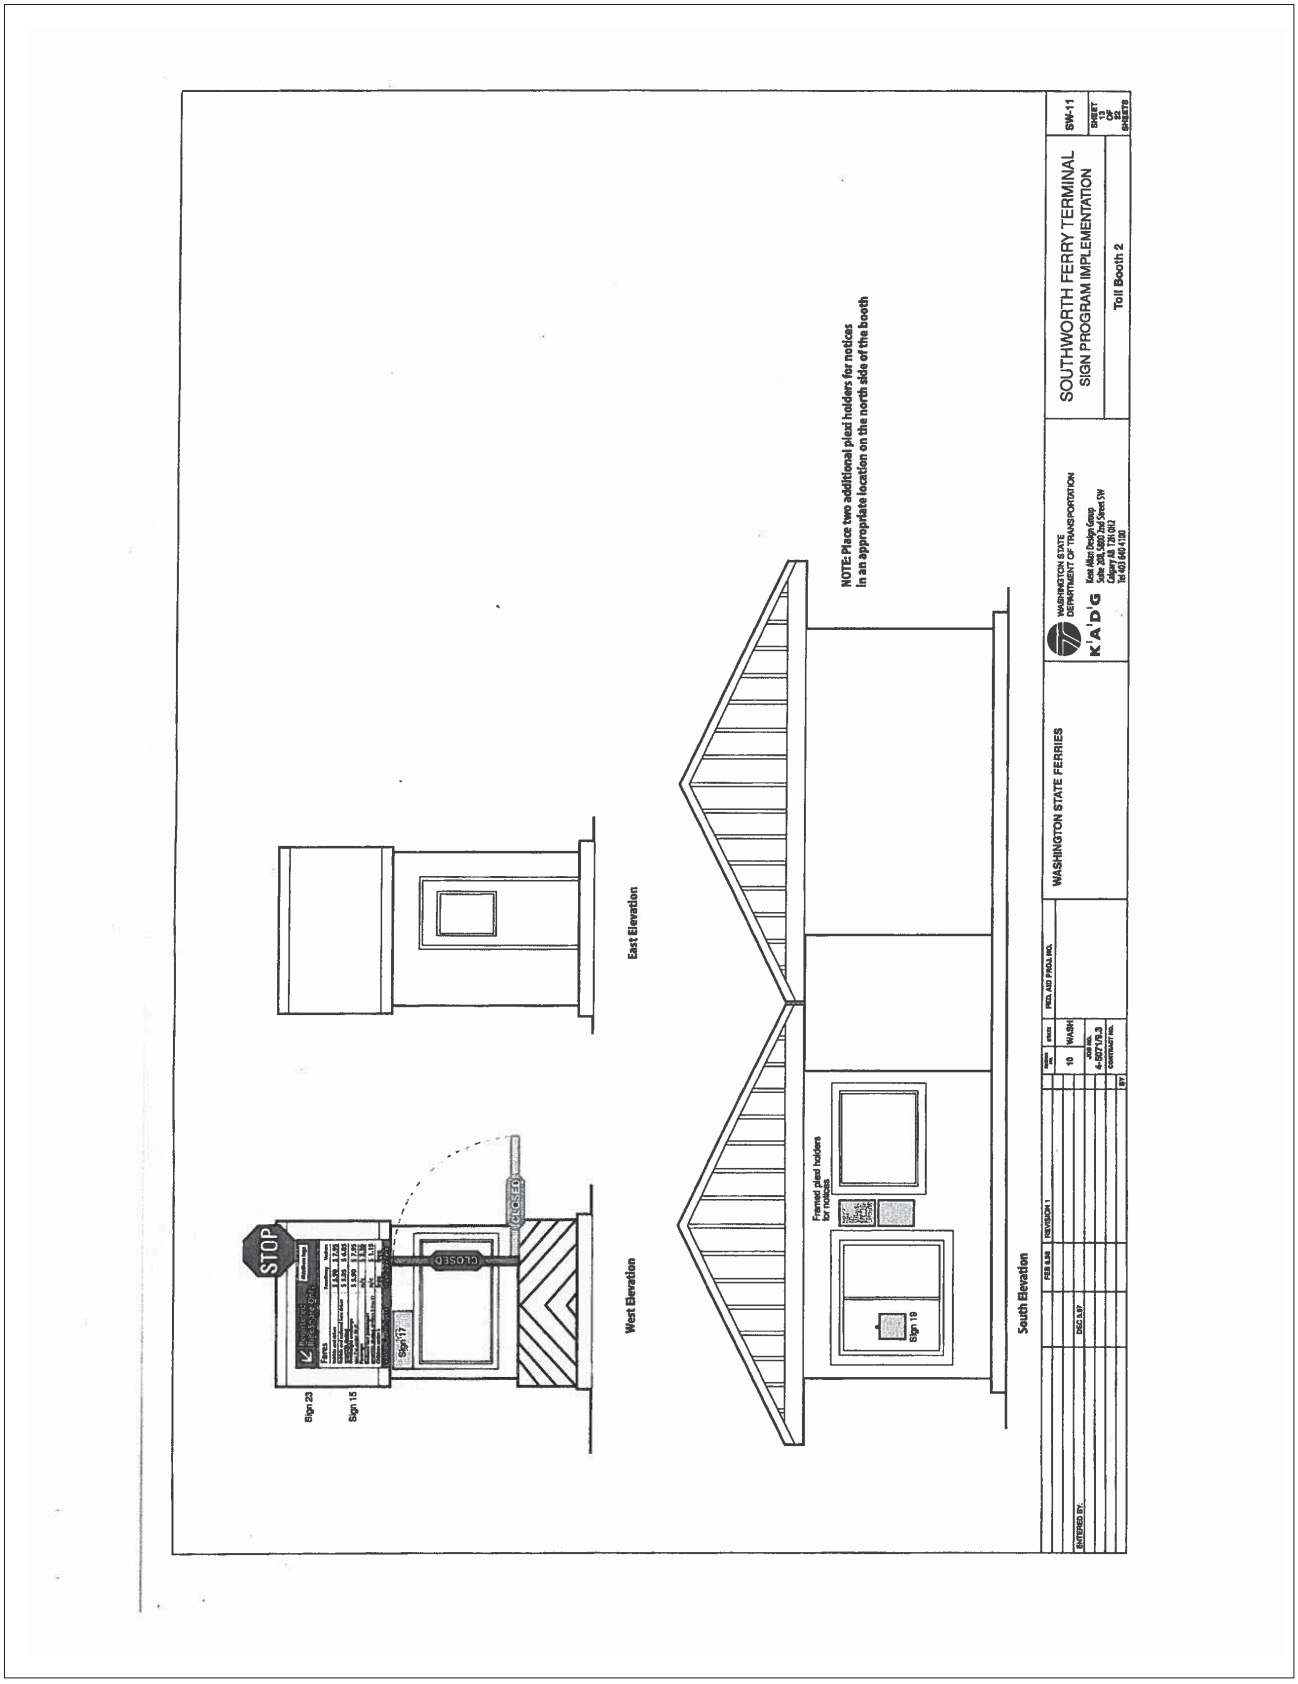
SOUTHWORTH FERRY TERMINAL
SIGN PROGRAM IMPLEMENTATION
Toll Booth 2
SW-11
WASHINGTON STATE FERRIES
WASHINGTON STATE DEPARTMENT OF TRANSPORTATION
K'A'D'G
NOTE: Place two additional plexi holders for notices in an appropriate location on the north side of the booth
East Elevation
West Elevation
South Elevation
Framed plexi holders for notices
Sign 19
Sign 23
Sign 15
Sign 17
STOP
CLOSED
CLOSED
FEB 6,98
REVISION 1
DEC 5,97
ENTERED BY:
10
WASH
4-5071/9.3
FED. AID PROJ. NO.
BY

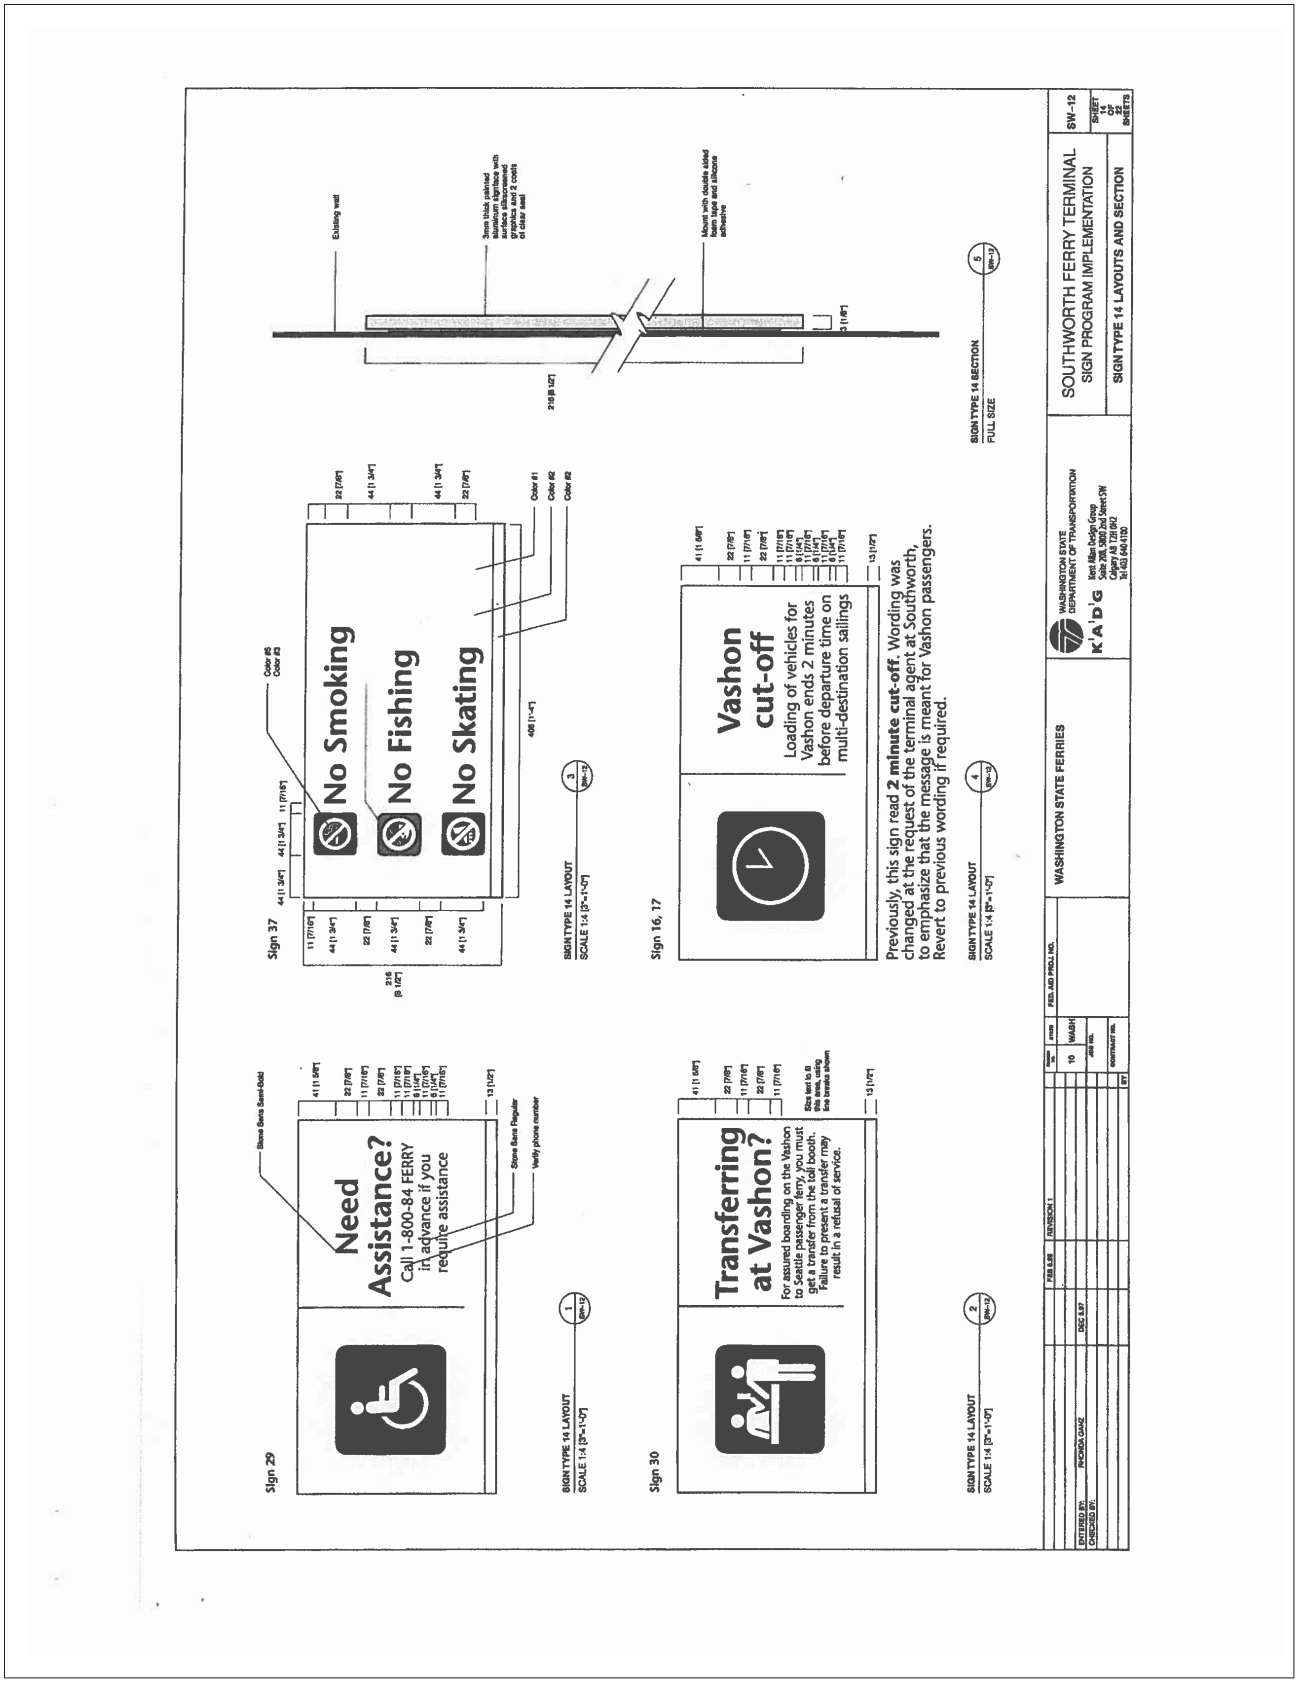
Sign 29
Need Assistance?
Call 1-800-84 FERRY in advance if you require assistance
Stone Sans Semi-Bold
Stone Sans Regular
Verify phone number
SIGN TYPE 14 LAYOUT
SCALE 1:4 [3"=1'-0"]
Sign 30
Transferring at Vashon?
For assured boarding on the Vashon to Seattle passenger ferry, you must get a transfer from the toll booth. Failure to present a transfer may result in a refusal of service.
Sign 37
No Smoking
No Fishing
No Skating
Color #1
Color #2
Color #3
Color #5
Sign 16, 17
Vashon cut-off
Loading of vehicles for Vashon ends 2 minutes before departure time on multi-destination sailings
Previously, this sign read 2 minute cut-off. Wording was changed at the request of the terminal agent at Southworth, to emphasize that the message is meant for Vashon passengers. Revert to previous wording if required.
Existing wall
3mm thick painted aluminum signface with surface silkscreened graphics and 2 coats of clear seal
Mount with double sided foam tape and silicone adhesive
SIGN TYPE 14 SECTION
FULL SIZE
WASHINGTON STATE FERRIES
WASHINGTON STATE DEPARTMENT OF TRANSPORTATION
K'A'D'G
SOUTHWORTH FERRY TERMINAL
SIGN PROGRAM IMPLEMENTATION
SIGN TYPE 14 LAYOUTS AND SECTION
SW-12
SHEET 14 OF 22 SHEETS
ENTERED BY: RHONDA GANZ
CHECKED BY:
DEC 5.97
REVISION 1
FEB 5.98
10
WASH
FED. AID PROJ. NO.
SHEET
BY

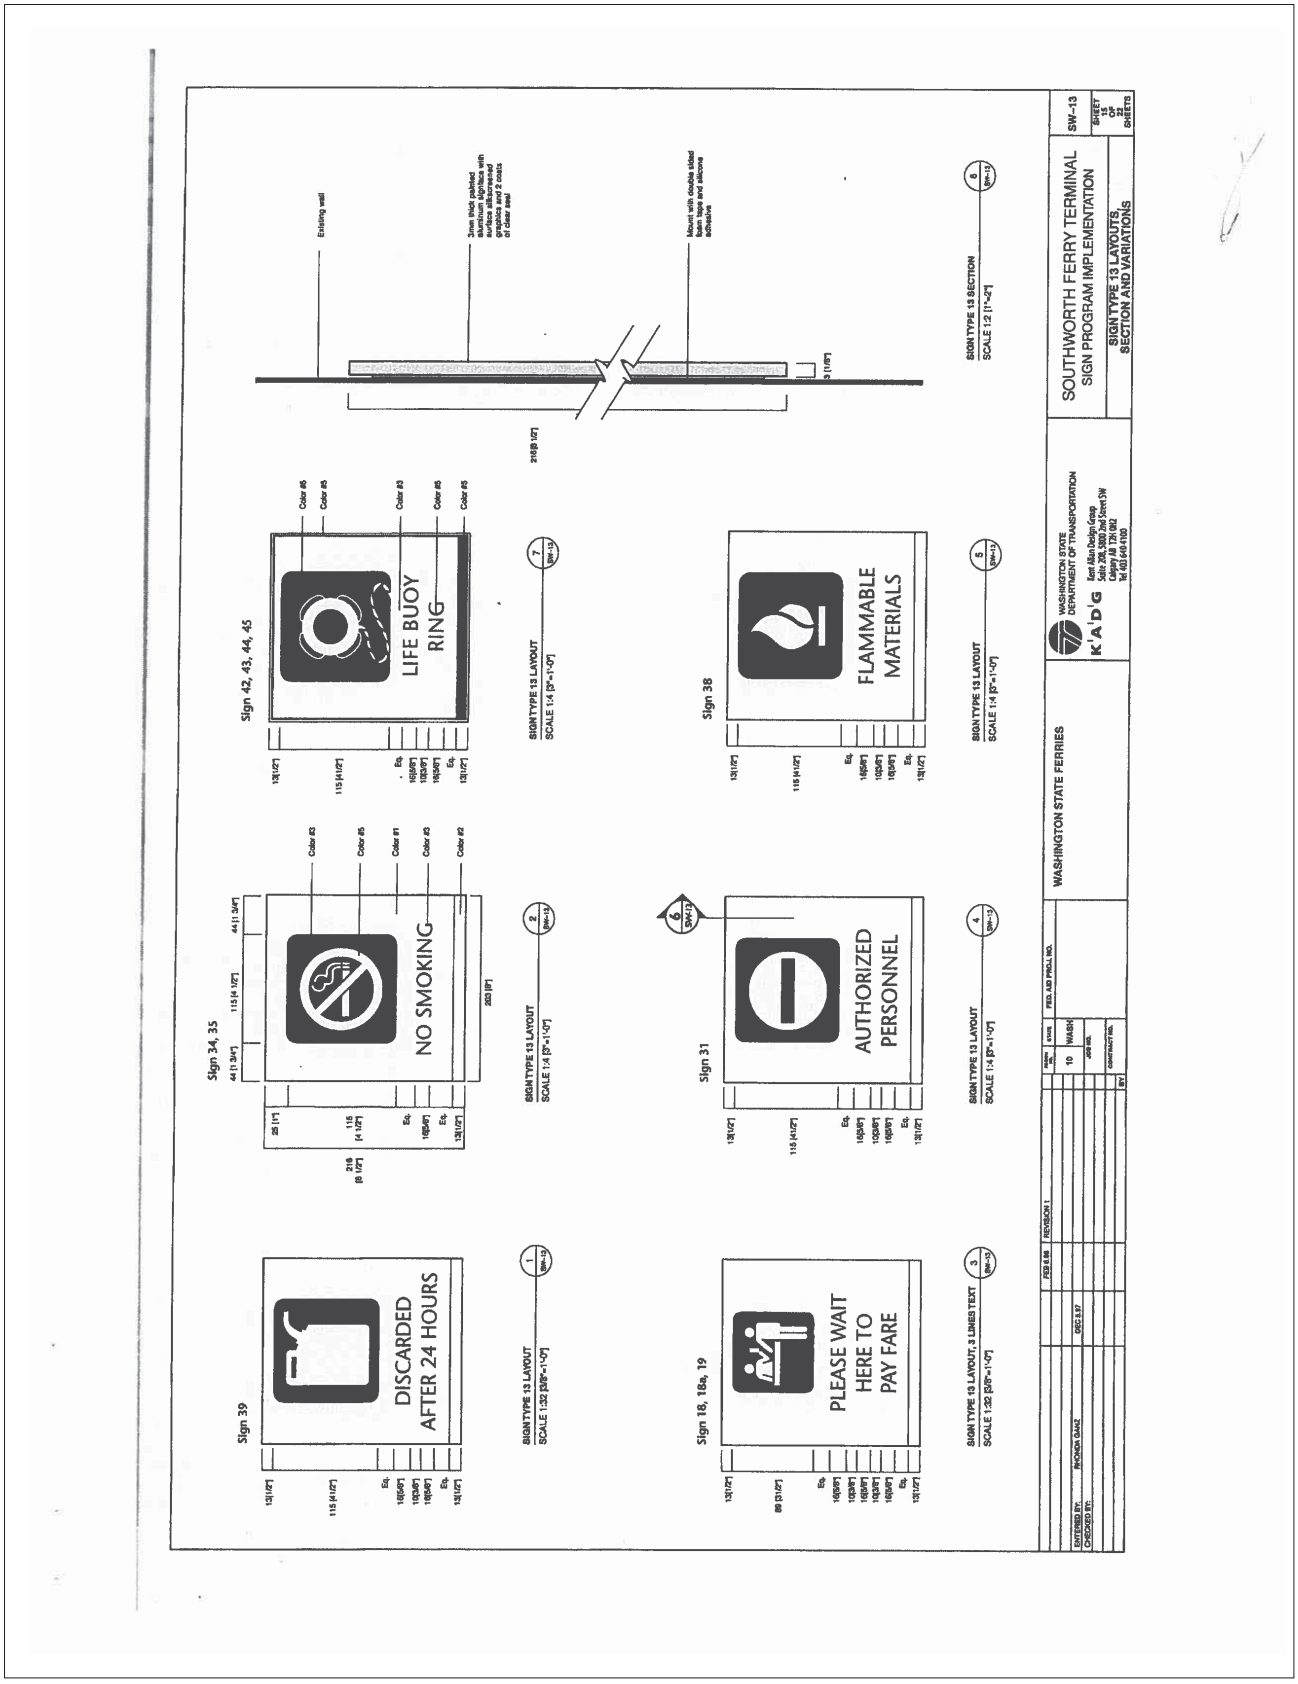
Sign 39
DISCARDED AFTER 24 HOURS
SIGN TYPE 13 LAYOUT
SCALE 1:32 [3/8"=1'-0"]
Sign 34, 35
NO SMOKING
SIGN TYPE 13 LAYOUT
SCALE 1:4 [3"=1'-0"]
Sign 42, 43, 44, 45
LIFE BUOY RING
SIGN TYPE 13 LAYOUT
SCALE 1:4 [3"=1'-0"]
Sign 18, 18a, 19
PLEASE WAIT HERE TO PAY FARE
SIGN TYPE 13 LAYOUT, 3 LINES TEXT
SCALE 1:32 [3/8"=1'-0"]
Sign 31
AUTHORIZED PERSONNEL
SIGN TYPE 13 LAYOUT
SCALE 1:4 [3"=1'-0"]
Sign 38
FLAMMABLE MATERIALS
SIGN TYPE 13 LAYOUT
SCALE 1:4 [3"=1'-0"]
SIGN TYPE 13 SECTION
SCALE 1:2 [1"=2"]
Existing wall
3mm thick painted aluminum sightface with surface silk-screened graphics and 2 coats of clear seal
Mount with double sided foam tape and silicone adhesive
WASHINGTON STATE FERRIES
WASHINGTON STATE DEPARTMENT OF TRANSPORTATION
K'A'D'G
SOUTHWORTH FERRY TERMINAL
SIGN PROGRAM IMPLEMENTATION
SIGN TYPE 13 LAYOUTS, SECTION AND VARIATIONS
SW-13
SHEET 15 OF 22 SHEETS

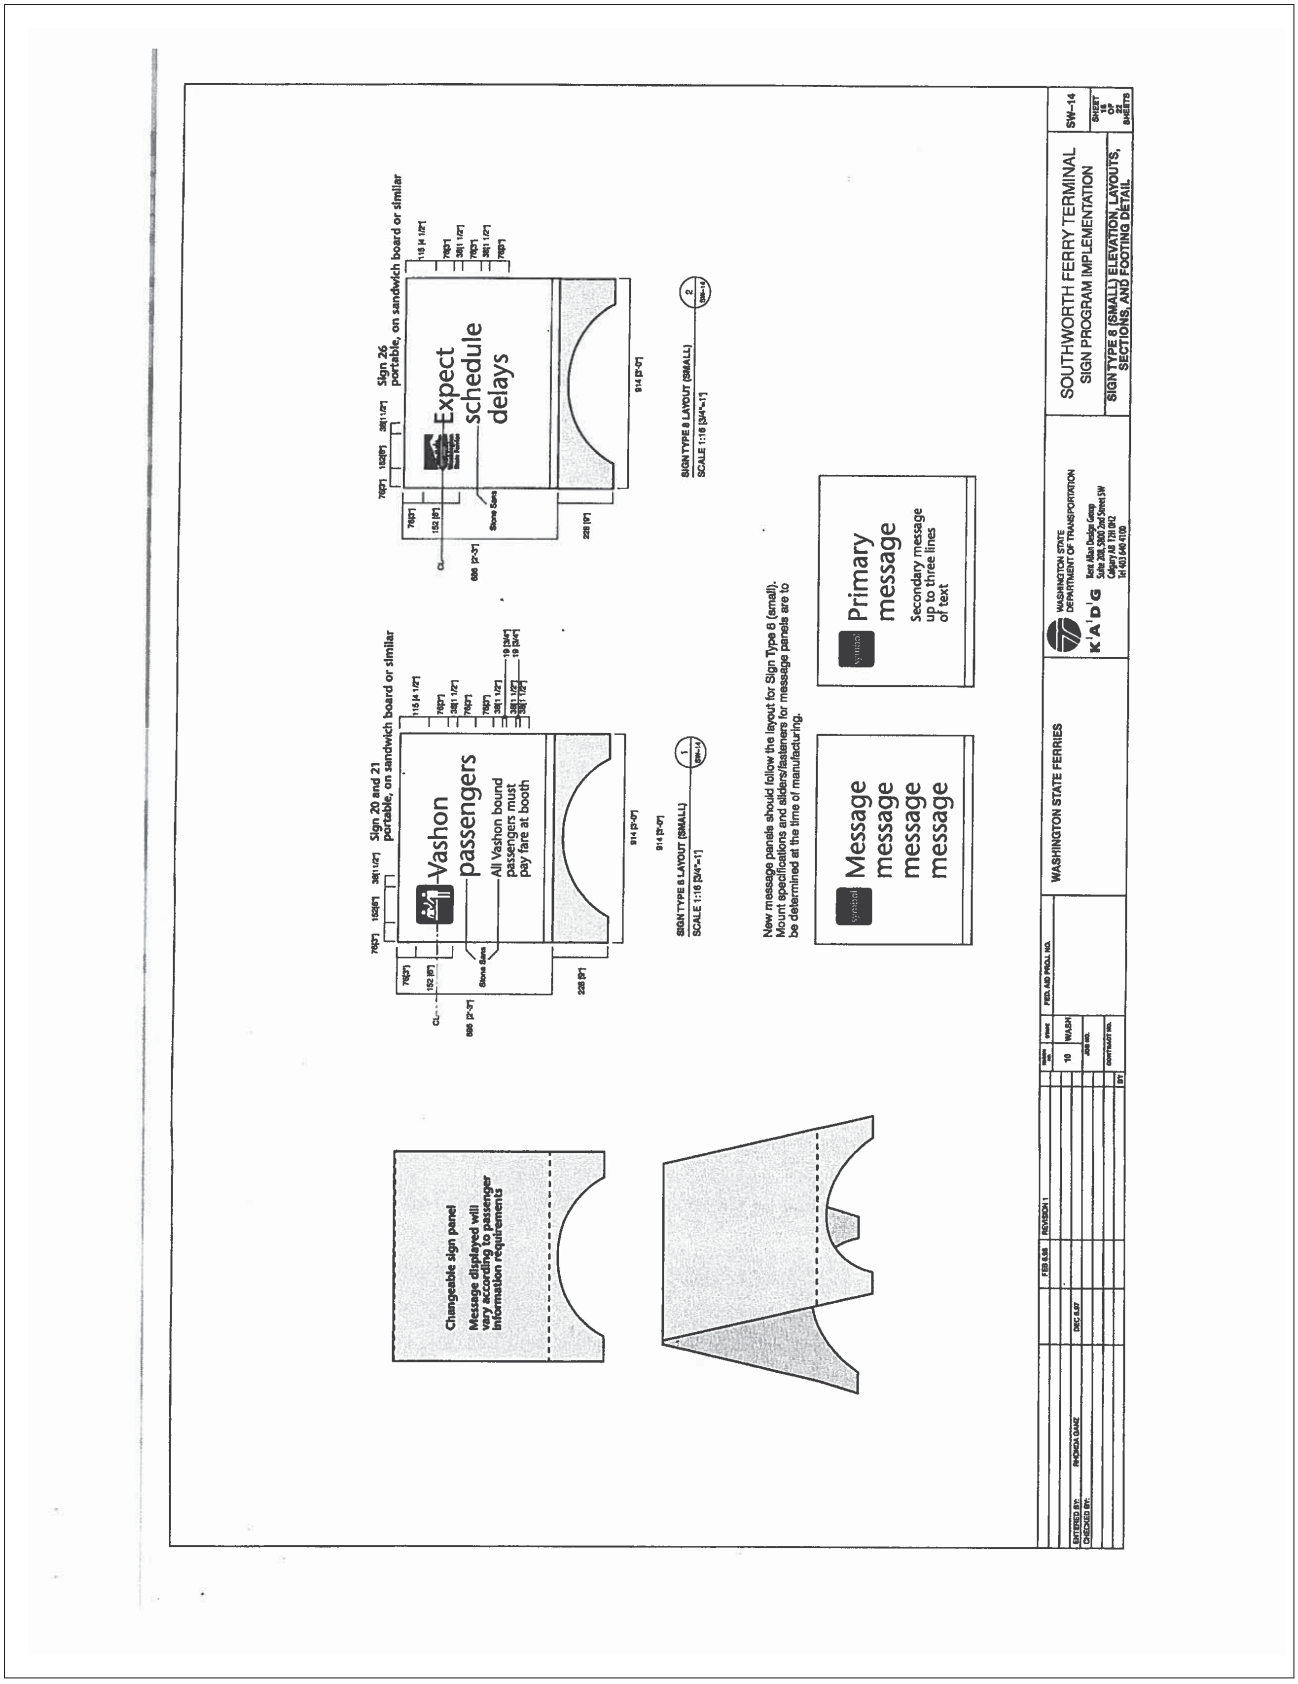
Sign 20 and 21
portable, on sandwich board or similar
Vashon passengers
All Vashon bound passengers must pay fare at booth
Stone Sans
SIGN TYPE 8 LAYOUT (SMALL)
SCALE 1:16 [3/4"=1']
Sign 26
portable, on sandwich board or similar
Expect schedule delays
Stone Sans
SIGN TYPE 8 LAYOUT (SMALL)
SCALE 1:16 [3/4"=1']
Changeable sign panel
Message displayed will vary according to passenger information requirements
New message panels should follow the layout for Sign Type 8 (small).
Mount specifications and sliders/fasteners for message panels are to be determined at the time of manufacturing.
Message message message message
Primary message
Secondary message up to three lines of text
WASHINGTON STATE FERRIES
WASHINGTON STATE DEPARTMENT OF TRANSPORTATION
K'A'D'G
SOUTHWORTH FERRY TERMINAL
SIGN PROGRAM IMPLEMENTATION
SIGN TYPE 8 (SMALL) ELEVATION, LAYOUTS, SECTIONS, AND FOOTING DETAIL
SW-14
SHEET 15 OF 22 SHEETS
FEB 6,98
REVISION 1
10
WASH
ENTERED BY:
CHECKED BY:
DEC 5,97

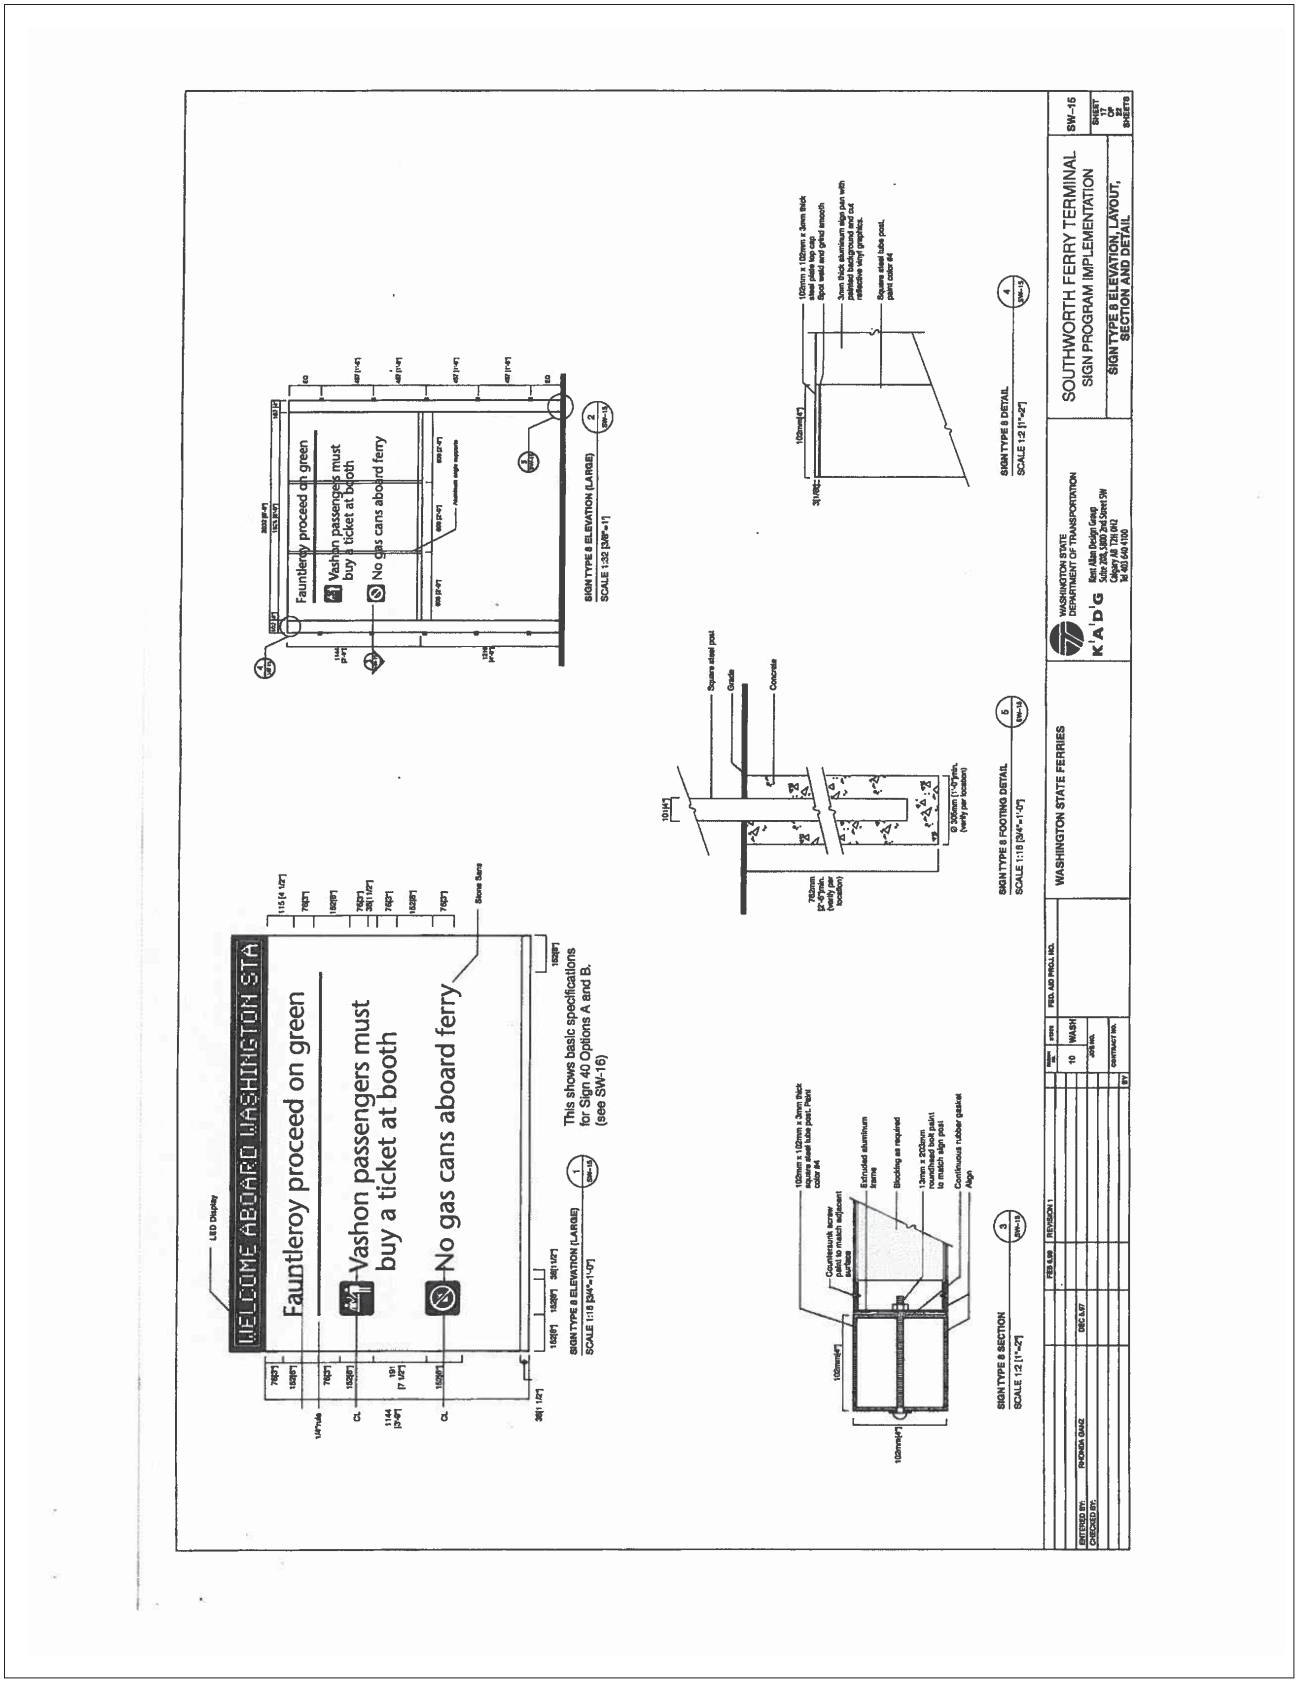
WELCOME ABOARD WASHINGTON STA
Fauntleroy proceed on green
Vashon passengers must buy a ticket at booth
No gas cans aboard ferry
This shows basic specifications for Sign 40 Options A and B. (see SW-16)
SIGN TYPE 8 ELEVATION (LARGE)
SCALE 1:16 [3/4"=1'-0"]
SIGN TYPE 8 SECTION
SCALE 1:2 [1"=2"]
SIGN TYPE 8 FOOTING DETAIL
SCALE 1:16 [3/4"=1'-0"]
SIGN TYPE 8 DETAIL
SCALE 1:2 [1"=2"]
SOUTHWORTH FERRY TERMINAL
SIGN PROGRAM IMPLEMENTATION
SIGN TYPE 8 ELEVATION, LAYOUT, SECTION AND DETAIL
SW-16
WASHINGTON STATE FERRIES
WASHINGTON STATE DEPARTMENT OF TRANSPORTATION
K'A'D'G

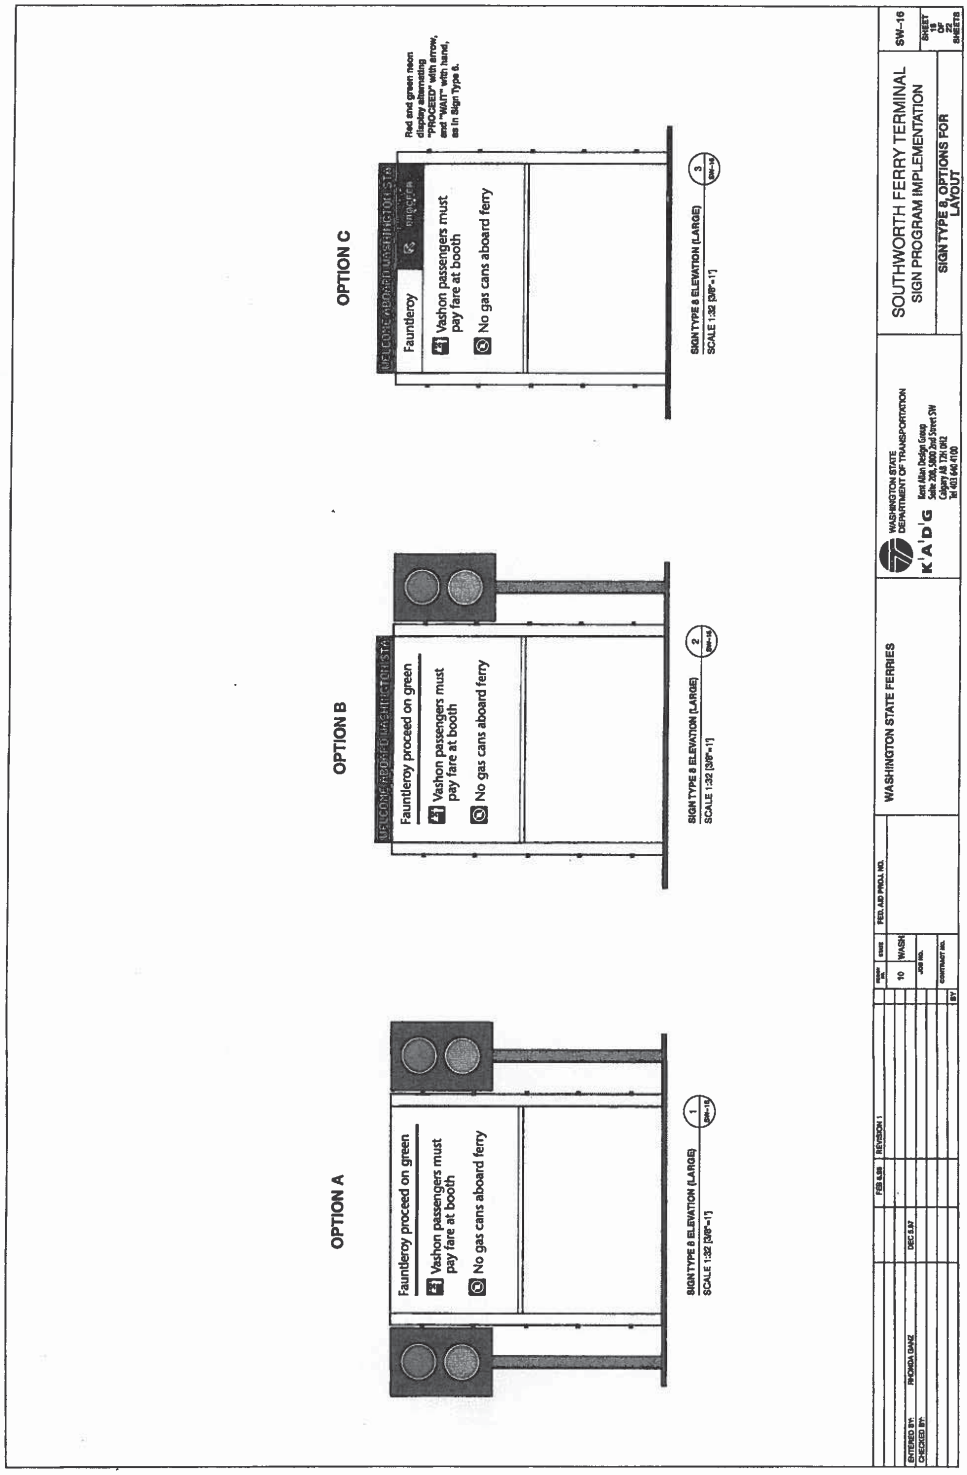
OPTION A
Faunleroy proceed on green
Vashon passengers must pay fare at booth
No gas cans aboard ferry
SIGN TYPE 8 ELEVATION (LARGE)
SCALE 1:32 [36"=1']
OPTION B
Faunleroy proceed on green
Vashon passengers must pay fare at booth
No gas cans aboard ferry
SIGN TYPE 8 ELEVATION (LARGE)
SCALE 1:32 [36"=1']
OPTION C
Faunleroy
Vashon passengers must pay fare at booth
No gas cans aboard ferry
Red and green neon display alternating "PROCEED" with arrows, and "WAIT" with hand, as in Sign Type 5.
SIGN TYPE 8 ELEVATION (LARGE)
SCALE 1:32 [36"=1']
WASHINGTON STATE FERRIES
WASHINGTON STATE DEPARTMENT OF TRANSPORTATION
K'A'D'G
SOUTHWORTH FERRY TERMINAL
SIGN PROGRAM IMPLEMENTATION
SIGN TYPE 8, OPTIONS FOR LAYOUT
SW-16

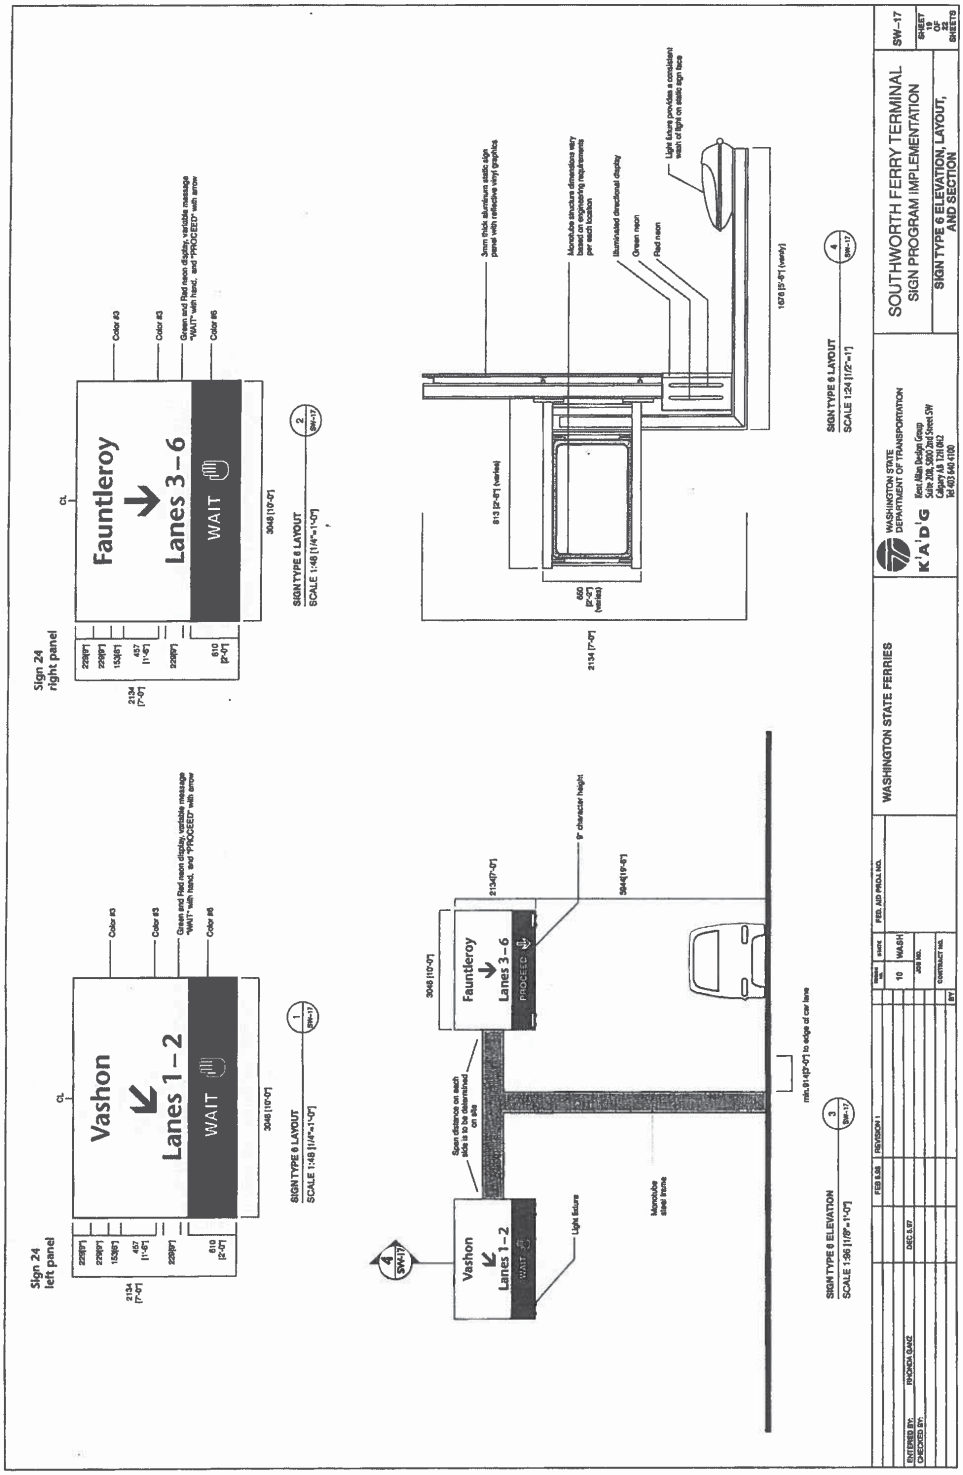
Vashon
Lanes 1 – 2
WAIT
Fauntleroy
Lanes 3 – 6
WAIT
Sign 24 left panel
Sign 24 right panel
SIGN TYPE 6 LAYOUT
SCALE 1:48 [1/4"=1'-0"]
SIGN TYPE 6 ELEVATION
SCALE 1:96 [1/8"=1'-0"]
SIGN TYPE 6 LAYOUT
SCALE 1:24 [1/2"=1']
PROCEED
WASHINGTON STATE FERRIES
SOUTHWORTH FERRY TERMINAL
SIGN PROGRAM IMPLEMENTATION
SIGN TYPE 6 ELEVATION, LAYOUT, AND SECTION
SW-17

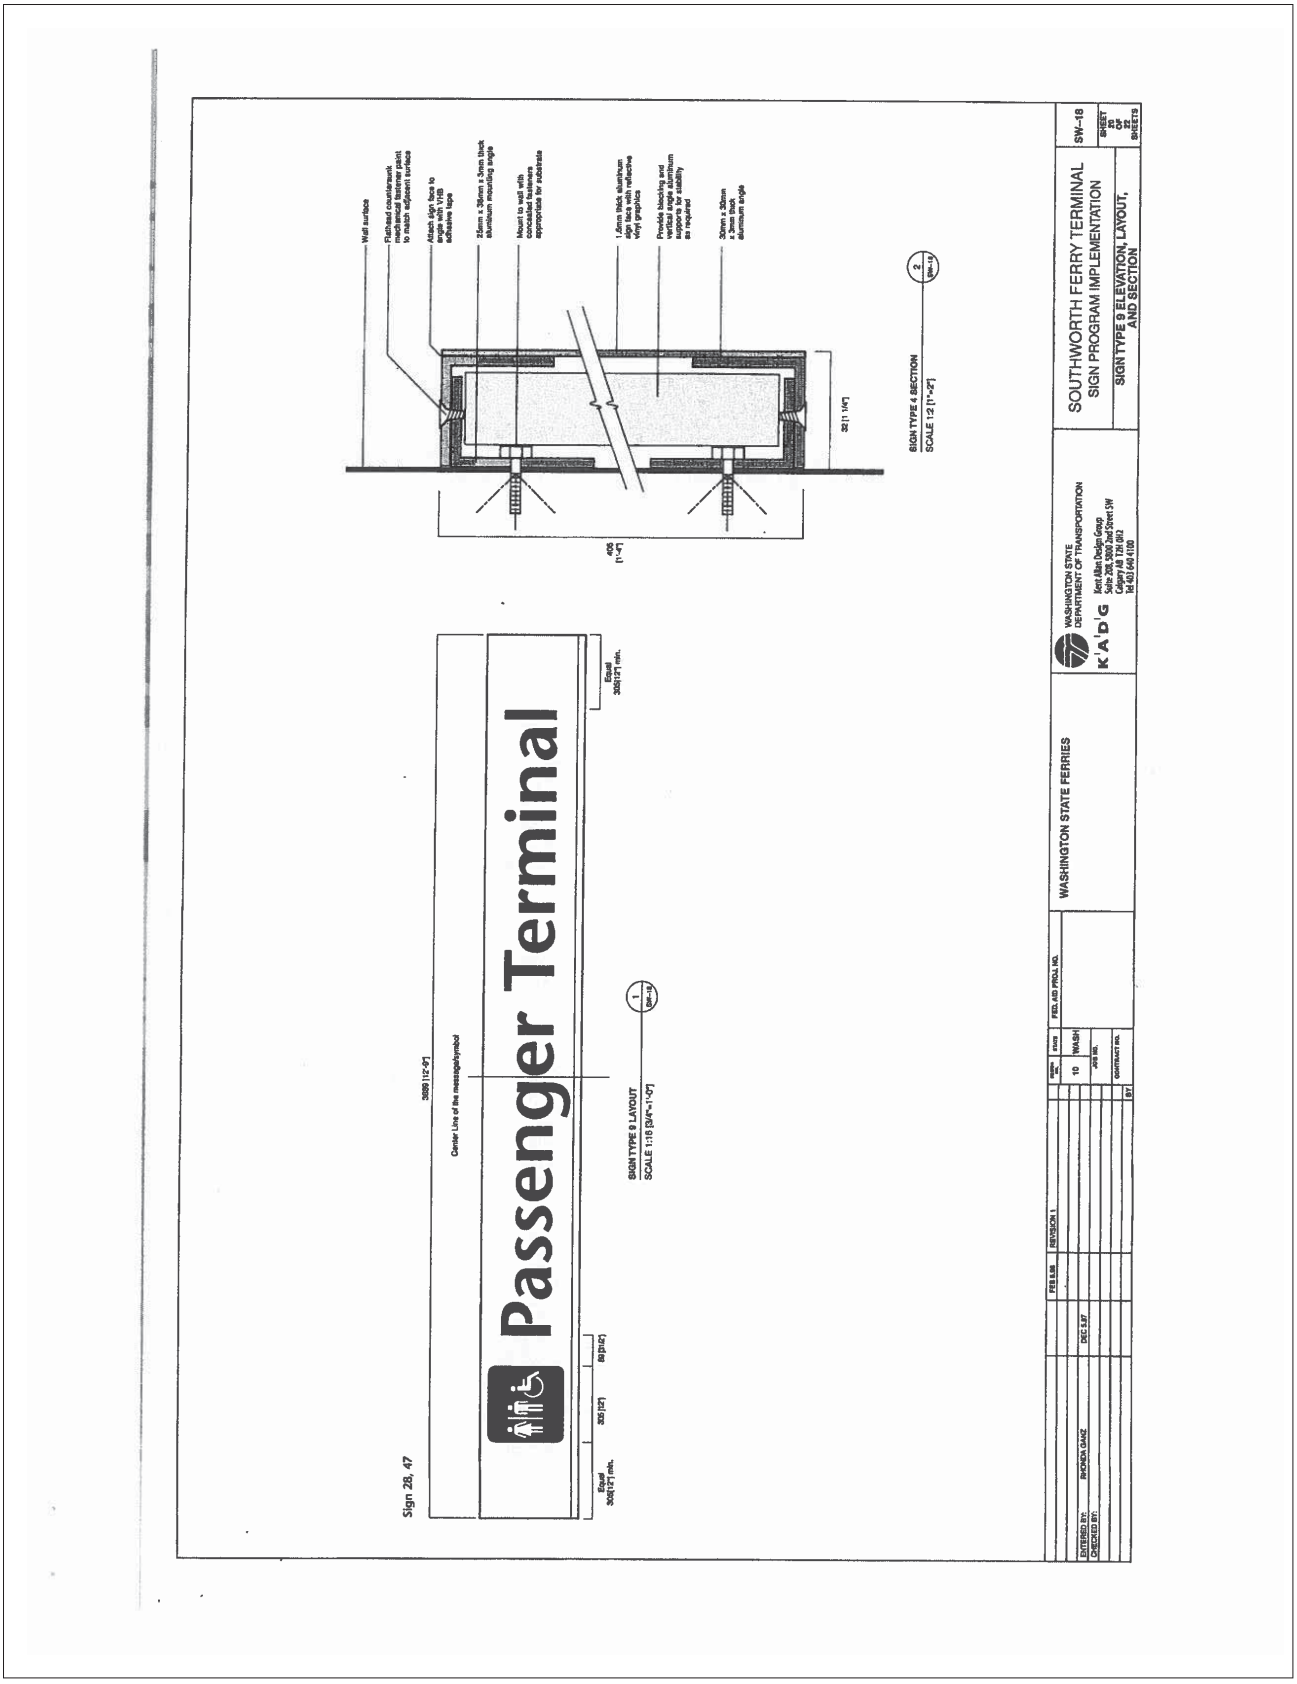
Passenger Terminal
Sign 28, 47
Center Line of the message/symbol
SIGN TYPE 9 LAYOUT
SCALE 1:16 [3/4"=1'-0"]
SIGN TYPE 4 SECTION
SCALE 1:2 [1"=2"]
Wall surface
Flathead countersunk mechanical fastener paint to match adjacent surface
Attach sign face to angle with VHB adhesive tape
25mm x 38mm x 3mm thick aluminum mounting angle
Mount to wall with concealed fasteners appropriate for substrate
1.5mm thick aluminum sign face with reflective vinyl graphics
Provide blocking and vertical angle aluminum supports for stability as required
30mm x 30mm x 3mm thick aluminum angle
WASHINGTON STATE FERRIES
WASHINGTON STATE DEPARTMENT OF TRANSPORTATION
K'A'D'G
SOUTHWORTH FERRY TERMINAL
SIGN PROGRAM IMPLEMENTATION
SIGN TYPE 9 ELEVATION, LAYOUT, AND SECTION
SW-18
SHEET 23 OF 22 SHEETS
ENTERED BY: RHONDA GANZ
CHECKED BY:
REVISION 1
FED. AID PROJ. NO.
10
WASH
JOB NO.
CONTRACT NO.
BY

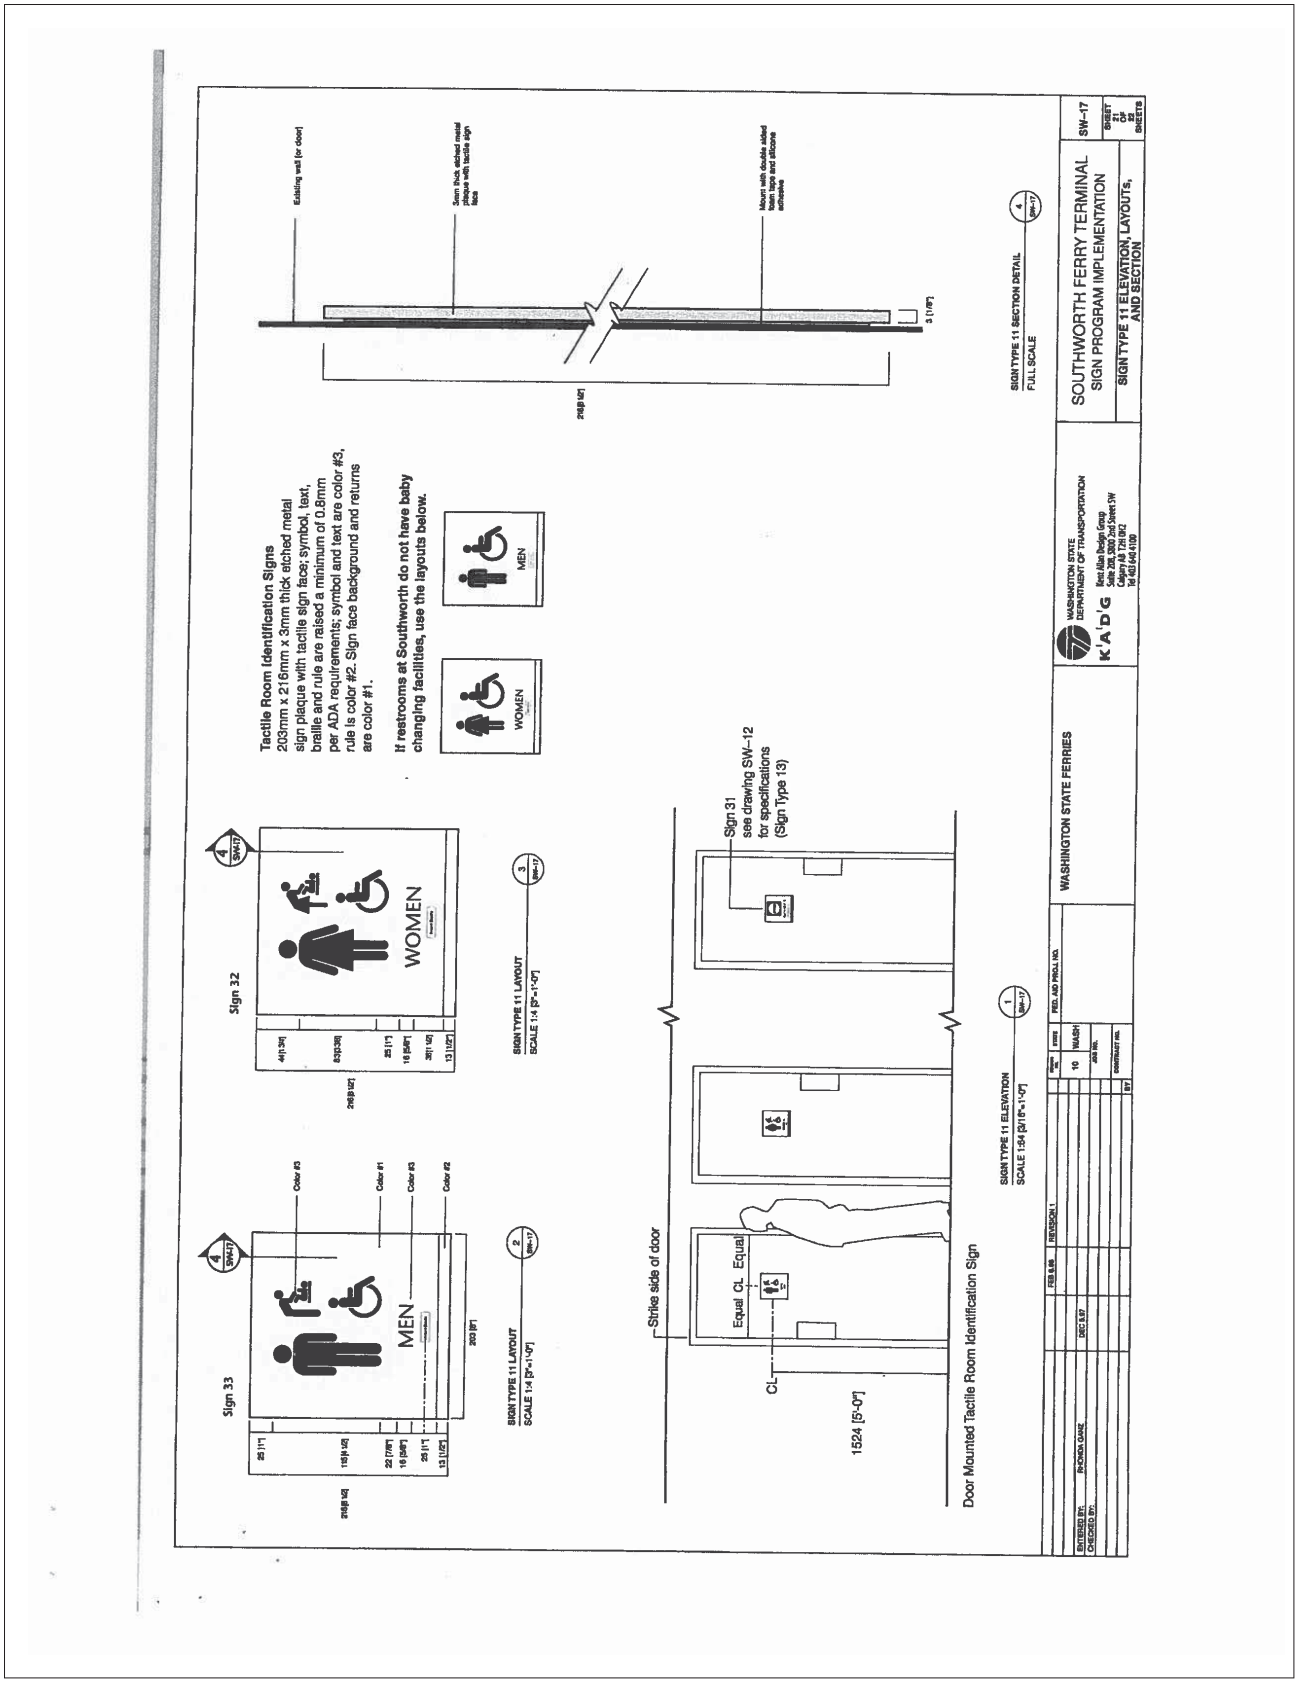
Tactile Room Identification Signs
203mm x 216mm x 3mm thick etched metal sign plaque with tactile sign face; symbol, text, braille and rule are raised a minimum of 0.8mm per ADA requirements; symbol and text are color #3, rule is color #2. Sign face background and returns are color #1.
If restrooms at Southworth do not have baby changing facilities, use the layouts below.
WOMEN
MEN
Sign 32
Sign 33
SIGN TYPE 11 LAYOUT
SCALE 1:4 [3"=1'-0"]
SIGN TYPE 11 SECTION DETAIL
FULL SCALE
SIGN TYPE 11 ELEVATION
SCALE 1:64 [3/16"=1'-0"]
Sign 31
see drawing SW-12
for specifications
(Sign Type 13)
Strike side of door
Equal CL Equal
CL
1524 [5'-0"]
Door Mounted Tactile Room Identification Sign
WASHINGTON STATE FERRIES
WASHINGTON STATE DEPARTMENT OF TRANSPORTATION
K'A'D'G
SOUTHWORTH FERRY TERMINAL
SIGN PROGRAM IMPLEMENTATION
SIGN TYPE 11 ELEVATION, LAYOUTS, AND SECTION
SW-17

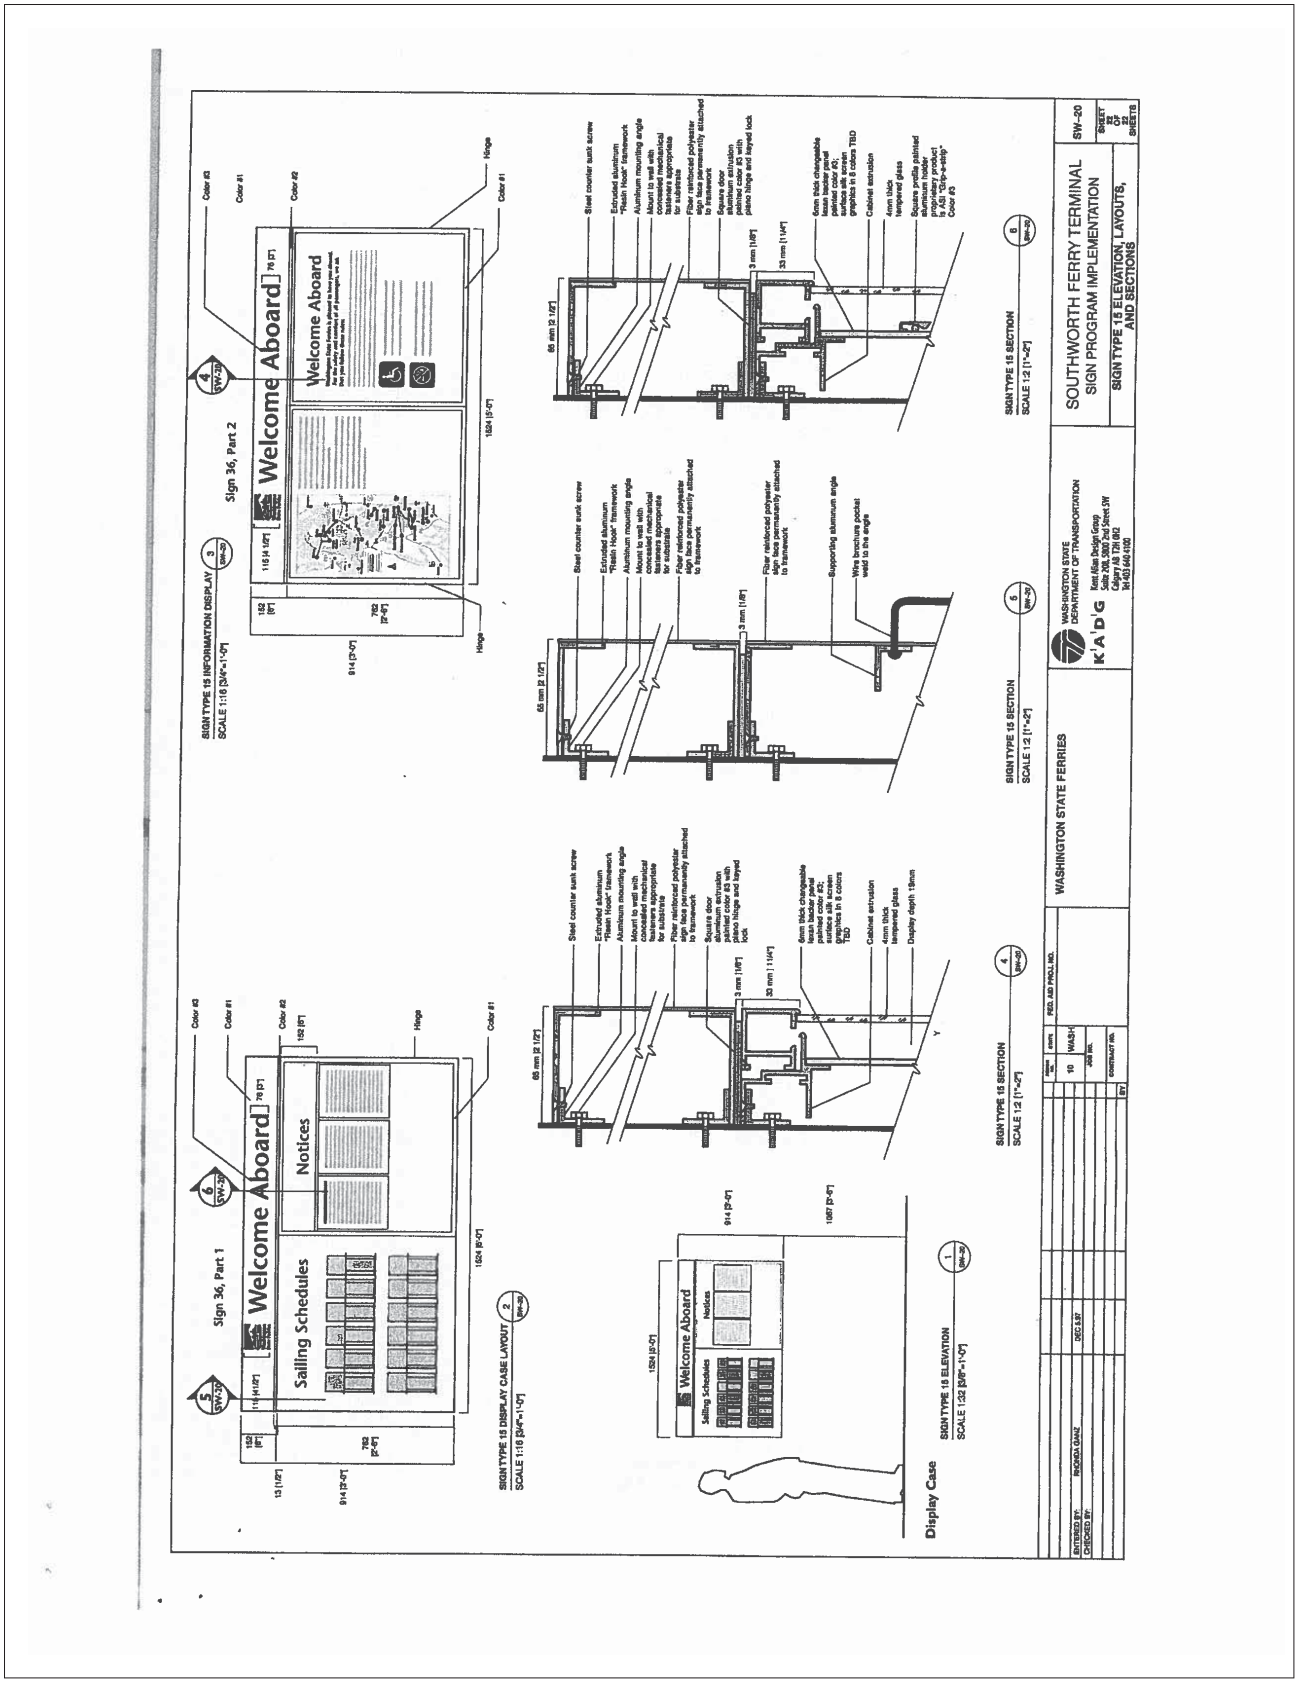
Welcome Aboard
Sailing Schedules
Notices
Sign 36, Part 1
Sign 36, Part 2
SIGN TYPE 15 DISPLAY CASE LAYOUT
SIGN TYPE 15 INFORMATION DISPLAY
SIGN TYPE 15 ELEVATION
SIGN TYPE 15 SECTION
Display Case
WASHINGTON STATE FERRIES
SOUTHWORTH FERRY TERMINAL
SIGN PROGRAM IMPLEMENTATION
SIGN TYPE 15 ELEVATION, LAYOUTS, AND SECTIONS
SW-20