Alaskan Way Viaduct and
Seawall Replacement Project

Elliott Bay Bridge Concept
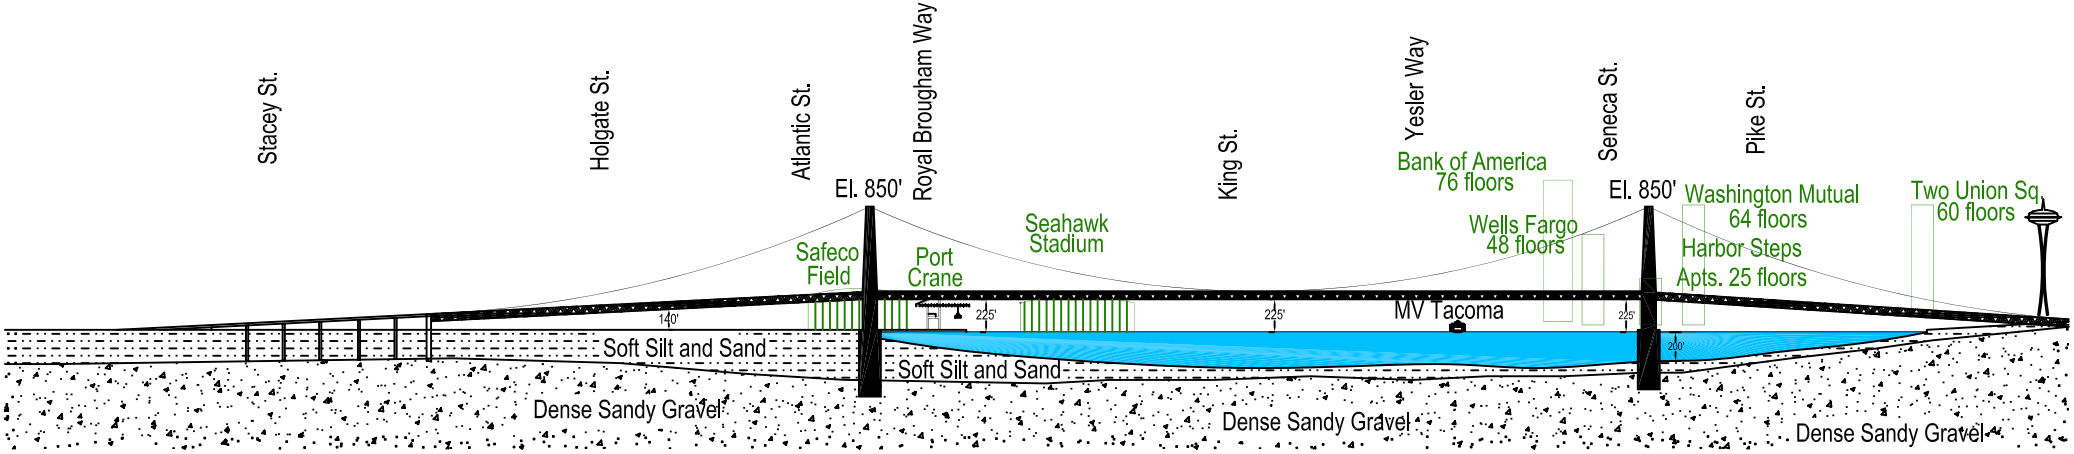
0 500 1000 1500
Scale 1" = 300'