SEE SHEET 8

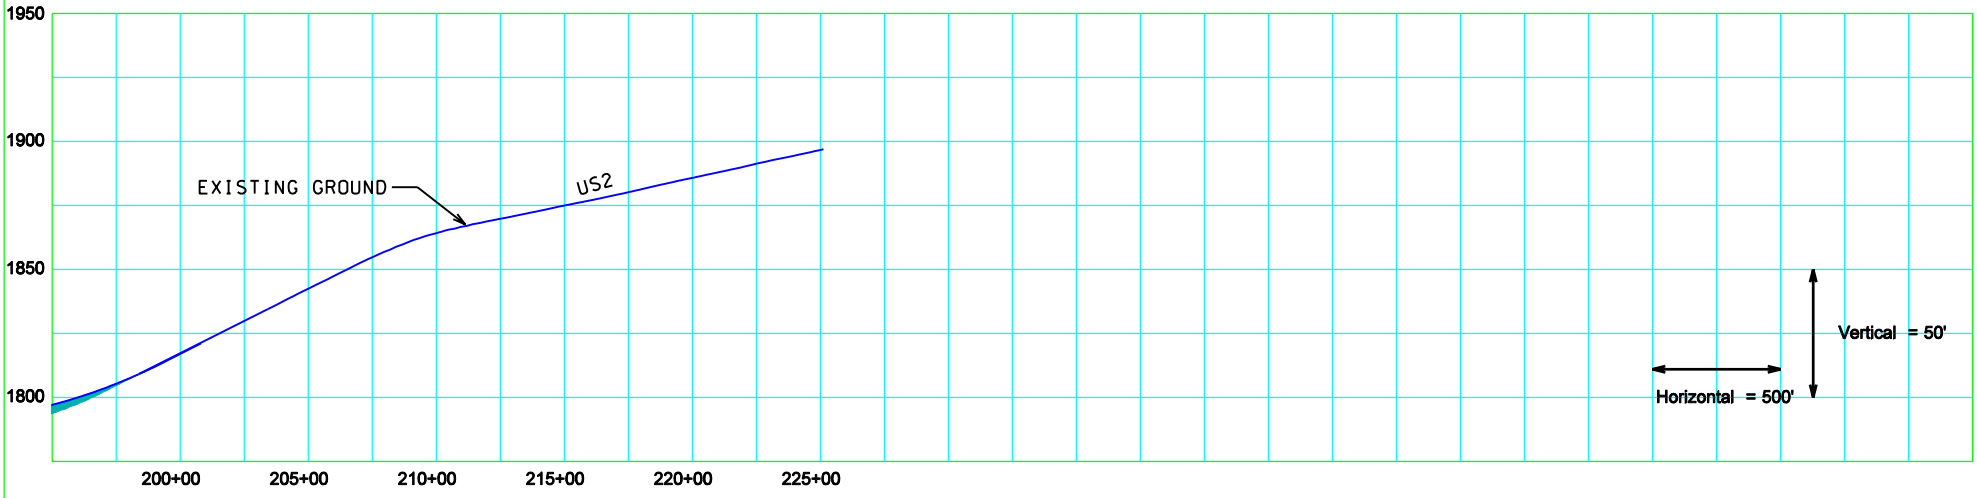

NORTH SPOKANE CORRIDOR

PLAN AND PROFILE

SHEET 9 OF 9 SHEETS