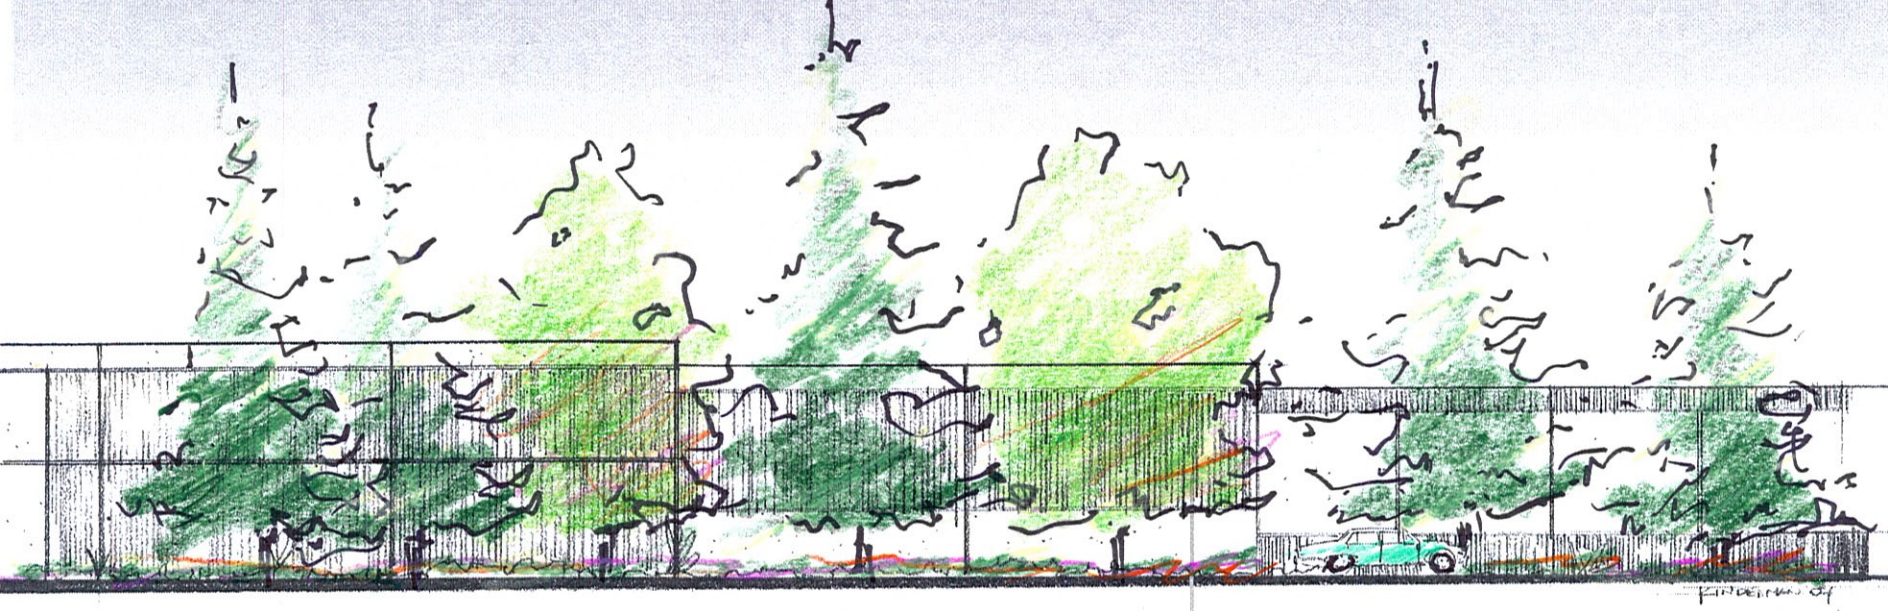

I 5 MARVIN ROAD VICINITY NOISE WALLS ARCHITECTURAL BACKGROUND

THE FORMAL GEOMETRIC PATTERNS SERVE AS AN AESTHETIC BACKDROP TO NATURALISTIC LANDSCAPE PLANTINGS.

THE FINAL DESIGNS WILL BE CUSTOM DESIGNED FOR THE PROJECT AND USE THE SAME TEXTURES AS ADJACENT CORRIDOR ELEMENTS.

SHOWING A VARIETY OF PATTERNS POSSIBLE ON THE HIGHWAY SIDE.

ELEVATION VIEW OF STANDARD PLAN D-2.02-00.

Washington State Department of Transportation