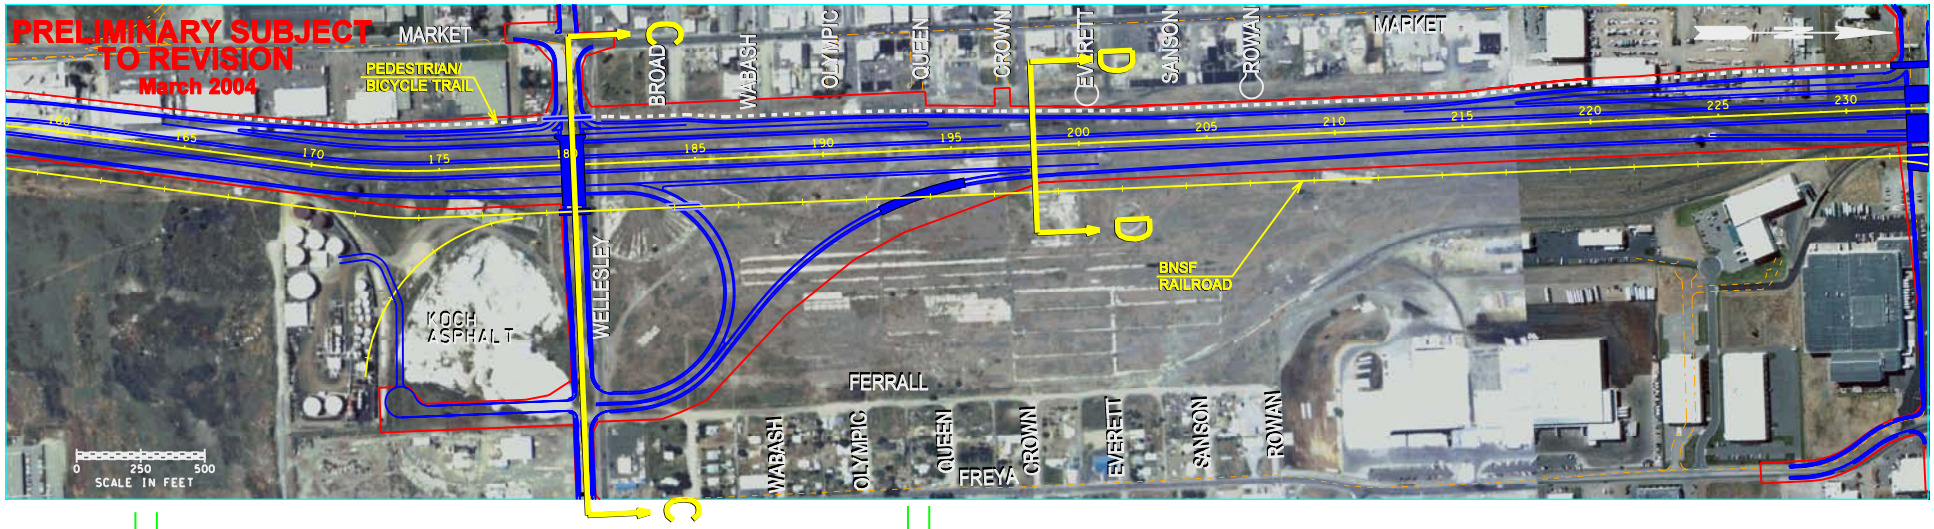

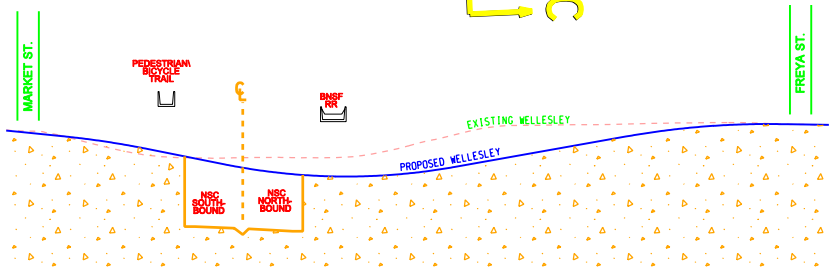

SECTION CC

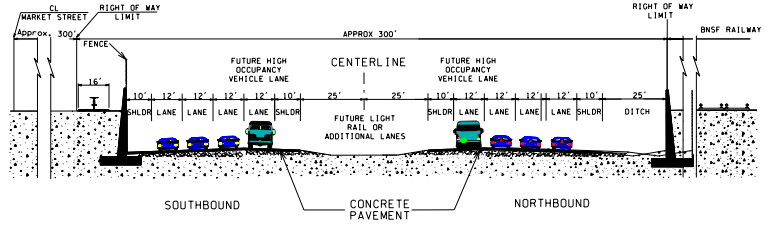

SECTION DD

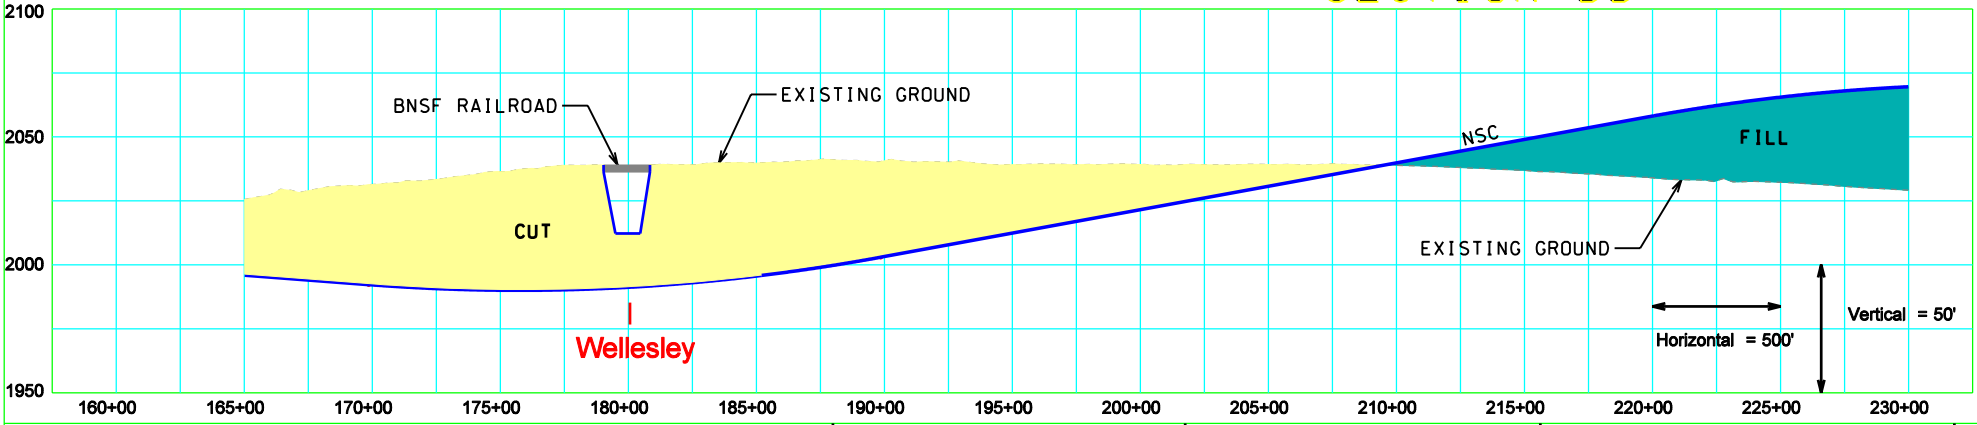

NORTH SPOKANE CORRIDOR

PLAN AND PROFILE

SHEET 2 OF 9 SHEETS